

HOLLYWOOD BEACH GOLF CLUB


HOLLYWOOD, FLORIDA

DESIGN DEVELOPMENT

JUNE 3, 2022

PLAN SET INDEX

- G1.01 DESIGN DEVELOPMENT MASTER PLAN
- G1.02 DESIGN DEVELOPMENT TREE REMOVAL PLAN
- G1.03 DESIGN DEVELOPMENT OVERALL GRADING PLAN
- G1.04 DESIGN DEVELOPMENT GRADING PLAN
- G1.05 DESIGN DEVELOPMENT GRADING PLAN
- G1.06 DESIGN DEVELOPMENT GRADING PLAN
- G1.07 DESIGN DEVELOPMENT GRADING PLAN
- G1.08 DESIGN DEVELOPMENT CUT & FILL PLAN
- G1.09 DESIGN DEVELOPMENT SOIL REMEDIATION PLAN
- G1.10 DESIGN DEVELOPMENT OVERALL DRAINAGE PLAN
- G1.11 DESIGN DEVELOPMENT DRAINAGE PLAN
- G1.12 DESIGN DEVELOPMENT DRAINAGE PLAN
- G1.13 DESIGN DEVELOPMENT DRAINAGE PLAN
- G1.14 DESIGN DEVELOPMENT DRAINAGE PLAN
- G1.15 DESIGN DEVELOPMENT GRASSING PLAN
- G1.16 DESIGN DEVELOPMENT GOLF COURSE LANDSCAPE PLAN
- G1.17 DESIGN DEVELOPMENT CLUBHOUSE LANDSCAPE PLAN

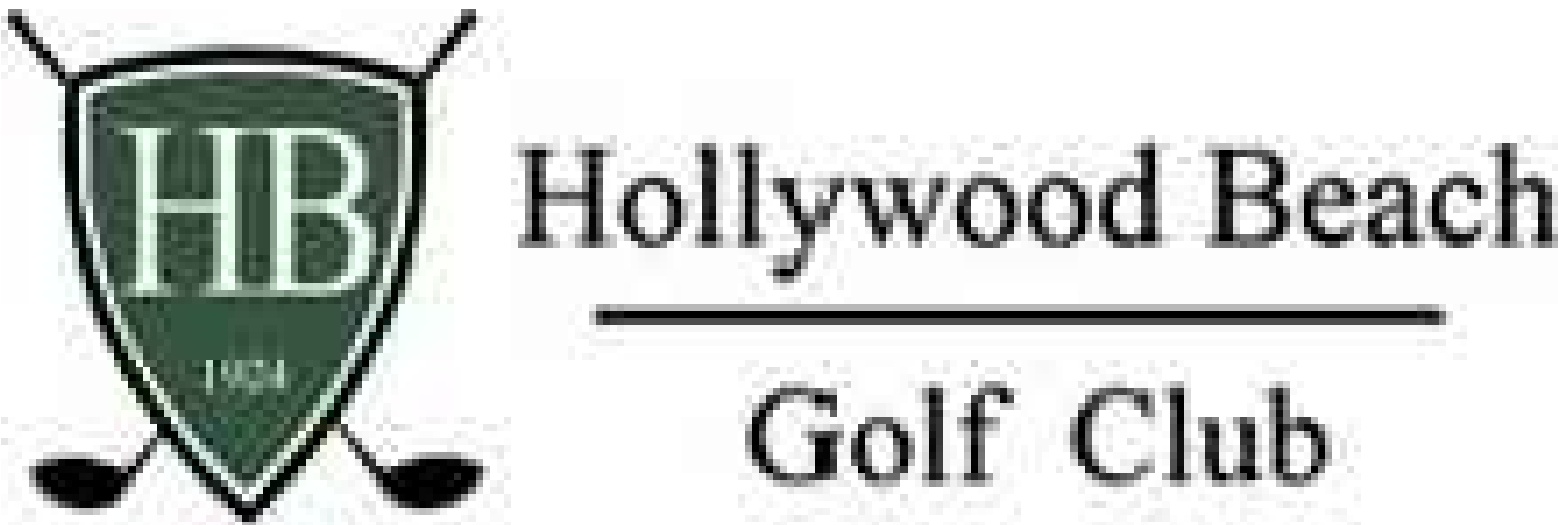


CLIENT:



City of Hollywood
Design and Construction Management
PO Box 229045
Hollywood, Florida 33022-9045
T: (954) 921-3410

GOLF COURSE & LANDSCAPE ARCHITECTURE:

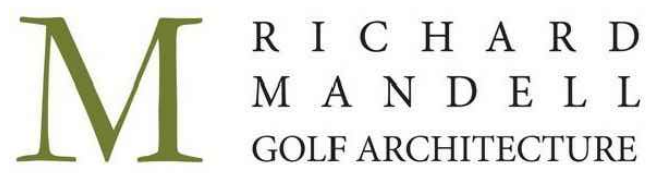

Richard Mandell Golf Architecture
2208 Midland Road
Pinehurst, North Carolina 28374
T: (910) 255-3111

ARCHITECTURE & INTERIOR DESIGN:



Bermello Ajamil & Partners, Inc.
Architecture Engineering Planning
Interior Design Landscape Architecture
2601 South Bayshore Drive, 10th Floor
Miami, Florida 33133
T: (305) 859-2050 F: (305) 860-3700

MEP ENGINEERING:



Delta-G Consulting Engineers, Inc.
707 NE 3rd Ave. Suite. 200
Fort Lauderdale, FL 33304
T: (954) 527-1112

STRUCTURAL ENGINEERING:



Bliss & Nyitray, Inc.
5835 Blue Lagoon Drive, Suite 400
Miami, FL 33126
T: (305) 442-7086

CIVIL ENGINEER:



Miller-Legg
5747 Andrews Way
Fort Lauderdale, FL 33309
T: (954) 436-7000

FOOD & BEVERAGE:



Camacho
3103 Medlock Bridge road
Norcross, Georgia 30071
T: (770) 582-1144

**DESIGN
DEVELOPMENT
INDEX**

06.03.2022


PROJECT NAME:
HOLLYWOOD BEACH GOLF
COURSE AND CLUBHOUSE
PROJECT ADDRESS:
1600 Johnson Street
Hollywood, FL 33020
PROJECT NO.:
02141.000

SHEET NAME

**DESIGN DEVELOPMENT
INDEX**

SHEET NO.

G1.00

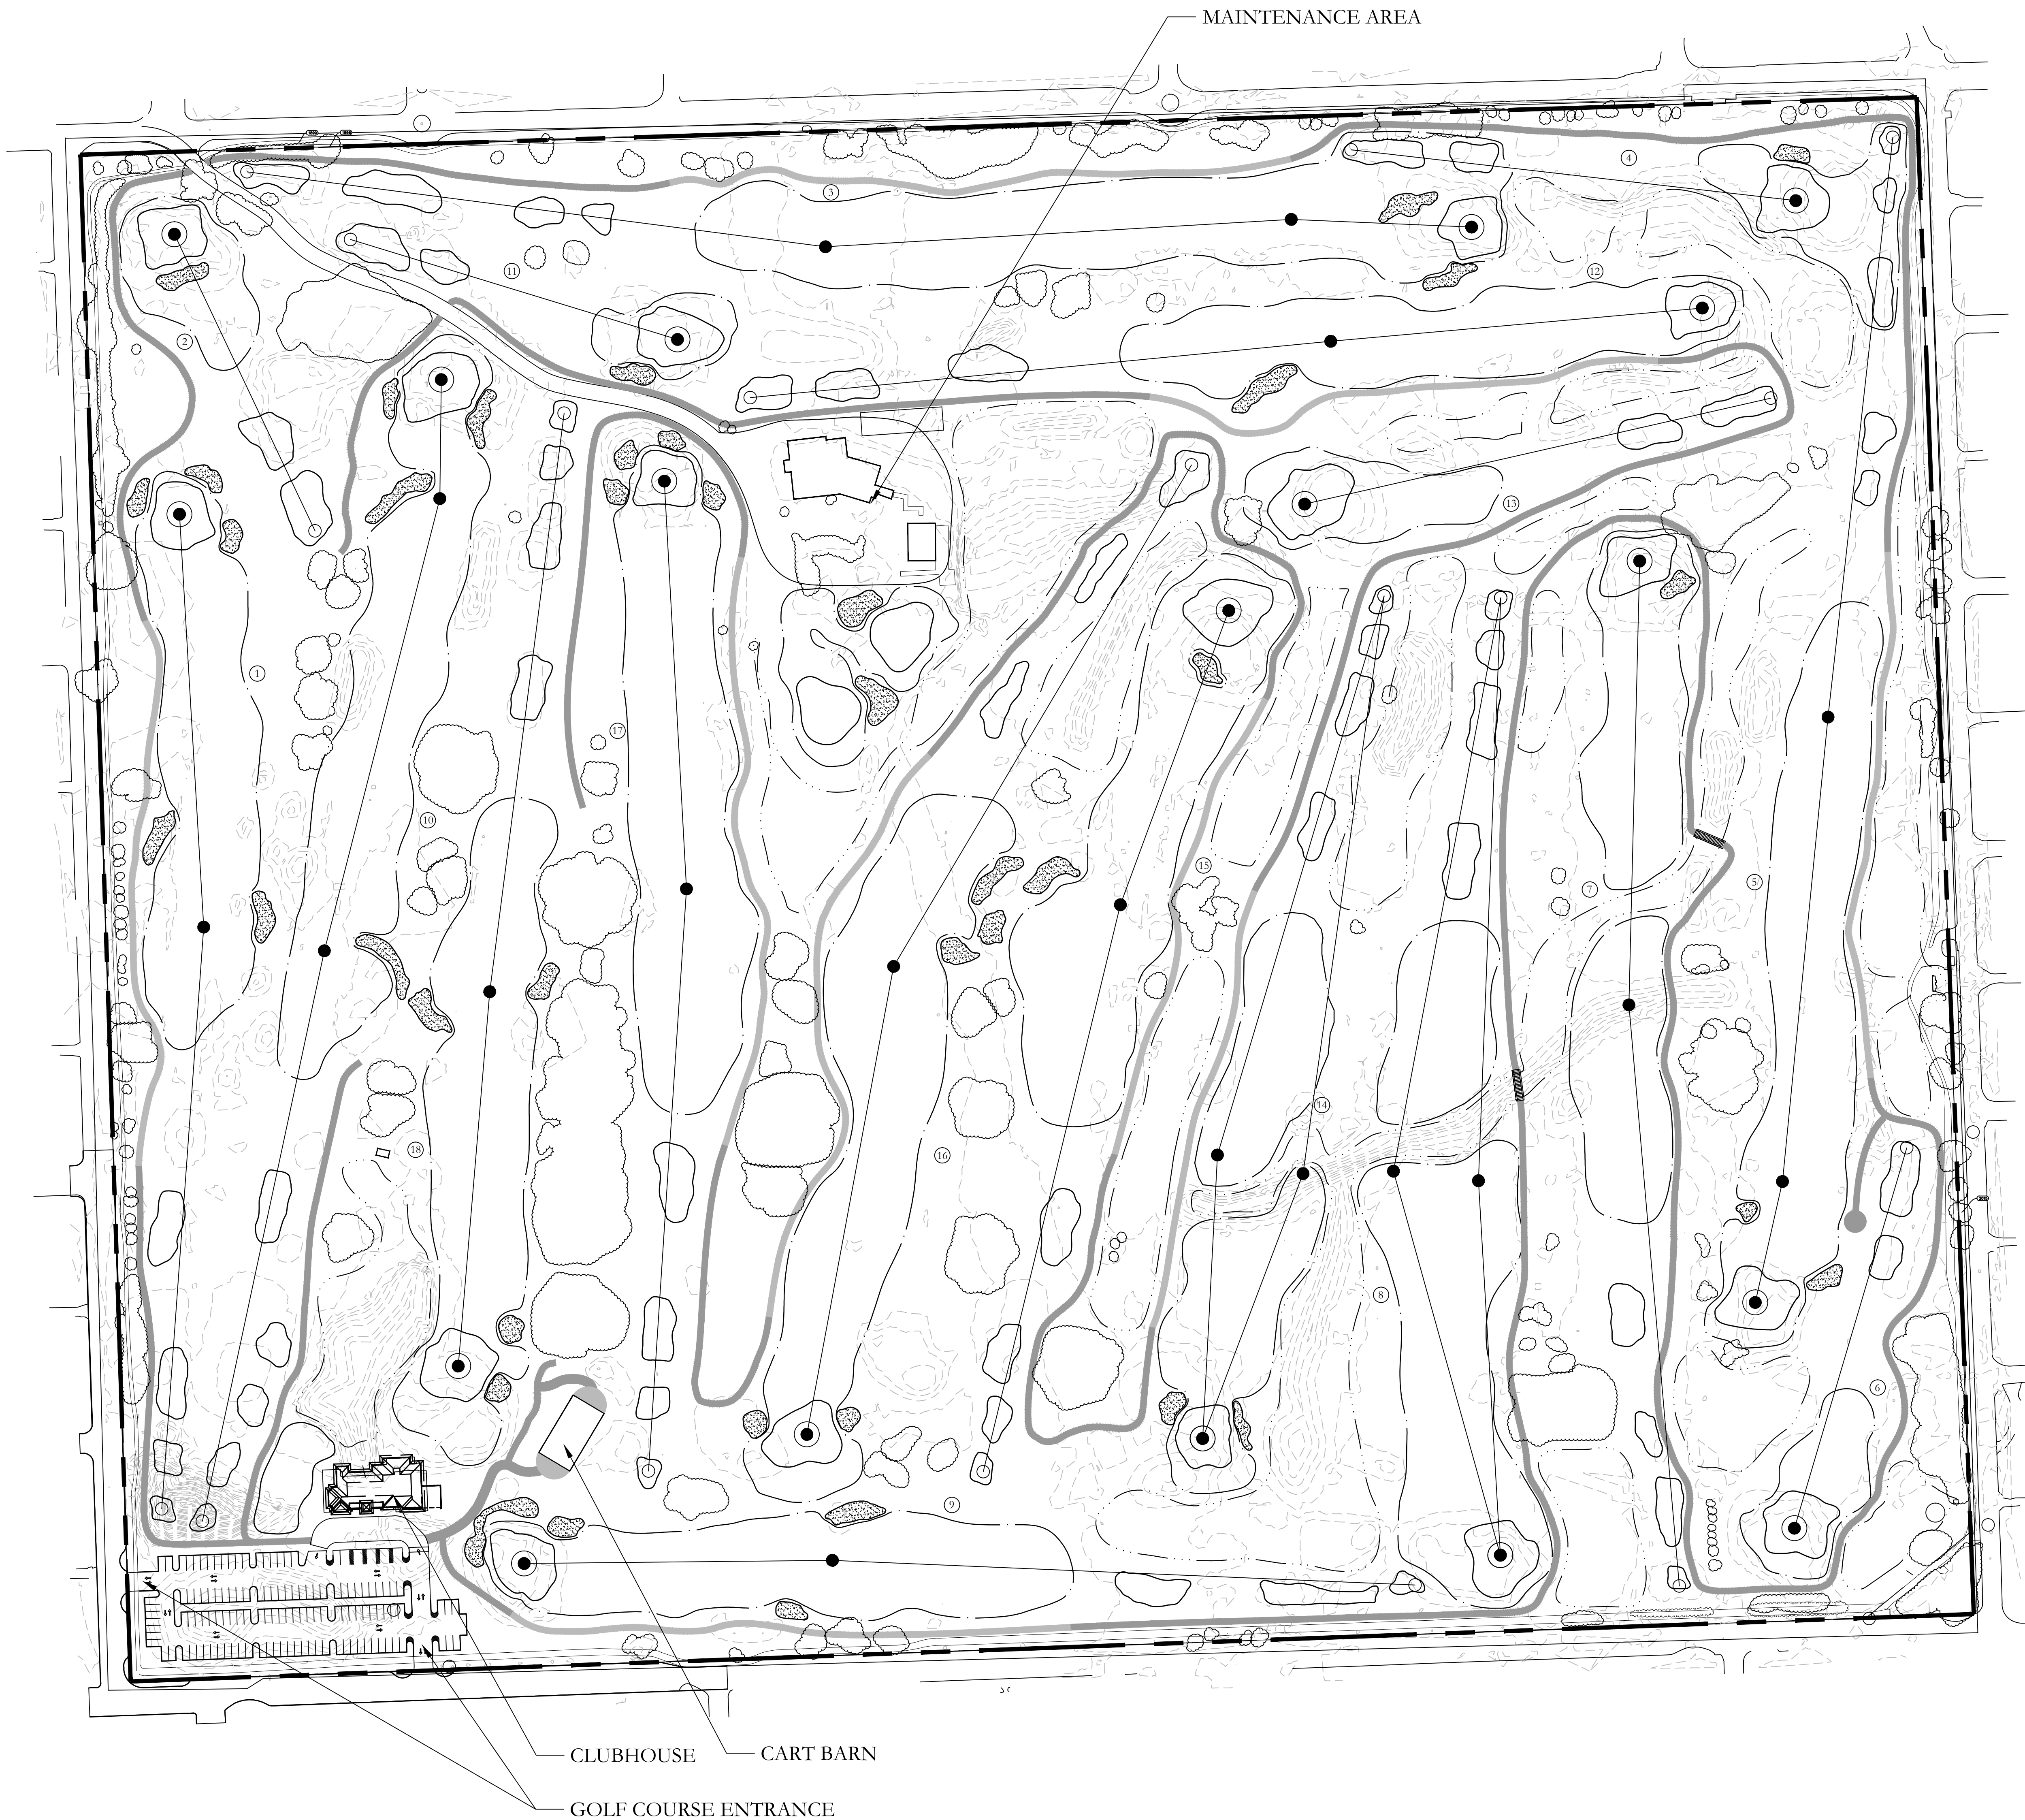


NOTES

- EXISTING CONDITIONS SHOWN ARE FOR INFORMATIONAL PURPOSES ONLY. IT SHALL BE THE CONTRACTOR'S OBLIGATION TO VERIFY AND AUGMENT SUCH INFORMATION AND DATA TO FULLY SATISFY THE CONDITIONS UNDER WHICH THE WORK WILL BE DONE. ANY EXCAVATION DONE IN THE VICINITY OF EXISTING STRUCTURES AND UTILITIES SHALL BE CAREFULLY DONE BY HAND. THE CONTRACTOR SHALL BE HELD RESPONSIBLE FOR ANY DAMAGE TO AND FOR MAINTENANCE AND PROTECTION OF EXISTING UTILITIES AND STRUCTURES.
- THE CONTRACTOR SHALL TAKE ALL NECESSARY PRECAUTIONS TO PREVENT ANY POTENTIAL DAMAGE TO TREES, FOLIAGE, PLANT MATERIALS AND PROPERTY OF THE CITY AND ADJACENT LANDOWNERS OUTSIDE THE LIMITS OF DISTURBANCE.
- NO GRADING SHALL TAKE PLACE WITHIN THE DRIP LINE OF TREES TO REMAIN.
- SLOPES AROUND GREENS, TEES, BUNKERS, AND MOUNDS SHALL NOT EXCEED 3:1 (H/V) UNLESS OTHERWISE DIRECTED BY RMGA ARCHITECT. CUT AND FILL SLOPES IN FAIRWAYS, ROUGHS, NON-PLAY AREAS, AND LAKES SHALL NOT EXCEED A 3:1 (H/V) SLOPE UNLESS SPECIFIED, AS WELL.
- THE GRADING PLAN SHALL BE UTILIZED AS A GUIDE TO THE SHAPE, HEIGHT, AND SIZE OF EACH GOLF COURSE FEATURE. A NATURAL VARIETY IN SIZE, HEIGHT, AND SHAPE OF ALL MOUNDS AND UNDULATIONS SHALL BE ACCOMPLISHED RATHER THAN A UNIFORM LOOK TO EACH FEATURE. SOME MOUNDS SHALL VARY IN AN ASYMMETRICAL APPEARANCE WHILE OTHERS MAY APPEAR MORE OFF-CENTER. THE FINISHED WORK SHALL BLEND INTO THE EXISTING LAY OF THE LAND AND BE CONTOURED SO THAT ALL CAN EASILY BE MOWN WITH MODERN FAIRWAY MOWING EQUIPMENT. NO MOUNDS SHALL APPEAR EXACTLY AS AN ADJACENT MOUND. VARIETY IN SHAPING, AS IN NATURE, SHALL BE THE RULE.
- THE CENTERLINE OF EACH TEE SHALL BE ORIENTED AT A NINETY (90) DEGREE ANGLE DIRECTLY TOWARD THE LANDING AREA CENTERPOINT. THE FRONT PORTION OF EACH TEE SHALL BE PERPENDICULAR TO LINE OF PLAY.
- ENSURE THE FRONT TEE BOXES DO NOT BLOCK THE VIEW OF THE FAIRWAY FROM THE BACK TEE BOXES.
- ENSURE BUNKER FACE SLOPES DO NOT EXCEED 7.5%. THE SAND BUNKERS SHALL BE SHAPED WITH THE BOTTOMS BEING CONCAVE SO THAT ALL SURFACE DRAINAGE FALLS AWAY FROM THE BUNKER EDGES. EACH BUNKER SHALL BE CONSTRUCTED SO AS TO PROVIDE VISIBILITY OF BUNKER SAND FROM THE TEE OR FAIRWAY HITTING AREA.

LEGEND

- GREEN
- SAND BUNKER
- TEE
- FAIRWAY
- WATER
- TREE TO REMAIN
- BRIDGE

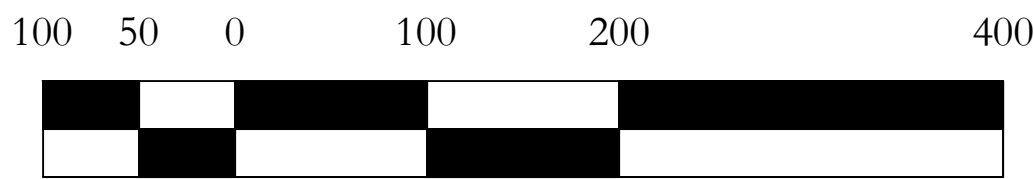

SCALE : 1" = 100' - 0"

CLIENT:



City of Hollywood
Design and Construction Management
PO Box 229045
Hollywood, Florida 33022-9045
T: (954) 921-3410

GOLF COURSE & LANDSCAPE ARCHITECTURE:

**M R I C H A R D
M A N D E L L**
GOLF ARCHITECTURE

Richard Mandell Golf Architecture
2208 Midland Road
Pinehurst, North Carolina 28374
T: (910) 255-3111

ARCHITECTURE & INTERIOR DESIGN:

BA Bermello Ajamil & Partners

Bermello Ajamil & Partners, Inc.
Architecture Engineering Planning
Interior Design Landscape Architecture
2601 South Bayshore Drive, 10th Floor
Miami, Florida 33133
T: (305) 859-2050 F: (305) 860-3700

MEP ENGINEERING:



Delta-G Consulting Engineers, Inc.
707 NE 3rd Ave, Suite. 200
Fort Lauderdale, FL 33304
T: (954) 527-1112

STRUCTURAL ENGINEERING:



Bliss & Nyitray, Inc.
5835 Blue Lagoon Drive, Suite 400
Miami, FL 33126
T: (305) 442-7086

CIVIL ENGINEER:



Miller-Legg
5747 Andrews Way
Fort Lauderdale, FL 33309
T: (954) 436-7000

FOOD & BEVERAGE:



Camacho
3103 Medlock Bridge road
Norcross, Georgia 30071
T: (770) 582-1144

DESIGN
DEVELOPMENT
MASTER
PLAN

06.03.2022

PROJECT NAME:
HOLLYWOOD BEACH GOLF
COURSE AND CLUBHOUSE

PROJECT ADDRESS:
1600 Johnson Street
Hollywood, FL 33020


PROJECT NO.:
02141.000

SHEET NAME

DESIGN DEVELOPMENT
MASTER PLAN

SHEET NO.

G1.01

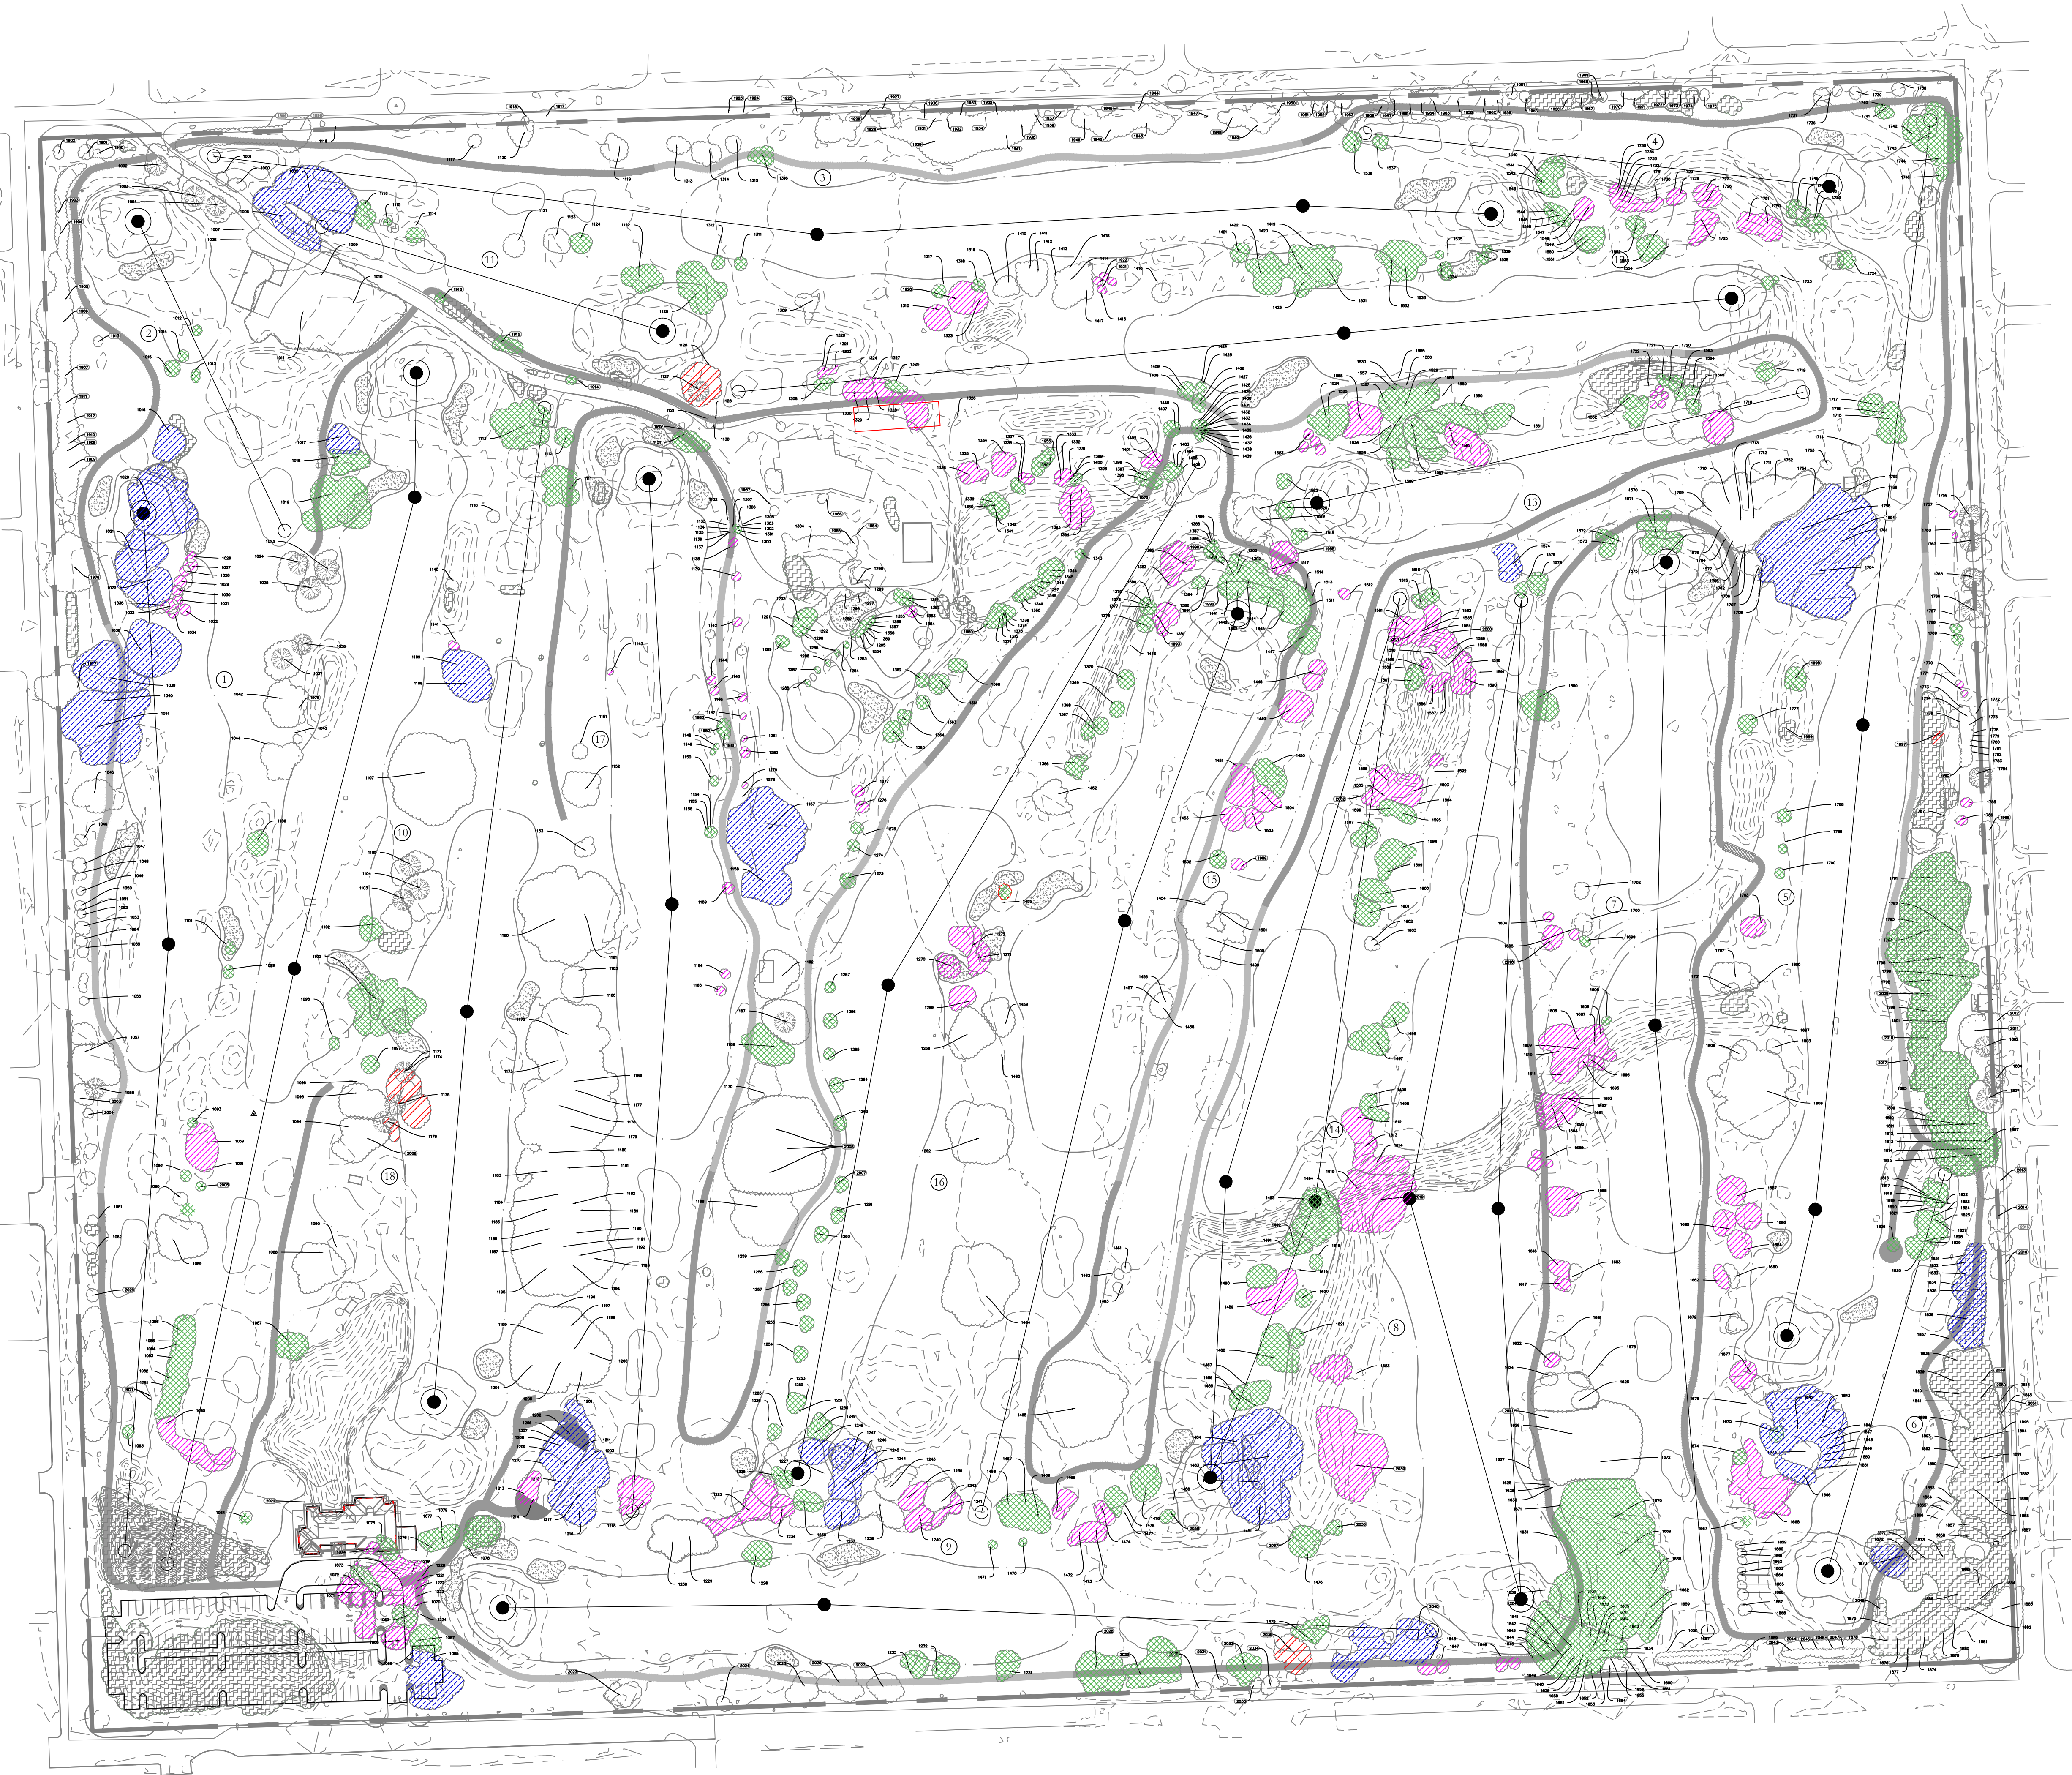

NOTES:

- A. GENERAL
- CONTRACTOR SHALL ADHERE TO ALL TREE PROTECTION REQUIREMENTS LISTED IN THESE SPECIFICATIONS AND/OR THOSE LISTED IN THE CITY OR COUNTY ZONING CODE, TREE PROTECTION (LATEST EDITIONS, WHICHEVER IS MORE STRINGENT SHALL APPLY.
 - CONTRACTOR SHALL COORDINATE ALL CONSTRUCTION PROCEDURES WITH THE PROJECT ARBORIST PRIOR TO BEGINNING WORK.
 - ANY AREAS SUBJECT TO EROSION MUST BE ADEQUATELY STABILIZED WITH VEGETATION MATERIAL THAT WILL, WITHIN A REASONABLE TIME FRAME, DETEST SOIL DISTURBANCE.
 - NO SIGNS, BUILDING PERMITS, WIRES OR OTHER ATTACHMENTS OF ANY KIND SHALL BE ATTACHED TO ANY TREE OR PALM. GUY WIRES DESIGNED TO PROTECT TREES ARE EXCLUDED FROM THIS PROHIBITION.
 - EXISTING TREE LOCATIONS AND SIZES ARE ESTIMATES AND ARE BASED ON SURVEY PROVIDED BY THE CITY-SELECTED SURVEYOR.
 - CONTRACTOR SHALL COORDINATE TREE REMOVAL WITH PERMITTING AGENCY AND PROJECT ARBORIST PRIOR TO CONSTRUCTION. NO PERSON MAY REMOVE OR CAUSE TO BE REMOVED ANY PROTECTED TREE OR PALM WITHOUT FIRST HAVING PROCURED A PERMIT AS PROVIDED BY THE APPROPRIATE PERMITTING AGENCY.
 - FOR PROTECTED TREES OR PALMS BEING REMOVED, THE CONTRACTOR MUST GIVE THE PERMITTING AGENCY REASONABLE OPPORTUNITY TO RELOCATE TREES DESIGNATED FOR REMOVAL TO ANOTHER SITE AT THE PERMITTING AGENCY'S EXPENSE.
 - CONTRACTOR IS RESPONSIBLE FOR POSSESSING ALL REQUIRED APPLICATOR LICENSES, BUSINESS REGISTRATIONS AND INSURANCE, PESTICIDE LABELS AND MATERIAL DATA SAFETY SHEETS. THE CONTRACTOR IS ALSO RESPONSIBLE FOR HAVING ALL SPILL CONTAINMENT MATERIALS AND REQUIRED PERSONAL PROTECTIVE EQUIPMENT FOR PESTICIDE APPLICATIONS AND ACCIDENTAL SPILLS ON SITE AT ALL TIMES. THE CITY RESERVES THE RIGHT TO INSPECT EACH APPLICATOR AND HAVE THESE MATERIALS PRESENTED BEFORE AND DURING ANY PESTICIDE TREATMENT.
 - TREE WELLS OF AN APPROVED DESIGN SHALL BE CONSTRUCTED AROUND ALL TREES TO BE PRESERVED WHEN MORE THAN FOUR INCHES OF FILL IS TO BE DEPOSITED WITHIN THE DRIP LINE AREA OF THESE TREES COORDINATE WITH PROJECT ARBORIST.
 - THE SEQUENCE OF PRESERVATION MEASURES IS IMPERATIVE TO THE HEALTH AND SURVIVABILITY OF THE SUBJECT TREES AND SHALL BE COORDINATED WITH THE CITY-SELECTED PROJECT ARBORIST. THE DESIRED SEQUENCE IS OUTLINED BELOW.
 - TREE PROTECTION FENCING.
 - ROOT PRUNING AND ROOT BARRIERS.
 - CLEARING.
 - TREE CANOPY PRUNING.
 - IRRIGATION.
- B. TREE PROTECTION FENCING
- PRIOR TO THE ERECTION OF ANY TREE PROTECTION FENCING, ALL FOREIGN SURFACE MATERIAL, TRASH OR DEBRIS SHALL BE REMOVED FROM THE AREA TO BE ENCLOSED BY THE FENCING. AFTER ERECTION OF THE FENCING NO SUCH MATERIAL OR LITTER SHALL BE PERMITTED TO REMAIN WITHIN THE PROTECTED AREA.
 - TREE PROTECTION FENCING SHALL BE PLACED AROUND ALL PROTECTED TREES TO CREATE A PROTECTIVE ROOT ZONE AND SHALL REMAIN IN PLACE UNTIL SITE CLEARING, LAND ALTERATION, AND CONSTRUCTION ACTIVITIES ARE COMPLETE.
 - NATIVE GROUND COVER AND UNDERSTORY VEGETATION, EXISTING WITHIN THE PROTECTED AREA SHALL REMAIN THROUGHOUT CONSTRUCTION. OTHER DESIGNATED VEGETATION AND INVASIVE PLANT SPECIES SHALL BE REMOVED ONLY BY MANUAL LABOR UTILIZING HAND TOOLS, OR BY OTHER METHODS APPROVED BY THE PROJECT ARBORIST.
 - TREE PROTECTION FENCING TYPES AND LOCATIONS SHALL BE ERECTED AS SHOWN ON THE TREE MITIGATION PLANS AND DETAILS, OR AS REQUESTED BY LOCAL AGENCY.
 - FINAL LOCATIONS SHALL BE COORDINATED WITH AND APPROVED BY THE PROJECT ARBORIST.
 - NO MATERIALS, EQUIPMENT, SPILL, WASTE OR WASHWATER MAY BE DEPOSITED, STORED, OR FORCED WITHIN 20 FEET OF ANY TREE PROTECTION ZONE.
 - EROSION CONTROL DEVICES SUCH AS SILT FENCING, DEBRIS BASINS, AND WATER DIVERSION STRUCTURES SHALL BE INSTALLED TO PREVENT SILTATION AND/OR EROSION WITHIN THE TREE PROTECTION ZONE.
 - CONSTRUCTION ACTIVITY SHALL NOT DESTROY OR IRREVERSIBLY HARM THE ROOT SYSTEM OF PROTECTED TREES. POST HOLES AND TRENCHES LOCATED CLOSE TO PROTECTED TREES SHALL BE ADJUSTED TO AVOID DAMAGE TO MAJOR ROOTS.
 - DO NOT INSTALL CONDUIT, DRAIN OR IRRIGATION LINES, OR ANY UTILITY LINE WITHIN THE TREE PROTECTION ZONE WITHOUT THE APPROVAL OF THE PROJECT ARBORIST. IF LINES MUST TRAVERSE THE PROTECTION AREA, THEY SHALL BE TUNNELED OR BORED UNDER THE TREE.
 - CONTRACTORS ACCESS TO FENCED TREE PROTECTION AREAS WILL BE PERMITTED ONLY WITH APPROVAL OF THE PROJECT ARBORIST.
 - EXCAVATION OR GRADING WITHIN THE PROTECTED AREA SHALL NOT BE ALLOWED.
 - STRUCTURES AND UNDERGROUND FEATURES TO BE REMOVED WITHIN THE TREE PROTECTION ZONES SHALL BE COORDINATED WITH THE PROJECT ARBORIST.
 - IF ANY DAMAGE TO TREE PROTECTION FENCING SHOULD OCCUR BY ACCIDENT OR NEGLIGENCE, THE CONTRACTOR SHALL BE RESPONSIBLE FOR IMMEDIATE REPAIRS.
 - NO TEMPORARY TRAIL OR ACCESS ROADS MUST PASS OVER THE PROTECTED AREA OF TREES TO BE PRESERVED.
 - CONTRACTOR SHALL COORDINATE WITH THE PROJECT ARBORIST PRIOR TO REMOVAL OF ALL TREE PROTECTION FENCING.
- C. ROOT PRUNING/TRENCHING
- TRENCHING LOCATIONS SHALL BE APPROVED IN THE FIELD BY THE PROJECT ARBORIST.
 - TRENCHING EQUIPMENT THAT WILL TURN AT HIGH RPMs IS PREFERRED, AND SHALL BE APPROVED BY THE PROJECT ARBORIST. APPROVED EQUIPMENT WILL BE USED TO PERFORM ALL ROOT PRUNING OPERATIONS. A MINIMUM DEPTH OF THREE FEET IS REQUIRED.
 - INSTALL ROOT BARRIER WHERE DESIGNATED. SEE TREE MITIGATION PLAN AND DETAIL SHEETS.
 - THE TRENCH SHALL BE BACKFILLED WITH PREVIOUSLY EXCAVATED SOIL AND COMPACTED IMMEDIATELY.
 - WHEN THE TREE ROOT ZONE WILL BE DISTURBED, AFFECTED ROOTS MUST BE SEVERED BY CLEAN PRUNING CUTS AT THE POINT WHERE CONSTRUCTION IMPACTS THE ROOTS.
- D. CLEARING
- ANY BRUSH CLEARING REQUIRED WITHIN THE TREE PROTECTION ZONE SHALL BE ACCOMPLISHED WITH HAND-OPERATED EQUIPMENT ONLY.
 - CONTRACTOR SHALL CLEAR ALL TREE PROTECTION AREAS OF VINES, SHRUBS, GROUND COVERS, WEEDS, SAPPINGS, AND INVASIVES LISTED ON THE LATEST EDITIONS OF THE FLORIDA EXOTIC PEST PLANT COUNCIL'S LIST OF INVASIVE SPECIES.
 - CONTRACTOR SHALL BE RESPONSIBLE FOR REMOVING ALL EXCESS DEBRIS ON A DAILY BASIS.
- H. IRRIGATION
- EVERY EFFORT SHALL BE MADE TO WATER THE PRESERVED TREES. CONTRACTOR SHALL IRRIGATE BY HAND OR BY TEMPORARY IRRIGATION UNTIL ACCEPTANCE BY THE CITY.
 - IRRIGATE AS REQUIRED BY PROJECT ARBORIST UNTIL PERMANENT IRRIGATION IS INSTALLED AND OPERATING.
 - UNDERGROUND IRRIGATION SHALL NOT BE INSTALLED WITHIN THE DRIP LINES OF EXISTING TREES UNLESS ROOT PROTECTION MEASURES ARE PROVIDED AND APPROVED BY PROJECT ARBORIST.
- I. TREE REMOVALS
- PRIOR TO AND DURING LAND CLEARING, INCLUDING GRUBBING, ALL TREES TO BE REMOVED SHALL BE CLEARLY MARKED BY PROJECT ARBORIST WITH RED SURVEY RIBBONS AT 36 INCHES MINIMUM ABOVE GRADE.
 - CONTRACTOR SHALL REMOVE ALL TREES AS SHOWN ON THE TREE MITIGATION PLANS AFTER THE TREE PROTECTION FENCING IS INSTALLED AND AFTER SECURING THE TREE PERMIT.
 - ALL TREES SHOWN TO BE REMOVED SHALL BE FELLED WITH A CHAIN SAW AND STUMP REMOVED BY CONTRACTOR.
 - ALL BURN PITS IF APPLICABLE MUST BE APPROVED BY THE PROJECT ARBORIST AND OWNER.
- J. REPAIR OF DAMAGED TREES
- IF DAMAGE TO ANY TREE SHOULD OCCUR BY ACCIDENT OR NEGLIGENCE DURING THE CONSTRUCTION PERIOD, THE PROJECT ARBORIST SHALL APPRAISE THE DAMAGE AND MAKE RECOMMENDATIONS TO THE OWNER FOR REPAIR BY THE CONTRACTOR.
 - IF ANY TREE DESIGNATED TO BE SAVED IS REMOVED FROM THE SITE WITHOUT PERMISSION OF THE OWNER'S REPRESENTATIVE, THE PROJECT ARBORIST SHALL APPRAISE THE TREE AND MAKE RECOMMENDATIONS TO THE OWNER FOR REPLACEMENT BY THE CONTRACTOR. THE CONTRACTOR SHALL BE RESPONSIBLE FOR REPLACEMENT OF THE TREE AND ANY FEES THAT MAY BE ASSESSED TO THE OWNER BY THE GOVERNING AGENCY.

LEGEND

- INVASIVE TREES TO BE REMOVED
- NON-INVASIVE TREES TO BE REMOVED
- LIVE OAK TO BE REMOVED
- BANYAN TO BE REMOVED
- GENERAL VEGETATION TO BE REMOVED

100 50 0 100 200 400


SCALE : 1" = 100' - 0"

CLIENT:



City of Hollywood
Design and Construction Management
PO Box 229045
Hollywood, Florida 33022-9045
T: (954) 921-3410

GOLF COURSE & LANDSCAPE ARCHITECTURE:

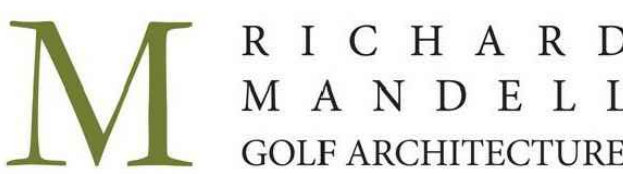


Richard Mandell Golf Architecture
2208 Midland Road
Pinehurst, North Carolina 28374
T: (910) 255-3111

ARCHITECTURE & INTERIOR DESIGN:




Bermello Ajamil & Partners, Inc.
Architecture Engineering Planning
Interior Design Landscape Architecture
2601 South Bayshore Drive, 10th Floor
Miami, Florida 33133
T: (305) 859-2050 F: (305) 860-3700

MEP ENGINEERING:

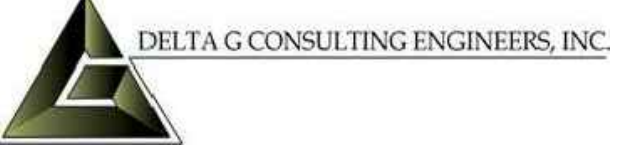

Delta-G Consulting Engineers, Inc.
707 NE 3rd Ave, Suite 200
Fort Lauderdale, FL 33304
T: (305) 427-1112

STRUCTURAL ENGINEERING:

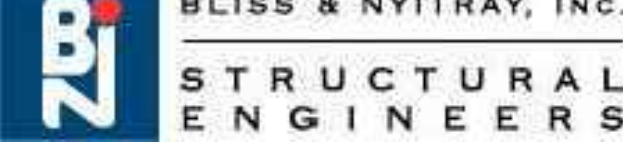

Bliss & Nyitray, Inc.
5635 Blue Lagoon Drive, Suite 400
Miami, FL 33126
T: (305) 442-7086

CIVIL ENGINEER:



Miller-Legg
5747 Andrews Way
Fort Lauderdale, FL 33309
T: (954) 436-7000

FOOD & BEVERAGE:



Camacho
3103 Medlock Bridge road
Norcross, Georgia 30071
T: (770) 582-1144

**DESIGN
DEVELOPMENT
TREE CLEARING
PLAN**

06.03.2022


PROJECT NAME:
HOLLYWOOD BEACH GOLF COURSE AND CLUBHOUSE
PROJECT ADDRESS:
1600 Johnson Street
Hollywood, FL 33020
PROJECT NO.:
02141.000

SHEET NAME

**DESIGN DEVELOPMENT
TREE CLEARING PLAN**

SHEET NO.





G1.02

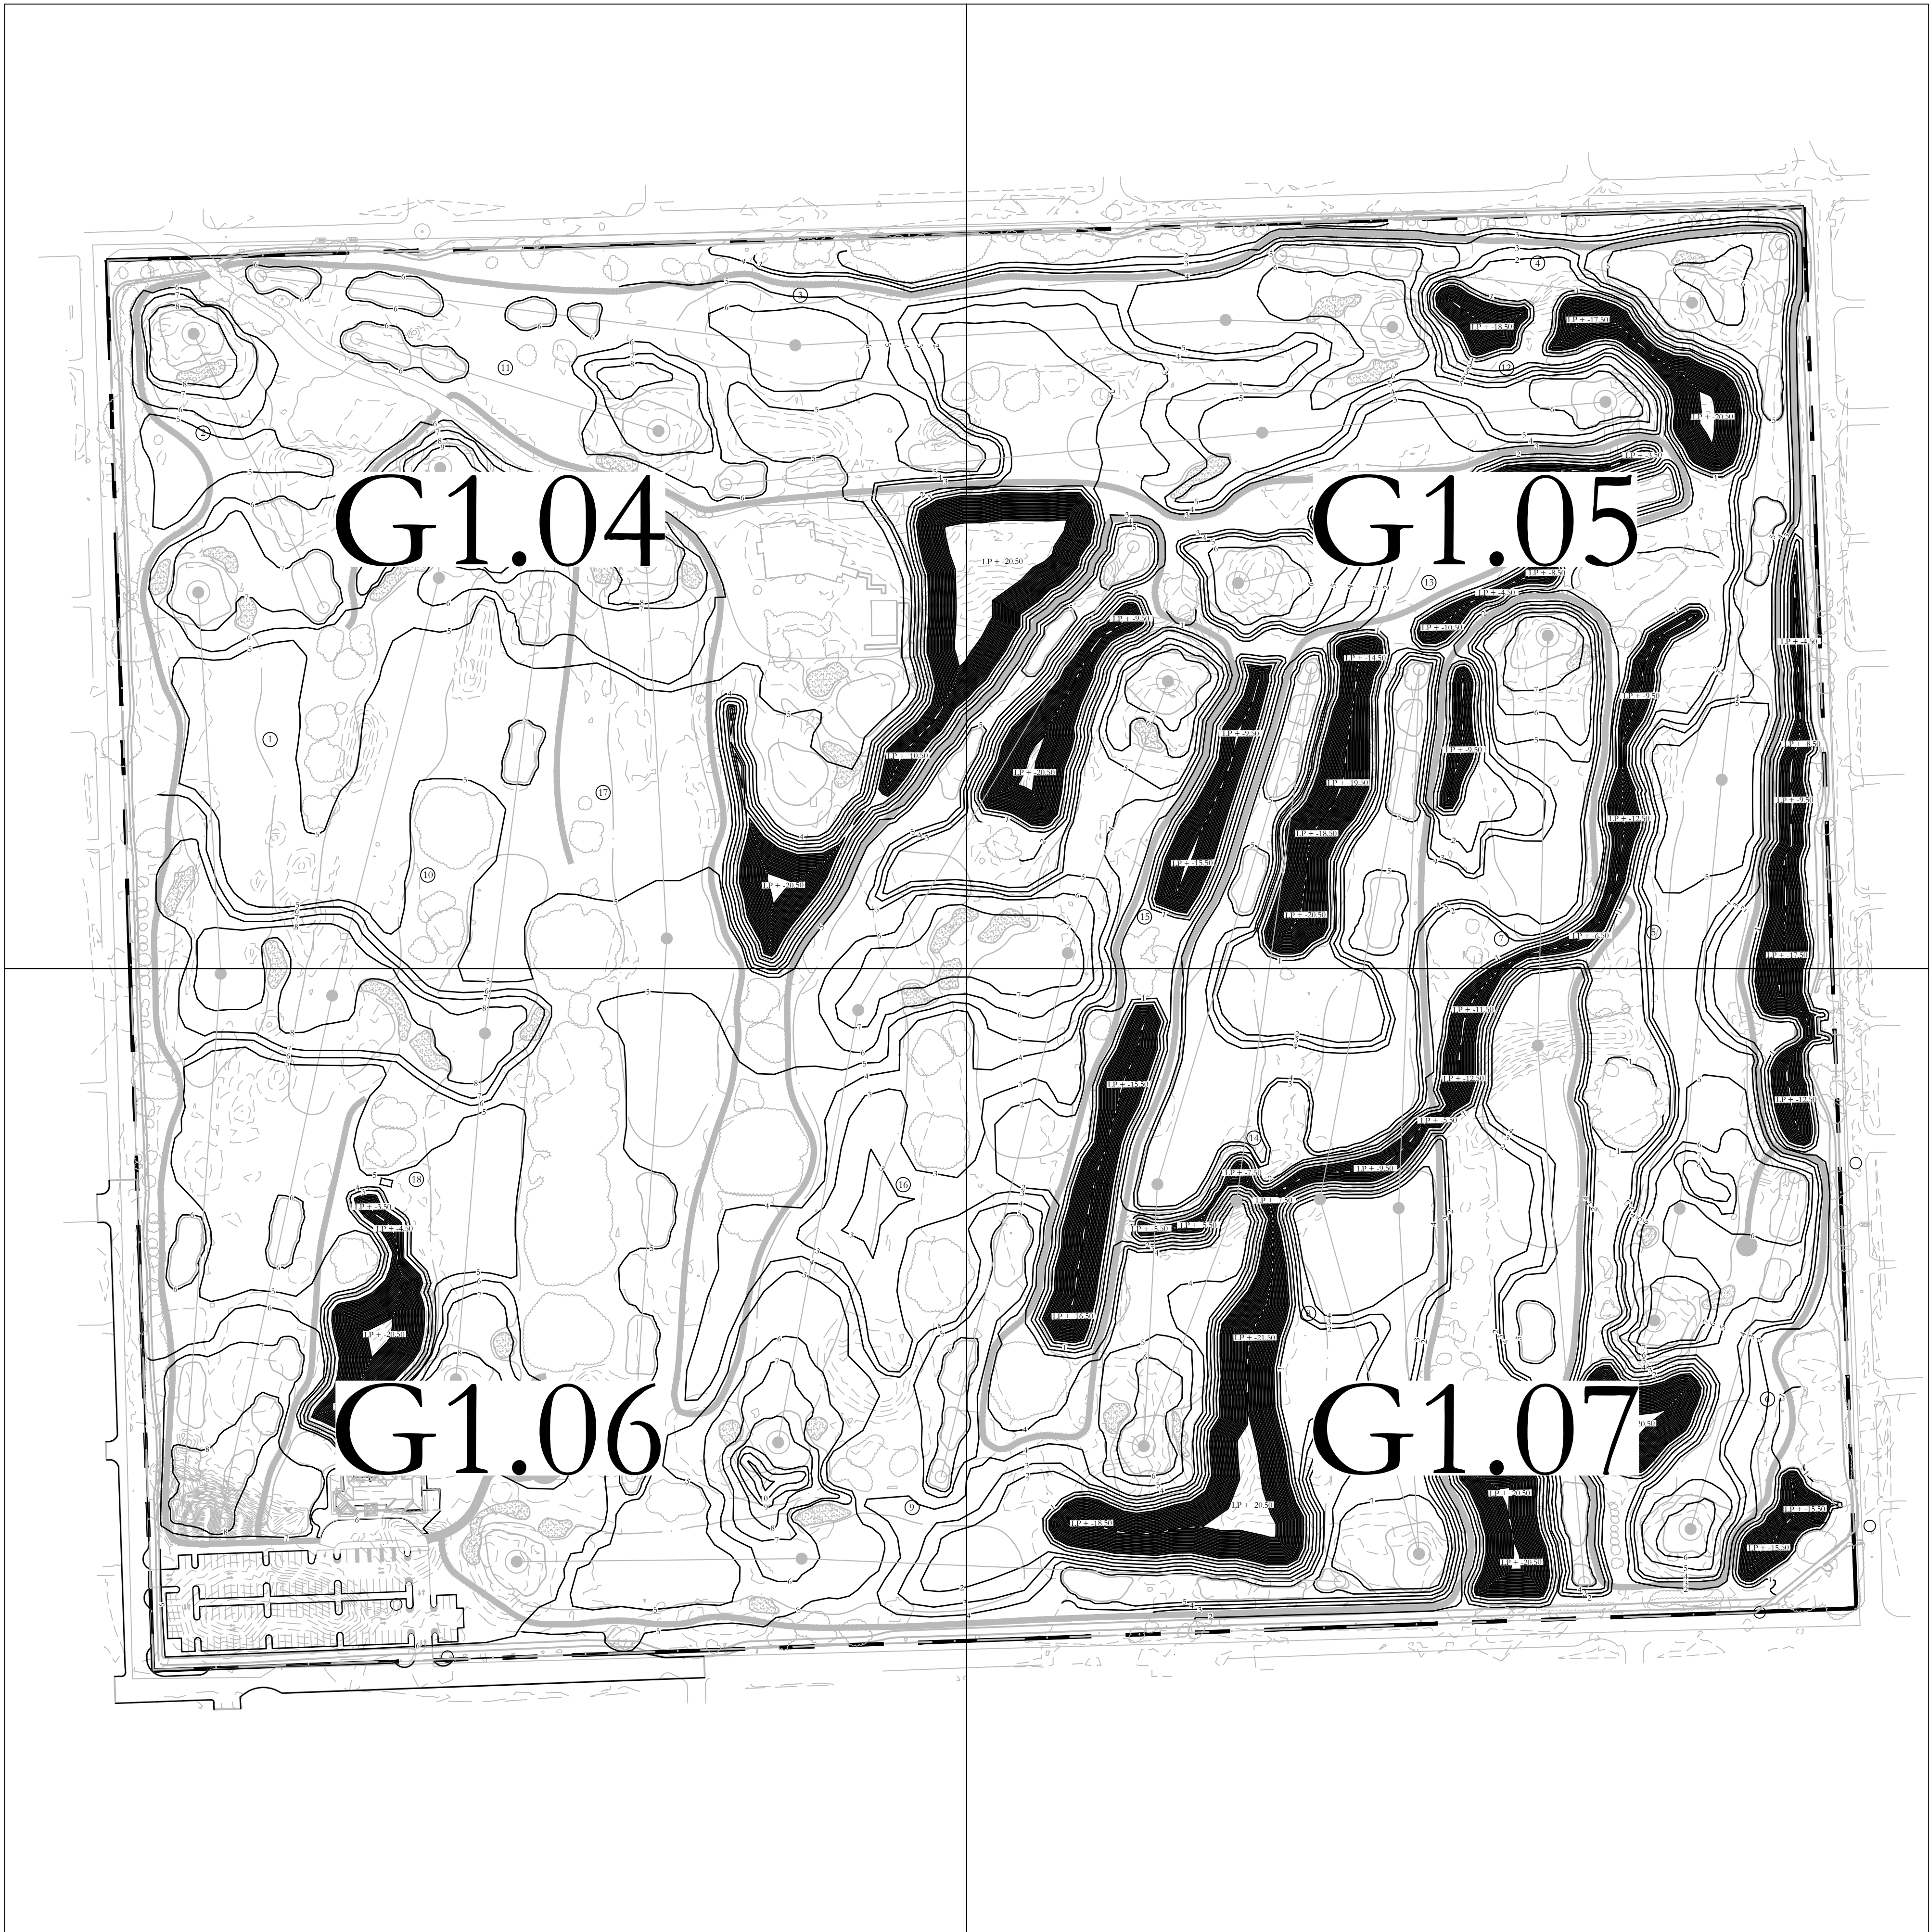


NOTES

- EXISTING CONDITIONS SHOWN ARE FOR INFORMATIONAL PURPOSES ONLY. IT SHALL BE THE CONTRACTOR'S OBLIGATION TO VERIFY AND AUGMENT SUCH INFORMATION AND DATA TO FULLY SATISFY THE CONDITIONS UNDER WHICH THE WORK WILL BE DONE. ANY EXCAVATION DONE IN THE VICINITY OF EXISTING STRUCTURES AND UTILITIES SHALL BE CAREFULLY DONE BY HAND. THE CONTRACTOR SHALL BE HELD RESPONSIBLE FOR ANY DAMAGE TO AND FOR MAINTENANCE AND PROTECTION OF EXISTING UTILITIES AND STRUCTURES.
- THE CONTRACTOR SHALL TAKE ALL NECESSARY PRECAUTIONS TO PREVENT ANY POTENTIAL DAMAGE TO TREES, FOLIAGE, PLANT MATERIALS AND PROPERTY OF THE CITY AND ADJACENT LANDOWNERS OUTSIDE THE LIMITS OF DISTURBANCE.
- NO GRADING SHALL TAKE PLACE WITHIN THE DRIP LINE OF TREES TO REMAIN.
- SLOPES AROUND GREENS, TEES, BUNKERS, AND MOUNDS SHALL NOT EXCEED 3:1 (H/V) UNLESS OTHERWISE DIRECTED BY RMGA ARCHITECT. CUT AND FILL SLOPES IN FAIRWAYS, ROUGHS, NON-PLAY AREAS, AND LAKES SHALL NOT EXCEED A 3:1 (H/V) SLOPE UNLESS SPECIFIED, AS WELL.
- THE GRADING PLAN SHALL BE UTILIZED AS A GUIDE TO THE SHAPE, HEIGHT, AND SIZE OF EACH GOLF COURSE FEATURE. A NATURAL VARIETY IN SIZE, HEIGHT, AND SHAPE OF ALL MOUNDS AND UNDULATIONS SHALL BE ACCOMPLISHED RATHER THAN A UNIFORM LOOK TO EACH FEATURE. SOME MOUNDS SHALL VARY IN AN ASYMMETRICAL APPEARANCE WHILE OTHERS MAY APPEAR MORE OFF-CENTER. THE FINISHED WORK SHALL BLEND INTO THE EXISTING LAY OF THE LAND AND BE CONTOURED SO THAT ALL CAN EASILY BE MOWN WITH MODERN FAIRWAY MOWING EQUIPMENT. NO MOUNDS SHALL APPEAR EXACTLY AS AN ADJACENT MOUND. VARIETY IN SHAPING, AS IN NATURE, SHALL BE THE RULE.
- THE CENTERLINE OF EACH TEE SHALL BE ORIENTED AT A NINETY (90) DEGREE ANGLE DIRECTLY TOWARD THE LANDING AREA CENTERPOINT. THE FRONT PORTION OF EACH TEE SHALL BE PERPENDICULAR TO LINE OF PLAY.
- ENSURE THE FRONT TEE BOXES DO NOT BLOCK THE VIEW OF THE FAIRWAY FROM THE BACK TEE BOXES.
- ENSURE BUNKER FACE SLOPES DO NOT EXCEED 75%. THE SAND BUNKERS SHALL BE SHAPED WITH THE BOTTOMS BEING CONCAVE SO THAT ALL SURFACE DRAINAGE FALLS AWAY FROM THE BUNKER EDGES. EACH BUNKER SHALL BE CONSTRUCTED SO AS TO PROVIDE VISIBILITY OF BUNKER SAND FROM THE TEE OR FAIRWAY HITTING AREA.

LEGEND

    -  GREEN
-  SAND BUNKER
-  TEE
-  FAIRWAY
-  WATER
-  TREE TO REMAIN
-  BRIDGE

MAP KEY

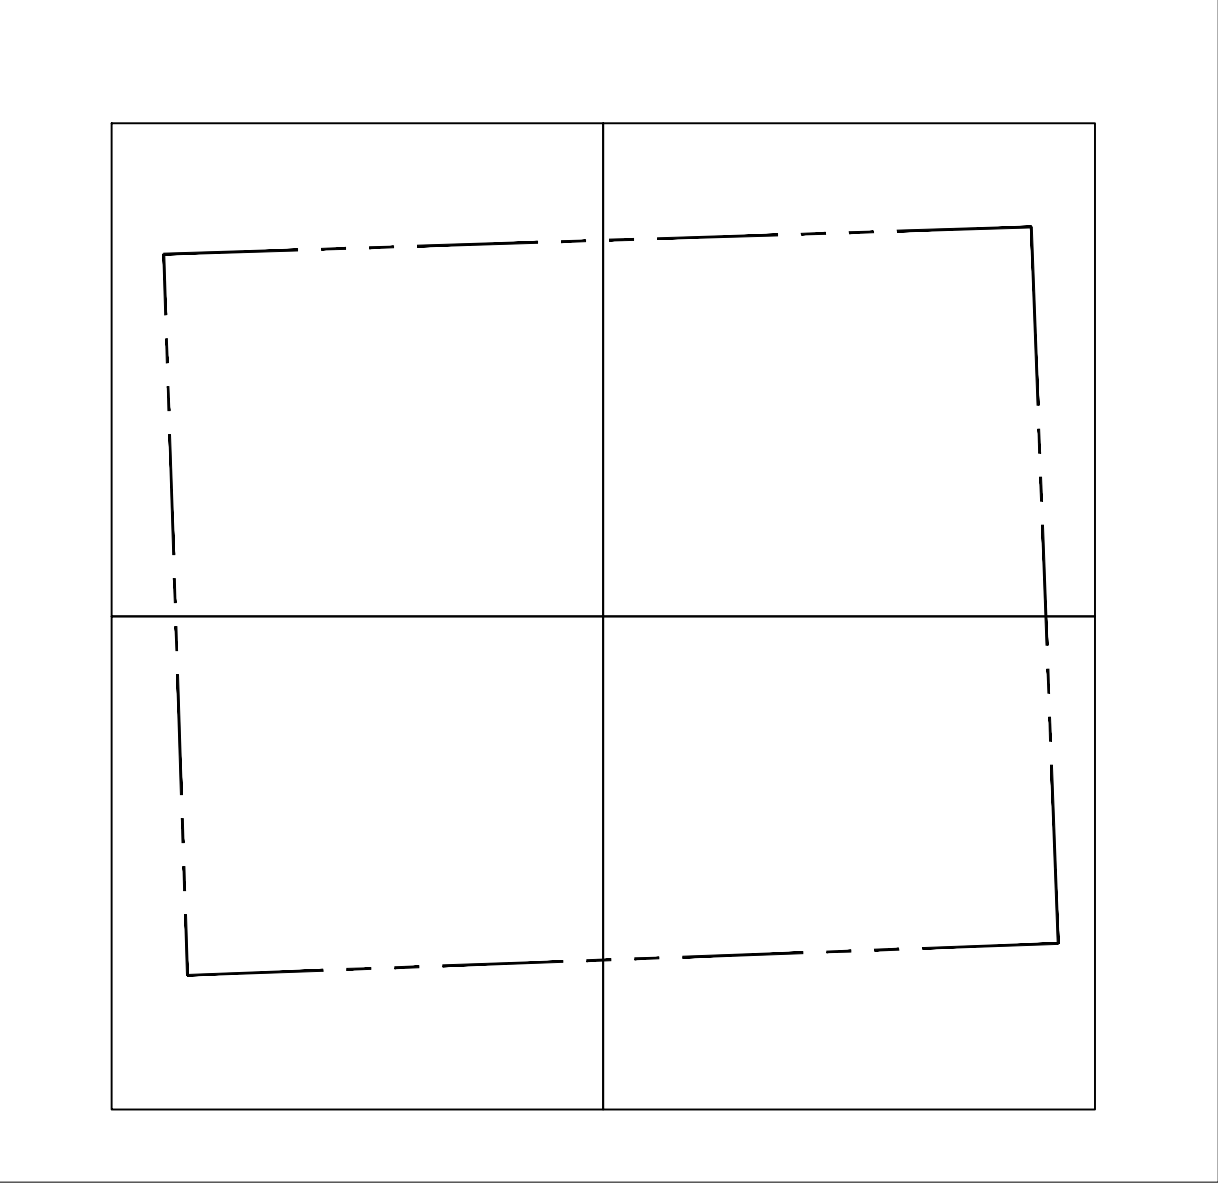

NOT TO SCALE

NOT TO SCALE

CLIENT:



City of Hollywood
Design and Construction Management
PO Box 229045
Hollywood, Florida 33022-9045
T: (954) 921-3410

GOLF COURSE & LANDSCAPE ARCHITECTURE:



Richard Mandell Golf Architecture
2208 Midland Road
Pinehurst, North Carolina 28374
T: (910) 255-3111

ARCHITECTURE & INTERIOR DESIGN:



Bermello Ajamil & Partners, Inc.
Architecture Engineering Planning
Interior Design Landscape Architecture
2601 South Bayshore Drive, 10th Floor
Miami, Florida 33133
T: (305) 859-2050 F: (305) 860-3700

MEP ENGINEERING:



Delta-G Consulting Engineers, Inc.
707 NE 3rd Ave, Suite 200
Fort Lauderdale, FL 33304
T: (954) 527-1112

STRUCTURAL ENGINEERING:



Bliss & Nyitray, Inc.
5835 Blue Lagoon Drive, Suite 400
Miami, FL 33126
T: (305) 442-7086

CIVIL ENGINEER:



Miller-Legg
5747 Andrews Way
Fort Lauderdale, FL 33309
T: (954) 436-7000

FOOD & BEVERAGE:



Camacho
3103 Medlock Bridge road
Norcross, Georgia 30071
T: (770) 582-1144

DESIGN
DEVELOPMENT
OVERALL
GRADING
PLAN

06.03.2022

PROJECT NAME:
HOLLYWOOD BEACH GOLF
COURSE AND CLUBHOUSE
PROJECT ADDRESS:
1600 Johnson Street
Hollywood, FL 33020
PROJECT NO.:
02141.000

SHEET NAME

DESIGN DEVELOPMENT
OVERALL GRADING
PLAN

SHEET NO.

G1.03





NOTES

- EXISTING CONDITIONS SHOWN ARE FOR INFORMATIONAL PURPOSES ONLY. IT SHALL BE THE CONTRACTOR'S OBLIGATION TO VERIFY AND AUGMENT SUCH INFORMATION AND DATA TO FULLY SATISFY THE CONDITIONS UNDER WHICH THE WORK WILL BE DONE. ANY EXCAVATION DONE IN THE VICINITY OF EXISTING STRUCTURES AND UTILITIES SHALL BE CAREFULLY DONE BY HAND. THE CONTRACTOR SHALL BE HELD RESPONSIBLE FOR ANY DAMAGE TO AND FOR MAINTENANCE AND PROTECTION OF EXISTING UTILITIES AND STRUCTURES.
- THE CONTRACTOR SHALL TAKE ALL NECESSARY PRECAUTIONS TO PREVENT ANY POTENTIAL DAMAGE TO TREES, FOLIAGE, PLANT MATERIALS AND PROPERTY OF THE CITY AND ADJACENT LANDOWNERS OUTSIDE THE LIMITS OF DISTURBANCE.
- NO GRADING SHALL TAKE PLACE WITHIN THE DRIP LINE OF TREES TO REMAIN.
- SLOPES AROUND GREENS, TEES, BUNKERS, AND MOUNDS SHALL NOT EXCEED 3:1 (1V) UNLESS OTHERWISE DIRECTED BY RMGA ARCHITECT. CUT AND FILL SLOPES IN FAIRWAYS, ROUGHS, NON-PLAY AREAS, AND LAKES SHALL NOT EXCEED A 3:1 (1V) SLOPE UNLESS SPECIFIED AS WELL.
- THE GRADING PLAN SHALL BE UTILIZED AS A GUIDE TO THE SHAPE, HEIGHT, AND SIZE OF EACH GOLF COURSE FEATURE. A NATURAL VARIETY IN SIZE, HEIGHT, AND SHAPE OF ALL MOUNDS AND UNDULATIONS SHALL BE ACCOMPLISHED RATHER THAN A UNIFORM LOOK TO EACH FEATURE. SOME MOUNDS SHALL VARY IN AN ASYMETRICAL APPEARANCE WHILE OTHERS MAY APPEAR MORE OFF-CENTER. THE FINISHED WORK SHALL BLEND INTO THE EXISTING LAY OF THE LAND AND BE CONTOURED SO THAT ALL CAN EASILY BE MOWN WITH MODERN FAIRWAY MOWING EQUIPMENT. NO MOUNDS SHALL APPEAR EXACTLY AS AN ADJACENT MOUND. VARIETY IN SHAPING, AS IN NATURE, SHALL BE THE RULE.
- THE CENTERLINE OF EACH TEE SHALL BE ORIENTED AT A NINETY (90) DEGREE ANGLE DIRECTLY TOWARD THE LANDING AREA CENTERPOINT. THE FRONT PORTION OF EACH TEE SHALL BE PERPENDICULAR TO LINE OF PLAY.
- ENSURE THE FRONT TEE BOXES DO NOT BLOCK THE VIEW OF THE FAIRWAY FROM THE BACK TEE BOXES.
- ENSURE BUNKER FACE SLOPES DO NOT EXCEED 7.5%. THE SAND BUNKERS SHALL BE SHAPED WITH THE BOTTOMS BEING CONCAVE SO THAT ALL SURFACE DRAINAGE FALLS AWAY FROM THE BUNKER EDGES. EACH BUNKER SHALL BE CONSTRUCTED SO AS TO PROVIDE VISIBILITY OF BUNKER SAND FROM THE TEE OR FAIRWAY HITTING AREA.

LEGEND

- GREEN
- SAND BUNKER
- TEE
- FAIRWAY
- WATER
- TREE TO REMAIN
- BRIDGE

MAP KEY

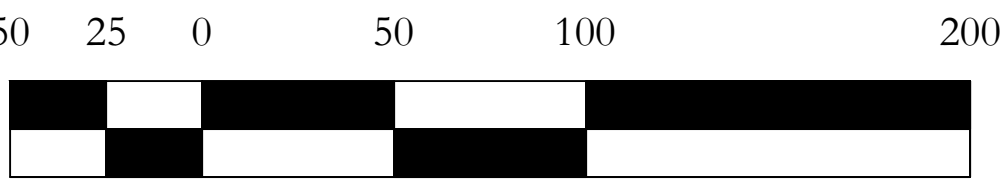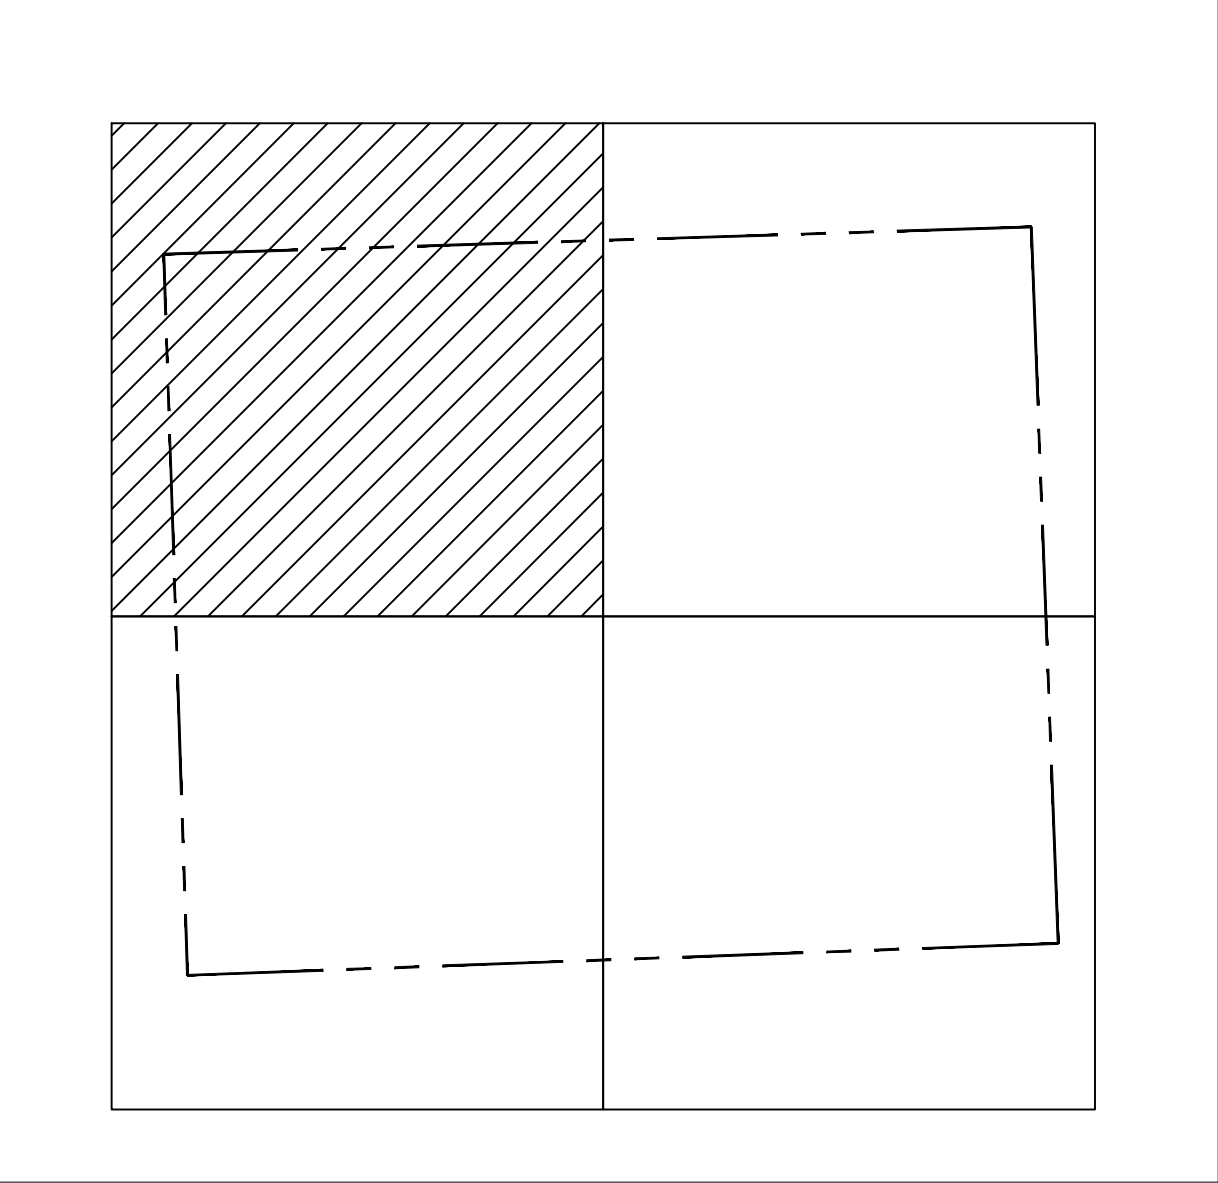

SCALE : 1" = 50' - 0"

CLIENT:



City of Hollywood
Design and Construction Management
PO Box 229045
Hollywood, Florida 33022-9045
T: (954) 921-3410

GOLF COURSE & LANDSCAPE ARCHITECTURE:



Richard Mandell Golf Architecture
2208 Midland Road
Pinehurst, North Carolina 28374
T: (910) 255-3111

ARCHITECTURE & INTERIOR DESIGN:



Bermello Ajamil & Partners, Inc.
Architecture Engineering Planning
Interior Design Landscape Architecture
2601 South Bayshore Drive, 10th Floor
Miami, Florida 33133
T: (305) 859-2050 F: (305) 860-3700

MEP ENGINEERING:



Delta-G Consulting Engineers, Inc.
707 NE 3rd Ave, Suite 200
Fort Lauderdale, FL 33304
T: (954) 527-1112

STRUCTURAL ENGINEERING:



Bliss & Nyitray, Inc.
5835 Blue Lagoon Drive, Suite 400
Miami, FL 33126
T: (305) 442-7086

CIVIL ENGINEER:



Miller-Legg
5747 Andrews Way
Fort Lauderdale, FL 33309
T: (954) 436-7000

FOOD & BEVERAGE:



Camacho
3103 Medlock Bridge road
Norcross, Georgia 30071
T: (770) 582-1144

DESIGN
DEVELOPMENT
GRADING
PLAN

06.03.2022


PROJECT NAME:
HOLLYWOOD BEACH GOLF
COURSE AND CLUBHOUSE
PROJECT ADDRESS:
1600 Johnson Street
Hollywood, FL 33020
PROJECT NO.:
02141.000

SHEET NAME

DESIGN DEVELOPMENT
GRADING PLAN

SHEET NO.

G1.04

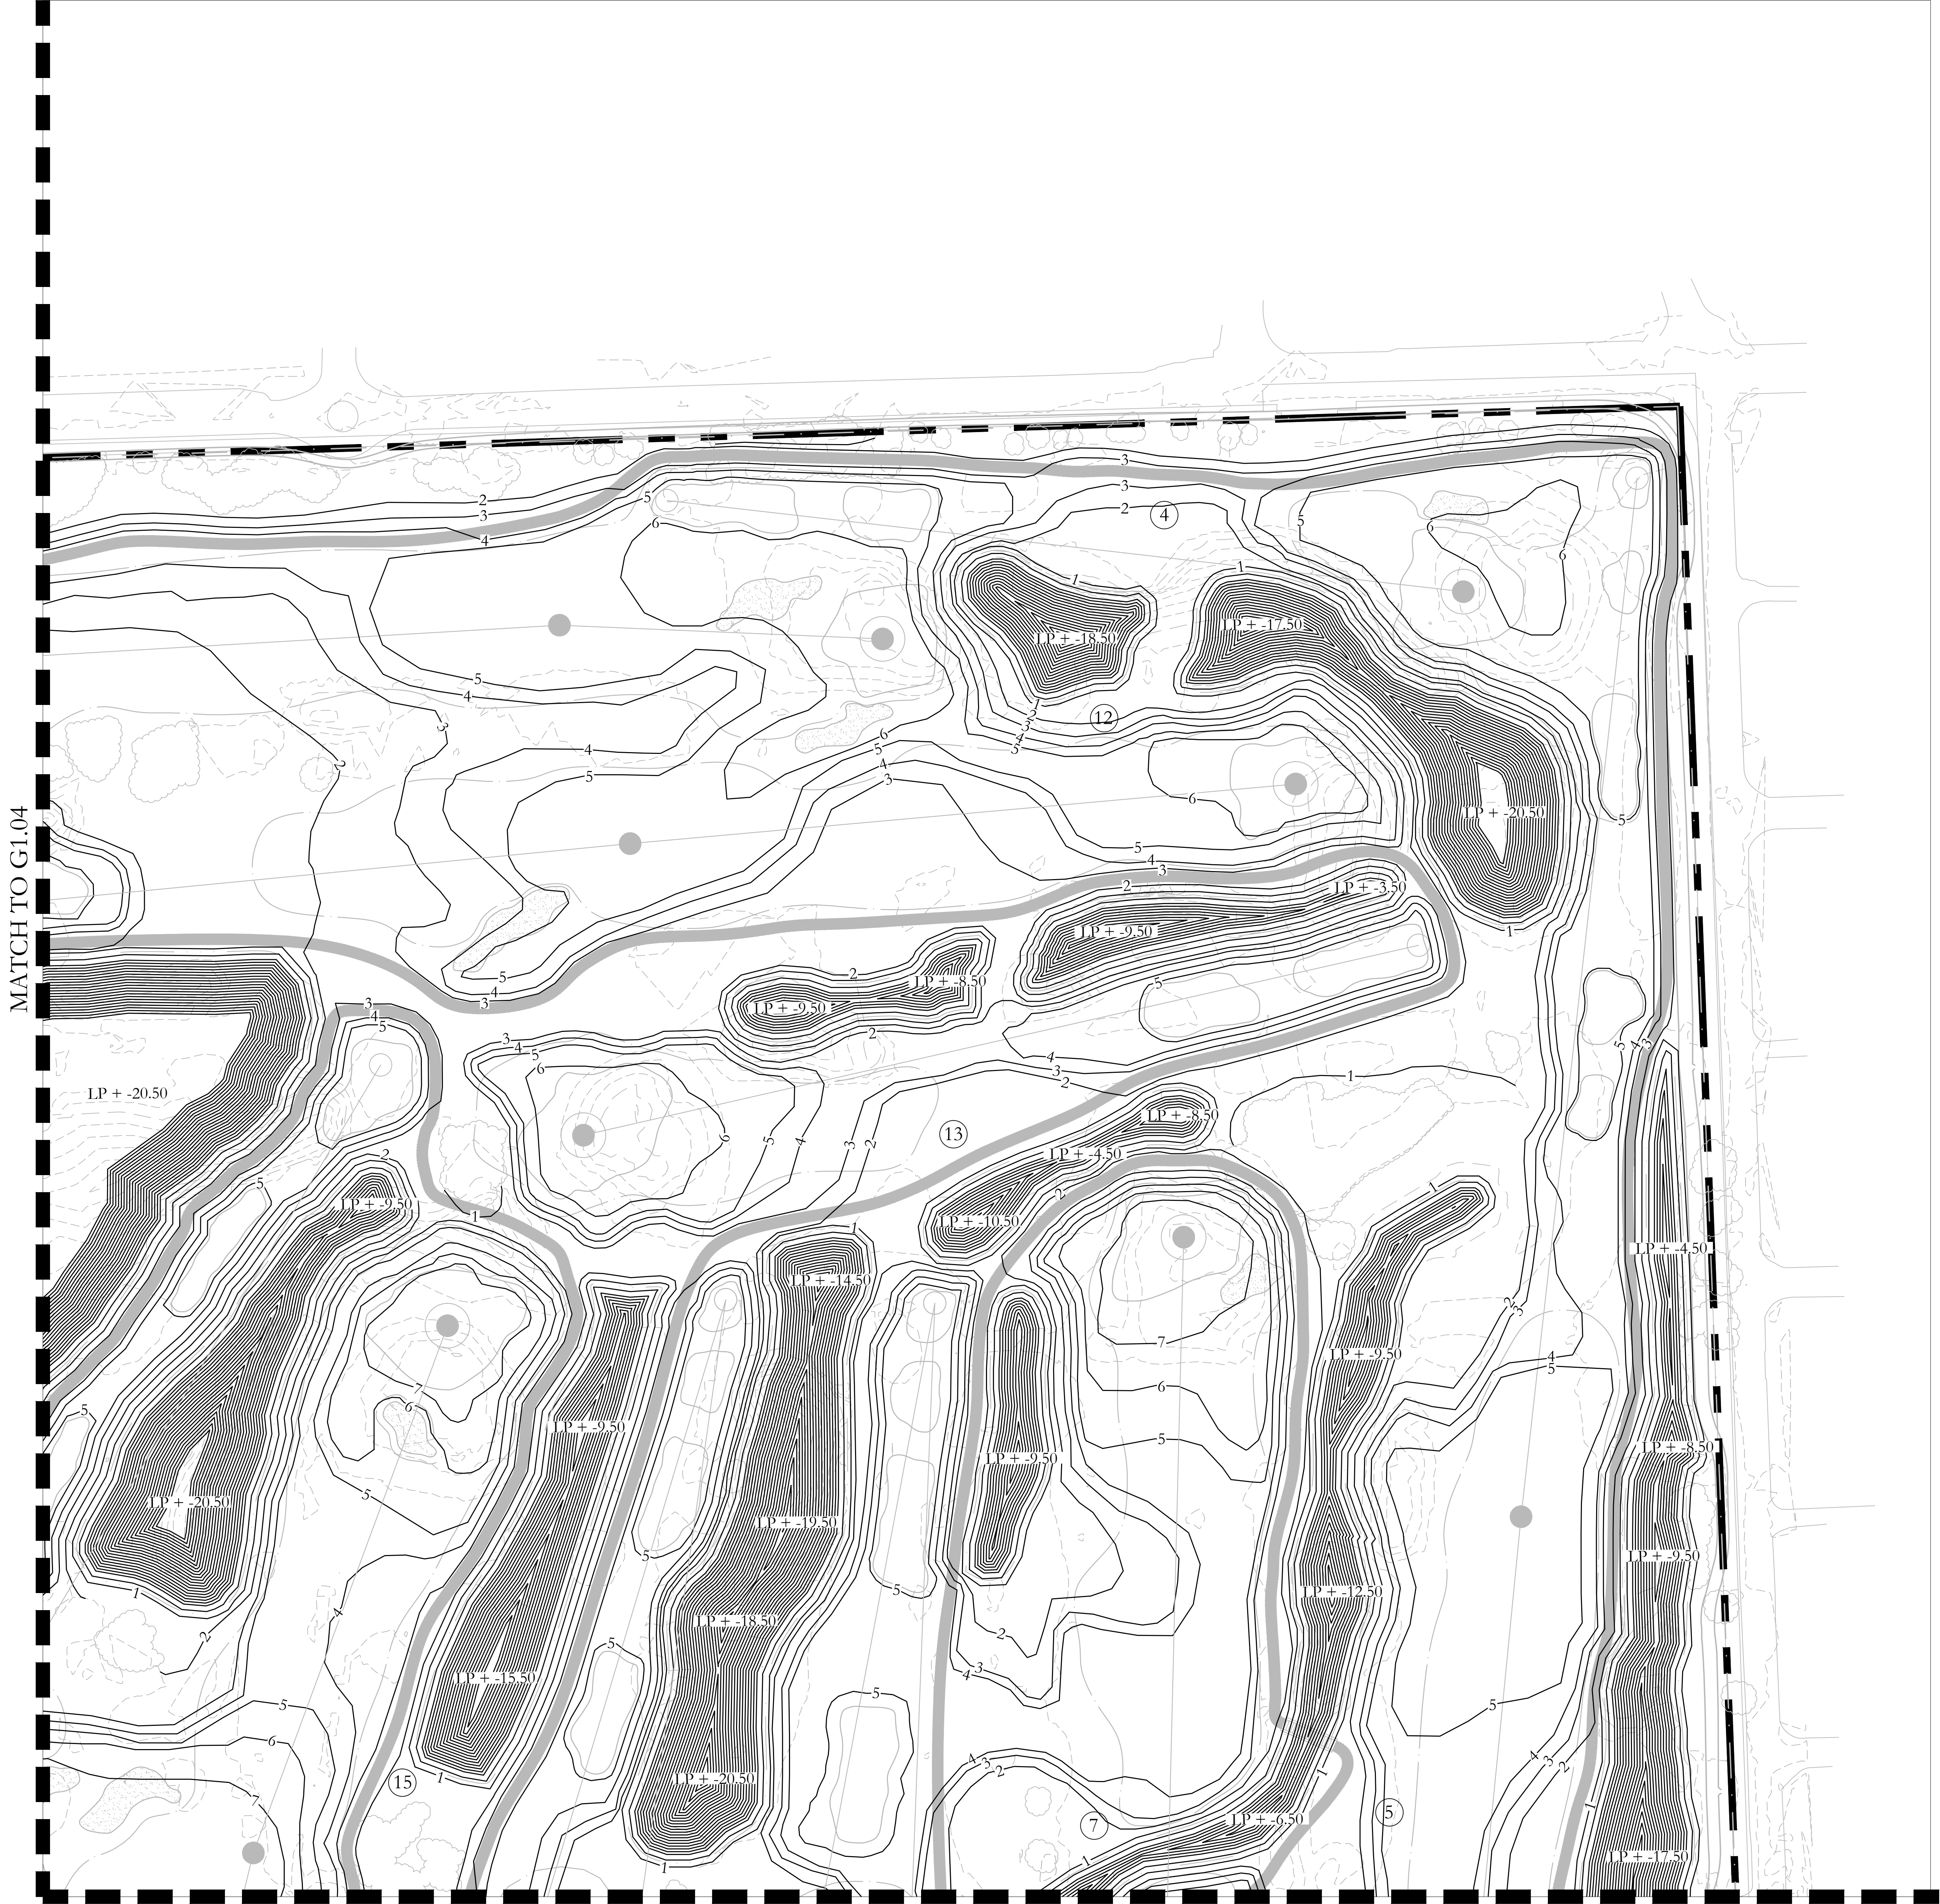



NOTES

- EXISTING CONDITIONS SHOWN ARE FOR INFORMATIONAL PURPOSES ONLY. IT SHALL BE THE CONTRACTOR'S OBLIGATION TO VERIFY AND AUGMENT SUCH INFORMATION AND DATA TO FULLY SATISFY THE CONDITIONS UNDER WHICH THE WORK WILL BE DONE. ANY EXCAVATION DONE IN THE VICINITY OF EXISTING STRUCTURES AND UTILITIES SHALL BE CAREFULLY DONE BY HAND. THE CONTRACTOR SHALL BE HELD RESPONSIBLE FOR ANY DAMAGE TO AND FOR MAINTENANCE AND PROTECTION OF EXISTING UTILITIES AND STRUCTURES.
- THE CONTRACTOR SHALL TAKE ALL NECESSARY PRECAUTIONS TO PREVENT ANY POTENTIAL DAMAGE TO TREES, FOLIAGE, PLANT MATERIALS AND PROPERTY OF THE CITY AND ADJACENT LANDOWNERS OUTSIDE THE LIMITS OF DISTURBANCE.
- NO GRADING SHALL TAKE PLACE WITHIN THE DRIP LINE OF TREES TO REMAIN.
- SLOPES AROUND GREENS, TEES, BUNKERS, AND MOUNDS SHALL NOT EXCEED 3% (1V) UNLESS OTHERWISE DIRECTED BY RMGA ARCHITECT. CUT AND FILL SLOPES IN FAIRWAYS, ROUGHS, NON-PLAY AREAS, AND LAKES SHALL NOT EXCEED A 5% (1V) SLOPE UNLESS SPECIFIED, AS WELL.
- THE GRADING PLAN SHALL BE UTILIZED AS A GUIDE TO THE SHAPE, HEIGHT, AND SIZE OF EACH GOLF COURSE FEATURE. A NATURAL VARIETY IN SIZE, HEIGHT, AND SHAPE OF ALL MOUNDS AND UNDULATIONS SHALL BE ACCOMPLISHED RATHER THAN A UNIFORM LOOK TO EACH FEATURE. SOME MOUNDS SHALL VARY IN AN ASYMMETRICAL APPEARANCE WHILE OTHERS MAY APPEAR MORE OFF-CENTER. THE FINISHED WORK SHALL BLEND INTO THE EXISTING LAY OF THE LAND AND BE CONTOURED SO THAT ALL CAN EASILY BE MOWN WITH MODERN FAIRWAY MOWING EQUIPMENT. NO MOUNDS SHALL APPEAR EXACTLY AS AN ADJACENT MOUND. VARIETY IN SHAPING, AS IN NATURE, SHALL BE THE RULE.
- THE CENTERLINE OF EACH TEE SHALL BE ORIENTED AT A NINETY (90) DEGREE ANGLE DIRECTLY TOWARD THE LANDING AREA CENTERPOINT. THE FRONT PORTION OF EACH TEE SHALL BE PERPENDICULAR TO LINE OF PLAY.
- ENSURE THE FRONT TEE BOXES DO NOT BLOCK THE VIEW OF THE FAIRWAY FROM THE BACK TEE BOXES.
- ENSURE BUNKER FACE SLOPES DO NOT EXCEED 7.5%. THE SAND BUNKERS SHALL BE SHAPED WITH THE BOTTOMS BEING CONCAVE SO THAT ALL SURFACE DRAINAGE FALLS AWAY FROM THE BUNKER EDGES. EACH BUNKER SHALL BE CONSTRUCTED SO AS TO PROVIDE VISIBILITY OF BUNKER SAND FROM THE TEE OR FAIRWAY HITTING AREA.

LEGEND

- GREEN
- SAND BUNKER
- TEE
- FAIRWAY
- WATER
- TREE TO REMAIN
- BRIDGE

MAP KEY

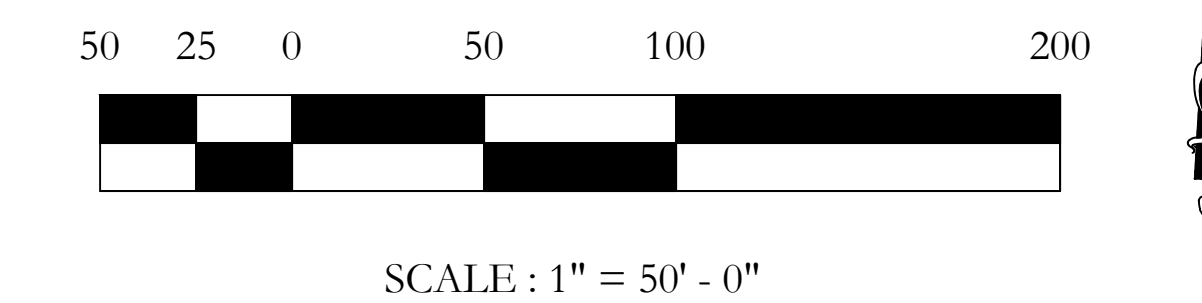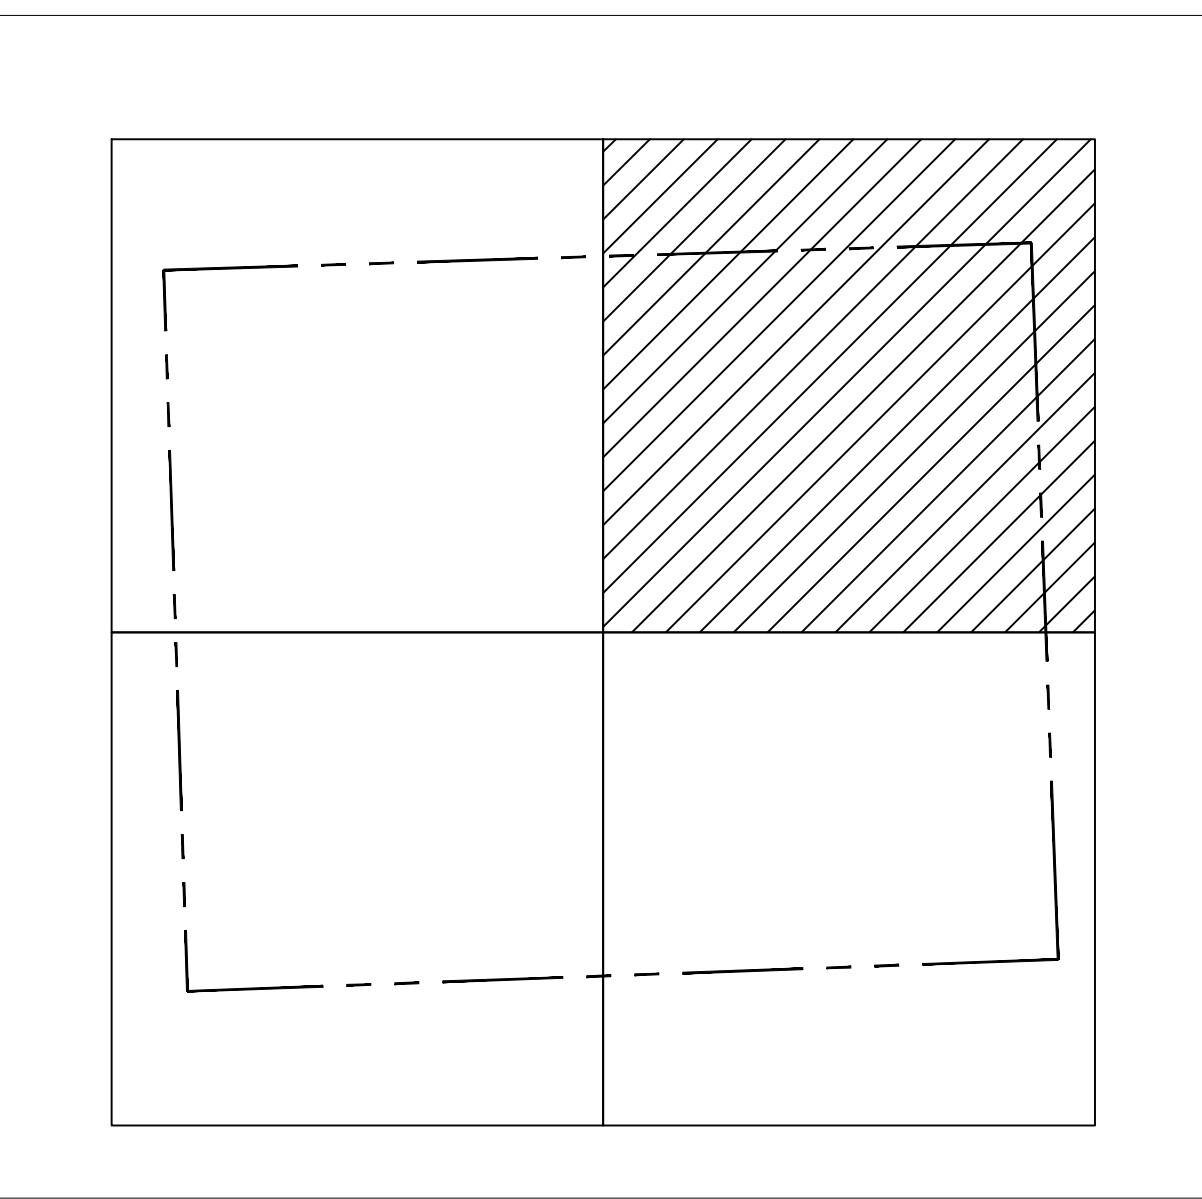

CLIENT:



City of Hollywood
Design and Construction Management
PO Box 229045
Hollywood, Florida 33022-9045
T: (954) 921-3410

GOLF COURSE & LANDSCAPE ARCHITECTURE:

**M R I C H A R D
M A N D E L L**
GOLF ARCHITECTURE

Richard Mandell Golf Architecture
2208 Midland Road
Pinehurst, North Carolina 28374
T: (910) 255-3111

ARCHITECTURE & INTERIOR DESIGN:

BA Bermello Ajamil & Partners

Bermello Ajamil & Partners, Inc.
Architecture Engineering Planning
Interior Design Landscape Architecture
2601 South Bayshore Drive, 10th Floor
Miami, Florida 33133
T: (305) 859-2050 F: (305) 860-3700

MEP ENGINEERING:



Delta-G Consulting Engineers, Inc.
707 NE 3rd Ave, Suite 200
Fort Lauderdale, FL 33304
T: (954) 527-1112

STRUCTURAL ENGINEERING:



Bliss & Nyitray, Inc.
5835 Blue Lagoon Drive, Suite 400
Miami, FL 33126
T: (305) 442-7086

CIVIL ENGINEER:

MILLER LEGG
Miller-Legg
5747 Andrews Way
Fort Lauderdale, FL 33309
T: (954) 436-7000

FOOD & BEVERAGE:

camacho
Camacho
3103 Medlock Bridge road
Norcross, Georgia 30071
T: (770) 582-1144

**DESIGN
DEVELOPMENT
GRADING
PLAN**

06.03.2022

PROJECT NAME:
HOLLYWOOD BEACH GOLF
COURSE AND CLUBHOUSE
PROJECT ADDRESS:
1600 Johnson Street
Hollywood, FL 33020
PROJECT NO.:
02141.000

SHEET NAME

**DESIGN DEVELOPMENT
GRADING PLAN**

SHEET NO.

G1.05





NOTES

- EXISTING CONDITIONS SHOWN ARE FOR INFORMATIONAL PURPOSES ONLY. IT SHALL BE THE CONTRACTOR'S OBLIGATION TO VERIFY AND AUGMENT SUCH INFORMATION AND DATA TO FULLY SATISFY THE CONDITIONS UNDER WHICH THE WORK WILL BE DONE. ANY EXCAVATION DONE IN THE VICINITY OF EXISTING STRUCTURES AND UTILITIES SHALL BE CAREFULLY DONE BY HAND. THE CONTRACTOR SHALL BE HELD RESPONSIBLE FOR ANY DAMAGE TO AND FOR MAINTENANCE AND PROTECTION OF EXISTING UTILITIES AND STRUCTURES.
- THE CONTRACTOR SHALL TAKE ALL NECESSARY PRECAUTIONS TO PREVENT ANY POTENTIAL DAMAGE TO TREES, FOLIAGE, PLANT MATERIALS AND PROPERTY OF THE CITY AND ADJACENT LANDOWNERS OUTSIDE THE LIMITS OF DISTURBANCE.
- NO GRADING SHALL TAKE PLACE WITHIN THE DRIP LINE OF TREES TO REMAIN.
- SLOPES AROUND GREENS, TEES, BUNKERS, AND MOUNDS SHALL NOT EXCEED 3:1 (H/V) UNLESS OTHERWISE DIRECTED BY RMGA ARCHITECT. CUT AND FILL SLOPES IN FAIRWAYS, ROUGHS, NON-PLAY AREAS, AND LAKES SHALL NOT EXCEED A 3:1 (H/V) SLOPE UNLESS SPECIFIED, AS WELL.
- THE GRADING PLAN SHALL BE UTILIZED AS A GUIDE TO THE SHAPE, HEIGHT, AND SIZE OF EACH GOLF COURSE FEATURE. A NATURAL VARIETY IN SIZE, HEIGHT, AND SHAPE OF ALL MOUNDS AND UNDULATIONS SHALL BE ACCOMPLISHED RATHER THAN A UNIFORM LOOK TO EACH FEATURE. SOME MOUNDS SHALL VARY IN AN ASYMMETRICAL APPEARANCE WHILE OTHERS MAY APPEAR MORE OFF-CENTER. THE FINISHED WORK SHALL BLEND INTO THE EXISTING LAY OF THE LAND AND BE CONTOURED SO THAT ALL CAN EASILY BE MOWN WITH MODERN FAIRWAY MOWING EQUIPMENT. NO MOUNDS SHALL APPEAR EXACTLY AS AN ADJACENT MOUND. VARIETY IN SHAPING, AS IN NATURE, SHALL BE THE RULE.
- THE CENTERLINE OF EACH TEE SHALL BE ORIENTED AT A NINETY (90) DEGREE ANGLE DIRECTLY TOWARD THE LANDING AREA CENTERPOINT. THE FRONT PORTION OF EACH TEE SHALL BE PERPENDICULAR TO LINE OF PLAY.
- ENSURE THE FRONT TEE BOXES DO NOT BLOCK THE VIEW OF THE FAIRWAY FROM THE BACK TEE BOXES.
- ENSURE BUNKER FACE SLOPES DO NOT EXCEED 7.5%. THE SAND BUNKERS SHALL BE SHAPED WITH THE BOTTOMS BEING CONCAVE SO THAT ALL SURFACE DRAINAGE FALLS AWAY FROM THE BUNKER EDGES. EACH BUNKER SHALL BE CONSTRUCTED SO AS TO PROVIDE VISIBILITY OF BUNKER SAND FROM THE TEE OR FAIRWAY HITTING AREA.

LEGEND

- GREEN
- SAND BUNKER
- TEE
- FAIRWAY
- WATER
- TREE TO REMAIN
- BRIDGE

MAP KEY

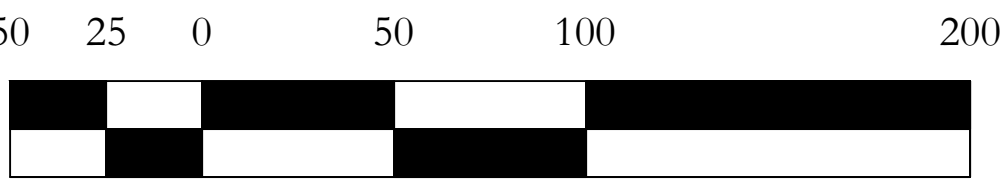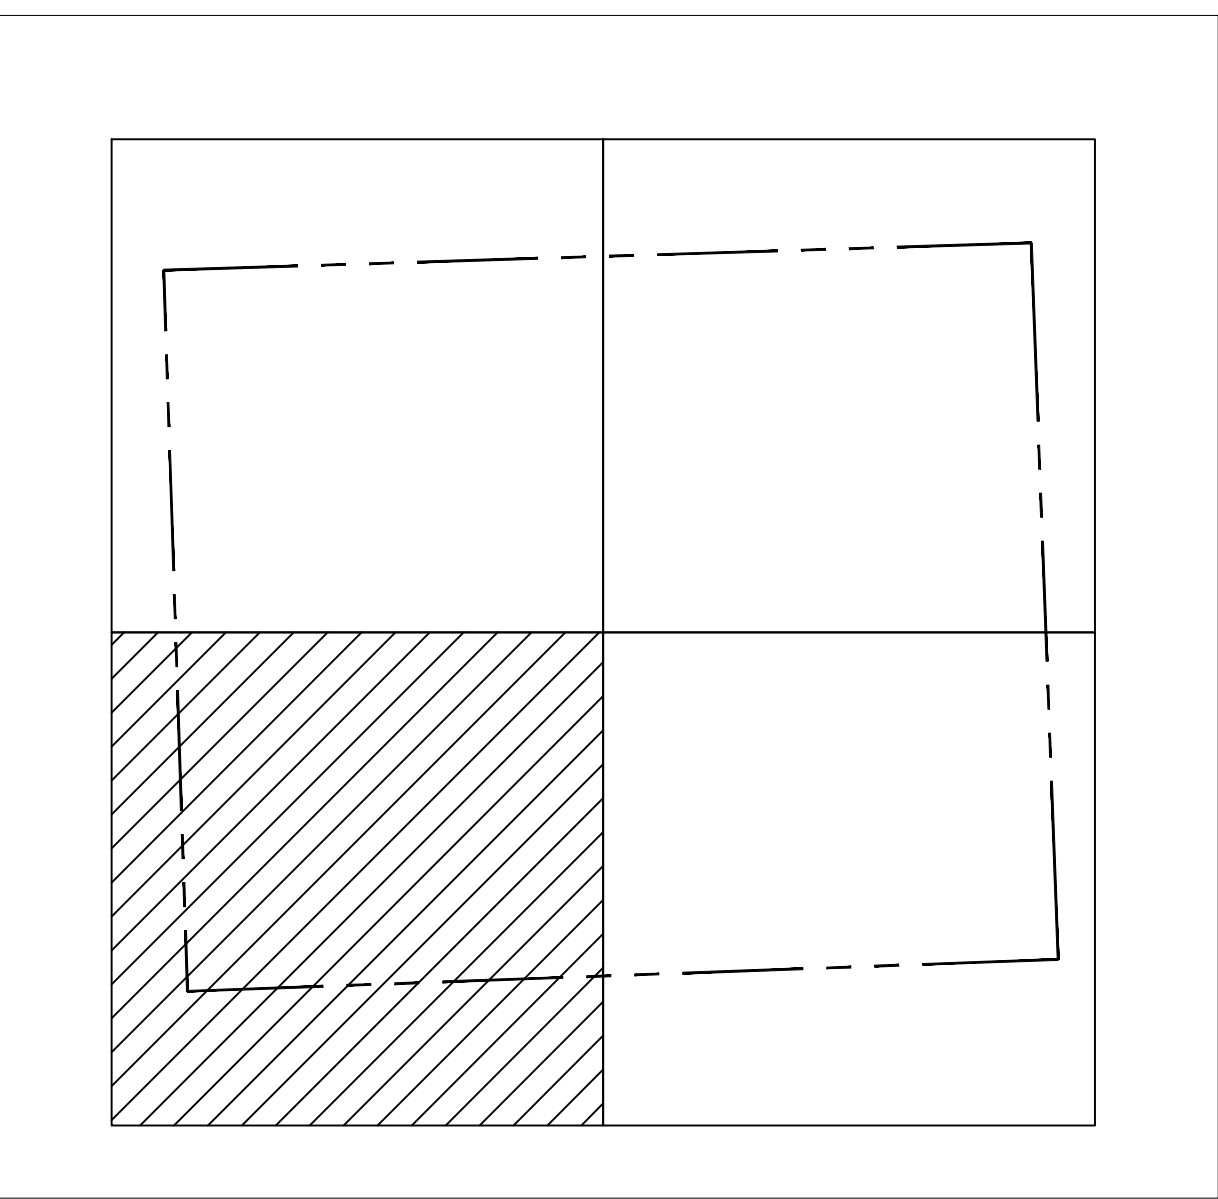

SCALE : 1" = 50' - 0"

CLIENT:



City of Hollywood
Design and Construction Management
PO Box 229045
Hollywood, Florida 33022-9045
T: (954) 921-3410

GOLF COURSE & LANDSCAPE ARCHITECTURE:

M R I C H A R D
M A N D E L L
GOLF ARCHITECTURE

Richard Mandell Golf Architecture
2208 Midland Road
Pinehurst, North Carolina 28374
T: (910) 255-3111

ARCHITECTURE & INTERIOR DESIGN:

BA Bermello Ajamil & Partners

Bermello Ajamil & Partners, Inc.
Architecture Engineering Planning
Interior Design Landscape Architecture
2601 South Bayshore Drive, 10th Floor
Miami, Florida 33133
T: (305) 859-2050 F: (305) 860-3700

MEP ENGINEERING:



Delta-G Consulting Engineers, Inc.
707 NE 3rd Ave., Suite 200
Fort Lauderdale, FL 33304
T: (954) 527-1112

STRUCTURAL ENGINEERING:



Bliss & Nyitray, Inc.
5835 Blue Lagoon Drive, Suite 400
Miami, FL 33126
T: (305) 442-7086

CIVIL ENGINEER:



Miller-Legg
5747 Andrews Way
Fort Lauderdale, FL 33309
T: (954) 436-7000

FOOD & BEVERAGE:



Camacho
3103 Medlock Bridge road
Norcross, Georgia 30071
T: (770) 582-1144

**DESIGN
DEVELOPMENT
GRADING
PLAN**

06.03.2022

PROJECT NAME:
HOLLYWOOD BEACH GOLF
COURSE AND CLUBHOUSE
PROJECT ADDRESS:
1600 Johnson Street
Hollywood, FL 33020
PROJECT NO.:
02141.000

SHEET NAME

**DESIGN DEVELOPMENT
GRADING PLAN**


SHEET NO.

G1.06



FOOD & BEVERAGE:
camacho
8103 Medlock Bridge road
Norcross, Georgia 30071
T: (770) 582-1144

G1.07

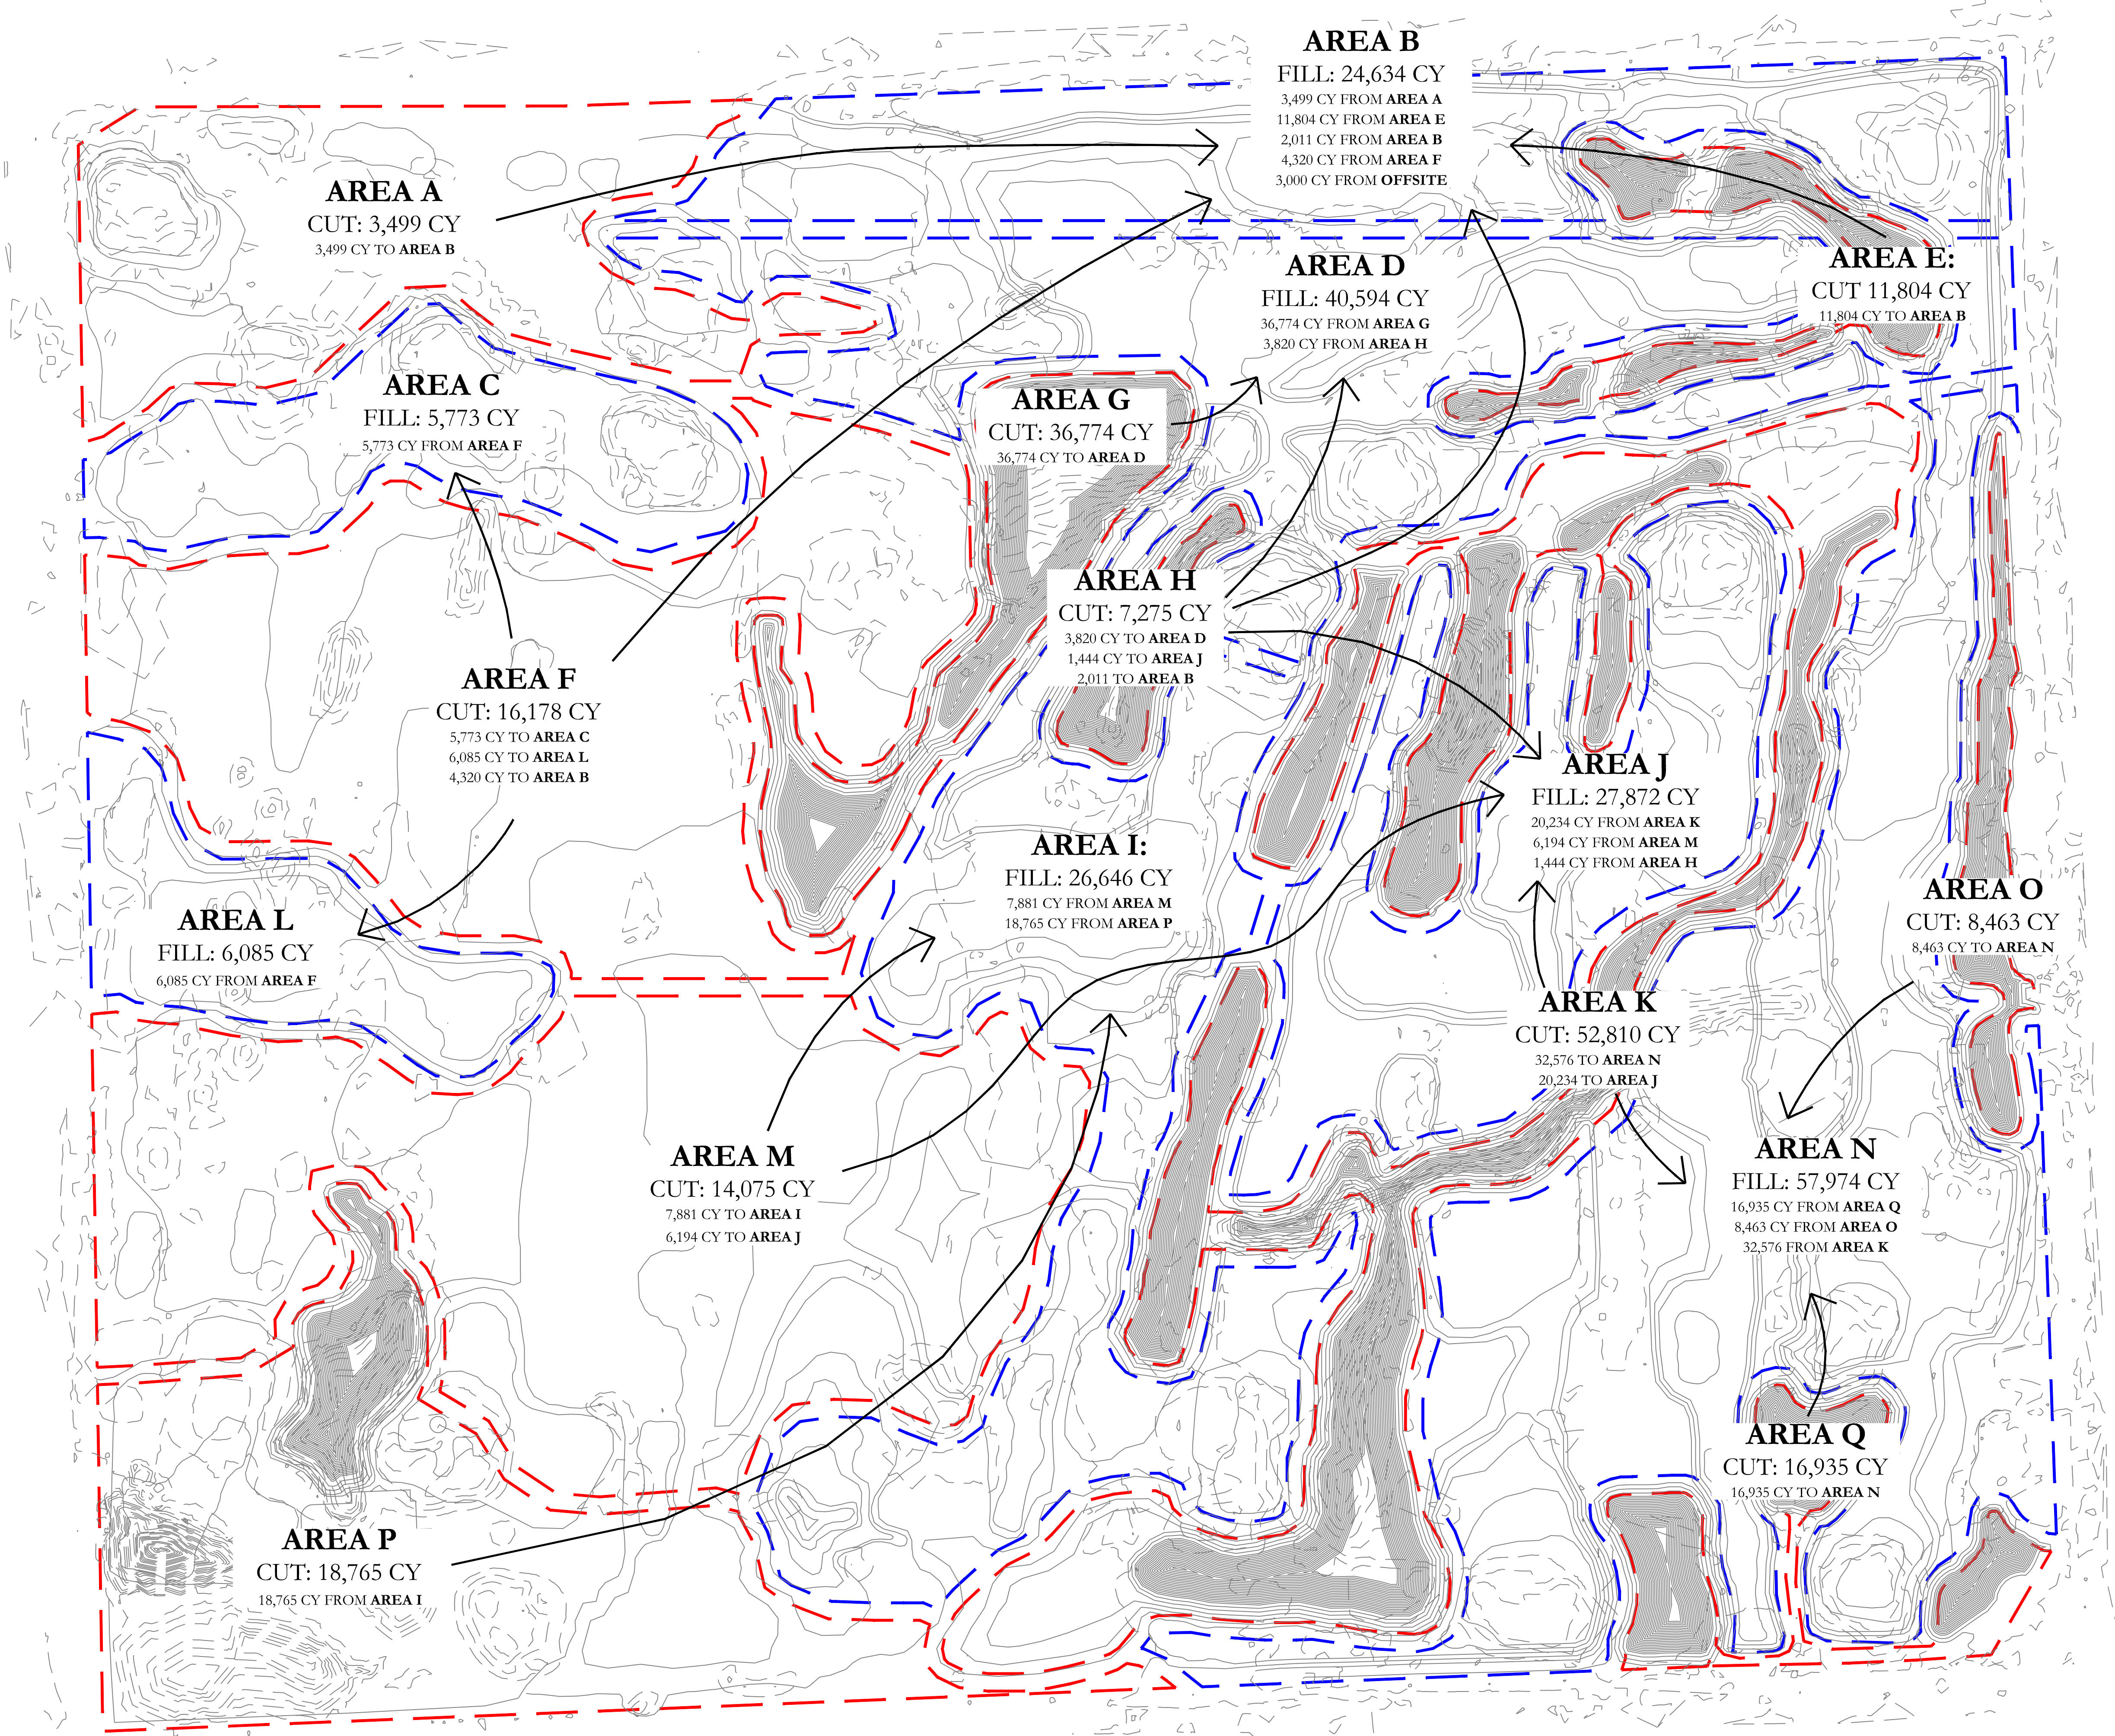

- NOTES:
- THIS PLAN DESIGNATES AREAS OF CUT AND FILL FOR THE ENTIRE PROPERTY. AREAS OF GRADING SHOWN THAT ARE NOT WITHIN THE AREAS OF CUT AND FILL REQUIRE NO ADDED OR REMOVED MATERIAL TO ACHIEVE THE SPECIFIED ELEVATIONS AND SHAPING.
 - NO EXTRA MATERIAL SHALL BE BROUGHT FROM OFF-SITE, NOR SHALL ANY SURPLUS OF MATERIAL BE REMOVED FROM THE SITE.
 - INITIAL BULK EARTH SHALL BE HAULED TO WITHIN FIFTEEN FEET(15') OF FINAL PLACEMENT AND ROUGH SHAPED TO WITHIN SIX INCHES (6") OF PROPOSED GRADE AS SPECIFIED ON APPROPRIATE GRADING PLANS. IN THE INITIAL GRADING OF ALL GOLF COURSE FEATURES (GREENS, TEES, BUNKERS, MOUNDS, ETC.) IT IS MORE APPROPRIATE TO EXAGGERATE THE ELEVATIONS OF THESE FORMATIONS.
 - FILL SHALL BE PLACED IN SIX INCH (6") LIFTS AND COMPACTED WITH A TRACTOR TOLLER, OR SIMILAR EQUIPMENT. FILL MATERIAL SHALL CONTAIN NO STONES MORE THAN FOUR INCHES (4") IN DIAMETER. FILL SHALL BE COMPACTED TO NOT LESS THAN NINETY-FIVE PERCENT (95%) MAXIMUM DENSITY AS DETERMINED BY ASTM - 698. MOISTURE CONTENT SHALL BE ADJUSTED AS NEEDED FOR PROPER COMPACTION.


CUT/ FILL SUMMARY

Area	Net
AREA A	3,499 CY CUT
AREA B	24,634 CY FILL
AREA C	5,773 CY FILL
AREA D	40,594 CY FILL
AREA E	11,804 CY CUT
AREA F	16,178 CY CUT
AREA G	36,774 CY CUT
AREA H	7,275 CY CUT
AREA I	26,646 CY FILL
AREA J	27,872 CY FILL
AREA K	52,810 CY CUT
AREA L	6,085 CY FILL
AREA M	14,075 CY CUT
AREA N	57,974 CY FILL
AREA O	8,463 CY CUT
AREA P	18,765 CY CUT
AREA Q	16,935 CY CUT

TOTAL:	186,578 CY CUT
	189,578 CY FILL

*NOTE:

3,000 CY TO BE BROUGHT TO THE SITE FROM THE CITY OF HOLLYWOOD, FLORIDA

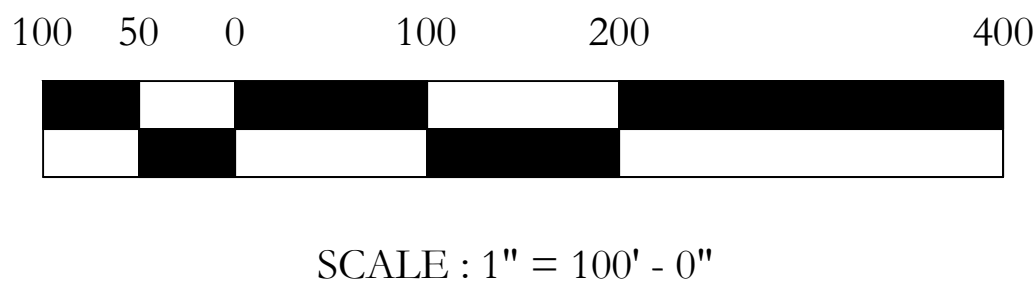

CLIENT:

CITY OF HOLLYWOOD
FLORIDA

City of Hollywood
Design and Construction Management
PO Box 229045
Hollywood, Florida 33022-9045
T: (954) 921-3410

GOLF COURSE & LANDSCAPE ARCHITECTURE:

M RICHARD MANDELL
GOLF ARCHITECTURE

Richard Mandell Golf Architecture
2208 Midland Road
Pinehurst, North Carolina 28374
T: (910) 255-3111

ARCHITECTURE & INTERIOR DESIGN:

BA Bermello Ajamil & Partners

Bermello Ajamil & Partners, Inc.
Architecture Engineering Planning
Interior Design Landscape Architecture
2601 South Bayshore Drive, 10th Floor
Miami, Florida 33133
T: (305) 859-2050 F: (305) 860-3700

MEP ENGINEERING:

DELTA G CONSULTING ENGINEERS, INC.

Delta-G Consulting Engineers, Inc.
707 NE 3rd Ave. Suite. 200
Fort Lauderdale, FL 33304
T: (954) 527-1112

STRUCTURAL ENGINEERING:

BLISS & NYITRAY, INC.
STRUCTURAL ENGINEERS

Bliss & Nyitray, Inc.
5835 Blue Lagoon Drive, Suite 400
Miami, FL 33126
T: (305) 442-7086

CIVIL ENGINEER:

MILLER LEGG
Miller-Legg
5747 Andrews Way
Fort Lauderdale, FL 33309
T: (954) 436-7000

FOOD & BEVERAGE:

camacho
Camacho
3103 Medlock Bridge road
Norcross, Georgia 30071
T: (770) 582-1144

DESIGN DEVELOPMENT CUT & FILL PLAN

06.03.2022

PROJECT NAME:
HOLLYWOOD BEACH GOLF COURSE AND CLUBHOUSE

PROJECT ADDRESS:
1600 Johnson Street
Hollywood, FL 33020


PROJECT NO.:
02141.000

SHEET NAME

DESIGN DEVELOPMENT CUT & FILL PLAN


SHEET NO.

G1.08

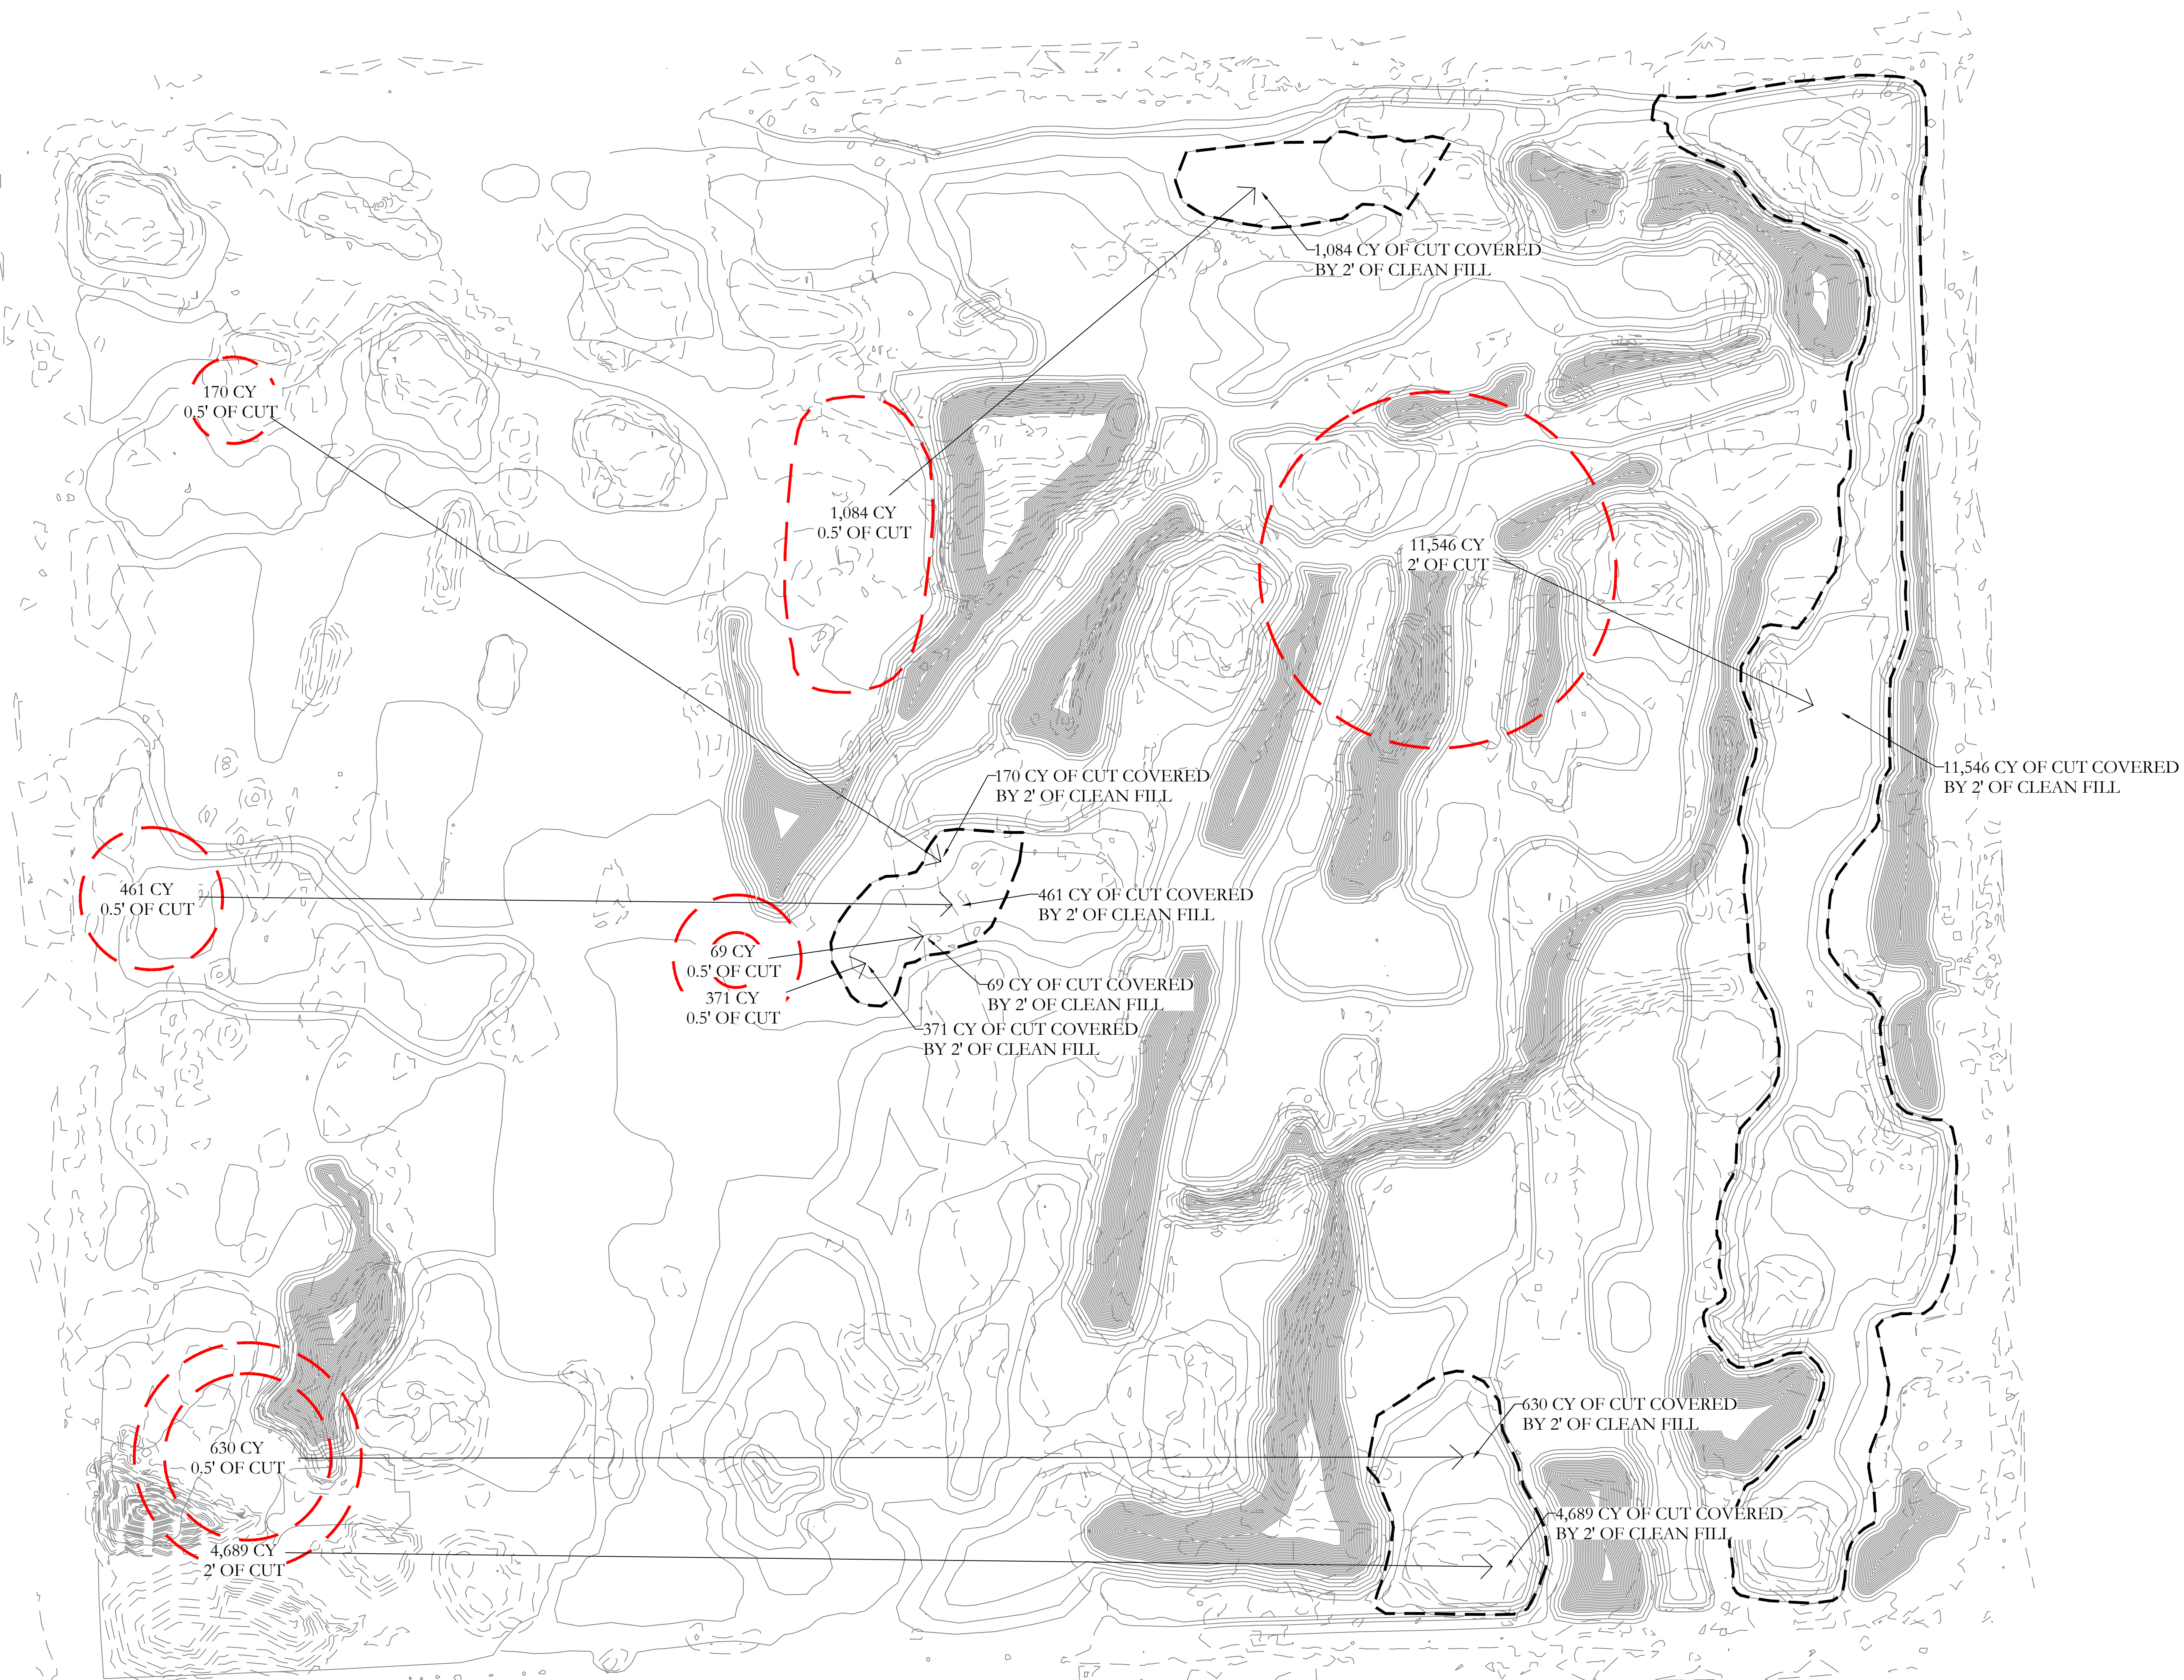

DRAFT: IN PROGRESS

NOTES:

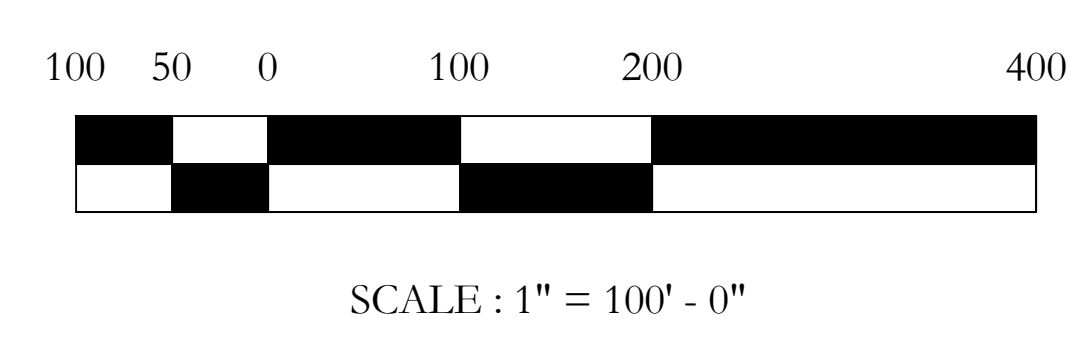

CLIENT:

CITY OF
Hollywood
FLORIDA

City of Hollywood
Design and Construction Management
PO Box 229045
Hollywood, Florida 33022-9045
T: (954) 921-3410

GOLF COURSE & LANDSCAPE
ARCHITECTURE:

M R I C H A R D
M A N D E L L
GOLF ARCHITECTURE

Richard Mandell Golf Architecture
2208 Midland Road
Pinehurst, North Carolina 28374
T: (910) 255-3111

ARCHITECTURE & INTERIOR DESIGN:

BA Bermello Ajamil & Partners

Bermello Ajamil & Partners, Inc.
Architecture Engineering Planning
Interior Design Landscape Architecture
2601 South Bayshore Drive, 10th Floor
Miami, Florida 33133
T: (305) 859-2050 F: (305) 860-3700

MEP ENGINEERING:

DELTA G CONSULTING ENGINEERS, INC.

Delta-G Consulting Engineers, Inc.
707 NE 3rd Ave. Suite. 200
Fort Lauderdale, FL 33304
T: (954) 527-1112

STRUCTURAL ENGINEERING:

BLISS & NYITRAY, INC.
STRUCTURAL
ENGINEERS

Bliss & Nyitray, Inc.
5835 Blue Lagoon Drive, Suite 400
Miami, FL 33126
T: (305) 442-7086

CIVIL ENGINEER:

MILLER LEGG
Miller-Legg
5747 Andrews Way
Fort Lauderdale, FL 33309
T: (954) 436-7000

FOOD & BEVERAGE:

camacho

Camacho
3103 Medlock Bridge road
Norcross, Georgia 30071
T: (770) 582-1144

DESIGN
DEVELOPMENT
SOIL REMEDIATION
PLAN

06.03.2022

PROJECT NAME:
HOLLYWOOD BEACH GOLF
COURSE AND CLUBHOUSE

PROJECT ADDRESS:
1600 Johnson Street
Hollywood, FL 33020


PROJECT NO.:
02141.000

SHEET NAME

DESIGN DEVELOPMENT
SOIL REMEDIATION
PLAN

SHEET NO.

G1.09

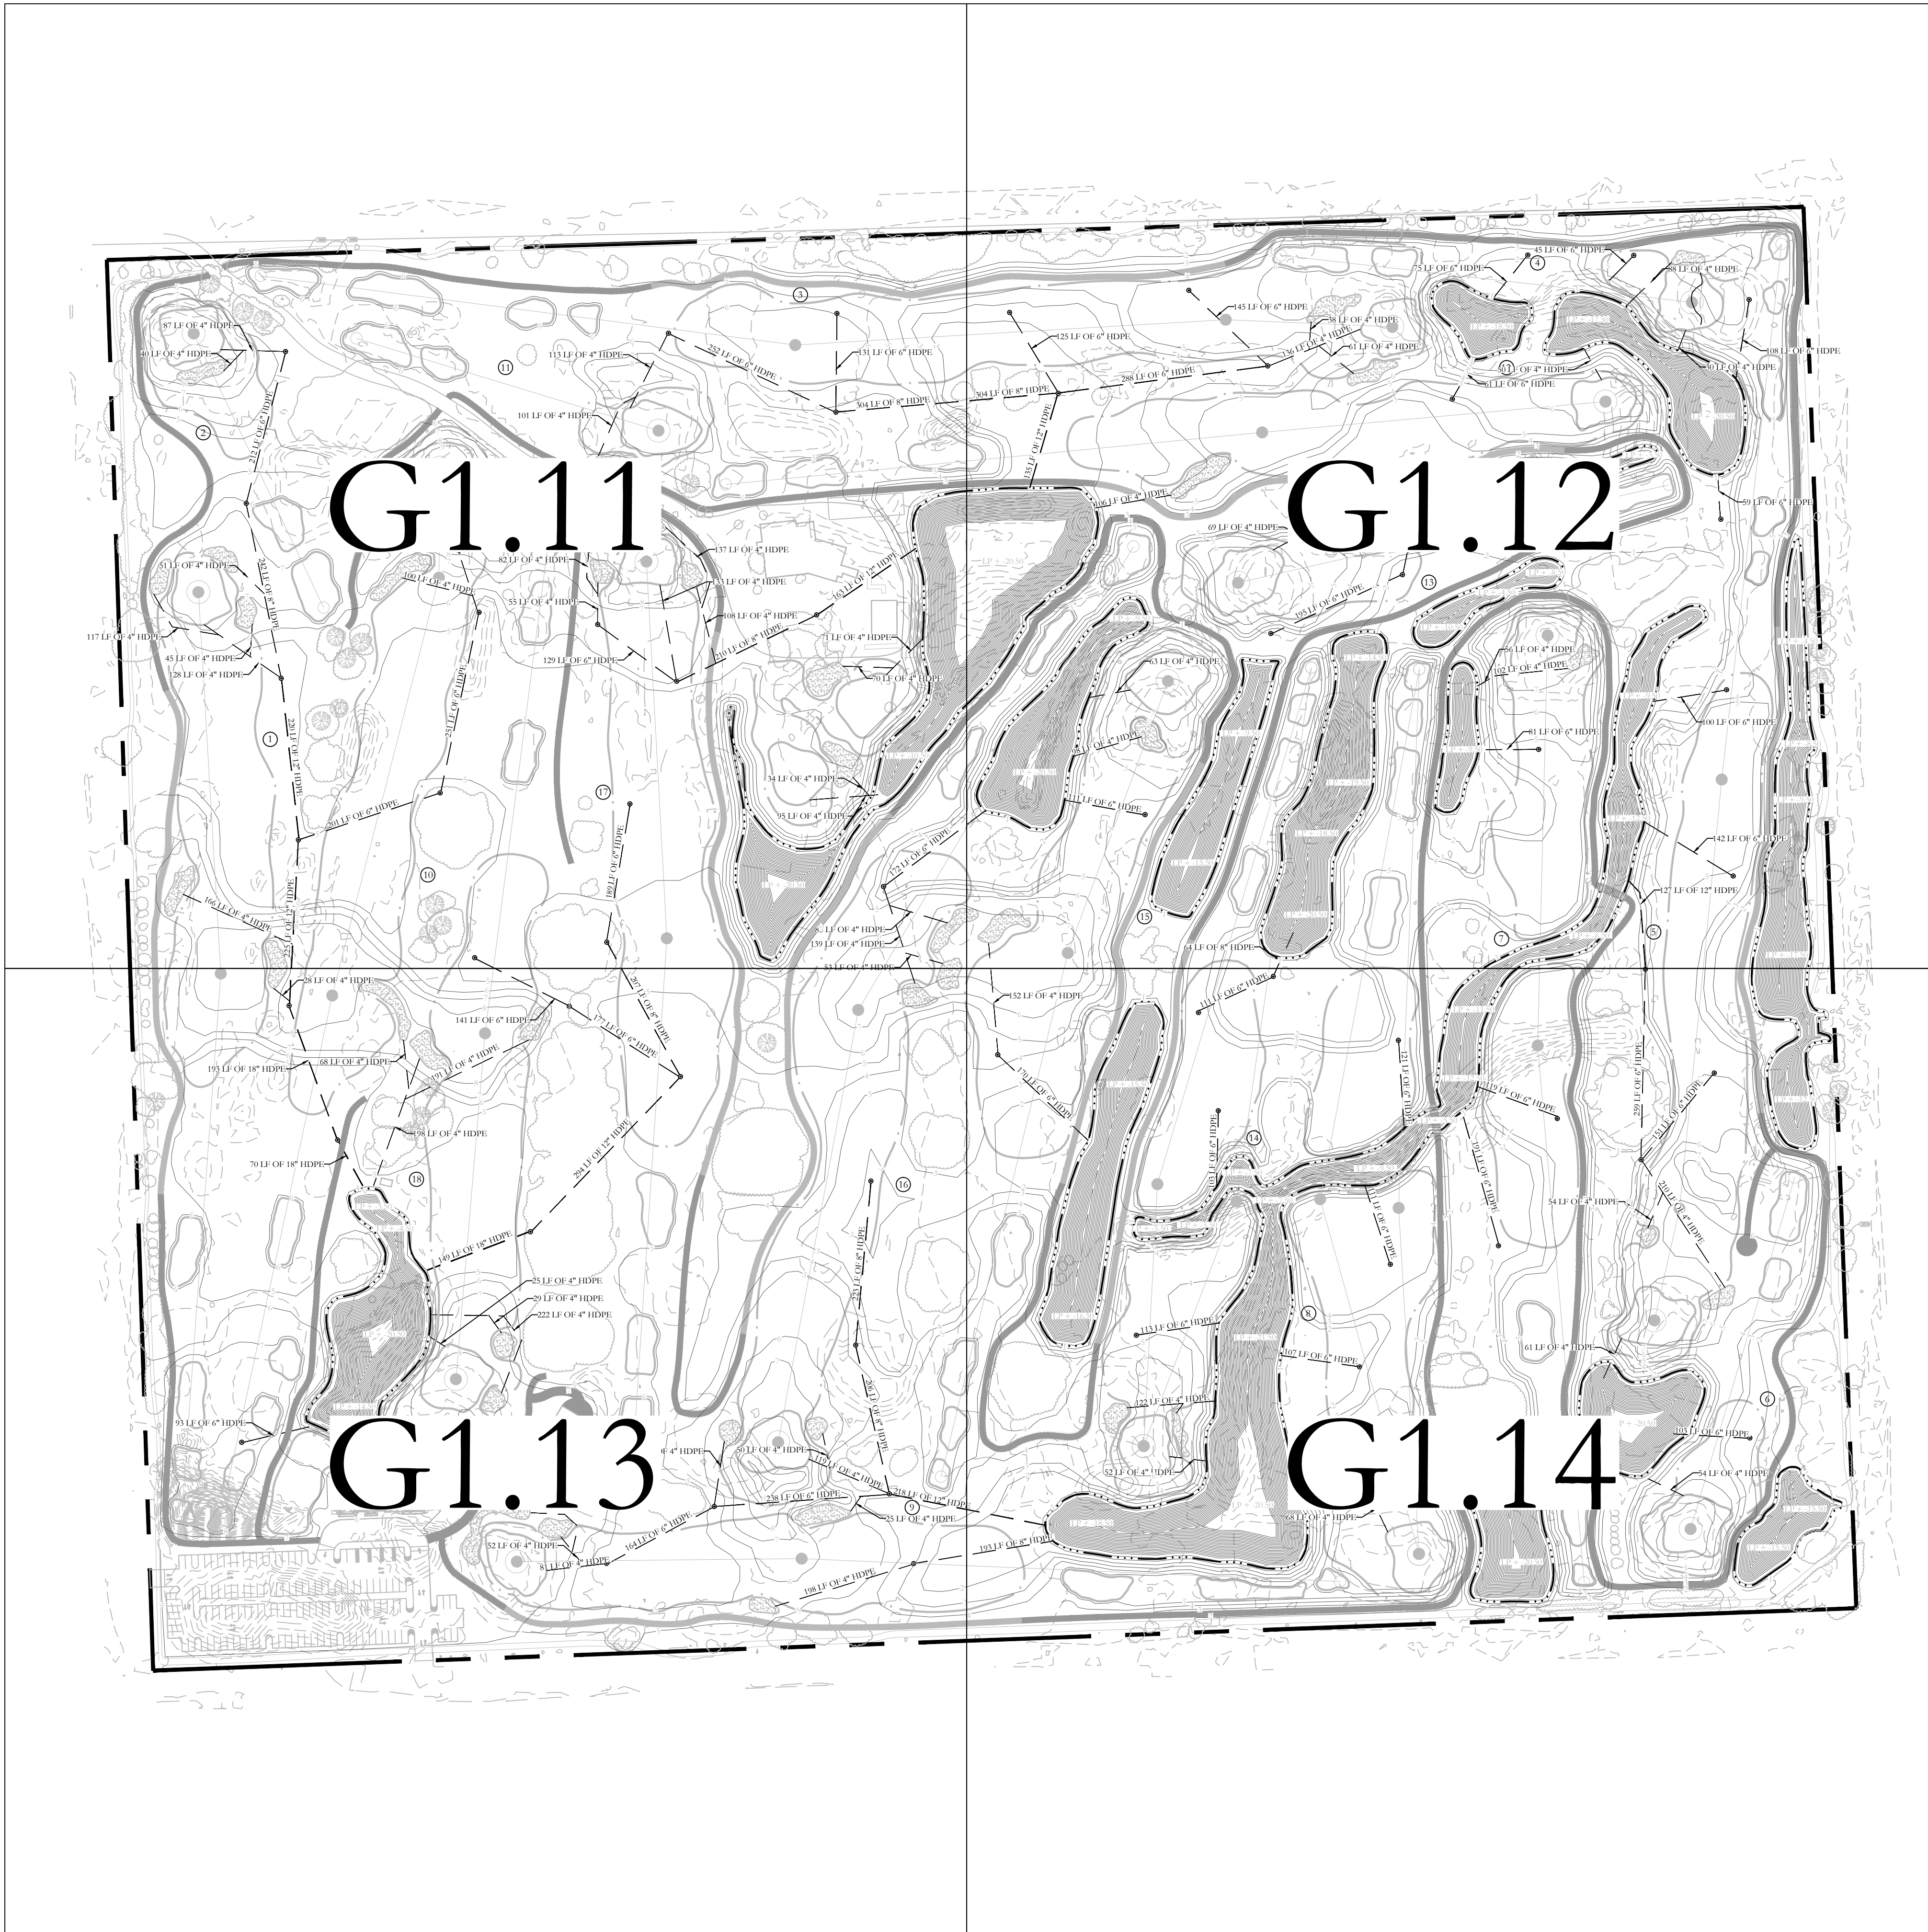


NOTES:

- ALL PIPE AND DRAINAGE STRUCTURES SHALL BE INSTALLED, PROPERLY BEDDED, COUPLED AND BACKFILLED IN ACCORDANCE WITH THE GRADING PLANS AS WELL AS THE OVERALL DRAINAGE PLAN WITHIN THE CONSTRUCTION DOCUMENTS. THEIR EXACT LOCATION, LENGTH, AND SIZE REQUIREMENTS SHALL BE ADJUSTED PER EXISTING SITE CONDITIONS AND APPROVED BY THE RMGA ARCHITECT.
- THE INVERTS OF SWALES SHALL BE GRADED TO A SMOOTH AND UNIFORM GRADE IN ORDER TO PROVIDE A CONSTANT FLOW OF DRAINAGE WITH A MINIMUM SLOPE OF TWO PERCENT (2%). SIDE SLOPES SHALL BE BLENDED INTO EXISTING CONTOURS TO ALLOW FOR PROPER MOWING OPERATIONS WITH NO SCALPING AND ENSURING ALL RIDGES AND DEPRESSIONS ARE PROPERLY MOWED. MATERIAL EXCAVATED FROM SWALES SHALL BE USED AS FILL IN ADJACENT AREAS OR AS OTHERWISE DIRECTED BY THE RMGA ARCHITECT.
- EXCAVATION OF EVERY DESCRIPTION, REGARDLESS OF MATERIAL ENCOUNTERED WITHIN THE GRADING LIMITS OF THE PROJECT SHALL BE PERFORMED TO THE LINES AND GRADES INDICATED AND, IN GENERAL, SHALL BE KEPT WITHIN TWO (2) FEET OF THE NEAT LINES FOR STRUCTURES. EXCESS MATERIAL FROM THE EXCAVATION NOT REQUIRED FOR FILL OR BACKFILL SHALL BE WASTED ON THE SITE AT LOCATIONS INDICATED BY THE ARCHITECT, AND SHALL BE SPREAD AND LEVELED OR GRADED AS DIRECTED WITHOUT CREATING ADDITIONAL DRAINAGE DIFFICULTIES.
- EXCAVATION AND BACKFILLING SHALL BE PERFORMED IN A MANNER AND SEQUENCE THAT WILL PROVIDE DRAINAGE AT ALL TIMES. GRADING SHALL BE DONE AS NECESSARY TO PREVENT SURFACE WATER FROM FLOWING INTO TRENCHES OR OTHER EXCAVATION, AND ANY WATER ACCUMULATING HEREIN SHALL BE REMOVED BY PUMPING OR BY OTHER REPREIVED METHODS. SHEETING AND SHORING SHALL BE DONE AS NECESSARY TO PREVENT SURFACE WATER FROM FLOWING INTO TRENCHES OR OTHER EXCAVATIONS, AND ANY WATER ACCUMULATING THEREIN SHALL BE REMOVED BY PUMPING OR BY OTHER APPROVED METHODS.
- TRENCH EXCAVATION - TRENCH EXCAVATION SHALL BE BY OPEN CUT AND TRENCHES SHALL BE OF THE NECESSARY WIDTH FOR PROPER LAYING OF PIPE. ALL TRENCH CONSTRUCTION SHALL PROCEED UPHILL FROM THE LOWEST POINT OF THE TRENCH. THE BANKS OF THE TRENCHES SHALL BE AS NEARLY VERTICAL AS PRACTICAL. CARE SHALL BE TAKEN NOT TO OVER-EXCAVATE. NO GREATER LENGTH OF TRENCH IN ANY LOCATION SHALL BE LEFT OPEN, IN ADVANCE OF THE COMPLETED WORK, THAN SHALL BE AUTHORIZED OR DIRECTED. DURING EXCAVATION, MATERIALS SUITABLE FOR BACKFILLING SHALL BE PILED IN AN ORDERLY MANNER SUFFICIENT DISTANCE FROM THE BANKS OF THE TRENCH TO AVOID OVERLOADING.
- IN THE EVENT THE CONTRACTOR ENCOUNTERS MATERIAL BENEATH THE GROUND SURFACE WHICH PROHIBITS THE PROPER INSTALLATION OF THE WORK AS SPECIFIED, HE SHALL IMMEDIATELY NOTIFY THE CITY AND RMGA ARCHITECT TO DETERMINE THE BEST REMEDY FOR SUCH OCCURENCE.

LEGEND

- DRAINAGE PIPE SIZE VARRIES
- DROP INLET
- WATER

MAP KEY

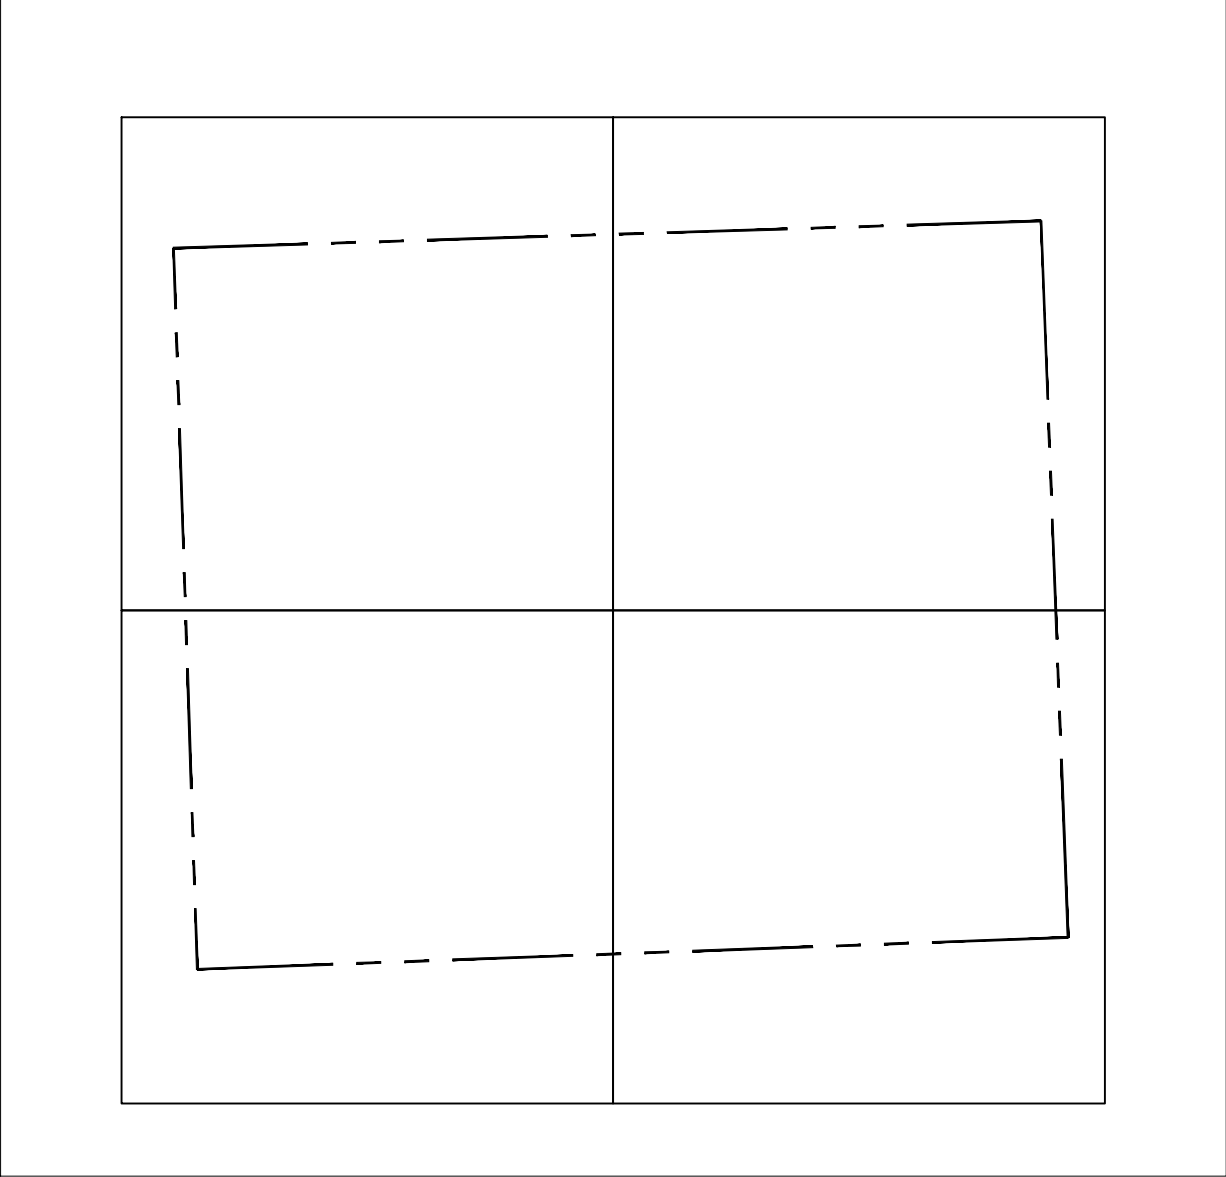

CLIENT:



City of Hollywood
Design and Construction Management
PO Box 229045
Hollywood, Florida 33022-9045
T: (954) 921-3410

GOLF COURSE & LANDSCAPE ARCHITECTURE:

**M R I C H A R D
M A N D E L L**
GOLF ARCHITECTURE

Richard Mandell Golf Architecture
2208 Midland Road
Pinehurst, North Carolina 28374
T: (910) 255-3111

ARCHITECTURE & INTERIOR DESIGN:

B A Bermello Ajamil & Partners

Bermello Ajamil & Partners, Inc.
Architecture Engineering Planning
Interior Design Landscape Architecture
2601 South Bayshore Drive, 10th Floor
Miami, Florida 33133
T: (305) 859-2050 F: (305) 860-3700

MEP ENGINEERING:



Delta-G Consulting Engineers, Inc.
707 NE 3rd Ave, Suite. 200
Fort Lauderdale, FL 33304
T: (954) 527-1112

STRUCTURAL ENGINEERING:



Bliss & Nyitray, Inc.
5835 Blue Lagoon Drive, Suite 400
Miami, FL 33126
T: (305) 442-7086

CIVIL ENGINEER:



Miller-Legg
5747 Andrews Way
Fort Lauderdale, FL 33309
T: (954) 436-7000

FOOD & BEVERAGE:



Camacho
3103 Medlock Bridge road
Norcross, Georgia 30071
T: (770) 582-1144

**DESIGN
DEVELOPMENT
OVERALL
DRAINAGE
PLAN**

06.03.2022

PROJECT NAME:
HOLLYWOOD BEACH GOLF
COURSE AND CLUBHOUSE
PROJECT ADDRESS:
1600 Johnson Street
Hollywood, FL 33020
PROJECT NO.:
02141.000


SHEET NAME

**DESIGN DEVELOPMENT
OVERALL DRAINAGE
PLAN**

SHEET NO.

G1.10

NOT TO SCALE

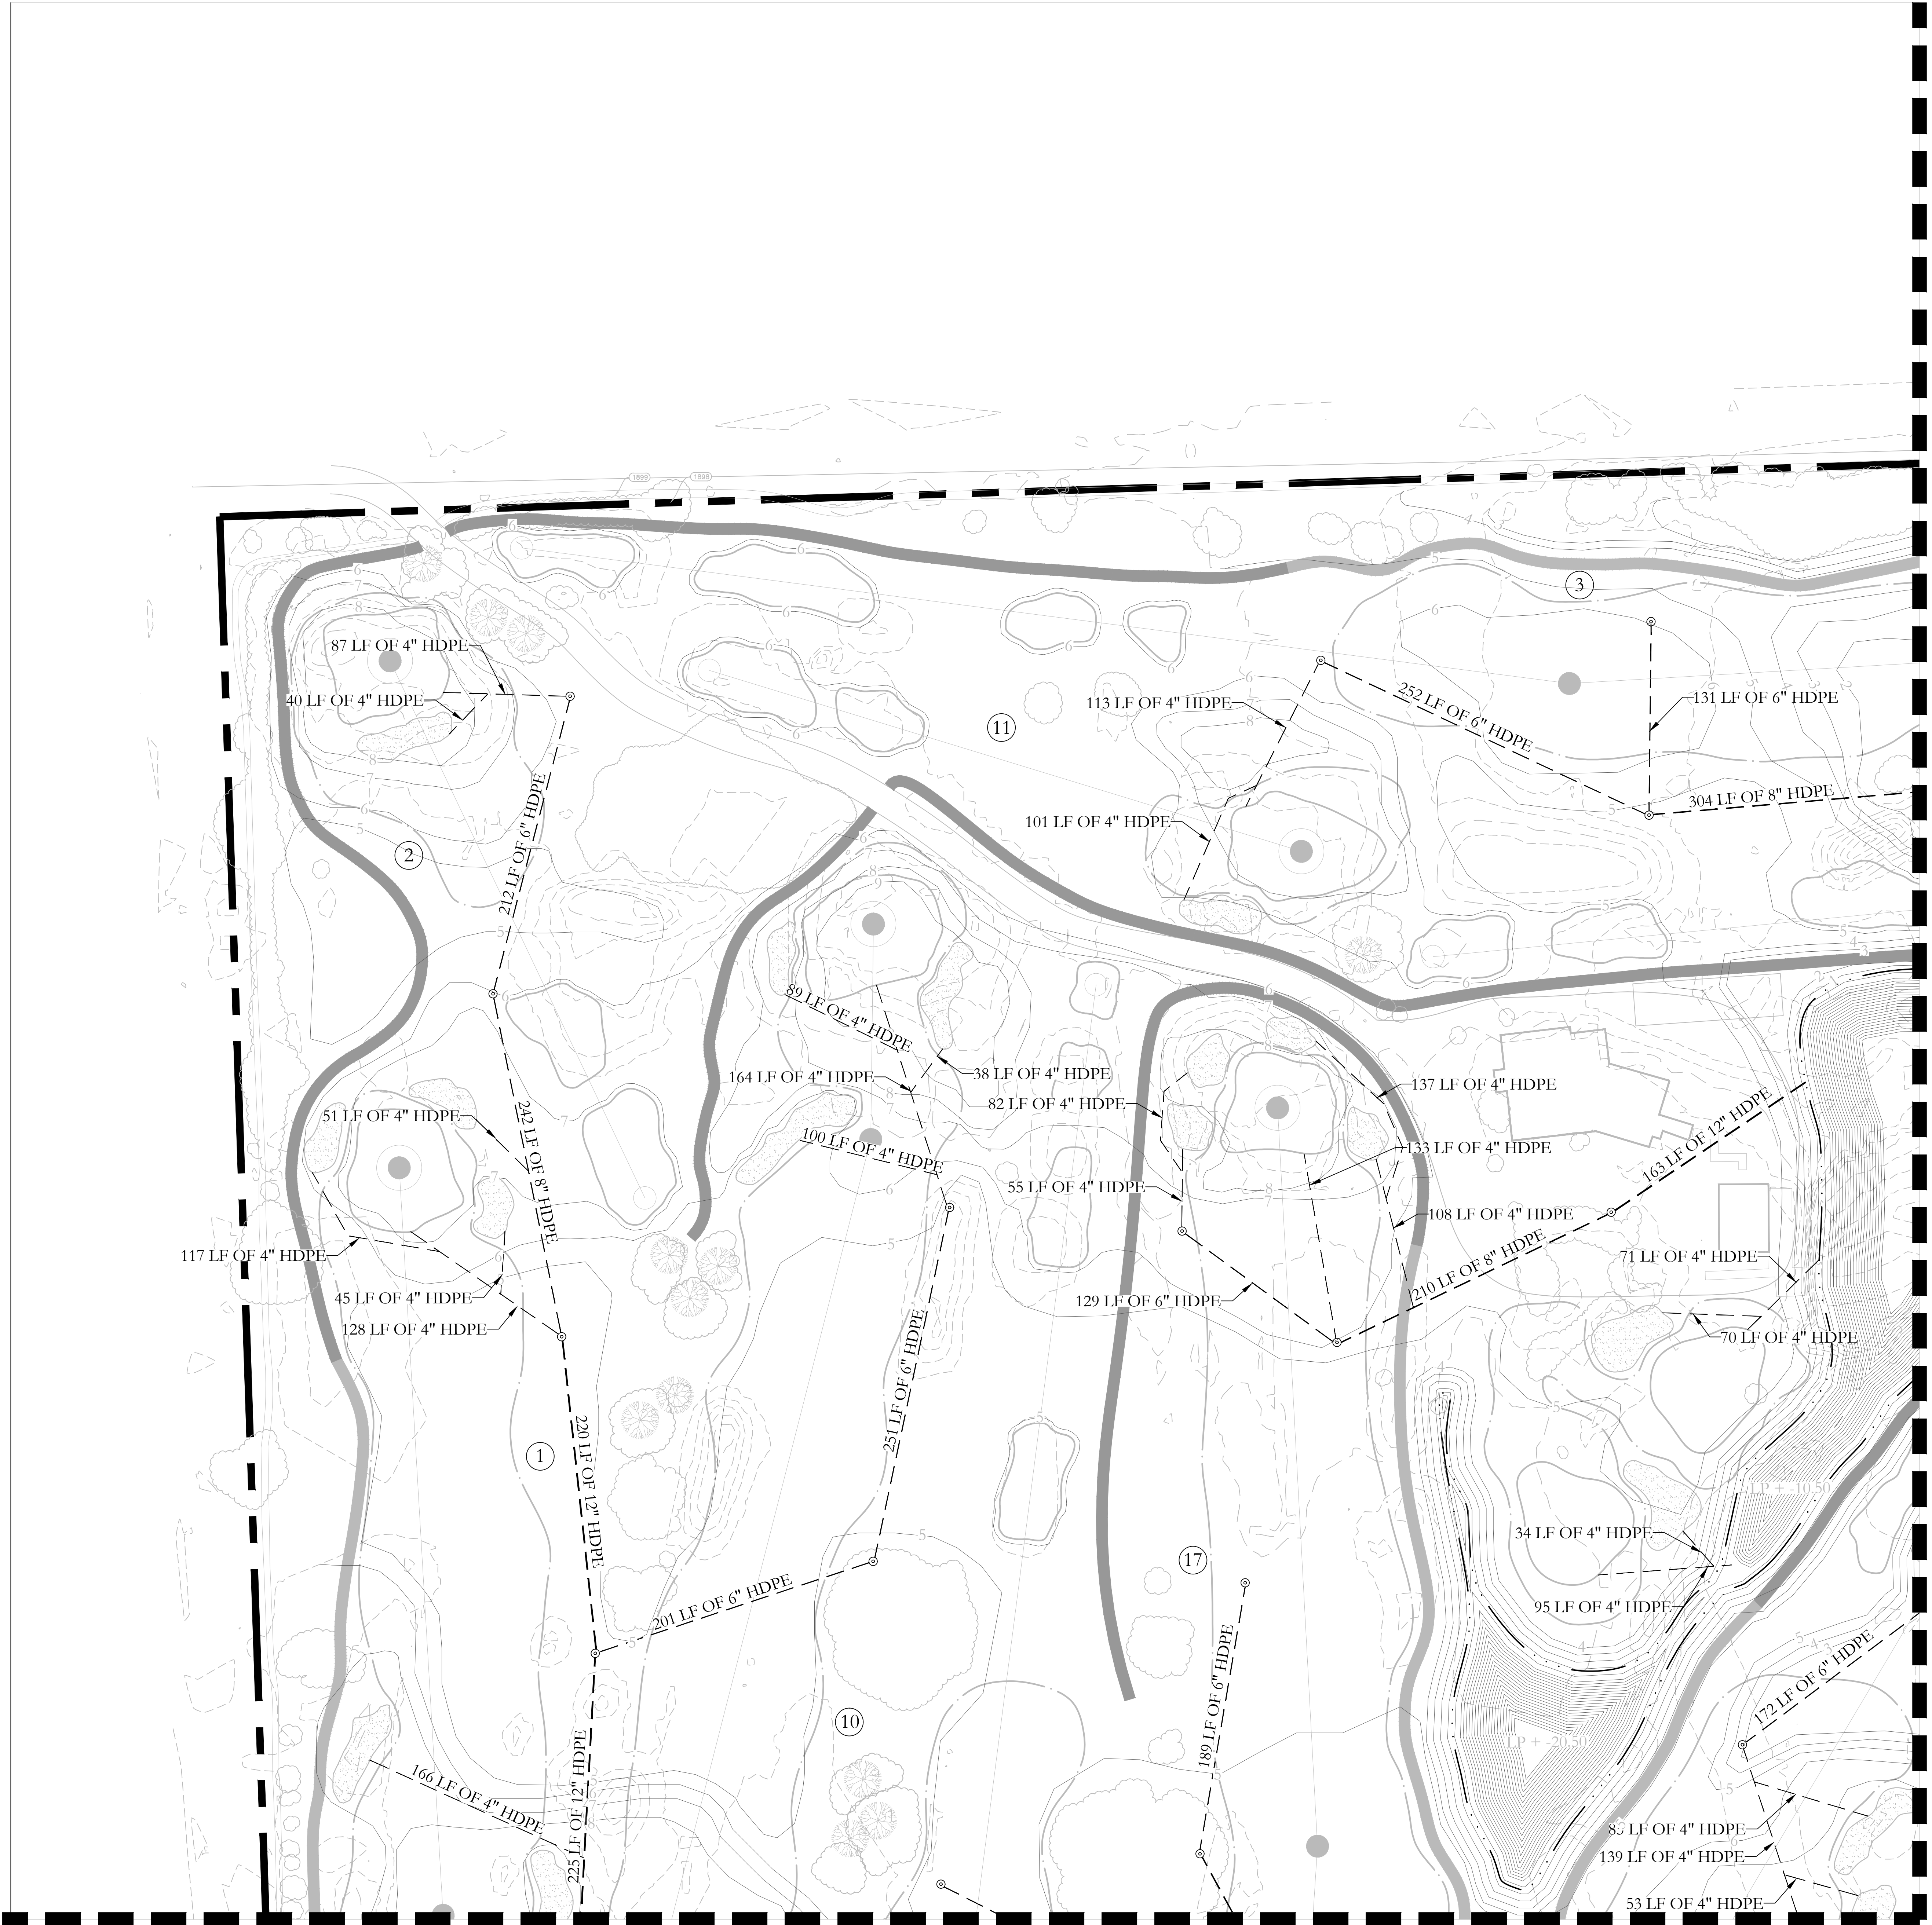



NOTES:

- ALL PIPE AND DRAINAGE STRUCTURES SHALL BE INSTALLED, PROPERLY BEDDED, COUPLED AND BACKFILLED IN ACCORDANCE WITH THE GRADING PLANS AS WELL AS THE OVERALL DRAINAGE PLAN WITHIN THE CONSTRUCTION DOCUMENTS. THEIR EXACT LOCATION, LENGTH, AND SIZE REQUIREMENTS SHALL BE ADJUSTED PER EXISTING SITE CONDITIONS AND APPROVED BY THE RMGA ARCHITECT.
- THE INVERTS OF SWALES SHALL BE GRADED TO A SMOOTH AND UNIFORM GRADE IN ORDER TO PROVIDE A CONSTANT FLOW OF DRAINAGE WITH A MINIMUM SLOPE OF TWO PERCENT (2%). SIDE SLOPES SHALL BE BLENDED INTO EXISTING CONTOURS TO ALLOW FOR PROPER MOWING OPERATIONS WITH NO SCALPING AND ENSURING ALL RIDGES AND DEPRESSIONS ARE PROPERLY MOWED. MATERIAL EXCAVATED FROM SWALES SHALL BE USED AS FILL IN ADJACENT AREAS OR AS OTHERWISE DIRECTED BY THE RMGA ARCHITECT.
- EXCAVATION OF EVERY DESCRIPTION, REGARDLESS OF MATERIAL ENCOUNTERED WITHIN THE GRADING LIMITS OF THE PROJECT SHALL BE PERFORMED TO THE LINES AND GRADIS INDICATED AND, IN GENERAL, SHALL BE KEPT WITHIN TWO (2) FEET OF THE NEAT LINES FOR STRUCTURES. EXCESS MATERIAL FROM THE EXCAVATION NOT REQUIRED FOR FILL OR BACKFILL SHALL BE WASTED ON THE SITE AT LOCATIONS INDICATED BY THE ARCHITECT, AND SHALL BE SPREAD AND LEVELED OR GRADED AS DIRECTED WITHOUT CREATING ADDITIONAL DRAINAGE DIFFICULTIES.
- EXCAVATION AND BACKFILLING SHALL BE PERFORMED IN A MANNER AND SEQUENCE THAT WILL PROVIDE DRAINAGE AT ALL TIMES. GRADING SHALL BE DONE AS NECESSARY TO PREVENT SURFACE WATER FROM FLOWING INTO TRENCHES OR OTHER EXCAVATION, AND ANY WATER ACCUMULATING HEREIN SHALL BE REMOVED BY PUMPING OR BY OTHER REPRIVIED METHODS. SHEETING AND SHORING SHALL BE DONE AS NECESSARY TO PREVENT SURFACE WATER FROM FLOWING INTO TRENCHES OR OTHER EXCAVATIONS, AND ANY WATER ACCUMULATING THEREIN SHALL BE REMOVED BY PUMPING OR BY OTHER APPROVED METHODS.
- TRENCH EXCAVATION - TRENCH EXCAVATION SHALL BE BY OPEN CUT AND TRENCHES SHALL BE OF THE NECESSARY WIDTH FOR PROPER LAYING OF PIPE. ALL TRENCH CONSTRUCTION SHALL PROCEED UPHILL FROM THE LOWEST POINT OF THE TRENCH. THE BANKS OF THE TRENCHES SHALL BE AS NEARLY VERTICAL AS PRACTICAL. CARE SHALL BE TAKEN NOT TO OVER-EXCAVATE. NO GREATER LENGTH OF TRENCH IN ANY LOCATION SHALL BE LEFT OPEN, IN ADVANCE OF THE COMPLETED WORK, THAN SHALL BE AUTHORIZED OR DIRECTED. DURING EXCAVATION, MATERIALS SUITABLE FOR BACKFILLING SHALL BE PILED IN AN ORDERLY MANNER SUFFICIENT DISTANCE FROM THE BANKS OF THE TRENCH TO AVOID OVERLOADING.
- IN THE EVENT THE CONTRACTOR ENCOUNTERS MATERIAL BENEATH THE GROUND SURFACE WHICH PROHIBITS THE PROPER INSTALLATION OF THE WORK AS SPECIFIED, HE SHALL IMMEDIATELY NOTIFY THE CITY AND RMGA ARCHITECT TO DETERMINE THE BEST REMEDY FOR SUCH OCCURRENCE.

LEGEND

- DRAINAGE PIPE SIZE VARRIES
- DROP INLET
- WATER

MAP KEY

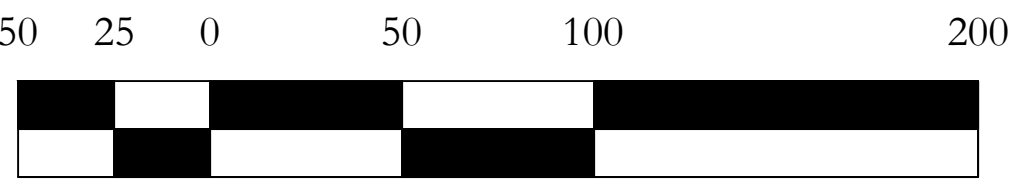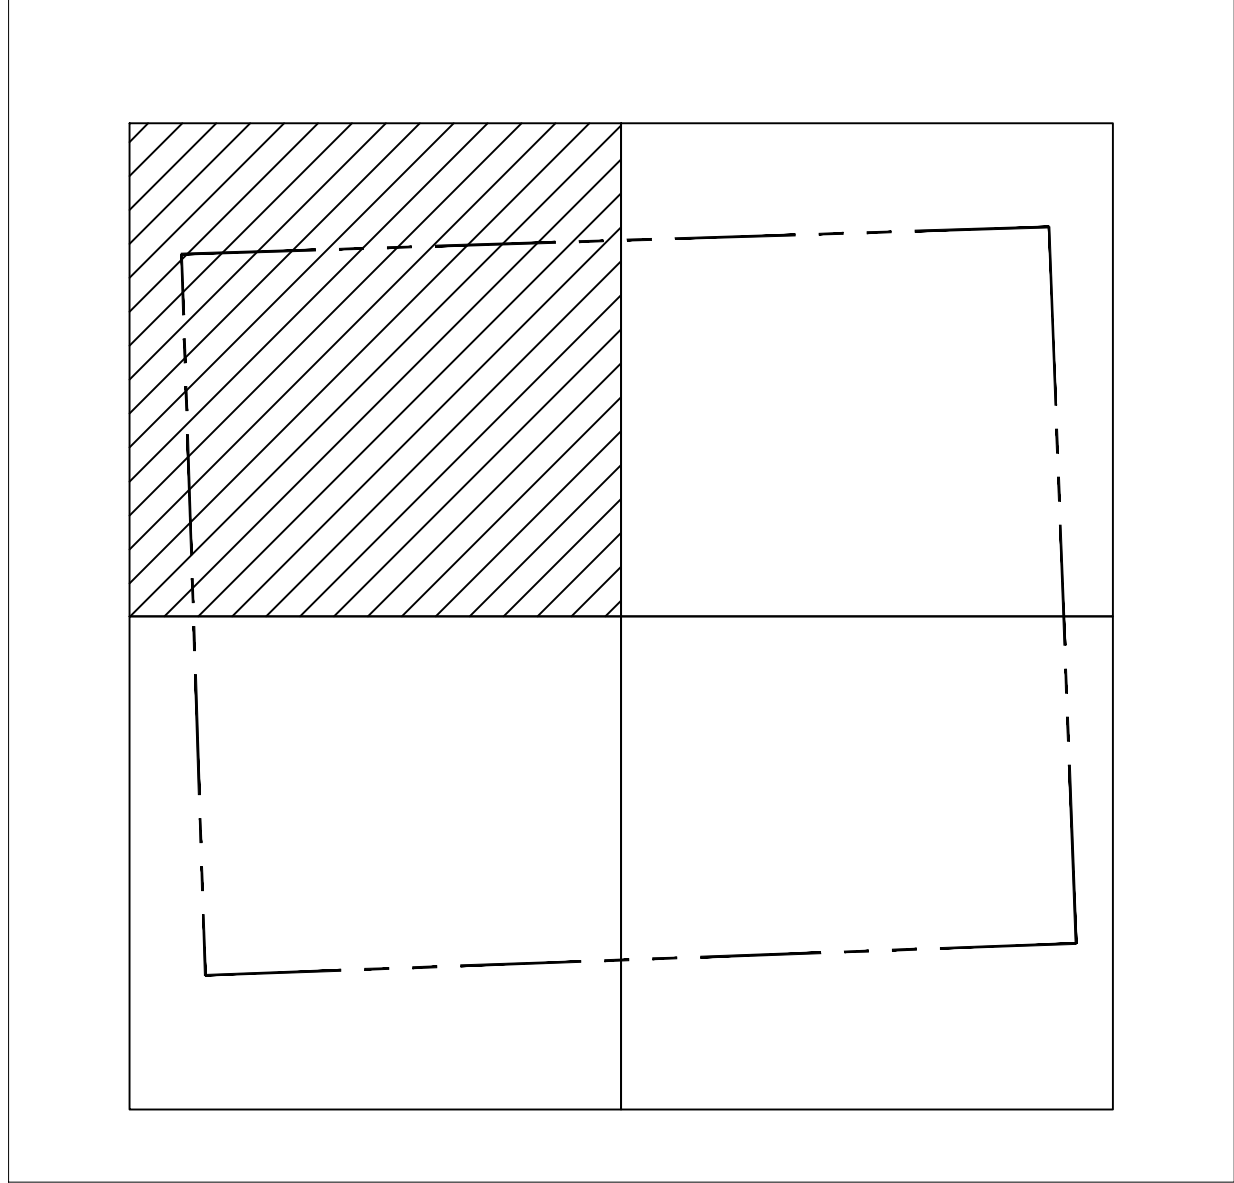

SCALE : 1" = 50' - 0"

CLIENT:



City of Hollywood
Design and Construction Management
PO Box 229045
Hollywood, Florida 33022-9045
T: (954) 921-3410

GOLF COURSE & LANDSCAPE ARCHITECTURE:

**M R I C H A R D
M A N D E L L**
GOLF ARCHITECTURE

Richard Mandell Golf Architecture
2208 Midland Road
Pinehurst, North Carolina 28374
T: (910) 255-3111

ARCHITECTURE & INTERIOR DESIGN:

BA Bermello Ajamil & Partners

Bermello Ajamil & Partners, Inc.
Architecture Engineering Planning
Interior Design Landscape Architecture
2601 South Bayshore Drive, 10th Floor
Miami, Florida 33133
T: (305) 859-2050 F: (305) 860-3700

MEP ENGINEERING:



Delta-G Consulting Engineers, Inc.
707 NE 3rd Ave, Suite 200
Fort Lauderdale, FL 33304
T: (954) 527-1112

STRUCTURAL ENGINEERING:



Bliss & Nyitray, Inc.
5835 Blue Lagoon Drive, Suite 400
Miami, FL 33126
T: (305) 442-7086

CIVIL ENGINEER:

MILLER LEGG
Miller-Legg
5747 Andrews Way
Fort Lauderdale, FL 33309
T: (954) 436-7000

FOOD & BEVERAGE:

camacho

Camacho
3103 Medlock Bridge road
Norcross, Georgia 30071
T: (770) 582-1144

**DESIGN
DEVELOPMENT
DRAINAGE
PLAN**

06.03.2022

PROJECT NAME:
HOLLYWOOD BEACH GOLF
COURSE AND CLUBHOUSE
PROJECT ADDRESS:
1600 Johnson Street
Hollywood, FL 33020
PROJECT NO.:
02141.000

SHEET NAME

**DESIGN DEVELOPMENT
DRAINAGE PLAN**

SHEET NO.

G1.11

MATCH TO G1.11

MATCH TO G1.14

NOTES:



- ALL PIPE AND DRAINAGE STRUCTURES SHALL BE INSTALLED, PROPERLY BEDDED, COUPLED AND BACKFILLED IN ACCORDANCE WITH THE GRADING PLANS AS WELL AS THE OVERALL DRAINAGE PLAN WITHIN THE CONSTRUCTION DOCUMENTS. THEIR EXACT LOCATION, LENGTH, AND SIZE REQUIREMENTS SHALL BE ADJUSTED PER EXISTING SITE CONDITIONS AND APPROVED BY THE RMGA ARCHITECT.
- THE INVERTS OF SWALES SHALL BE GRADED TO A SMOOTH AND UNIFORM GRADE IN ORDER TO PROVIDE A CONSTANT FLOW OF DRAINAGE WITH A MINIMUM SLOPE OF TWO PERCENT (2%). SIDE SLOPES SHALL BE BLENDED INTO EXISTING CONTOURS TO ALLOW FOR PROPER MOWING OPERATIONS WITH NO SCALPING AND ENSURING ALL RIDGES AND DEPRESSIONS ARE PROPERLY MOWED. MATERIAL EXCAVATED FROM SWALES SHALL BE USED AS FILL IN ADJACENT AREAS OR AS OTHERWISE DIRECTED BY THE RMGA ARCHITECT.
- EXCAVATION OF EVERY DESCRIPTION, REGARDLESS OF MATERIAL ENCOUNTERED WITHIN THE GRADING LIMITS OF THE PROJECT SHALL BE PERFORMED TO THE LINES AND GRADES INDICATED AND, IN GENERAL, SHALL BE KEPT WITHIN TWO (2) FEET OF THE NEAT LINES FOR STRUCTURES. EXCESS MATERIAL FROM THE EXCAVATION NOT REQUIRED FOR FILL OR BACKFILL SHALL BE WASTED ON THE SITE AT LOCATIONS INDICATED BY THE ARCHITECT, AND SHALL BE SPREAD AND LEVELED OR GRADED AS DIRECTED WITHOUT CREATING ADDITIONAL DRAINAGE DIFFICULTIES.
- EXCAVATION AND BACKFILLING SHALL BE PERFORMED IN A MANNER AND SEQUENCE THAT WILL PROVIDE DRAINAGE AT ALL TIMES. GRADING SHALL BE DONE AS NECESSARY TO PREVENT SURFACE WATER FROM FLOWING INTO TRENCHES OR OTHER EXCAVATION, AND ANY WATER ACCUMULATING HEREIN SHALL BE REMOVED BY PUMPING OR BY OTHER REPREIVED METHODS. SHEETING AND SHORING SHALL BE DONE AS NECESSARY TO PREVENT SURFACE WATER FROM FLOWING INTO TRENCHES OR OTHER EXCAVATIONS, AND ANY WATER ACCUMULATING THEREIN SHALL BE REMOVED BY PUMPING OR BY OTHER APPROVED METHODS.
- TRENCH EXCAVATION - TRENCH EXCAVATION SHALL BE BY OPEN CUT AND TRENCHES SHALL BE OF THE NECESSARY WIDTH FOR PROPER LAYING OF PIPE. ALL TRENCH CONSTRUCTION SHALL PROCEED UPHILL FROM THE LOWEST POINT OF THE TRENCH. THE BANKS OF THE TRENCHES SHALL BE AS NEARLY VERTICAL AS PRACTICAL. CARE SHALL BE TAKEN NOT TO OVER-EXCAVATE. NO GREATER LENGTH OF TRENCH IN ANY LOCATION SHALL BE LEFT OPEN, IN ADVANCE OF THE COMPLETED WORK, THAN SHALL BE AUTHORIZED OR DIRECTED. DURING EXCAVATION, MATERIALS SUITABLE FOR BACKFILLING SHALL BE PILED IN AN ORDERLY MANNER SUFFICIENT DISTANCE FROM THE BANKS OF THE TRENCH TO AVOID OVERLOADING.
- IN THE EVENT THE CONTRACTOR ENCOUNTERS MATERIAL BENEATH THE GROUND SURFACE WHICH PROHIBITS THE PROPER INSTALLATION OF THE WORK AS SPECIFIED, HE SHALL IMMEDIATELY NOTIFY THE CITY AND RMGA ARCHITECT TO DETERMINE THE BEST REMEDY FOR SUCH OCCURRENCE.

LEGEND

- DRAINAGE PIPE SIZE VARRIES
- DROP INLET
- WATER

MAP KEY

NOT TO SCALE

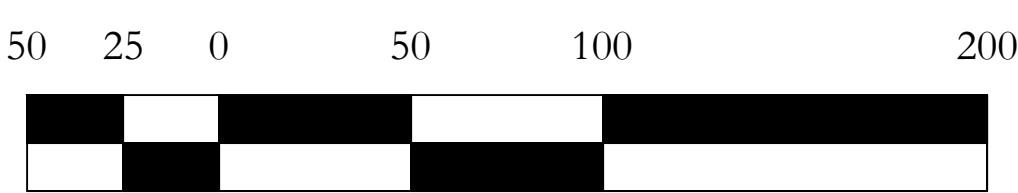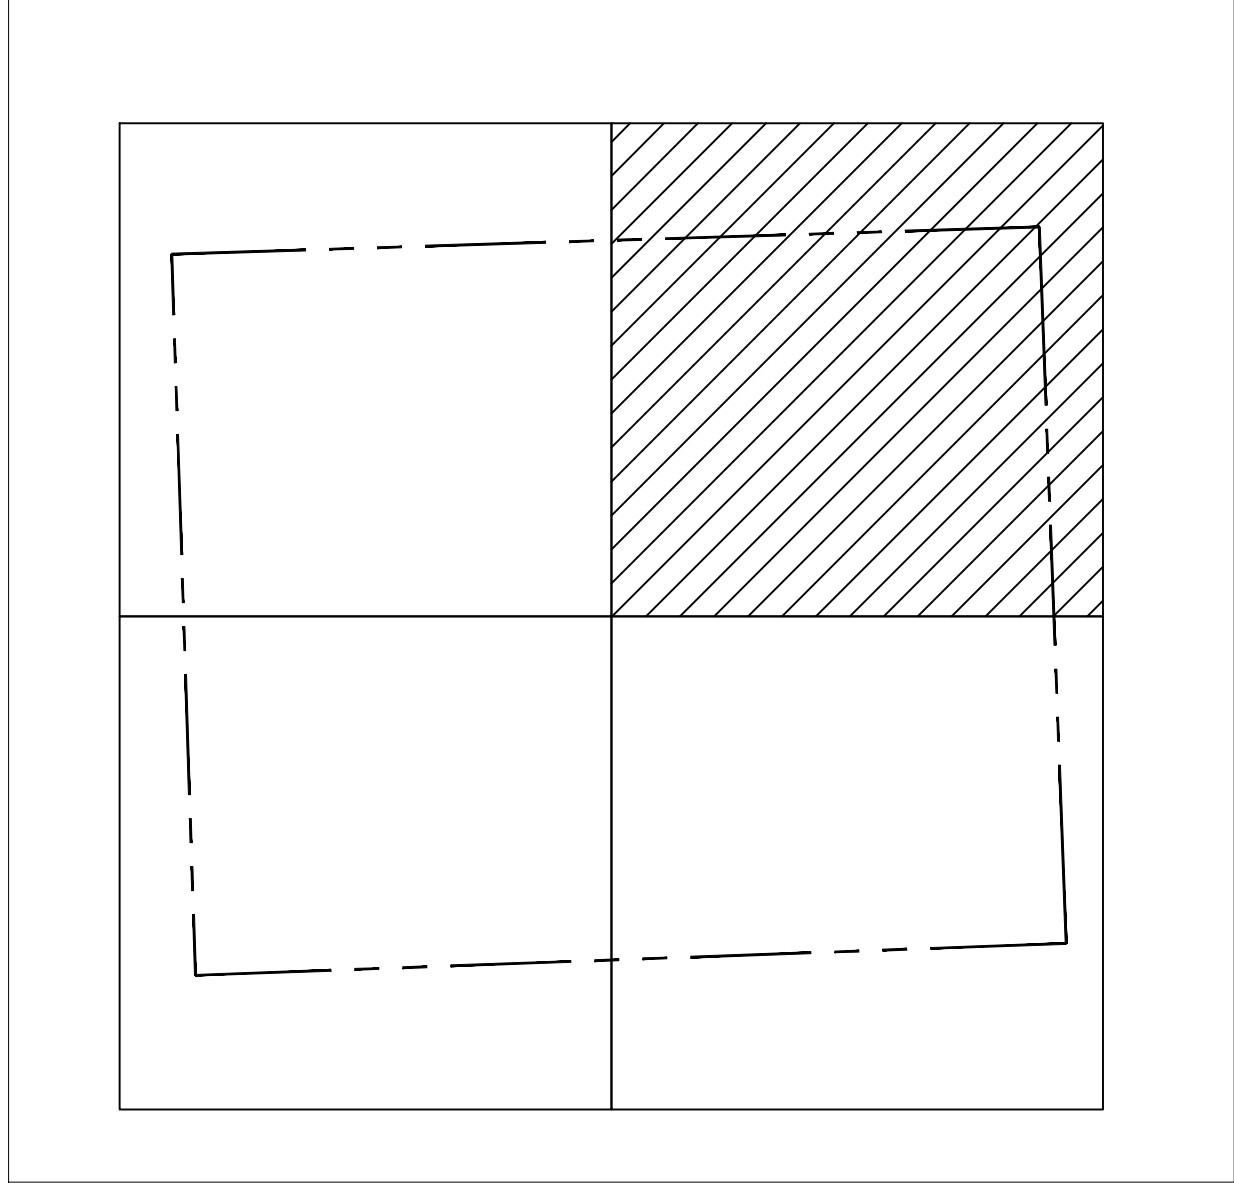

SCALE : 1" = 50' - 0"

CLIENT:



City of Hollywood
Design and Construction Management
PO Box 229045
Hollywood, Florida 33022-9045
T: (954) 921-3410

GOLF COURSE & LANDSCAPE ARCHITECTURE:

**M R I C H A R D
M A N D E L L**
GOLF ARCHITECTURE

Richard Mandell Golf Architecture
2208 Midland Road
Pinehurst, North Carolina 28374
T: (910) 255-3111

ARCHITECTURE & INTERIOR DESIGN:

BA Bermello Ajamil & Partners

Bermello Ajamil & Partners, Inc.
Architecture Engineering Planning
Interior Design Landscape Architecture
2601 South Bayshore Drive, 10th Floor
Miami, Florida 33133
T: (305) 859-2050 F: (305) 860-3700

MEP ENGINEERING:



Delta-G Consulting Engineers, Inc.
707 NE 3rd Ave, Suite 200
Fort Lauderdale, FL 33304
T: (954) 527-1112

STRUCTURAL ENGINEERING:



Bliss & Nyitray, Inc.
5835 Blue Lagoon Drive, Suite 400
Miami, FL 33126
T: (305) 442-7086

CIVIL ENGINEER:

MILLER LEGG
Miller-Legg

5747 Andrews Way
Fort Lauderdale, FL 33309
T: (954) 436-7000

FOOD & BEVERAGE:

camacho

Camacho
3103 Medlock Bridge road
Norcross, Georgia 30071
T: (770) 582-1144

**DESIGN
DEVELOPMENT
DRAINAGE
PLAN**

06.03.2022


PROJECT NAME:
HOLLYWOOD BEACH GOLF COURSE AND CLUBHOUSE
PROJECT ADDRESS:
1600 Johnson Street
Hollywood, FL 33020
PROJECT NO.:
02141.000

SHEET NAME

**DESIGN DEVELOPMENT
DRAINAGE PLAN**

SHEET NO.

G1.12

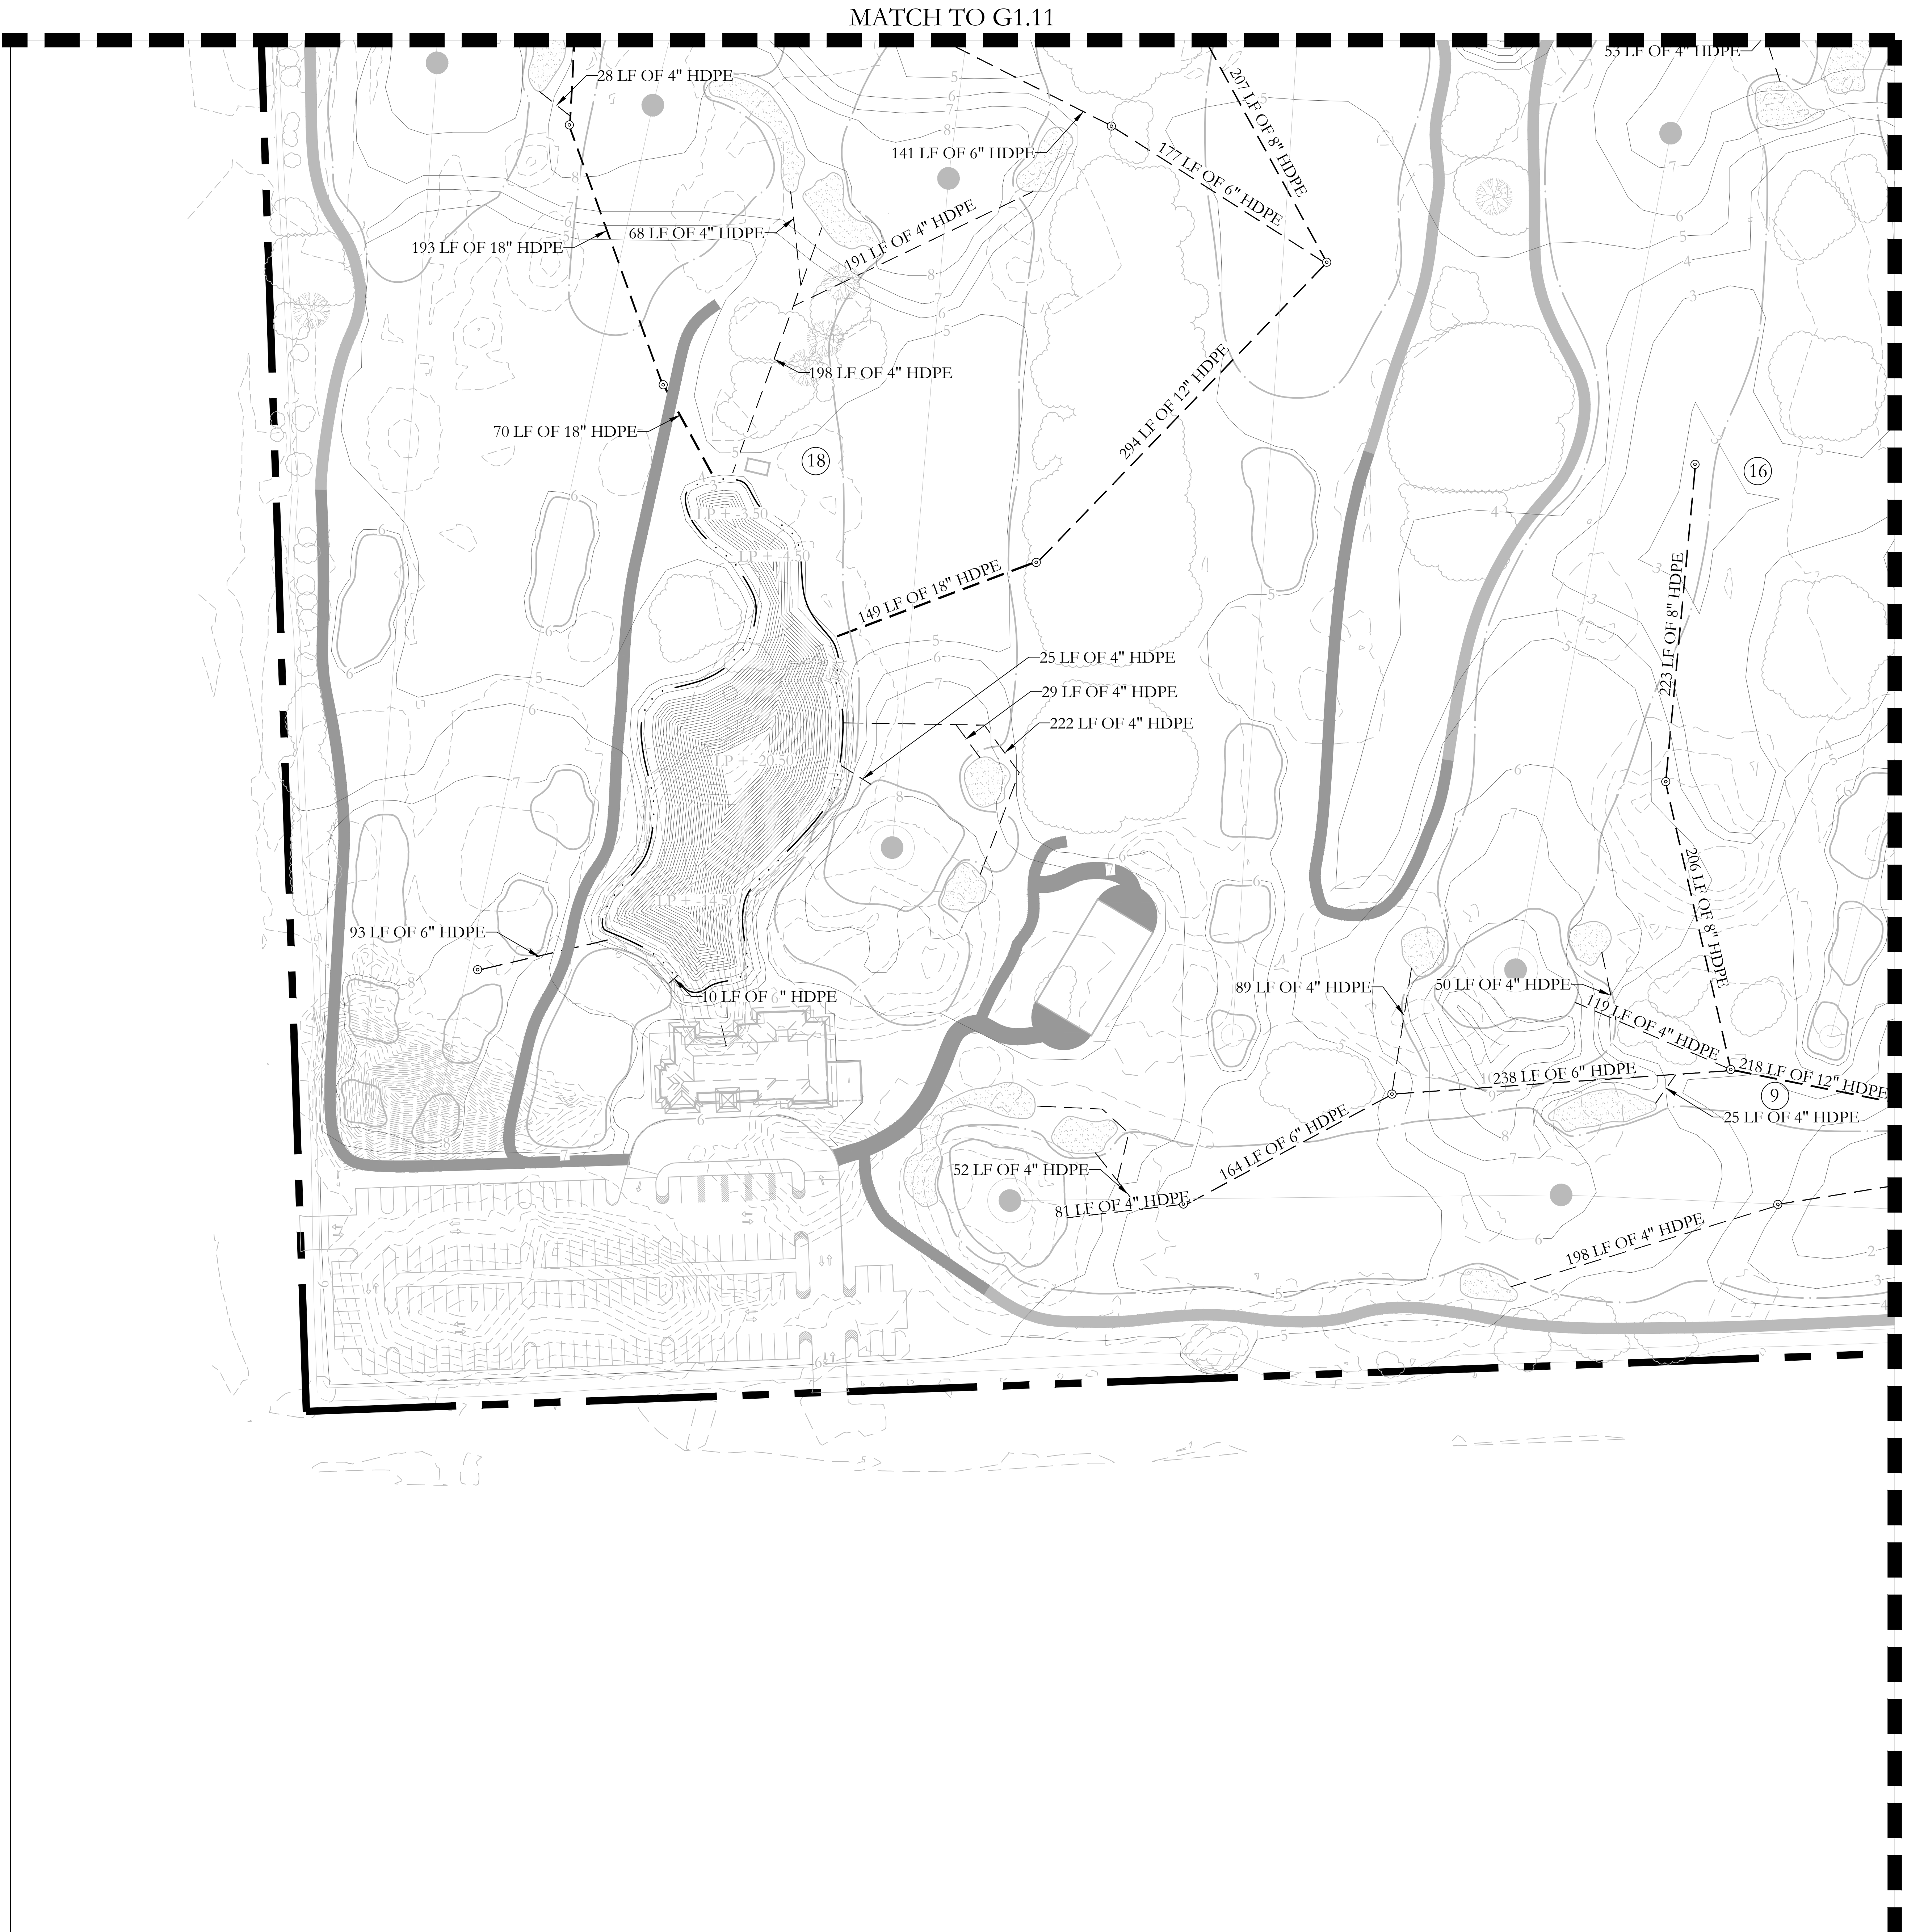



NOTES:

- ALL PIPE AND DRAINAGE STRUCTURES SHALL BE INSTALLED, PROPERLY BEDDED, COUPLED AND BACKFILLED IN ACCORDANCE WITH THE GRADING PLANS AS WELL AS THE OVERALL DRAINAGE PLAN WITHIN THE CONSTRUCTION DOCUMENTS. THEIR EXACT LOCATION, LENGTH, AND SIZE REQUIREMENTS SHALL BE ADJUSTED PER EXISTING SITE CONDITIONS AND APPROVED BY THE RMGA ARCHITECT.
- THE INVERTS OF SWALES SHALL BE GRADED TO A SMOOTH AND UNIFORM GRADE IN ORDER TO PROVIDE A CONSTANT FLOW OF DRAINAGE WITH A MINIMUM SLOPE OF TWO PERCENT (2%). SIDE SLOPES SHALL BE BLENDED INTO EXISTING CONTOURS TO ALLOW FOR PROPER MOWING OPERATIONS WITH NO SCALPING AND ENSURING ALL RIDGES AND DEPRESSIONS ARE PROPERLY MOWED. MATERIAL EXCAVATED FROM SWALES SHALL BE USED AS FILL IN ADJACENT AREAS OR AS OTHERWISE DIRECTED BY THE RMGA ARCHITECT.
- EXCAVATION OF EVERY DESCRIPTION, REGARDLESS OF MATERIAL ENCOUNTERED WITHIN THE GRADING LIMITS OF THE PROJECT SHALL BE PERFORMED TO THE LINES AND GRADIES INDICATED AND, IN GENERAL, SHALL BE KEPT WITHIN TWO (2) FEET OF THE NEAT LINES FOR STRUCTURES. EXCESS MATERIAL FROM THE EXCAVATION NOT REQUIRED FOR FILL OR BACKFILL SHALL BE WASTED ON THE SITE AT LOCATIONS INDICATED BY THE ARCHITECT, AND SHALL BE SPREAD AND LEVELED OR GRADED AS DIRECTED WITHOUT CREATING ADDITIONAL DRAINAGE DIFFICULTIES.
- EXCAVATION AND BACKFILLING SHALL BE PERFORMED IN A MANNER AND SEQUENCE THAT WILL PROVIDE DRAINAGE AT ALL TIMES. GRADING SHALL BE DONE AS NECESSARY TO PREVENT SURFACE WATER FROM FLOWING INTO TRENCHES OR OTHER EXCAVATION, AND ANY WATER ACCUMULATING HEREIN SHALL BE REMOVED BY PUMPING OR BY OTHER REPRIEVED METHODS. SHEETING AND SHORING SHALL BE DONE AS NECESSARY TO PREVENT SURFACE WATER FROM FLOWING INTO TRENCHES OR OTHER EXCAVATIONS, AND ANY WATER ACCUMULATING THEREIN SHALL BE REMOVED BY PUMPING OR BY OTHER APPROVED METHODS.
- TRENCH EXCAVATION - TRENCH EXCAVATION SHALL BE BY OPEN CUT AND TRENCHES SHALL BE OF THE NECESSARY WIDTH FOR PROPER LAYING OF PIPE. ALL TRENCH CONSTRUCTION SHALL PROCEED UPHILL FROM THE LOWEST POINT OF THE TRENCH. THE BANKS OF THE TRENCHES SHALL BE AS NEARLY VERTICAL AS PRACTICAL. CARE SHALL BE TAKEN NOT TO OVER-EXCAVATE. NO GREATER LENGTH OF TRENCH IN ANY LOCATION SHALL BE LEFT OPEN, IN ADVANCE OF THE COMPLETED WORK, THAN SHALL BE AUTHORIZED OR DIRECTED. DURING EXCAVATION, MATERIALS SUITABLE FOR BACKFILLING SHALL BE PILED IN AN ORDERLY MANNER SUFFICIENT DISTANCE FROM THE BANKS OF THE TRENCH TO AVOID OVERLOADING.
- IN THE EVENT THE CONTRACTOR ENCOUNTERS MATERIAL BENEATH THE GROUND SURFACE WHICH PROHIBITS THE PROPER INSTALLATION OF THE WORK AS SPECIFIED, HE SHALL IMMEDIATELY NOTIFY THE CITY AND RMGA ARCHITECT TO DETERMINE THE BEST REMEDY FOR SUCH OCCURRENCE.

LEGEND

- DRAINAGE PIPE SIZE VARRIES
- DROP INLET
- WATER

MAP KEY

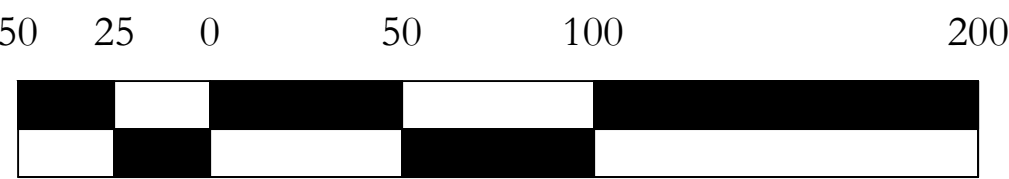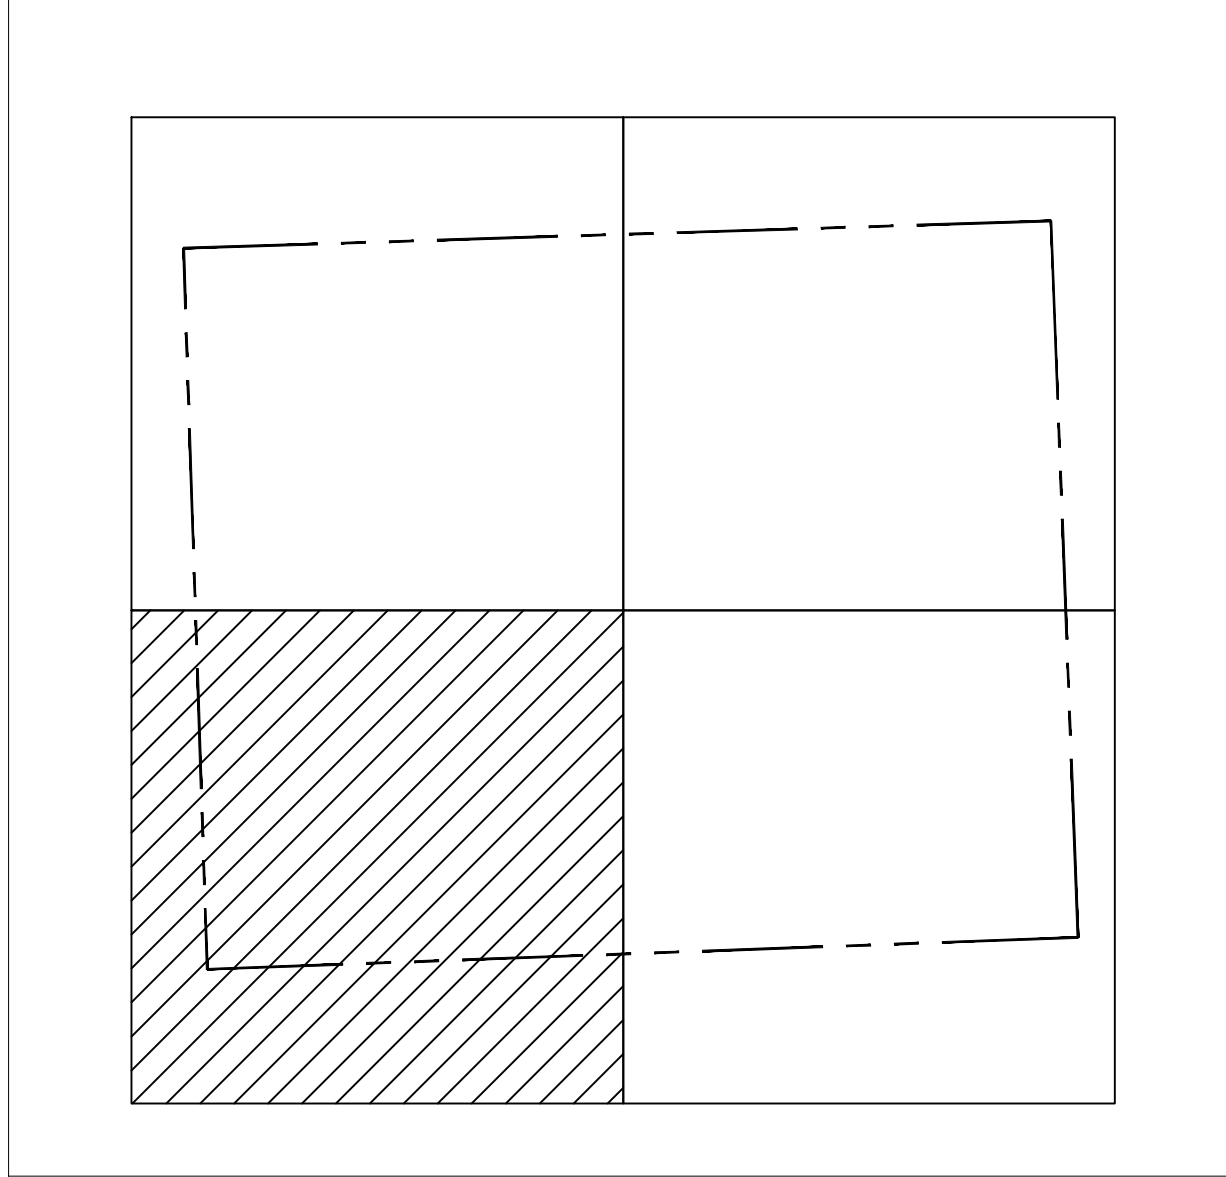

SCALE : 1" = 50' - 0"

CLIENT:



City of Hollywood
Design and Construction Management
PO Box 229045
Hollywood, Florida 33022-9045
T: (954) 921-3410

GOLF COURSE & LANDSCAPE ARCHITECTURE:

**M R I C H A R D
M A N D E L L**
GOLF ARCHITECTURE

Richard Mandell Golf Architecture
2208 Midland Road
Pinehurst, North Carolina 28374
T: (910) 255-3111

ARCHITECTURE & INTERIOR DESIGN:

B A Bermello Ajamil & Partners

Bermello Ajamil & Partners, Inc.
Architecture Engineering Planning
Interior Design Landscape Architecture
2601 South Bayshore Drive, 10th Floor
Miami, Florida 33133
T: (305) 859-2050 F: (305) 860-3700

MEP ENGINEERING:



Delta-G Consulting Engineers, Inc.
707 NE 3rd Ave, Suite. 200
Fort Lauderdale, FL 33304
T: (954) 527-1112

STRUCTURAL ENGINEERING:



Bliss & Nyitray, Inc.
5835 Blue Lagoon Drive, Suite 400
Miami, FL 33126
T: (305) 442-7086

CIVIL ENGINEER:

MILLER LEGG
Miller-Legg
5747 Andrews Way
Fort Lauderdale, FL 33309
T: (954) 436-7000

FOOD & BEVERAGE:

camacho

Camacho
3103 Medlock Bridge road
Norcross, Georgia 30071
T: (770) 582-1144

**DESIGN
DEVELOPMENT
DRAINAGE
PLAN**

06.03.2022

PROJECT NAME:
HOLLYWOOD BEACH GOLF
COURSE AND CLUBHOUSE
PROJECT ADDRESS:
1600 Johnson Street
Hollywood, FL 33020
PROJECT NO.:
02141.000

SHEET NAME

**DESIGN DEVELOPMENT
DRAINAGE PLAN**

SHEET NO.

G1.13





NOTES:

- ALL PIPE AND DRAINAGE STRUCTURES SHALL BE INSTALLED, PROPERLY BEDDED, COUPLED AND BACKFILLED IN ACCORDANCE WITH THE GRADING PLANS AS WELL AS THE OVERALL DRAINAGE PLAN WITHIN THE CONSTRUCTION DOCUMENTS. THEIR EXACT LOCATION, LENGTH, AND SIZE REQUIREMENTS SHALL BE ADJUSTED PER EXISTING SITE CONDITIONS AND APPROVED BY THE RMGA ARCHITECT.
- THE INVERTS OF SWALES SHALL BE GRADED TO A SMOOTH AND UNIFORM GRADE IN ORDER TO PROVIDE A CONSTANT FLOW OF DRAINAGE WITH A MINIMUM SLOPE OF TWO PERCENT (2%). SIDE SLOPES SHALL BE BLENDED INTO EXISTING CONTOURS TO ALLOW FOR PROPER MOWING OPERATIONS WITH NO SCALPING AND ENSURING ALL RIDGES AND DEPRESSIONS ARE PROPERLY MOWED. MATERIAL EXCAVATED FROM SWALES SHALL BE USED AS FILL IN ADJACENT AREAS OR AS OTHERWISE DIRECTED BY THE RMGA ARCHITECT.
- EXCAVATION OF EVERY DESCRIPTION, REGARDLESS OF MATERIAL ENCOUNTERED WITHIN THE GRADING LIMITS OF THE PROJECT SHALL BE PERFORMED TO THE LINES AND GRADIES INDICATED AND, IN GENERAL, SHALL BE KEPT WITHIN TWO (2) FEET OF THE NEAT LINES FOR STRUCTURES. EXCESS MATERIAL FROM THE EXCAVATION NOT REQUIRED FOR FILL OR BACKFILL SHALL BE WASTED ON THE SITE AT LOCATIONS INDICATED BY THE ARCHITECT, AND SHALL BE SPREAD AND LEVELED OR GRADED AS DIRECTED WITHOUT CREATING ADDITIONAL DRAINAGE DIFFICULTIES.
- EXCAVATION AND BACKFILLING SHALL BE PERFORMED IN A MANNER AND SEQUENCE THAT WILL PROVIDE DRAINAGE AT ALL TIMES. GRADING SHALL BE DONE AS NECESSARY TO PREVENT SURFACE WATER FROM FLOWING INTO TRENCHES OR OTHER EXCAVATION, AND ANY WATER ACCUMULATING HEREIN SHALL BE REMOVED BY PUMPING OR BY OTHER REPREIVED METHODS. SHEETING AND SHORING SHALL BE DONE AS NECESSARY TO PREVENT SURFACE WATER FROM FLOWING INTO TRENCHES OR OTHER EXCAVATIONS, AND ANY WATER ACCUMULATING THEREIN SHALL BE REMOVED BY PUMPING OR BY OTHER APPROVED METHODS.
- TRENCH EXCAVATION - TRENCH EXCAVATION SHALL BE BY OPEN CUT AND TRENCHES SHALL BE OF THE NECESSARY WIDTH FOR PROPER LAYING OF PIPE. ALL TRENCH CONSTRUCTION SHALL PROCEED UPHILL FROM THE LOWEST POINT OF THE TRENCH. THE BANKS OF THE TRENCHES SHALL BE AS NEARLY VERTICAL AS PRACTICAL. CARE SHALL BE TAKEN NOT TO OVER-EXCAVATE. NO GREATER LENGTH OF TRENCH IN ANY LOCATION SHALL BE LEFT OPEN, IN ADVANCE OF THE COMPLETED WORK, THAN SHALL BE AUTHORIZED OR DIRECTED. DURING EXCAVATION, MATERIALS SUITABLE FOR BACKFILLING SHALL BE PILED IN AN ORDERLY MANNER SUFFICIENT DISTANCE FROM THE BANKS OF THE TRENCH TO AVOID OVERLOADING.
- IN THE EVENT THE CONTRACTOR ENCOUNTERS MATERIAL BENEATH THE GROUND SURFACE WHICH PROHIBITS THE PROPER INSTALLATION OF THE WORK AS SPECIFIED, HE SHALL IMMEDIATELY NOTIFY THE CITY AND RMGA ARCHITECT TO DETERMINE THE BEST REMEDY FOR SUCH OCCURRENCE.

LEGEND

- DRAINAGE PIPE SIZE VARRIES
- DROP INLET
- WATER

MAP KEY

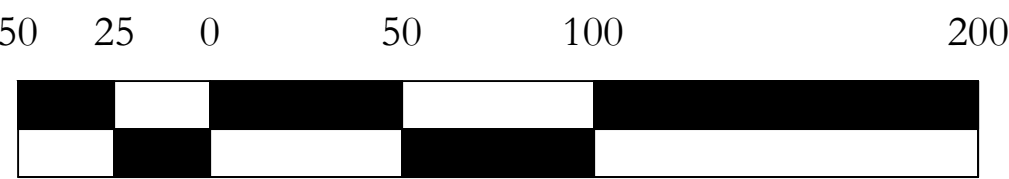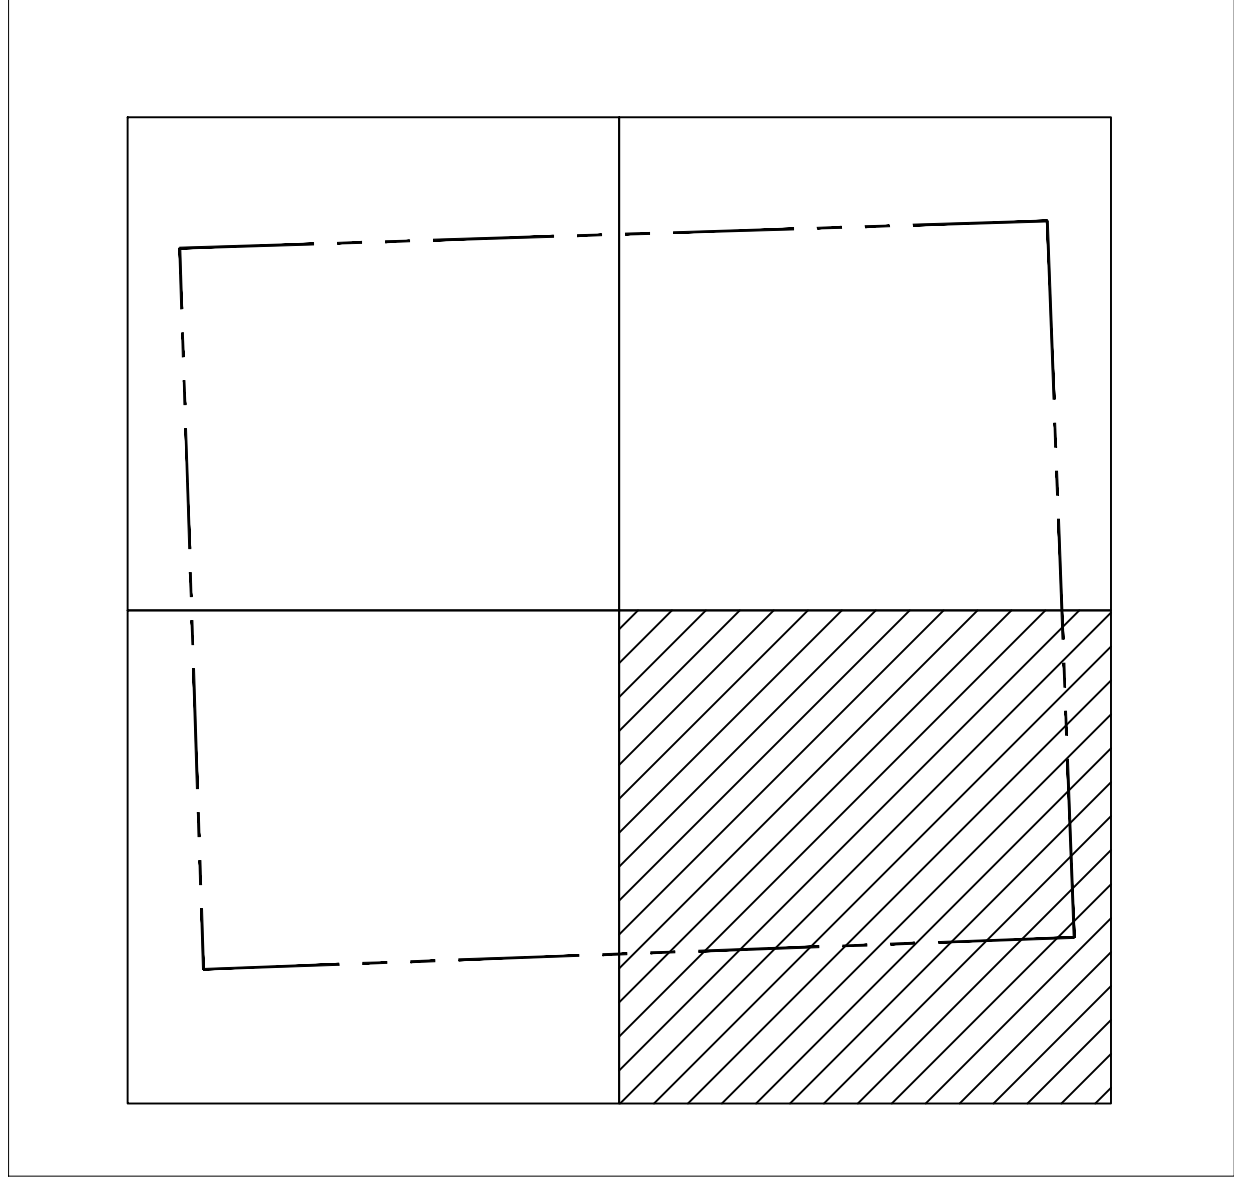

SCALE : 1" = 50' - 0"

CLIENT:



City of Hollywood
Design and Construction Management
PO Box 229045
Hollywood, Florida 33022-9045
T: (954) 921-3410

GOLF COURSE & LANDSCAPE ARCHITECTURE:

**M R I C H A R D
M A N D E L L**
GOLF ARCHITECTURE

Richard Mandell Golf Architecture
2208 Midland Road
Pinehurst, North Carolina 28374
T: (910) 255-3111

ARCHITECTURE & INTERIOR DESIGN:

BA Bermello Ajamil & Partners

Bermello Ajamil & Partners, Inc.
Architecture Engineering Planning
Interior Design Landscape Architecture
2601 South Bayshore Drive, 10th Floor
Miami, Florida 33133
T: (305) 859-2050 F: (305) 860-3700

MEP ENGINEERING:



Delta-G Consulting Engineers, Inc.
707 NE 3rd Ave, Suite 200
Fort Lauderdale, FL 33304
T: (954) 527-1112

STRUCTURAL ENGINEERING:



Bliss & Nyitray, Inc.
5835 Blue Lagoon Drive, Suite 400
Miami, FL 33126
T: (305) 442-7086

CIVIL ENGINEER:



Miller-Legg
5747 Andrews Way
Fort Lauderdale, FL 33309
T: (954) 436-7000

FOOD & BEVERAGE:



Camacho
3103 Medlock Bridge road
Norcross, Georgia 30071
T: (770) 582-1144

**DESIGN
DEVELOPMENT
DRAINAGE
PLAN**

06.03.2022

PROJECT NAME:
HOLLYWOOD BEACH GOLF
COURSE AND CLUBHOUSE

PROJECT ADDRESS:
1600 Johnson Street
Hollywood, FL 33020


PROJECT NO.:
02141.000

SHEET NAME

**DESIGN DEVELOPMENT
DRAINAGE PLAN**

SHEET NO.

G1.14

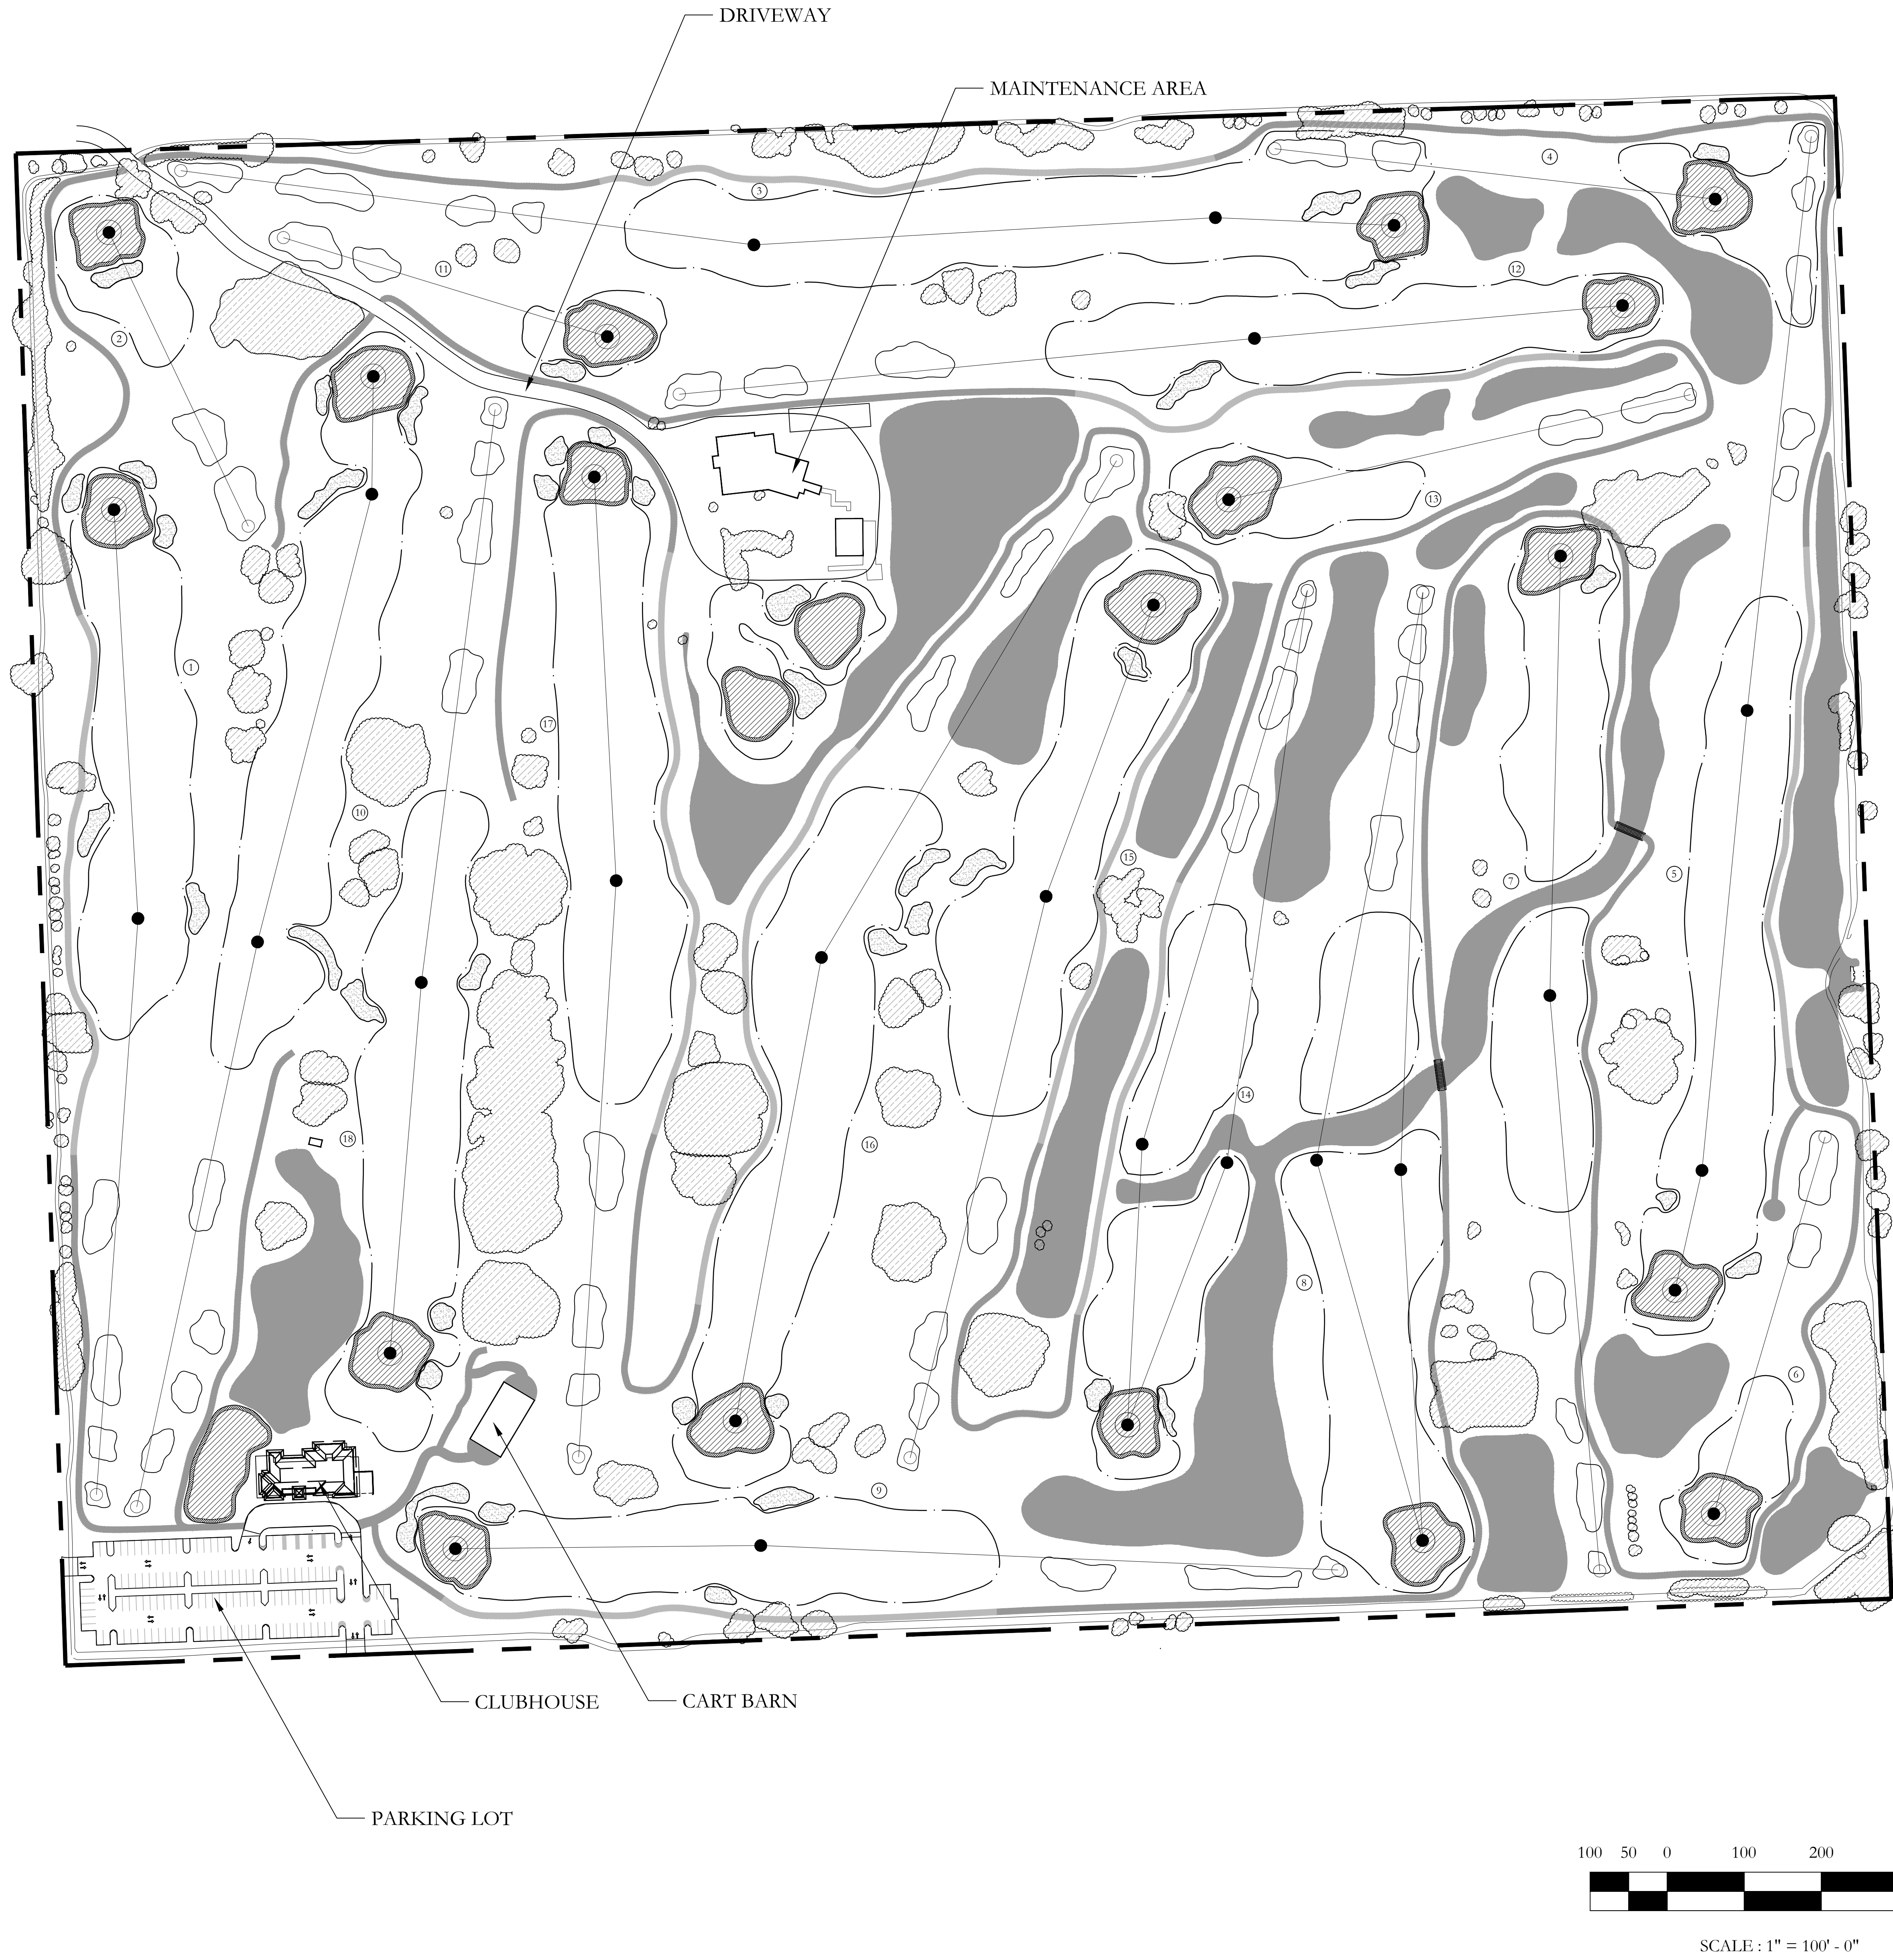

NOTES

- FERTILIZER SHALL BE MANUFACTURED FROM QUALITY MATERIALS, BE FREE FROM IMPURITIES, UNIFORM IN COMPOSITION, MEET RECOGNIZED STANDARDS FOR EFFECTIVENESS AND BE FREE-FLOWING AND SUITABLE FOR APPLICATION WITH APPROVED EQUIPMENT. THE BASIC FERTILIZERS SHALL BE OF TURFGRASS GRADE, CONTAINING MONO-AMMONIUM PHOSPHATE AS THE PHOSPHOROUS SOURCE. THE FERTILIZER ANALYSIS FOR TEES, FAIRWAYS, AND ROUGH SHALL BE A 4-3-1 THAT IS FINE PARTICLE, CHEMICALLY HOMOGENOUS, HAVE A MINIMUM OF SEVENTY-FIVE PERCENT (75%) OF THE TOTAL NITROGEN (59%) DERIVED FROM UREA AND METHYLENE UREAS, A MINIMUM OF TWENTY-SIX PERCENT (26%) MONO-AMMONIUM PHOSPHATE.
- THE GRASS TYPE FOR ALL PUTTING GREEN SURFACES SHALL BE TIFEAGLE BERMUDA GRASS. THIS GRASS SHALL BE SPRIGGED AT THE RATE OF FORTY (40) BUSHELS/1,000 S.F.
- THE GRASS TYPE FOR ALL TEE TOPS SHALL BE CELEBRATION BERMUDA GRASS. THIS GRASS SHALL BE SPRIGGED AT THE RATE OF TWENTY (20) BUSHELS/1,000 S.F.
- THE GRASS TYPE FOR ALL FAIRWAYS SHALL BE CELEBRATION BERMUDA GRASS. THIS GRASS SHALL BE SPRIGGED AT THE RATE OF 600 BUSHELS/ACRE.
- THE GRASS TYPE FOR ALL IRRIGATED ROUGHS SHALL BE CELEBRATION BERMUDA GRASS. THIS GRASS SHALL BE SPRIGGED AT THE RATE OF 600 BUSHELS/ACRE.
- SOD SHALL CONSIST OF LIVE, GROWING PLANTS SECURED FROM SOURCES CERTIFIED BY THE STATE'S DEPARTMENT OF AGRICULTURE AND THE SOUTHERN SEED CERTIFICATION ASSOCIATION WHERE THE SOIL IS FERTILE AND SHALL HAVE A HEALTHY, VIBRANT ROOT SYSTEM THROUGHOUT THE SOIL OF THE SOD FOR A MINIMUM OF ONE INCH. ALL SOD SHALL BE FREE OF UNCONTROLLABLE, FOREIGN WEEDS AND GRASSES, STRONGLY ROOTED AND CUT IN UNIFORM.
- AFTER BEING HARVESTED, SOD SHALL BE DELIVERED TO THE PLANTING SITE WITHIN TWENTY-FOUR (24) HOURS. BEFORE OBTAINING ANY SOD, THE CONTRACTOR SHALL PROVIDE THE SOURCE AND LOCATION TO THE RMGA ARCHITECT AND CITY FOR INSPECTION AND APPROVAL. IF SOD IS UTILIZED FOR GREENS, THAT PARTICULAR SOD MUST BE GROWN ON A SAND BASE WHICH IS COMPATIBLE WITH THE ROOT-ZONE MIXTURE.
- SOD FOR ALL FAIRWAYS AND ROUGH AREAS, INCLUDING SAND BUNKER SURROUNDS AND TEE SLOPES SHALL BE CELEBRATION BERMUDA GRASS.
- SOD FOR GREENS COLLARS SHALL BE TIFTUF BERMUDA GRASS.
- IN QUANTIFYING THE NUMBER OF SPRIGS IN A BUSHEL, THE U.S. STANDARD OF 125 CUBIC FEET SHALL BE THE ONLY ACCEPTED MEASUREMENT FOR ONE (1) BUSHEL OF GRASS SPRIGS.
- STOLONS SHALL NOT HAVE A LENGTH LONGER THAN ONE AND ONE-HALF INCHES (1 1/2") PER STOLON.
- IMMEDIATELY PRIOR TO PLANTING, THE FAIRWAY AND ROUGH AREAS SHALL BE FERTILIZED AT A RATE OF POUNDS PER ACRE. THE STARTER FERTILIZER SHALL BE APPLIED TO THE TOP THREE INCHES (3") OF THE SEEDBED SURFACE WITH A MECHANICAL SPREADER AND THOROUGHLY MIXED IN BY RAKING OR OTHER APPROVED METHOD. FERTILIZER MUST BE DRY AND FREE FLOWING WHEN APPLIED.
- DISTRIBUTION AREAS WILL BE SMOOTHED OUT IN PREPARATION FOR PLANTING. IF THE GROUND BECOMES WET OR CAKES OVER BEFORE PLANTING, IT WILL BE RE-HARROWED. THE HARROWING AND FLOATING WILL ENSURE A SMOOTH, LEVEL, AND MELLOW PLANT BED.
- ON ALL TEE SLOPES, STEEP SLOPES OF 3:1 OR MORE, AND AREAS AS DIRECTED BY THE RMGA ARCHITECT, SOD SHALL BE UTILIZED. THE AREAS TO BE SODDED SHALL BE LIGHTLY DISTURBED IMMEDIATELY PRIOR TO LAYING THE SOD. A FIRST STARTER ROW SHALL BE LAID WITH SUBSEQUENT ROWS PLACED PARALLEL TO AND TIGHTLY AGAINST EACH OTHER. LATERAL JOINTS SHALL BE STAGGERED TO PROMOTE MORE UNIFORM GROWTH AND STRENGTH. ANY SOD LAID IN HIGHLY ERODIBLE AREAS ON SLOPES EXCEEDING 3:1 IN GRADE SHALL BE STAPLED TO PREVENT MOVEMENT OF THE SOD UNTIL THE GRASS IS ESTABLISHED.
- SOD WHOSE ROOTS HAVE DRIED DUE TO EXPOSURE FROM AIR AND SUN, OR FROM WHERE GRASS HAS THINNED FROM THESE OR OTHER REASONS SHALL NOT BE USED.
- SOD TRANSPORTED TO THE SITE SHALL BE LAID NO LATER THAN WITHIN 24 HOURS OF ARRIVAL.
- ALL SODDED AREAS SHALL BE KNOTTED NEATLY AND FIRMLY TOGETHER, ALLOWING NO SPACES, GAPS, VOIDS, OR DEPRESSIONS WITHIN SODDED AREAS.
- BEFORE SPREADING SAND BUNKER SAND, SOD SHALL BE PLACED AROUND THE OUTSIDE EDGE OF THE BUNKER AND COMPLETELY COVER ALL SLOPES THAT WOULD ERODE INTO THE BUNKER WITH AN AMOUNT OF SOD EQUIVALENT TO FOUR PALLETS (PALLET SQUARE FOOTAGE IS PER ACCEPTABLE INDUSTRY STANDARDS) OF SOD PER BUNKER. AT A MINIMUM, A THREE FOOT (3') STRIP SHALL COMPLETELY SURROUND THE BUNKER. IF THE MINIMUM OF THREE FEET AROUND THE BUNKER REQUIRES MORE THAN AN AMOUNT EQUIVALENT TO THE REQUIRED SOD AMOUNT, THEN CONTRACTOR SHALL SUPPLEMENT AS NEEDED.
- CELEBRATION BERMUDA GRASS SHALL BE SPRIGGED AT THE RATE OF 600 BUSHELS PER ACRE ON FAIRWAYS AND ROUGH.
- IMMEDIATELY AFTER THE SPRIGS ARE PLACED ON THE SURFACE, THEY SHOULD BE INSERTED TO A DEPTH OF ONE-HALF INCH (1/2") TO ONE AND ONE-HALF INCHES (1 1/2") AT TWO INCH (2") CENTERS. WHEN DRAWING THE DISK AND ROLLER ACROSS THE PLANTING SURFACE, APPROPRIATE ACTION SHALL BE TAKEN TO NOT CONTAMINATE.
- IN THE PLANTING OPERATION, GRASS STOLONS SHALL BE UNIFORMLY DISTRIBUTED OVER THE AREAS TO BE PLANTED AND THEN BE ANCHORED INTO THE SOIL WITH AN APPROVED DISC TYPE PLANTER. THE PLANTER SHOULD BE RUN OVER THE STOLONS AT LEAST TWICE, EACH AT RIGHT ANGLES TO EACH OTHER.
- SPRIGS MUST BE WATERED AS SOON AS PRACTICAL AFTER INSTALLATION BUT IN NO CASE SHALL THEY BE LEFT NOT WATERED FOR MORE THAN THIRTY (30) MINUTES. IT IS ESSENTIAL THAT THE STOLONS BE KEPT MOIST UNTIL NEW GROWTH IS EVIDENT. THIS MAY REQUIRE WATERING LIGHTLY MORE THAN ONCE DAILY.
- MAINTENANCE OF THE GRASSSED AREAS: IMMEDIATELY AFTER ALL AREAS HAVE BEEN SEEDED, THE CONTRACTOR SHALL WATER THE SEEDED AREAS SUFFICIENTLY TO SEAL THE SOIL AROUND ALL SEEDS, SOD, AND/OR STOLONS. WATERING SHALL BE UNDER CONSTANT SUPERVISION OF THE CONTRACTOR IN ORDER TO ACHIEVE SATISFACTORY GERMINATION OF THE GRASS. IT SHALL BE THE CONTRACTOR'S RESPONSIBILITY TO MAINTAIN THE SEEDED AREAS BY KEEPING THE SOIL CONSTANTLY MOIST AFTER PLANTING TO ACHIEVE PROPER GERMINATION.
- SINCE THE PROPER GROWTH AND CULTIVATION OF TURFGRASS IS DEPENDENT UPON A VARIETY OF FACTORS BEYOND THE CONTROL OF THE CONTRACTOR, THE CONTRACTOR WILL NOT BE RESPONSIBLE FOR FAILURE OF PLANTED AREAS TO DEMONSTRATE SATISFACTORY SPROUTING IF HIS OPERATIONS ARE IMPAIRED BY ACTS OF GOD, EXTREMELY UNUSUAL WEATHER CONDITIONS (TWENTY PERCENT (20%) ABOVE AVERAGE RAINFALL), AND/OR UNUSUAL OR UNCONTROLLABLE DISEASE OR INSECT ATTACKS.
- SATISFACTORY GERMINATION: THIRTY (30) DAYS AFTER ALL AREAS HAVE BEEN SEEDED, A CHECK SHALL BE MADE TO SEE THAT ALL WATERED AREAS DEMONSTRATE ADEQUATE GERMINATION. AREAS OUTSIDE OF THE SPRINKLING AREAS OF THE IRRIGATION SYSTEM SHALL NOT BE EXPECTED TO BE CONSISTENT IF SUFFICIENT RAINFALL HAS NOT OCCURRED.
- WARRANTY: THE CONTRACTOR SHALL BE RESPONSIBLE FOR RESEEDING ALL AREAS WHICH DO NOT GERMINATE WITHIN 30 DAYS OF FINAL ACCEPTANCE OF THE WORK. IT WILL BE THE CITY'S RESPONSIBILITY TO MAINTAIN ALL AREAS FOLLOWING FINAL ACCEPTANCE OF THE WORK BY THE GOLF COURSE ARCHITECT.
- IT MAY BE NECESSARY TO NOTCH THE SOD IN PLACES TO PROPERLY MIMIC THE EXACT BUNKER EDGE SHELL-OUT LINES. IT MAY ALSO BE NECESSARY TO CUT AWAY THE EXCESS SOD WHERE OVERLAPS OCCUR TO PROPERLY FIT AND PRESERVE THE BUNKER EDGE LINES AS WELL.

LEGEND

- GREEN COLLAR- TIFGRAND BERMUDA
- GREEN- TIFEAGLE BERMUDA
- FAIRWAY- CELEBRATION BERMUDA
- ROUGH- CELEBRATION BERMUDA
- TEE- CELEBRATION BERMUDA
- SAND BUNKERS
- CART PATH- CONCRETE
- CART PATH- COQUINA SHELL
- WATER
- TREES TO REMAIN- NO GRASSING UNDER



CLIENT:



City of Hollywood
Design and Construction Management
PO Box 229045
Hollywood, Florida 33022-9045
T: (954) 921-3410

GOLF COURSE & LANDSCAPE ARCHITECTURE:

**M R I C H A R D
M A N D E L L**
GOLF ARCHITECTURE

Richard Mandell Golf Architecture
2208 Midland Road
Pinehurst, North Carolina 28374
T: (910) 255-3111

ARCHITECTURE & INTERIOR DESIGN:

B A Bermello Ajamil & Partners

Bermello Ajamil & Partners, Inc.
Architecture Engineering Planning
Interior Design Landscape Architecture
2601 South Bayshore Drive, 10th Floor
Miami, Florida 33133
T: (305) 859-2050 F: (305) 860-3700

MEP ENGINEERING:



Delta-G Consulting Engineers, Inc.
707 NE 3rd Ave, Suite 200
Fort Lauderdale, FL 33304
T: (954) 527-1112

STRUCTURAL ENGINEERING:



Bliss & Nyitray, Inc.
5825 Blue Lagoon Drive, Suite 400
Miami, FL 33126
T: (305) 442-7086

CIVIL ENGINEER:



Miller-Legg
5747 Andrews Way
Fort Lauderdale, FL 33309
T: (954) 436-7000

FOOD & BEVERAGE:



Camacho
3103 Medlock Bridge road
Norcross, Georgia 30071
T: (770) 582-1144

DESIGN DEVELOPMENT GRASSING PLAN

06.03.2022

PROJECT NAME:
HOLLYWOOD BEACH GOLF COURSE AND CLUBHOUSE

PROJECT ADDRESS:
1600 Johnson Street
Hollywood, FL 33020


PROJECT NO.:
02141.000

SHEET NAME

DESIGN DEVELOPMENT GRASSING PLAN

SHEET NO.


G1.15

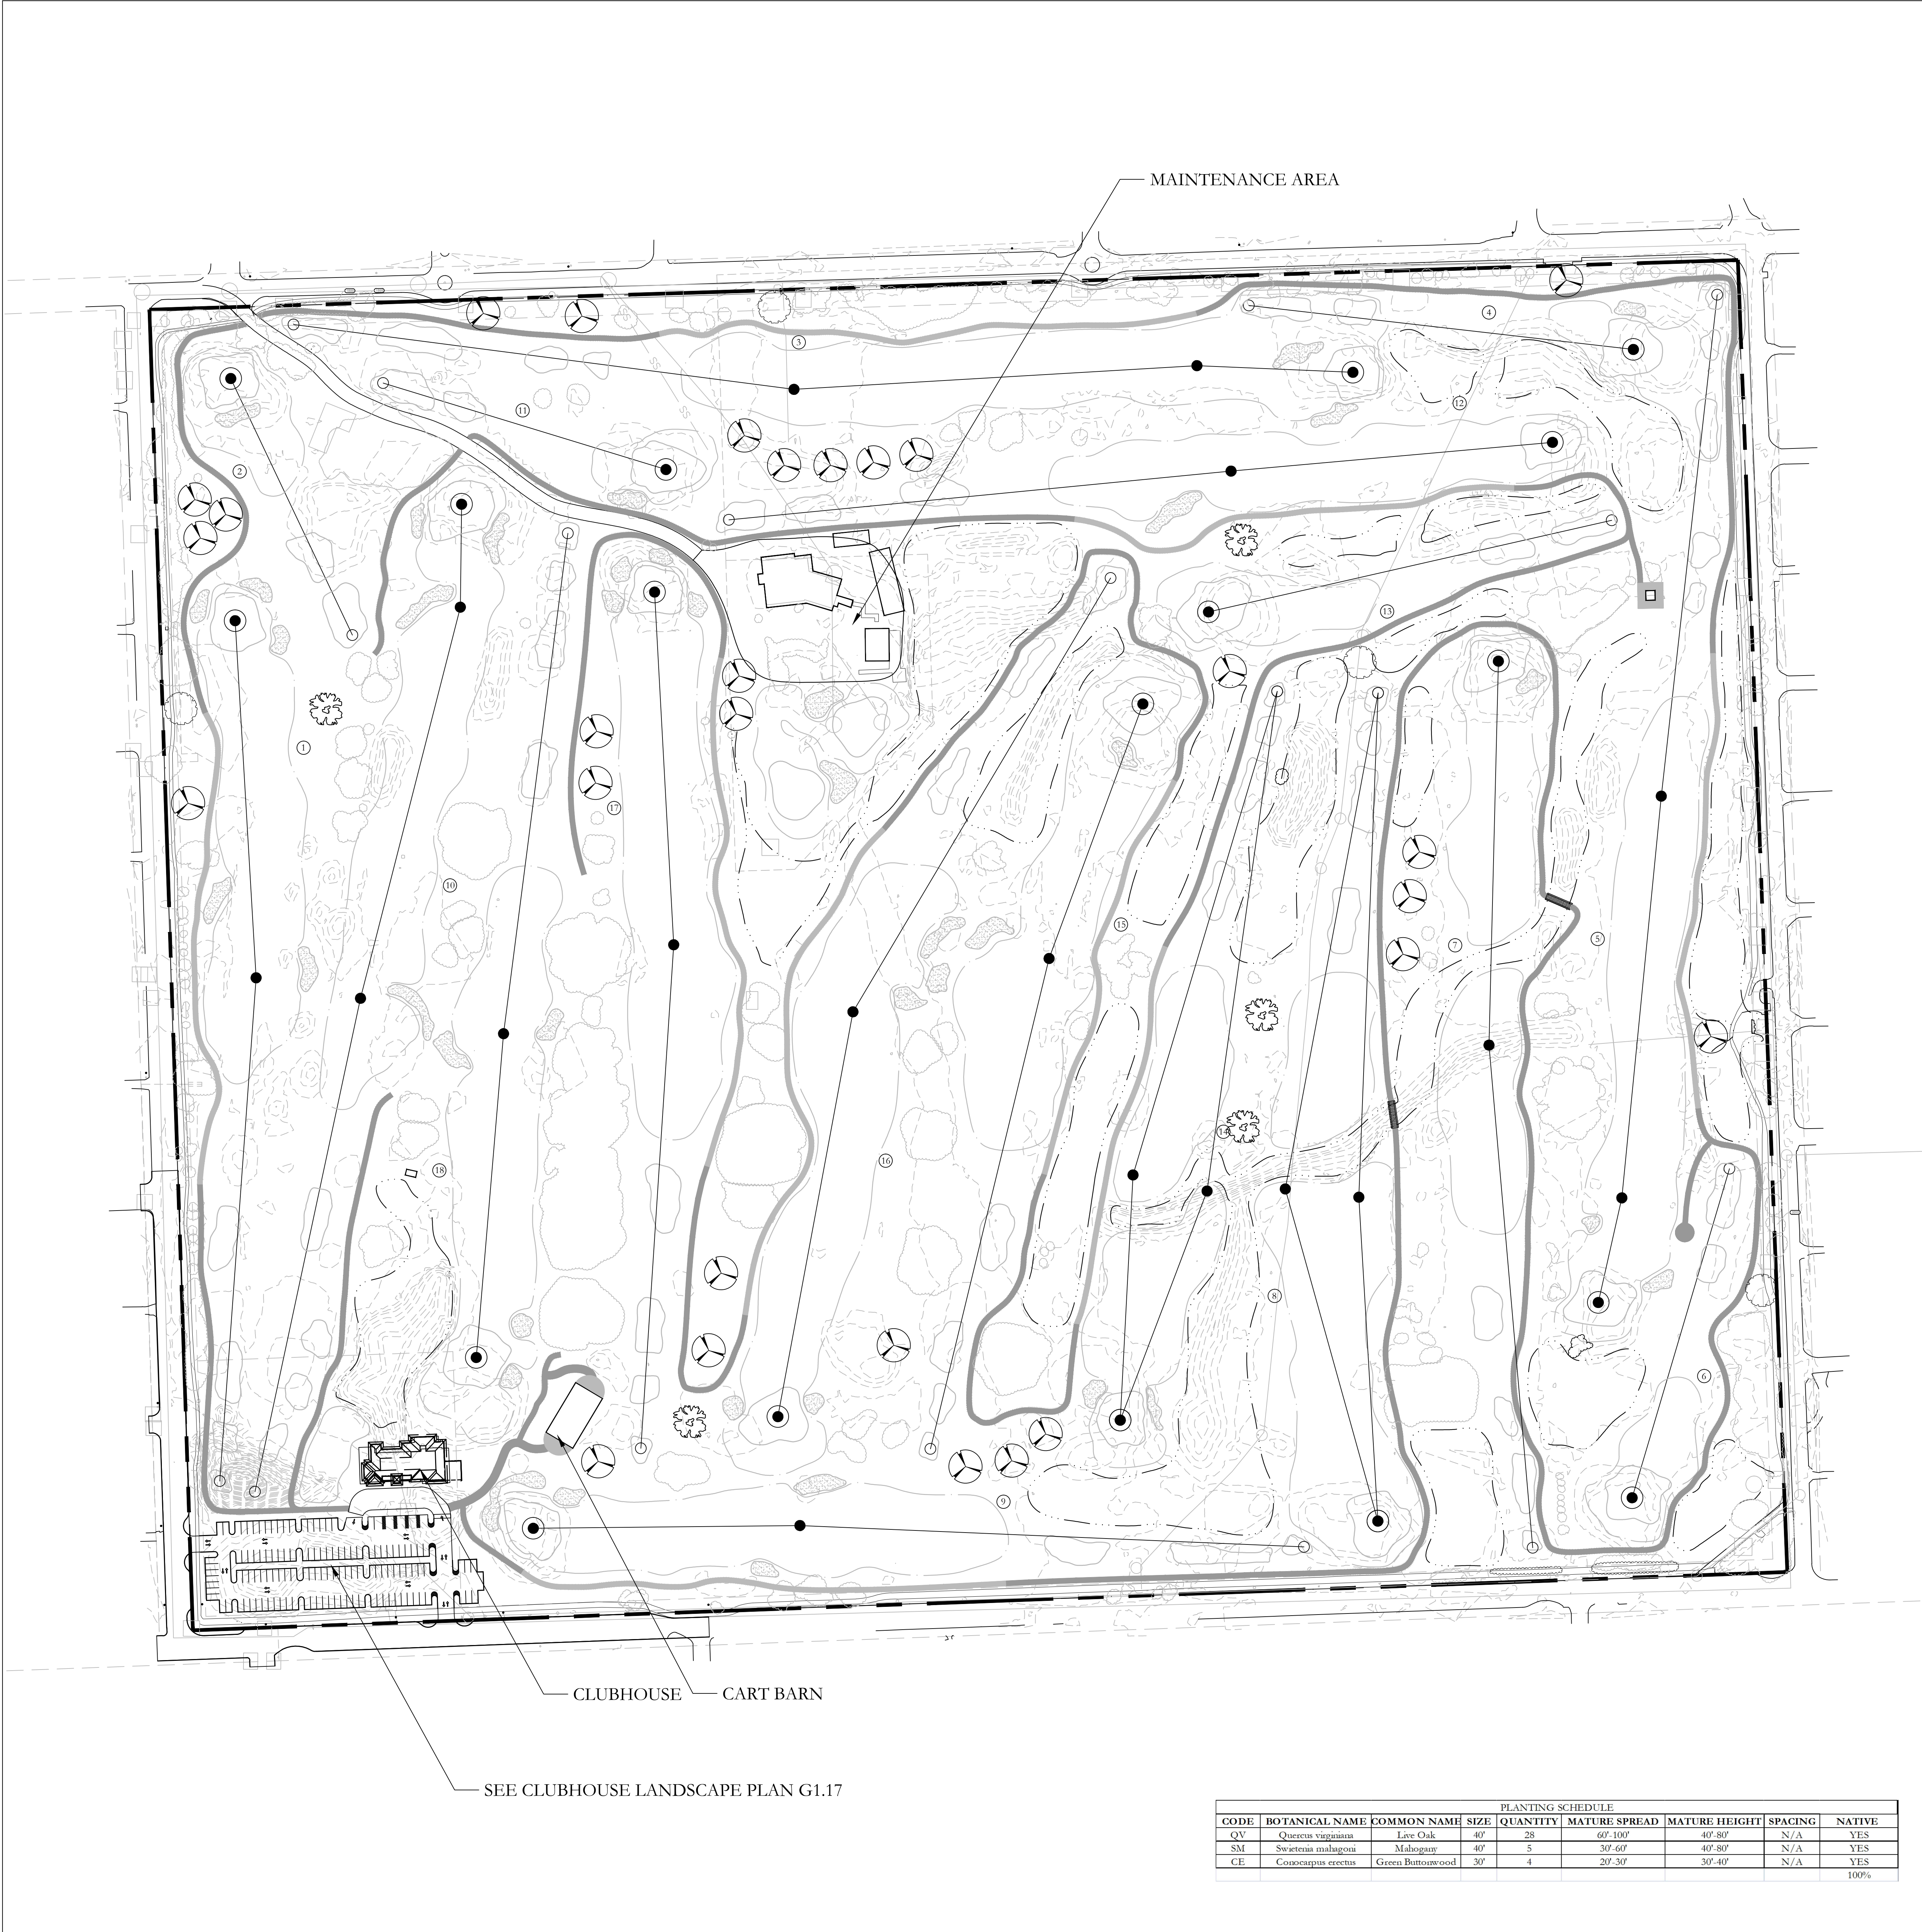

- NOTES:
1. ALL SPECIFIED HEIGHTS IN COMPOSITE PLANT LIST ARE RECOMMENDED PLANT HEIGHTS TO ACHIEVE PROPER DESIGN EFFECT. THIS WILL REQUIRE ANNUAL PRUNING.
 2. REQUIRED PRUNING SHALL NOT BE ACCOMPLISHED WITH SHEARS. PRUNING SHALL BE ACCOMPLISHED USING LARGE CLIPPERS.
 3. PRUNING OF ALL PLANT MATERIAL SHALL ACHIEVE A NATURAL APPEARANCE. PLANTS SHALL NOT BE PRUNED TO ACHIEVE A UNIFORM FORMAL APPEARANCE WITH SMOOTH SIDES.
 4. TREES WHICH ARE PYRAMIDAL IN FORM SHALL NOT BE LIMBED UP TO APPEAR AS "LOLLIPOP" SHAPES.
 5. ALL SHRUBS SHALL NOT BE PRUNED TO EXPOSE LOWER LIMBS. SHRUBS SHALL HAVE BRANCHES EXTENDED TO THE GROUND.
 6. THE CONTRACTOR SHALL LOCATE AND VERIFY THE EXISTENCE OF ALL UTILITIES PRIOR TO STARTING WORK.
 7. NO PLANT SHALL BE PUT INTO THE GROUND BEFORE GRADING HAS BEEN FINISHED AND APPROVED BY THE PROJECT LANDSCAPE ARCHITECT OR EQUAL.
 8. NO PLANT SHALL BE PUT INTO THE GROUND BEFORE GRADING HAS BEEN FINISHED AND APPROVED BY THE PROJECT LANDSCAPE ARCHITECT OR EQUAL.
 9. ALL PLANTS SHALL BEAR THE SAME RELATIONSHIP TO FINISHED GRADE AS THE PLANT'S ORIGINAL GRADE BEFORE DIGGING.
 10. ALL PLANTS SHALL BE BALLED AND WRAPPED OR CONTAINER GROWN AS SPECIFIED. NO CONTAINER GROWN STOCK WILL BE ACCEPTED IF IT IS ROOT ROUND. ALL ROOT WRAPPING MATERIAL MADE OF SYNTHETICS OR PLASTICS SHALL BE REMOVED AT TIME OF PLANTING.
 11. WITH CONTAINER GROWN STOCK, THE CONTAINER SHALL BE REMOVED AND THE CONTAINER BALL SHALL BE CUT THROUGH THE SURFACE IN TWO VERTICAL LOCATIONS.
 12. AT PLANTING TIME, ALL PLANTS SHALL BE THINNED BY REMOVING A BALANCED ONE-THIRD OF THE VEGETATIVE MATERIAL.
 13. ALL PLANTS SHALL BE SPRAYED WITH AN ANTIDESSICANT WITHIN 24 HOURS AFTER PLANTING.
 14. ALL PLANTS AND STAKES SHALL BE SET PLUMB.
 15. ALL PLANTS SHALL BE WATERED THOROUGHLY TWICE DURING THE FIRST 24-HOUR PERIOD AFTER PLANTING. ALL PLANTS SHALL THEN BE WATERED WEEKLY OR MORE OFTEN, IF NECESSARY, DURING THE FIRST GROWING SEASON.
 16. ALL PLANT MATERIAL SUBSTITUTIONS SHALL BE APPROVED BY THE LANDSCAPE ARCHITECT.
 17. 100% IRRIGATION COVERAGE BY MEANS OF AN AUTOMATIC SPRINKLER SYSTEM DESIGNED AND CONSTRUCTED IN ACCORDANCE WITH THE CITY OF HOLLYWOOD CODE OF ORDINANCES AND REGULATIONS OF THE SOUTH FLORIDA WATER MANAGEMENT DISTRICT.

- LEGEND
- 5" LIVE OAK
 - 5" MAHOGANY
 - 5" GREEN BUTTONWOOD
 - TREES TO REMAIN

PLANTING SCHEDULE								
CODE	BOTANICAL NAME	COMMON NAME	SIZE	QUANTITY	MATURE SPREAD	MATURE HEIGHT	SPACING	NATIVE
QV	Quercus virginiana	Live Oak	40'	28	60'-100'	40'-80'	N/A	YES
SM	Swietenia malagana	Mahogany	40'	5	30'-60'	40'-80'	N/A	YES
CE	Conocarpus erectus	Green Buttonwood	30'	4	20'-30'	30'-40'	N/A	YES
100%								

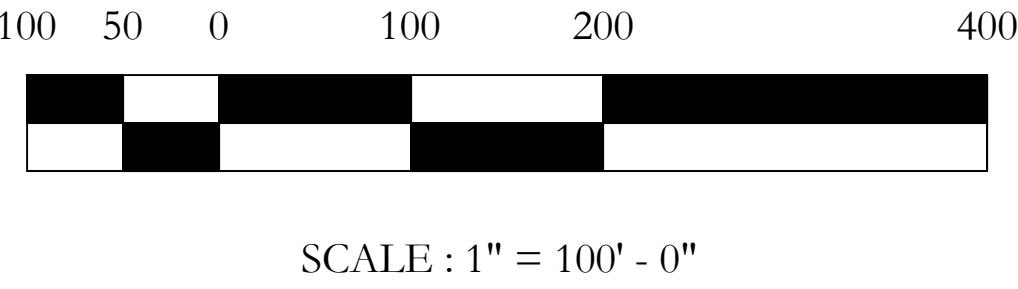

CLIENT:

City of Hollywood
Design and Construction Management
PO Box 229045
Hollywood, Florida 33022-9045
T: (954) 921-3410

GOLF COURSE & LANDSCAPE ARCHITECTURE:

Richard Mandell Golf Architecture
2208 Midland Road
Pinehurst, North Carolina 28374
T: (910) 255-3111

ARCHITECTURE & INTERIOR DESIGN:

Bermello Ajamil & Partners, Inc.
Architecture Engineering Planning
Interior Design Landscape Architecture
2601 South Bayshore Drive, 10th Floor
Miami, Florida 33133
T: (305) 859-2050 F: (305) 860-3700

MEP ENGINEERING:

Delta-G Consulting Engineers, Inc.
707 NE 3rd Ave, Suite. 200
Fort Lauderdale, FL 33304
T: (954) 527-1112

STRUCTURAL ENGINEERING:

Bliss & Nyitray, Inc.
5835 Blue Lagoon Drive, Suite 400
Miami, FL 33126
T: (305) 442-7086

CIVIL ENGINEER:

Miller-Legg
5747 Andrews Way
Fort Lauderdale, FL 33309
T: (954) 436-7000

FOOD & BEVERAGE:

Camacho
3103 Medlock Bridge road
Norcross, Georgia 30071
T: (770) 582-1144

DESIGN
DEVELOPMENT
GOLF COURSE
LANDSCAPE
PLAN


09.06.2022

PROJECT NAME:
HOLLYWOOD BEACH GOLF
COURSE AND CLUBHOUSE
PROJECT ADDRESS:
1600 Johnson Street
Hollywood, FL 33020
PROJECT NO.:
02141.000

SHEET NAME

DESIGN DEVELOPMENT
GOLF COURSE
LANDSCAPE PLAN


SHEET NO.

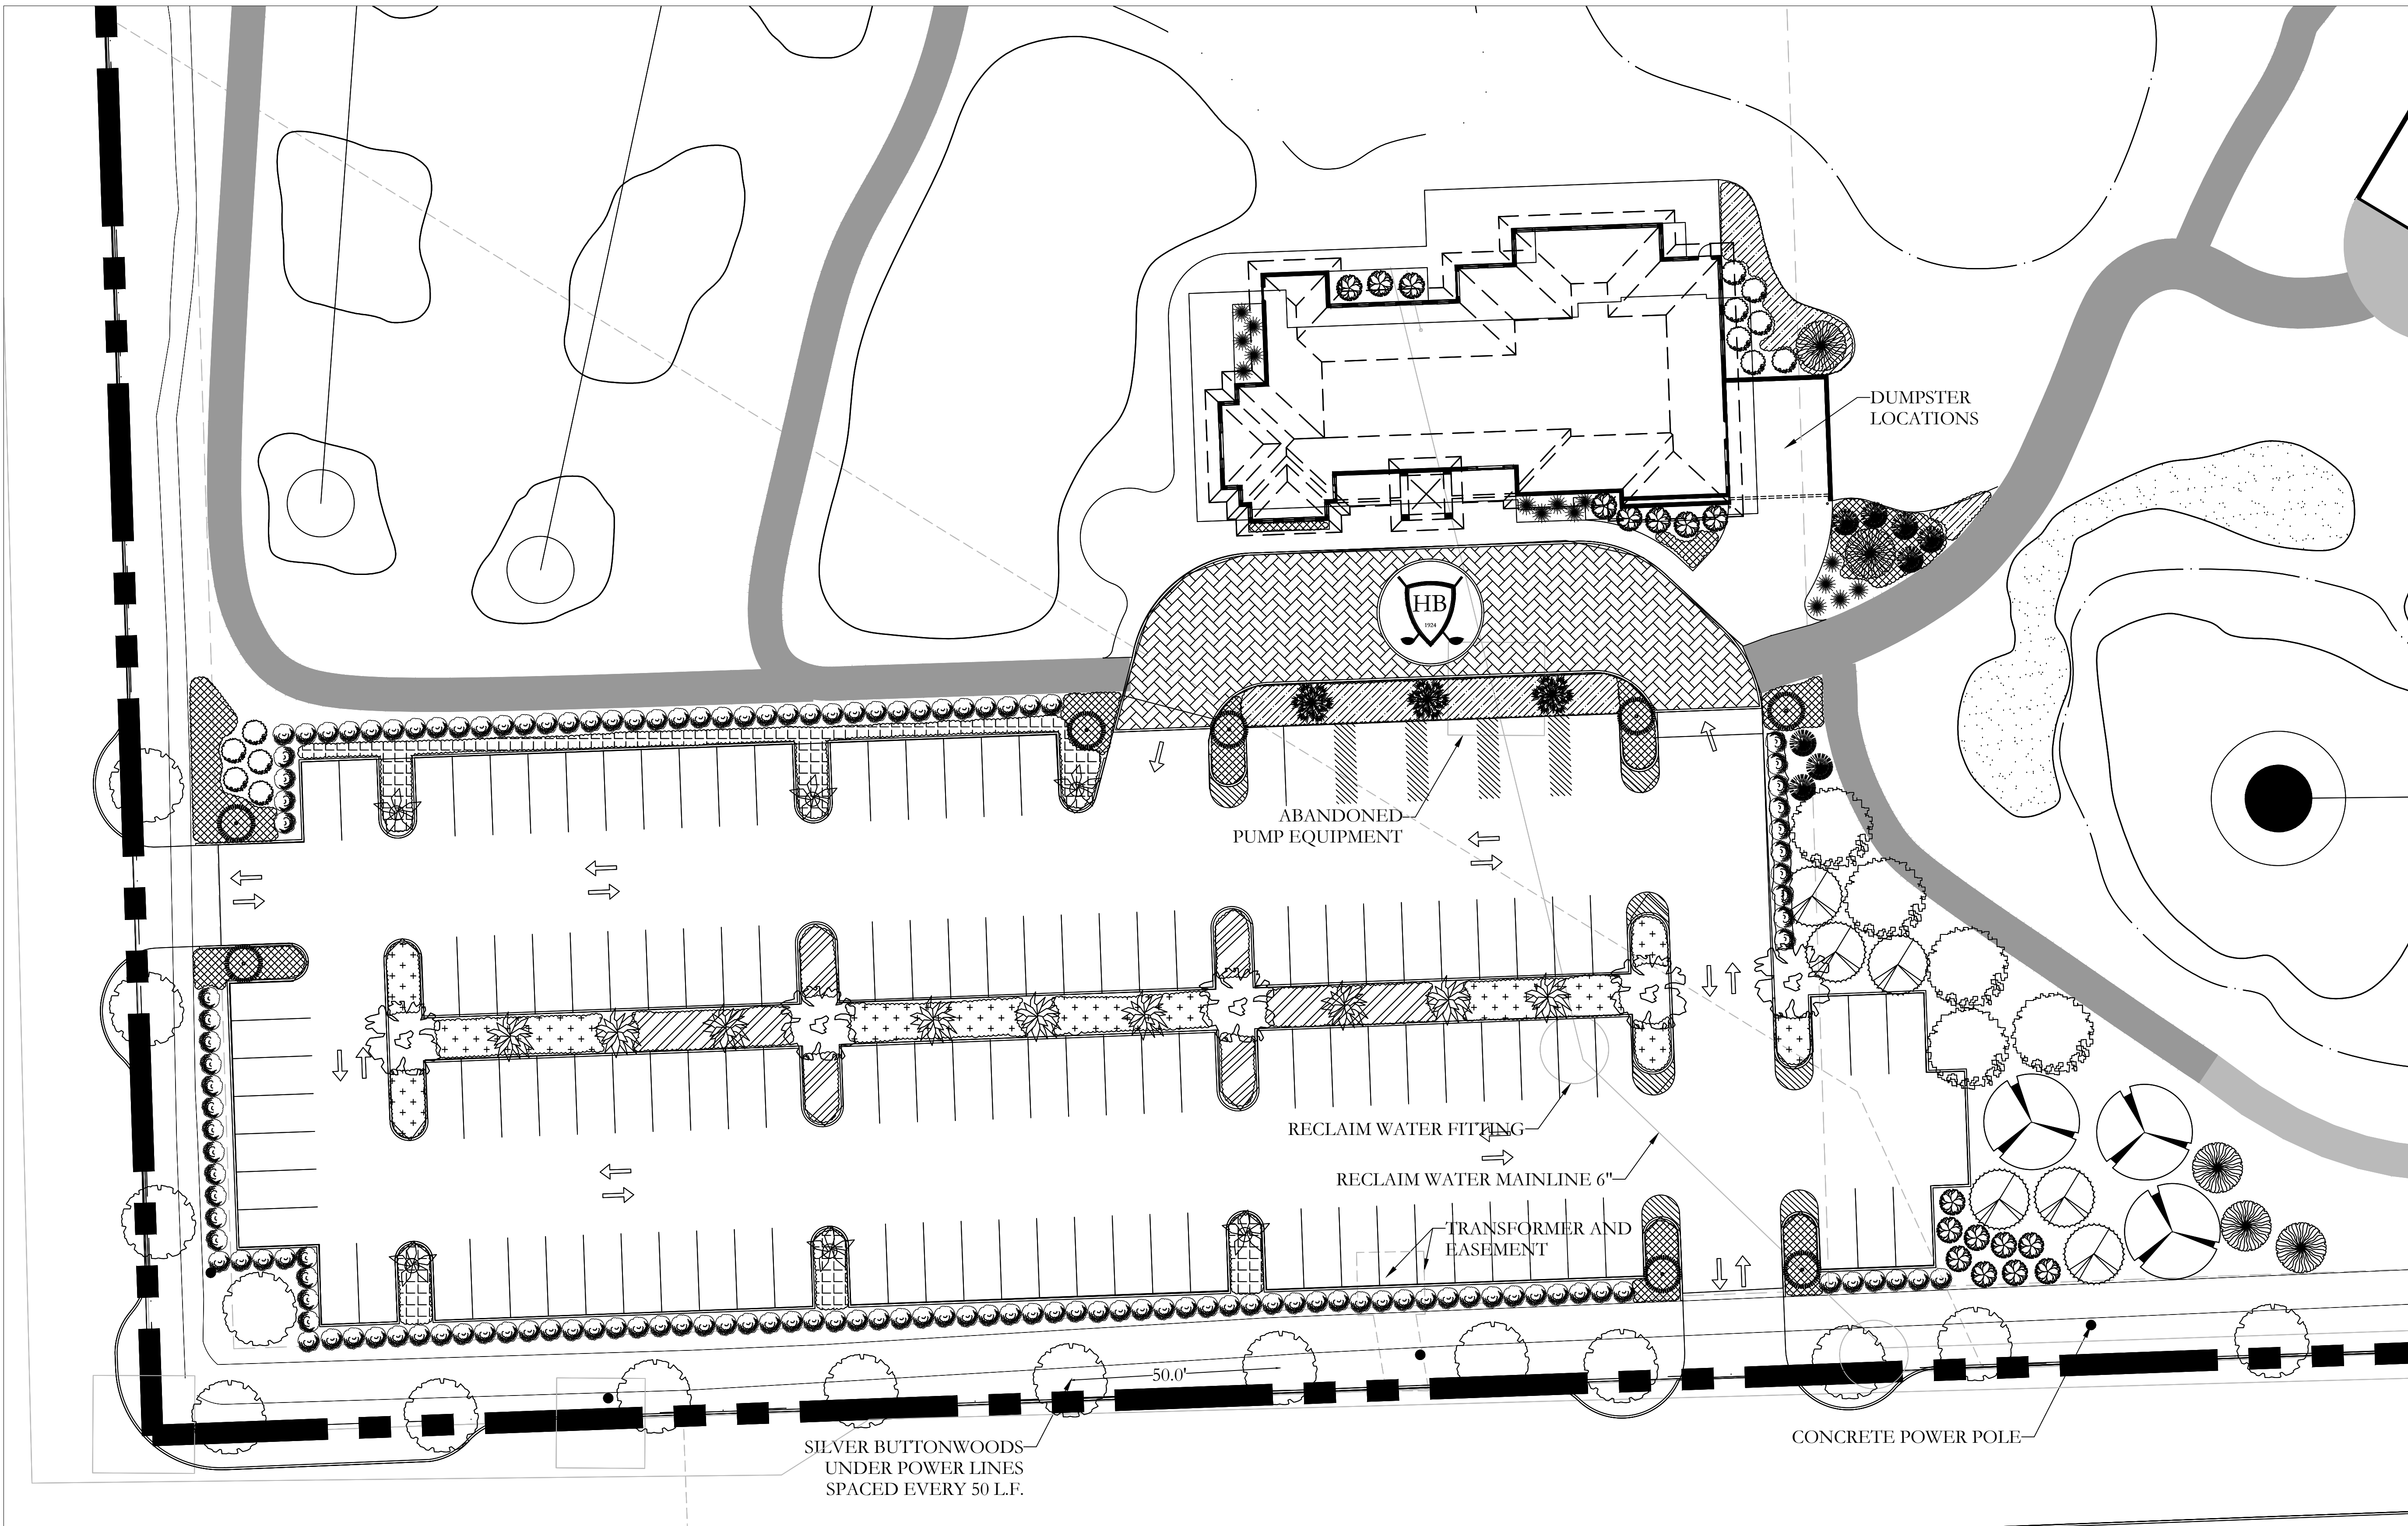

- NOTES:
1. ALL SPECIFIED HEIGHTS IN COMPOSITE PLANT LIST ARE RECOMMENDED PLANT HEIGHTS TO ACHIEVE PROPER DESIGN EFFECT. THIS WILL REQUIRE ANNUAL PRUNING.
 2. REQUIRED PRUNING SHALL NOT BE ACCOMPLISHED WITH SHEARS. PRUNING SHALL BE ACCOMPLISHED USING LARGE CLIPPERS.
 3. PRUNING OF ALL PLANT MATERIAL SHALL ACHIEVE A NATURAL APPEARANCE. PLANTS SHALL NOT BE PRUNED TO ACHIEVE A UNIFORM FORMAL APPEARANCE WITH SMOOTH SIDES.
 4. TREES WHICH ARE PYRAMIDAL IN FORM SHALL NOT BE LIMBED UP TO APPEAR AS "LOLLIPOP" SHAPES.
 5. ALL SHRUBS SHALL NOT BE PRUNED TO EXPOSE LOWER LIMBS. SHRUBS SHALL HAVE BRANCHES EXTENDED TO THE GROUND.
 6. THE CONTRACTOR SHALL LOCATE AND VERIFY THE EXISTENCE OF ALL UTILITIES PRIOR TO STARTING WORK.
 7. NO PLANT SHALL BE PUT INTO THE GROUND BEFORE GRADING HAS BEEN FINISHED AND APPROVED BY THE PROJECT LANDSCAPE ARCHITECT OR EQUAL.
 8. NO PLANT SHALL BE PUT INTO THE GROUND BEFORE GRADING HAS BEEN FINISHED AND APPROVED BY THE PROJECT LANDSCAPE ARCHITECT OR EQUAL.
 9. ALL PLANTS SHALL BEAR THE SAME RELATIONSHIP TO FINISHED GRADE AS THE PLANTS ORIGINAL GRADE BEFORE DIGGING.
 10. ALL PLANTS SHALL BE BALLED AND WRAPPED OR CONTAINER GROWN AS SPECIFIED. NO CONTAINER GROWN STOCK WILL BE ACCEPTED IF IT IS ROOT BOUND. ALL ROOT WRAPPING MATERIAL MADE OF SYNTHETICS OR PLASTICS SHALL BE REMOVED AT TIME OF PLANTING.
 11. WITH CONTAINER GROWN STOCK, THE CONTAINER SHALL BE REMOVED AND THE CONTAINER BALL SHALL BE CUT THROUGH THE SURFACE IN TWO VERTICAL LOCATIONS.
 12. AT PLANTING TIME, ALL PLANTS SHALL BE THINNED BY REMOVING A BALANCED ONE-THIRD OF THE VEGETATIVE MATERIAL.
 13. ALL PLANTS SHALL BE SPRAYED WITH AN ANTIDESSICANT WITHIN 24 HOURS AFTER PLANTING.
 14. ALL PLANTS AND STAKES SHALL BE SET PLUMB.
 15. ALL PLANTS SHALL BE WATERED THOROUGHLY TWICE DURING THE FIRST 24-HOUR PERIOD AFTER PLANTING. ALL PLANTS SHALL THEN BE WATERED WEEKLY OR MORE OFTEN, IF NECESSARY, DURING THE FIRST GROWING SEASON.
 16. ALL PLANT MATERIAL SUBSTITUTIONS SHALL BE APPROVED BY THE LANDSCAPE ARCHITECT.
 17. 100% IRRIGATION COVERAGE BY MEANS OF AN AUTOMATIC SPRINKLER SYSTEM DESIGNED AND CONSTRUCTED IN ACCORDANCE WITH THE CITY OF HOLLYWOOD CODE OF ORDINANCES AND REGULATIONS OF THE SOUTH FLORIDA WATER MANAGEMENT DISTRICT.

LEGEND			
	QUERCUS VIRGINIANA LIVE OAK		WASHINGTONIA ROBUSTA WASHINGTON PALM
	BURSERIA SIMARUBA GUMBO LIMBO		PHOENIX DACTYLIFERA DATE PALM
	SWietenia MAHOGANI MAHOGANY		ROYSTONIA REGIA ROYAL PALM
	DELONIX REGIA ROYAL POINCIANA		COCOTHRINAX ARGENTATA SILVER PALM
	CONOCARPUS ERECTUS SILVER BUTTWOOD		ILEX CRENATA 'STEEDS' JAPANESE HOLLY
			ARDISIA ESCALLONIODES MARLBERRY
			CALICARPA AMERICANA BEAUTYBERRY
			PSYCHOTRIA NERVOSA WILD COFFEE
			BOUGAINVILLEA GLABRA 'IMPERIAL DELIGHT' BOUGAINVILLEA DELIGHT
			SPATINA BAKERI SAND CORDGRASS
			HEULENBERGIA CAPILLARIS MUHLY GRASS
			HYPERICUM SPT. ST. JOHN'S WORT
			EMODEA LITTORALIS GOLDEN CREEPER
			PORTULACA PILOSA PINK MOSS ROSE

PLANTING SCHEDULE								
CODE	BOTANICAL NAME	COMMON NAME	SIZE	QUANTITY	MATURE SPREAD	MATURE HEIGHT	SPACING	NATIVE
TREES								
QV	Quercus virginiana	Live Oak	5"	3	60'-100'	40'-80'	N/A	YES
BS	Bursera simaruba	Gumbo Limbo	5"	5	25'-30'	25'-40'	N/A	YES
SM	Sorbus malagasy	Malagasy	5"	5	30'-60'	40'-80'	N/A	YES
DR	Delonix regia	Royal Poinciana	5"	5	40'-70'	30'-40'	N/A	NO
CE	Conocarpus erectus setosus	Silver Buttonwood	5"	15	15'-25'	30'-40'	N/A	YES
PALMS								
WR	Washingtonia robusta	Washington Palm	5"	3	8'-10'	40'-80'	N/A	NO
PD	Phoenix dactylifera	Date Palm	5"	9	20'-40'	30'-80'	N/A	NO
RR	Roystonea regia	Royal Palm	5"	6	20'-30'	60'-100'	N/A	YES
CA	Coccothraux argentea	Silver Palm	5"	14	5'	5'-30'	N/A	YES
SR	Sorbus cepes	Saw Palmetto	5"	15	12'-30'	12'-36'	N/A	YES
SHRUBS								
IC	Ilex crenata 'Steeds'	Japanese Holly	1 GAL	8	5'-6'	6'-8'	30"	NO
AE	Ardisia escallonioides	Marlberry	1 GAL	6	6'-12'	12'-20'	30"	YES
CA	Callicarpa americana	Beautyberry	1 GAL	12	4'-6'	3'-6'	30"	YES
PT	Psychotria nervosa	Wild Coffee	1 GAL	137	4'-10'	4'-8'	N/A	YES
BG	Bougainvillea glabra 'Imperial Delight'	Bougainvillea Delight	1 GAL	17	6'-9'	8'-20'	30"	NO
GROUND COVER								
SB	Spartina bakeri	Sand Cordgrass	1 GAL	51	2'-3'	3'-4'	36"	YES
HC	Heulenbergia capillaris	Muhly Grass	1 GAL	33	2'-3'	2'-3'	36"	YES
HS	Hypocissus spp.	St. John's Wort	1 GAL	28	1'-2'	1'-3'	24"	YES
EL	Euroedon tinoides	Golden Creeper	1 GAL	57	3'-6'	1'-2'	36"	YES
PP	Portulaca pilosa	Pink Moss Rose	1 GAL	114	0"-6"	0"-1'	12"	YES

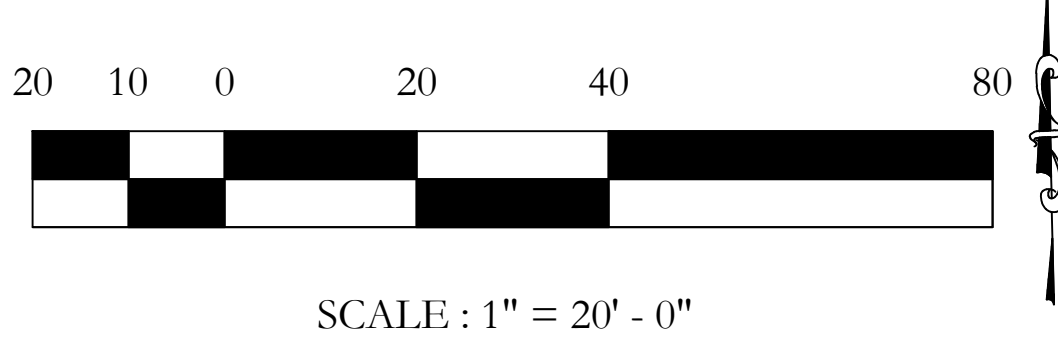

CLIENT:

CITY OF HOLLYWOOD FLORIDA

City of Hollywood
Design and Construction Management
PO Box 229045
Hollywood, Florida 33022-9045
T: (954) 921-3410

GOLF COURSE & LANDSCAPE ARCHITECTURE:

RICHARD MANDELL GOLF ARCHITECTURE

Richard Mandell Golf Architecture
2208 Midland Road
Pinehurst, North Carolina 28374
T: (910) 255-3111

ARCHITECTURE & INTERIOR DESIGN:

Bermello Ajamil & Partners

Bermello Ajamil & Partners, Inc.
Architecture Engineering Planning
Interior Design Landscape Architecture
2601 South Bayshore Drive, 10th Floor
Miami, Florida 33133
T: (305) 859-2050 F: (305) 860-3700

MEP ENGINEERING:

DELTA G CONSULTING ENGINEERS, INC.

Delta-G Consulting Engineers, Inc.
707 NE 3rd Ave, Suite 200
Fort Lauderdale, FL 33304
T: (954) 527-1112

STRUCTURAL ENGINEERING:

BLISS & NYITRAY, INC. STRUCTURAL ENGINEERS

Bliss & Nyitray, Inc.
5835 Blue Lagoon Drive, Suite 400
Miami, FL 33126
T: (305) 442-7086

CIVIL ENGINEER:

MILLER LEGG

Miller-Legg
5747 Andrews Way
Fort Lauderdale, FL 33309
T: (954) 436-7000

FOOD & BEVERAGE:

camacho

Camacho
3103 Medlock Bridge road
Norcross, Georgia 30071
T: (770) 582-1144

DESIGN
DEVELOPMENT
CLUBHOUSE
LANDSCAPE
PLAN

10.10.2022

PROJECT NAME:
HOLLYWOOD BEACH GOLF
COURSE AND CLUBHOUSE

PROJECT ADDRESS:
1600 Johnson Street
Hollywood, FL 33020

PROJECT NO.:
02141.000

SHEET NAME

DESIGN DEVELOPMENT
CLUBHOUSE
LANDSCAPE PLAN

SHEET NO.