

**ATTACHMENT A**  
Application Package  
Part II



KallerArchitecture

CRITERIA STATEMENT  
For the Historic Preservation Board

June 30, 2025

City of Hollywood  
Planning and Zoning Board  
2600 Hollywood Boulevard  
Hollywood Fl. 33022

Reference: Pothos Bryan House - Historic Home  
4220 North 58th Avenue  
Hollywood, Florida  
Architect's Project #24329

**Integrity of Location**

The existing 2-story Historical home built in the 1920's is to be carefully restored and re-purposed as a library/meeting area for the residential development. This Historical Gem allows visual views from all sides of the surrounding Buildings

**Design**

A partial demolition of external stairs, floor slabs, walls and roof of a more recent addition in the first floor of the building in the areas area and the demolition of the internal stair and second level floor slab with architectural features such as walls, doors, plumbing fixtures, lighting and carpentry (existing windows to remain on facades). We envision a two-story volume internal building ceiling height with a sunroom in the front.

### **Setting**

The current Historical Building is presently centrally located on the 4.25+/- Acre Site located at 4220 North 58 Avenue. The integration of the House placed in the central courtyard of the development which will provide a Historical Charm and serve as a small amenities building at the core and in the consolidated location of the Site.

### **Materials**

The restoration will focus on key architectural features, such as windows with wood shutters, building wood corner guards, roof with wood structural elements, white wood siding for facades and fireplace while making necessary updates to accommodate the needs of a library. This will include areas for reading, study, community events, restrooms, water filing station, A/C and janitor's room. The restoration plan also integrates materials that closely resemble the original materials in appearance but offer greater durability and improved longevity.

### **Workmanship**

The proportion of form, space and functionality are simple but sophisticated at the same time. The style is characterized by straight lines, volumes that make a strong imprint of architecture. The workforce must be very careful in order to achieve the necessary quality standards and achieve an energy efficient product and at the same time an environment filled with light, preserving its Historic Charm while ensuring it meets all the updated standards for accessibility, safety and functionality.

### **Association**

The Historical residence is located and is incorporated in a perfect manner to the surrounding environment, not only from the existing frontage facing the multi-family buildings.

This home allows visual from all sides to both its residents and neighbors.

Should you have any questions or need anything further, please feel free to contact this office.

Sincerely,  
Kaller Architecture



Joseph B. Kaller, AIA, LEED AP BD+C  
President



KallerArchitecture

June 30, 2025

City of Hollywood  
Department of Planning & Zoning  
2600 Hollywood Boulevard  
Hollywood, Florida 33020

Re: Pothos Bryan - Historic Home  
4220 North 58<sup>th</sup> Avenue  
Hollywood, Florida  
Architect's Project #24329

**CERTIFICATE OF APPROPRIATENESS FOR PARTIAL DEMOLITION  
FOR AN EXISTING PORTION OF THE STRUCTURE**

The Zoning and Land Development Regulations Section 5.5.F.4.e states the Historic Preservation Board shall consider the following Criteria in evaluating an Application for Certificate of Appropriateness for "partial" Demolition of the rear addition portion of the Home and the main portion of the house will be carefully restored and repurposed to serve as a library for the residential development preserving its Historic Charm while ensuring it meets modern code standards for accessibility, safety and functionality.

**CRITERION 1:** *The building, structure, improvement, or site is designated on either a National, State or Local level as a Historic Preservation District or an Architectural Landmark or Site.*

**ANALYSIS:** The existing 1920's Pothos Bryan Home is a Historic Residential Landmark to be preserved and retained in the interior courtyard of a Proposed New Multi-Family Development Site.

**CRITERION 2:** *The building, structure, improvement, or site is of such design, craftsmanship, or material that it could be reproduced only with great difficulty or expense.*



**ANALYSIS:** The small rear (west) portion of the building that is proposed to be demolished is not original to the building itself. It is an addition that was poorly constructed of wood framing, with low ceilings and no insulation. There is no air conditioning, finished ceilings or floors in the area. The removal of the addition would be done in order to meet the simplicity of the original design of the building, and giving the Historical Structure the presence that it so highly deserves.

**CRITERION 3:** *The building, structure, improvement, or site is one of the last remaining examples of its kind in the neighborhood, the county, or the region*

**ANALYSIS:** The existing 2-Story building structure is characterized by the 1920's Southern, craftsman/colonial revival style, and is currently surrounded by others similar in age and varying styles, and varying samples of this particular style exist in the area.

**CRITERION 4:** *The building, structure, improvement, or site contributes significantly to the Historic Character of a Historically Designated District.*

**ANALYSIS:** The Historical Building is not located in a Historically significant District, but its adaptive re-use as a library would significantly be seen as a Historic Jewel in the center of the proposed new multi-family development Site.

**CRITERION 5:** *Retention of the building, structure, improvement or site promotes the general welfare of the City by providing an opportunity for study of local history, architecture and design or by developing an understanding of the importance and value of a particular culture and heritage.*

**ANALYSIS:** The restoration and renovation of the existing Two-Story Historic Building in its original Site location promotes the general welfare of the City by providing an opportunity for the study of local Florida History, Architecture and Design and understanding the importance and value of Historic Architecture within our Community.

**CRITERION 6:** *There are definite plans for reuse of the property if the proposed demolition is carried out, and those plans will adversely affect the historic character of the Historic District.*

**ANALYSIS:** Since the existing Historic Building will be retained, restored and re-purpose, it will enhance the immediate area and yet preserve the structures Historical Charm.

**CRITERION 7:** *The Unsafe Structures Board has ordered the demolition of a structure or the feasibility study determines that the retention of the building would deny the Owner of all economically viable uses of the Property.*

**ANALYSIS:** This has not been reviewed by the Unsafe Structures Board.

**CRITERION 8:** *The information listed in the Historic Properties Database (a listing of historic and non-historic properties), as a guideline in determining whether a certification of Appropriateness for Demolition should be issued.*

**ANALYSIS:** The information listed in the Historic Properties database, reflects this structure to be considered as a Historic Home that was built in the early 1900's, and therefore the Certificate of Appropriateness for "partial" demolition should be considered.

Should you have any questions, please feel free to contact our office at any time.

Sincerely,  
Kaller Architecture



Joseph B. Kaller, AIA, LEED AP BD+C  
President



OWNER

ARCHITECT

JOSEPH KALLER  
KALLER ARCHITECTURE  
AA#26001212  
2417 Hollywood Blvd.  
Hollywood Florida 33020  
954.920.5746  
joseph@kallerarchitects.com  
www.kallerarchitects.com

CIVIL ENGINEER

STRUCTURAL ENGINEER

LANDSCAPE ARCHITECT

MEP ENGINEERS

www.kallerarchitects.com

Kaller Architecture

2417 Hollywood Blvd.  
Hollywood Florida 33020

# HISTORICAL HOUSE

## 4220 N 58TH AVENUE., HOLLYWOOD, FL.

### SCOPE OF WORK

The building will be partially demolished, carefully restored and repurposed to serve as a library for the residential development in the lot area, preserving its historical charm while ensuring it meets modern standards for accessibility, safety, and functionality.

A partial demolition of external stairs, floors slabs, walls and roof of a more recent addition in the first floor of the building in the rear area and the demolition of the internal stair and second level floor slab with architectural features such as walls, door, plumbing fixtures, lighting and carpentry (existing windows to remain on facades). We envision a two-story building height with a sunroom in the front.

The restoration will focus on key architectural features, such as windows with wood shutters, building wood corners guards, roof with wood structural elements, white wood siding for facades and fireplace while making necessary updates to accommodate the needs of a library. This will include areas for reading, study, community events, restrooms, water filling station, A/C and janitor's room. The restoration plan also integrate materials that closely resemble the original materials in appearance but offer greater durability and improved longevity.

A. Architectural Review and Restoration: evaluating and restoring the building's historical features, including the façades, original windows, and unique external and internal architectural details.

B. Structural Reinforcement: The building's structural integrity will be reinforced as per civil specifications as the second and third floor slab will be removed.

C. Material Conservation: Where possible, original building materials will be preserved. In cases of deterioration, we will use historically appropriate materials to ensure consistency with the building's original design.

D. Adaptive Reuse: The library's design will adapt the space for modern use while minimizing disruptions to the building's original layout. Key historical elements will remain prominent, and any upgrades (e.g., electrical systems, HVAC) will be carefully integrated to avoid impacting the building's character.

### PROJECT + ZONING INFORMATION

#### ZONING INFORMATION

ADDRESS: 4220 N 58TH AVENUE., HOLLYWOOD, FL. 33021  
FOLIO NUMBER(S): 514101010010  
LAND USE: TRANSIT ORIENTED CORRIDOR  
ZONING DISTRICT: N-MU  
JURISDICTION: CITY OF HOLLYWOOD + BROWARD COUNTY + FLORIDA  
BASE FLOOD ELEVATION: 7' NAVD88  
LOT AREA: 184,748 S.F. (BCPA)

| BUILDING INFORMATION     | ALLOWED | PROPOSED |
|--------------------------|---------|----------|
| BUILDING HEIGHT          | 65'     | 25' 10"  |
| OCCUPANCY CLASSIFICATION | R-1     | A-3      |

| SETBACKS              | ALLOWED | PROPOSED           |
|-----------------------|---------|--------------------|
| PRIMARY FRONT SETBACK | 15'-0"  | Existing to remain |
| SIDE SETBACK (NORTH)  | 15'-0"  | Existing to remain |
| SIDE SETBACK (SOUTH)  | 15'-0"  | Existing to remain |
| REAR SETBACK          | 15'-0"  | Existing to remain |

#### PROJECT FLOOD ZONE INFORMATION

FLOOD ZONE AH , X 0.2 Percent Annual  
Chance Flood Hazard

#### DESIGN FLOOD ELEVATION:

FEMA BASE FLOOD ELEVATION: 7.00' NAVD88  
CROWN OF ROAD ELEVATION 13.14' NAVD88  
PROPOSED FINISH FLOOR ELEVATION (F.F.E) 14.32' NAVD



| 0. GENERAL                              |                                                  |       |                    |
|-----------------------------------------|--------------------------------------------------|-------|--------------------|
| SHEET NO.                               | SHEET NAME                                       | REV # | LAST REVISION DATE |
| T-0.00                                  | COVER SHEET                                      | 3     | 6-31-25            |
| 1. SITE                                 |                                                  |       |                    |
| SHEET NO.                               | SHEET NAME                                       | REV # | LAST REVISION DATE |
| SP-1.00                                 | PROPOSED SITE PLAN                               | 3     | 6-31-25            |
| SP-2.00                                 | CONSTRUCTION PROTECTION PLAN                     |       |                    |
| 3. ARCHITECTURE (EXISTING & DEMOLITION) |                                                  |       |                    |
| SHEET NO.                               | SHEET NAME                                       | REV # | LAST REVISION DATE |
| D-1.00                                  | DEMOLITION - FIRST LEVEL PLAN                    | 3     | 6-31-25            |
| D-1.01                                  | DEMOLITION - SECOND LEVEL PLAN                   | 3     | 6-31-25            |
| D-1.02                                  | DEMOLITION - ROOF PLAN                           | 3     | 6-31-25            |
| D-3.00                                  | DEMOLITION EAST & WEST BUILDING ELEVATIONS       | 3     | 6-31-25            |
| D-3.01                                  | DEMOLITION NORTH & SOUTH BUILDING ELEVATIONS     | 3     | 6-31-25            |
| 3. ARCHITECTURE (PROPOSED)              |                                                  |       |                    |
| SHEET NO.                               | SHEET NAME                                       | REV # | LAST REVISION DATE |
| A-1.00                                  | EXISTING AND PROPOSED FIRST LEVEL FLOOR PLAN     | 3     | 6-31-25            |
| A-1.01                                  | EXISTING AND PROPOSED ROOF PLAN                  | 3     | 6-31-25            |
| A-3.00                                  | EXISTING AND PROPOSED - EAST BUILDING ELEVATIONS | 3     | 6-31-25            |
| A-3.01                                  | EXISTING AND PROPOSED - WEST BUILDING ELEVATIONS | 3     | 6-31-25            |
| A-3.02                                  | EXISTING AND PROPOSED NORTH BUILDING ELEVATIONS  | 3     | 6-31-25            |
| A-3.03                                  | EXISTING AND PROPOSED SOUTH BUILDING ELEVATIONS  | 3     | 6-31-25            |
| A-3.10                                  | COLORLED EAST & WEST ELEVATIONS                  | 2     | 4-1-25             |
| A-3.11                                  | COLORLED NORTH & SOUTH BUILDING ELEVATIONS       | 2     | 4-1-25             |
| A-4.01                                  | EAST & NORTH BUILDING SECTIONS                   |       |                    |
| A-4.02                                  | DETAILS                                          | 2     | 4-1-25             |
| A-5.00                                  | 3D PERSPECTIVES                                  |       |                    |
| A-5.01                                  | 3D PERSPECTIVES CONT.                            |       |                    |
| A-5.02                                  | RENDERING 1                                      |       |                    |
| A-5.03                                  | RENDERING 2                                      |       |                    |



### DRAWINGS INDEX

### PROPERTY MAP

KA

Kaller Architecture

AA#26001212  
2417 Hollywood Blvd.  
Hollywood Florida 33020  
954.920.5746  
joseph@kallerarchitects.com

www.kallerarchitects.com

SEAL

Joseph B Kaller  
2025.06.30  
15:45:31-04'00"  
I attest to the  
accuracy and  
integrity of this  
document.



JOSEPH B. KALLER  
FLORIDA R.A. #0009239

PROJECT TITLE  
**HISTORICAL HOUSE**

4220 N 58TH AVENUE., HOLLYWOOD, FL.

SHEET TITLE  
**COVER SHEET**

#### REVISIONS

| No. | Description       | Date    |
|-----|-------------------|---------|
| 2   | TAC COMM.         | 4-1-25  |
| 3   | REV 3 - TAC COMM. | 6-31-25 |
|     |                   |         |
|     |                   |         |
This drawing, as an instrument of service, is and shall remain the property of the Architect and shall not be reproduced, published or used in any way without the permission of the Architect.

PROJECT No.: 24329  
DATE: 02/19/2025  
DRAWN BY: AP  
CHECKED BY: JBK

SHEET


T-0.00





**Kaller Architecture**  
AA#26001212  
2417 Hollywood Blvd.  
Hollywood Florida 33020  
954.920.5746  
joseph@kallerarchitects.com  
www.kallerarchitects.com

SEAL

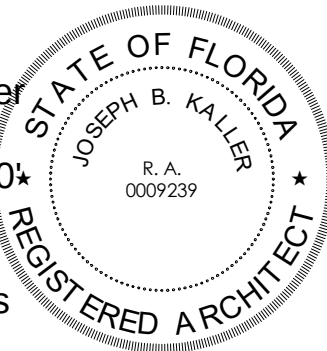

Joseph B. Kaller  
2025.06.30  
15:45:35-04:00  
I attest to the  
accuracy and  
integrity of this  
document.

JOSEPH B. KALLER  
FLORIDA R.A. #0009239

CONSTRUCTION DOCUMENTS

**HISTORICAL HOUSE**

4220 N 58TH AVENUE, HOLLYWOOD, FL.

PROJECT TITLE

**PROPOSED SITE PLAN**

SHEET TITLE

**REVISIONS**

| No. | Description       | Date    |
|-----|-------------------|---------|
| 3   | REV 3 - TAC COMM. | 6-31-25 |
|     |                   |         |
|     |                   |         |
This drawing, as an instrument of service, is and shall remain the property of the Architect and shall not be reproduced, published or used in any way without the permission of the Architect.

PROJECT No.: 24329  
DATE: 02/19/2025  
DRAWN BY: PZ  
CHECKED BY: JBK


3

SHEET

SP-1.00





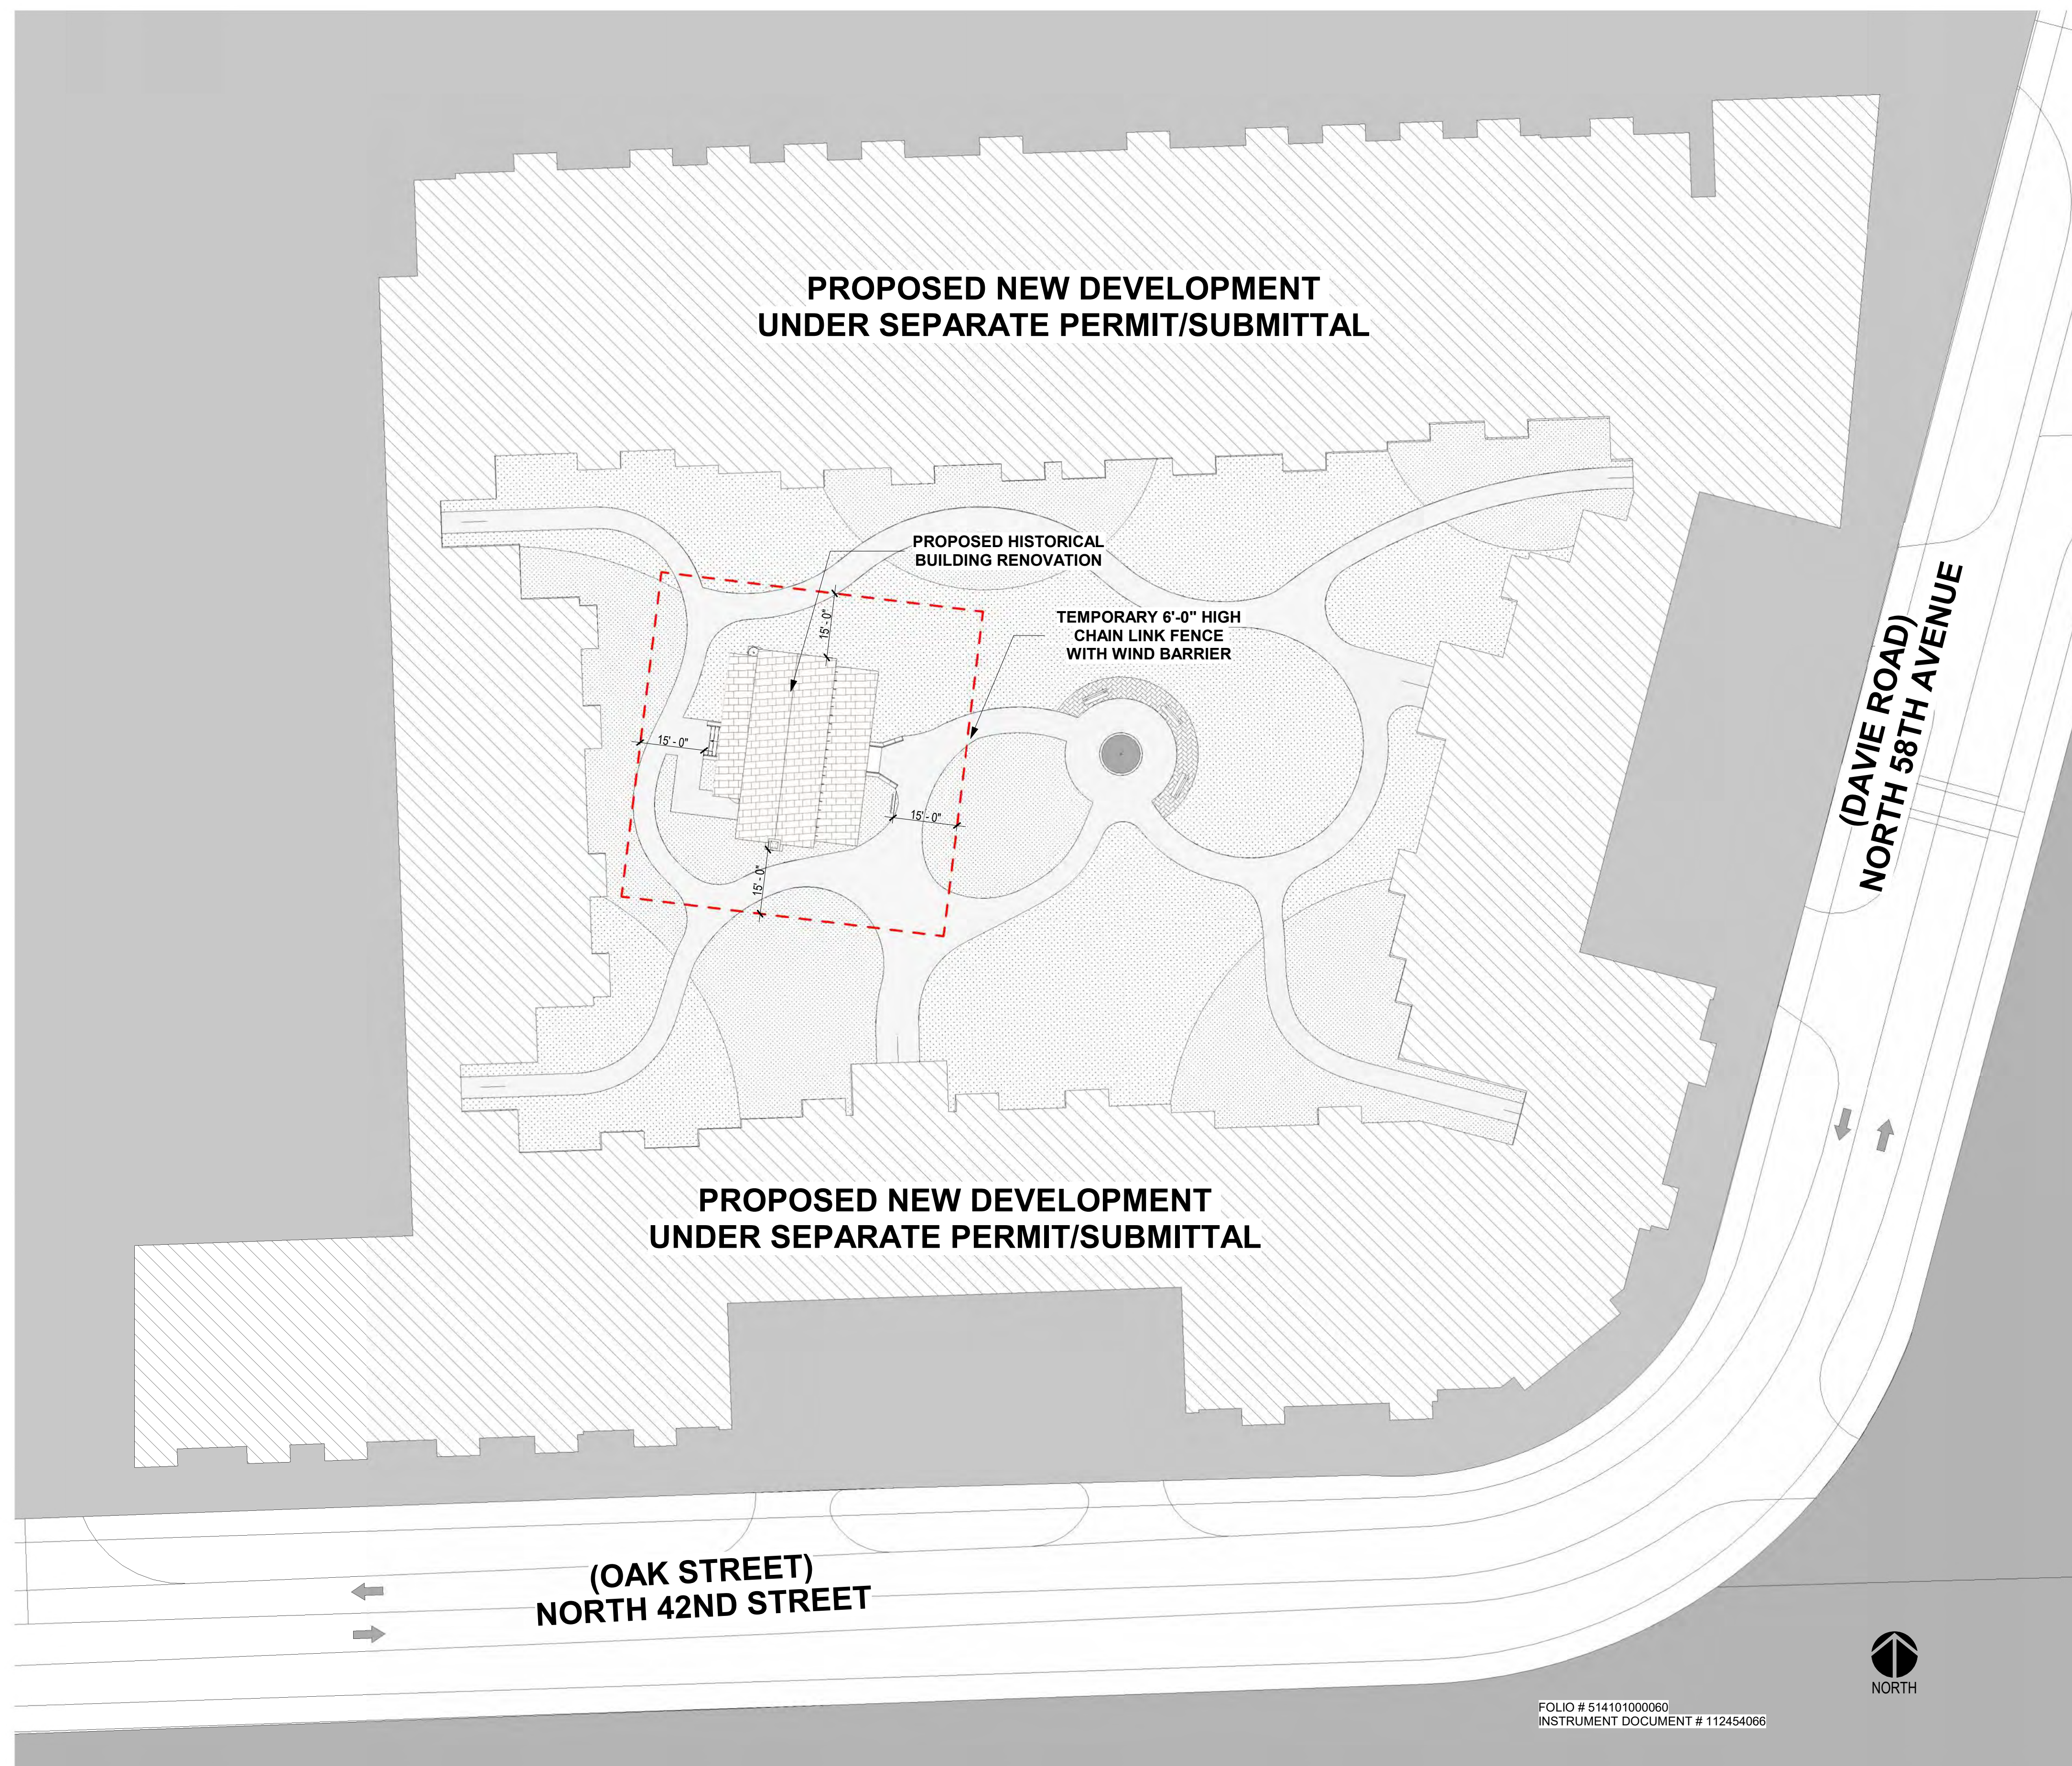

1 CONSTRUCTION PROTECTION PLAN  
3/64" = 1'-0"

FOLIO # 514101000060  
INSTRUMENT DOCUMENT # 112454066



KA


## Kaller Architecture

AA#26001212  
2417 Hollywood Blvd.  
Hollywood Florida 33020  
954.920.5746  
joseph@kallerarchitects.com

www.kallerarchitects.com

SEAL

Joseph B Kaller  
2025.06.30  
15:45:39-04'00'  
I attest to the  
accuracy and  
integrity of this  
document.

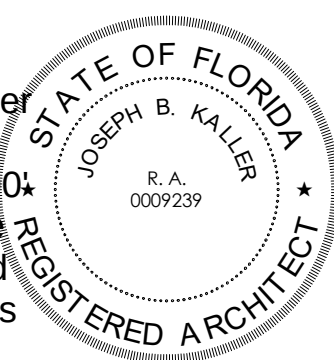

JOSEPH B. KALLER  
FLORIDA R.A. #0009239

required by one shall be as binding as if required by all, per

**CONSTRUCTION DOCUMENTS**

PROJECT TITLE

Consent of the Contract Documents is to include all items necessary for the  
SHEET TITLE

**CONSTRUCTION  
PROTECTION PLAN**

## REVISIONS

[illegible]

This drawing, as an instrument of service, is and shall remain the property of the Architect and shall not be reproduced, published or used in any way without the permission of the Architect.

PROJECT No.: 24329

DATE: 02/19/2025

DRAWN BY: PZ

CHECKED BY: JBK

SHEET

SP-2.00
















— EXISTING TO REMAIN


- - - DEMOLISH EXISTING ROOF / WALLS / STAIRS / DOORS / WINDOWS

- - - ALL EXISTING WINDOWS TO BE REPLACED BY IMPACT GLASS  
WINDOWS WITH THE SAME SIZE OPENING AS EXISTING



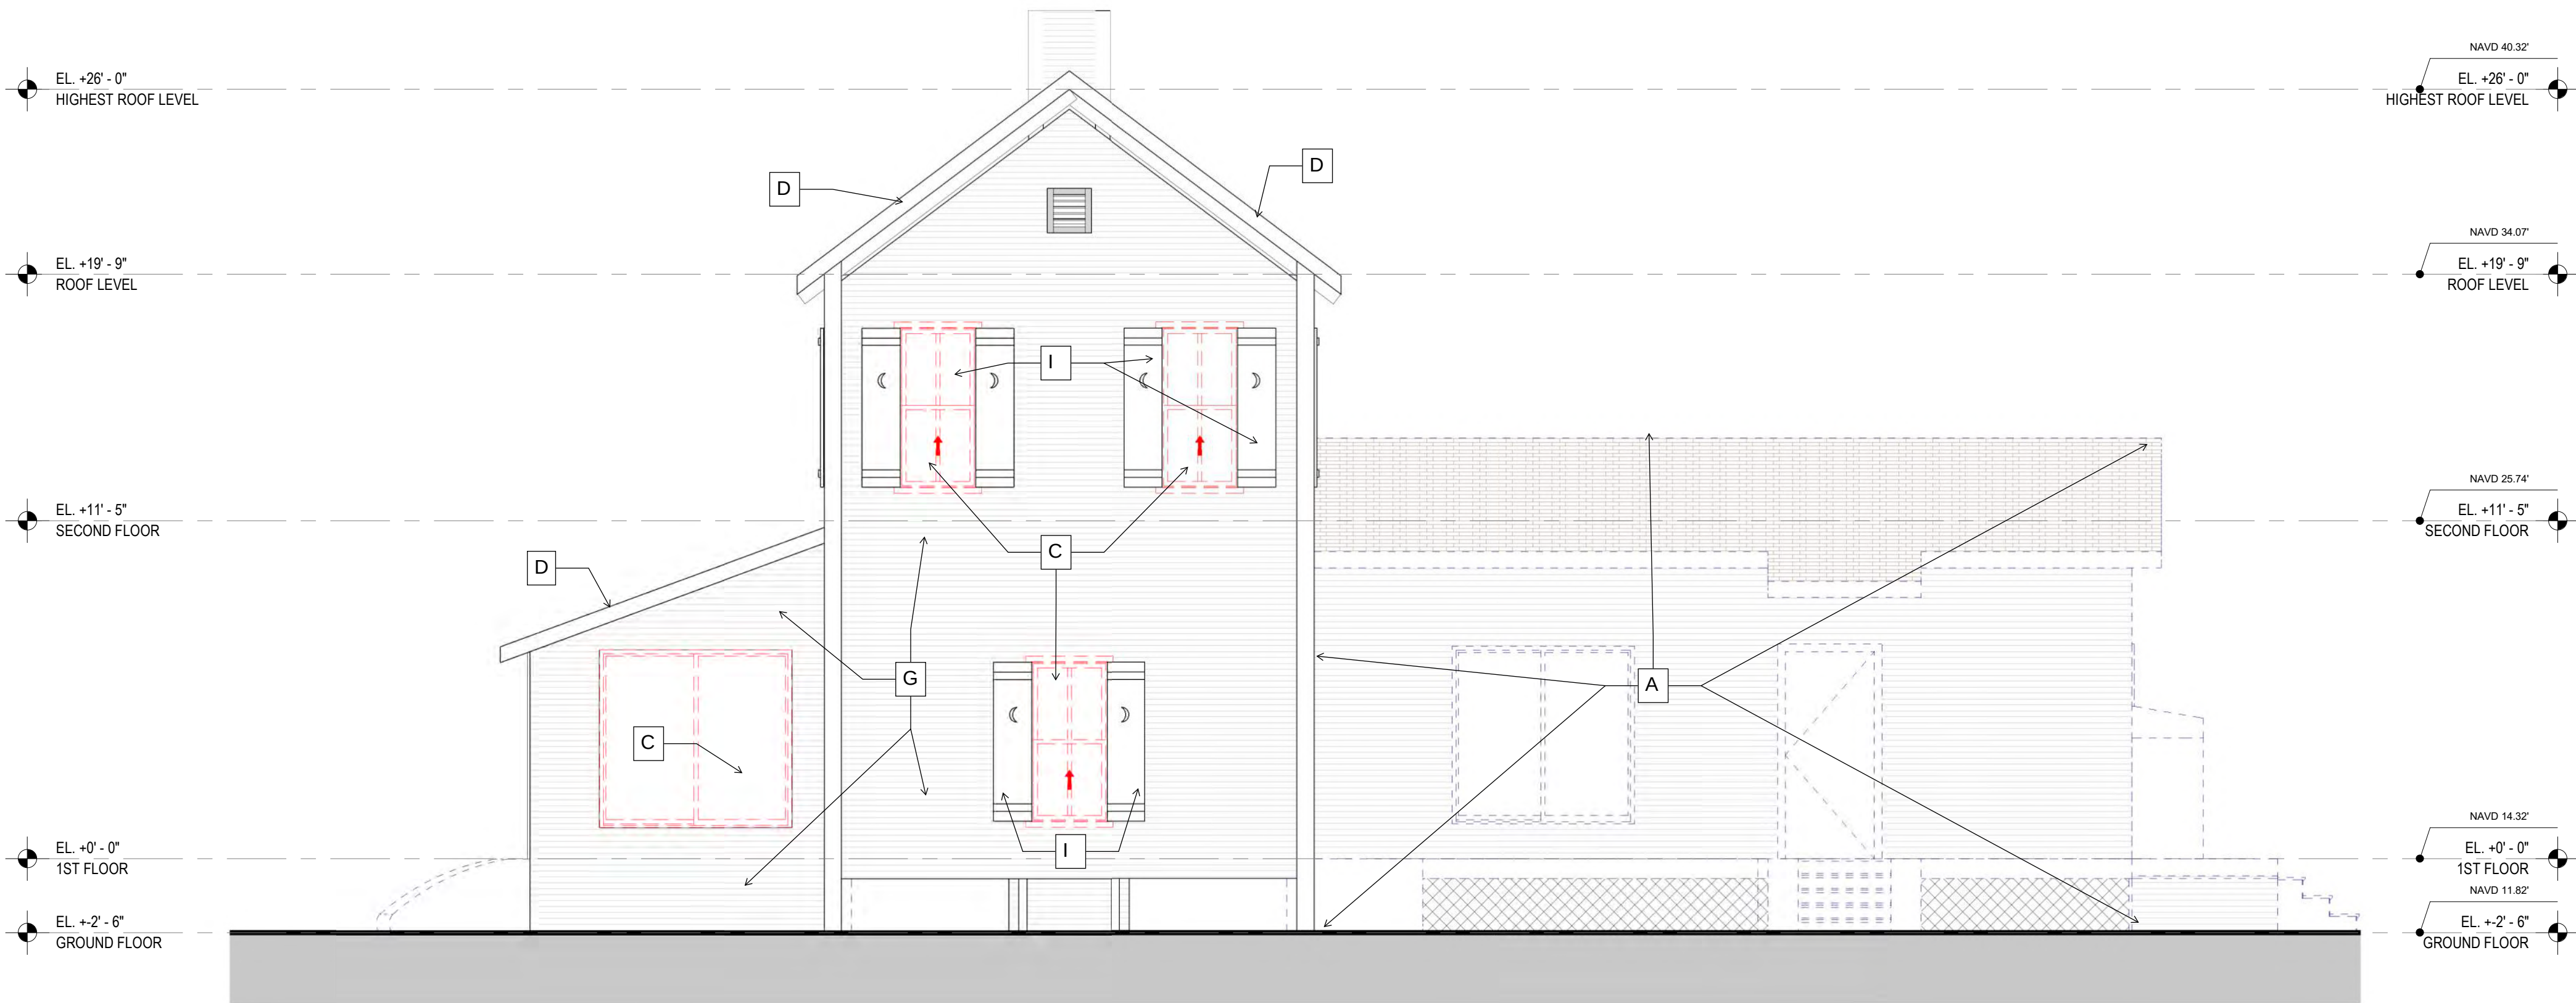

1 DEMOLITION NORTH ELEVATION  
1/4" = 1'-0"

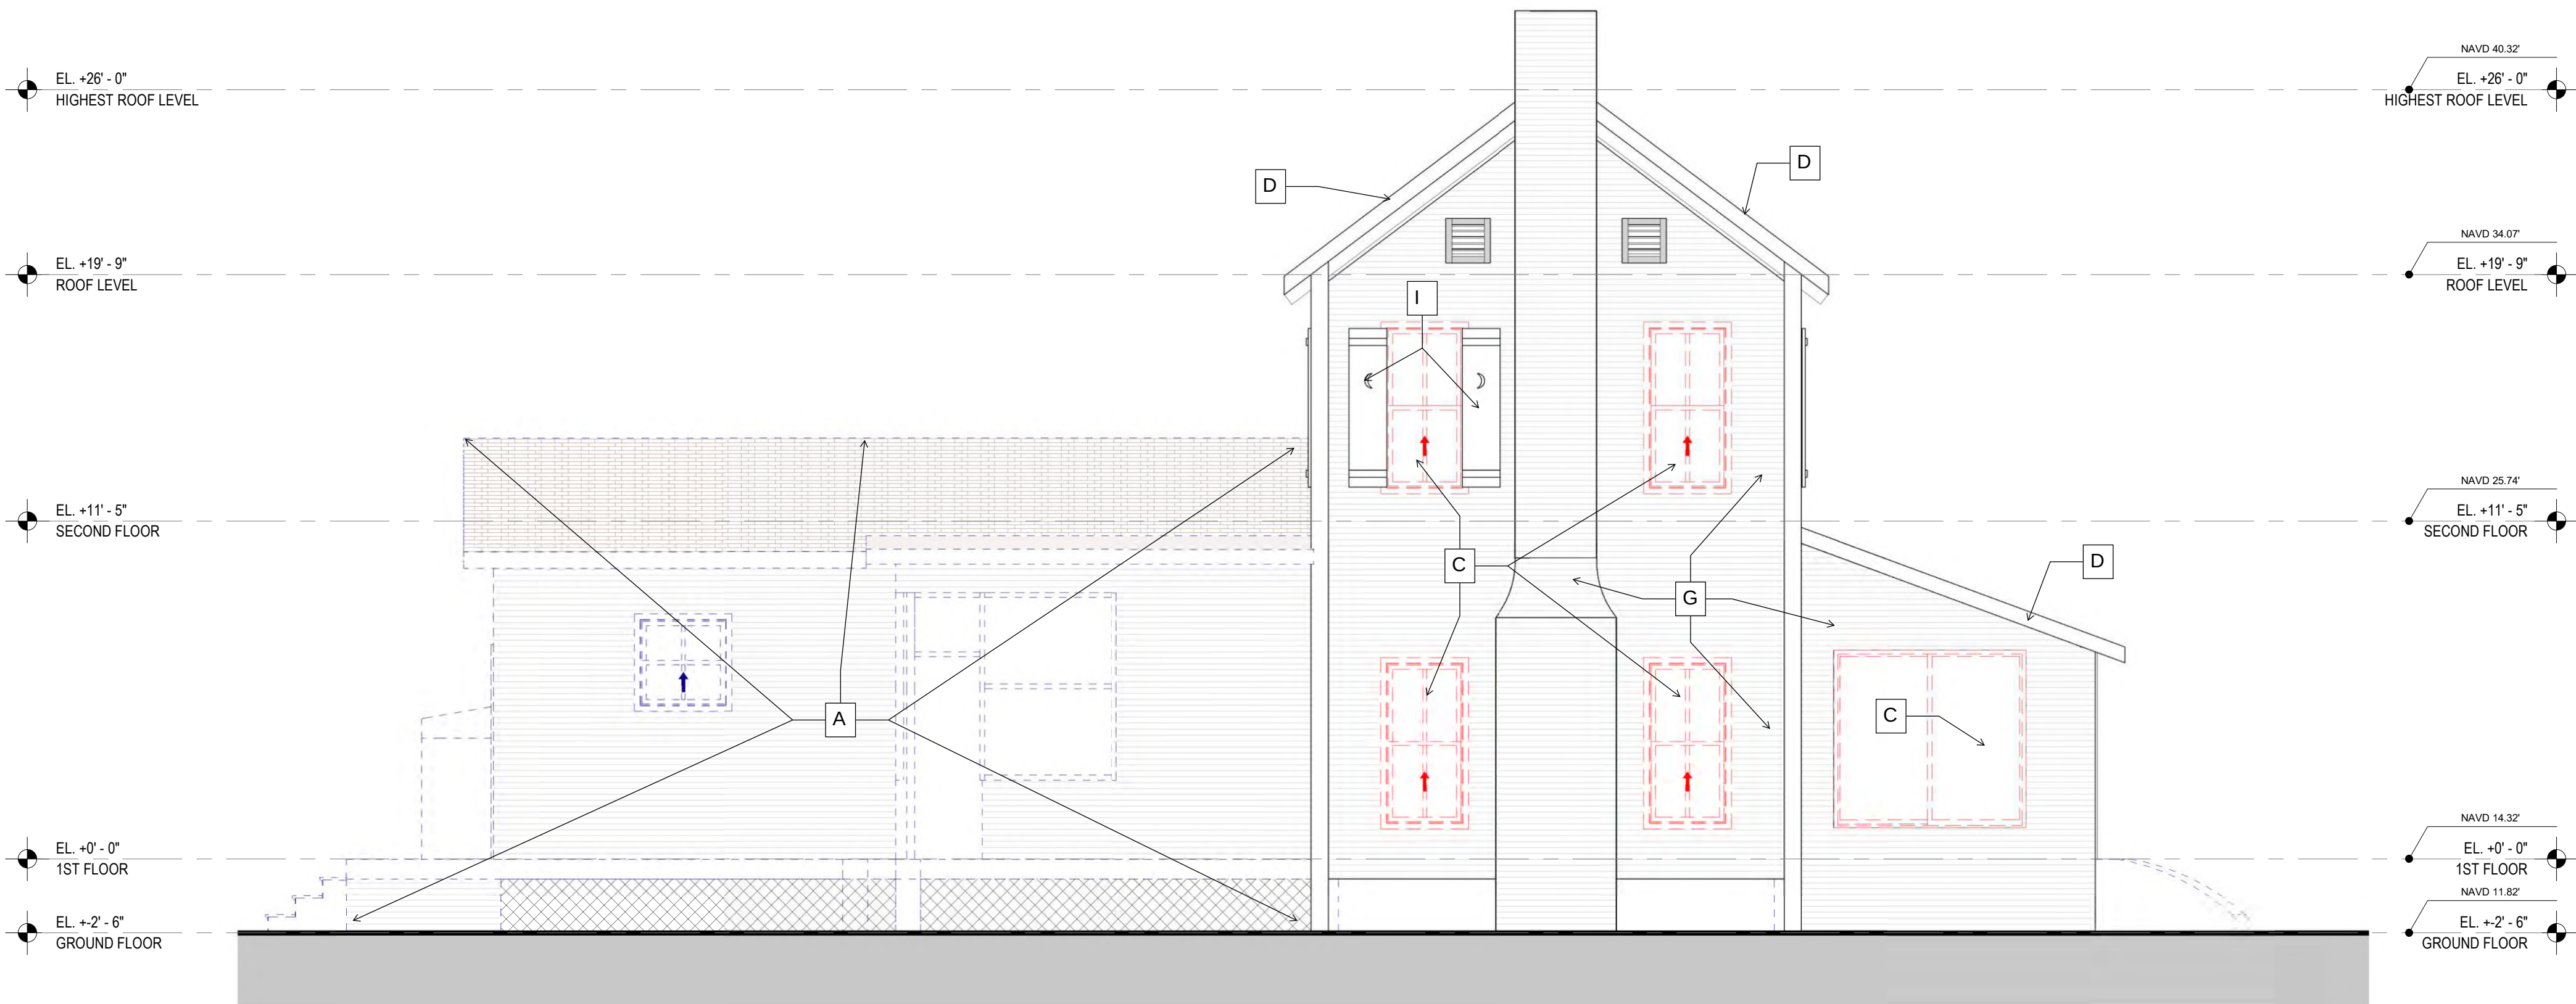

2 DEMOLITION SOUTH ELEVATION  
1/4" = 1'-0"

**SCOPE OF WORK:**


- A. DEMOLITION OF WEST ADDITION PRESERVING THE REST OF BUILDING
- B. DEMOLITION OF EXISTING ENTRANCE STAIR, BUILDING A NEW ENTRANCE STAIR TO BE SIMILAR IN DESIGN IN COMPLIANCE WITH FBC AND FLORIDA ACCESSIBILITY CODE
- C. REPLACING ALL DOORS AND WINDOWS TO MATCH EXISTING STYLE, DIMENSIONS WITH IMPACT RESISTANT TYPE, IN COMPLIANCE WITH FBC AND OTHER APPLICABLE CODES.
- D. REPLACING ROOF SHINGLES AND BUILDING AN ADDITION WEST SIDE OF THE BUILDING.
- E. NEW WEST STAIR AND RAILING
- F. ADA VERTICAL LIFT
- G. REPLACE ALL DAMAGED WOOD SIDING TO MATCH STYLE AND DIMENSIONS.
- H. NEW PAINT ALL EXTERIOR SIDING
- I. REPAIR, REFURBISH ALL EXTERIOR SHUTTERS
- J. BUILD TWO NEW ADA BATHROOMS TO COMPLY WITH FBC AND FLORIDA ACCESSIBILITY CODE.
- K. REMOVING SECOND FLOOR TO CREATE A CATHEDRAL SPACE (DOUBLE HEIGHT) IN LIBRARY ROOM.
- L. ADDING AN AC UNIT WITHIN A CLOSET AND EXTERIOR CONDENSER.
- M. ADDING DRINKING FOUNTAIN WITH BOTTLE FILLER
- N. PAINTING ALL INTERIOR SPACES AFTER REPAIRING INTERIOR EXISTING WALLS
- O. NEW LIGHTING FIXTURES
- P. REPAIRING EXTERIOR ARCHITECTURAL ELEMENTS (EDGE OF RAFTERS, BANDING, MOLDING).
- R. REMOVE INTERIOR WALLS, STAIRS. PATCH AND REPAIR WALLS TO REMAIN. PREPARE THE WALLS FOR PAINT. REFER TO COLOR SCHEME FOR PAINT.

**LINE TYPES LEGEND**

- EXISTING TO REMAIN
- - - DEMOLISH EXISTING ROOF/ WALLS / STAIRS / DOORS / WINDOWS
- - - ALL EXISTING WINDOWS TO BE REPLACED BY IMPACT GLASS WINDOWS WITH THE SAME SIZE OPENING AS EXISTING

**Kaller Architecture**  
AA#26001212  
2417 Hollywood Blvd.  
Hollywood Florida 33020  
954.920.5746  
joseph@kallerarchitects.com  
www.kallerarchitects.com

SEAL

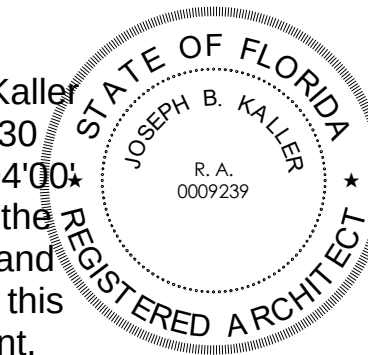

Joseph B. Kaller  
2025.06.30  
15:45:58-0400  
I attest to the  
accuracy and  
integrity of this  
document.

JOSEPH B. KALLER  
FLORIDA R.A. #0009239

PROJECT TITLE

CONSTRUCTION DOCUMENTS

**HISTORICAL HOUSE**

4220 N 58TH AVENUE., HOLLYWOOD, FL.

SHEET TITLE

**DEMOLITION  
NORTH & SOUTH  
BUILDING  
ELEVATIONS**

**REVISIONS**

| No. | Description     | Date    |
|-----|-----------------|---------|
| 2   | TAC COMM.       | 4-1-25  |
| 3   | REV 3 TAC COMM. | 6.31.25 |
|     |                 |         |
|     |                 |         |
This drawing, as an instrument of service, is and shall remain the property of the Architect and shall not be reproduced, published or used in any way without the permission of the Architect.

PROJECT No.: 24329  
DATE: 02/19/2025  
DRAWN BY: PZ  
CHECKED BY: JBK

SHEET

D-3.01




  

SCOPE OF WORK:

- A. DEMOLITION OF WEST ADDITION PRESERVING THE REST OF BUILDING
- B. DEMOLITION OF EXISTING ENTRANCE STAIR, BUILDING A NEW ENTRANCE STAIR TO BE SIMILAR IN DESIGN IN COMPLIANCE WITH FBC AND FLORIDA ACCESSIBILITY CODE
- C. REPLACING ALL DOORS AND WINDOWS TO MATCH EXISTING STYLE, DIMENSIONS WITH IMPACT RESISTANT TYPE, IN COMPLIANCE WITH FBC AND OTHER APPLICABLE CODES.
- D. REPLACING ROOF SHINGLES AND BUILDING AN ADDITION WEST SIDE OF THE BUILDING.
- E. NEW WEST STAIR AND RAILING
- F. ADA VERTICAL LIFT
- G. REPLACE ALL DAMAGED WOOD SIDING TO MATCH STYLE AND DIMENSIONS.
- H. NEW PAINT ALL EXTERIOR SIDING
- I. REPAIR, REFURBISH ALL EXTERIOR SHUTTERS
- J. BUILD TWO NEW ADA BATHROOMS TO COMPLY WITH FBC AND FLORIDA ACCESSIBILITY CODE.
- K. REMOVING SECOND FLOOR TO CREATE A CATHEDRAL SPACE (DOUBLE HEIGHT) IN LIBRARY ROOM.
- L. ADDING AN AC UNIT WITHIN A CLOSET AND EXTERIOR CONDENSER.
- M. ADDING DRINKING FOUNTAIN WITH BOTTLE FILLER
- N. PAINTING ALL INTERIOR SPACES AFTER REPAIRING INTERIOR EXISTING WALLS
- O. NEW LIGHTING FIXTURES
- P. REPAIRING EXTERIOR ARCHITECTURAL ELEMENTS (EDGE OF RAFTERS, BANDING, MOLDING)

NOTE: NUMBERED KEYNOTES (LEGEND MATERIAL AND FINISHES) REFER TO A-3.0

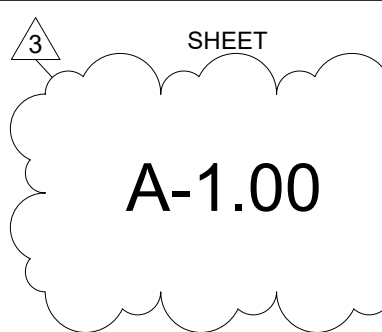






AA#26001212  
2417 Hollywood Blvd.  
Hollywood Florida 33020  
954.920.5746  
joseph@kallerarchitects.com

www.kallerarchitects.com

EAL

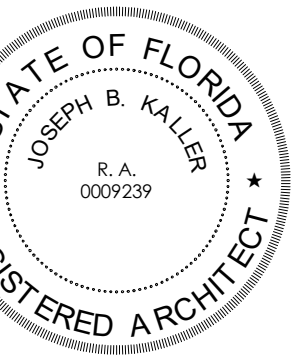

JOSEPH B. KALLER  
FLORIDA R.A. #0009239

# HISTORICAL HOUSE

4220 N 38TH AVENUE., HOLLYWOOD, FL.

## EXISTING AND PROPOSED ROOF PLAN

## REVISIONS

[illegible]

This drawing, as an instrument of service, is and shall remain the property of the Architect and shall not be reproduced, published or used in any way without the permission of the Architect.

PROJECT No.: 24329

DATE: 02/19/2025

DRAWN BY: PZ

CHECKED BY: JBK

SHEET

A-1.01



2 EXISTING ROOF LEVEL FLOOR PLAN  
1/4" = 1'-0"



1 PROPOSED ROOF LEVEL FLOOR PLAN  
1/4" = 1'-0"




- |   |                                                             |   |   |    |                                                                                             |
|---|-------------------------------------------------------------|---|---|----|---------------------------------------------------------------------------------------------|
| 4 | Roof shingles: BARKWOOD Timberline HDZ® Shingles or similar | 9 | Exterior stair handrail in steel and color Pure Black Hi-Gloss Enamel Exterior/Interior Paint #86200 (Behr Fandek) | 10 | Exterior concrete wall and stair paint in #CABFBE - 10YR 55/037 PELICAN BLUFF Dulux CP5 CP4 |
|---|-------------------------------------------------------------|---|---|----|---------------------------------------------------------------------------------------------|

PROPOSED MATERIALS AND FINISHES  
3/8" = 1'-0"


SCOPE OF WORK:

- A. DEMOLITION OF WEST ADDITION PRESERVING THE REST OF BUILDING
- B. DEMOLITION OF EXISTING ENTRANCE STAIR, BUILDING A NEW ENTRANCE STAIR TO BE SIMILAR IN DESIGN IN COMPLIANCE WITH FBC AND FLORIDA ACCESSIBILITY CODE
- C. REPLACING ALL DOORS AND WINDOWS TO MATCH EXISTING STYLE, DIMENSIONS WITH IMPACT RESISTANT TYPE, IN COMPLIANCE WITH FBC AND OTHER APPLICABLE CODES.
- D. REPLACING ROOF SHINGLES AND BUILDING AN ADDITION WEST SIDE OF THE BUILDING.
- E. NEW WEST STAIR AND RAILING
- F. ADA VERTICAL LIFT



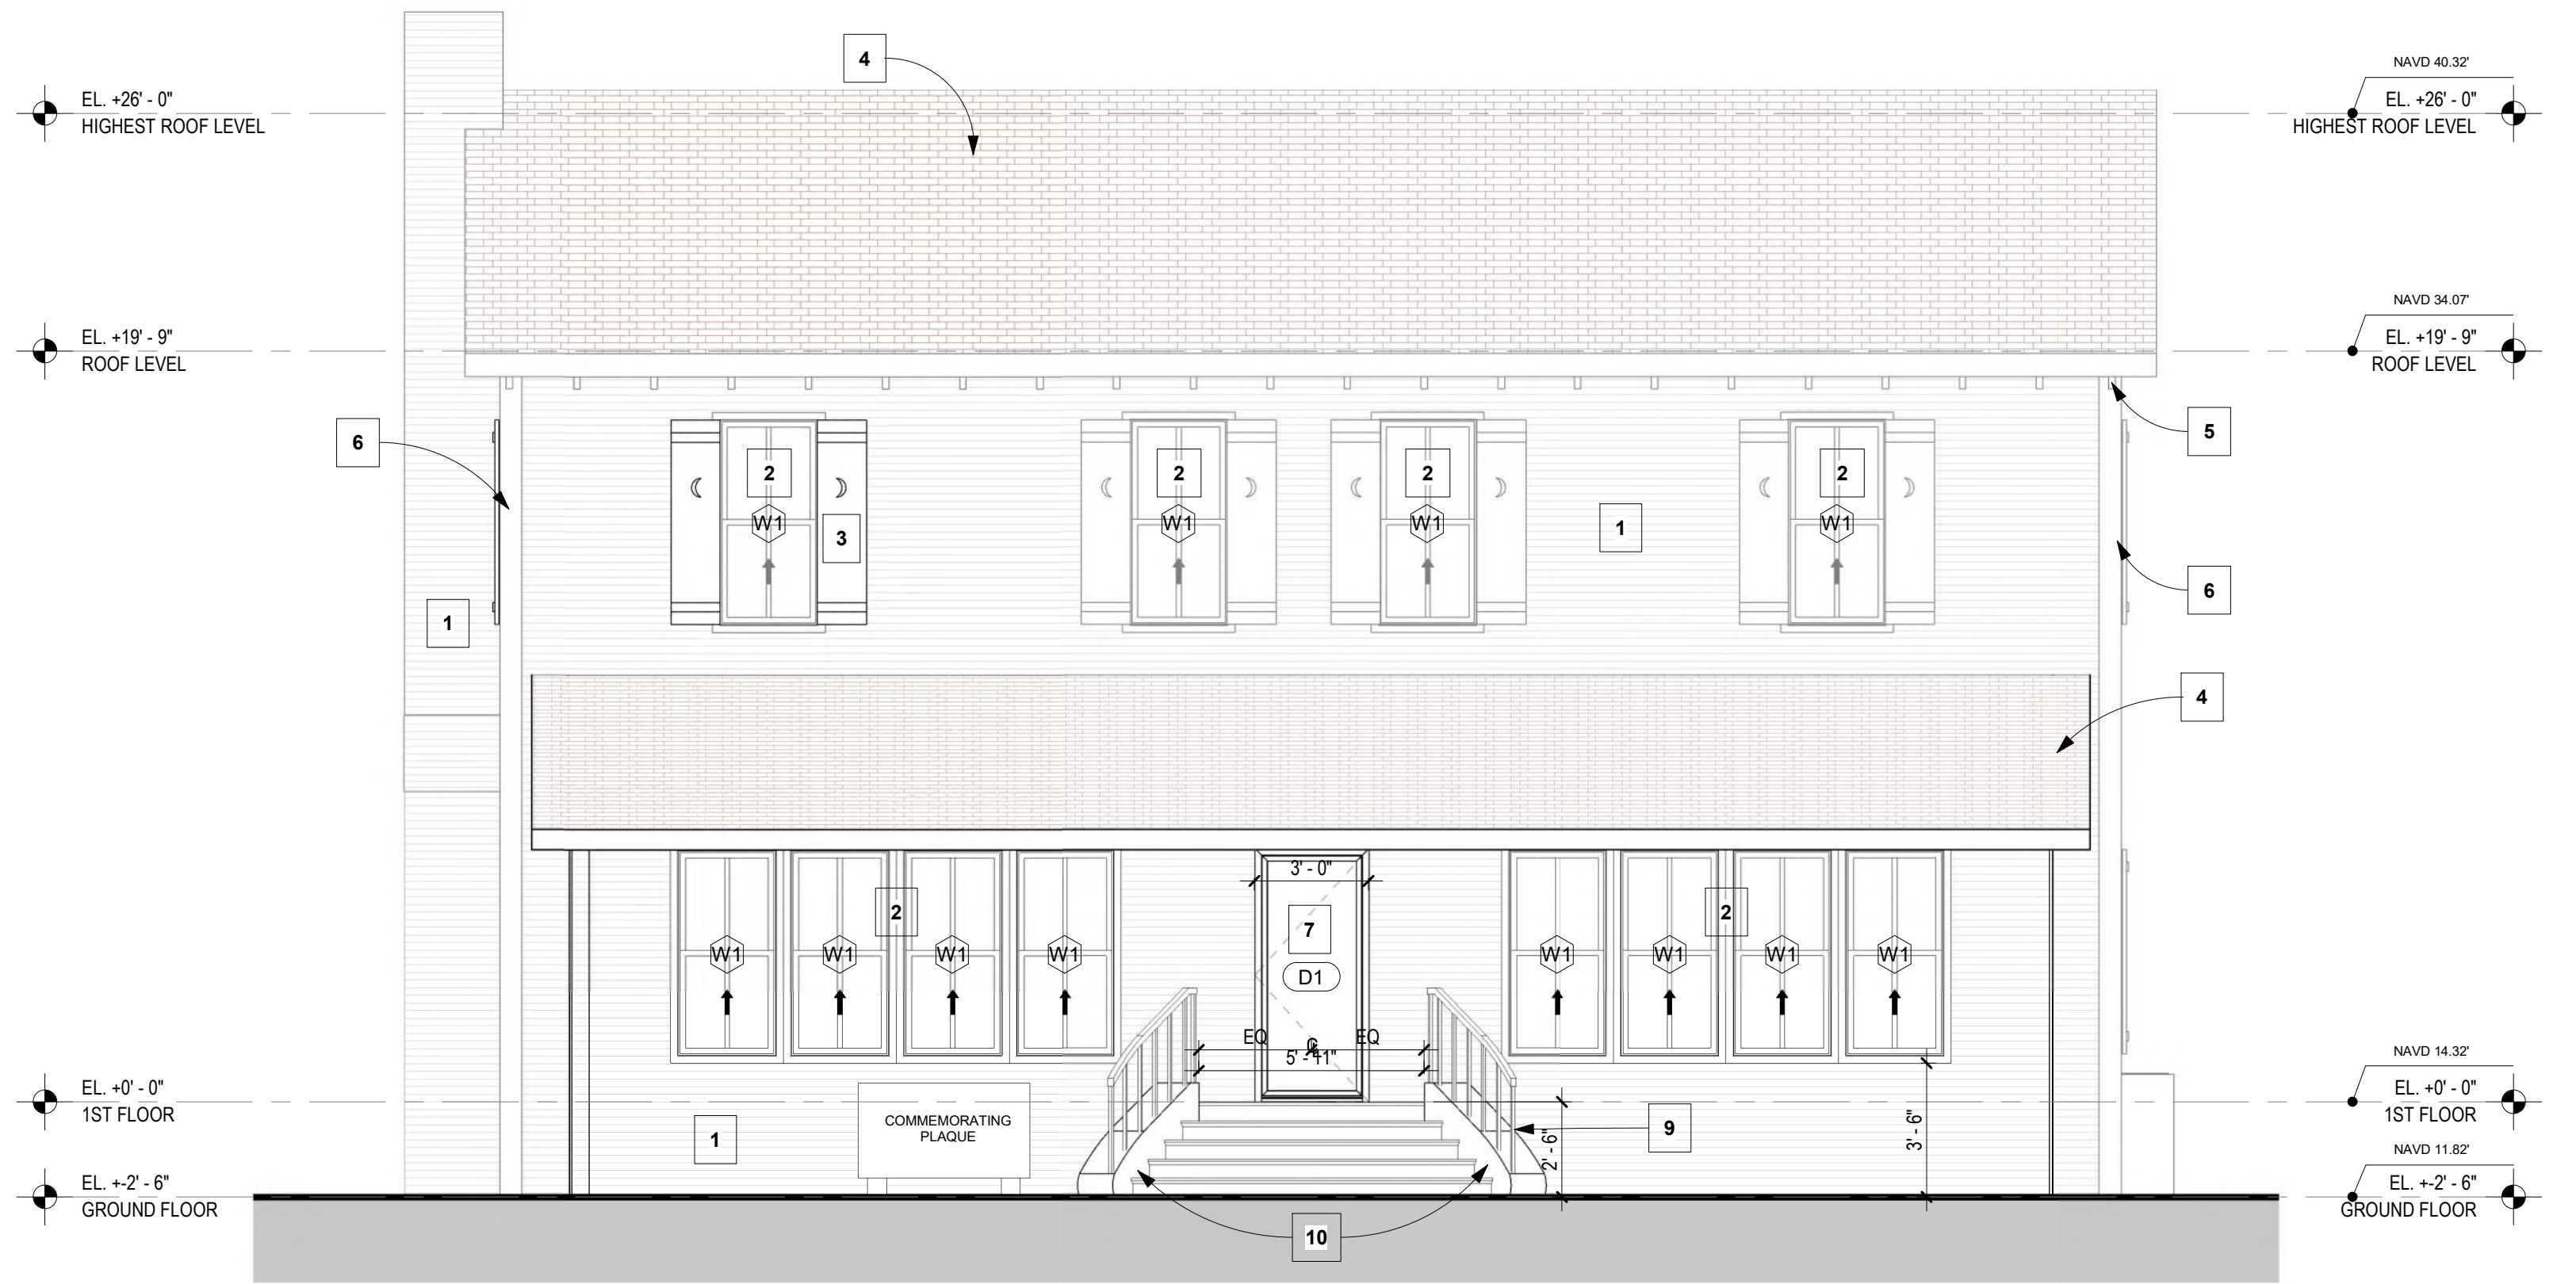

1 PROPOSED EAST ELEVATION  
1/4" = 1'-0"

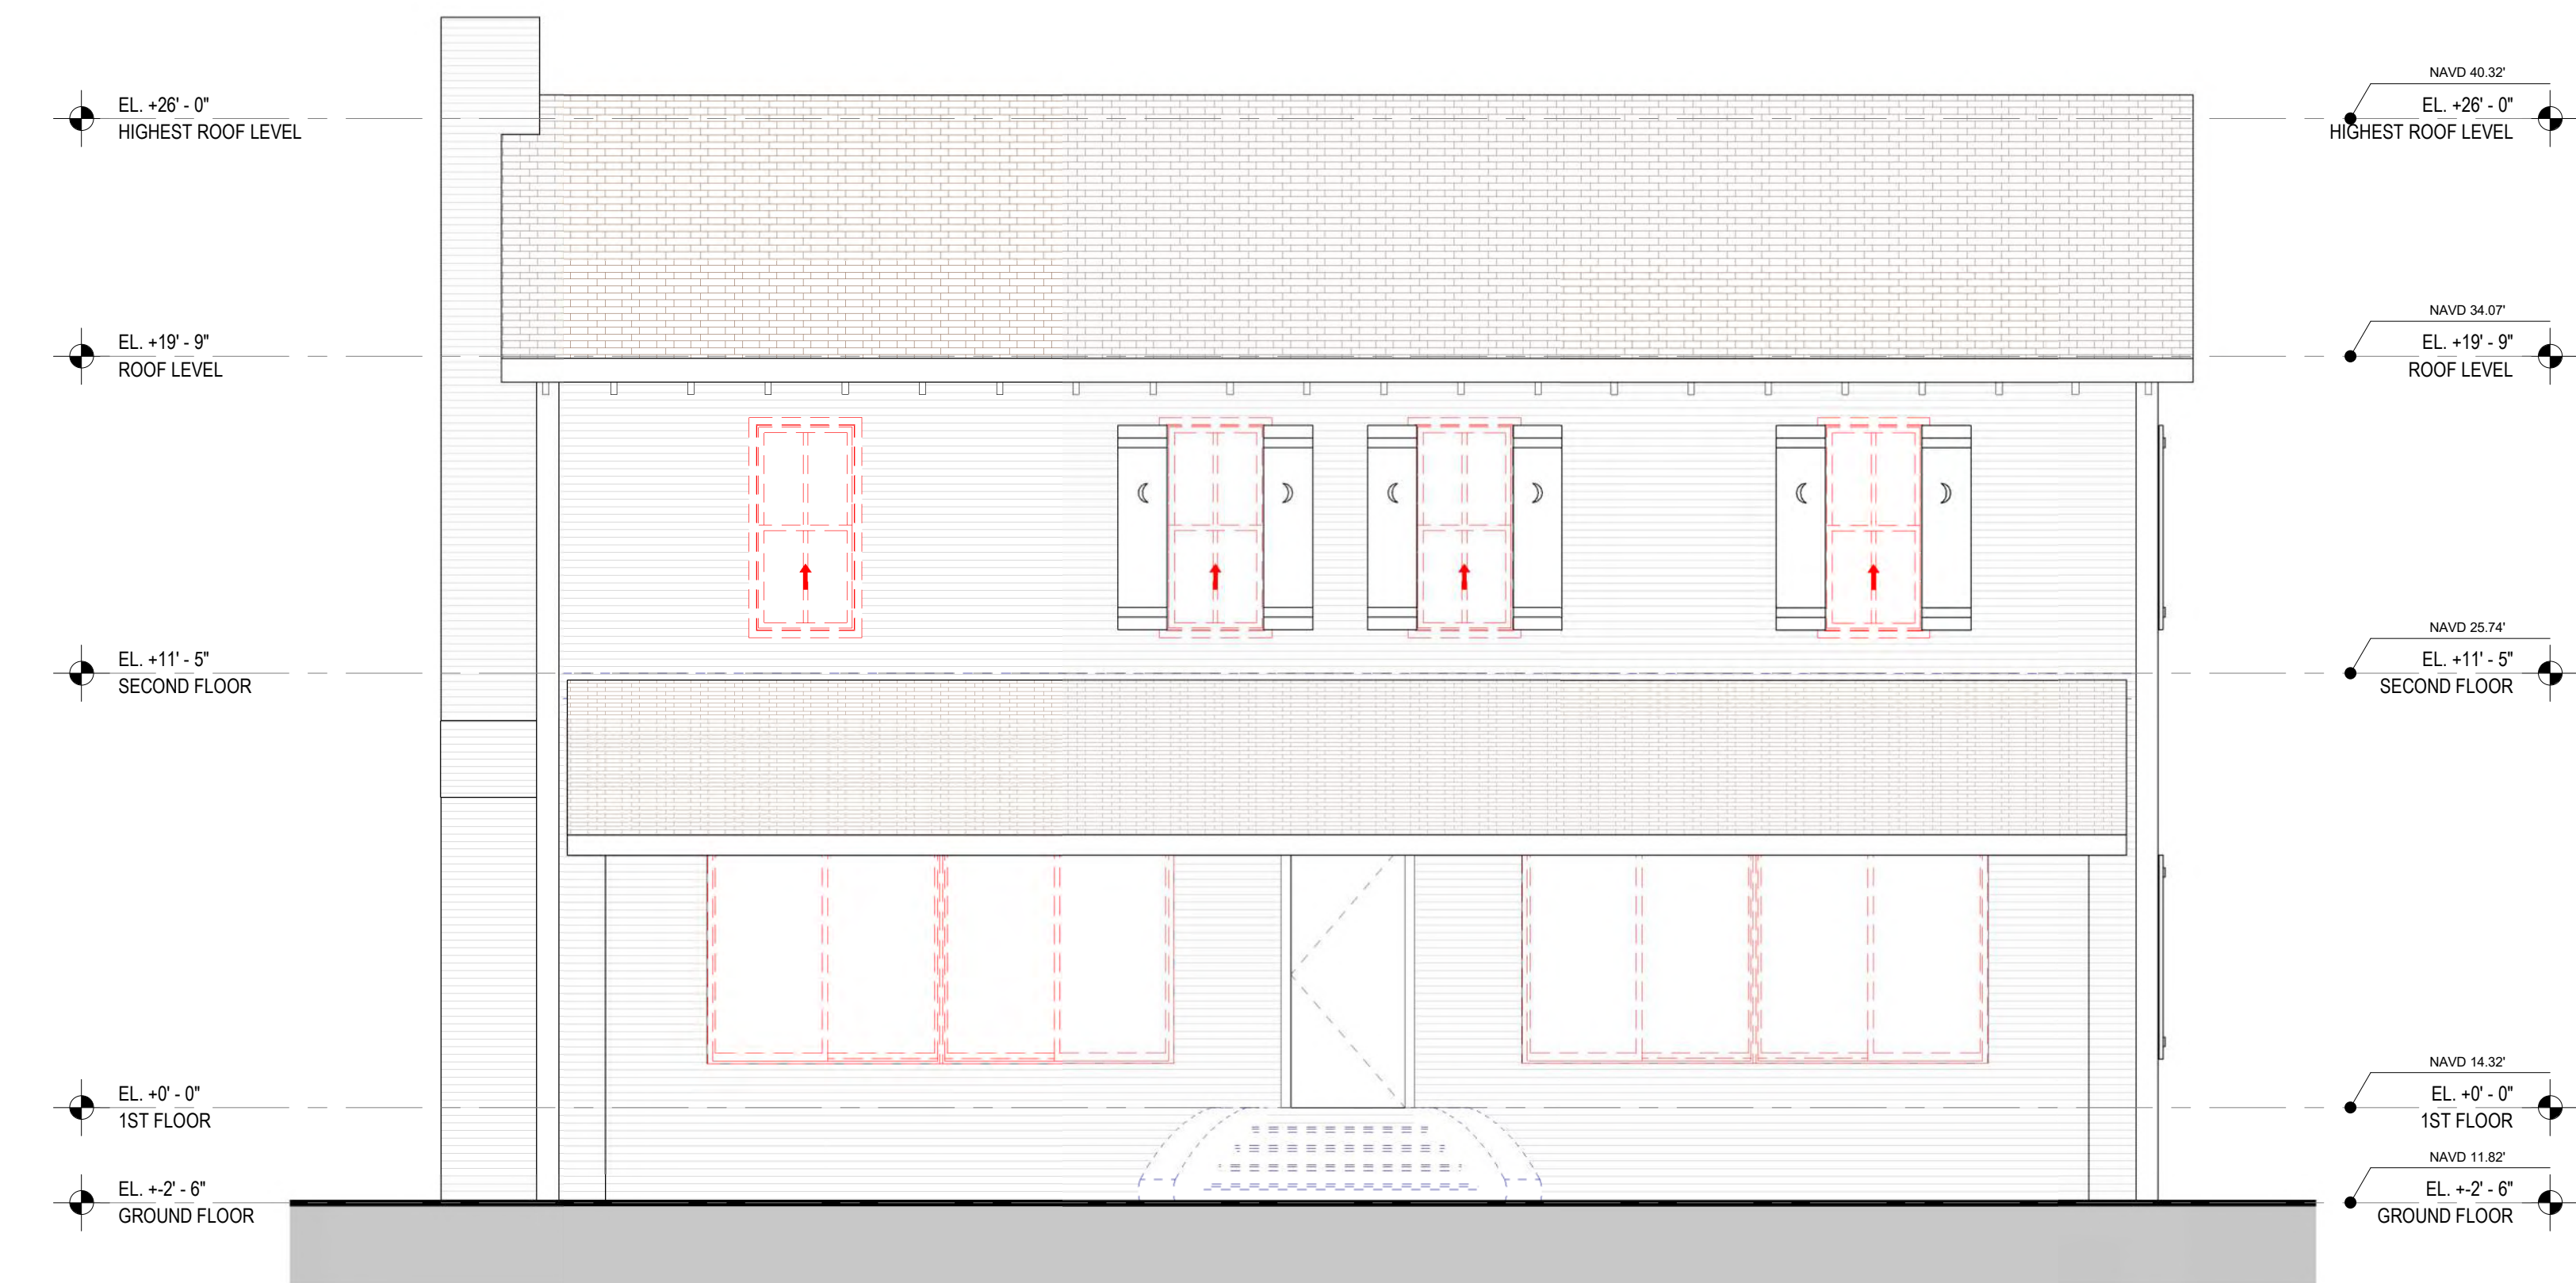

2 EXISTING EAST ELEVATION  
1/4" = 1'-0"

#### SCOPE OF WORK:

A. DEMOLITION OF WEST ADDITION PRESERVING THE REST OF BUILDING

B. DEMOLITION OF EXISTING ENTRANCE STAIR, BUILDING A NEW ENTRANCE STAIR TO BE SIMILAR IN DESIGN IN COMPLIANCE WITH FBC AND FLORIDA ACCESSIBILITY CODE

C. REPLACING ALL DOORS AND WINDOWS TO MATCH EXISTING STYLE, DIMENSIONS WITH IMPACT RESISTANT TYPE, IN COMPLIANCE WITH FBC AND OTHER APPLICABLE CODES.

D. REPLACING ROOF SHINGLES AND BUILDING AN ADDITION WEST SIDE OF THE BUILDING.

E. NEW WEST STAIR AND RAILING

F. ADA VERTICAL LIFT

G. REPLACE ALL DAMAGED WOOD SIDING TO MATCH STYLE AND DIMENSIONS.

H. NEW PAINT ALL EXTERIOR SIDING

I. REPAIR, REFURBISH ALL EXTERIOR SHUTTERS

J. BUILD TWO NEW ADA BATHROOMS TO COMPLY WITH FBC AND FLORIDA ACCESSIBILITY CODE.

K. REMOVING SECOND FLOOR TO CREATE A CATHEDRAL SPACE (DOUBLE HEIGHT) IN LIBRARY ROOM.

L. ADDING AN AC UNIT WITHIN A CLOSET AND EXTERIOR CONDENSER.

M. ADDING DRINKING FOUNTAIN WITH BOTTLE FILLER

N. PAINTING ALL INTERIOR SPACES AFTER REPAIRING INTERIOR EXISTING WALLS


O. NEW LIGHTING FIXTURES

P. REPAIRING EXTERIOR ARCHITECTURAL ELEMENTS (EDGE OF RAFTERS, BANDING, MOLDING).

#### MATERIALS AND FINISHES

| TYPE # | DESCRIPTION   |
|--------|---|
| 1      | Exterior wall Siding size is 6" high please NOA No-23-1012.05 we will be using fiber-cement siding - paint in ULTRA PURE WHITE (Behr Fandek) |
| 2      | Windows and louvers: #F7F8F4 - ULTRA PURE WHITE (Behr Fandek)                                                                                |
| 3      | Windows Shutters: #829CB3 - 278-4 GENTLE BLUE (Valspar Color system)                                                                         |
| 4      | Roof shingles: BARKWOOD Timberline HDZ® Shingles or similar                                                                                  |
| 5      | Column and Roof beam system: #F7F8F4 - ULTRA PURE WHITE (Behr Fandek)                                                                        |
| 6      | Wood Corner Guards Size 4.5" - #829CB3 painted in - 278-4 GENTLE BLUE (Valspar Color system)                                                 |
| 7      | Exterior Doors Frame: #F7F8F4 - ULTRA PURE WHITE (Behr Fandek)                                                                               |
| 8      | Wood Paneling and Trim: #F7F8F4 - ULTRA PURE WHITE (Behr Fandek)                                                                             |
| 9      | Exterior stair handrail in steel and color Pure Black Hi-Gloss Enamel Exterior/Interior Paint #86200 (Behr Fandek)                           |
| 10     | Exterior concrete wall and stair paint in #CABFBE - 10YR 55/037 PELICAN BLUFF Dulux CP5 CP4                                                  |
| 11     | Heavy duty fencing galvanized steel - 1/2" Hardware Cloth                                                                                    |

Joseph B. Kaller  
2025.06.30  
15:45:10-0400  
I attest to the  
accuracy and  
integrity of this  
document.

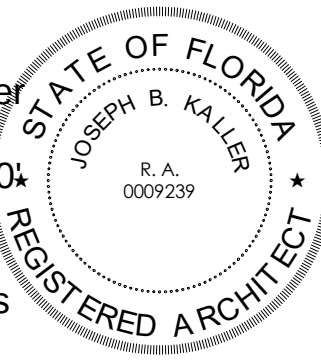

JOSEPH B. KALLER  
FLORIDA R.A. #0009239

CONSTRUCTION DOCUMENTS

PROJECT TITLE

HISTORICAL HOUSE

4220 N 58TH AVENUE., HOLLYWOOD, FL.

EXISTING AND  
PROPOSED - EAST  
BUILDING ELEVATIONS

SHEET TITLE

#### REVISIONS

| No. | Description     | Date    |
|-----|-----------------|---------|
| 3   | REV 3 TAC COMM. | 6.31.25 |
|     |                 |         |
|     |                 |         |
This drawing, as an instrument of service, is and shall remain the property of the Architect and shall not be reproduced, published or used in any way without the permission of the Architect.

PROJECT No.: 24329  
DATE: 02/19/2025  
DRAWN BY: PZ  
CHECKED BY: JBK

3


SHEET

A-3.00





1 PROPOSED WEST ELEVATION  
1/4" = 1'-0"

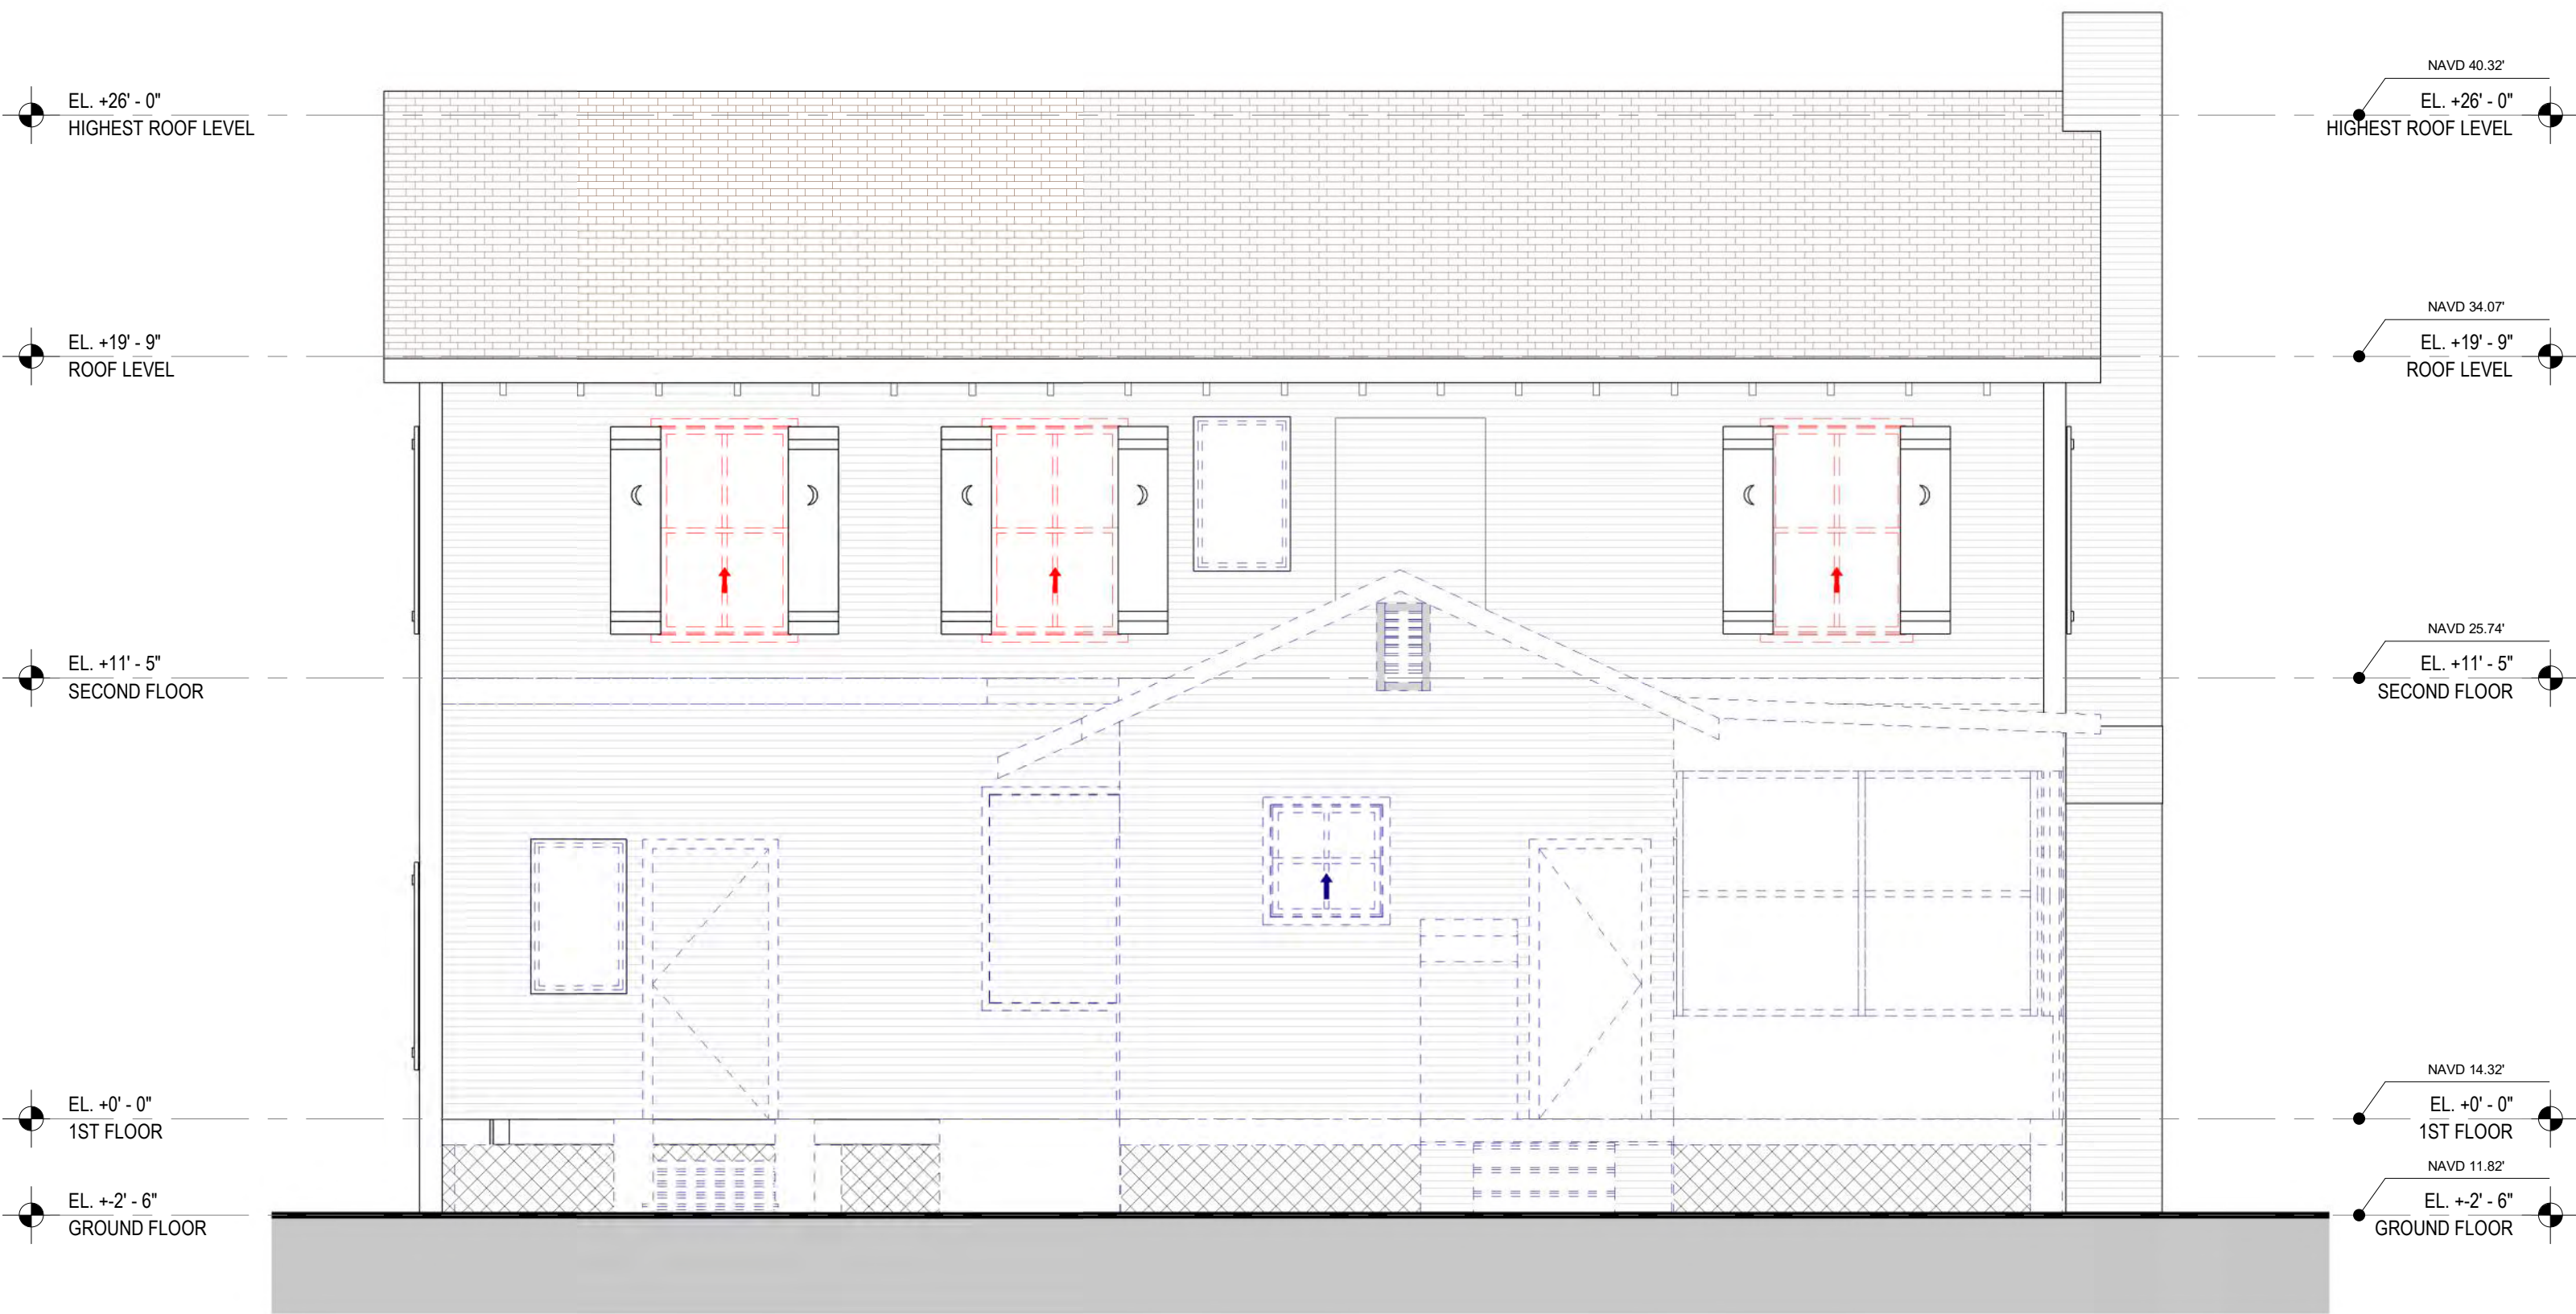

2 EXISTING WEST ELEVATION  
1/4" = 1'-0"

#### SCOPE OF WORK:


- DEMOLITION OF WEST ADDITION PRESERVING THE REST OF BUILDING
- DEMOLITION OF EXISTING ENTRANCE STAIR, BUILDING A NEW ENTRANCE STAIR TO BE SIMILAR IN DESIGN IN COMPLIANCE WITH FBC AND FLORIDA ACCESSIBILITY CODE
- REPLACING ALL DOORS AND WINDOWS TO MATCH EXISTING STYLE, DIMENSIONS WITH IMPACT RESISTANT TYPE, IN COMPLIANCE WITH FBC AND OTHER APPLICABLE CODES.
- REPLACING ROOF SHINGLES AND BUILDING AN ADDITION WEST SIDE OF THE BUILDING.
- NEW WEST STAIR AND RAILING
- ADA VERTICAL LIFT
- REPLACE ALL DAMAGED WOOD SIDING TO MATCH STYLE AND DIMENSIONS.
- NEW PAINT ALL EXTERIOR SIDING
- REPAIR, REFURBISH ALL EXTERIOR SHUTTERS
- BUILD TWO NEW ADA BATHROOMS TO COMPLY WITH FBC AND FLORIDA ACCESSIBILITY CODE.
- REMOVING SECOND FLOOR TO CREATE A CATHEDRAL SPACE (DOUBLE HEIGHT) IN LIBRARY ROOM.
- ADDING AN AC UNIT WITHIN A CLOSET AND EXTERIOR CONDENSER.
- ADDING DRINKING FOUNTAIN WITH BOTTLE FILLER
- PAINTING ALL INTERIOR SPACES AFTER REPAIRING INTERIOR EXISTING WALLS
- NEW LIGHTING FIXTURES
- REPAIRING EXTERIOR ARCHITECTURAL ELEMENTS (EDGE OF RAFTERS, BANDING, MOLDING).

#### MATERIALS AND FINISHES

##### TYPE # DESCRIPTION

- Exterior wall Siding size is 6" high please NOA No-23-1012.05 we will be using fiber-cement siding - paint in ULTRA PURE WHITE (Behr Fandek)
- Windows and louvers: #F7F8F4 - ULTRA PURE WHITE (Behr Fandek)
- Windows Shutters: #829CB3 - 278-4 GENTLE BLUE (Valspar Color system)
- Roof shingles: BARKWOOD Timberline HDZ® Shingles or similar
- Column and Roof beam system: #F7F8F4 - ULTRA PURE WHITE (Behr Fandek)
- Wood Corner Guards Size 4.5" - #829CB3 painted in - 278-4 GENTLE BLUE (Valspar Color system)
- Exterior Doors Frame: #F7F8F4 - ULTRA PURE WHITE (Behr Fandek)
- Wood Paneling and Trim: #F7F8F4 - ULTRA PURE WHITE (Behr Fandek)
- Exterior stair handrail in steel and color Pure Black Hi-Gloss Enamel Exterior/Interior Paint #86200 (Behr Fandek)
- Exterior concrete wall and stair paint in #CABFBE - 10YR 55/037 PELICAN BLUFF Dulux CP5 CP4
- Heavy duty fencing galvanized steel - 1/2" Hardware Cloth

Joseph B. Kaller  
2025.06.30  
15:46:15-0400  
I attest to the  
accuracy and  
integrity of this  
document.

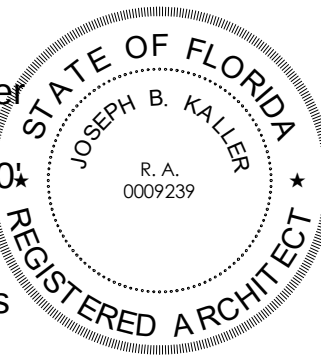

JOSEPH B. KALLER  
FLORIDA R.A. #0009239

CONSTRUCTION DOCUMENTS

PROJECT TITLE

HISTORICAL HOUSE

4220 N 58TH AVENUE., HOLLYWOOD, FL.

EXISTING AND  
PROPOSED - WEST  
BUILDING ELEVATIONS

SHEET TITLE

#### REVISIONS

| No. | Description       | Date    |
|-----|-------------------|---------|
| 3   | REV 3 - TAC COMM. | 6-31-25 |
|     |                   |         |
|     |                   |         |
This drawing, as an instrument of service, is and shall remain the property of the Architect and shall not be reproduced, published or used in any way without the permission of the Architect.


PROJECT No.: 24329  
DATE: 02/19/2025  
DRAWN BY: PZ  
CHECKED BY: JBK

4

SHEET

A-3.01



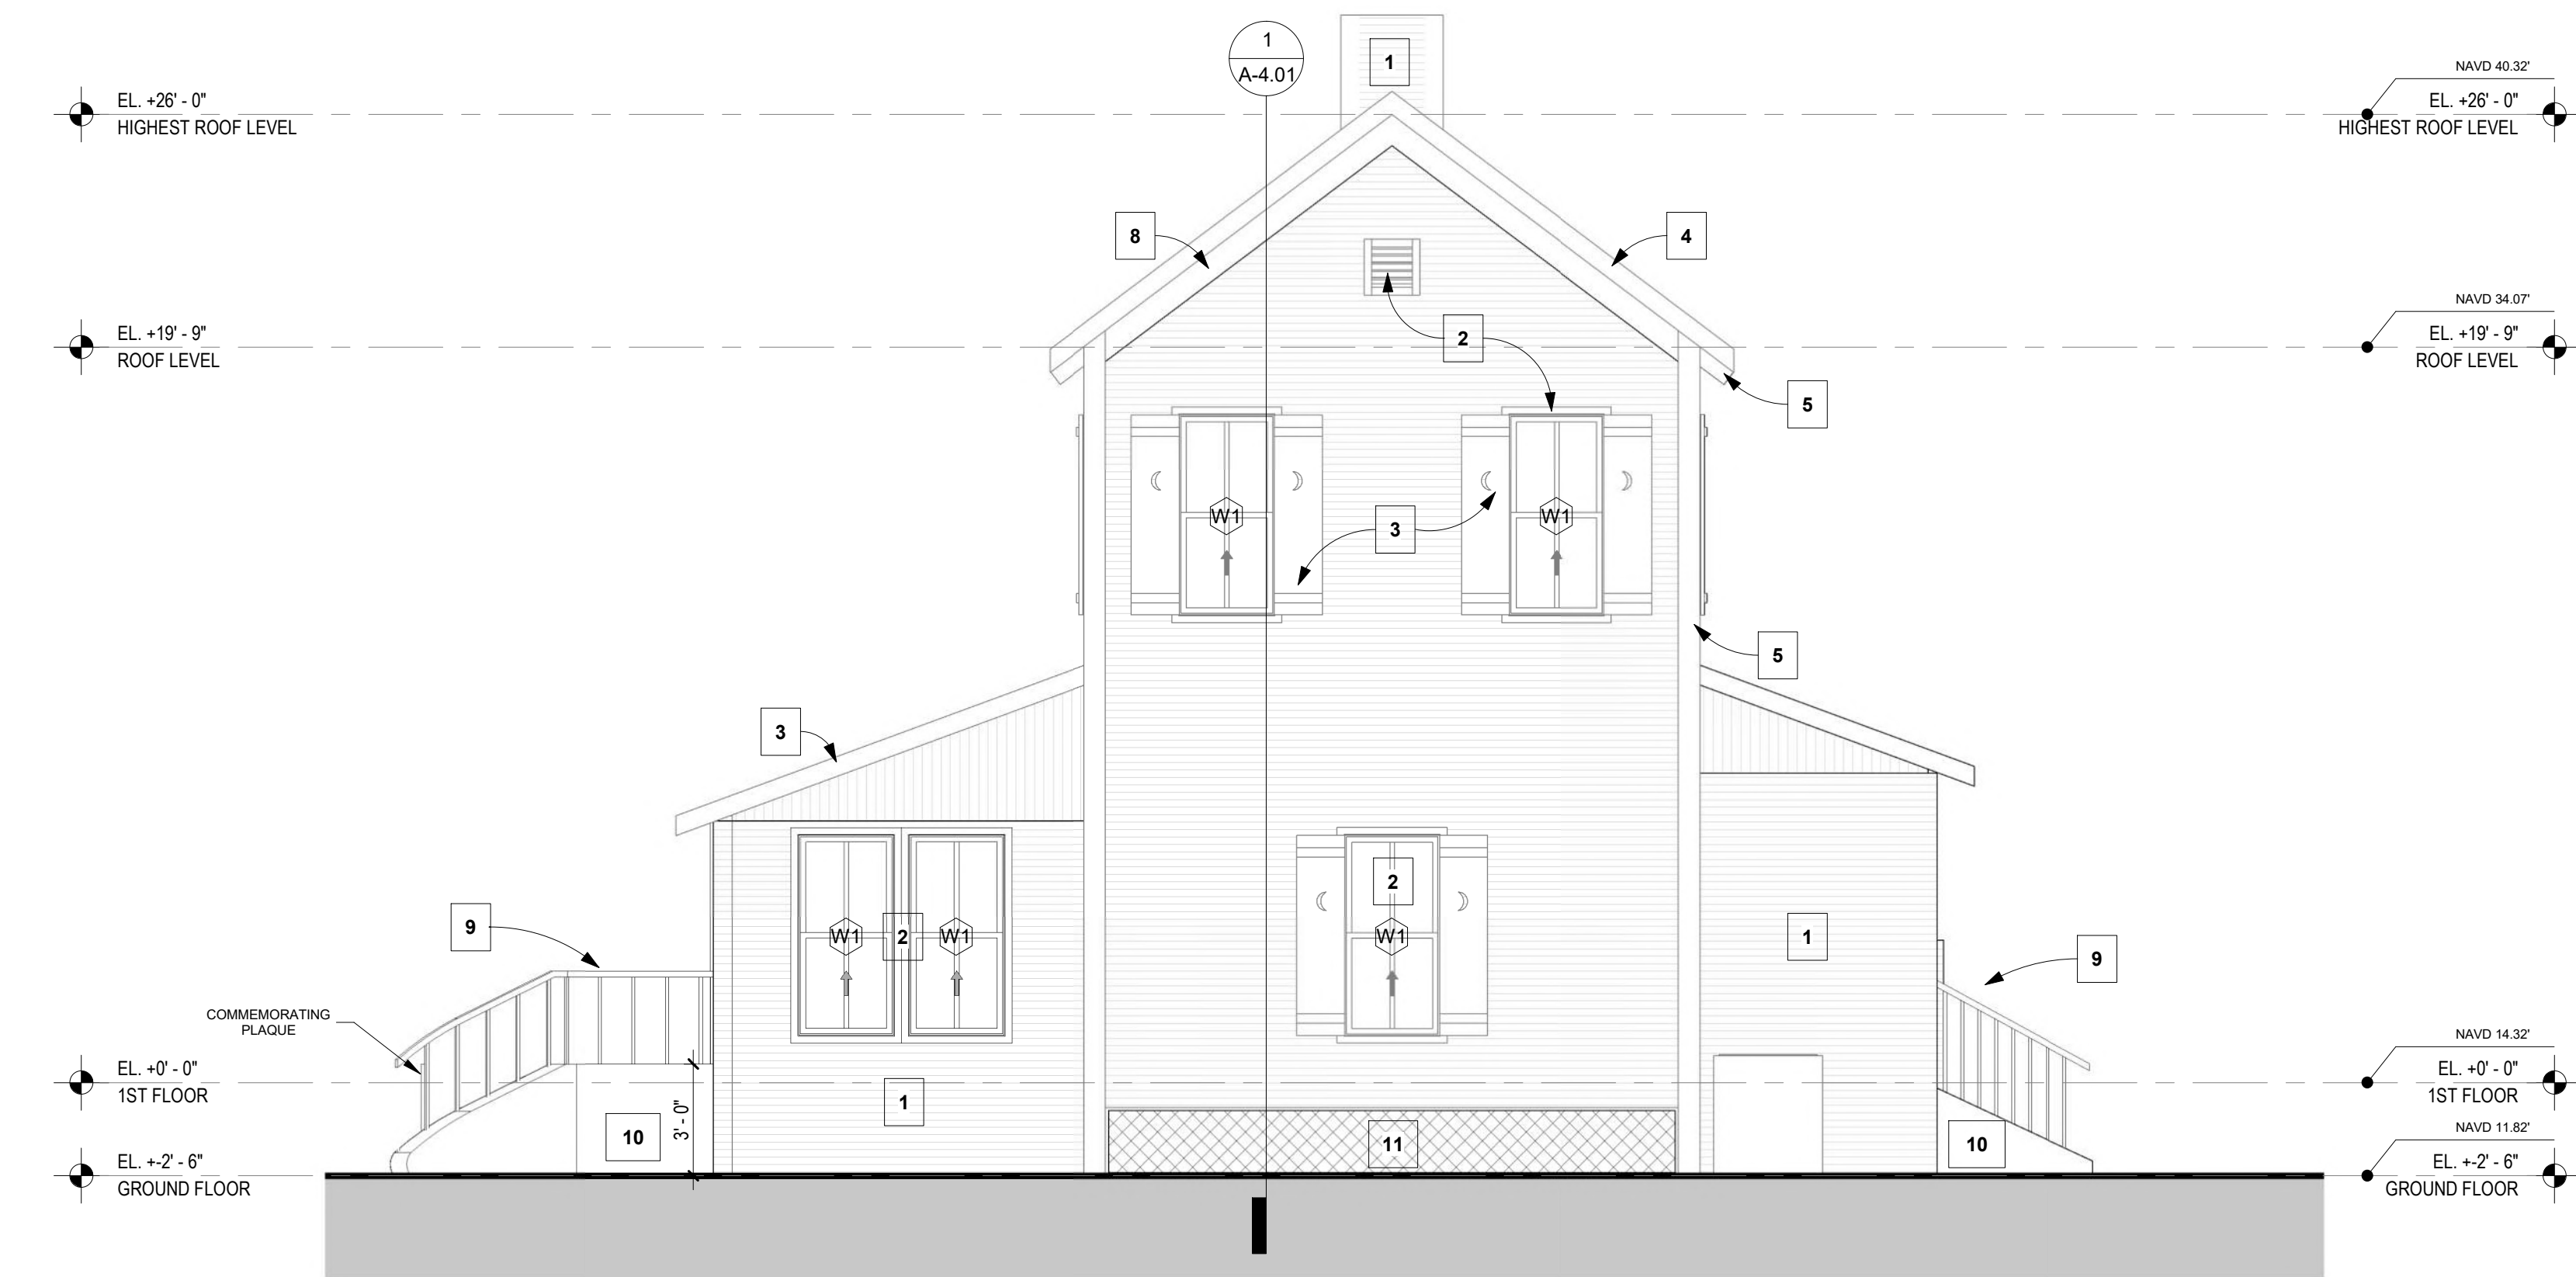

1 PROPOSED NORTH ELEVATION  
1/4" = 1'-0"



2 EXISTING NORTH ELEVATION  
1/4" = 1'-0"

#### SCOPE OF WORK:

A. DEMOLITION OF WEST ADDITION PRESERVING THE REST OF BUILDING

B. DEMOLITION OF EXISTING ENTRANCE STAIR, BUILDING A NEW ENTRANCE STAIR TO BE SIMILAR IN DESIGN IN COMPLIANCE WITH FBC AND FLORIDA ACCESSIBILITY CODE

C. REPLACING ALL DOORS AND WINDOWS TO MATCH EXISTING STYLE, DIMENSIONS WITH IMPACT RESISTANT TYPE, IN COMPLIANCE WITH FBC AND OTHER APPLICABLE CODES.

D. REPLACING ROOF SHINGLES AND BUILDING AN ADDITION WEST SIDE OF THE BUILDING.

E. NEW WEST STAIR AND RAILING

F. ADA VERTICAL LIFT

G. REPLACE ALL DAMAGED WOOD SIDING TO MATCH STYLE AND DIMENSIONS.

H. NEW PAINT ALL EXTERIOR SIDING

I. REPAIR, REFURBISH ALL EXTERIOR SHUTTERS

J. BUILD TWO NEW ADA BATHROOMS TO COMPLY WITH FBC AND FLORIDA ACCESSIBILITY CODE.

K. REMOVING SECOND FLOOR TO CREATE A CATHEDRAL SPACE (DOUBLE HEIGHT) IN LIBRARY ROOM.

L. ADDING AN AC UNIT WITHIN A CLOSET AND EXTERIOR CONDENSER.

M. ADDING DRINKING FOUNTAIN WITH BOTTLE FILLER

N. PAINTING ALL INTERIOR SPACES AFTER REPAIRING INTERIOR EXISTING WALLS

O. NEW LIGHTING FIXTURES


P. REPAIRING EXTERIOR ARCHITECTURAL ELEMENTS (EDGE OF RAFTERS, BANDING, MOLDING).

#### MATERIALS AND FINISHES

##### TYPE # DESCRIPTION

- Exterior wall Siding size is 6" high please NOA No-23-1012.05 we will be using fiber-cement siding - paint in ULTRA PURE WHITE (Behr Fandek)
- Windows and louvers: #F7F8F4 - ULTRA PURE WHITE (Behr Fandek)
- Windows Shutters: #829CB3 - 278-4 GENTLE BLUE (Valspar Color system)
- Roof shingles: BARKWOOD Timberline HDZ® Shingles or similar
- Column and Roof beam system: #F7F8F4 - ULTRA PURE WHITE (Behr Fandek)
- Wood Corner Guards Size 4.5" : #829CB3 painted in - 278-4 GENTLE BLUE (Valspar Color system)
- Exterior Doors Frame: #F7F8F4 - ULTRA PURE WHITE (Behr Fandek)
- Wood Paneling and Trim: #F7F8F4 - ULTRA PURE WHITE (Behr Fandek)
- Exterior stair handrail in steel and color Pure Black HI-Gloss Enamel Exterior/Interior Paint #86200 (Behr Fandek)
- Exterior concrete wall and stair paint in #CABFBE - 10YR 55/037 PELICAN BLUFF Dulux CP6 CP4
- Heavy duty fencing galvanized steel - 1/2" Hardware Cloth

Joseph B Kaller  
2025.06.30  
15:46:19-0400  
I attest to the  
accuracy and  
integrity of this  
document.

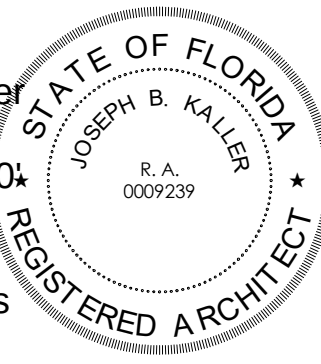

JOSEPH B. KALLER  
FLORIDA R.A. #0009239

CONSTRUCTION DOCUMENTS

## HISTORICAL HOUSE

4220 N 58TH AVENUE., HOLLYWOOD, FL.

PROJECT TITLE

## EXISTING AND PROPOSED NORTH BUILDING ELEVATIONS

SHEET TITLE

#### REVISIONS

| No. | Description     | Date    |
|-----|-----------------|---------|
| 3   | REV 3 TAC COMM. | 6.31.25 |
|     |                 |         |
|     |                 |         |
This drawing, as an instrument of service, is and shall remain the property of the Architect and shall not be reproduced, published or used in any way without the permission of the Architect.

PROJECT No.: 24329  
DATE: 02/19/2025  
DRAWN BY: PZ  
CHECKED BY: JBK

SHEET

A-3.02











1 COLORED EAST ELEVATION  
1/4" = 1'-0"




② COLORED WEST ELEVATION  
1/4" = 1'-0"

## MATERIALS AND FINISHES
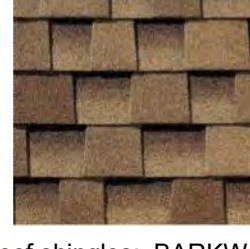 
| TYPE # | DESCRIPTION   |
|--------|---|
| 1      |  <p>Exterior wall Siding size is 6" high please NOA No-23-1012.05 we will be using fiber-cement siding - paint in ULTRA PURE WHITE (Behr Fandek)</p>      |
| 2      |   <p>Windows and louvers: #F7F8F4 - ULTRA PURE WHITE (Behr Fandek)</p> |
| 3      |  <p>Windows Shutters: #829CB3 - 278-4 GENTLE BLUE (Valspar Color system)</p>                                                                              |
| 4      |  <p>Roof shingles: BARKWOOD Timberline HDZ® Shingles or similar</p>                                                                                       |
| 5      |  <p>Column and Roof beam system: #F7F8F4 - ULTRA PURE WHITE (Behr Fandek)</p>                                                                             |
| 6      |  <p>Wood Corner Guards Size 4.5" : #829CB3 painted in - 278-4 GENTLE BLUE (Valspar Color system)</p>                                                     |
| 7      |  <p>Exterior Doors Frame: #F7F8F4 - ULTRA PURE WHITE (Behr Fandek)</p>                                                                                  |
| 8      |  <p>Wood Paneling and Trim: #F7F8F4 - ULTRA PURE WHITE (Behr Fandek)</p>                                                                                |
| 9      |  <p>Exterior stair handrail in steel and color Pure Black Hi-Gloss Enamel Exterior/Interior Paint #86200 (Behr Fandek)</p>                              |
| 10     |  <p>Exterior concrete wall and stair paint in #CABFBE - 10YR 55/037 PELICAN BLUFF Dulux CP5 CP4</p>                                                     |
| 11     |  <p>Heavy duty fencing galvanized steel - 1/2" Hardware Cloth</p>                                                                                       |

Joseph B Kalle  
2025.06.30  
15:46:27-04'00  
I attest to the  
accuracy and  
integrity of this  
document.

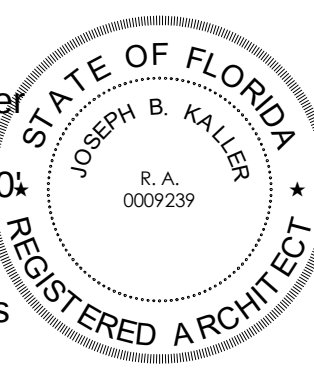

JOSEPH B. KALLER  
FLORIDA R.A. #0009239

## CONSTRUCTION DOCUMENTS

# HISTORICAL HOUSE

**4220 N 58TH AVENUE., HOLLYWOOD, FL.**

## COLORED EAST & WEST ELEVATIONS

## REVISIONS

[illegible]

This drawing, as an instrument of service, is and shall remain the property of the Architect and shall not be reproduced, published or used in any way without the permission of the Architect.

PROJECT No.: 24329  
DATE: 02/19/2025  
DRAWN BY: PZ  
CHECKED BY: JBK

SHEET

A-3.10





1 COLORED NORTH ELEVATION  
1/4" = 1'-0"




2 COLORED SOUTH ELEVATION  
1/4" = 1'-0"

MATERIALS AND FINISHES

TYPE # DESCRIPTION

- 1 Exterior wall Siding size is 6" high please NOA No-23-1012.05 we will be using fiber-cement siding - paint in ULTRA PURE WHITE (Behr Fandek)
- 2 Windows and louvers: #F7F8F4 - ULTRA PURE WHITE (Behr Fandek)
- 3 Windows Shutters: #829CB3 - 278-4 GENTLE BLUE (Valspar Color system)
- 4 Roof shingles: BARKWOOD Timberline HD2® Shingles or similar
- 5 Column and Roof beam system: #F7F8F4 - ULTRA PURE WHITE (Behr Fandek)
- 6 Wood Corner Guards Size 4.5" - #829CB3 painted in - 278-4 GENTLE BLUE (Valspar Color system)
- 7 Exterior Doors Frame: #F7F8F4 - ULTRA PURE WHITE (Behr Fandek)
- 8 Wood Paneling and Trim: #F7F8F4 - ULTRA PURE WHITE (Behr Fandek)
- 9 Exterior stair handrail in steel and color Pure Black Hi-Gloss Enamel Exterior/Interior Paint #86200 (Behr Fandek)
- 10 Exterior concrete wall and stair paint in #CABFBE - 10YR 55/037 PELICAN BLUFF Dulux CP5 CP4
- 11 Heavy duty fencing galvanized steel - 1/2" Hardware Cloth

JOSEPH B. KALLER  
2025.06.30  
15:46:31-04:00  
I attest to the  
accuracy and  
integrity of this  
document.

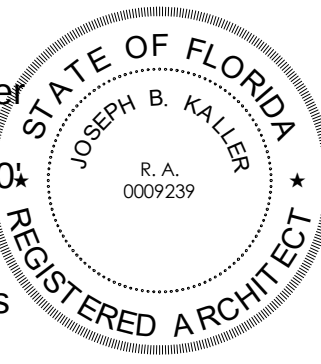

JOSEPH B. KALLER  
FLORIDA R.A. #0009239

CONSTRUCTION DOCUMENTS

PROJECT TITLE

HISTORICAL HOUSE

4220 N 58TH AVENUE., HOLLYWOOD, FL.

COLORED NORTH &  
SOUTH BUILDING  
ELEVATIONS

SHEET TITLE

REVISIONS

| No. | Description | Date   |
|-----|-------------|--------|
| 2   | TAC COMM.   | 4-1-25 |
|     |             |        |
|     |             |        |
This drawing, as an instrument of service, is and shall remain the property of the Architect and shall not be reproduced, published or used in any way without the permission of the Architect.

PROJECT No.: 24329  
DATE: 02/19/2025  
DRAWN BY: PZ  
CHECKED BY: JBK

SHEET



A-3.11





CONSTRUCTION DOCUMENTS

4220 N 58TH AVENUE., HOLLYWOOD, FL.

## A-4.01

  



  






AA#26001212  
2417 Hollywood Blvd.  
Hollywood Florida 33020  
954.920.5746  
joseph@kallerarchitects.com

www.kallerarchitects.com

AL

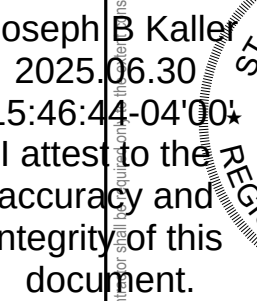

JOSEPH B. KALLER  
FLORIDA R.A. #0009239

# HISTORICAL HOUSE

4220 N 58TH AVENUE., HOLLYWOOD, FL.

### 3D PERSPECTIVES

## REVISIONS

[illegible]

This drawing, as an instrument of service, is and shall remain the property of the Architect and shall not be reproduced, published or used in any way without the permission of the Architect.

PROJECT No.: 24329



TE: 02/19/2025

AWN BY: PZ

CHECKED BY: JBK

EET

A-5.00

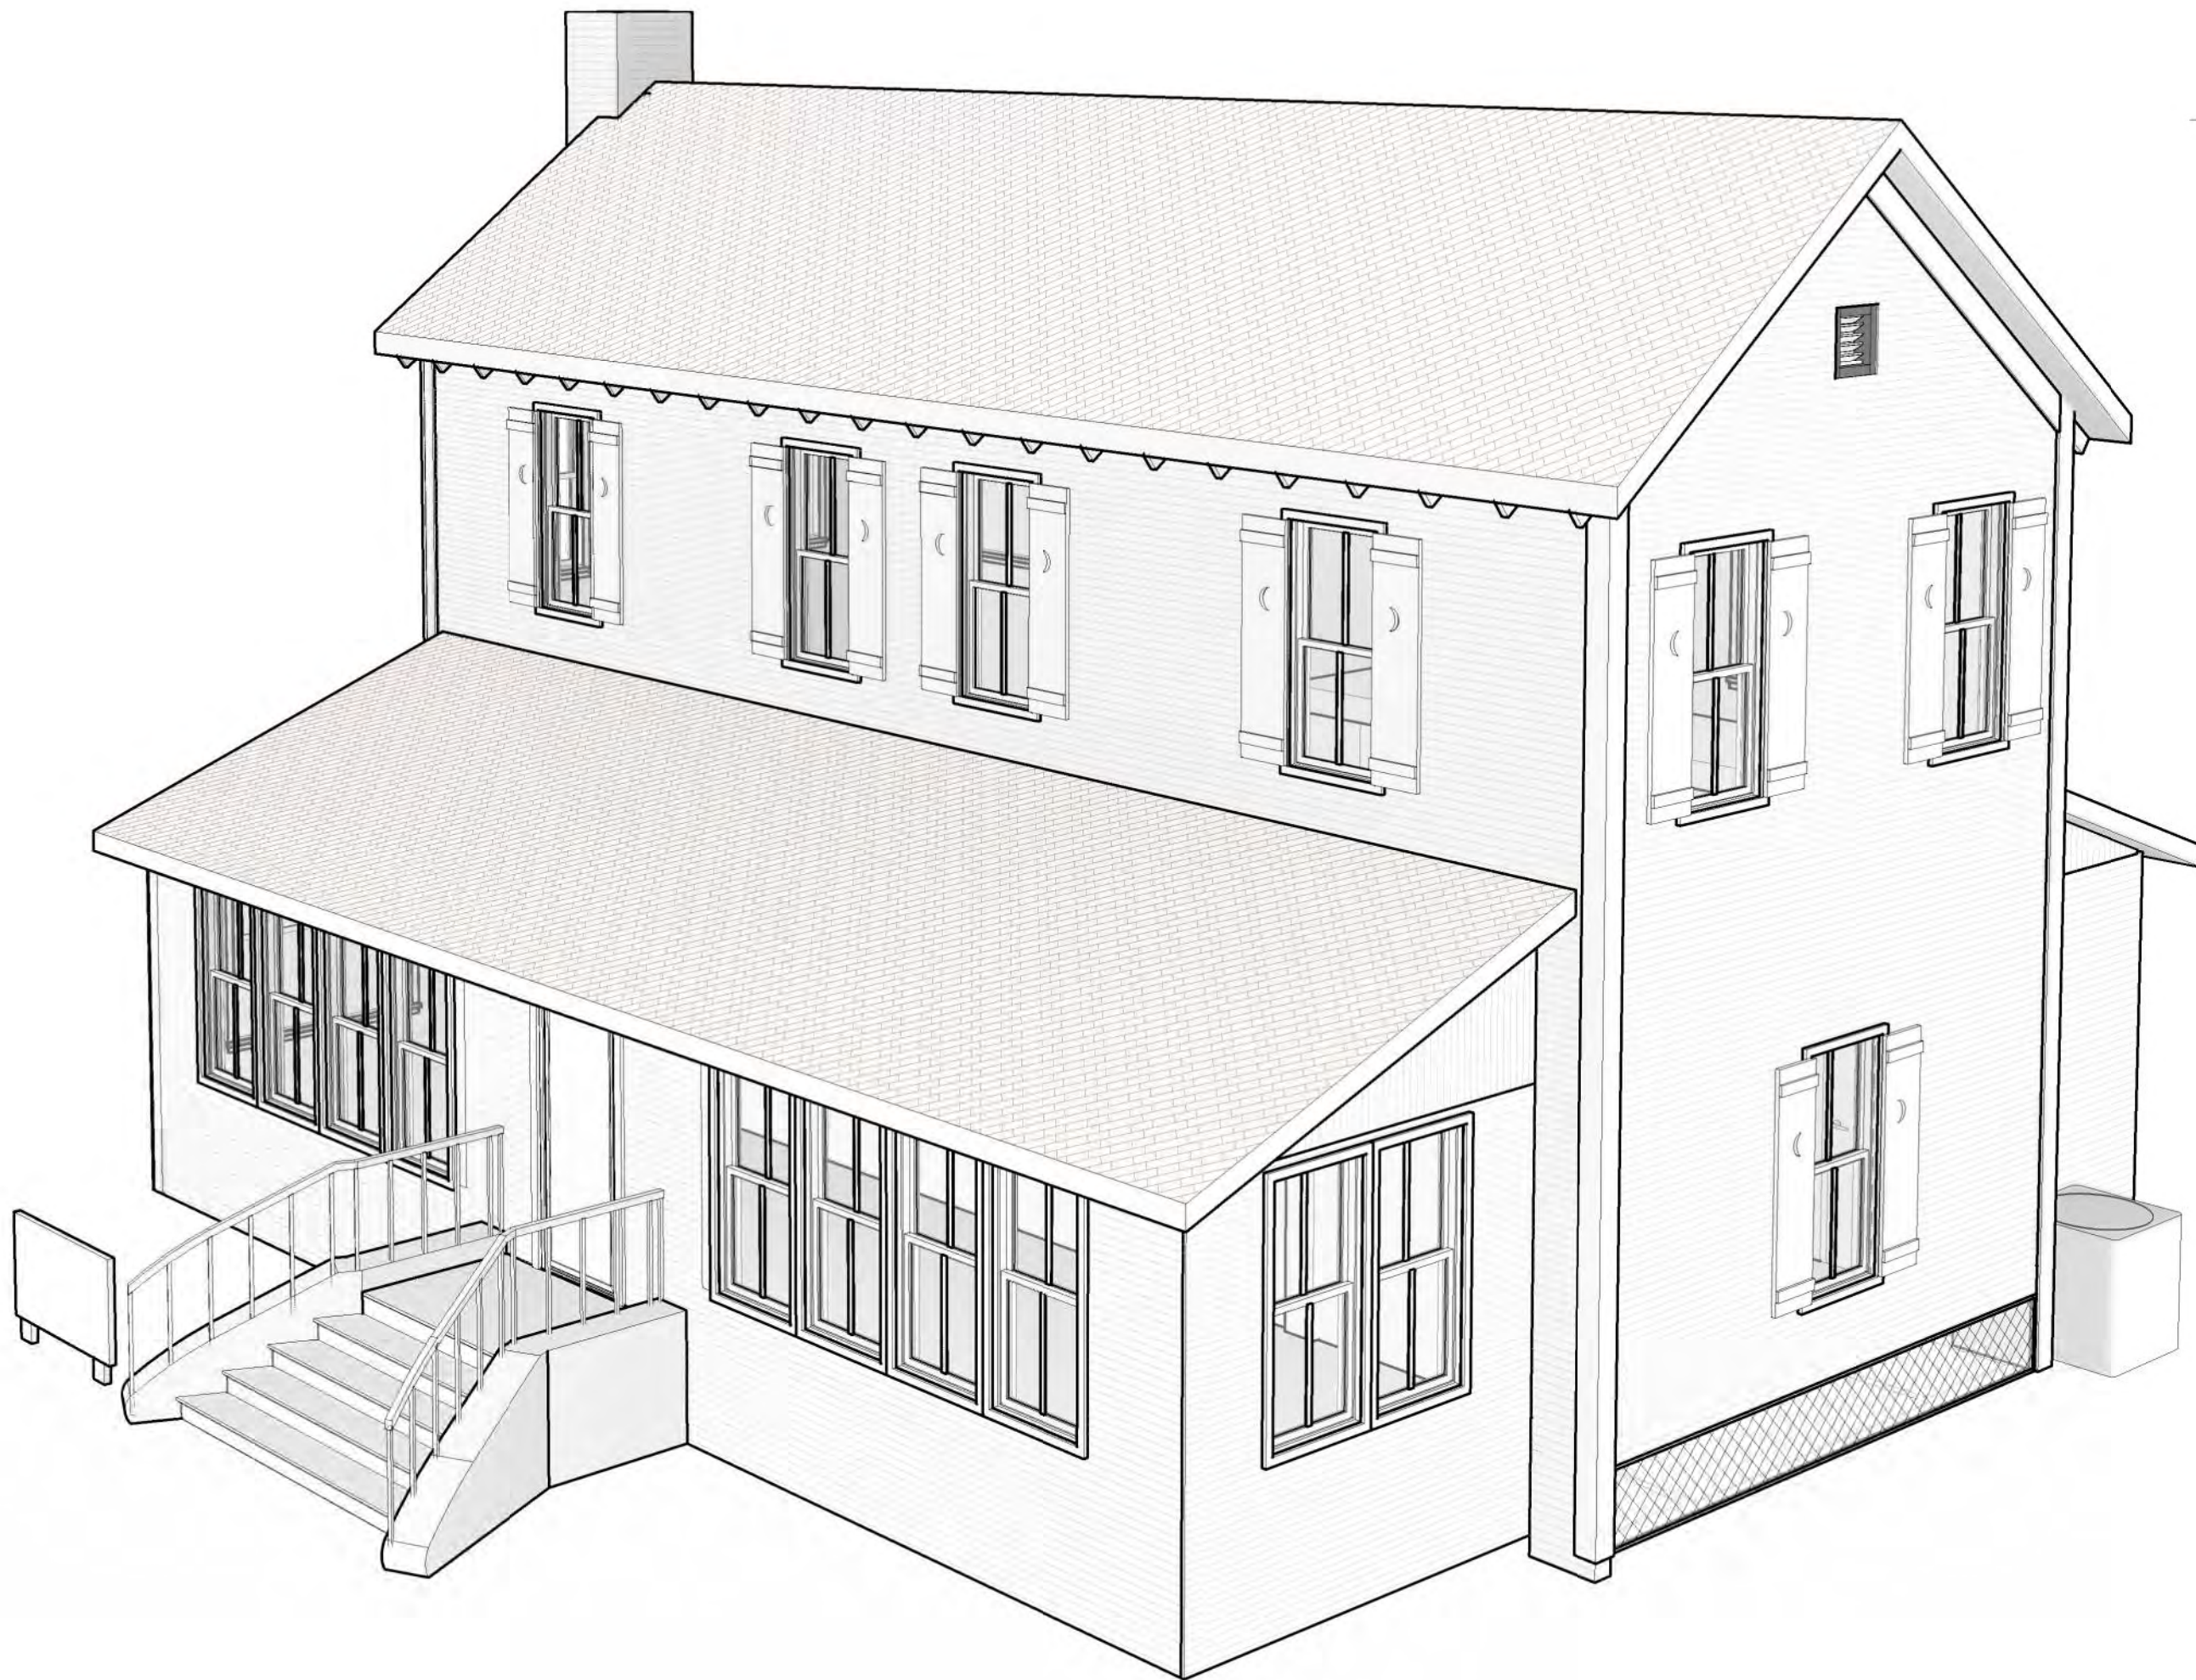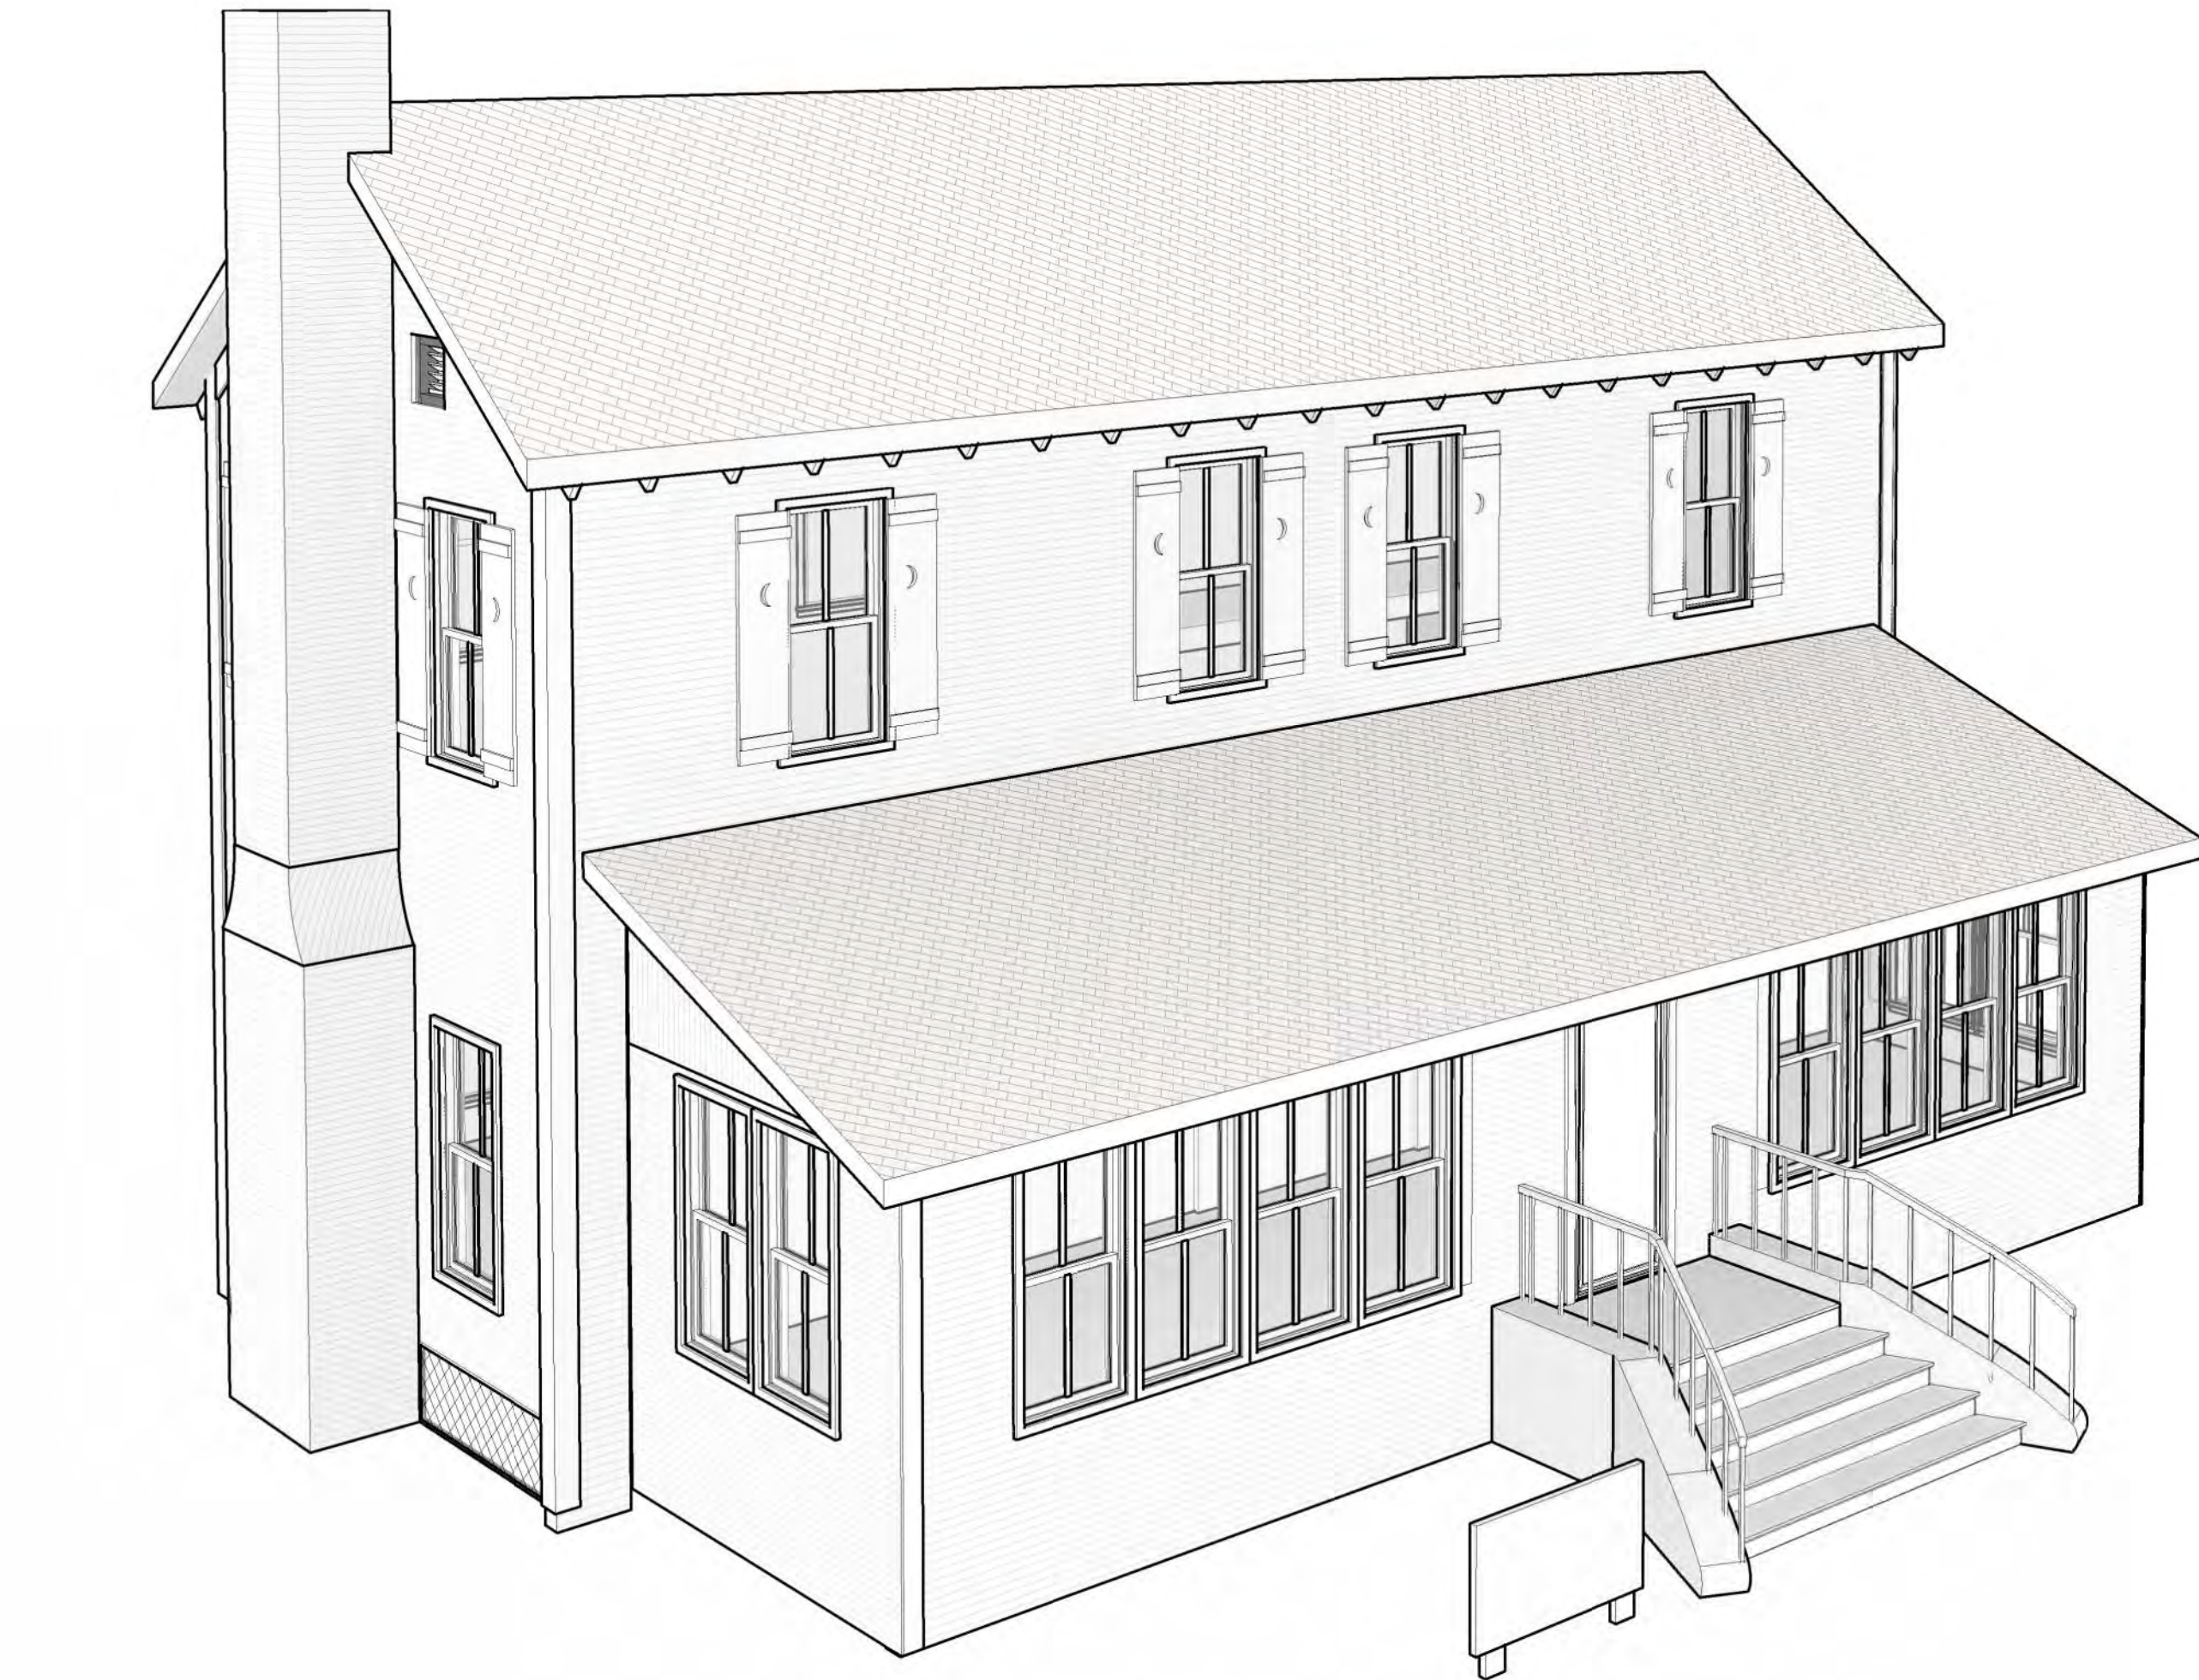






AA#26001212  
2417 Hollywood Blvd.  
Hollywood Florida 33020  
954.920.5746  
joseph@kallerarchitects.com

www.kallerarchitects.com

EAL

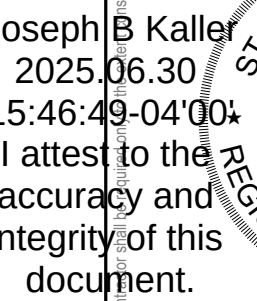

JOSEPH B. KALLER  
FLORIDA R.A. #0009239

# HISTORICAL HOUSE

4220 N 38TH AVENUE., HOLLYWOOD, FL.

### 3D PERSPECTIVES CONT.

## REVISIONS

[illegible]

This drawing, as an instrument of service, is and shall remain the property of the Architect and shall not be reproduced, published or used in any way without the permission of the Architect.

PROJECT No.: 24329


TE: 02/19/2025

AWN BY: PZ


CHECKED BY: JBK

SHEET

A-5.01

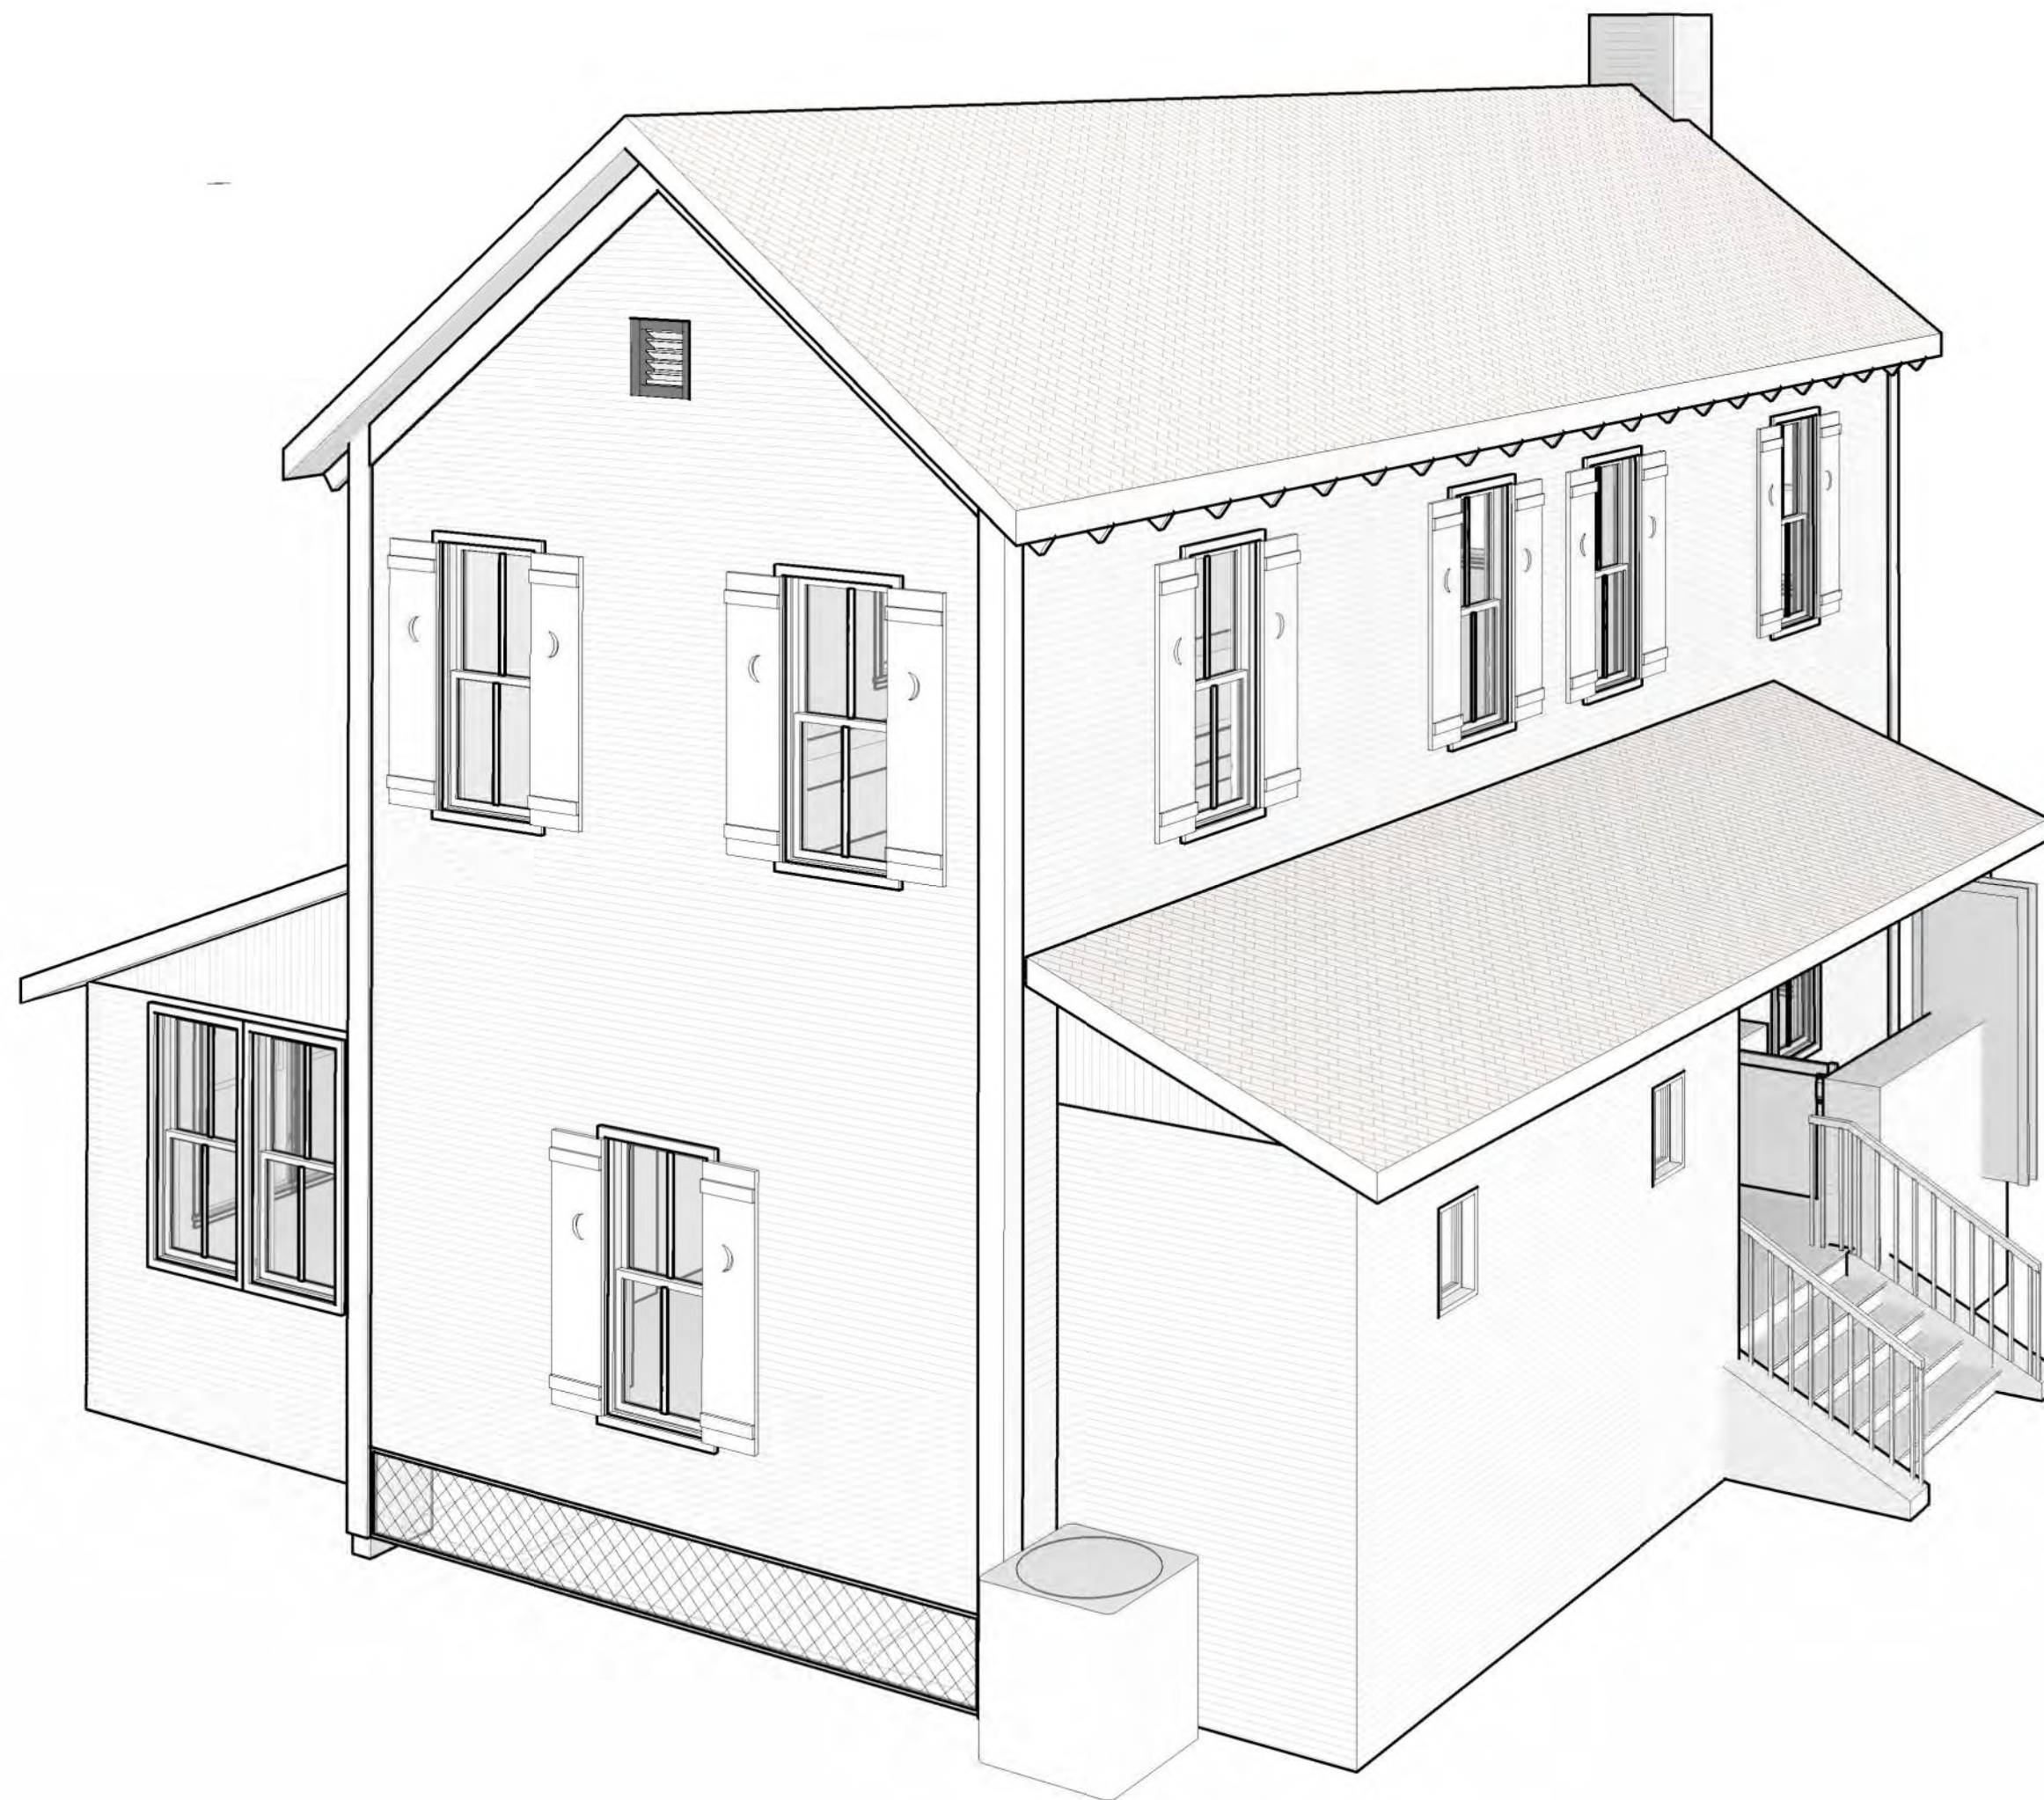



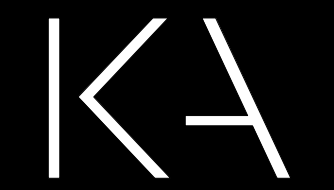


## Kaller Architecture

AA#26001212  
17 Hollywood Blvd.  
Hollywood Florida 33020  
954.920.5746  
h@kallerarchitects.com

.....

EAL

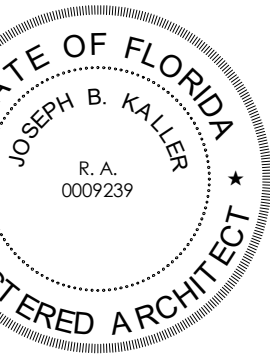

JOSEPH B. KALLER  
FLORIDA R.A. #0009239

# HISTORICAL HOUSE

4220 N 38TH AVENUE., HOLLYWOOD, FL:

## RENDERING 1

## REVISIONS

[illegible]

Drawing, as an instrument of service, is and shall remain the property of the Architect and shall not be reproduced, published or used in any way without the permission of the Architect.

PROJECT No.: 24329

DATE: 02/19/2025

RAWN BY: PZ

CHECKED BY: JBK

SHEET


A-5.02





**Kaller Architecture**  
AA#26001212  
2417 Hollywood Blvd.  
Hollywood Florida 33020  
954.920.5746  
joseph@kallerarchitects.com  
www.kallerarchitects.com

SEAL

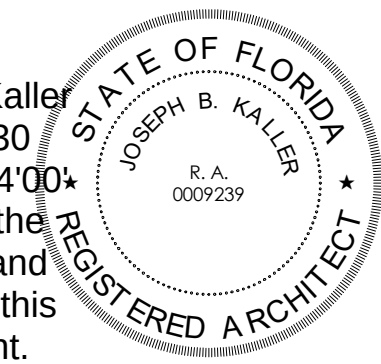

Joseph B. Kaller  
2025.06.30  
15:46:59-04:00  
I attest to the  
accuracy and  
integrity of this  
document.

JOSEPH B. KALLER  
FLORIDA R.A. #0009239

CONSTRUCTION DOCUMENTS

PROJECT TITLE

## HISTORICAL HOUSE

4220 N 58TH AVENUE, HOLLYWOOD, FL.

SHEET TITLE

## RENDERING 2

### REVISIONS

| No. | Description | Date |
|-----|-------------|------|
|     |             |      |
|     |             |      |
This drawing, as an instrument of service, is and shall remain the property of the Architect and shall not be reproduced, published or used in any way without the permission of the Architect.

PROJECT No.: 24329  
DATE: 02/19/2025  
DRAWN BY: PZ  
CHECKED BY: JBK


SHEET

A-5.03



SHEET INDEX:

- TD-1 TREE DISPOSITION PLAN  
TD-2 TREE DISPOSITION TABLE  
TD-3 TREE DISPOSITION TABLE  
L-1 LANDSCAPE PLAN - INDEX  
L-2 LANDSCAPE PLAN - PART 1  
L-3 LANDSCAPE PLAN - PARTS 2A & 2B  
L-4 LANDSCAPE DETAILS

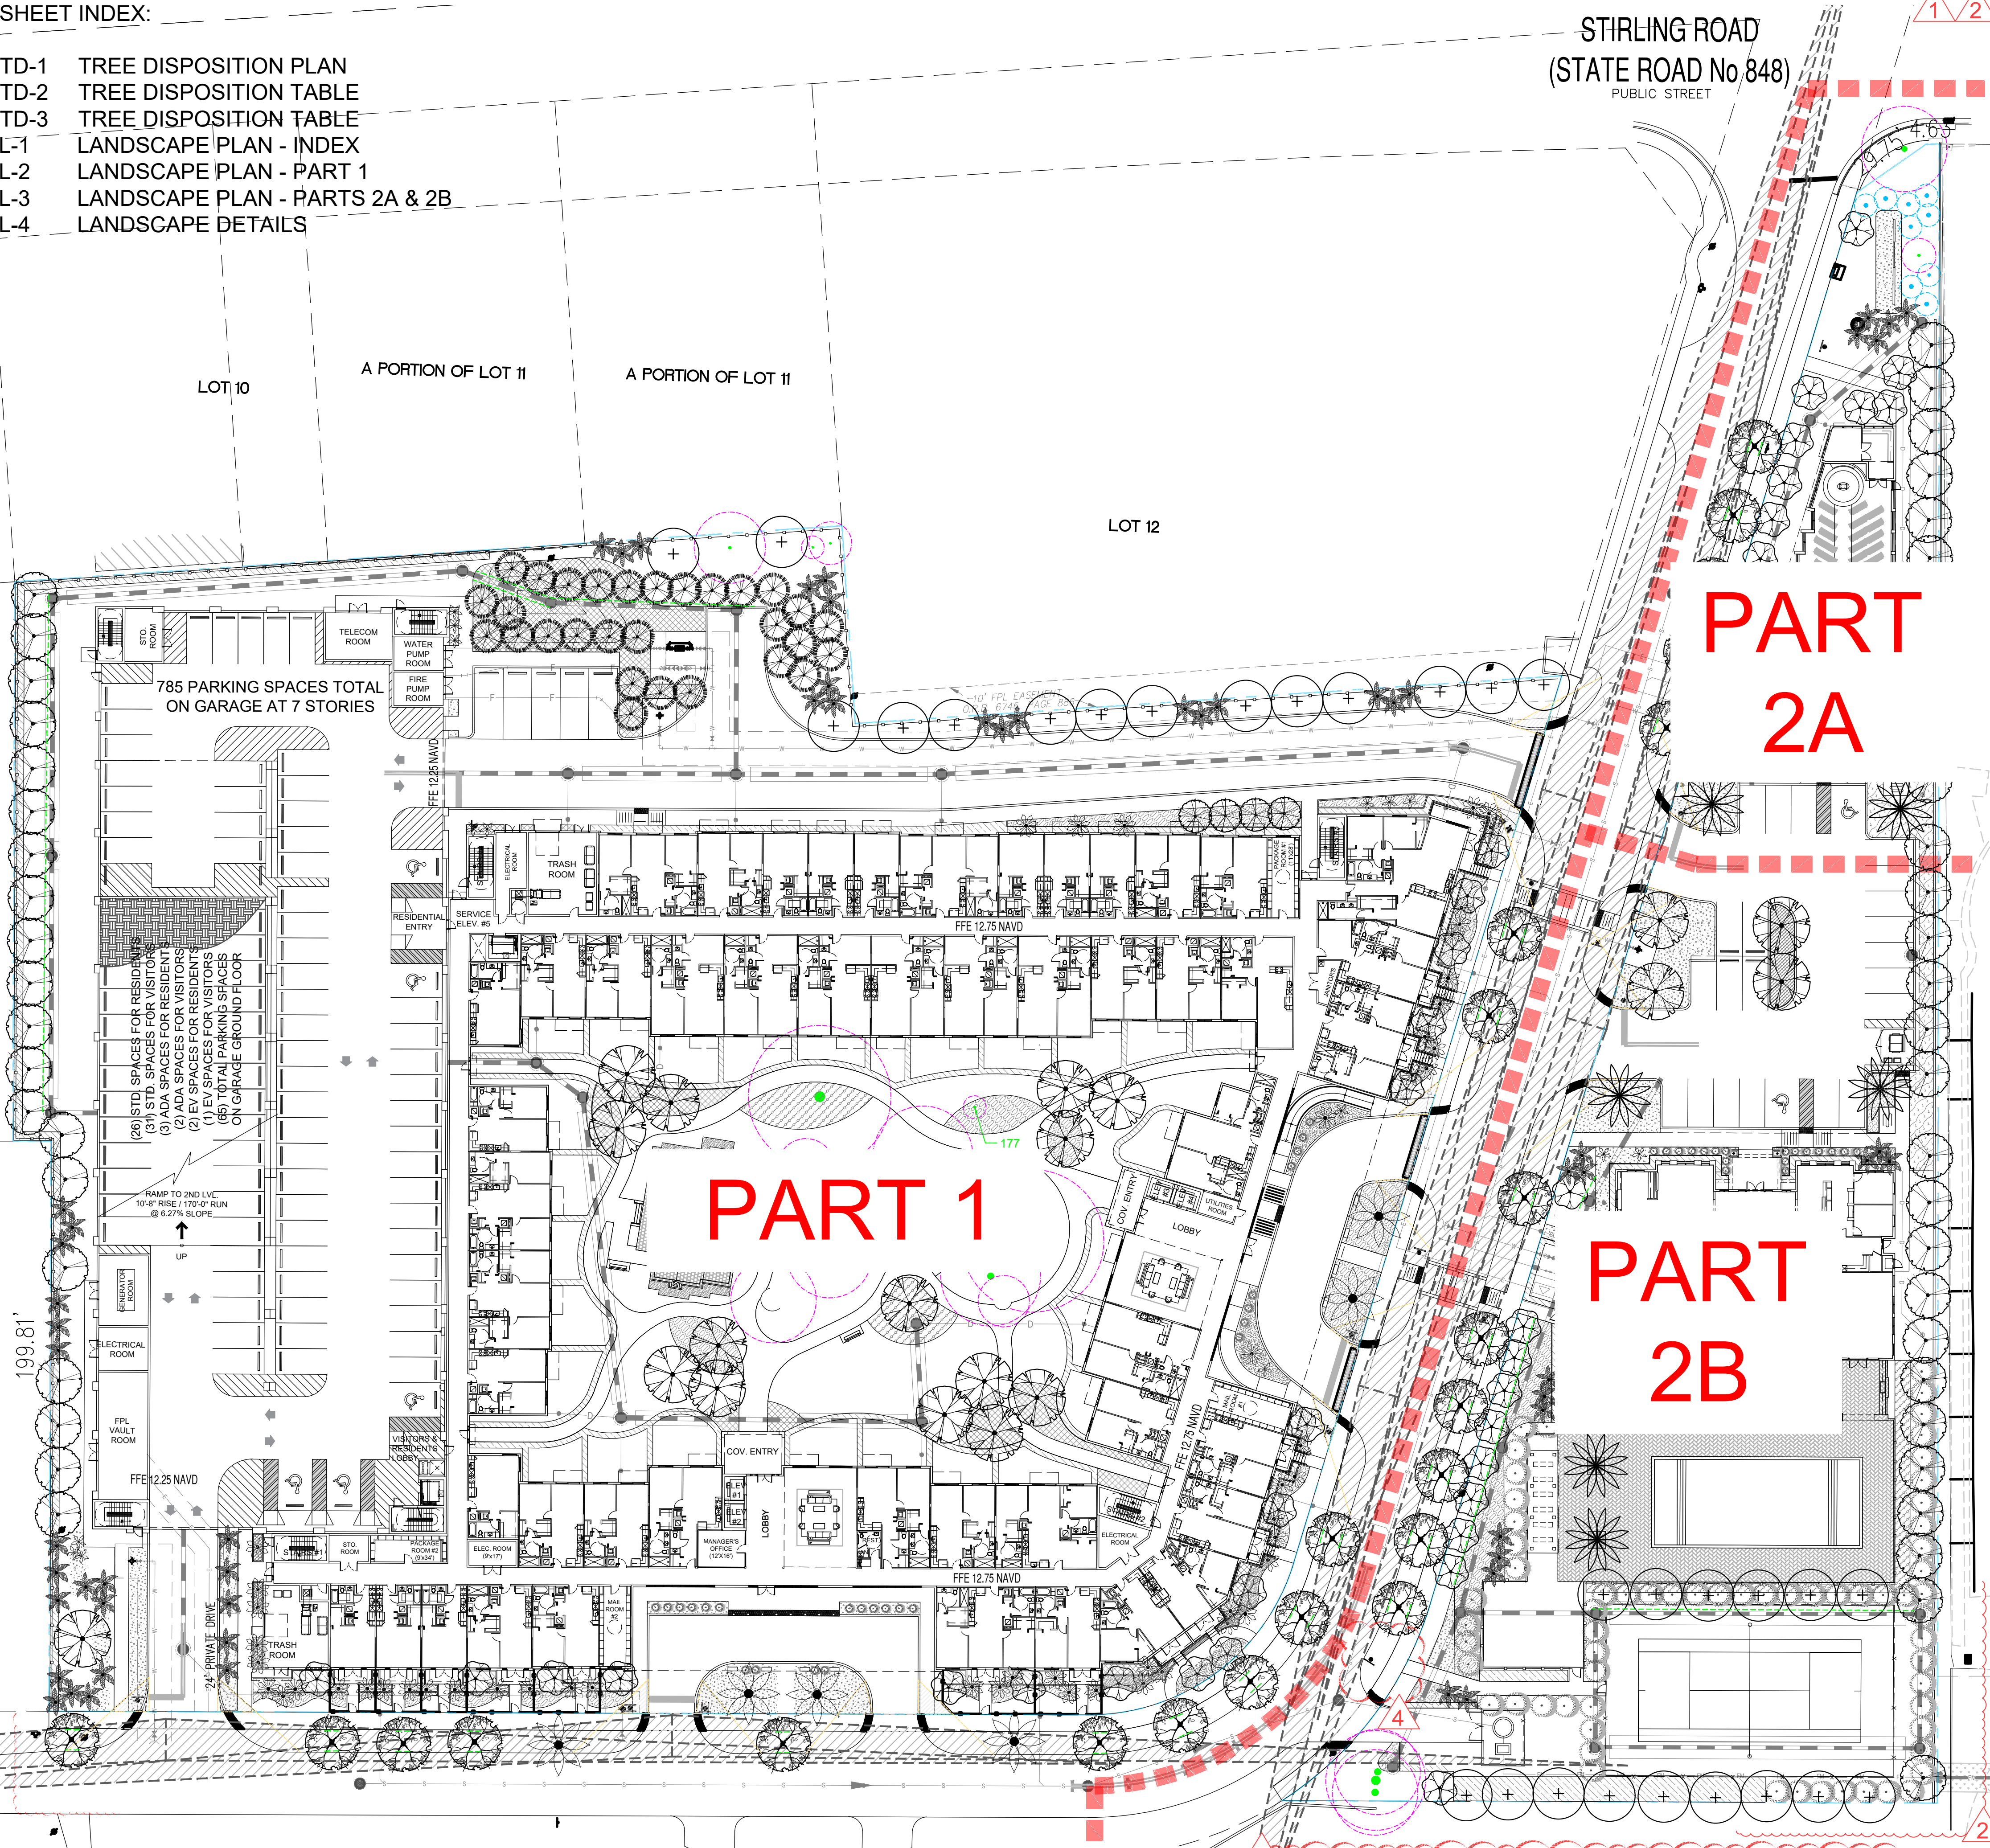

STIRLING ROAD  
(STATE ROAD No 848)  
PUBLIC STREET

PART  
2A

PART 1

PART  
2B

| PLANT SCHEDULE |      |          |                                                                    |                               |              |        |       |
|----------------|------|----------|--------------------------------------------------------------------|-------------------------------|--------------|--------|-------|
| SYMBOL         | CODE | QTY      | BOTANICAL / COMMON NAME                                            | SIZE                          | CONTAINER    | NATIVE | NOTES |
| TREES          |      |          |                                                                    |                               |              |        |       |
|                | CO   | 48       | Chrysophyllum oliviforme<br>Satinleaf                              | 16' HT. X 6" DBH. MIN         | -            | Y      | -     |
|                | CD   | 38       | Coccobola diversifolia<br>Pigeon Plum                              | 16' HT. X 6" DBH. MIN         | -            | Y      | -     |
|                | CE   | 29       | Conocarpus erectus<br>Green Buttonwood                             | 16' HT. X 6" DBH. MIN         | -            | Y      | -     |
|                | CS   | 4        | Conocarpus erectus sericeus<br>Silver Buttonwood                   | 14' HT. X 4" DBH. MIN.        | -            | Y      | -     |
|                | QV2  | 19       | Quercus virginiana<br>Live Oak                                     | 16' HT. X 6" DBH. MIN         | F.G. / CONT. | Y      | -     |
|                | TA   | 29       | Taxodium ascendens<br>Pond Cypress                                 | 16' HT. X 6" DBH. MIN         | -            | N      | -     |
| PALM TREES     |      |          |                                                                    |                               |              |        |       |
|                | PM   | 6        | Phoenix dactylifera 'Medjool'<br>Medjool Date Palm                 | 16' C.T.                      | F.G.         | N      | -     |
|                | SP   | 68       | Sabal palmetto<br>Sabal Palm                                       | 22' O.A. HT., 10' C.T.        | F.G. / CONT. | Y      | -     |
|                | TR   | 53       | Thrinax radiata<br>Florida Thatch Palm                             | 5' - 6' O.A. HT.              | F.G. / CONT. | Y      | -     |
| STREET TREES   |      |          |                                                                    |                               |              |        |       |
|                | PM2  | 6        | Phoenix dactylifera 'Medjool'<br>Medjool Date Palm                 | 16' C.T.                      | F.G.         | N      | -     |
|                | QV   | 23       | Quercus virginiana<br>Live Oak                                     | 16' HT. X 6" DBH. MIN         | -            | Y      | -     |
| SHRUBS         |      |          |                                                                    |                               |              |        |       |
|                | AI   | 42       | Alcantarea imperialis<br>Imperial Bromeliad (By Bullis Bromeliads) | 36" HT. X 36" SPR.            | 17" POT      | N      | -     |
|                | CE2  | 64       | Conocarpus erectus<br>Green Buttonwood                             | 8' O.A. HT.                   | -            | Y      | -     |
|                | DS   | 17       | Dion spinulosum<br>Giant Dion                                      | 36" HT. X 36" SPR.            | -            | N      | -     |
| SHRUB AREAS    |      |          |                                                                    |                               |              |        |       |
|                | CI   | 843      | Chrysobalanus icaco 'Horizontalis'<br>Horizontal Cocoplum          | 18" HT. X 18" SPR. / 18 O.C.  | -            | Y      | -     |
|                | CG   | 2,014    | Clusia guttifera<br>Small Leaf Clusia                              | 24" HT. X 24" SPR. / 24" O.C. | -            | Y      | -     |
|                | MC   | 1,236    | Muhlenbergia capillaris<br>Pink Muhly Grass                        | 24" HT. X 24" SPR. / 24" O.C. | -            | Y      | -     |
|                | NM   | 1,048    | Nephrolepis biserrata<br>Macho Fern                                | 18" HT. X 18" SPR. / 18" O.C. | -            | N      | -     |
|                | TD   | 478      | Tripsacum dactyloides<br>Fakahatchee Grass                         | 36" HT. X 36" SPR. / 36" O.C. | -            | Y      | -     |
| GROUND COVERS  |      |          |                                                                    |                               |              |        |       |
|                | FM   | 4,101    | Ficus microcarpa<br>Green Island ficus                             | 15" HT. X 15" SPR. / 15" O.C. | -            | N      | -     |
| TURF GRASS     |      |          |                                                                    |                               |              |        |       |
|                | LAWN | 3,530 sf | Stenotaphrum secundatum 'Floratum'<br>Floratum St. Augustine Grass | SOLID EVEN SOD                | -            | N      | -     |

| LANDSCAPE LEGEND - CITY OF HOLLYWOOD                                                                              |      |                 |  |
|---|------|-----------------|--|
| ZONE DISTRICT: PD                                                                                                 |      |                 |  |
| Previous Landscape area 79,359.22 sq. ft.                                                                         |      |                 |  |
| TREES & PALMS   |      |                 |  |
| A. No. trees required = 1 tree per 1,000 sq. ft. previous landscape area                                          | REQ. | PROV.           |  |
| Palms can be counted up to 50% but more than 20% of all trees must be native shade trees                          | 80   | 80+             |  |
| No. of existing to remain trees meeting or exceeding minimum requirements to count towards landscape requirements |      | 16              |  |
| No. of proposed trees meeting or exceeding minimum requirements to count towards landscape requirements           |      | 52              |  |
| No. of existing to remain palms meeting or exceeding minimum requirements to count towards landscape requirements |      | 12<br>(4 TREES) |  |
| No. of proposed palms meeting or exceeding minimum requirements to count towards landscape requirements           |      | 25<br>(8 TREES) |  |
| B. Street trees provided at a maximum spacing of 50' o.c. per linear ft. of street frontage                       | 25   | 25              |  |
| 1,217 ft. / 50' =                                                                                                 |      |                 |  |
| C. Parking Buffer Trees to be planted at a maximum of 20 ft. O.C. per linear ft. of parking                       | 10   | 10+             |  |
| 201 ft. parking provided =                                                                                        |      |                 |  |
| D. Total Trees Required                                                                                           | 115  | 115+            |  |
| A + B + C = Total Trees                                                                                           |      |                 |  |
| 60% of total trees required must be Florida Native                                                                |      |                 |  |
| SHRUBS   |      |                 |  |
| A. Parking Buffer Shrubs to be planted at maximum spacing of 36" o.c. per linear ft. of parking                   | 67   | 67+             |  |
| 201 ft. parking provided =                                                                                        |      |                 |  |
| NOTES   |      |                 |  |
| • IRRIGATION: 100% coverage as required by City of Hollywood.                                                     |      |                 |  |
| • Plant material will not be planted into root balls of trees and palms.                                          |      |                 |  |
| • No substitutions without the approval of Hollywood's Landscape Plan Reviewer                                    |      |                 |  |
| • All landscaping shall be warranted for 1 year after final inspection.                                           |      |                 |  |

| TREE & PALM MITIGATION TABLE   |         |          |            |                |                    |
|---|---------|----------|------------|----------------|--------------------|
| DESCRIPTION   | REMOVED | PROVIDED | DEFICIENCY | VALUE PER UNIT | DOLLAR REPLACEMENT |
| TREES   | 3,400   | 654      | 2,746      | \$18           | \$480,550          |
| PALMS   | 61      | 61       | 0          | N/A            | 0                  |
| Total Financial Contribution Expected per Provided Mitigation Deficiency                                                                                                  |         |          |            |                | \$480,550          |
| NOTES   |         |          |            |                |                    |
| • Any additional mitigation shall take place off site or paid into a tree trust fund. Mitigation shall be worked out with the City of Hollywood based on the tree survey. |         |          |            |                |                    |
| PROVIDED TREES & PALM CALCULATIONS   |         |          |            |                |                    |
| 196 TOTAL PROPOSED TREES (LOT & STREET)   |         |          |            |                |                    |
| 74 TOTAL PROPOSED PALMS   |         |          |            |                |                    |
| TREES & PALMS PROVIDED FOR SITE REQUIREMENTS   |         |          |            |                |                    |
| • 25 PALMS   |         |          |            |                |                    |
| • 52 TREES   |         |          |            |                |                    |
| • 25 STREET TREES   |         |          |            |                |                    |
| • 10 BUFFER TREES   |         |          |            |                |                    |
| TREES & PALMS PROVIDED FOR SITE MITIGATION   |         |          |            |                |                    |
| • 49 PALMS   |         |          |            |                |                    |
| • 4 STREET TREES @ 6" DBH EACH = 24"   |         |          |            |                |                    |
| • 105 LOT TREES @ 6" DBH EACH = 630"   |         |          |            |                |                    |
| 654" - TOTAL DBH PROVIDED FOR MITIGATION   |         |          |            |                |                    |

- NOTES:
- Any additional mitigation shall take place off site or paid into a tree trust fund. Mitigation shall be worked out with the City of Hollywood based on the tree survey.
  - 100% Irrigation coverage shall be provided.
  - All landscaping shall be warranted for 1 year after final inspection.
- ROOT PRUNING/SHAVING: An ISA Certified Arborist shall be present on-site to monitor work near existing trees to ensure that inappropriate pruning and/or shaving of roots belonging to specimen trees is avoided. All root pruning and shaving must adhere to ISA methods and standards to protect tree health and stability. If roots are encountered that require pruning and/or shaving that are outside accepted ISA standards and practices, work shall cease and the City Engineering Department/ Landscape division shall be contacted immediately.

WITKIN HULTS + PARTNERS

307 South 7th Street, Suite 200  
Hollywood, FL 33021  
phone: 954-923-9681 fax: 954-923-9689  
www.witkindesign.com

©2020 WITKIN HULTS + PARTNERS  
THE DESIGN AND DRAWINGS HEREIN ARE THE  
INTELLECTUAL PROPERTY OF THIS  
LANDSCAPE ARCHITECT AND ARE PROTECTED  
UNDER THE COPYRIGHT PROTECTION ACT

HOLLYWOOD OAKS  
BY KUSHNER

4220 & 4231 N. 58TH AVE.  
HOLLYWOOD, FLORIDA

LANDSCAPE PLAN - INDEX

Project: FINAL TAC

Revisions:

| Revisions:      | Date:      | By:  |
|-----------------|------------|------|
| 1) TAC Comments | 02.10.2025 | JT   |
| 2) TAC Comments | 05.05.2025 | SCGM |
| 3) TAC Comments | 06.30.2025 | SCGM |
| 4) TAC Comments | 07.18.2025 | CB   |

Seal:

Lic. # LA0000889  
Member: A.S.L.A.

Date: 11/18/2024

Scale: 1"=30'


Drawn by: SC

Sheet No.:

L-1

Cad Id.: 2024-023



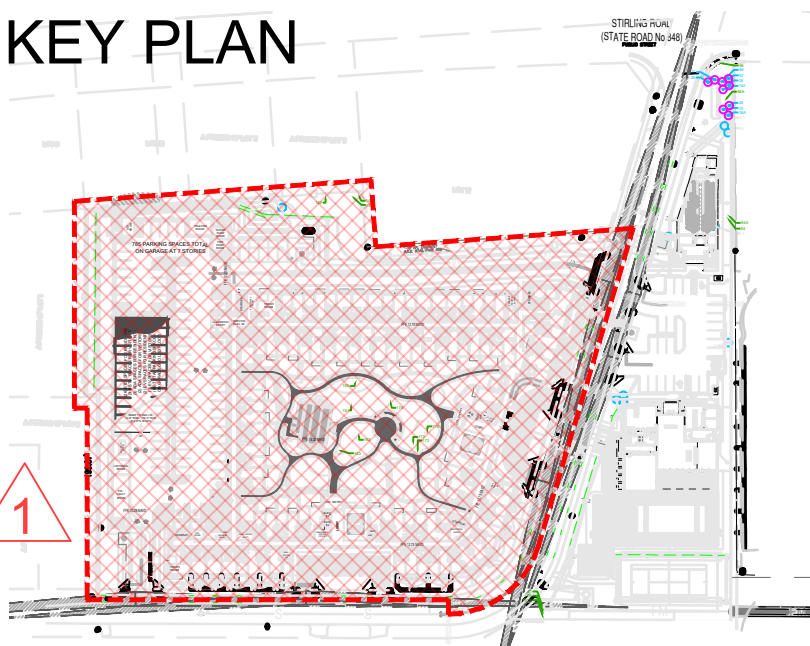

- SYMBOL LEGEND**
- Tree to Remain
  - Relocated Tree / Palm
  - Existing Tree Canopy

| PLANT SCHEDULE |         |     |                                                                   |                               |              |
|----------------|---------|-----|-------------------------------------------------------------------|-------------------------------|--------------|
| SYMBOL         | CODE    | QTY | BOTANICAL / COMMON NAME                                           | SIZE                          | CONTAINER    |
| TREES          |         |     |                                                                   |                               |              |
| CO             | 48      | 4   | Chrysophyllum oliviforme<br>Satinleaf                             | 16" HT. X 6" DBH. MIN.        | -            |
| CD             | 38      | 4   | Coccoloba diversifolia<br>Pigeon Plum                             | 16" HT. X 6" DBH. MIN.        | -            |
| CE             | 29      | 4   | Conocarpus erectus<br>Green Buttonwood                            | 16" HT. X 6" DBH. MIN.        | -            |
| CS             | 4       | 4   | Conocarpus erectus sericeus<br>Silver Buttonwood                  | 14" HT. X 4" DBH. MIN.        | -            |
| QV2            | 19      | 4   | Quercus virginiana<br>Live Oak                                    | 16" HT. X 6" DBH. MIN.        | F.G. / CONT. |
| TA             | 29      | 4   | Taxodium ascendens<br>Pond Cypress                                | 16" HT. X 6" DBH. MIN.        | -            |
| PALM TREES     |         |     |                                                                   |                               |              |
| PM             | 6       | 4   | Phoenix dactylifera 'Medjool'<br>Medjool Date Palm                | 16" C.T.                      | F.G.         |
| SP             | 68      | 4   | Sabal palmetto<br>Sabal Palm                                      | 22" O.A. HT., 10" C.T.        | F.G. / CONT. |
| TR             | 53      | 4   | Thrinax radiata<br>Florida Thatch Palm                            | 5' - 6' O.A. HT.              | F.G. / CONT. |
| STREET TREES   |         |     |                                                                   |                               |              |
| PM2            | 6       | 4   | Phoenix dactylifera 'Medjool'<br>Medjool Date Palm                | 16" C.T.                      | F.G.         |
| QV             | 23      | 4   | Quercus virginiana<br>Live Oak                                    | 16" HT. X 6" DBH. MIN.        | -            |
| SHRUBS         |         |     |                                                                   |                               |              |
| AI             | 42      | 4   | Alcantarea imperialis<br>Imperial Bromeliad (By Bulbs Bromeliads) | 36" HT. X 36" SPR.            | 17" POT      |
| CE2            | 64      | 4   | Conocarpus erectus<br>Green Buttonwood                            | 8" O.A. HT.                   | -            |
| DS             | 17      | 4   | Ocotea spicata<br>Giant Dicot                                     | 36" HT. X 36" SPR.            | -            |
| SHRUB AREAS    |         |     |                                                                   |                               |              |
| CI             | 943     | 4   | Chrysobalanus icaco 'Horizontalis'<br>Horizontal Coccoloba        | 16" HT. X 18" SPR. / 18" O.C. | -            |
| CG             | 2,014   | 4   | Chamaecrista<br>Small Leaf Cuscuta                                | 24" HT. X 24" SPR. / 24" O.C. | -            |
| MC             | 1,236   | 4   | Muhlenbergia capillaris<br>Pink Muhly Grass                       | 24" HT. X 24" SPR. / 24" O.C. | -            |
| NM             | 1,048   | 4   | Nephrolepis biserrata<br>Maiden Fern                              | 18" HT. X 18" SPR. / 18" O.C. | -            |
| TD             | 478     | 4   | Tripsacum dactyloides<br>Fakelatchew Grass                        | 36" HT. X 36" SPR. / 36" O.C. | -            |
| GROUND COVERS  |         |     |                                                                   |                               |              |
| FM             | 4,101   | 4   | Ficus microcarpa<br>Green Island ficus                            | 15" HT. X 15" SPR. / 15" O.C. | -            |
| TURF GRASS     |         |     |                                                                   |                               |              |
| LAWN           | 3,530.0 | 4   | Stenotaphrum secundatum 'Florant'<br>Florant St. Augustine Grass  | SOLID EVEN SOD                | -            |

W

H

P

WITKIN HULTS + PARTNERS

307 South 7th Avenue, Suite 100  
Miami, FL 33130  
phone: 954.923.9681 fax: 954.923.9689  
www.witkindesign.com

©2020 WITKIN HULTS + PARTNERS  
THE DESIGN AND DRAWINGS HEREIN ARE THE  
INTELLECTUAL PROPERTY OF THIS  
LANDSCAPE ARCHITECT AND ARE PROTECTED  
UNDER THE COPYRIGHT PROTECTION ACT

HOLLYWOOD OAKS

BY KUSHNER

4220 & 4231 N. 58TH AVE.  
HOLLYWOOD, FLORIDA

LANDSCAPE PLAN - PART 1

Project:

Phase:

Revisions:

Date:

By:

1) TAC Comments

02.10.2022

JT

2) TAC Comments

05.05.2022

SCGM

3) TAC Comments

06.30.2022

SCGM

4) TAC Comments

02.18.2022

CB

Seal:

STATE OF FLORIDA

LANDSCAPE ARCHITECT

LA0000889

Member: A.S.L.A.

Date: 11/18/2024

Scale: 1" = 20' - 0"



Drawn by: SC

Sheet No.:

L-2

Cad Id.: 2024-023



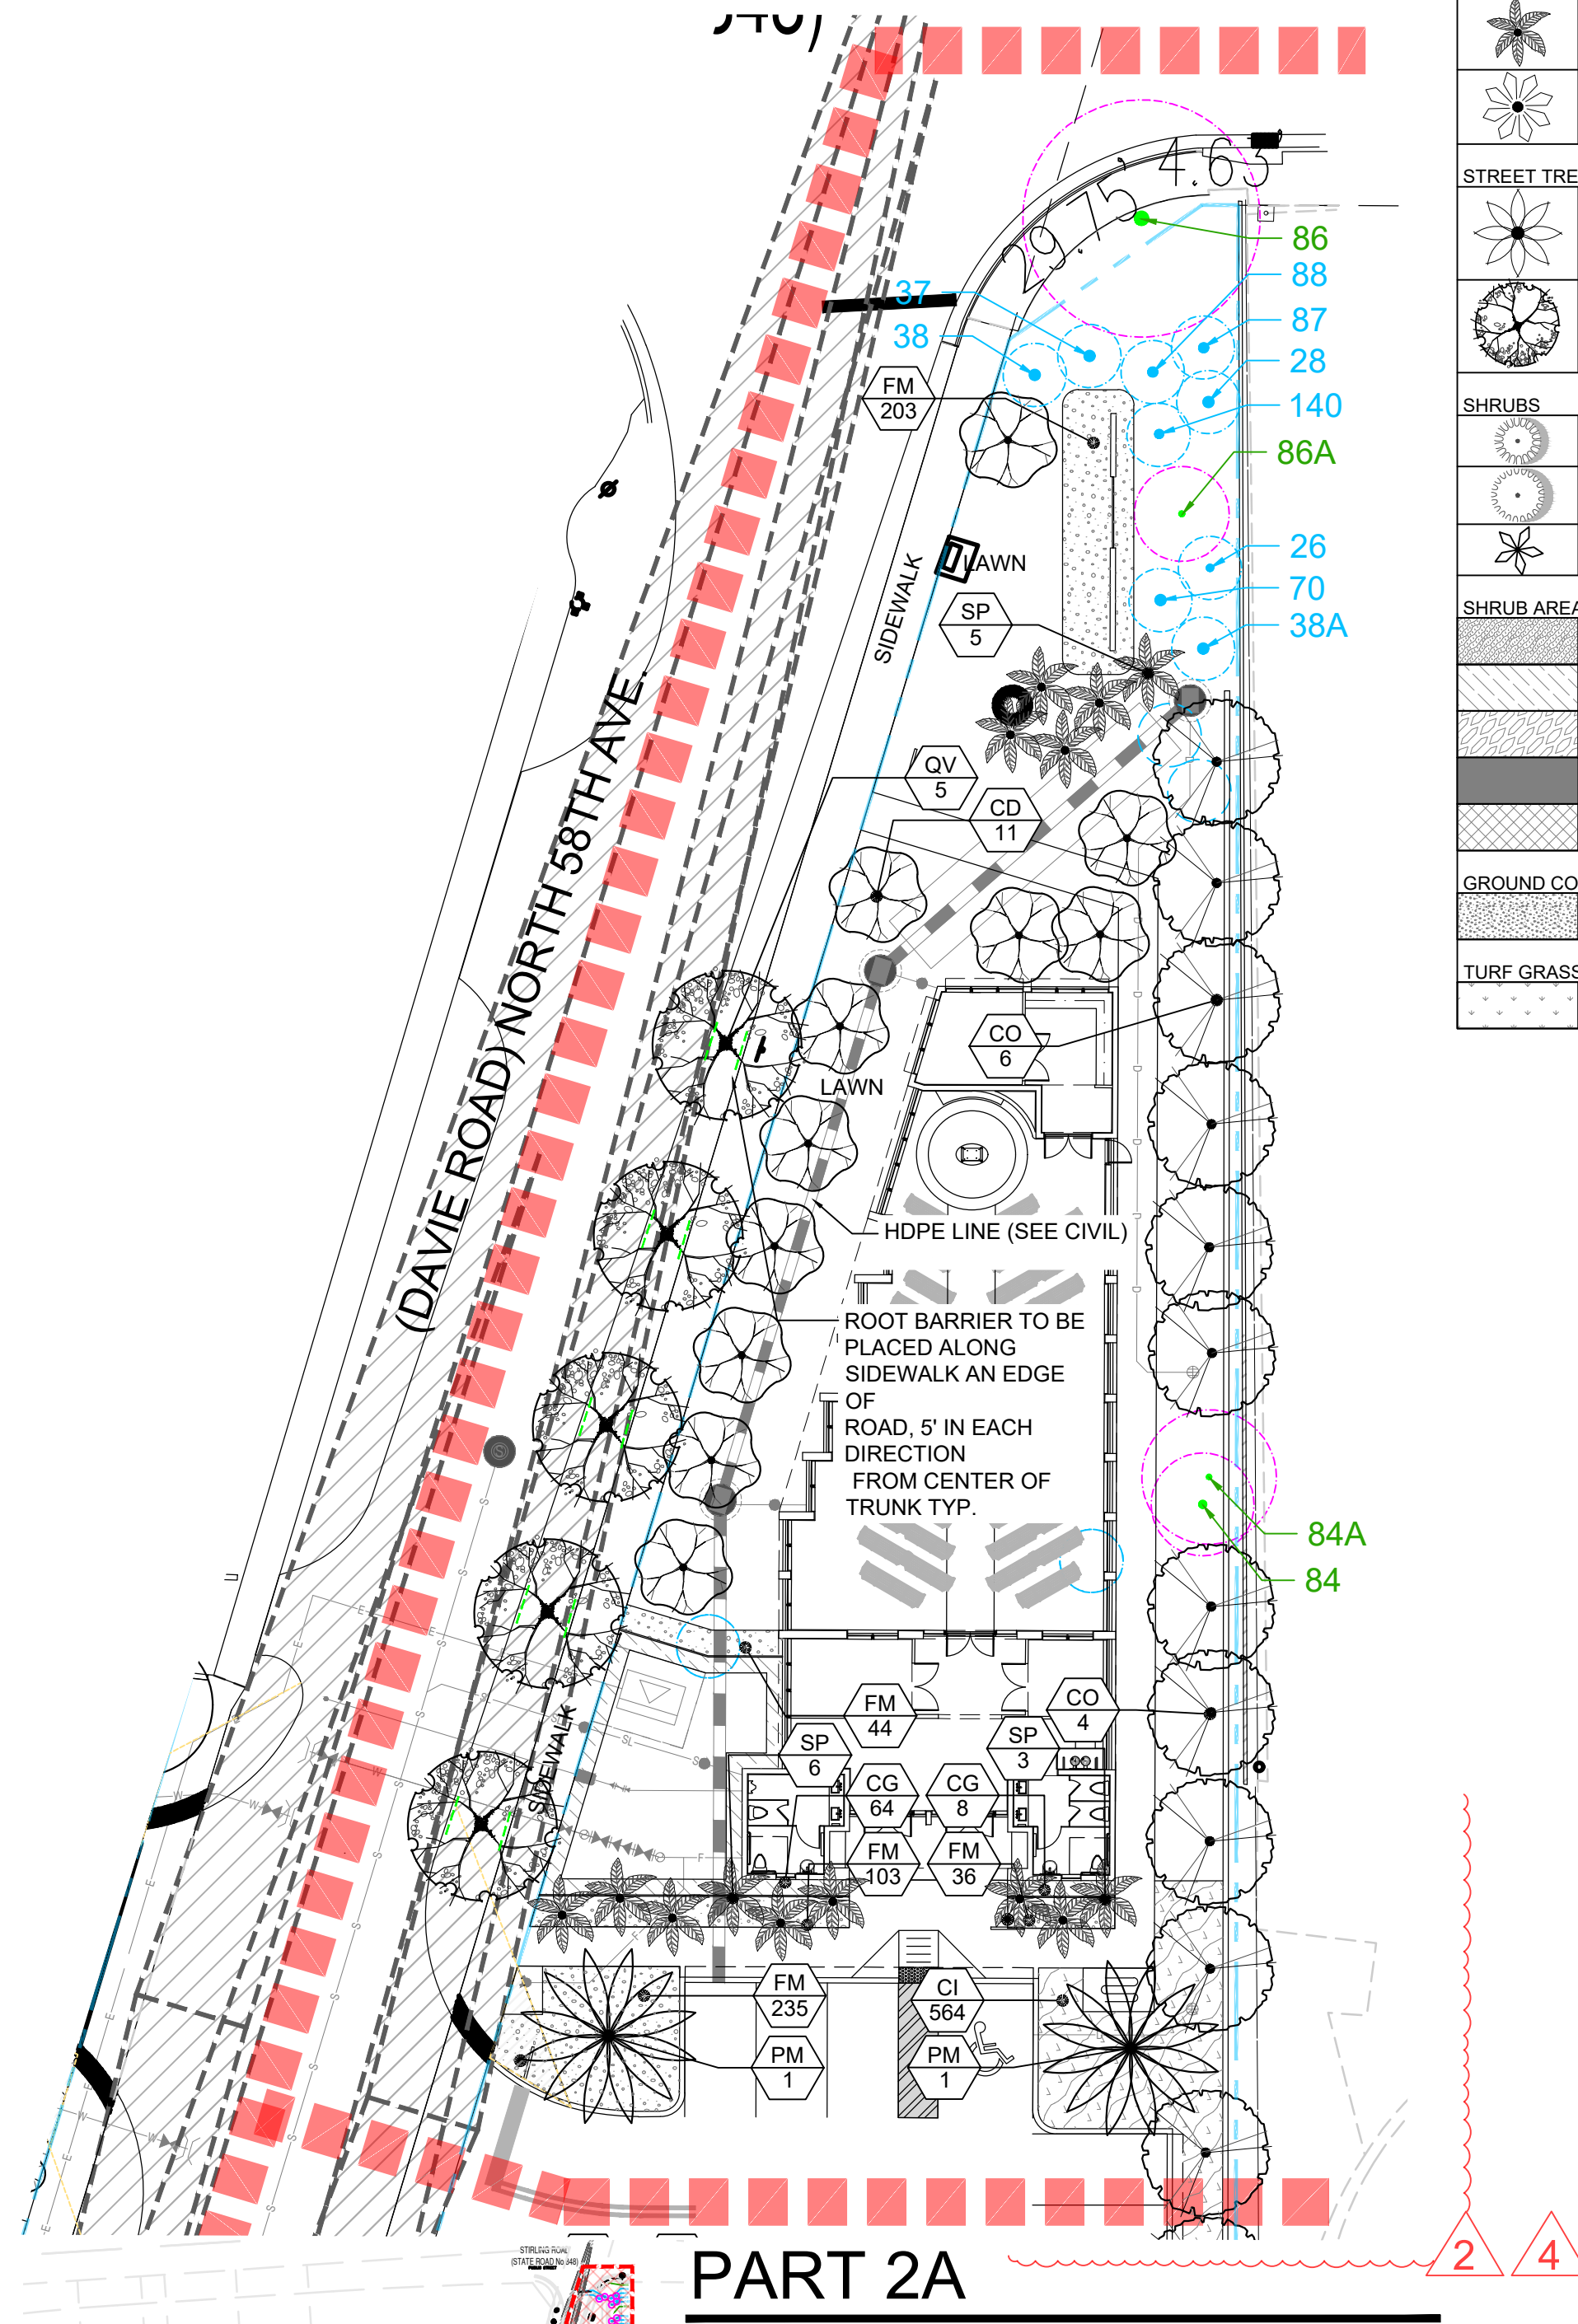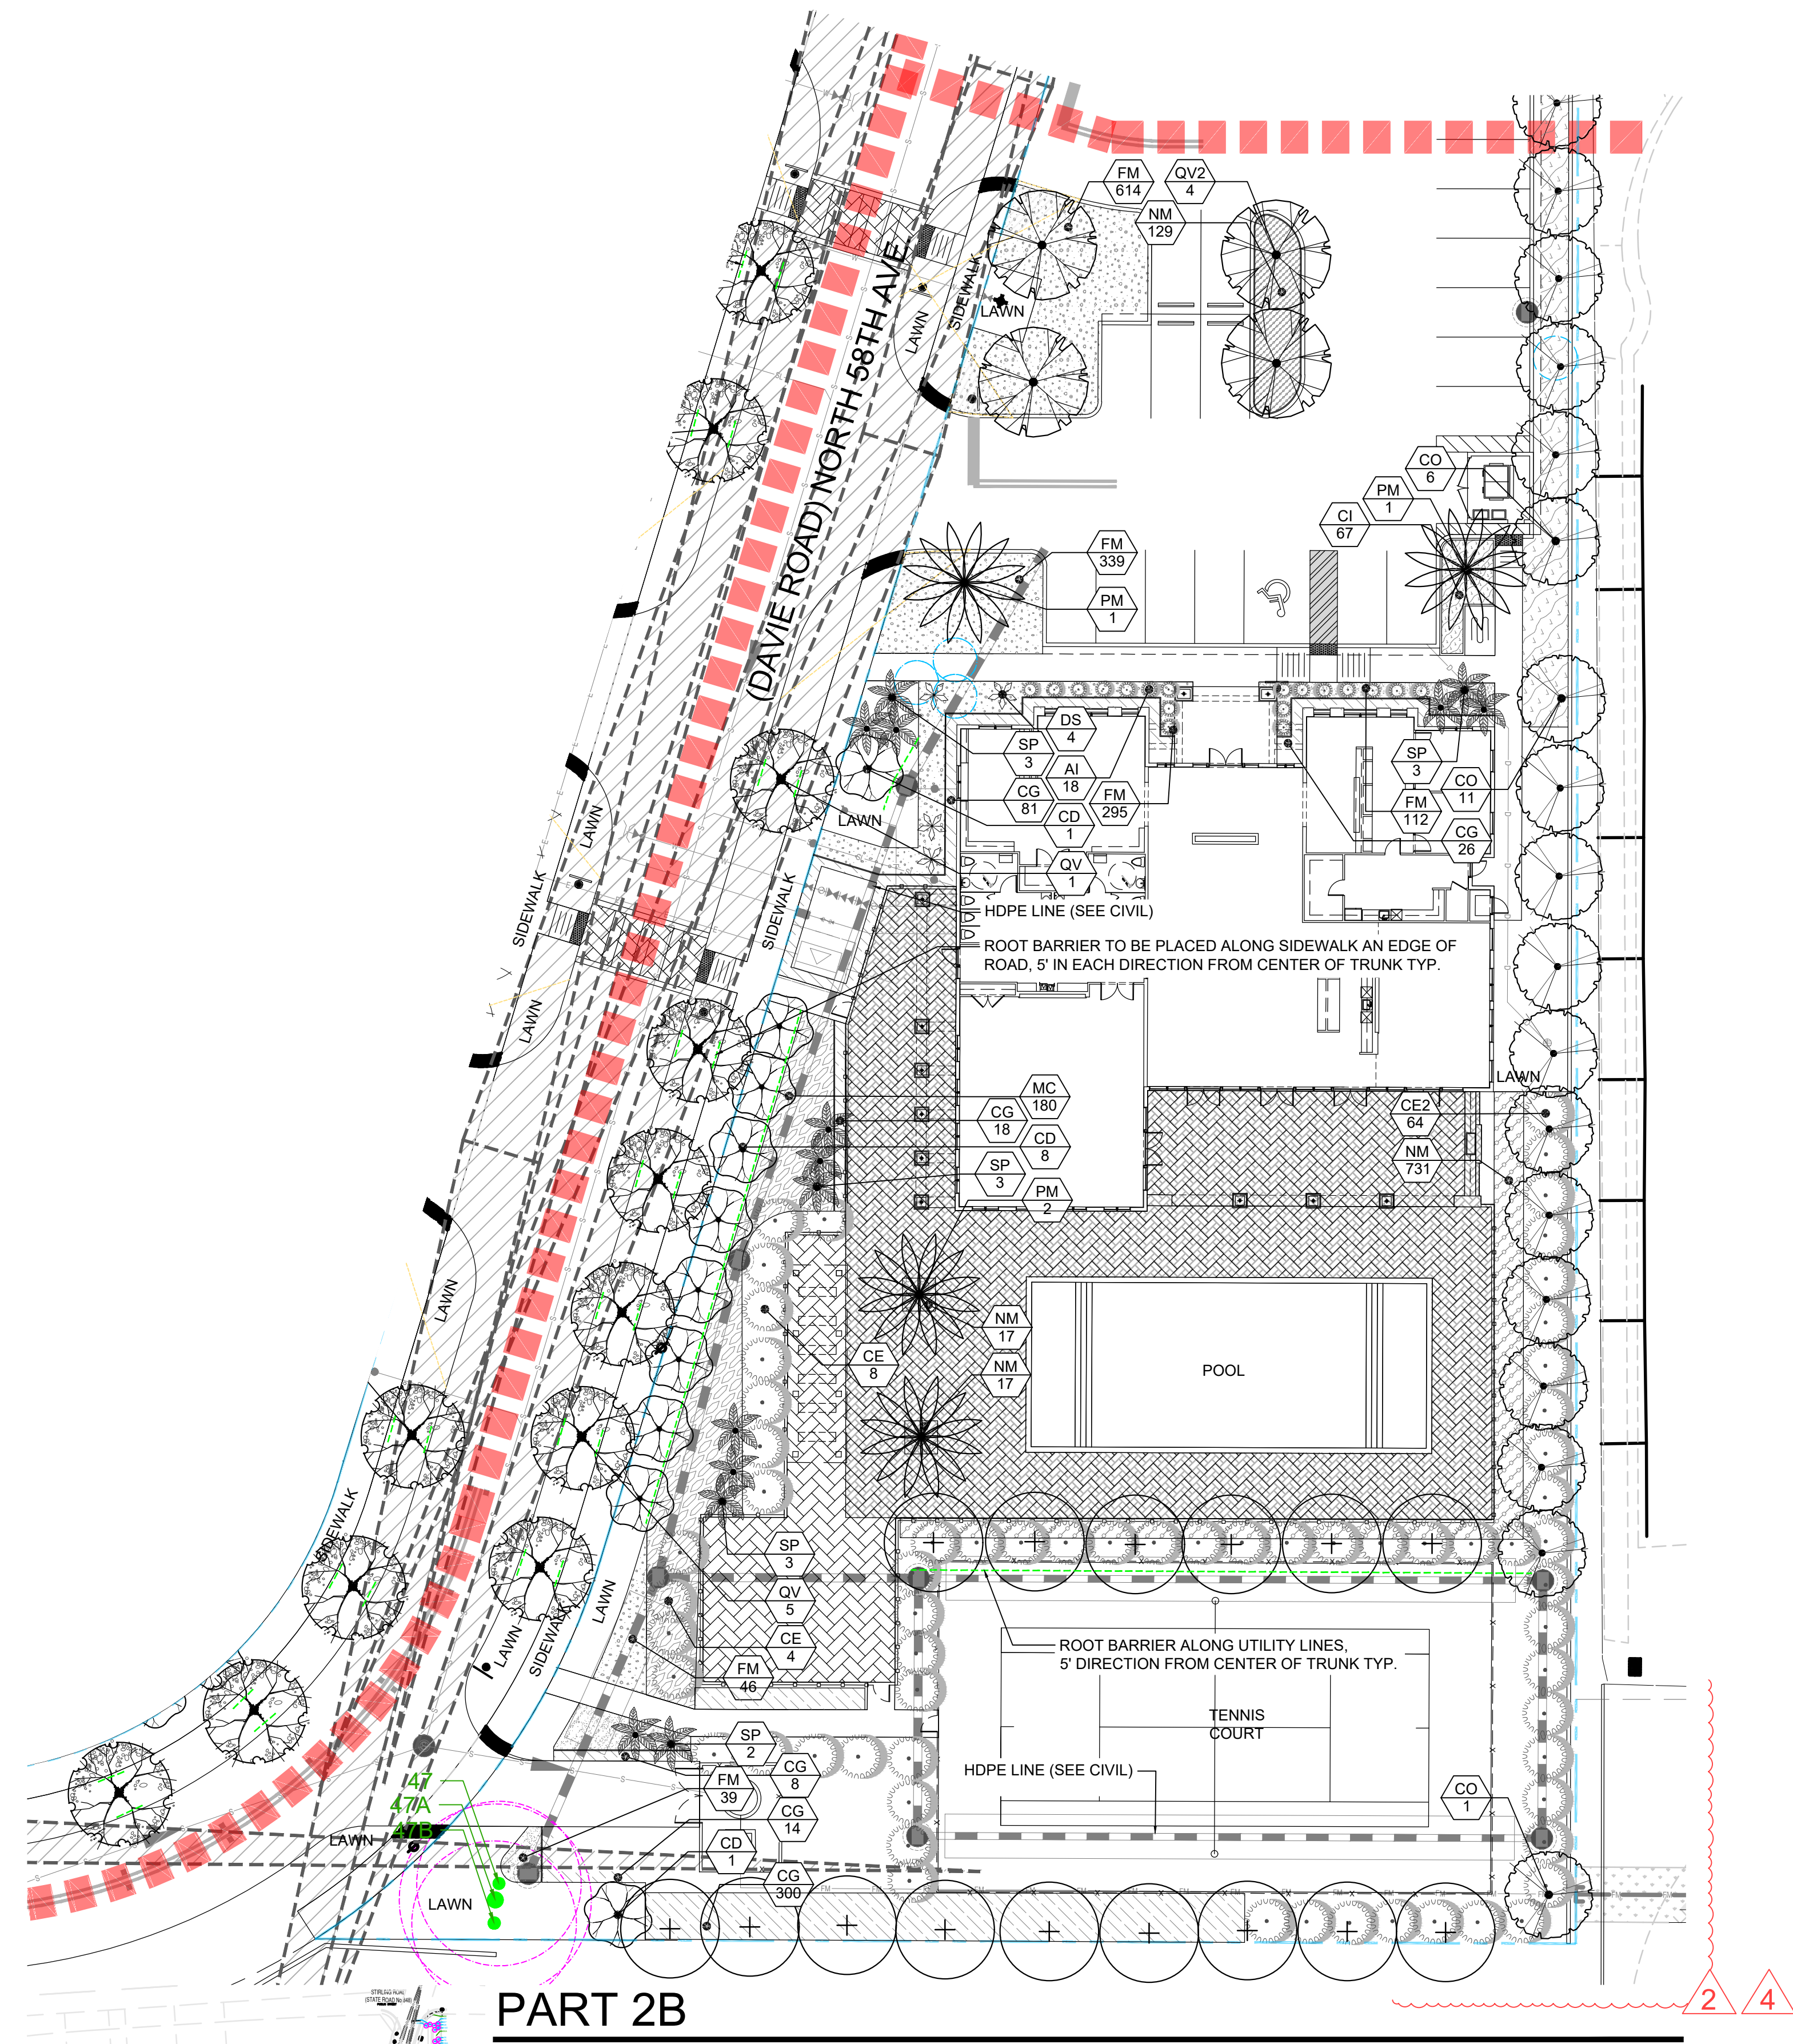

| PLANT SCHEDULE |      |          |                                                                    |                               |              |
|----------------|------|----------|--------------------------------------------------------------------|-------------------------------|--------------|
| SYMBOL         | CODE | QTY      | BOTANICAL / COMMON NAME                                            | SIZE                          | CONTAINER    |
| TREES          |      |          |                                                                    |                               |              |
|                | CO   | 48       | Chrysophyllum oliviforme<br>Satinleaf                              | 16' HT. X 6" DBH. MIN         | -            |
|                | CD   | 38       | Coccoloba diversifolia<br>Pigeon Plum                              | 16' HT. X 6" DBH. MIN         | -            |
|                | CE   | 29       | Conocarpus erectus<br>Green Buttonwood                             | 16' HT. X 6" DBH. MIN         | -            |
|                | CS   | 4        | Conocarpus erectus sericeus<br>Silver Buttonwood                   | 14' HT. X 4" DBH. MIN.        | -            |
|                | QV2  | 19       | Quercus virginiana<br>Live Oak                                     | 16' HT. X 6" DBH. MIN         | F.G. / CONT. |
|                | TA   | 29       | Taxodium ascendens<br>Pond Cypress                                 | 16' HT. X 6" DBH. MIN         | -            |
| PALM TREES     |      |          |                                                                    |                               |              |
|                | PM   | 6        | Phoenix dactylifera 'Medjool'<br>Medjool Date Palm                 | 16" C.T.                      | F.G.         |
|                | SP   | 68       | Sabal palmetto<br>Sabal Palm                                       | 22' O.A. HT., 10' C.T.        | F.G. / CONT. |
|                | TR   | 53       | Thrinax radiata<br>Florida Thatch Palm                             | 5' - 6' O.A. HT.              | F.G. / CONT. |
| STREET TREES   |      |          |                                                                    |                               |              |
|                | PM2  | 6        | Phoenix dactylifera 'Medjool'<br>Medjool Date Palm                 | 16" C.T.                      | F.G.         |
|                | QV   | 23       | Quercus virginiana<br>Live Oak                                     | 16' HT. X 6" DBH. MIN         | -            |
| SHRUBS         |      |          |                                                                    |                               |              |
|                | AI   | 42       | Alcantarea imperialis<br>Imperial Bromeliad (By Bullis Bromeliads) | 36" HT. X 36" SPR.            | 17" POT      |
|                | CE2  | 64       | Conocarpus erectus<br>Green Buttonwood                             | 8' O.A. HT.                   | -            |
|                | DS   | 17       | Dioon spinulosum<br>Giant Dioon                                    | 36" HT. X 36" SPR.            | -            |
| SHRUB AREAS    |      |          |                                                                    |                               |              |
|                | CI   | 843      | Chrysobalanus icaco 'Horizontalis'<br>Horizontal Cocoplum          | 18" HT. X 18" SPR. / 18 O.C.  | -            |
|                | CG   | 2,014    | Clusia guttifera<br>Small Leaf Clusia                              | 24" HT. X 24" SPR. / 24" O.C. | -            |
|                | MC   | 1,236    | Muhlenbergia capillaris<br>Pink Muhly Grass                        | 24" HT. X 24" SPR. / 24" O.C. | -            |
|                | NM   | 1,048    | Nephrolepis biserrata<br>Macho Fern                                | 18" HT. X 18" SPR. / 18" O.C. | -            |
|                | TD   | 478      | Tripsacum dactyloides<br>Fakahatchee Grass                         | 36" HT. X 36" SPR. / 36" O.C. | -            |
| GROUND COVERS  |      |          |                                                                    |                               |              |
|                | FM   | 4,101    | Ficus microcarpa<br>Green Island ficus                             | 15" HT. X 15" SPR. / 15" O.C. | -            |
| TURF GRASS     |      |          |                                                                    |                               |              |
|                | LAWN | 3,530 sf | Stenotaphrum secundatum 'Floratum'<br>Floratum St. Augustine Grass | SOLID EVEN SOD                | -            |

W

H

P

WITKIN HULTS  
+ PARTNERS

307 South 7th Street, Suite 100  
Tampa, FL 33601  
phone: 954-923-9681 | fax: 954-923-9689  
www.witkindesign.com

©2020 WITKIN HULTS + PARTNERS  
THE DESIGN AND DRAWINGS HEREIN ARE THE  
INTELLECTUAL PROPERTY OF THIS  
LANDSCAPE ARCHITECT AND ARE PROTECTED  
UNDER THE COPYRIGHT PROTECTION ACT

HOLLYWOOD OAKS  
BY KUSHNER

4220 & 4231 N. 58TH AVE.  
HOLLYWOOD, FLORIDA

LANDSCAPE PLAN - PARTS 2A & 2B



Project:  
Phase: FINAL TAC

Revisions: Date: By:  
1) TAC Comments 02.10.2025 JT  
2) TAC Comments 05.05.2025 SCGM  
3) TAC Comments 06.30.2025 SCGM  
4) TAC Comments 07.18.2025 CB

Seal:

Lic. # LA0000889  
Member: A.S.L.A.

Date: 11/18/2024  
Scale: 1"=20'-0"  
Drawn by: SC  
Sheet No.:  
L-3  
Cad Id.: 2024-023

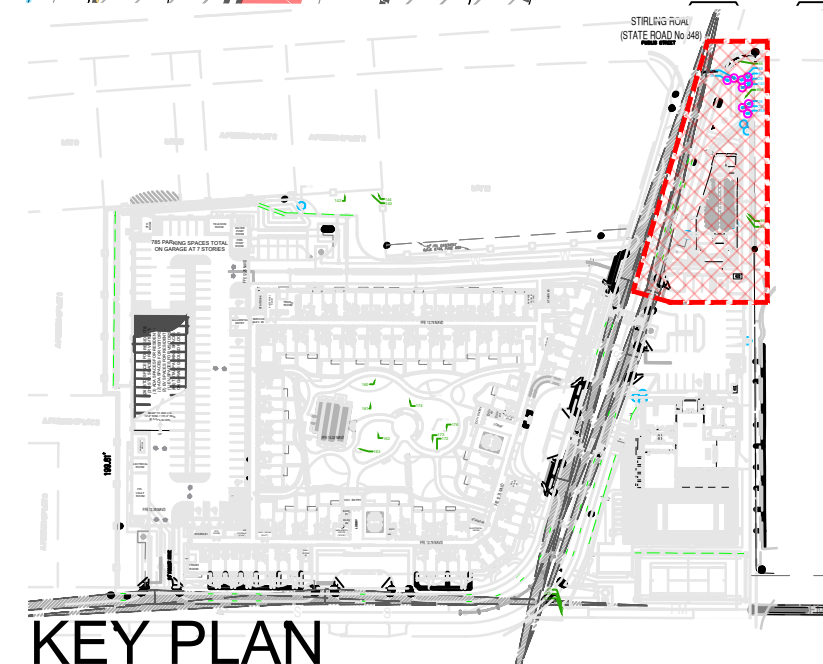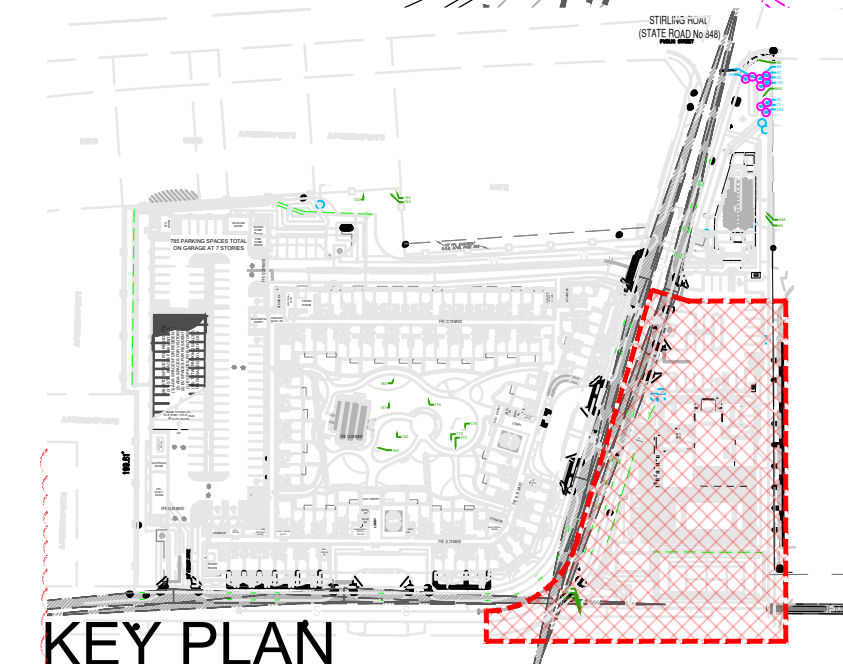

NORTH

0' 20' 60' 120'










SYMBOL LEGEND

#● Tree to Remain

#● Relocated Tree / Palm

○ Existing Tree Canopy



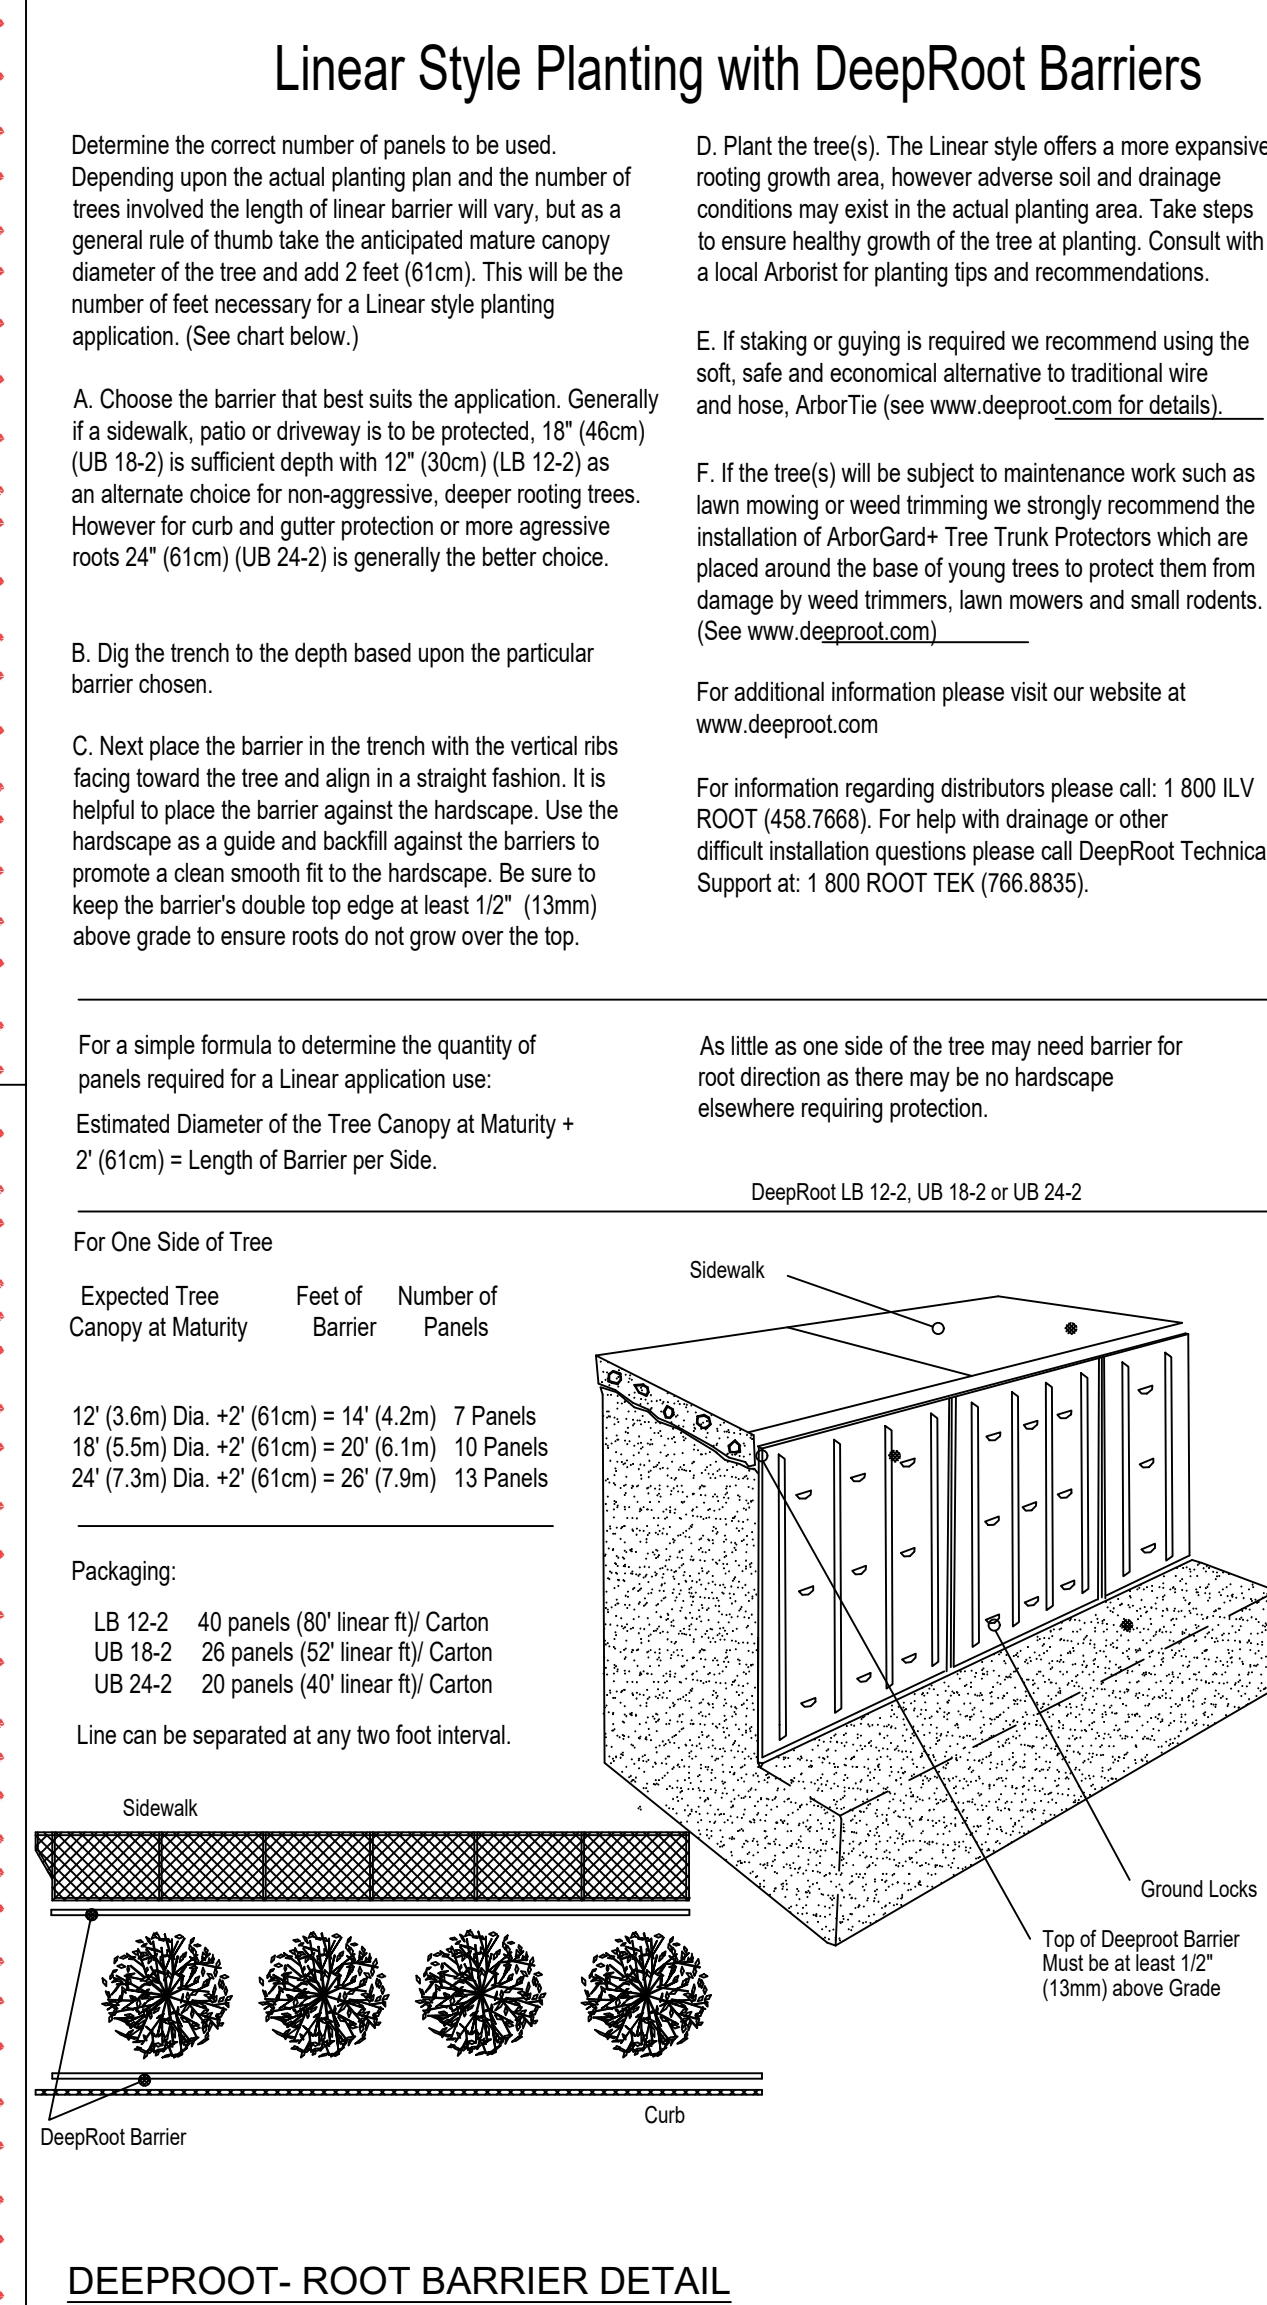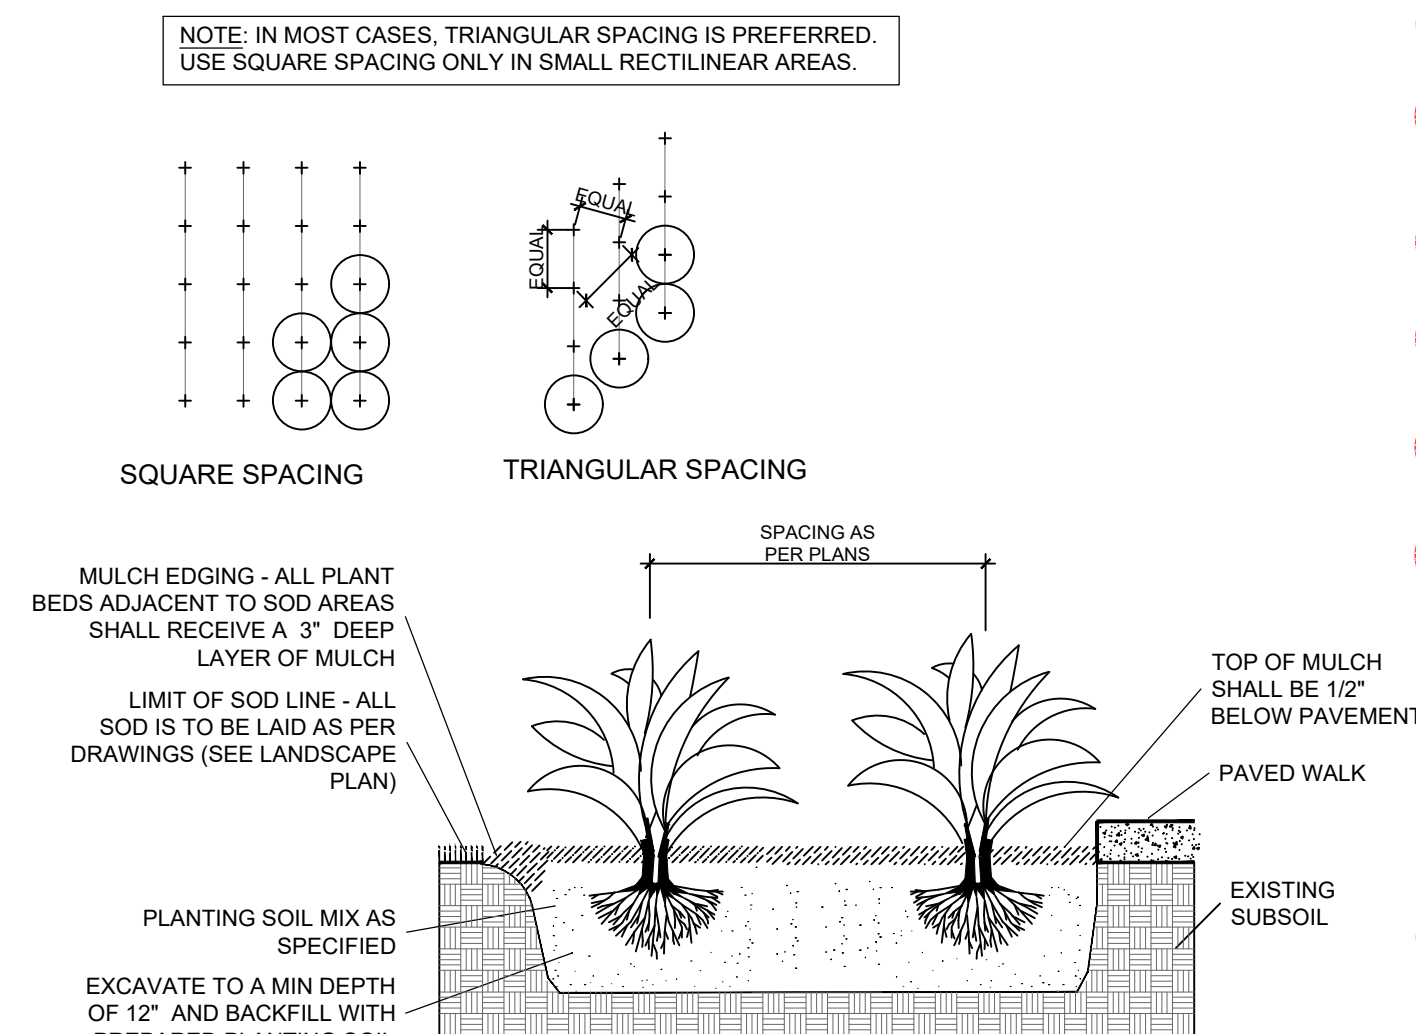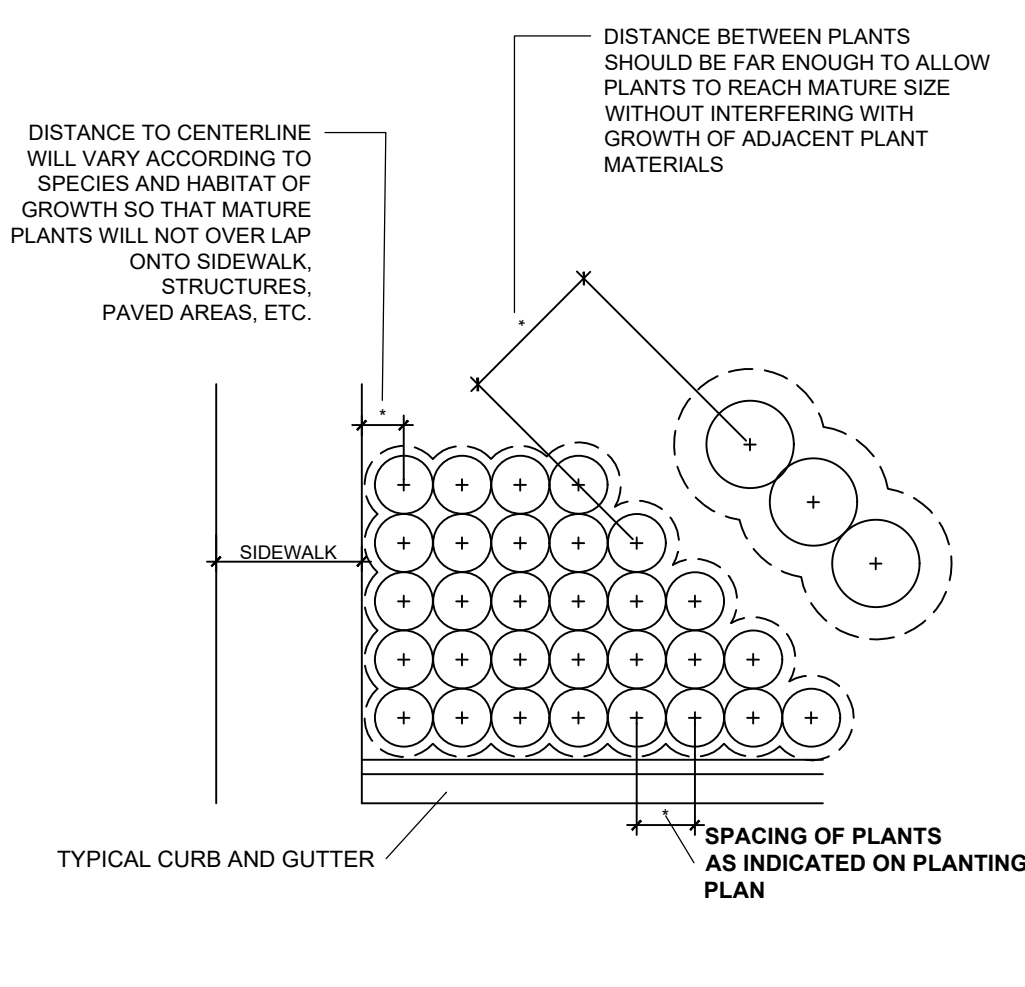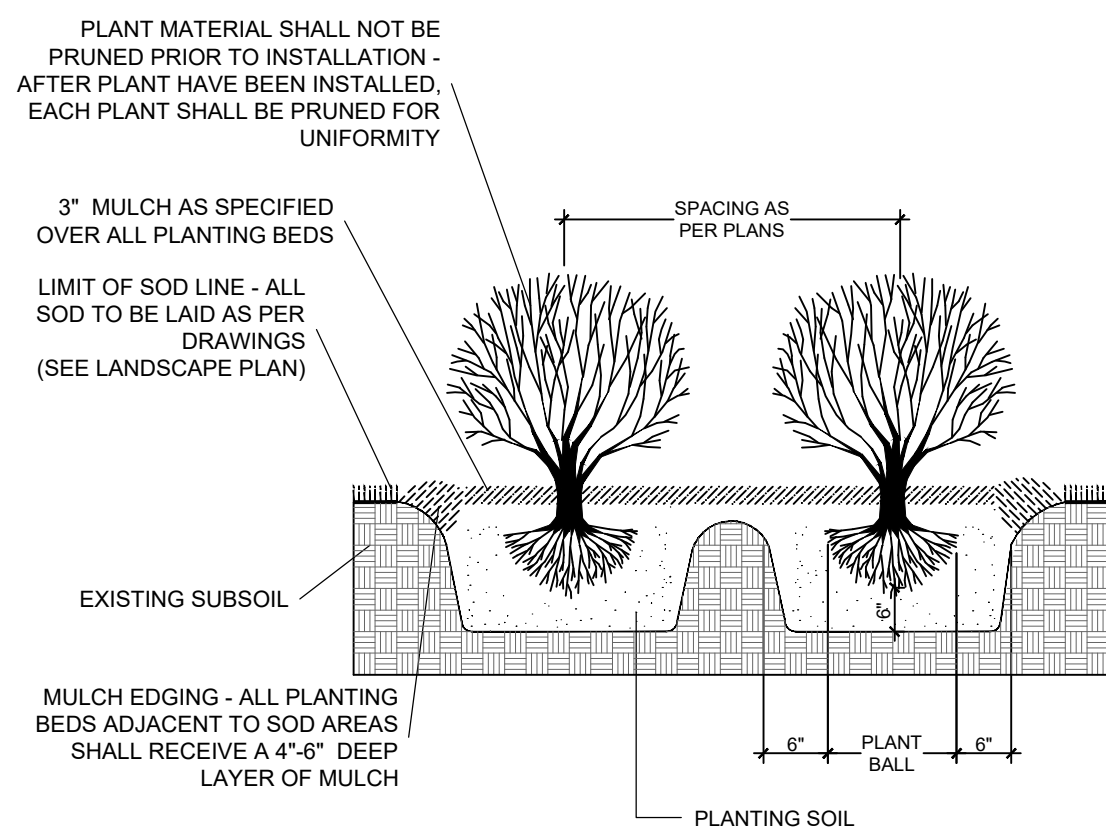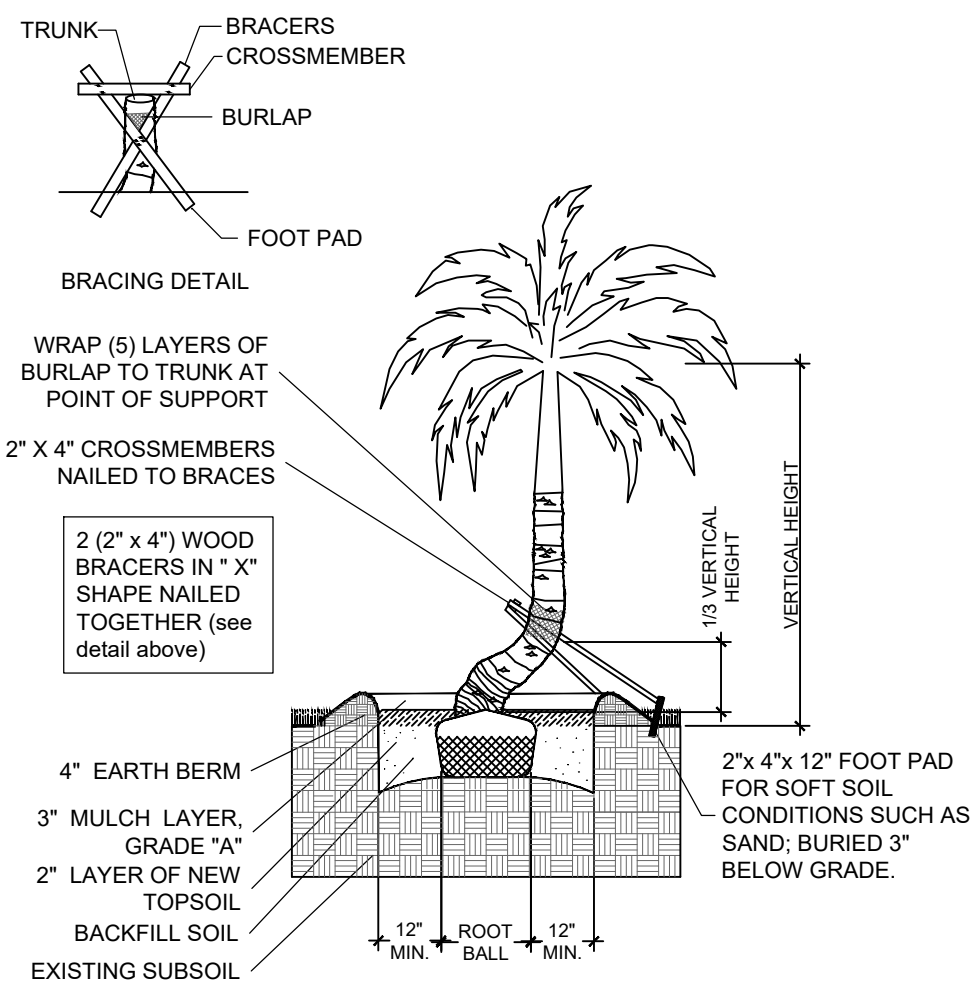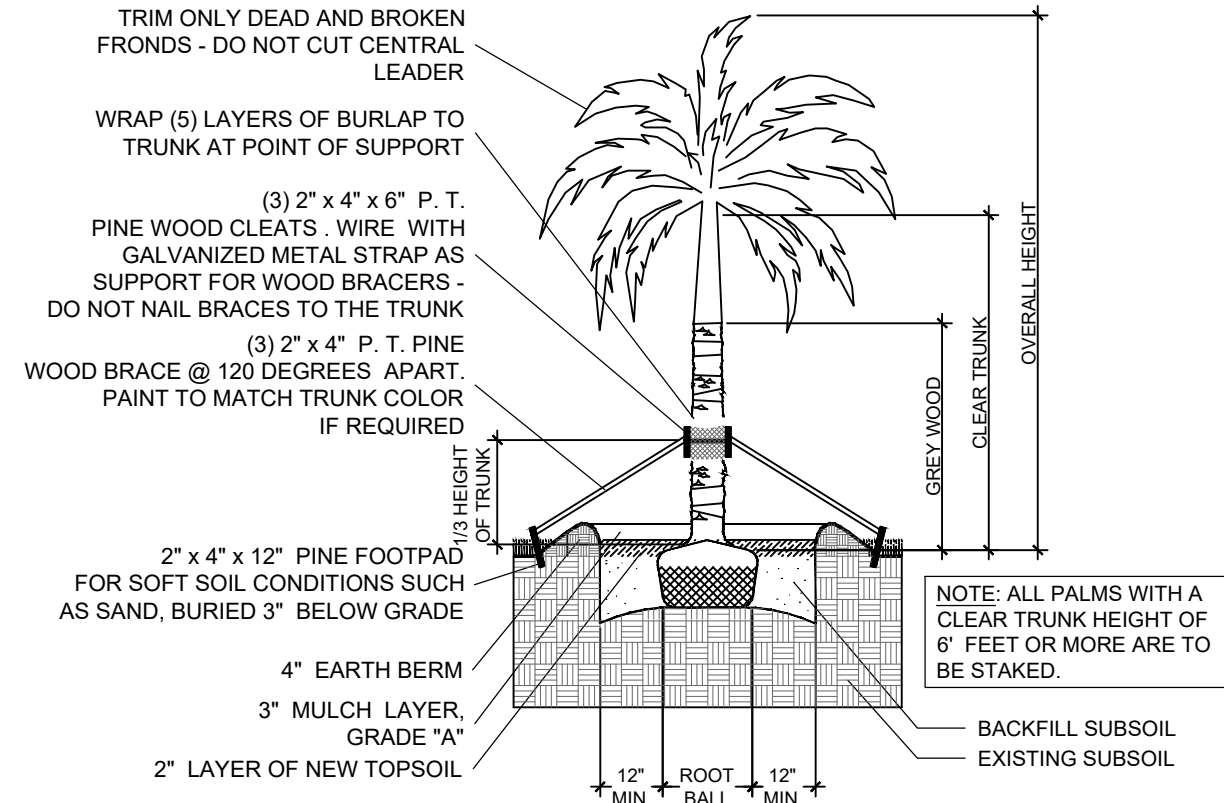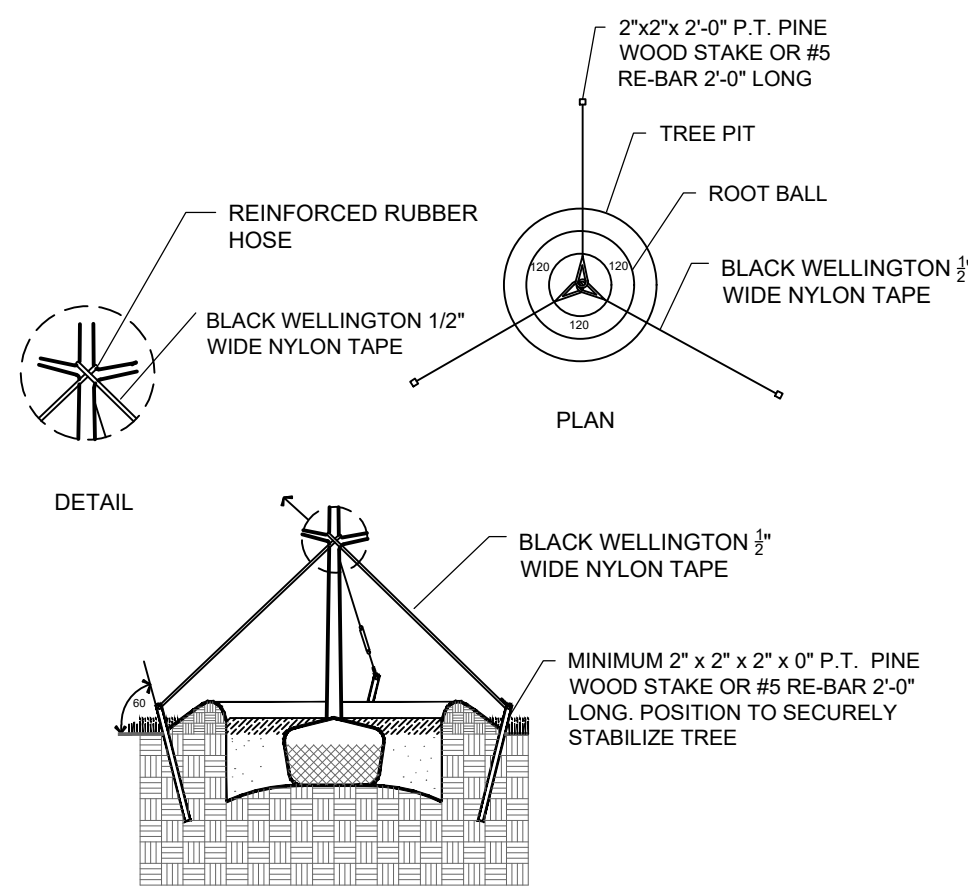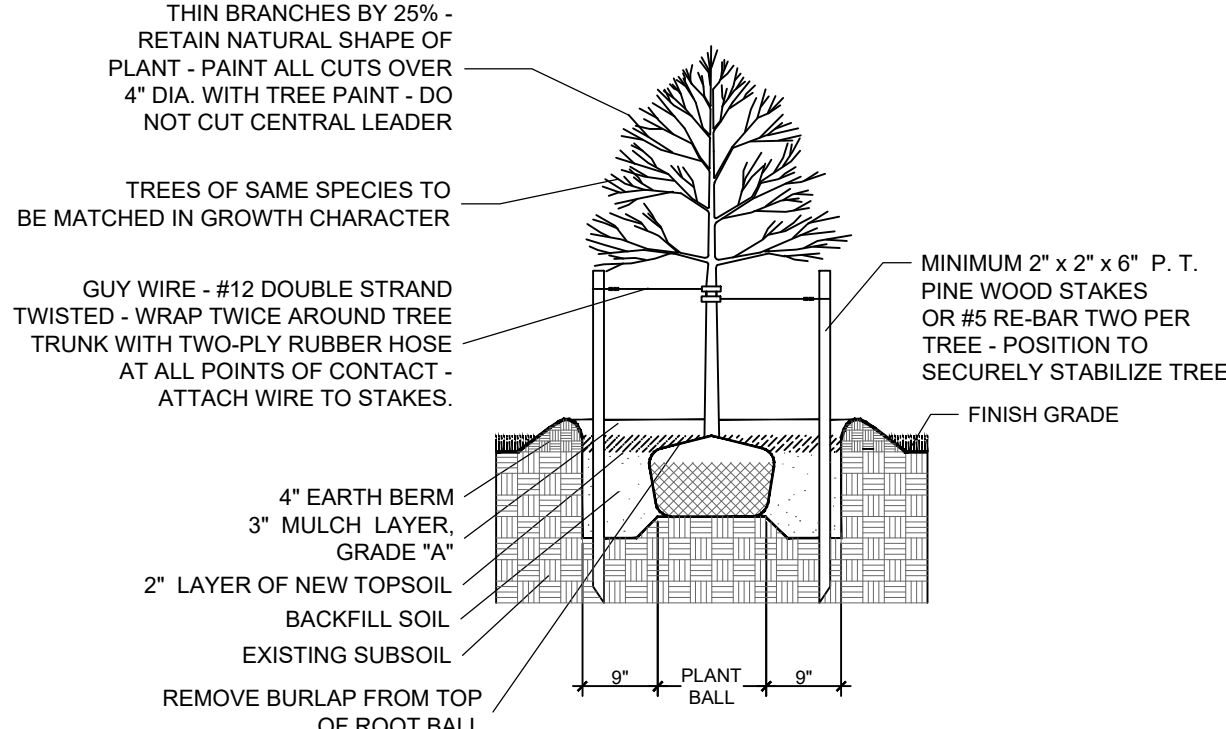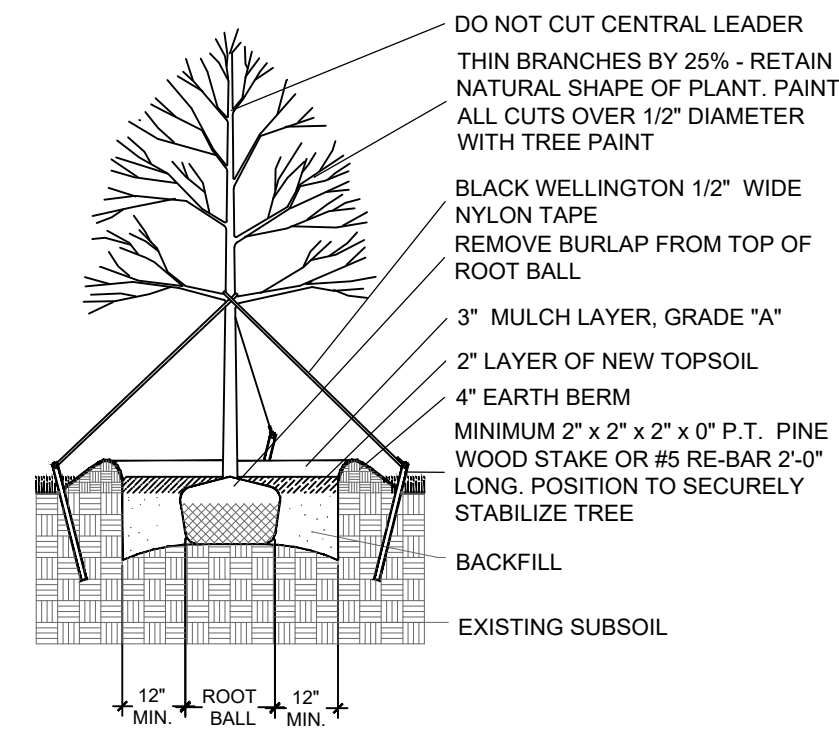

### PLANTING NOTES:

-All plant material is to be Florida Number 1 or better pursuant to the Florida Department of Agriculture's Grades and Standards for Nursery Plants.

-All plants are to be top dressed with a minimum 3" layer of Melaleuca mulch, Eucalyptus mulch or equal.

-Planting plans shall take precedence over plant list in case of discrepancies.

-No changes are to be made without the prior consent of the Landscape Architect and Owner. Additions and or deletions to the plant material must be approved by the project engineer.

-Landscape Contractor is responsible for providing their own square footage takeoffs and field verification for 100% sod coverage for all areas specified.

- All landscape areas are to be provided with automatic sprinkler system which provide 100% coverage, and 50% overlap.

- All trees in lawn areas are to receive a 24" diameter mulched saucer at the base of the trunk.

- Trees are to be planted within parking islands after soil is brought up to grade. Deeply set root balls are not acceptable.

- Planting soil for topsoil and backfill shall be 50/50 mix, nematode free. Planting soil for annual beds to be comprised of 50% Canadian peat moss, 25% salt free coarse sand and 25% Aerolite.

- Tree and shrub pits will be supplemented with "Agriform Pells", 21 gram size with a 20-10-5 analysis, or substitute application accepted by Landscape Architect. Deliver in manufacturer's standard containers showing weight, analysis and name of manufacturer.

**SOD NOTES:**

- Sod is to be grade "A" weed free.

-All areas marked "LAWN" shall be solid sodded with St. Augustine 'Floratam' solid sod. See limit on plan. All areas marked 'Bahia Grass' shall be solid sodded with Paspalum.

-Provide a 2" deep blanket of planting soil as described in planting notes this sheet. Prior to planting, remove stones, sticks, etc. from the sub soil surface. Excavate existing non-conforming soil as required so that the finish grade of sod is flush with adjacent pavement or top of curb as well as adjacent sod in the case of sod patching.

-Place sod on moistened soil, with edges tightly butted, in staggered rows at right angles to slopes.

-Keep edge of sod bed a minimum of 18" away from groundcover beds and 24" away from edge of shrub beds and 36" away from trees, measured from center of plant.

-Sod Shall be watered immediatley after installation to uniformly wet the soil to at least 2" below the bottom of the sod strips.

-Excavate and remove excess soil so top of sod is flush with top of curb or adjacent pavement or adjacent existing sod.

**GENERAL NOTES:**

-The Landscape Contractor is to locate and verify all underground and overhead utilities prior to beginning work. Contact proper utility companies and / or General Contractor prior to digging for field verification. The Owner and the Landscape Architect shall not be responsible for any damages to utility or irrigation lines (see Roadway Plans for more utility notes).

-Landscape Contractor is to verify all current drawings and check for discrepancies and bring to the attention of the Landscape Architect prior to commencing with the work.

-All unattended and unplanted tree pits are to be properly barricaded and flagged during installation.

-All planting plans are issued as directives for site layout. Any deviations, site changes, etcetera are to be brought to the attention of the Landscape Architect for clarification prior to installation.



WITKIN HULTS  
+ PARTNERS

307 Second Street  
Philadelphia, PA 19106  
phone: 215.424.9816  
fax: 215.424.9889  
e-mail: [info@witkindesign.com](mailto:info@witkindesign.com)  
www.witkindesign.com

©2020 WITKIN HULTS + PARTNERS  
THE DESIGN AND DRAWINGS HEREIN ARE THE  
INTELLECTUAL PROPERTY OF THIS  
LANDSCAPE ARCHITECT AND ARE PROTECTED  
UNDER THE COPYRIGHT PROTECTION ACT

|          |   |
|----------|---|
| Phase:   | FINAL TAC                                                                                           |
| Project: | HOLLYWOOD OAKS<br>BY KUSHNER<br>4220 & 4231 N. 58TH AVE.<br>HOLLYWOOD, FLORIDA<br>LANDSCAPE DETAILS |

[illegible]

**Seal:**



Digitally signed by Andrew L. Whitman  
DN: cn=Andrew L. Whitman,  
ou=Professional Public Company Division, C=US  
Serial: 2016.07.18 09:27:24+00'00'



**Lic. # LA0000889**  
**Member: A.S.L.A.**

Date: 11/18/2024  
 Scale: NTS  
 Drawn by: SC  
 Sheet No.:  
  

L-4

  
 Cad Id.: 024-023



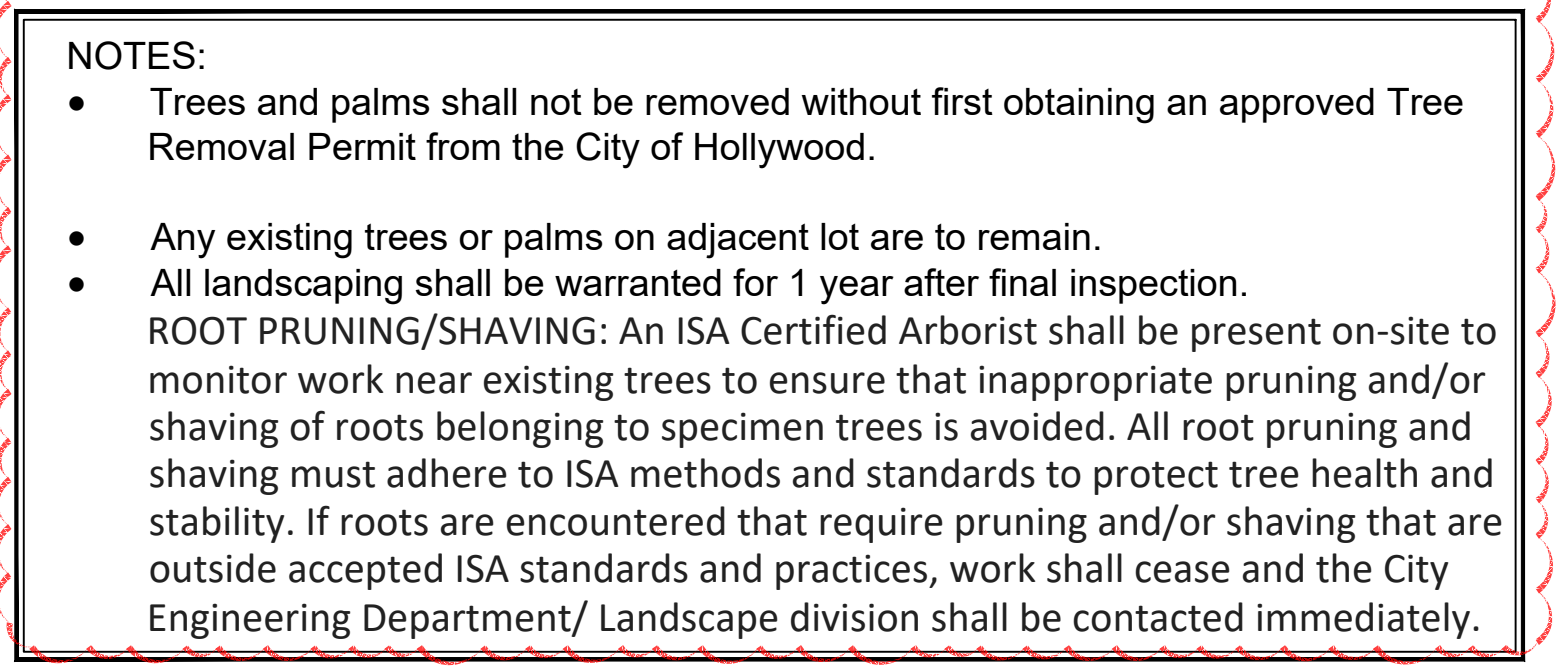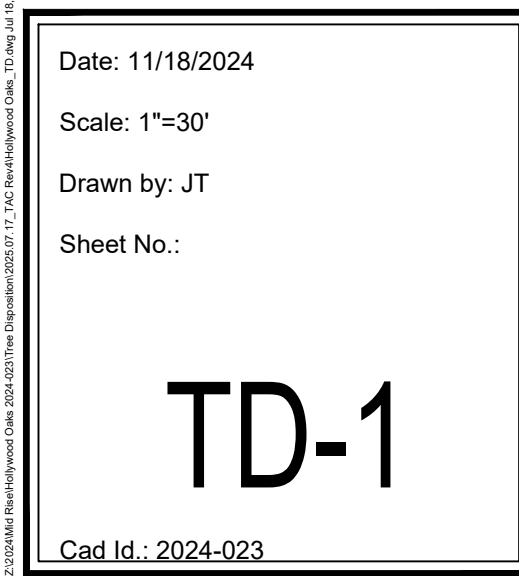

| Disposition Requirements                                          |                                                                    |
|-------------------------------------------------------------------|--------------------------------------------------------------------|
| Trees                                                             | Palms                                                              |
| Total diameter of tree(s) to be removed<br>(Sum of inches at DBH) | Total number of palms removed<br>(Sum of individual palms removed) |
| 3,400                                                             | 61                                                                 |



| TREE # | COMMON NAME      | BOTANICAL NAME          | HEIGHT (ft) | WIDTH (ft) | DBH (in) | CLEAR TRUNK (ft) | HEALTH CONDITION | HEALTH CONDITION % | CRITICAL ROOT ZONE (CRZ)* | TREE PROTECTION ZONE (TPZ)** | SPECIMEN | UNDERSIZED | MITIGATION REQUIRED | DISPOSITION | RELOCATION CANDIDATE (Y/N) | NOTES                                                |
|--------|------------------|-------------------------|-------------|------------|----------|------------------|------------------|--------------------|---------------------------|------------------------------|----------|------------|---------------------|-------------|----------------------------|------------------------------------------------------|
| 1      | Live Oak         | Quercus virginiana      | 27.7        | 50         | 25.50    |                  | Fair             | 47%                | 12.20                     | 25.00                        | Y        | N          | YES                 | Remove      | N                          |                                                      |
| 2      | Live Oak         | Quercus virginiana      | 20          | 12         | 12.50    |                  | Fair             | 45%                | 6.00                      | 6.00                         | N        | N          | YES                 | Remove      | N                          |                                                      |
| 3      | Live Oak         | Quercus virginiana      | 21.3        | 12         | 10.50    |                  | Fair             | 45%                | 5.00                      | 6.00                         | N        | N          | YES                 | Remove      | N                          |                                                      |
| 4      | Live Oak         | Quercus virginiana      | 26.7        | 15         | 14.00    |                  | Fair             | 45%                | 7.00                      | 7.50                         | N        | N          | YES                 | Remove      | N                          |                                                      |
| 5      | Live Oak         | Quercus virginiana      | 24.8        | 15         | 15.25    |                  | Fair             | 45%                | 7.50                      | 7.50                         | N        | N          | YES                 | Remove      | N                          |                                                      |
| 6      | Live Oak         | Quercus virginiana      | 32.3        | 35         | 20.00    |                  | Fair             | 47%                | 10.00                     | 17.50                        | Y        | N          | YES                 | Remove      | N                          |                                                      |
| 7      | Live Oak         | Quercus virginiana      | 26.9        | 55         | 40.00    |                  | Fair             | 47%                | 20.00                     | 27.50                        | Y        | N          | YES                 | Remove      | N                          |                                                      |
| 8      | Live Oak         | Quercus virginiana      | 33.4        | 18         | 14.25    |                  | Fair             | 47%                | 7.00                      | 9.00                         | N        | N          | YES                 | Remove      | N                          |                                                      |
| 9      | Live Oak         | Quercus virginiana      | 17.1        | 14         | 13.00    |                  | Fair             | 46%                | 6.50                      | 7.00                         | N        | N          | YES                 | Remove      | N                          |                                                      |
| 10     | Live Oak         | Quercus virginiana      | 45.1        | 26         | 19.75    |                  | Fair             | 49%                | 10.00                     | 13.00                        | Y        | N          | YES                 | Remove      | N                          |                                                      |
| 11     | Live Oak         | Quercus virginiana      | 51.8        | 46         | 33.00    |                  | Fair             | 51%                | 16.20                     | 23.00                        | Y        | N          | YES                 | Remove      | N                          |                                                      |
| 12     | Live Oak         | Quercus virginiana      | 21.3        | 13         | 18.00    |                  | Poor             | 40%                | 6.50                      | 6.50                         | Y        | N          | YES                 | Remove      | N                          |                                                      |
| 13     | Live Oak         | Quercus virginiana      | 44.3        | 22         | 15.00    |                  | Fair             | 52%                | 7.50                      | 11.00                        | N        | N          | YES                 | Remove      | N                          |                                                      |
| 14     | Live Oak         | Quercus virginiana      | 48.4        | 40         | 20.50    |                  | Fair             | 52%                | 10.00                     | 20.00                        | Y        | N          | YES                 | Remove      | N                          |                                                      |
| 15     | Live Oak         | Quercus virginiana      | 44.4        | 55         | 29.00    |                  | Fair             | 51%                | 10.00                     | 22.00                        | Y        | N          | YES                 | Remove      | N                          |                                                      |
| 16     | Live Oak         | Quercus virginiana      | 26.4        | 42         | 23.00    |                  | Fair             | 48%                | 11.50                     | 13.00                        | Y        | N          | YES                 | Remove      | N                          |                                                      |
| 17     | Live Oak         | Quercus virginiana      | 44.7        | 34         | 18.00    |                  | Fair             | 51%                | 9.00                      | 17.00                        | Y        | N          | YES                 | Remove      | N                          |                                                      |
| 18     | Live Oak         | Quercus virginiana      | 42.7        | 34         | 17.50    |                  | Fair             | 50%                | 8.50                      | 17.00                        | N        | N          | YES                 | Remove      | N                          |                                                      |
| 19     | Live Oak         | Quercus virginiana      | 39.9        | 36         | 28.00    |                  | Fair             | 47%                | 14.00                     | 18.00                        | Y        | N          | YES                 | Remove      | N                          |                                                      |
| 19A    | Umbrella tree    | Schefflera actinophylla | 20.5        | 15         | 9.00     |                  | Fair             | 49%                | 4.50                      | 7.50                         | N        | N          | NO                  | Remove      | N                          | Florida Invasive Species Council Category I Invasive |
| 19B    | Umbrella tree    | Schefflera actinophylla | 24.5        | 15         | 13.00    |                  | Fair             | 49%                | 6.50                      | 7.50                         | N        | N          | NO                  | Remove      | N                          | Florida Invasive Species Council Category I Invasive |
| 19C    | Solitaire Palm   | Pythosperma elegans     | 24.5        | 6          | 4.50     | 20.5             | Fair             | 52%                | 2.00                      | 3.00                         | N        | N          | YES                 | Remove      | N                          |                                                      |
| 19D    | Sugar Berry      | Celtis brevigata        | 16.8        | 26         | 16.00    |                  | Fair             | 46%                | 8.00                      | 13.00                        | N        | N          | YES                 | Remove      | N                          |                                                      |
| 20     | Live Oak         | Quercus virginiana      | 51.9        | 32         | 39.50    |                  | Fair             | 47%                | 16.00                     | 16.00                        | Y        | N          | YES                 | Remove      | N                          |                                                      |
| 21     | Live Oak         | Quercus virginiana      | 40.6        | 52         | 54.50    |                  | Fair             | 56%                | 16.00                     | 26.00                        | Y        | N          | YES                 | Remove      | N                          |                                                      |
| 22     | Live Oak         | Quercus virginiana      | 37.6        | 42         | 31.50    |                  | Fair             | 52%                | 10.00                     | 21.00                        | Y        | N          | YES                 | Remove      | N                          |                                                      |
| 23     | Live Oak         | Quercus virginiana      | 37.6        | 32         | 28.25    |                  | Fair             | 54%                | 10.00                     | 16.00                        | Y        | N          | YES                 | Remove      | N                          |                                                      |
| 24     | Live Oak         | Quercus virginiana      | 44.8        | 38         | 32.00    |                  | Fair             | 55%                | 16.00                     | 19.00                        | Y        | N          | YES                 | Remove      | N                          |                                                      |
| 25     | Live Oak         | Quercus virginiana      | 36.2        | 66         | 35.00    |                  | Fair             | 56%                | 15.00                     | 33.00                        | Y        | N          | YES                 | Remove      | N                          |                                                      |
| 26     | Sabal Palm       | Sabal palmetto          | 35.9        | 8          | 10.75    | 31.9             | Fair             | 58%                | 4.00                      | 4.00                         | N        | N          | YES                 | RELOCATE    | Y                          |                                                      |
| 27     | Sabal Palm       | Sabal palmetto          | 32.1        | 8          | 16.50    | 28.1             | Good             | 65%                | 4.00                      | 4.00                         | N        | N          | YES                 | Remove      | N                          |                                                      |
| 28     | Sabal Palm       | Sabal palmetto          | 21.2        | 8          | 15.00    | 17.2             | Good             | 65%                | 4.00                      | 4.00                         | N        | N          | YES                 | RELOCATE    | Y                          |                                                      |
| 28A    | Gumbo Limbo      | Bursera simaruba        | 24.6        | 35         | 17.75    |                  | Good             | 64%                | 9.00                      | 17.50                        | N        | N          | YES                 | Remove      | Y                          |                                                      |
| 29     | Live Oak         | Quercus virginiana      | 50          | 34         | 31.00    |                  | Fair             | 54%                | 15.50                     | 17.00                        | Y        | N          | YES                 | Remove      | N                          |                                                      |
| 29A    | Live Oak         | Quercus virginiana      | 21.9        | 27         | 21.00    |                  | Fair             | 50%                | 10.50                     | 13.50                        | Y        | N          | YES                 | Remove      | N                          |                                                      |
| 29B    | Brazilian Pepper | Schinus terebinthifolia | 15          | 15         | 6.00     |                  | Fair             | 29%                |                           |                              | N        | N          | NO                  | Remove      | N                          | Florida Invasive Species Council Category I Invasive |
| 29C    | Brazilian Pepper | Schinus terebinthifolia | 15          | 18         | 7.00     |                  | Fair             | 29%                |                           |                              | N        | N          | NO                  | Remove      | N                          | Florida Invasive Species Council Category I Invasive |
| 30     | Live Oak         | Quercus virginiana      | 45.5        | 56         | 45.00    |                  | Poor             | 37%                | 22.50                     | 28.00                        | Y        | N          | YES                 | Remove      | N                          |                                                      |
| 31     | Live Oak         | Quercus virginiana      | 26.4        | 28         | 21.50    |                  | Poor             | 40%                | 11.00                     | 14.00                        | Y        | N          | YES                 | Remove      | N                          |                                                      |
| 31A    | Live Oak         | Quercus virginiana      | 51.6        | 30         | 23.00    |                  | Very poor        | 15%                | 11.50                     | 15.00                        | Y        | N          | YES                 | Remove      | N                          |                                                      |
| 32     | Live Oak         | Quercus virginiana      | 36.1        | 32         | 23.00    |                  | Fair             | 52%                | 11.50                     | 16.00                        | Y        | N          | YES                 | Remove      | N                          |                                                      |
| 33     | Live Oak         | Quercus virginiana      | 36.1        | 26         | 22.50    |                  | Poor             | 40%                | 11.00                     | 13.00                        | Y        | N          | YES                 | Remove      | N                          |                                                      |
| 34     | Live Oak         | Quercus virginiana      | 38.8        | 20         | 22.50    |                  | Poor             | 40%                | 10.00                     | 10.00                        | Y        | N          | YES                 | Remove      | N                          |                                                      |
| 35     | Live Oak         | Quercus virginiana      | 38.8        | 15         | 15.25    |                  | Poor             | 40%                | 7.50                      | 7.50                         | N        | N          | YES                 | Remove      | N                          |                                                      |
| 36     | Live Oak         | Quercus virginiana      | 27.3        | 25         | 19.00    |                  | Poor             | 41%                | 9.50                      | 12.50                        | Y        | N          | YES                 | Remove      | N                          |                                                      |
| 37     | Sabal Palm       | Sabal palmetto          | 17.1        | 8          | 15.50    | 13.1             | Good             | 65%                | 4.00                      | 4.00                         | N        | N          | YES                 | RELOCATE    | Y                          |                                                      |
| 38     | Sabal Palm       | Sabal palmetto          | 24.1        | 8          | 15.50    | 20.1             | Good             | 65%                | 4.00                      | 4.00                         | N        | N          | YES                 | RELOCATE    | Y                          |                                                      |
| 38A    | Sabal Palm       | Sabal palmetto          | 14          | 8          | 17.00    | 10               | Good             | 65%                | 4.00                      | 4.00                         | N        | N          | YES                 | RELOCATE    | Y                          |                                                      |
| 39     | Live Oak         | Quercus virginiana      | 50.6        | 65         | 34.50    |                  | Fair             | 47%                | 17.00                     | 33.00                        | Y        | N          | YES                 | Remove      | N                          |                                                      |
| 40     | Live Oak         | Quercus virginiana      | 41          | 44         | 25.00    |                  | Fair             | 48%                | 12.50                     | 22.00                        | Y        | N          | YES                 | Remove      | N                          |                                                      |
| 41     | Royal Poinciana  | Delonix regia           | 19.9        | 20         | 6.50     |                  | Fair             | 54%                | 3.00                      | 10.00                        | N        | N          | YES                 | Remove      | N                          |                                                      |
| 42     | Royal Palm       | Roystonea Regia         | 33.9        | 16         | 16.75    | 24.9             | Good             | 65%                | 4.00                      | 8.00                         | N        | N          | YES                 | Remove      | Y                          |                                                      |
| 43     | Royal Palm       | Roystonea Regia         | 40.6        | 16         | 16.00    | 32.6             | Good             | 65%                | 4.00                      | 8.00                         | N        | N          | YES                 | Remove      | Y                          |                                                      |
| 43A    | Royal Poinciana  | Delonix regia           | 23          | 12         | 6.50     |                  | Fair             | 54%                | 3.00                      | 6.00                         | N        | N          | YES                 | Remove      | Y                          |                                                      |
| 43B    | Christmas Palm   | Adonidia merrillii      | 22          | 6          | 7.00     | 19               | Fair             | 53%                | 3.00                      | 3.00                         | N        | N          | YES                 | Remove      | N                          |                                                      |
| 43C    | Live Oak         | Quercus virginiana      | 26.4        | 25         | 11.50    |                  | Fair             | 48%                | 10.50                     | 12.50                        | N        | N          | YES                 | Remove      | N                          |                                                      |
| 43D    | Live Oak         | Quercus virginiana      | 34.2        | 30         | 14.00    |                  | Fair             | 50%                | 7.00                      | 15.00                        | N        | N          | YES                 | Remove      | N                          |                                                      |
| 43E    | Royal Poinciana  | Delonix regia           | 28.4        | 30         | 26.00    |                  | Fair             | 52%                | 13.00                     | 15.00                        | Y        | N          | YES                 | Remove      | N                          |                                                      |
| 43F    | Royal Poinciana  | Delonix regia           | 21.1        | 15         | 6.50     |                  | Fair             | 54%                | 3.00                      | 7.50                         | N        | N          | YES                 | Remove      | N                          |                                                      |
| 43G    | Areca Palm       | Dypsis lutescens        | 14.5        | 15         | 17.00    | 11.5             | Fair             | 54%                | 4.00                      | 7.50                         | N        | N          | YES                 | Remove      | N                          |                                                      |
| 43H    | Royal Poinciana  | Delonix regia           | 31.5        | 16         | 16.50    |                  | Fair             | 54%                | 8.00                      | 8.00                         | N        | N          | YES                 | Remove      | N                          |                                                      |
| 43I    | Royal Poinciana  | Delonix regia           | 33.3        | 20         | 7.00     |                  | Fair             | 52%                | 3.50                      | 10.00                        | N        | N          | YES                 | Remove      | N                          |                                                      |
| 43J    | Royal Poinciana  | Delonix regia           | 33.3        | 22         | 12.00    |                  | Fair             | 52%                | 6.00                      | 11.00                        | N        | N          | YES                 | Remove      | N                          |                                                      |
| 43K    | Royal Poinciana  | Delonix regia           | 36.5        | 20         | 12.50    |                  | Fair             | 53%                | 6.00                      | 10.00                        | N        | N          | YES                 | Remove      | N                          |                                                      |
| 43L    | Royal Poinciana  | Delonix regia           | 28.7        | 28         | 20.00    |                  | Fair             | 53%                | 10.00                     | 14.00                        | Y        | N          | YES                 | Remove      | N                          |                                                      |
| 43M    | Live Oak         | Quercus virginiana      | 34          | 30         | 27.50    |                  | Fair             | 51%                | 13.50                     | 15.00                        | Y        | N          | YES                 | Remove      | N                          |                                                      |
| 43N    | Live Oak         | Quercus virginiana      | 30.6        | 24         | 19.00    |                  | Fair             | 46%                | 9.50                      | 12.00                        | Y        | N          | YES                 | Remove      | N                          |                                                      |
| 43O    | Avocado          | Persea Americana        | 20.4        | 12         | 13.75    |                  | Fair             | 47%                | 6.00                      | 6.00                         | N        | N          | YES                 | Remove      | N                          | Non-Native Fruit Tree                                |
| 44     | Live Oak         | Quercus virginiana      |             |            |          |                  | Dead             | 0%                 |                           |                              | N        | Y          | NO                  | Remove      | N                          |                                                      |
| 45     | Coconut Palm     | Cocos nucifera          | 35          | 16         | 7.50     | 27               | Good             | 65%                | 4.00                      | 8.00                         | N        | N          | YES                 | Remove      | Y                          |                                                      |
| 46     | Live Oak         | Quercus virginiana      | 25.4        | 30         | 21.00    |                  | Fair             | 47%                | 10.00                     | 15.00                        | Y        | N          | YES                 | Remove      | N                          |                                                      |
| 47     | Live Oak         | Quercus virginiana      | 21.3        | 30         | 26.00    |                  | Fair             | 51%                | 13.00                     | 15.00                        | Y        | N          | NO                  | Remain      | N                          |                                                      |

| TREE # | COMMON NAME      | BOTANICAL NAME            | HEIGHT (ft) | WIDTH (ft) | DBH (in) | CLEAR TRUNK (ft) | HEALTH CONDITION | HEALTH CONDITION % | CRITICAL ROOT ZONE (CRZ)* | TREE PROTECTION ZONE (TPZ)** | SPECIMEN | UNDERSIZED | MITIGATION REQUIRED | DISPOSITION | RELOCATION CANDIDATE (Y/N) | NOTES                                                |
|--------|------------------|---------------------------|-------------|------------|----------|------------------|------------------|--------------------|---------------------------|------------------------------|----------|------------|---------------------|-------------|----------------------------|------------------------------------------------------|
| 47A    | Live Oak         | Quercus virginiana        | 21.3        | 30         | 35.00    |                  | Fair             | 51%                | 16.50                     | 15.00                        | Y        | N          | NO                  | Remain      | N                          |                                                      |
| 47B    | Live Oak         | Quercus virginiana        | 21.3        | 30         | 27.00    |                  | Fair             | 51%                | 13.50                     | 15.00                        | Y        | N          | NO                  | Remain      | N                          |                                                      |
| 48     | Coconut Palm     | Cocos nucifera            | 43.7        | 16         | 13.75    | 35.7             | Good             | 65%                | 4.00                      | 8.00                         | N        | N          | YES                 | Remove      | Y                          |                                                      |
| 49     | Mango            | Mangifera indica          | 29.6        | 30         | 13.50    |                  | Fair             | 55%                | 6.50                      | 15.00                        | N        | N          | YES                 | Remove      | N                          | Non-Native Fruit Tree                                |
| 50     | Live Oak         | Quercus virginiana        | 36.5        | 56         | 66.00    |                  | Fair             | 53%                | 28.00                     | 28.00                        | Y        | N          | YES                 | Remove      | N                          |                                                      |
| 51     | Royal Poinciana  | Delonix regia             | 41.5        | 55         | 20.50    |                  | Fair             | 54%                | 10.00                     | 26.50                        | Y        | N          | YES                 | Remove      | N                          |                                                      |
| 51A    | Mango            | Mangifera indica          | 24          | 15         | 6.50     |                  | Fair             | 52%                | 3.00                      | 7.50                         | N        | N          | YES                 | Remove      | N                          | Non-Native Fruit Tree                                |
| 51B    | Queen Palm       | Syagrus romanzoffiana     | 30          | 7          | 7.50     | 23               | Fair             | 52%                | 3.00                      | 7.00                         | N        | N          | YES                 | Remove      | N                          |                                                      |
| 52     | Mango            | Mangifera indica          | 28.1        | 27         | 14.50    |                  | Fair             | 53%                | 7.00                      | 13.50                        | N        | N          | YES                 | Remove      | N                          | Non-Native Fruit Tree                                |
| 52A    | Mango            | Mangifera indica          | 26.7        | 15         | 6.00     |                  | Fair             | 53%                | 3.00                      | 7.50                         | N        | N          | YES                 | Remove      | N                          | Non-Native Fruit Tree                                |
| 52B    | Mango            | Mangifera indica          | 32.6        | 17         | 7.50     |                  | Fair             | 48%                | 3.00                      | 8.50                         | N        | N          | YES                 | Remove      | N                          | Non-Native Fruit Tree                                |
| 52C    | Live Oak         | Quercus virginiana        | 33.8        | 28         | 5.50     |                  | Fair             | 45%                | 3.00                      | 14.00                        | N        | N          | YES                 | Remove      | N                          |                                                      |
| 52D    | Live Oak         | Quercus virginiana        | 39.3        | 35         | 22.00    |                  | Fair             | 53%                | 11.00                     | 17.50                        | Y        | N          | YES                 | Remove      | N                          |                                                      |
| 52E    | Areca Palm       | Dyopsis lutescens         | 17.6        | 15         | 17.00    |                  | Fair             | 53%                | 4.00                      | 7.50                         | N        | N          | YES                 | Remove      | N                          |                                                      |
| 52F    | Areca Palm       | Dyopsis lutescens         | 17.6        | 15         | 17.00    |                  | Fair             | 53%                | 4.00                      | 7.50                         | N        | N          | YES                 | Remove      | N                          |                                                      |
| 52G    | Areca Palm       | Dyopsis lutescens         | 17.6        | 15         | 17.00    |                  | Fair             | 53%                | 4.00                      | 7.50                         | N        | N          | YES                 | Remove      | N                          |                                                      |
| 52H    | Umbrella Tree    | Schefflera actinophylla   | 35.9        | 23         | 16.50    |                  | Fair             | 53%                |                           |                              | N        | N          | NO                  | Remove      | N                          | Florida Invasive Species Council Category I Invasive |
| 53     | Live Oak         | Quercus virginiana        | 49          | 50         | 45.00    |                  | Fair             | 54%                | 16.00                     | 25.00                        | Y        | N          | NO                  | Remove      | N                          |                                                      |
| 54     | Live Oak         | Quercus virginiana        | 22          | 22         | 18.25    |                  | Fair             | 54%                | 6.00                      | 11.00                        | Y        | N          | YES                 | Remove      | N                          |                                                      |
| 55     | Solitaire Palm   | Pythosperma elegans       | 45.5        | 6          | 13.00    | 37.5             | Fair             | 53%                | 3.00                      | 3.00                         | N        | N          | YES                 | Remove      | N                          |                                                      |
| 56     | Solitaire Palm   | Pythosperma elegans       | 22.5        | 6          | 9.00     | 19.5             | Fair             | 53%                | 3.00                      | 3.00                         | N        | N          | YES                 | Remove      | N                          |                                                      |
| 57     | Live Oak         | Quercus virginiana        | 44.8        | 55         | 34.00    |                  | Fair             | 54%                | 11.00                     | 27.50                        | Y        | N          | YES                 | Remove      | N                          |                                                      |
| 58     | Solitaire Palm   | Pythosperma elegans       | 34.2        | 8          | 9.00     | 31.2             | Fair             | 53%                | 3.00                      | 3.00                         | N        | N          | YES                 | Remove      | N                          |                                                      |
| 59     | Live Oak         | Quercus virginiana        | 35.4        | 25         | 29.00    |                  | Fair             | 49%                | 11.00                     | 12.50                        | Y        | N          | YES                 | Remove      | N                          |                                                      |
| 60     | Live Oak         | Quercus virginiana        | 45.7        | 55         | 30.50    |                  | Fair             | 50%                | 11.00                     | 27.50                        | Y        | N          | YES                 | Remove      | N                          |                                                      |
| 60A    | Live Oak         | Quercus virginiana        | 38.9        | 40         | 31.00    |                  | Fair             | 53%                | 11.00                     | 20.00                        | Y        | N          | YES                 | Remove      | N                          |                                                      |
| 61     | Solitaire Palm   | Pythosperma elegans       | 25          | 6          | 3.50     | 22               | Fair             | 53%                | 3.00                      | 3.00                         | N        | N          | YES                 | Remove      | N                          |                                                      |
| 62     | Solitaire Palm   | Pythosperma elegans       | 25          | 6          | 3.50     | 22               | Fair             | 53%                | 3.00                      | 3.00                         | N        | N          | YES                 | Remove      | N                          |                                                      |
| 63     | Solitaire Palm   | Pythosperma elegans       | 25          | 6          | 3.50     | 22               | Fair             | 53%                | 3.00                      | 3.00                         | N        | N          | YES                 | Remove      | N                          |                                                      |
| 64     | Solitaire Palm   | Pythosperma elegans       | 25          | 6          | 3.50     | 22               | Fair             | 53%                | 3.00                      | 3.00                         | N        | N          | YES                 | Remove      | N                          |                                                      |
| 65     | Solitaire Palm   | Pythosperma elegans       | 25          | 6          | 3.50     | 22               | Fair             | 53%                | 3.00                      | 3.00                         | N        | N          | YES                 | Remove      | N                          |                                                      |
| 66     | Solitaire Palm   | Pythosperma elegans       | 25          | 6          | 3.50     | 22               | Fair             | 53%                | 3.00                      | 3.00                         | N        | N          | YES                 | Remove      | N                          |                                                      |
| 67     | Solitaire Palm   | Pythosperma elegans       | 25          | 6          | 3.50     | 22               | Fair             | 53%                | 3.00                      | 3.00                         | N        | N          | YES                 | Remove      | N                          |                                                      |
| 68     | Solitaire Palm   | Pythosperma elegans       | 25          | 6          | 3.50     | 22               | Fair             | 53%                | 3.00                      | 3.00                         | N        | N          | YES                 | Remove      | N                          |                                                      |
| 69     | Live Oak         | Quercus virginiana        | 27.9        | 22         | 17.50    |                  | Fair             | 52%                | 6.00                      | 11.00                        | N        | N          | YES                 | Remove      | N                          |                                                      |
| 70     | Sabal Palm       | Sabal palmetto            | 24          | 8          | 17.00    | 20               | Good             | 65%                | 4.00                      | 4.00                         | N        | N          | YES                 | RELOCATE    | Y                          |                                                      |
| 71     | Solitaire Palm   | Pythosperma elegans       | 25          | 6          | 3.00     | 22               | Fair             | 53%                | 3.00                      | 3.00                         | N        | Y          | NO                  | Remove      | N                          |                                                      |
| 72     | Solitaire Palm   | Pythosperma elegans       | 25          | 6          | 3.00     | 22               | Fair             | 53%                | 3.00                      | 3.00                         | N        | Y          | NO                  | Remove      | N                          |                                                      |
| 73     | Solitaire Palm   | Pythosperma elegans       | 25          | 6          | 4.00     | 22               | Fair             | 53%                | 3.00                      | 3.00                         | N        | N          | YES                 | Remove      | N                          |                                                      |
| 73A    | Gumbo Limbo      | Bursera Simaruba          | 18          | 12         | 8.25     |                  | Fair             | 51%                | 4.00                      | 6.00                         | N        | N          | YES                 | Remove      | N                          |                                                      |
| 74     | Solitaire Palm   | Pythosperma elegans       | 23          | 6          | 5.00     | 20               | Fair             | 53%                | 3.00                      | 3.00                         | N        | N          | YES                 | Remove      | N                          |                                                      |
| 75     | Solitaire Palm   | Pythosperma elegans       | 23          | 6          | 5.00     | 20               | Fair             | 53%                | 3.00                      | 3.00                         | N        | N          | YES                 | Remove      | N                          |                                                      |
| 76     | Solitaire Palm   | Pythosperma elegans       | 23          | 6          | 5.00     | 20               | Fair             | 53%                | 3.00                      | 3.00                         | N        | N          | YES                 | Remove      | N                          |                                                      |
| 77     | Solitaire Palm   | Pythosperma elegans       | 23          | 6          | 5.00     | 20               | Fair             | 53%                | 3.00                      | 3.00                         | N        | N          | YES                 | Remove      | N                          |                                                      |
| 78     | Solitaire Palm   | Pythosperma elegans       | 23          | 6          | 5.00     | 20               | Fair             | 53%                | 3.00                      | 3.00                         | N        | N          | YES                 | Remove      | N                          |                                                      |
| 79     | Solitaire Palm   | Pythosperma elegans       | 23          | 6          | 5.00     | 20               | Fair             | 53%                | 3.00                      | 3.00                         | N        | N          | YES                 | Remove      | N                          |                                                      |
| 80     | Solitaire Palm   | Pythosperma elegans       | 23          | 6          | 5.00     | 20               | Fair             | 53%                | 3.00                      | 3.00                         | N        | N          | YES                 | Remove      | N                          |                                                      |
| 81     | Live Oak         | Quercus virginiana        | 20.5        | 12         | 6.00     |                  | Fair             | 52%                | 3.00                      | 6.00                         | N        | N          | YES                 | Remove      | N                          |                                                      |
| 82     | Live Oak         | Quercus virginiana        | 21.4        | 17         | 8.00     |                  | Fair             | 52%                | 4.00                      | 8.50                         | N        | N          | YES                 | Remove      | N                          |                                                      |
| 83     | Live Oak         | Quercus virginiana        | 37          | 35         | 17.00    |                  | Fair             | 54%                | 6.00                      | 17.50                        | N        | N          | YES                 | Remove      | N                          |                                                      |
| 83A    | Live Oak         | Quercus virginiana        | 27.6        | 23         | 14.50    |                  | Fair             | 52%                | 4.00                      | 11.50                        | N        | N          | YES                 | Remove      | N                          |                                                      |
| 84     | Gumbo Limbo      | Bursera Simaruba          | 13.5        | 13         | 11.75    |                  | Fair             | 57%                | 3.00                      | 6.50                         | N        | N          | NO                  | Remain      | N                          |                                                      |
| 84A    | Live Oak         | Quercus virginiana        | 24.4        | 17         | 7.50     |                  | Fair             | 53%                | 3.00                      | 6.50                         | N        | N          | NO                  | Remain      | N                          |                                                      |
| 85     | Sabal Palm       | Sabal palmetto            | 22.5        | 8          | 15.00    | 19.5             | Fair             | 57%                | 4.00                      | 4.00                         | N        | N          | YES                 | Remove      | N                          |                                                      |
| 85A    | Live Oak         | Quercus virginiana        | 23          | 15         | 7.00     |                  | Fair             | 54%                | 3.00                      | 7.50                         | N        | N          | YES                 | Remove      | N                          |                                                      |
| 86     | Black Olive      | Bucida bucerus            | 27.9        | 30         | 21.00    |                  | Fair             | 55%                | 8.00                      | 15.00                        | Y        | N          | NO                  | Remain      | N                          |                                                      |
| 86A    | Live Oak         | Quercus virginiana        | 22          | 12         | 8.50     |                  | Fair             | 55%                | 4.00                      | 6.00                         | N        | N          | YES                 | Remain      | N                          |                                                      |
| 86B    | Live Oak         | Quercus virginiana        | 22.7        | 17         | 8.00     |                  | Fair             | 53%                | 4.00                      | 8.50                         | N        | N          | YES                 | Remove      | N                          |                                                      |
| 87     | Sabal Palm       | Sabal palmetto            | 19          | 8          | 15.00    | 15               | Good             | 65%                | 4.00                      | 4.00                         | N        | N          | YES                 | RELOCATE    | Y                          |                                                      |
| 88     | Sabal Palm       | Sabal palmetto            | 19          | 8          | 15.00    | 15               | Good             | 65%                | 4.00                      | 4.00                         | N        | N          | YES                 | RELOCATE    | Y                          |                                                      |
| 89     | Carrotwood       | Cupaniopsis anacardioides | 25          | 15         | 12.25    |                  | Poor             | 37%                |                           |                              | N        | N          | YES                 | Remove      | N                          | Florida Invasive Species Council Category I Invasive |
| 90     | Strangler Fig    | Ficus aurea               | 36.5        | 25         | 17.75    |                  | Fair             | 55%                | 9.00                      | 12.50                        | N        | N          | YES                 | Remove      | N                          |                                                      |
| 91     | Live Oak         | Quercus virginiana        | 45.7        | 75         | 39.75    |                  | Fair             | 53%                | 20.00                     | 37.50                        | Y        | N          | YES                 | Remove      | N                          |                                                      |
| 92     | Umbrella Tree    | Schefflera actinophylla   | 28          | 8          | 6.00     |                  | Fair             | 50%                |                           |                              | N        | N          | NO                  | Remove      | N                          | Florida Invasive Species Council Category I Invasive |
| 93     | Brazilian Pepper | Schinus terebinthifolia   | 22          | 17         | 15.00    |                  | Fair             | 47%                |                           |                              | N        | N          | NO                  | Remove      | N                          | Florida Invasive Species Council Category I Invasive |
| 94     | Queen Palm       | Syagrus romanzoffiana     | 20.9        | 13         | 8.00     | 14.9             | Fair             | 52%                | 4.00                      | 4.00                         | N        | N          | YES                 | Remove      | N                          |                                                      |
| 95     | Queen Palm       | Syagrus romanzoffiana     | 20.9        | 13         | 8.00     | 14.9             | Fair             | 52%                | 4.00                      | 4.00                         | N        | N          | YES                 | Remove      | N                          |                                                      |
| 96     | Queen Palm       | Syagrus romanzoffiana     | 20.9        | 13         | 8.00     | 14.9             | Fair             | 52%                | 4.00                      | 4.00                         | N        | N          | YES                 | Remove      | N                          |                                                      |
| 97     | Live Oak         | Quercus virginiana        | 41.7        | 65         | 36.50    |                  | Fair             | 53%                | 19.00                     | 33.00                        | Y        | N          | YES                 | Remove      | N                          |                                                      |
| 98     | Queen Palm       | Syagrus romanzoffiana     | 34.8        | 13         | 10.00    | 28.8             | Fair             | 52%                | 4.00                      | 4.00                         | N        | N          | YES                 | Remove      | N                          |                                                      |
| 99     | Carrotwood       | Cupaniopsis anacardioides | 23          | 17         | 10.00    |                  | Fair             | 47%                |                           |                              | N        | N          | NO                  |             | N                          | Florida Invasive Species Council Category I Invasive |
| 100    | Live Oak         | Quercus virginiana        | 32.4        | 50         | 37.50    |                  | Fair             | 54%                | 18.50                     | 25.00                        | Y        | N          | YES                 | Remove      | N                          |                                                      |



| TREE # | COMMON NAME      | BOTANICAL NAME          | HEIGHT (ft) | WDTH (ft) | DBH (in) | CLEAR TRUNK (ft) | HEALTH CONDITION | HEALTH CONDITION % | CRITICAL ROOT ZONE (CRZ)* | TREE PROTECTION ZONE (TPZ)** | SPECIMEN | UNDERSIZED | MITIGATION REQUIRED | DISPOSITION | RELOCATION CANDIDATE (Y/N) | NOTES                                                |
|--------|------------------|-------------------------|-------------|-----------|----------|------------------|------------------|--------------------|---------------------------|------------------------------|----------|------------|---------------------|-------------|----------------------------|------------------------------------------------------|
| 101    | Avocado          | Persea americana        | 30.5        | 28        | 28.00    |                  | Fair             | 50%                | 14.00                     | 14.00                        | Y        | N          | YES                 | Remove      | N                          | Non-Native Fruit Tree                                |
| 102    | Live Oak         | Quercus virginiana      | 39.8        | 54        | 34.00    |                  | Fair             | 55%                | 17.00                     | 20.00                        | Y        | N          | YES                 | Remove      | N                          |                                                      |
| 102A   | Strangler Fig    | Ficus aurea             | 31.9        | 35        | 21.50    |                  | Fair             | 54%                | 11.00                     | 17.50                        | Y        | N          | YES                 | Remove      | N                          |                                                      |
| 102B   | Live Oak         | Quercus virginiana      | 30.9        | 40        | 23.00    |                  | Fair             | 50%                | 11.50                     | 20.00                        | Y        | N          | YES                 | Remove      | N                          |                                                      |
| 102C   | Royal Poinciana  | Delonix regia           | 42.8        | 15        | 10.00    |                  | Fair             | 50%                | 5.00                      | 7.50                         | N        | N          | YES                 | Remove      | N                          |                                                      |
| 102D   | Queen Palm       | Syagrus romanzoffiana   | 29.1        | 14        | 8.00     | 22.1             | Fair             | 60%                | 4.00                      | 4.00                         | N        | N          | YES                 | Remove      | N                          |                                                      |
| 103    | Live Oak         | Quercus virginiana      | 37          | 38        | 27.00    |                  | Fair             | 45%                | 13.50                     | 19.00                        | Y        | N          | YES                 | Remove      | N                          |                                                      |
| 104    | Mango            | Mangifera indica        | 38.7        | 28        | 25.00    |                  | Fair             | 53%                | 12.50                     | 14.00                        | Y        | N          | YES                 | Remove      | N                          | Non-Native Fruit Tree                                |
| 105    | Mango            | Mangifera indica        | 53.2        | 60        | 37.00    |                  | Fair             | 55%                | 18.50                     | 30.00                        | Y        | N          | YES                 | Remove      | N                          | Non-Native Fruit Tree                                |
| 106    | Live Oak         | Quercus virginiana      | 39.4        | 30        | 16.50    |                  | Fair             | 52%                | 8.00                      | 15.00                        | N        | N          | YES                 | Remove      | N                          |                                                      |
| 107    | Mango            | Mangifera indica        | 34.2        | 37        | 19.00    |                  | Fair             | 55%                | 9.50                      | 18.50                        | Y        | N          | YES                 | Remove      | N                          | Non-Native Fruit Tree                                |
| 108    | Mango            | Mangifera indica        | 31.4        | 22        | 19.25    |                  | Fair             | 46%                | 10.00                     | 11.00                        | Y        | N          | YES                 | Remove      | N                          | Non-Native Fruit Tree                                |
| 109    | Mango            | Mangifera indica        | 40.5        | 27        | 19.50    |                  | Fair             | 55%                | 10.00                     | 13.50                        | Y        | N          | YES                 | Remove      | N                          | Non-Native Fruit Tree                                |
| 110    | Weeping Fig      | Ficus benjamina         | 42          | 36        | 49.50    |                  | Fair             | 49%                | 18.00                     | 18.00                        | Y        | N          | YES                 | Remove      | N                          | Non-Native Fruit Tree                                |
| 111    | Live Oak         | Quercus virginiana      | 40.4        | 30        | 22.50    |                  | Fair             | 46%                | 11.00                     | 15.00                        | Y        | N          | YES                 | Remove      | N                          |                                                      |
| 111A   | Coconut Palm     | Cocos nucifera          | 36.7        | 16        | 8.25     | 28.7             | Good             | 6%                 | 8.00                      | 8.00                         | N        | N          | YES                 | Remove      | Y                          |                                                      |
| 112    | Brazilian Pepper | Schinus terebinthifolia | 27.8        | 30        | 22.00    |                  | Fair             | 48%                |                           |                              | N        | N          | NO                  | Remove      | N                          | Florida Invasive Species Council Category I Invasive |
| 113    | Royal Poinciana  | Delonix regia           | 44          | 15        | 8.50     |                  | Fair             | 53%                | 4.00                      | 7.50                         | N        | N          | YES                 | Remove      | N                          |                                                      |
| 114    | Royal Poinciana  | Delonix regia           | 44          | 15        | 8.50     |                  | Fair             | 53%                | 4.00                      | 7.50                         | N        | N          | YES                 | Remove      | N                          |                                                      |
| 115    | Royal Poinciana  | Delonix regia           | 44          | 15        | 10.75    |                  | Fair             | 53%                | 5.00                      | 7.50                         | N        | N          | YES                 | Remove      | N                          |                                                      |
| 115A   | Royal Poinciana  | Delonix regia           | 44          | 7.5       | 6.50     |                  | Fair             | 53%                | 3.00                      | 3.50                         | N        | N          | YES                 | Remove      | N                          |                                                      |
| 116    | Royal Poinciana  | Delonix regia           | 44          | 15        | 7.00     |                  | Fair             | 53%                | 3.50                      | 7.50                         | N        | N          | YES                 | Remove      | N                          |                                                      |
| 117    | Live Oak         | Quercus virginiana      | 42.4        | 55        | 29.50    |                  | Fair             | 54%                | 15.00                     | 27.50                        | Y        | N          | YES                 | Remove      | N                          |                                                      |
| 117A   | Royal Poinciana  | Delonix regia           | 20.5        | 15        | 8.00     |                  | Fair             | 55%                | 4.00                      | 7.50                         | N        | N          | YES                 | Remove      | N                          |                                                      |
| 117B   | Royal Poinciana  | Delonix regia           | 24.1        | 12        | 6.50     |                  | Fair             | 55%                | 3.00                      | 6.00                         | N        | N          | YES                 | Remove      | N                          |                                                      |
| 118    | Queen Palm       | Syagrus romanzoffiana   | 38          | 13        | 8.50     | 32               | Fair             | 53%                | 4.00                      | 4.00                         | N        | N          | YES                 | Remove      | N                          |                                                      |
| 119    | Royal Poinciana  | Delonix regia           | 44          | 36        | 28.50    |                  | Fair             | 46%                | 14.00                     | 18.00                        | Y        | N          | YES                 | Remove      | N                          |                                                      |
| 120    | Royal Poinciana  | Delonix regia           | 42.8        | 52        | 53.50    |                  | Fair             | 51%                | 21.00                     | 21.00                        | Y        | N          | YES                 | Remove      | N                          |                                                      |
| 120A   | Royal Poinciana  | Delonix regia           | 33.6        | 25        | 16.00    |                  | Fair             | 50%                | 8.00                      | 12.50                        | N        | N          | YES                 | Remove      | N                          |                                                      |
| 121    | Mango            | Mangifera indica        | 36.4        | 26        | 16.50    |                  | Fair             | 54%                | 8.00                      | 13.00                        | N        | N          | YES                 | Remove      | N                          | Non-Native Fruit Tree                                |
| 121A   | Mango            | Mangifera indica        | 17.7        | 17        | 6.75     |                  | Fair             | 52%                | 3.00                      | 8.50                         | N        | N          | YES                 | Remove      | N                          | Non-Native Fruit Tree                                |
| 122    | Mango            | Mangifera indica        | 32.4        | 30        | 18.50    |                  | Fair             | 54%                | 9.00                      | 15.00                        | Y        | N          | YES                 | Remove      | N                          | Non-Native Fruit Tree                                |
| 122A   | Avocado          | Persea americana        | 32.8        | 20        | 26.50    |                  | Poor             | 25%                | 10.00                     | 10.00                        | Y        | N          | YES                 | Remove      | N                          | Non-Native Fruit Tree                                |
| 123    | Mango            | Mangifera indica        | 30.7        | 25        | 17.50    |                  | Fair             | 53%                | 8.50                      | 12.50                        | N        | N          | YES                 | Remove      | N                          | Non-Native Fruit Tree                                |
| 124    | Avocado          | Persea americana        | 31.1        | 18        | 18.50    |                  | Poor             | 37%                | 9.00                      | 9.00                         | Y        | N          | YES                 | Remove      | N                          | Non-Native Fruit Tree                                |
| 124A   | Mango            | Mangifera indica        | 28.8        | 15        | 8.25     |                  | Fair             | 53%                | 4.00                      | 7.50                         | N        | N          | YES                 | Remove      | N                          | Non-Native Fruit Tree                                |
| 124B   | Mango            | Mangifera indica        | 30          | 20        | 13.00    |                  | Fair             | 53%                | 7.50                      | 10.00                        | N        | N          | YES                 | Remove      | N                          | Non-Native Fruit Tree                                |
| 124C   | Laurel Oak       | Quercus laurifolia      | 34          | 30        | 16.25    |                  | Good             | 64%                | 4.00                      | 15.00                        | N        | N          | YES                 | Remove      | N                          |                                                      |
| 125    | Live Oak         | Quercus virginiana      | 42.6        | 40        | 33.50    |                  | Fair             | 46%                | 16.50                     | 20.00                        | Y        | N          | YES                 | Remove      | N                          |                                                      |
| 126    | Live Oak         | Quercus virginiana      | 47.6        | 52        | 43.00    |                  | Fair             | 51%                | 21.50                     | 36.00                        | Y        | N          | YES                 | Remove      | N                          |                                                      |
| 127    | Live Oak         | Quercus virginiana      | 33.9        | 34        | 34.50    |                  | Fair             | 49%                | 17.00                     | 17.00                        | Y        | N          | YES                 | Remove      | N                          |                                                      |
| 127A   | Queen Palm       | Syagrus romanzoffiana   | 30          | 13        | 6.00     | 24               | Fair             | 53%                | 4.00                      | 4.00                         | N        | N          | YES                 | Remove      | N                          |                                                      |
| 127B   | Queen Palm       | Syagrus romanzoffiana   | 30          | 13        | 8.00     | 24               | Fair             | 53%                | 4.00                      | 4.00                         | N        | N          | YES                 | Remove      | N                          |                                                      |
| 128    | Live Oak         | Quercus virginiana      | 48.8        | 18        | 30.50    |                  | Fair             | 44%                | 9.00                      | 9.00                         | Y        | N          | YES                 | Remove      | N                          |                                                      |
| 129    | Live Oak         | Quercus virginiana      | 51.6        | 25        | 39.00    |                  | Poor             | 28%                | 12.50                     | 12.50                        | Y        | N          | YES                 | Remove      | N                          |                                                      |
| 130    | Live Oak         | Quercus virginiana      | 40.1        | 30        | 27.00    |                  | Fair             | 47%                | 13.50                     | 25.00                        | Y        | N          | YES                 | Remove      | N                          |                                                      |
| 131    | Live Oak         | Quercus virginiana      | 40.9        | 45        | 50.00    |                  | Poor             | 32%                | 22.50                     | 22.50                        | Y        | N          | YES                 | Remove      | N                          |                                                      |
| 131A   | Queen Palm       | Syagrus romanzoffiana   | 30          | 13        | 8.00     | 24               | Fair             | 53%                | 4.00                      | 4.00                         | N        | N          | YES                 | Remove      | N                          |                                                      |
| 131B   | Live Oak         | Quercus virginiana      | 34.4        | 15        | 29.00    |                  | Poor             | 27%                | 7.50                      | 7.50                         | Y        | N          | YES                 | Remove      | N                          |                                                      |
| 132    | Avocado          | Persea americana        | 29.8        | 30        | 15.00    |                  | Fair             | 54%                | 7.50                      | 15.00                        | N        | N          | YES                 | Remove      | N                          | Non-Native Fruit Tree                                |
| 133    | Mango            | Mangifera indica        | 32          | 26        | 17.00    |                  | Fair             | 52%                | 8.50                      | 13.00                        | N        | N          | YES                 | Remove      | N                          |                                                      |
| 133A   | Frangi Pani      | Plumeria sp.            | 18.8        | 15        | 8.50     |                  | Fair             | 54%                | 4.00                      | 7.50                         | N        | N          | YES                 | Remove      | N                          |                                                      |
| 134    | Mango            | Mangifera indica        | 35.3        | 43        | 36.00    |                  | Fair             | 53%                | 18.00                     | 21.50                        | Y        | N          | YES                 | Remove      | N                          | Non-Native Fruit Tree                                |
| 135    | Messing          |                         |             |           |          |                  | Missing          | 0%                 |                           |                              | N/A      | N/A        | N/A                 | N/A         | N                          |                                                      |
| 135a   | Queen Palm       | Syagrus romanzoffiana   | 30.1        | 8         | 4.00     | 24               | Fair             | 53%                | 4.00                      | 4.00                         | N        | N          | YES                 | Remove      | N                          |                                                      |
| 135b   | Queen Palm       | Syagrus romanzoffiana   | 30.1        | 13        | 8.00     | 24.1             | Fair             | 53%                | 4.00                      | 4.00                         | N        | N          | YES                 | Remove      | N                          |                                                      |
| 135c   | Queen Palm       | Syagrus romanzoffiana   | 30.1        | 13        | 8.00     | 24.1             | Fair             | 53%                | 4.00                      | 4.00                         | N        | N          | YES                 | Remove      | N                          |                                                      |
| 135d   | Queen Palm       | Syagrus romanzoffiana   | 30.1        | 13        | 8.00     | 24.1             | Fair             | 53%                | 4.00                      | 4.00                         | N        | N          | YES                 | Remove      | N                          |                                                      |
| 136    | Sabal Palm       | Sabal palmetto          | 30.1        | 13        | 8.00     | 24.1             | Good             | 65%                | 4.00                      | 4.00                         | N        | N          | YES                 | Remove      | N                          |                                                      |
| 137    | Mango            | Mangifera indica        | 30.4        | 20        | 19.25    |                  | Fair             | 51%                | 10.00                     | 10.00                        | Y        | N          | YES                 | Remove      | N                          | Non-Native Fruit Tree                                |
| 138    | Sabal Palm       | Sabal palmetto          | 31.8        | 8         | 12.00    | 27.8             | Good             | 65%                | 4.00                      | 4.00                         | N        | N          | YES                 | Remove      | N                          |                                                      |
| 138A   | Silk Cotton Tree | Ceiba pentandra         | 29.2        | 35        | 31.50    |                  | Fair             | 56%                | 15.50                     | 17.50                        | Y        | N          | YES                 | Remove      | N                          |                                                      |
| 139    | Queen Palm       | Syagrus romanzoffiana   |             |           |          |                  | Dead             | 0%                 |                           |                              | N/A      | N/A        | NO                  | Remove      | N                          |                                                      |
| 140    | Sabal Palm       | Sabal palmetto          | 22.9        | 8         | 13.50    | 18.9             | Good             | 65%                | 4.00                      | 4.00                         | N        | N          | YES                 | RELOCATE    | Y                          |                                                      |
| 141    | Queen Palm       | Syagrus romanzoffiana   | 25          | 13        | 8.00     | 19               | Good             | 65%                | 4.00                      | 4.00                         | N        | N          | NO                  | Remove      | Y                          | Florida Invasive Species Council Category I Invasive |
| 142    | Royal Poinciana  | Delonix regia           | 27          | 25        | 10.50    |                  | Good             | 65%                | 5.00                      | 12.50                        | N        | N          | NO                  | Remain      | N                          |                                                      |
| 142A   | Mango            | Mangifera indica        | 35.6        | 32        | 31.50    |                  | Fair             | 51%                | 15.50                     | 16.00                        | Y        | N          | YES                 | Remove      | N                          | Non-Native Fruit Tree                                |
| 143    | Queen Palm       | Syagrus romanzoffiana   | 26.8        | 8         | 6.00     | 20.8             | Fair             | 46%                | 4.00                      | 4.00                         | N        | N          | NO                  | Remain      | N                          |                                                      |
| 144    | Frangi Pani      | Plumeria sp.            | 16.7        | 15        | 7.00     |                  | Fair             | 53%                | 3.50                      | 7.50                         | N        | N          | NO                  | Remain      | N                          |                                                      |
| 145    | Mango            | Mangifera indica        | 35.6        | 35        | 29.75    |                  | Fair             | 54%                | 15.00                     | 17.50                        | Y        | N          | YES                 | Remove      | N                          | Non-Native Fruit Tree                                |
| 146    | Mango            | Mangifera indica        | 20.4        | 23        | 16.50    |                  | Fair             | 52%                | 8.00                      | 11.50                        | N        | N          | YES                 | Remove      | N                          | Non-Native Fruit Tree                                |

| TREE # | COMMON NAME        | BOTANICAL NAME        | HEIGHT (ft) | WIDTH (ft) | DBH (in) | CLEAR TRUNK (ft) | HEALTH CONDITION | HEALTH CONDITION % | CRITICAL ROOT ZONE (CRZ)** | TREE PROTECTION ZONE (TPZ)** | SPECIMEN | UNDERSIZED | MITIGATION REQUIRED | DISPOSITION | RELOCATION CANDIDATE (Y/N) | NOTES                                                |
|--------|--------------------|-----------------------|-------------|------------|----------|------------------|------------------|--------------------|----------------------------|------------------------------|----------|------------|---------------------|-------------|----------------------------|------------------------------------------------------|
| 147    | Mango              | Mangifera indica      | 29.5        | 33         | 20.00    |                  | Fair             | 54%                | 10.00                      | 16.50                        | Y        | N          | YES                 | Remove      | N                          | Non-Native Fruit Tree                                |
| 148    | Sabal Palm         | Sabal palmetto        | 28          | 8          | 10.00    | 24               | Good             | 65%                | 4.00                       | 4.00                         | N        | N          | YES                 | Remove      | N                          |                                                      |
| 149    | Sabal Palm         | Sabal palmetto        | 25          | 8          | 14.00    | 21               | Good             | 65%                | 4.00                       | 4.00                         | N        | N          | YES                 | Remove      | N                          |                                                      |
| 150    | Foxtail Palm       | Wodyetia bifurcata    | 23          | 8          | 12.00    | 19               | Fair             | 59%                | 4.00                       | 4.00                         | N        | N          | YES                 | Remove      | Y                          |                                                      |
| 151    | Coconut Palm       | Cocos nucifera        | 24          | 14         | 10.00    | 18               | Good             | 65%                | 7.00                       | 7.00                         | N        | N          | YES                 | Remove      | Y                          |                                                      |
| 152    | Foxtail Palm       | Wodyetia bifurcata    | 14          | 6          | 7.00     | 8                | Fair             | 58%                | 4.00                       | 4.00                         | N        | N          | YES                 | Remove      | Y                          |                                                      |
| 152a   | Japanese Blueberry | Elaeocarpus decipiens | 19.7        | 15         | 9.00     |                  | Fair             | 53%                | 4.50                       | 7.50                         | N        | N          | YES                 | Remove      | N                          |                                                      |
| 152b   | Japanese Blueberry | Elaeocarpus decipiens | 10          | 8          | 7.00     |                  | Fair             | 50%                | 3.50                       | 4.00                         | N        | N          | YES                 | Remove      | N                          |                                                      |
| 152c   | Mango              | Mangifera indica      | 42.6        | 40         | 27.00    |                  | Fair             | 49%                | 13.50                      | 20.00                        | Y        | N          | YES                 | Remove      | N                          | Non-Native Fruit Tree                                |
| 153    | Foxtail Palm       | Wodyetia bifurcata    | 20          | 8          | 7.00     | 16               | Good             | 65%                | 4.00                       | 4.00                         | N        | N          | YES                 | Remove      | Y                          |                                                      |
| 154    | Foxtail Palm       | Wodyetia bifurcata    | 20          | 8          | 7.00     | 16               | Good             | 65%                | 4.00                       | 4.00                         | N        | N          | YES                 | Remove      | Y                          |                                                      |
| 155    | Foxtail Palm       | Wodyetia bifurcata    | 18.5        | 8          | 7.00     | 14.5             | Fair             | 53%                | 4.00                       | 4.00                         | N        | N          | YES                 | Remove      | N                          |                                                      |
| 156    | Triangle Palm      | Dypsis decaryi        | 18.5        | 12         | 11.50    | 10.5             | Fair             | 53%                | 4.00                       | 4.00                         | N        | N          | YES                 | Remove      | N                          |                                                      |
| 157    | Triangle Palm      | Dypsis decaryi        | 18.5        | 12         | 11.50    | 10.5             | Fair             | 53%                | 4.00                       | 4.00                         | N        | N          | YES                 | Remove      | N                          |                                                      |
| 158    | Foxtail Palm       | Wodyetia bifurcata    | 19.7        | 8          | 6.00     | 14.7             | Good             | 65%                | 4.00                       | 4.00                         | N        | N          | YES                 | Remove      | Y                          |                                                      |
| 159    | Tropical Almond    | Terminalia muelleri   | 44.9        | 44         | 28.25    |                  | Fair             | 55%                | 14.00                      | 22.00                        | Y        | N          | YES                 | Remove      | N                          |                                                      |
| 160    | Live Oak           | Quercus virginiana    | 49.8        | 50         | 41.50    |                  | Poor             | 17%                | 20.00                      | 25.00                        | Y        | N          | NO                  | Remain      | N                          |                                                      |
| 161    | Live Oak           | Quercus virginiana    | 40.4        | 20         | 22.75    |                  | Poor             | 33%                | 10.00                      | 10.00                        | Y        | N          | NO                  | Remain      | N                          |                                                      |
| 162    | Live Oak           | Quercus virginiana    | 57.5        | 30         | 32.00    |                  | Fair             | 49%                | 15.00                      | 15.00                        | Y        | N          | NO                  | Remain      | N                          |                                                      |
| 163    | Live Oak           | Quercus virginiana    | 53.2        | 30         | 40.00    |                  | Fair             | 44%                | 15.00                      | 15.00                        | Y        | N          | NO                  | Remain      | N                          |                                                      |
| 164    | Queen Palm         | Syagrus romanzoffiana | 24.8        | 14         | 8.00     | 16.8             | Good             | 62%                | 4.00                       | 4.00                         | N        | N          | NO                  | Remove      | Y                          | Florida Invasive Species Council Category I Invasive |
| 165    | Lychee             | Litchi chinensis      | 29.3        | 40         | 26.75    |                  | Good             | 64%                | 13.00                      | 20.00                        | Y        | N          | YES                 | Remove      | Y                          |                                                      |
| 166    | Live Oak           | Quercus virginiana    | 30.2        | 52         | 29.00    |                  | Fair             | 55%                | 15.00                      | 26.00                        | Y        | N          | YES                 | Remove      | N                          |                                                      |
| 167    | Live Oak           | Quercus virginiana    | 35.5        | 22         | 14.25    |                  | Fair             | 50%                | 7.00                       | 11.00                        | N        | N          | YES                 | Remove      | N                          |                                                      |
| 168    | Sapote             | Pouteria sapota       | 34.5        | 30         | 27.00    |                  | Fair             | 55%                | 13.50                      | 15.00                        | Y        | N          | YES                 | Remove      | N                          |                                                      |
| 169    | Live Oak           | Quercus virginiana    | 23.7        | 15         | 17.50    |                  | Poor             | 28%                | 7.50                       | 7.50                         | N        | N          | YES                 | Remove      | N                          |                                                      |
| 170    | Live Oak           | Quercus virginiana    | 33.9        | 35         | 41.50    |                  | Poor             | 35%                | 17.50                      | 17.50                        | Y        | N          | YES                 | Remove      | N                          |                                                      |
| 171    | Live Oak           | Quercus virginiana    |             |            | 17.00    |                  | Dead             | 0%                 |                            |                              | N/A      | N/A        | NO                  | Remove      | N                          |                                                      |
| 172    | Live Oak           | Quercus virginiana    | 33.7        | 18         | 19.00    |                  | Poor             | 40%                | 9.00                       | 9.00                         | Y        | N          | NO                  | Remain      | N                          |                                                      |
| 173    | Live Oak           | Quercus virginiana    | 53.6        | 38         | 36.75    |                  | Poor             | 24%                | 18.00                      | 19.00                        | Y        | N          | NO                  | Remain      | N                          |                                                      |
| 174    | Live Oak           | Quercus virginiana    | 54.2        | 35         | 26.00    |                  | Poor             | 23%                | 13.00                      | 17.50                        | Y        | N          | NO                  | Remain      | N                          |                                                      |
| 175    | Sabal Palm         | Sabal palmetto        | 29.2        | 8          | 10.00    | 25.2             | Good             | 65%                | 4.00                       | 4.00                         | N        | N          | NO                  | Remain      | Y                          |                                                      |
| 176    | Live Oak           | Quercus virginiana    | 49.5        | 50         | 39.00    |                  | Fair             | 47%                | 20.00                      | 25.00                        | Y        | N          | NO                  | Remain      | N                          |                                                      |
| 177    | Sabal Palm         | Sabal palmetto        | 36.5        | 8          | 8.00     | 32.5             | Good             | 65%                | 4.00                       | 4.00                         | N        | N          | NO                  | Remain      | Y                          |                                                      |
| 177A   | Live Oak           | Quercus virginiana    | 39.3        | 35         | 41.00    |                  | Poor             | 40%                | 17.50                      | 17.50                        | Y        | N          | YES                 | Remove      | N                          |                                                      |
| 177B   | Queen Palm         | Syagrus romanzoffiana | 39          | 13         | 7.00     |                  | Fair             | 55%                | 4.00                       | 4.00                         | N        | N          | YES                 | Remove      | N                          |                                                      |
| 178    | Live Oak           | Quercus virginiana    | 37          | 30         | 30.00    |                  | Poor             | 40%                | 15.00                      | 15.00                        | Y        | N          | YES                 | Remove      | N                          |                                                      |
| 179    | Mango              | Mangifera indica      | 31.7        | 12         | 8.75     |                  | Fair             | 47%                | 4.00                       | 6.00                         | N        | N          | YES                 | Remove      | N                          | Non-Native Fruit Tree                                |
| 180    | Queen Palm         | Syagrus romanzoffiana | 30          | 13         | 10.00    | 24               | Good             | 65%                | 4.00                       | 4.00                         | N        | N          | YES                 | Remove      | Y                          |                                                      |
| 181    | Live Oak           | Quercus virginiana    | 39.7        | 25         | 23.00    |                  | Poor             | 40%                | 11.50                      | 12.50                        | Y        | N          | YES                 | Remove      | N                          |                                                      |
| 182    | Live Oak           | Quercus virginiana    | 41.9        | 32         | 32.00    |                  | Poor             | 40%                | 16.00                      | 16.00                        | Y        | N          | YES                 | Remove      | N                          |                                                      |
| 184    | Live Oak           | Quercus virginiana    | 31.6        | 20         | 22.50    |                  | Poor             | 37%                | 10.00                      | 10.00                        | Y        | N          | YES                 | Remove      | N                          |                                                      |
| 185    | Live Oak           | Quercus virginiana    | 34.1        | 50         | 34.00    |                  | Fair             | 49%                | 17.00                      | 25.00                        | Y        | N          | YES                 | Remove      | N                          |                                                      |
| 186    | Live Oak           | Quercus virginiana    | 49.7        | 60         | 82.00    |                  | Fair             | 53%                | 30.00                      | 30.00                        | Y        | N          | YES                 | Remove      | N                          |                                                      |
| 187    | Frangi Parli       | Plumeria sp.          | 27          | 18         | 15.00    |                  | Fair             | 53%                | 7.50                       | 9.00                         | N        | N          | YES                 | Remove      | N                          |                                                      |