



File Name: P:\Projects\2016\168563 Sunset Hollywood\cadd Files\Drawings\168563-LE101-DISPO-PLANS.dwg -- (Plotted by: Marcos Mendoza on Friday, June 2, 2017 2:45:42 PM)

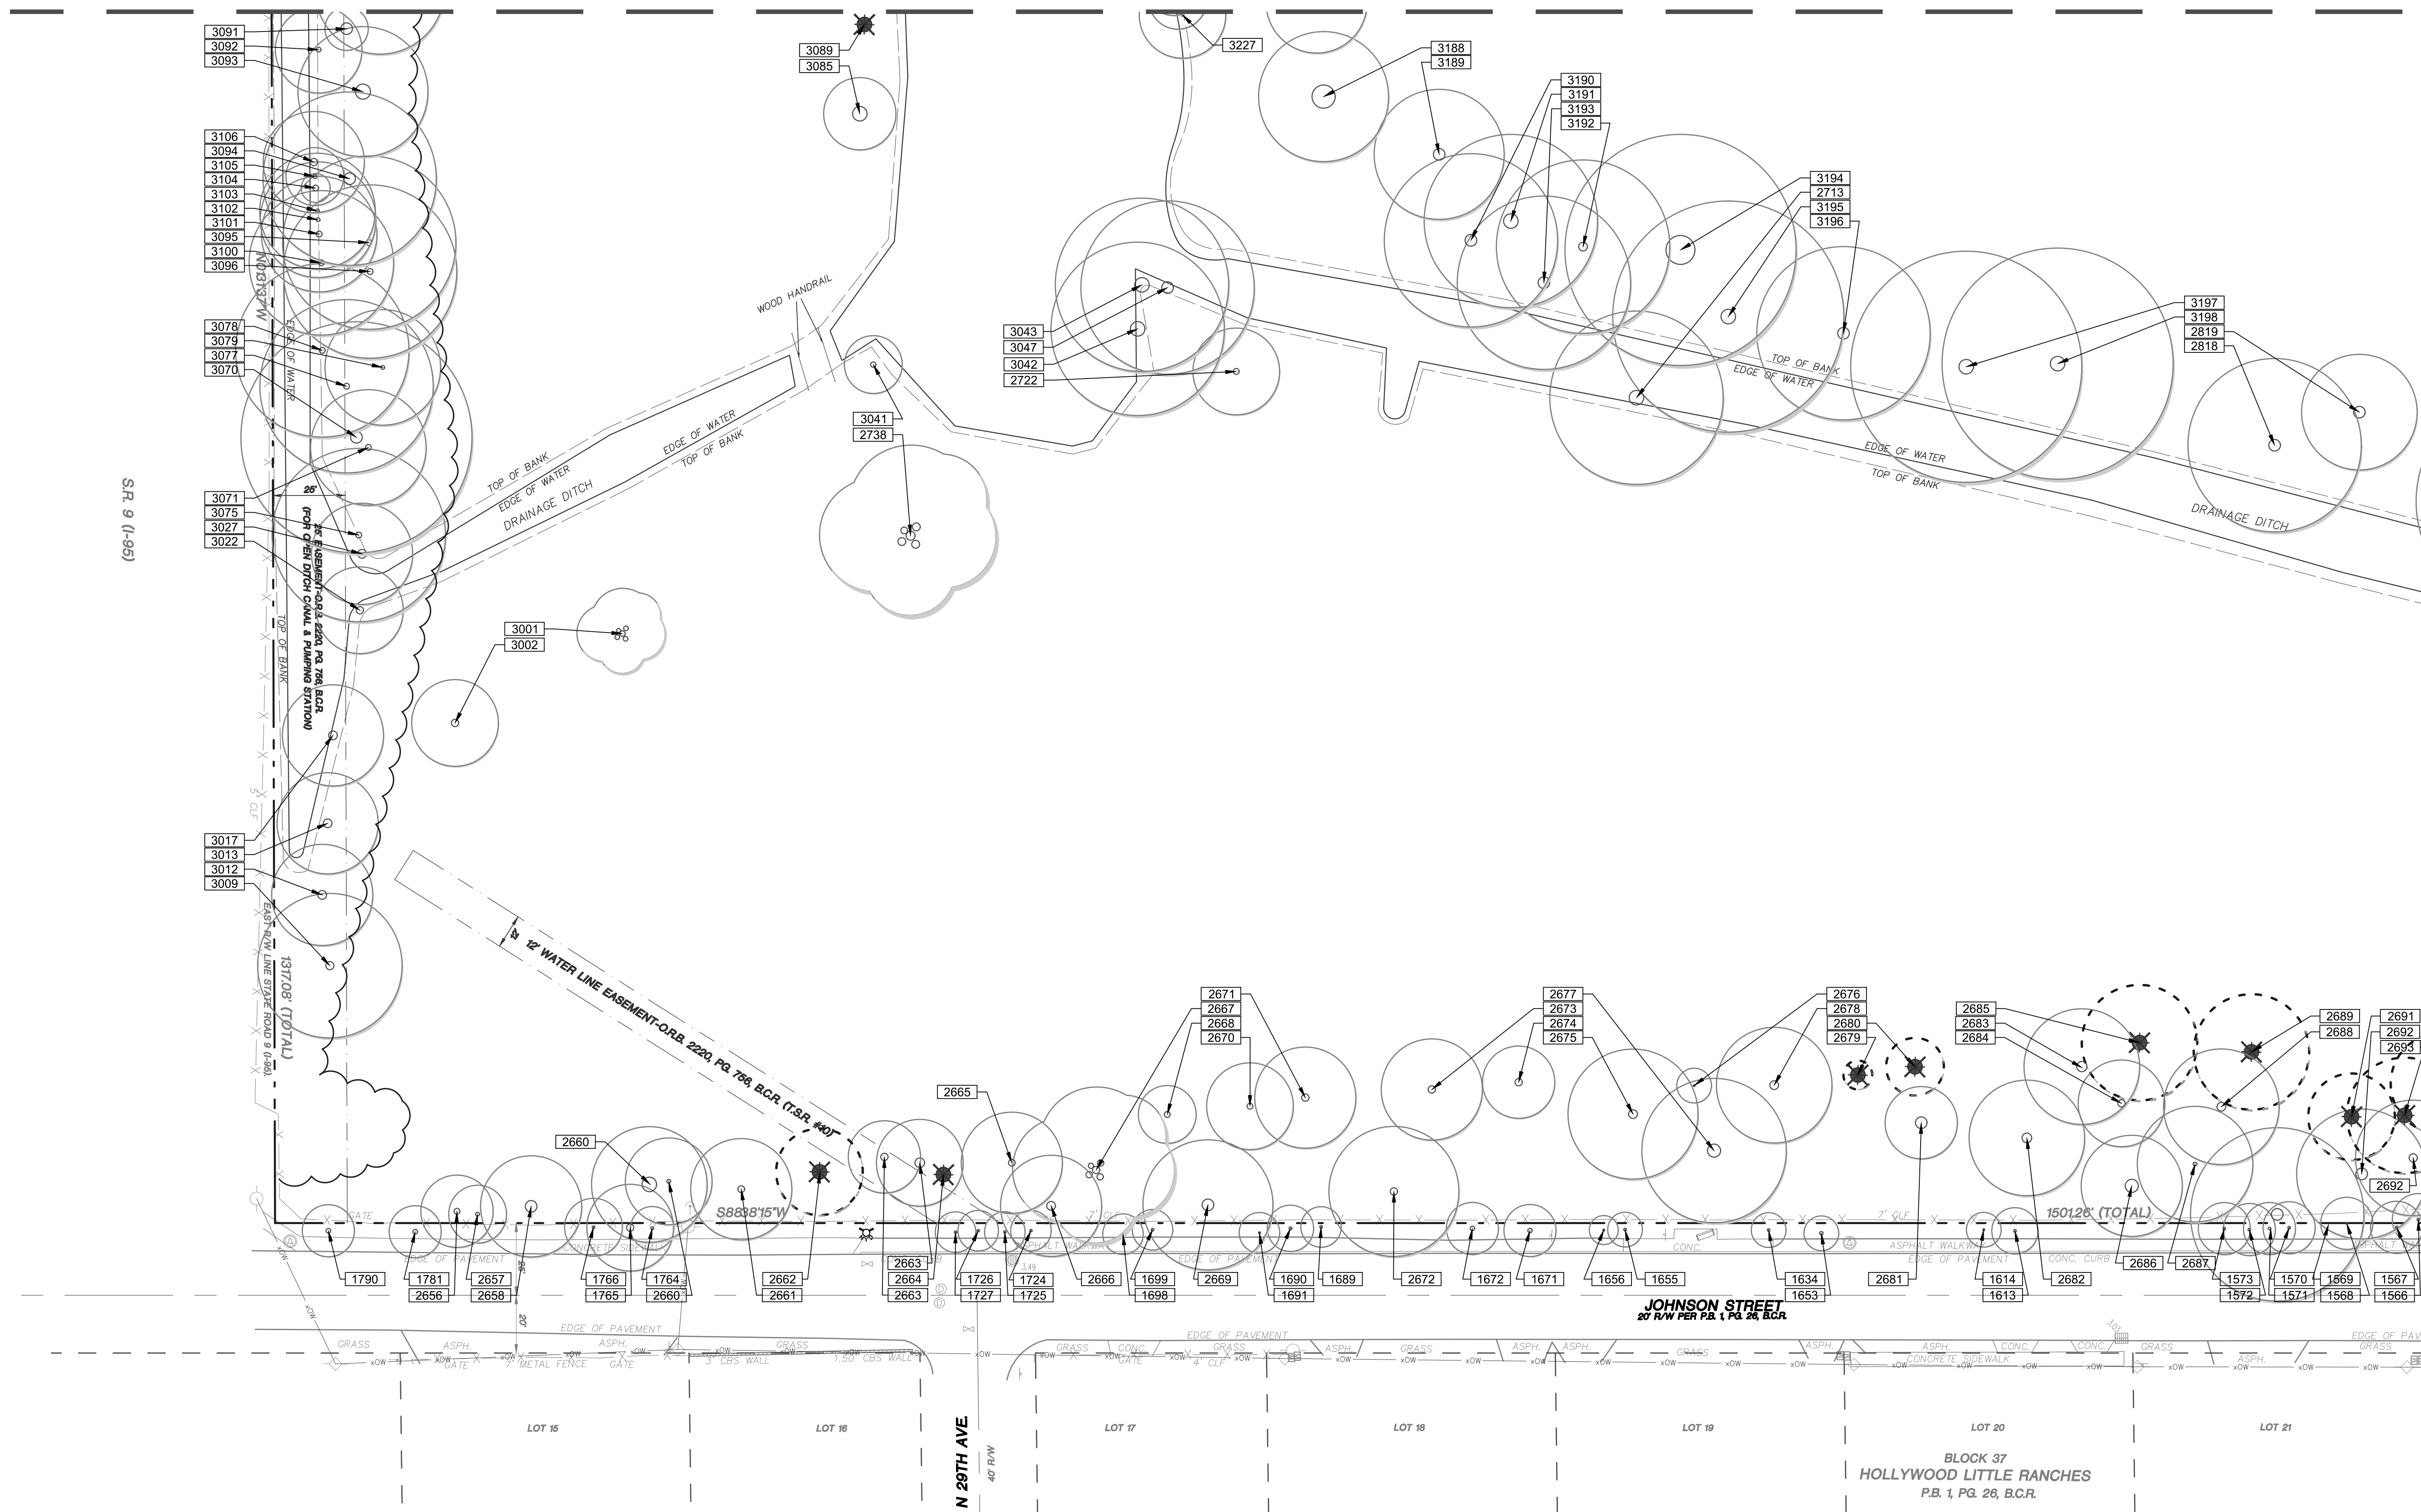

MATCHLINE C-C (SEE SHEET LE-102)

LEGEND OF EXISTING PLANT SYMBOLS:

SYMBOLS				DESCRIPTIONS
SGL.	DB.	TP.	MULTI.	
				EXISTING TREE/PALM TO REMAIN
				EXISTING TREE/PALM TO REMAIN (OUTSIDE PROJECT LIMITS/OFF-SITE)
				EXISTING TREE/PALM TO BE RELOCATED
				EXISTING TREE/PALM TO BE REMOVED
				EXISTING TREE/PALM TO BE REMOVED (NO MITIGATION REQUIRED)
				EXISTING SHRUB/GROUND COVER AREA TO REMAIN
				EXISTING SHRUB/GROUND COVER AREA TO BE REMOVED
				EXISTING PLANT MATERIAL IDENTIFICATION LABEL

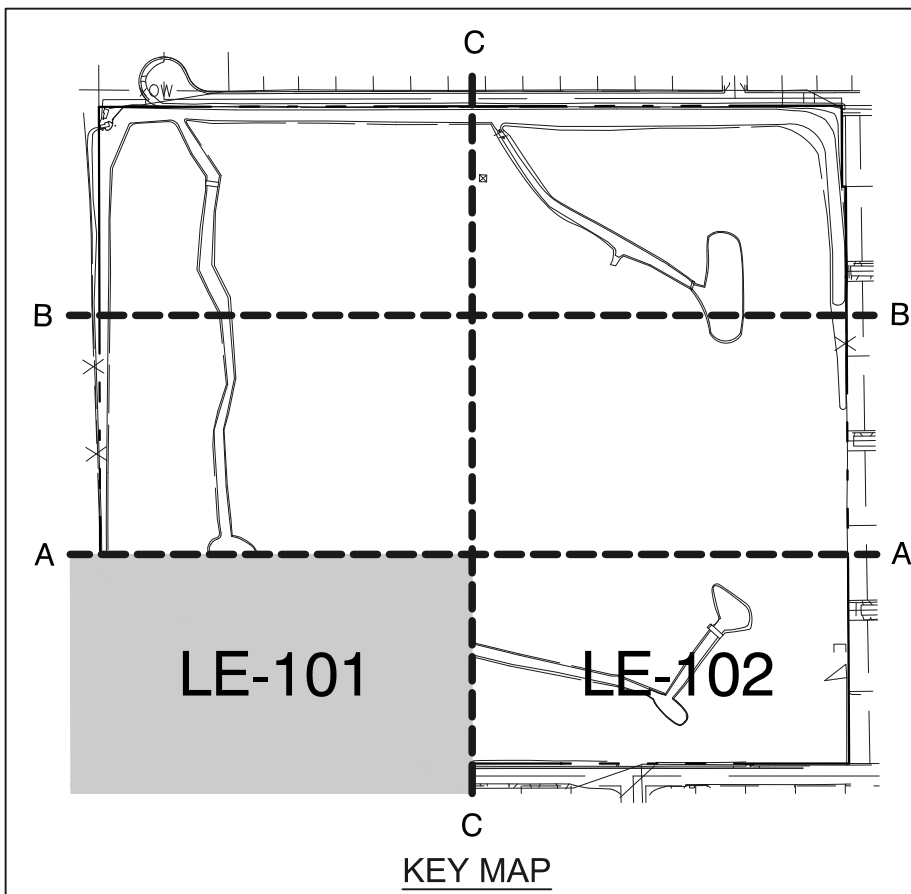

1 PARTIAL DISPOSITION PLAN ENLARGEMENT

1:30



Calvin, Giordano & Associates, Inc.
EXCEPTIONAL SOLUTIONS
1800 Eller Drive, Suite 600, Fort Lauderdale, Florida 33316
Phone: 954.921.7781 • Fax: 954.921.8907
Certificate of Authorization LC399

HOLLYWOOD ADVENTURES PARK
2727 JOHNSON STREET
HOLLYWOOD, FLORIDA 33020

PARTIAL DISPOSITION PLAN ENLARGEMENT

CITY OF HOLLYWOOD TAC SUBMITTAL FOR REVIEW

TAMMY D. COOK-WEEDON, R.L.A.
STATE OF FLORIDA REGISTERED LANDSCAPE ARCHITECT
LICENSE No.1328
DATE: JUNE 2, 2017

SCALE
AS SHOWN
PROJECT No
16-8563

SHEET
LE-101





File Name: P:\Projects\2016\18563_Sunset_Hollywood\cadd_Files\Drawings\18563-LE101-DISPO-SCHED.dwg -- (Plotted by: Marcos Mendoza on Friday, June 2, 2017 3:05:55 PM)

1							DISPOSITION SCHEDULE				2	
TREE NO	COMMON NAME	SPECIES	NATIVE	DBH (IN)	OA HT (FT)	SPR DIA (FT)	CANOPY AREA (SQ FT)	CONDITION	NOTES	RECOMMEND :		
1069	Bald Cypress	Taxodium distichum	YES	22.0"	55'	15'	177 Sq. Ft.	Fair/Good		Preserve & Protect		
1076	Bald Cypress	Taxodium distichum	YES	48.0"	55'	60'	2,827 Sq. Ft.	Good		Preserve & Protect		
1079	Bald Cypress	Taxodium distichum	YES	20.0"	65'	30'	707 Sq. Ft.	Fair	Hatracked	Preserve & Protect		
1098	Bald Cypress	Taxodium distichum	YES	20.0"	55'	25'	491 Sq. Ft.	Good	Hatracked	Preserve & Protect		
1106	Bald Cypress	Taxodium distichum	YES	20.0"	45'	28'	616 Sq. Ft.	Good		Preserve & Protect		
1112	Bald Cypress	Taxodium distichum	YES	36.0"	50'	30'	707 Sq. Ft.	Fair/Good		Preserve & Protect		
1122	Bald Cypress	Taxodium distichum	YES	36.0"	50'	30'	707 Sq. Ft.	Fair/Good		Preserve & Protect		
1123	Bald Cypress	Taxodium distichum	YES	14.0"	40'	30'	707 Sq. Ft.	Fair		Preserve & Protect		
1130	Bald Cypress	Taxodium distichum	YES	36.0"	40'	30'	707 Sq. Ft.	Fair		Preserve & Protect		
1145	Bald Cypress	Taxodium distichum	YES	36.0"	35'	30'	707 Sq. Ft.	Poor	Covered by vines	Preserve & Protect		
1147	Bald Cypress	Taxodium distichum	YES	36.0"	45'	38'	1,134 Sq. Ft.	Fair/Good		Preserve & Protect		
1159	Bald Cypress	Taxodium distichum	YES	42.0"	55'	35'	962 Sq. Ft.	Fair	Hatracked	Preserve & Protect		
1161	Bald Cypress	Taxodium distichum	YES	36.0"	50'	30'	707 Sq. Ft.	Fair	Hatracked	Preserve & Protect		
1171	Bald Cypress	Taxodium distichum	YES	22.0"	45'	25'	491 Sq. Ft.	Fair	Hatracked	Preserve & Protect		
1181	Bald Cypress	Taxodium distichum	YES	36.0"	35'	25'	491 Sq. Ft.	Fair/Poor	Hatracked	Preserve & Protect		
1187	Bald Cypress	Taxodium distichum	YES	18.0"	40'	30'	707 Sq. Ft.	Fair/Poor	Hatracked	Preserve & Protect		
1192	Bald Cypress	Taxodium distichum	YES	36.0"	40'	30'	707 Sq. Ft.	Fair/Poor	Hatracked	Preserve & Protect		
1202	Bald Cypress	Taxodium distichum	YES	36.0"	35'	25'	491 Sq. Ft.	Fair/Poor	Hatracked	Preserve & Protect		
1203	Bald Cypress	Taxodium distichum	YES	18.0"	35'	25'	491 Sq. Ft.	Fair/Poor	Hatracked	Preserve & Protect		
1211	Bald Cypress	Taxodium distichum	YES	36.0"	40'	25'	491 Sq. Ft.	Fair/Poor	Hatracked	Preserve & Protect		
1224	Bald Cypress	Taxodium distichum	YES	36.0"	40'	20'	314 Sq. Ft.	Fair/Poor	Hatracked	Preserve & Protect		
1226	Bald Cypress	Taxodium distichum	YES	24.0"	40'	20'	314 Sq. Ft.	Fair/Poor	Hatracked	Preserve & Protect		
1237	Bald Cypress	Taxodium distichum	YES	22.0"	35'	25'	491 Sq. Ft.	Fair/Poor	Hatracked	Preserve & Protect		
1265	Bald Cypress	Taxodium distichum	YES	48.0"	38'	25'	491 Sq. Ft.	Fair/Good		Preserve & Protect		
1274	Bald Cypress	Taxodium distichum	YES	24.0"	38'	25'	491 Sq. Ft.	Good		Preserve & Protect		
1280	Bald Cypress	Taxodium distichum	YES	50.0"	40'	20'	314 Sq. Ft.	Good		Preserve & Protect		
1291	Bald Cypress	Taxodium distichum	YES	50.0"	40'	35'	962 Sq. Ft.	Good		Preserve & Protect		
1296	Bald Cypress	Taxodium distichum	YES	28.0"	40'	25'	491 Sq. Ft.	Poor	Hatracked	Preserve & Protect		
1346	Missing	Unknown								Preserve & Protect		
1347	Missing	Unknown								Preserve & Protect		
1357	Pygmy Date Palm	Phoenix roebelenii		4.0"	6'	5'	20 Sq. Ft.	Poor		Preserve & Protect		
1358	Pygmy Date Palm	Phoenix roebelenii		4.0"	8'	8'	50 Sq. Ft.	Poor		Preserve & Protect		
1390	Pygmy Date Palm	Phoenix roebelenii		6.0"	8'	8'	50 Sq. Ft.	Poor	DB (3", 3")	Preserve & Protect		
1391	Pygmy Date Palm	Phoenix roebelenii		17.0"	10'	12'	113 Sq. Ft.	Poor	TP (3", 6", 8")	Preserve & Protect		
1394	Pygmy Date Palm	Phoenix roebelenii		6.0"	8'	6'	28 Sq. Ft.	Poor		Preserve & Protect		
1416	Pygmy Date Palm	Phoenix roebelenii		6.0"	8'	5'	20 Sq. Ft.	Very Poor		Preserve & Protect		
1417	Pygmy Date Palm	Phoenix roebelenii		3.0"	5'	4'	13 Sq. Ft.	Poor		Preserve & Protect		
1472	Royal Palm	Roystonea regia	YES	22.0"	50'	18'	254 Sq. Ft.	Good		To be Relocated		
1479	Royal Palm	Roystonea regia	YES	22.0"	52'	18'	254 Sq. Ft.	Good		To be Relocated		
1480	Royal Palm	Roystonea regia	YES	22.0"	42'	18'	254 Sq. Ft.	Very Good		Preserve & Protect		
1481	Royal Palm	Roystonea regia	YES	22.0"	44'	18'	254 Sq. Ft.	Very Good		Preserve & Protect		
1491	Foxtail Palm	Wodyetia bifurcata		24.0"	35'	18'	254 Sq. Ft.	Very Good	TP (8", 8", 8")	Preserve & Protect		
1492	Foxtail Palm	Wodyetia bifurcata		24.0"	35'	18'	254 Sq. Ft.	Very Good	TP (8", 8", 8")	Preserve & Protect		
1493	Foxtail Palm	Wodyetia bifurcata		24.0"	35'	18'	254 Sq. Ft.	Very Good	TP (8", 8", 8")	Preserve & Protect		
1494	Foxtail Palm	Wodyetia bifurcata		30.0"	35'	18'	254 Sq. Ft.	Very Good	TP (8", 8", 8")	Preserve & Protect		
1495	Foxtail Palm	Wodyetia bifurcata		10.0"	25'	16'	201 Sq. Ft.	Good		Preserve & Protect		
1519	Foxtail Palm	Wodyetia bifurcata		9.0"	25'	15'	177 Sq. Ft.	Fair/Good		Preserve & Protect		
1520	Foxtail Palm	Wodyetia bifurcata		8.0"	25'	14'	154 Sq. Ft.	Fair/Good		Preserve & Protect		
1521	Foxtail Palm	Wodyetia bifurcata		8.0"	25'	14'	154 Sq. Ft.	Fair/Good		Preserve & Protect		
1522	Foxtail Palm	Wodyetia bifurcata		8.0"	25'	14'	154 Sq. Ft.	Fair/Good		Preserve & Protect		
1523	Foxtail Palm	Wodyetia bifurcata		10.0"	25'	16'	201 Sq. Ft.	Fair/Good		Preserve & Protect		
1539	Foxtail Palm	Wodyetia bifurcata		6.0"	18'	14'	154 Sq. Ft.	Fair/Good		Preserve & Protect		
1540	Foxtail Palm	Wodyetia bifurcata		6.0"	18'	14'	154 Sq. Ft.	Fair/Good		Preserve & Protect		
1541	Foxtail Palm	Wodyetia bifurcata		10.0"	25'	18'	254 Sq. Ft.	Fair/Good		Preserve & Protect		
1542	Foxtail Palm	Wodyetia bifurcata		10.0"	25'	18'	254 Sq. Ft.	Fair/Good		Preserve & Protect		
1559	Foxtail Palm	Wodyetia bifurcata		10.0"	25'	18'	254 Sq. Ft.	Fair/Good		Preserve & Protect		
1560	Foxtail Palm	Wodyetia bifurcata		10.0"	25'	18'	254 Sq. Ft.	Fair/Good		Preserve & Protect		
1561	Foxtail Palm	Wodyetia bifurcata		10.0"	25'	18'	254 Sq. Ft.	Fair/Good		Preserve & Protect		
1562	Foxtail Palm	Wodyetia bifurcata		10.0"	25'	18'	254 Sq. Ft.	Fair/Good		Preserve & Protect		
1563	Foxtail Palm	Wodyetia bifurcata		10.0"	25'	18'	254 Sq. Ft.	Fair/Good		Preserve & Protect		
1564	Foxtail Palm	Wodyetia bifurcata		10.0"	25'	18'	254 Sq. Ft.	Fair/Good		Preserve & Protect		
1565	Foxtail Palm	Wodyetia bifurcata		10.0"	25'	18'	254 Sq. Ft.	Fair/Good		Preserve & Protect		
1566	Foxtail Palm	Wodyetia bifurcata		10.0"	23'	18'	254 Sq. Ft.	Fair/Good		Preserve & Protect		
1567	Foxtail Palm	Wodyetia bifurcata		10.0"	25'	18'	254 Sq. Ft.	Fair/Good		Preserve & Protect		
1568	Foxtail Palm	Wodyetia bifurcata		8.0"	20'	18'	254 Sq. Ft.	Fair/Good		Preserve & Protect		
1569	Foxtail Palm	Wodyetia bifurcata		8.0"	20'	18'	254 Sq. Ft.	Fair/Good		Preserve & Protect		
1570	Foxtail Palm	Wodyetia bifurcata		10.0"	25'	18'	254 Sq. Ft.	Fair/Good		Preserve & Protect		
1571	Foxtail Palm	Wodyetia bifurcata		10.0"	25'	18'	254 Sq. Ft.	Fair/Good		Preserve & Protect		
1572	Foxtail Palm	Wodyetia bifurcata		10.0"	25'	18'	254 Sq. Ft.	Fair/Good		Preserve & Protect		
1573	Foxtail Palm	Wodyetia bifurcata		10.0"	22'	18'	254 Sq. Ft.	Fair/Good		Preserve & Protect		
1613	Foxtail Palm	Wodyetia bifurcata		10.0"	20'	16'	201 Sq. Ft.	Good		Preserve & Protect		
1614	Foxtail Palm	Wodyetia bifurcata		8.0"	15'	12'	113 Sq. Ft.	Fair		Preserve & Protect		
1634	Foxtail Palm	Wodyetia bifurcata		10.0"	30'	12'	113 Sq. Ft.	Fair/Good		Preserve & Protect		
1653	Cabbage Palm	Sabal palmetto	YES	14.0"	25'	12'	113 Sq. Ft.	Good		Preserve & Protect		
1655	Foxtail Palm	Wodyetia bifurcata		10.0"	25'	12'	113 Sq. Ft.	Fair		Preserve & Protect		
1656	Foxtail Palm	Wodyetia bifurcata		8.0"	20'	10'	79 Sq. Ft.	Fair		Preserve & Protect		
1672	Royal Palm	Roystonea regia	YES	18.0"	45'	18'	254 Sq. Ft.	Very Good		Preserve & Protect		
1677	Royal Palm	Roystonea regia	YES	18.0"	50'	18'	254 Sq. Ft.	Very Good		Preserve & Protect		
1689	Foxtail Palm	Wodyetia bifurcata		10.0"	25'	14'	154 Sq. Ft.	Good		Preserve & Protect		
1690	Foxtail Palm	Wodyetia bifurcata		12.0"	30'	16'	201 Sq. Ft.	Good		Preserve & Protect		
1691	Foxtail Palm	Wodyetia bifurcata		8.0"	25'	14'	154 Sq. Ft.	Good		Preserve & Protect		
1698	Foxtail Palm	Wodyetia bifurcata		10.0"	25'	14'	154 Sq. Ft.	Fair		Preserve & Protect		
1699	Foxtail Palm	Wodyetia bifurcata		10.0"	30'	14'	154 Sq. Ft.	Fair/Good		Preserve & Protect		
1724	Foxtail Palm	Wodyetia bifurcata		10.0"	25'	14'	154 Sq. Ft.	Good		Preserve & Protect		
1725	Foxtail Palm	Wodyetia bifurcata		10.0"	25'	14'	154 Sq. Ft.	Fair		Preserve & Protect		
1726	Foxtail Palm	Wodyetia bifurcata		10.0"	25'	14'	154 Sq. Ft.	Fair		Preserve & Protect		
1727	Foxtail Palm	Wodyetia bifurcata		10.0"	30'	14'	154 Sq. Ft.	Fair		Preserve & Protect		
1764	Australian Pine	Casuarina species		12.0"	30'	15'	177 Sq. Ft.	Fair		Preserve & Protect		
1765	Australian Pine	Casuarina species		30.0"	60'	30'	707 Sq. Ft.	Fair		Preserve & Protect		
1766	Australian Pine	Casuarina species		10.0"	30'	20'	314 Sq. Ft.	Fair		Preserve & Protect		
1781	Royal Palm	Roystonea regia	YES	20.0"	40'	18'	254 Sq. Ft.	Very Good		Preserve & Protect		
1790	Royal Palm	Roystonea regia	YES	24.0"	40'	18'	254 Sq. Ft.	Good		Preserve & Protect		
1910	Cabbage Palm	Sabal palmetto	YES	14.0"	6'	10'	79 Sq. Ft.	Fair		To be Relocated		
1911	Cabbage Palm	Sabal palmetto	YES	14.0"	6'	10'	79 Sq. Ft.	Fair		To be Relocated		
1912	Cabbage Palm	Sabal palmetto	YES	14.0"	8'	12'	113 Sq. Ft.	Fair		To be Relocated		
1923	Royal Palm	Roystonea regia	YES	18.0"	50'	18'	254 Sq. Ft.	Good		To be Relocated		
1924	Royal Palm	Roystonea regia	YES	18.0"	50'	18'	254 Sq. Ft.	Good		To be Relocated		
1925	Tamarind	Tamarindus indica		28.0"	25'	40'	1,257 Sq. Ft.	Fair		Remove		
1926	Malaleuca	quinquenervia		30.0"	45'	30'	707 Sq. Ft.	Poor		Preserve & Protect		
1979	Alexander Palm	Ptychosperma elegans		4.0"	28'	7'	38 Sq. Ft.	Fair		To be Relocated		
1997	Weeping Fig	Ficus benjamina		18.0"	35'	30'	707 Sq. Ft.	Fair		Remove		
2016	Strangler Fig	Ficus aurea	YES	50.0"	60'	50'	1,963 Sq. Ft.	Fair/Good	Over Malaleuca	Preserve & Protect		
2017	Malaleuca	quinquenervia		48.0"	60'	30'	707 Sq. Ft.	Fair		Preserve & Protect		
2018	Malaleuca	quinquenervia		36.0"	55'	28'	616 Sq. Ft.	Fair		Preserve & Protect		
2019	Malaleuca	quinquenervia		30.0"	55'	25'	491 Sq. Ft.	Fair		Preserve & Protect		
2020	Majesty Palm	Ravenea rivularis		32.0"	24'	18'	254 Sq. Ft.	Fair	DB (16", 16")	Preserve & Protect		
2021	Malaleuca	quinquenervia		48.0"	40'	30'	707 Sq. Ft.	Fair		Preserve & Protect		
2022	Strangler Fig	Ficus aurea	YES	14.0"	40'	35'	962 Sq. Ft.	Fair/Good		Preserve & Protect		
2023	Malaleuca	quinquenervia		48.0"	55'	30'	707 Sq. Ft.	Fair		Preserve & Protect		
2024	Australian Pine	Casuarina species		36.0"	65'	40'	1,257 Sq. Ft.	Poor		Preserve & Protect		

File Name: P:\Projects\2016\18563 Sunset Hollywood\cad Files\Drawings\LE101-DISPO_SCHD.dwg - (Plotted by: Marcos Mendoza on Friday, June 2, 2017 3:06:03 PM)

DISPOSITION SCHEDULE										
TREE NO	COMMON NAME	SPECIES	NATIVE	DBH (IN)	OA HT (FT)	SPR DIA (FT)	CANOPY AREA (SQ FT)	CONDITION	NOTES	RECOMMEND :
2666	Melaleuca	Melaleuca quinquenervia		36.0"	50'	35'	962 Sq. Ft.	Fair		Preserve & Protect
2667	Melaleuca	Melaleuca quinquenervia		96.0"	68'	55'	2,376 Sq. Ft.	Poor	Multi-Trunk	Preserve & Protect
2668	Melaleuca	Melaleuca quinquenervia		24.0"	50'	20'	314 Sq. Ft.	Poor		Preserve & Protect
2669	Melaleuca	Melaleuca quinquenervia		48.0"	68'	45'	1,590 Sq. Ft.	Fair/Good		Preserve & Protect
2670	Melaleuca	Melaleuca quinquenervia		28.0"	45'	30'	707 Sq. Ft.	Fair/Poor		Preserve & Protect
2671	Melaleuca	Melaleuca quinquenervia		30.0"	50'	35'	962 Sq. Ft.	Fair		Preserve & Protect
2672	Melaleuca	Melaleuca quinquenervia		30.0"	45'	45'	1,590 Sq. Ft.	Fair		Preserve & Protect
2673	Melaleuca	Melaleuca quinquenervia		30.0"	45'	35'	962 Sq. Ft.	Fair	Leaning	Preserve & Protect
2674	Melaleuca	Melaleuca quinquenervia		30.0"	45'	25'	491 Sq. Ft.	Very Poor		Preserve & Protect
2675	Melaleuca	Melaleuca quinquenervia		36.0"	50'	45'	1,590 Sq. Ft.	Fair/Good		Preserve & Protect
2676	Melaleuca	Melaleuca quinquenervia		12.0"	30'	8'	50 Sq. Ft.	Very Poor	DB (6", 6")	Preserve & Protect
2677	Australian Pine	Casuarina species		54.0"	70'	50'	1,963 Sq. Ft.	Good		Preserve & Protect
2678	Melaleuca	Melaleuca quinquenervia		30.0"	50'	40'	1,257 Sq. Ft.	Poor		Preserve & Protect
2679	Melaleuca	Melaleuca quinquenervia		60.0"	15'	10'	79 Sq. Ft.	Dead	Multi-Trunk	Remove (No Mitigation)
2680	Melaleuca	Melaleuca quinquenervia		32.0"	45'	20'	314 Sq. Ft.	Very Poor	Trunk Damage	Remove (No Mitigation)
2681	Australian Pine	Casuarina species		48.0"	60'	25'	491 Sq. Ft.	Very Poor	Trunk Damage	Preserve & Protect
2682	Melaleuca	Melaleuca quinquenervia		40.0"	50'	40'	1,257 Sq. Ft.	Fair/Good		Preserve & Protect
2683	Melaleuca	Melaleuca quinquenervia		40.0"	50'	40'	1,257 Sq. Ft.	Fair/Good		Preserve & Protect
2684	Melaleuca	Melaleuca quinquenervia		30.0"	45'	30'	707 Sq. Ft.	Fair	Multi-Trunk	Preserve & Protect
2685	Melaleuca	Melaleuca quinquenervia		30.0"	50'	40'	1,257 Sq. Ft.	Fair		Remove (No Mitigation)
2686	Melaleuca	Melaleuca quinquenervia		54.0"	55'	35'	962 Sq. Ft.	Fair		Preserve & Protect
2687	Melaleuca	Melaleuca quinquenervia		16.0"	50'	40'	1,257 Sq. Ft.	Fair		Preserve & Protect
2688	Australian Pine	Casuarina species		36.0"	55'	40'	1,257 Sq. Ft.	Fair		Preserve & Protect
2689	Melaleuca	Melaleuca quinquenervia		36.0"	45'	40'	1,257 Sq. Ft.	Fair		Remove (No Mitigation)
2690	Bischofia			48.0"	60'	60'	2,827 Sq. Ft.			Preserve & Protect
2691	Melaleuca	Melaleuca quinquenervia		30.0"	40'	30'	707 Sq. Ft.	Fair		Remove (No Mitigation)
2692	Australian Pine	Casuarina species		48.0"	50'	45'	1,590 Sq. Ft.	Fair		Preserve & Protect
2693	Australian Pine	Casuarina species		48.0"	50'	40'	1,257 Sq. Ft.	Fair		Remove (No Mitigation)
2694	Melaleuca	Melaleuca quinquenervia		30.0"	40'	40'	1,257 Sq. Ft.	Fair		Preserve & Protect
2695	Melaleuca	Melaleuca quinquenervia		30.0"	45'	35'	962 Sq. Ft.	Good		Remove (No Mitigation)
2696	Melaleuca	Melaleuca quinquenervia		48.0"	60'	50'	1,963 Sq. Ft.			Preserve & Protect
2713	Melaleuca	Melaleuca quinquenervia		60.0"	80'	60'	2,827 Sq. Ft.			Preserve & Protect
2722	Unknown	T.B.D.		24.0"	30'	30'	707 Sq. Ft.			Preserve & Protect
2738	Ficus	Ficus spp.		120.0"	80'	60'	2,827 Sq. Ft.			Preserve & Protect
2745	Melaleuca	Melaleuca quinquenervia		36.0"	45'	30'	707 Sq. Ft.	Fair	Multi-Trunk	Preserve & Protect
2746	Melaleuca	Melaleuca quinquenervia		40.0"	40'	30'	707 Sq. Ft.	Fair	Multi-Trunk	Preserve & Protect
2747	Australian Pine	Casuarina species		42.0"	50'	40'	1,257 Sq. Ft.	Fair		Preserve & Protect
2748	Australian Pine	Casuarina species		46.0"	60'	40'	1,257 Sq. Ft.	Fair		Preserve & Protect
2749	Melaleuca	Melaleuca quinquenervia		60.0"	60'	80'	5,027 Sq. Ft.			Preserve & Protect
2750	Melaleuca	Melaleuca quinquenervia		60.0"	60'	80'	5,027 Sq. Ft.			Preserve & Protect
2751	Melaleuca	Melaleuca quinquenervia		60.0"	60'	80'	5,027 Sq. Ft.			Preserve & Protect
2752	Melaleuca	Melaleuca quinquenervia		80.0"	60'	80'	5,027 Sq. Ft.			Preserve & Protect
2753	Melaleuca	Melaleuca quinquenervia		80.0"	60'	80'	5,027 Sq. Ft.			Preserve & Protect
2754	Melaleuca	Melaleuca quinquenervia		80.0"	60'	80'	5,027 Sq. Ft.			Preserve & Protect
2755	Unknown	T.B.D.		60.0"	80'	60'	2,827 Sq. Ft.			Preserve & Protect
2756	Melaleuca	Melaleuca quinquenervia		60.0"	80'	60'	2,827 Sq. Ft.			Preserve & Protect
2757	Melaleuca	Melaleuca quinquenervia		60.0"	80'	60'	2,827 Sq. Ft.			Preserve & Protect
2758	Unknown	T.B.D.		48.0"	80'	80'	5,027 Sq. Ft.			Preserve & Protect
2759	Royal Palm	Roystonea regia	YES	18.0"	80'	30'	707 Sq. Ft.			Preserve & Protect
2760	Unknown	T.B.D.		48.0"	60'	30'	707 Sq. Ft.			Preserve & Protect
2761	Australian Pine	Casuarina species		36.0"	60'	25'	491 Sq. Ft.	Fair		Preserve & Protect
2762	Australian Pine	Casuarina species		40.0"	65'	20'	314 Sq. Ft.	Poor		Preserve & Protect
2763	Melaleuca	Melaleuca quinquenervia		48.0"	65'	35'	962 Sq. Ft.	Fair	Multi-Trunk	Preserve & Protect
2764	Royal Palm	Roystonea regia	YES	24.0"	65'	18'	254 Sq. Ft.	Good		Preserve & Protect
2765	Melaleuca	Melaleuca quinquenervia		48.0"	65'	35'	962 Sq. Ft.	Fair	Multi-Trunk	Preserve & Protect
2766	Melaleuca	Melaleuca quinquenervia		60.0"	80'	60'	2,827 Sq. Ft.	Fair	Multi-Trunk	Preserve & Protect
2767	Melaleuca	Melaleuca quinquenervia		36.0"	80'	60'	2,827 Sq. Ft.	Fair	Multi-Trunk	Preserve & Protect
2768	Melaleuca	Melaleuca quinquenervia		52.0"	80'	60'	2,827 Sq. Ft.	Fair	Multi-Trunk	Preserve & Protect
2769	Melaleuca	Melaleuca quinquenervia		52.0"	80'	60'	2,827 Sq. Ft.	Fair	Multi-Trunk	Preserve & Protect
2770	Melaleuca	Melaleuca quinquenervia		48.0"	80'	60'	2,827 Sq. Ft.	Fair	Multi-Trunk	Preserve & Protect
2771	Melaleuca	Melaleuca quinquenervia		60.0"	80'	60'	2,827 Sq. Ft.	Fair	Multi-Trunk	Preserve & Protect
2772	Melaleuca	Melaleuca quinquenervia		60.0"	80'	60'	2,827 Sq. Ft.	Fair	Multi-Trunk	Preserve & Protect
2773	Melaleuca	Melaleuca quinquenervia		60.0"	80'	60'	2,827 Sq. Ft.	Fair	Multi-Trunk	Preserve & Protect
2774	Gumbo Limbo	Bursera simaruba	YES	12.0"	35'	20'	314 Sq. Ft.	Fair	DB (6", 6")	Preserve & Protect
2775				36.0"	30'	0'		Dead	Fallen over	Remove (No Mitigation)
2776	Strangler Fig	Ficus aurea	YES	30.0"	55'	35'	962 Sq. Ft.	Fair		Preserve & Protect
2777	Australian Pine	Casuarina species		6.0"	25'	20'	314 Sq. Ft.	Fair		Preserve & Protect
2778	Australian Pine	Casuarina species		72.0"	60'	30'	707 Sq. Ft.	Fair	Multi-Trunk	Preserve & Protect
2779	Australian Pine	Casuarina species		10.0"	45'	15'	177 Sq. Ft.	Fair		Preserve & Protect
2780	Australian Pine	Casuarina species		10.0"	45'	15'	177 Sq. Ft.	Fair		Preserve & Protect
2781	Australian Pine	Casuarina species		10.0"	45'	15'	177 Sq. Ft.	Fair		Preserve & Protect

DISPOSITION SCHEDULE										
TREE NO	COMMON NAME	SPECIES	NATIVE	DBH (IN)	OA HT (FT)	SPR DIA (FT)	CANOPY AREA (SQ FT)	CONDITION	NOTES	RECOMMEND :
2782	Australian Pine	Casuarina species		10.0"	45'	15'	177 Sq. Ft.	Fair		Preserve & Protect
2783	Australian Pine	Casuarina species		10.0"	45'	15'	177 Sq. Ft.	Fair		Preserve & Protect
2784	Australian Pine	Casuarina species		10.0"	45'	15'	177 Sq. Ft.	Fair		Preserve & Protect
2785	Melaleuca	Melaleuca quinquenervia		48.0"	55'	40'	1,257 Sq. Ft.	Fair		Preserve & Protect
2786	Melaleuca	Melaleuca quinquenervia		48.0"	55'	45'	1,590 Sq. Ft.	Fair		Preserve & Protect
2787	Melaleuca	Melaleuca quinquenervia		60.0"	60'	45'	1,590 Sq. Ft.	Fair		Preserve & Protect
2788	Brazilian Pepper	Schinus terebinthifolia		14.0"	40'	60'	2,827 Sq. Ft.			Preserve & Protect
2789	Melaleuca	Melaleuca quinquenervia		60.0"	55'	45'	1,590 Sq. Ft.	Fair		Preserve & Protect
2790	Brazilian Pepper	Schinus terebinthifolia		14.0"	40'	60'	2,827 Sq. Ft.			Preserve & Protect
2791	Australian Pine	Casuarina species		24.0"	65'	25'	491 Sq. Ft.	Fair		Preserve & Protect
2792	Australian Pine	Casuarina species		14.0"	60'	30'	707 Sq. Ft.			Preserve & Protect
2793	Melaleuca	Melaleuca quinquenervia		48.0"	60'	40'	1,257 Sq. Ft.			Preserve & Protect
2794	Australian Pine	Casuarina species		24.0"	65'	25'	491 Sq. Ft.	Fair		Preserve & Protect
2795	Melaleuca	Melaleuca quinquenervia		24.0"	40'	35'	962 Sq. Ft.	Fair/Poor		Preserve & Protect
2796	Melaleuca	Melaleuca quinquenervia		24.0"	40'	35'	962 Sq. Ft.	Fair/Poor		Preserve & Protect
2797	Melaleuca	Melaleuca quinquenervia		36.0"	55'	40'	1,257 Sq. Ft.	Fair/Poor		Preserve & Protect
2798	Australian Pine	Casuarina species		36.0"	65'	80'	5,027 Sq. Ft.	Fair		Preserve & Protect
2799	Australian Pine	Casuarina species		10.0"	20'	10'	79 Sq. Ft.	Fair		Preserve & Protect
2800	Australian Pine	Casuarina species		14.0"	55'	20'	314 Sq. Ft.	Fair		Preserve & Protect
2801	Australian Pine	Casuarina species		14.0"	55'	20'	314 Sq. Ft.	Fair		Preserve & Protect
2802	Australian Pine	Casuarina species		14.0"	55'	20'	314 Sq. Ft.	Fair		Preserve & Protect
2803	Australian Pine	Casuarina species		14.0"	55'	20'	314 Sq. Ft.	Fair		Preserve & Protect
2804	Australian Pine	Casuarina species		44.0"	70'	45'	1,590 Sq. Ft.	Fair		Preserve & Protect
2805	Australian Pine	Casuarina species		6.0"	15'	10'	79 Sq. Ft.	Fair		Preserve & Protect
2806	Australian Pine	Casuarina species		6.0"	15'	10'	79 Sq. Ft.	Fair		Preserve & Protect
2807	Australian Pine	Casuarina species		6.0"	15'	10'	79 Sq. Ft.	Fair		Preserve & Protect
2808	Australian Pine	Casuarina species		48.0"	65'	45'	1,590 Sq. Ft.	Fair		Preserve & Protect
2809	Australian Pine	Casuarina species		6.0"	25'	10'	79 Sq. Ft.	Fair		Preserve & Protect
2810	Australian Pine	Casuarina species		6.0"	25'	10'	79 Sq. Ft.	Fair		Preserve & Protect
2811	Australian Pine	Casuarina species		6.0"	25'	10'	79 Sq. Ft.	Fair		Preserve & Protect
2812	Australian Pine	Casuarina species		14.0"	40'	30'	707 Sq. Ft.	Fair		Preserve & Protect
2813	Melaleuca	Melaleuca quinquenervia		60.0"	80'	80'	5,027 Sq. Ft.			Preserve & Protect
2814	Melaleuca	Melaleuca quinquenervia		60.0"	80'	80'	5,027 Sq. Ft.			Preserve & Protect
2815	Melaleuca	Melaleuca quinquenervia		36.0"	80'	80'	5,027 Sq. Ft.			Preserve & Protect
2816	Australian Pine	Casuarina species		36.0"	40'	50'	1,963 Sq. Ft.			Preserve & Protect
2817	Melaleuca	Melaleuca quinquenervia		48.0"	60'	50'	1,963 Sq. Ft.			Preserve & Protect
2818	Bischofia			48.0"	60'	60'	2,827 Sq. Ft.			Preserve & Protect
2819	Melaleuca	Melaleuca quinquenervia		48.0"	60'	40'	1,257 Sq. Ft.			Preserve & Protect
2823	Melaleuca	Melaleuca quinquenervia		48.0"	80'	60'	2,827 Sq. Ft.			Preserve & Protect
2824	Australian Pine	Casuarina species		18.0"	60'	20'	314 Sq. Ft.			Preserve & Protect
2825	Australian Pine	Casuarina species		60.0"	80'	80'	5,027 Sq. Ft.			Preserve & Protect
2826	Melaleuca	Melaleuca quinquenervia		48.0"	60'	80'	5,027 Sq. Ft.			Preserve & Protect
2827	Australian Pine	Casuarina species		120.0"	100'	80'	5,027 Sq. Ft.			Preserve & Protect
2836	Australian Pine	Casuarina species		48.0"	60'	60'	2,827 Sq. Ft.	Fair	Multi-Trunk	Preserve & Protect
2837	Melaleuca	Melaleuca quinquenervia		36.0"	60'	40'	1,257 Sq. Ft.	Fair	Multi-Trunk	Preserve & Protect
2838	Melaleuca	Melaleuca quinquenervia		42.0"	40'	45'	1,590 Sq. Ft.	Fair	Multi-Trunk	Preserve & Protect
2839	Melaleuca	Melaleuca quinquenervia		42.0"	50'	40'	1,257 Sq. Ft.	Fair	Multi-Trunk	Preserve & Protect
2840	Melaleuca	Melaleuca quinquenervia		48.0"	50'	45'	1,590 Sq. Ft.	Fair	Multi-Trunk	Preserve & Protect
2841	Melaleuca	Melaleuca quinquenervia		46.0"	45'	40'	1,257 Sq. Ft.	Fair	Multi-Trunk	Preserve & Protect
2842	Melaleuca	Melaleuca quinquenervia		42.0"	45'	40'	1,257 Sq. Ft.	Fair	Multi-Trunk	Preserve & Protect
2843	Melaleuca	Melaleuca quinquenervia		42.0"	45'	40'	1,257 Sq. Ft.	Fair	Multi-Trunk	Preserve & Protect
2844	Melaleuca	Melaleuca quinquenervia		48.0"	45'	45'	1,590 Sq. Ft.	Fair	Multi-Trunk	Preserve & Protect
2845	Melaleuca	Melaleuca quinquenervia		36.0"	50'	40'	1,257 Sq. Ft.	Fair	Multi-Trunk	Preserve & Protect
2846	Melaleuca	Melaleuca quinquenervia		24.0"	30'	30'	707 Sq. Ft.	Fair	Multi-Trunk	Preserve & Protect
2847	Melaleuca	Melaleuca quinquenervia		36.0"	45'	40'	1,257 Sq. Ft.	Fair	Multi-Trunk	Preserve & Protect
2848	Bishopwood	Bischofia javanica		24.0"	30'	30'	707 Sq. Ft.	Fair		Preserve & Protect
2849	Melaleuca	Melaleuca quinquenervia		50.0"	50'	40'	1,257 Sq. Ft.	Fair	Multi-Trunk	Preserve & Protect
2850	Melaleuca	Melaleuca quinquenervia		50.0"	50'	40'	1,257 Sq. Ft.	Fair	Multi-Trunk	Preserve & Protect
2857	Australian Pine	Casuarina species		40.0"	60'	40'	1,257 Sq. Ft.	Fair		Preserve & Protect
2867	Australian Pine	Casuarina species		36.0"	55'	45'	1,590 Sq. Ft.	Fair		Preserve & Protect
2899	Australian Pine	Casuarina species		42.0"	50'	50'	1,963 Sq. Ft.	Fair		Preserve & Protect
2900	Australian Pine	Casuarina species		36.0"	45'	55'	2,376 Sq. Ft.	Fair		Preserve & Protect
2901	Australian Pine	Casuarina species		30.0"	40'	55'	2,376 Sq. Ft.	Fair		Preserve & Protect
2902	Australian Pine	Casuarina species		32.0"	45'	60'	2,827 Sq. Ft.	Fair		Preserve & Protect
2903	Australian Pine	Casuarina species		30.0"	50'	60'	2,827 Sq. Ft.	Fair		Preserve & Protect
2907	Melaleuca	Melaleuca quinquenervia		36.0"	40'	45'	1,590 Sq. Ft.	Fair	Multi-Trunk	Preserve & Protect
2908	Melaleuca	Melaleuca quinquenervia		40.0"	45'	30'	707 Sq. Ft.	Fair	Multi-Trunk	Preserve & Protect
2909	Melaleuca	Melaleuca quinquenervia		42.0"	40'	35'	962 Sq. Ft.	Fair	Multi-Trunk	Preserve & Protect
2910	Melaleuca	Melaleuca quinquenervia		38.0"	45'	40'	1,257 Sq. Ft.	Fair	Multi-Trunk	Preserve & Protect
2911	Melaleuca	Melaleuca quinquenervia		24.0"	30'	20'	314 Sq. Ft.	Fair		Preserve & Protect
2912	Melaleuca	Melaleuca quinquenervia		24.0"	30'	20'	314 Sq. Ft.	Fair		Preserve & Protect
2913	Melaleuca	Melaleuca quinquenervia		24.0"	30'	20'	314 Sq. Ft.	Fair		Preserve & Protect
2914	Melaleuca	Melaleuca quinquenervia		36.0"	45'	30'	707 Sq. Ft.	Fair		Preserve & Protect
2915	Australian Pine	Casuarina species		40.0"	60'	40'	1,257 Sq. Ft.	Fair		Preserve & Protect
2920	Australian Pine	Casuarina species		40.0"	40'	25'	491 Sq. Ft.	Fair		Preserve & Protect
2938	Australian Pine	Casuarina species		24.0"	35'	40'	1,257 Sq. Ft.	Poor	Multi-Trunk	Preserve & Protect
2939	Royal Palm	Roystonea regia	YES	20.0"	40'	18'	254 Sq. Ft.	Good		Preserve & Protect
2943	Australian Pine	Casuarina species		34.0"	45'	35'	962 Sq. Ft.	Poor		Preserve & Protect
2944	Melaleuca	Melaleuca quinquenervia		48.0"	80'	60'	2,827 Sq. Ft.			Preserve & Protect
2945	Unknown	T.B.D.		36.0"	60'	40'	1,257 Sq. Ft.			Preserve & Protect
2946	Unknown	T.B.D.		36.0"	40'	40'	1,257 Sq. Ft.			Preserve & Protect
2947	Melaleuca	Melaleuca quinquenervia		60.0"	80'	80'	5,027 Sq. Ft.			Preserve & Protect
2948	Unknown	T.B.D.		36.0"	80'	80'	5,027 Sq. Ft.			Preserve & Protect

File Name: P:\Projects\2016\18563 Sunset Hollywood\cadd Files\Drawings\18563-LE101-DISO-SCHED.dwg - (Plotted by: Marcos Mendoza on Friday, June 2, 2017 3:06:07 PM)

DISPOSITION SCHEDULE										
TREE NO	COMMON NAME	SPECIES	NATIVE	DBH (IN)	OA HT (FT)	SPR DIA (FT)	CANOPY AREA (SQ FT)	CONDITION	NOTES	RECOMMEND :
3149	Melaleuca	Melaleuca quinquenervia		24.0"	40'	30'	707 Sq. Ft.	Fair		Preserve & Protect
3150	Melaleuca	Melaleuca quinquenervia		24.0"	40'	30'	707 Sq. Ft.	Fair		Preserve & Protect
3151	Melaleuca	Melaleuca quinquenervia		22.0"	40'	30'	707 Sq. Ft.	Fair		Preserve & Protect
3154	Melaleuca	Melaleuca quinquenervia		60.0"	45'	35'	962 Sq. Ft.	Fair/Poor		Preserve & Protect
3158	Melaleuca	Melaleuca quinquenervia		36.0"	55'	35'	962 Sq. Ft.	Poor		Preserve & Protect
3159	Maleuca			36.0"	80'	40'	1,257 Sq. Ft.			Preserve & Protect
3160	Royal Palm	Roystonea regia	YES	18.0"	40'	18'	254 Sq. Ft.	Fair		Preserve & Protect
3161	Melaleuca	Melaleuca quinquenervia		24.0"	30'	30'	707 Sq. Ft.	Fair		Preserve & Protect
3162	Australian Pine	Casuarina species		24.0"	45'	30'	707 Sq. Ft.	Fair		Preserve & Protect
3163	Australian Pine	Casuarina species		20.0"	40'	30'	707 Sq. Ft.	Fair		Preserve & Protect
3164	Australian Pine	Casuarina species		20.0"	40'	30'	707 Sq. Ft.	Fair		Preserve & Protect
3165	Australian Pine	Casuarina species		20.0"	45'	30'	707 Sq. Ft.	Fair		Preserve & Protect
3166	Australian Pine	Casuarina species		14.0"	40'	30'	707 Sq. Ft.	Fair		Preserve & Protect
3167	Australian Pine	Casuarina species		14.0"	35'	30'	707 Sq. Ft.	Fair		Preserve & Protect
3168	Australian Pine	Casuarina species		14.0"	35'	25'	491 Sq. Ft.	Fair		Preserve & Protect
3172	Australian Pine	Casuarina species		36.0"	40'	35'	962 Sq. Ft.	Fair		Preserve & Protect
3173	Melaleuca	Melaleuca quinquenervia		28.0"	48'	30'	707 Sq. Ft.	Fair		Preserve & Protect
3174	Melaleuca	Melaleuca quinquenervia		28.0"	50'	30'	707 Sq. Ft.	Fair		Preserve & Protect
3175	Australian Pine	Casuarina species		24.0"	45'	30'	707 Sq. Ft.	Fair		Preserve & Protect
3187	Melaleuca	Melaleuca quinquenervia		24.0"	65'	35'	962 Sq. Ft.	Fair		Preserve & Protect
3188	Melaleuca	Melaleuca quinquenervia		96.0"	65'	35'	962 Sq. Ft.	Fair		Preserve & Protect
3189	Melaleuca	Melaleuca quinquenervia		48.0"	65'	35'	962 Sq. Ft.	Fair		Preserve & Protect
3190	Melaleuca	Melaleuca quinquenervia		48.0"	80'	60'	2,827 Sq. Ft.			Preserve & Protect
3191	Melaleuca	Melaleuca quinquenervia		60.0"	80'	60'	2,827 Sq. Ft.			Preserve & Protect
3192	Melaleuca	Melaleuca quinquenervia		36.0"	80'	60'	2,827 Sq. Ft.			Preserve & Protect
3193	Melaleuca	Melaleuca quinquenervia		48.0"	60'	60'	2,827 Sq. Ft.			Preserve & Protect
3194	Melaleuca	Melaleuca quinquenervia		120.0"	60'	80'	5,027 Sq. Ft.			Preserve & Protect
3195	Melaleuca	Melaleuca quinquenervia		60.0"	80'	80'	5,027 Sq. Ft.			Preserve & Protect
3196	Melaleuca	Melaleuca quinquenervia		48.0"	60'	60'	2,827 Sq. Ft.			Preserve & Protect
3197	Melaleuca	Melaleuca quinquenervia		60.0"	80'	80'	5,027 Sq. Ft.			Preserve & Protect
3198	Melaleuca	Melaleuca quinquenervia		60.0"	100'	80'	5,027 Sq. Ft.			Preserve & Protect
3204	Melaleuca	Melaleuca quinquenervia		120.0"	65'	45'	1,590 Sq. Ft.	Fair/Good	Multi-Trunk	Preserve & Protect
3225	Melaleuca	Melaleuca quinquenervia		48.0"	55'	35'	962 Sq. Ft.	Fair	DB (24", 24")	Preserve & Protect
3226	Strangler Fig	Ficus aurea	YES	32.0"	55'	30'	707 Sq. Ft.	Fair	On Aust. Pine	Preserve & Protect
3227	Australian Pine	Casuarina species		12.0"	50'	30'	707 Sq. Ft.	Fair		Preserve & Protect
3228	Australian Pine	Casuarina species		18.0"	50'	20'	314 Sq. Ft.	Fair		Preserve & Protect
3229	Australian Pine	Casuarina species		18.0"	55'	20'	314 Sq. Ft.	Fair		Preserve & Protect
3230	Australian Pine	Casuarina species		20.0"	60'	20'	314 Sq. Ft.	Fair		Preserve & Protect
3231	Australian Pine	Casuarina species		14.0"	55'	20'	314 Sq. Ft.	Fair		Preserve & Protect
3244	Melaleuca	Melaleuca quinquenervia		28.0"	55'	30'	707 Sq. Ft.	Fair		Preserve & Protect
3245	Australian Pine	Casuarina species		40.0"	70'	40'	1,257 Sq. Ft.	Fair		Preserve & Protect
3246	Melaleuca	Melaleuca quinquenervia		24.0"	55'	30'	707 Sq. Ft.	Fair		Preserve & Protect
3247	Melaleuca	Melaleuca quinquenervia		24.0"	60'	30'	707 Sq. Ft.	Fair		Preserve & Protect
3248	Melaleuca	Melaleuca quinquenervia		24.0"	60'	35'	962 Sq. Ft.	Fair		Preserve & Protect
3249	Melaleuca	Melaleuca quinquenervia		36.0"	65'	40'	1,257 Sq. Ft.	Fair		Preserve & Protect
3250	Melaleuca	Melaleuca quinquenervia		60.0"	65'	45'	1,590 Sq. Ft.	Fair		Preserve & Protect
3251	Melaleuca	Melaleuca quinquenervia		36.0"	55'	35'	962 Sq. Ft.	Fair		Preserve & Protect
3252	Melaleuca	Melaleuca quinquenervia		36.0"	55'	35'	962 Sq. Ft.	Fair		Preserve & Protect
3253	Melaleuca	Melaleuca quinquenervia		48.0"	60'	40'	1,257 Sq. Ft.	Fair		Preserve & Protect
3266	Royal Palm	Roystonea regia	YES	10.0"	20'	10'	79 Sq. Ft.			Preserve & Protect
3267	Black Olive	Bucida buceras		8.0"	35'	30'	707 Sq. Ft.	Fair		Preserve & Protect
3268	Black Olive	Bucida buceras		8.0"	30'	35'	707 Sq. Ft.	Fair		Preserve & Protect
3272	Melaleuca	Melaleuca quinquenervia		96.0"	60'	40'	1,257 Sq. Ft.	Fair	Multi-Trunk	Preserve & Protect
3276	Christmas Palm	Veitchia merrillii		6.0"	15'	6'	28 Sq. Ft.	Fair		Preserve & Protect
3277	Melaleuca	Melaleuca quinquenervia		8.0"	35'	6'	28 Sq. Ft.	Poor		Preserve & Protect
3278B	Royal Palm	Roystonea regia	YES	22.0"	60'	18'	254 Sq. Ft.	Good	On bank of ditch	Preserve & Protect
3281	Australian Pine	Casuarina species		36.0"	55'	25'	491 Sq. Ft.	Fair		Preserve & Protect
3282	Australian Pine	Casuarina species		48.0"	55'	25'	491 Sq. Ft.	Poor	Multi-Trunk	Preserve & Protect
3294	Melaleuca	Melaleuca quinquenervia		48.0"	50'	40'	1,257 Sq. Ft.	Fair		Preserve & Protect
3295	Melaleuca	Melaleuca quinquenervia		60.0"	50'	40'	1,257 Sq. Ft.	Fair		Preserve & Protect
3296	Melaleuca	Melaleuca quinquenervia		36.0"	50'	40'	1,257 Sq. Ft.	Fair		Preserve & Protect
3297	Weeping Fig	Ficus benjamina		72.0"	35'	60'	2,827 Sq. Ft.	Fair	Multi-Trunk	Canopy Prune
3298B	Bishopwood	Bischofia javanica		36.0"	35'	40'	1,257 Sq. Ft.	Fair		Preserve & Protect
3299B	Melaleuca	Melaleuca quinquenervia		30.0"	35'	30'	707 Sq. Ft.	Fair		Preserve & Protect
3369	Melaleuca	Melaleuca quinquenervia		60.0"	80'	60'	2,827 Sq. Ft.			Preserve & Protect
3370	Melaleuca	Melaleuca quinquenervia		48.0"	60'	60'	2,827 Sq. Ft.			Preserve & Protect
3371	Australian Pine	Casuarina species		60.0"	40'	60'	2,827 Sq. Ft.			Preserve & Protect
3372	Ficus	Ficus spp.		60.0"	60'	60'	2,827 Sq. Ft.			Preserve & Protect
3373	Melaleuca	Melaleuca quinquenervia		48.0"	100'	60'	2,827 Sq. Ft.			Preserve & Protect
3374	Melaleuca	Melaleuca quinquenervia		72.0"	80'	80'	5,027 Sq. Ft.			Preserve & Protect
3375	Melaleuca	Melaleuca quinquenervia		48.0"	80'	60'	2,827 Sq. Ft.			Preserve & Protect
3376	Australian Pine	Casuarina species		24.0"	50'	20'	314 Sq. Ft.	Fair	Multi-Trunk	Preserve & Protect
3377	Melaleuca	Melaleuca quinquenervia		48.0"	60'	60'	2,827 Sq. Ft.			Preserve & Protect
3378	Melaleuca	Melaleuca quinquenervia		48.0"	60'	60'	2,827 Sq. Ft.			Preserve & Protect
3379	Australian Pine	Casuarina species		48.0"	100'	40'	1,257 Sq. Ft.			Preserve & Protect


DISPOSITION SCHEDULE										
TREE NO	COMMON NAME	SPECIES	NATIVE	DBH (IN)	OA HT (FT)	SPR DIA (FT)	CANOPY AREA (SQ FT)	CONDITION	NOTES	RECOMMEND :
3380	Melaleuca	Melaleuca quinquenervia		14.0"	45'	35'	962 Sq. Ft.	Fair		Preserve & Protect
3381	Melaleuca	Melaleuca quinquenervia		60.0"	50'	35'	962 Sq. Ft.	Fair		Preserve & Protect
3382	Melaleuca	Melaleuca quinquenervia		14.0"	50'	25'	491 Sq. Ft.	Fair		Preserve & Protect
3383	Melaleuca	Melaleuca quinquenervia		14.0"	50'	25'	491 Sq. Ft.	Fair		Preserve & Protect
3384	Melaleuca	Melaleuca quinquenervia		14.0"	50'	25'	491 Sq. Ft.	Fair		Preserve & Protect
3385	Melaleuca	Melaleuca quinquenervia		14.0"	50'	25'	491 Sq. Ft.	Fair		Preserve & Protect
3386	Melaleuca	Melaleuca quinquenervia		14.0"	50'	25'	491 Sq. Ft.	Fair		Preserve & Protect
3387	Melaleuca	Melaleuca quinquenervia		10.0"	20'	18'	254 Sq. Ft.	Fair		Preserve & Protect
3388	Melaleuca	Melaleuca quinquenervia		10.0"	20'	18'	254 Sq. Ft.	Fair		Preserve & Protect
3389	Melaleuca	Melaleuca quinquenervia		10.0"	20'	15'	177 Sq. Ft.	Fair		Preserve & Protect
3390	Ficus	Ficus spp.		96.0"	50'	50'	1,963 Sq. Ft.	Fair/Poor	Fallen over	Preserve & Protect
3391	Melaleuca	Melaleuca quinquenervia		36.0"	50'	45'	1,590 Sq. Ft.	Fair		Preserve & Protect
3392	Melaleuca	Melaleuca quinquenervia		14.0"	45'	40'	1,257 Sq. Ft.	Fair		Preserve & Protect
3393	Melaleuca	Melaleuca quinquenervia		24.0"	40'	35'	962 Sq. Ft.	Fair		Preserve & Protect
3394	Melaleuca	Melaleuca quinquenervia		18.0"	45'	35'	962 Sq. Ft.	Fair		Preserve & Protect
3410	Melaleuca	Melaleuca quinquenervia		60.0"	60'	40'	1,257 Sq. Ft.	Fair		Preserve & Protect
3411	Melaleuca	Melaleuca quinquenervia		48.0"	55'	40'	1,257 Sq. Ft.	Fair		Preserve & Protect
3412	Melaleuca	Melaleuca quinquenervia		40.0"	60'	30'	707 Sq. Ft.	Fair		Preserve & Protect
3413	Melaleuca	Melaleuca quinquenervia		60.0"	65'	40'	1,257 Sq. Ft.	Fair		Preserve & Protect
3414	Melaleuca	Melaleuca quinquenervia		48.0"	60'	40'	1,257 Sq. Ft.	Fair		Preserve & Protect
3415	Melaleuca	Melaleuca quinquenervia		36.0"	55'	40'	1,257 Sq. Ft.	Fair/Poor		Preserve & Protect
3416	Melaleuca	Melaleuca quinquenervia		60.0"	60'	45'	1,590 Sq. Ft.	Fair		Preserve & Protect
3417	Melaleuca	Melaleuca quinquenervia		60.0"	65'	45'	1,590 Sq. Ft.	Fair		Preserve & Protect
3418	Melaleuca	Melaleuca quinquenervia		36.0"	55'	40'	1,257 Sq. Ft.	Fair		Preserve & Protect
3419	Melaleuca	Melaleuca quinquenervia		60.0"	60'	40'	1,257 Sq. Ft.	Fair		Preserve & Protect
3420	Melaleuca	Melaleuca quinquenervia		80.0"	60'	45'	1,590 Sq. Ft.	Fair		Preserve & Protect
3421	Melaleuca	Melaleuca quinquenervia		36.0"	65'	40'	1,257 Sq. Ft.	Fair		Preserve & Protect
3422	Melaleuca	Melaleuca quinquenervia		60.0"	55'	40'	1,257 Sq. Ft.	Fair		Preserve & Protect
3423	Melaleuca	Melaleuca quinquenervia		60.0"	55'	40'	1,257 Sq. Ft.	Fair		Preserve & Protect
3424	Melaleuca	Melaleuca quinquenervia		60.0"	60'	40'	1,257 Sq. Ft.	Fair		Preserve & Protect
3425	Melaleuca	Melaleuca quinquenervia		48.0"	55'	40'	1,257 Sq. Ft.	Fair		Preserve & Protect
3426	Melaleuca	Melaleuca quinquenervia		18.0"	40'	20'	314 Sq. Ft.	Fair		Preserve & Protect
3427	Melaleuca	Melaleuca quinquenervia		36.0"	50'	45'	1,590 Sq. Ft.	Fair		Preserve & Protect
3428	Melaleuca	Melaleuca quinquenervia		60.0"	55'	45'	1,590 Sq. Ft.	Fair		Preserve & Protect
3429	Melaleuca	Melaleuca quinquenervia		60.0"	60'	40'	1,257 Sq. Ft.	Fair		Preserve & Protect
3430	Melaleuca	Melaleuca quinquenervia		80.0"	60'	45'	1,590 Sq. Ft.	Fair		Preserve & Protect
3431	Melaleuca	Melaleuca quinquenervia		80.0"	65'	45'	1,590 Sq. Ft.	Fair		Preserve & Protect
3438	Melaleuca	Melaleuca quinquenervia		18.0"	50'	30'	707 Sq. Ft.	Fair		Preserve & Protect
3453	Bischofia			60.0"	80'	80'	5,027 Sq. Ft.			Preserve & Protect
3454	Melaleuca	Melaleuca quinquenervia		48.0"	55'	45'	1,590 Sq. Ft.	Fair		Preserve & Protect
3455	Melaleuca	Melaleuca quinquenervia		48.0"	65'	45'	1,590 Sq. Ft.	Fair		Preserve & Protect
3456	Melaleuca	Melaleuca quinquenervia		48.0"	60'	45'	1,590 Sq. Ft.	Fair		Preserve & Protect
3457	Melaleuca	Melaleuca quinquenervia		48.0"	60'	45'	1,590 Sq. Ft.	Fair		Preserve & Protect
3458	Melaleuca	Melaleuca quinquenervia		48.0"	60'	45'	1,590 Sq. Ft.	Fair		Preserve & Protect
3459	Melaleuca	Melaleuca quinquenervia		18.0"	40'	20'	314 Sq. Ft.	Fair		Preserve & Protect
3460	Melaleuca	Melaleuca quinquenervia		18.0"	40'	20'	314 Sq. Ft.	Fair		Preserve & Protect
3464	Melaleuca	Melaleuca quinquenervia		60.0"	50'	45'	1,590 Sq. Ft.	Fair		Preserve & Protect
3465	Melaleuca	Melaleuca quinquenervia		48.0"	55'	40'	1,257 Sq. Ft.	Fair		Preserve & Protect
3466	Melaleuca	Melaleuca quinquenervia		48.0"	55'	40'	1,257 Sq. Ft.	Very Poor	Leaning	Preserve & Protect
3467	Royal Palm	Roystonea regia	YES	18.0"	65'	18'	254 Sq. Ft.	Good		Preserve & Protect
3468	Melaleuca	Melaleuca quinquenervia		36.0"	60'	35'	962 Sq. Ft.	Fair		Preserve & Protect
3469	Melaleuca	Melaleuca quinquenervia		36.0"	60'	35'	962 Sq. Ft.	Fair		Preserve & Protect
3470	Melaleuca	Melaleuca quinquenervia		36.0"	60'	35'	962 Sq. Ft.	Fair		Preserve & Protect
3471	Melaleuca	Melaleuca quinquenervia		36.0"	60'	35'	962 Sq. Ft.	Fair		Preserve & Protect
3472	Melaleuca	Melaleuca quinquenervia		36.0"	60'	35'	962 Sq. Ft.	Fair		Preserve & Protect
3484	Strangler Fig	Ficus aurea	YES	48.0"	60'	50'	1,963 Sq. Ft.	Fair	On Melaleuca	Preserve & Protect
3485	Melaleuca	Melaleuca quinquenervia		72.0"	60'	40'	1,257 Sq. Ft.	Poor		Preserve & Protect
3486	Cassia	Cassia sp.		8.0"	22'	20'	314 Sq. Ft.	Poor	Under 3485	Preserve & Protect
3500	Majesty Palm	Ravenea rivularis		16.0"	20'	10'	79 Sq. Ft.	Poor		Preserve & Protect
3511	Melaleuca	Melaleuca quinquenervia		28.0"	45'	30'	707 Sq. Ft.	Fair		Preserve & Protect
3512	Melaleuca	Melaleuca quinquenervia		14.0"	40'	20'	314 Sq. Ft.	Fair		Preserve & Protect
3513	Royal Palm	Roystonea regia	YES	18.0"	55'	18'	254 Sq. Ft.	Good		Preserve & Protect
3514	Melaleuca	Melaleuca quinquenervia		30.0"	55'	30'	707 Sq. Ft.	Fair		Preserve & Protect

IT IS A VIOLATION OF THE LAW FOR ANY PERSON, UNLESS ACTING UNDER THE DIRECTION OF A LICENSED ARCHITECT TO ALTER THESE PLANS AND SPECIFICATIONS. THIS DOCUMENT CONTAINS PROPERTY INFORMATION AND SHALL NOT BE USED OR REPRODUCED, OR ITS CONTENTS DISCLOSED, IN WHOLE OR IN PART, WITHOUT THE PRIOR WRITTEN CONSENT OF GALLO HERBERT ARCHITECTS. CONTRACTOR(S) SHALL VERIFY EXISTING CONDITIONS AND CORRELATE DIMENSIONS PRIOR TO PROVIDING THE WORK DETAILED IN THESE DRAWINGS. AND SHALL PROMPTLY NOTIFY THE DESIGNER OF ANY DISCREPANCIES.

COPYRIGHT 2017 GALLO HERBERT ARCHITECTS


1 SECOND FLOOR PLAN BUILDING 2

SCALE: 3/16" = 1'-0"

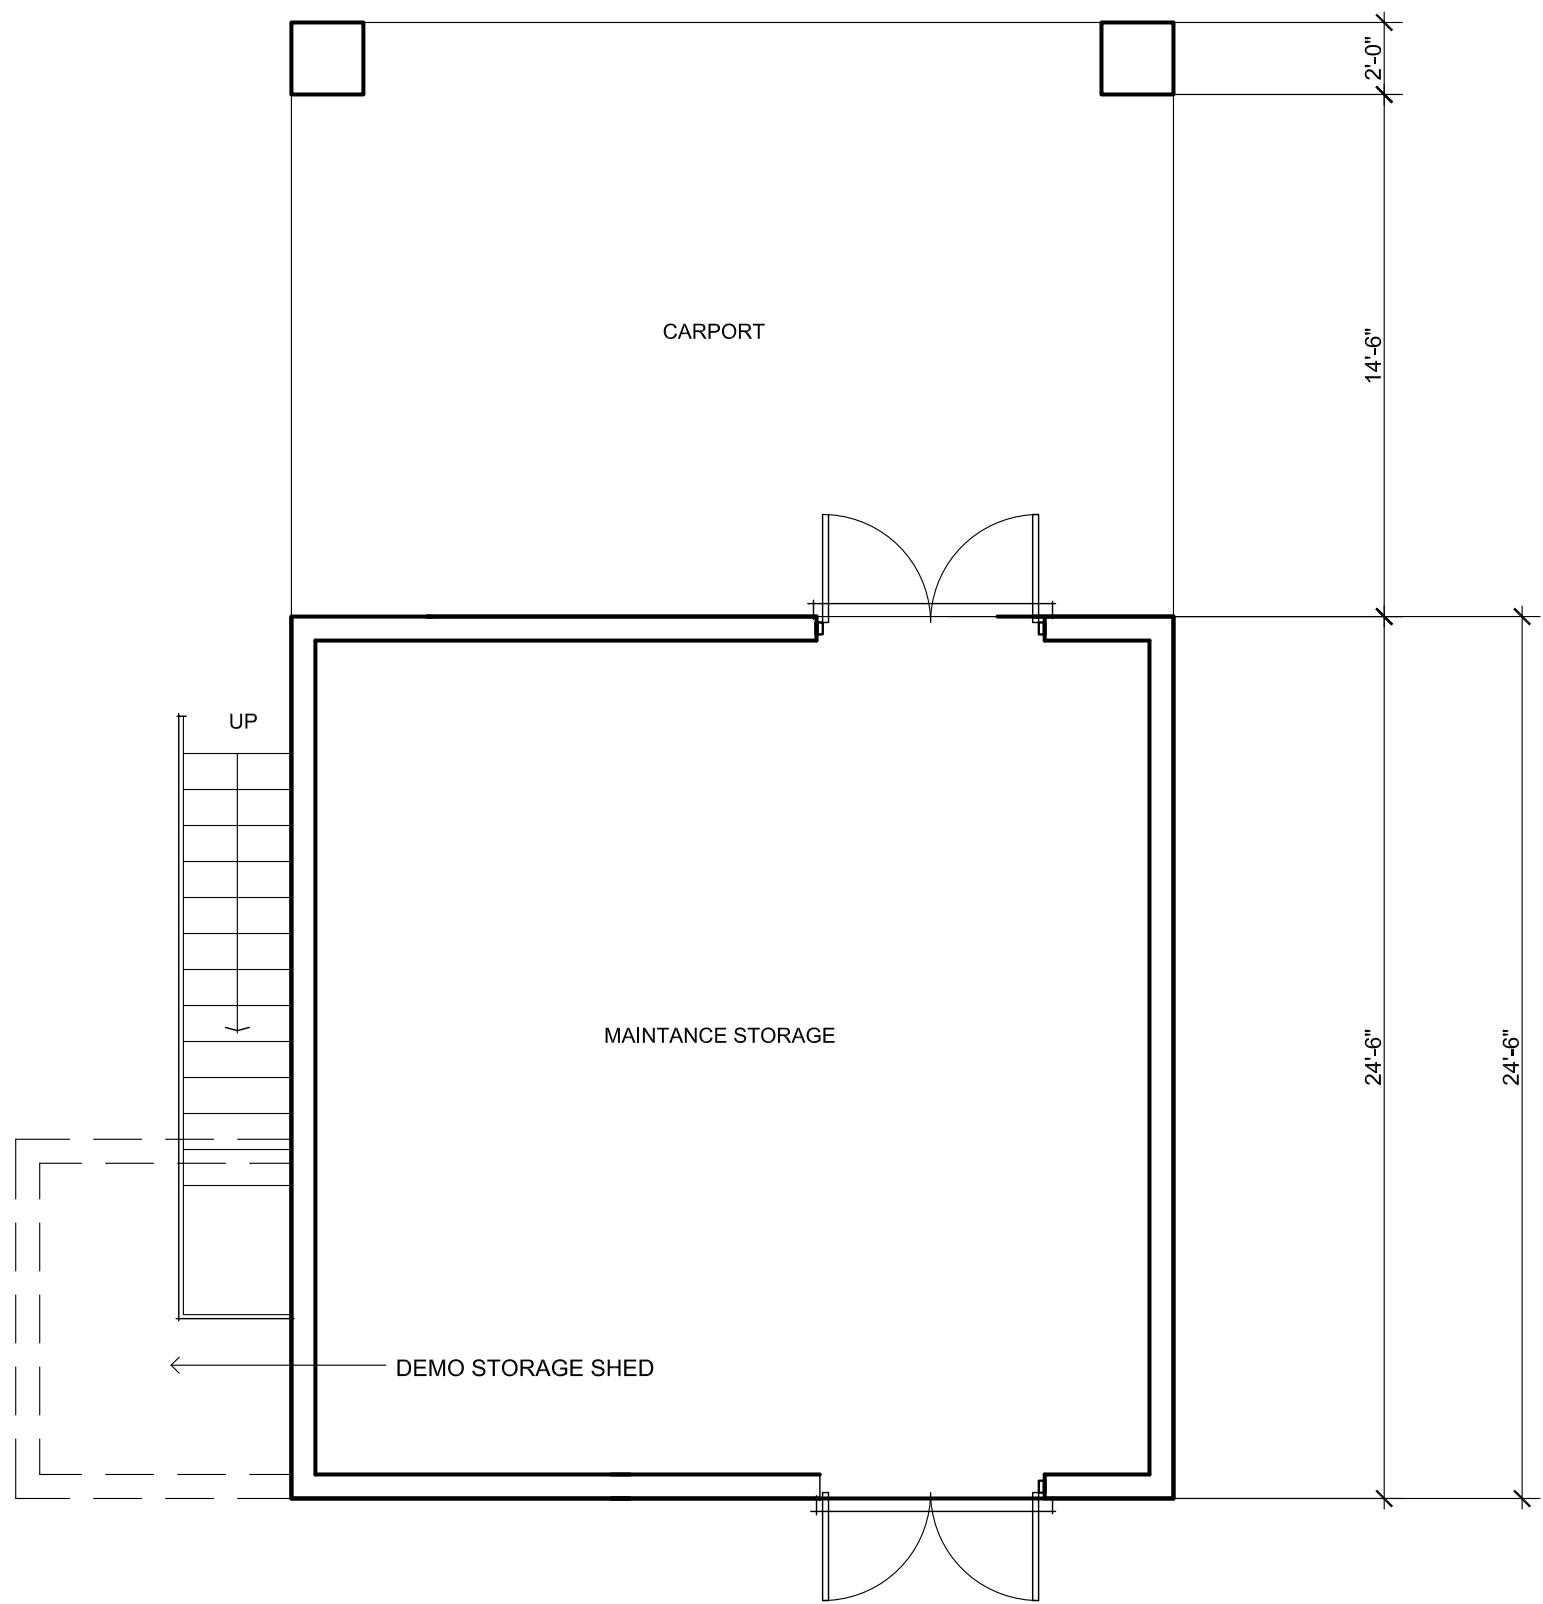


1 FIRST FLOOR PLAN BUILDING 2

SCALE: 3/16" = 1'-0"

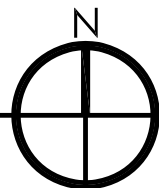


BUILDING DATA	
BUILDING 1	
TOP OF PARAPET	20'-0" MAX BUILDING HEIGHT
TOP OF ROOF	15'-0"
EXISTING GROSS FOOTPRINT	3,038 S.F. EXISTING STRUCTURE
ADDITION GROSS FOOT PRINT	1,488 S.F. = 49% OF EXISTING STRUCTURE
TOTAL GROSS AREA	4,526 S.F.
COMMON AREA	3730 S.F.
MECHANICAL ROOM	35 S.F.
BATHROOM ROOMS	131 S.F.
ALLOCATED KITCHEN AREA	450 S.F.
BUILDING 2	
TOP OF ROOF	26'-0"
FIRST FLOOR	
EXISTING GROSS FOOTPRINT	600 S.F. EXISTING STRUCTURE
COMMON AREA	536 S.F. EXISTING
CARPORT	384 = 384
SECOND FLOOR	
TOILET ROOM	61 S.F.
AIR COND. CLOSET	30 S.F.
COMMON AREA	445 S.F.
TOTAL GROSS AREA	1,456 S.F.

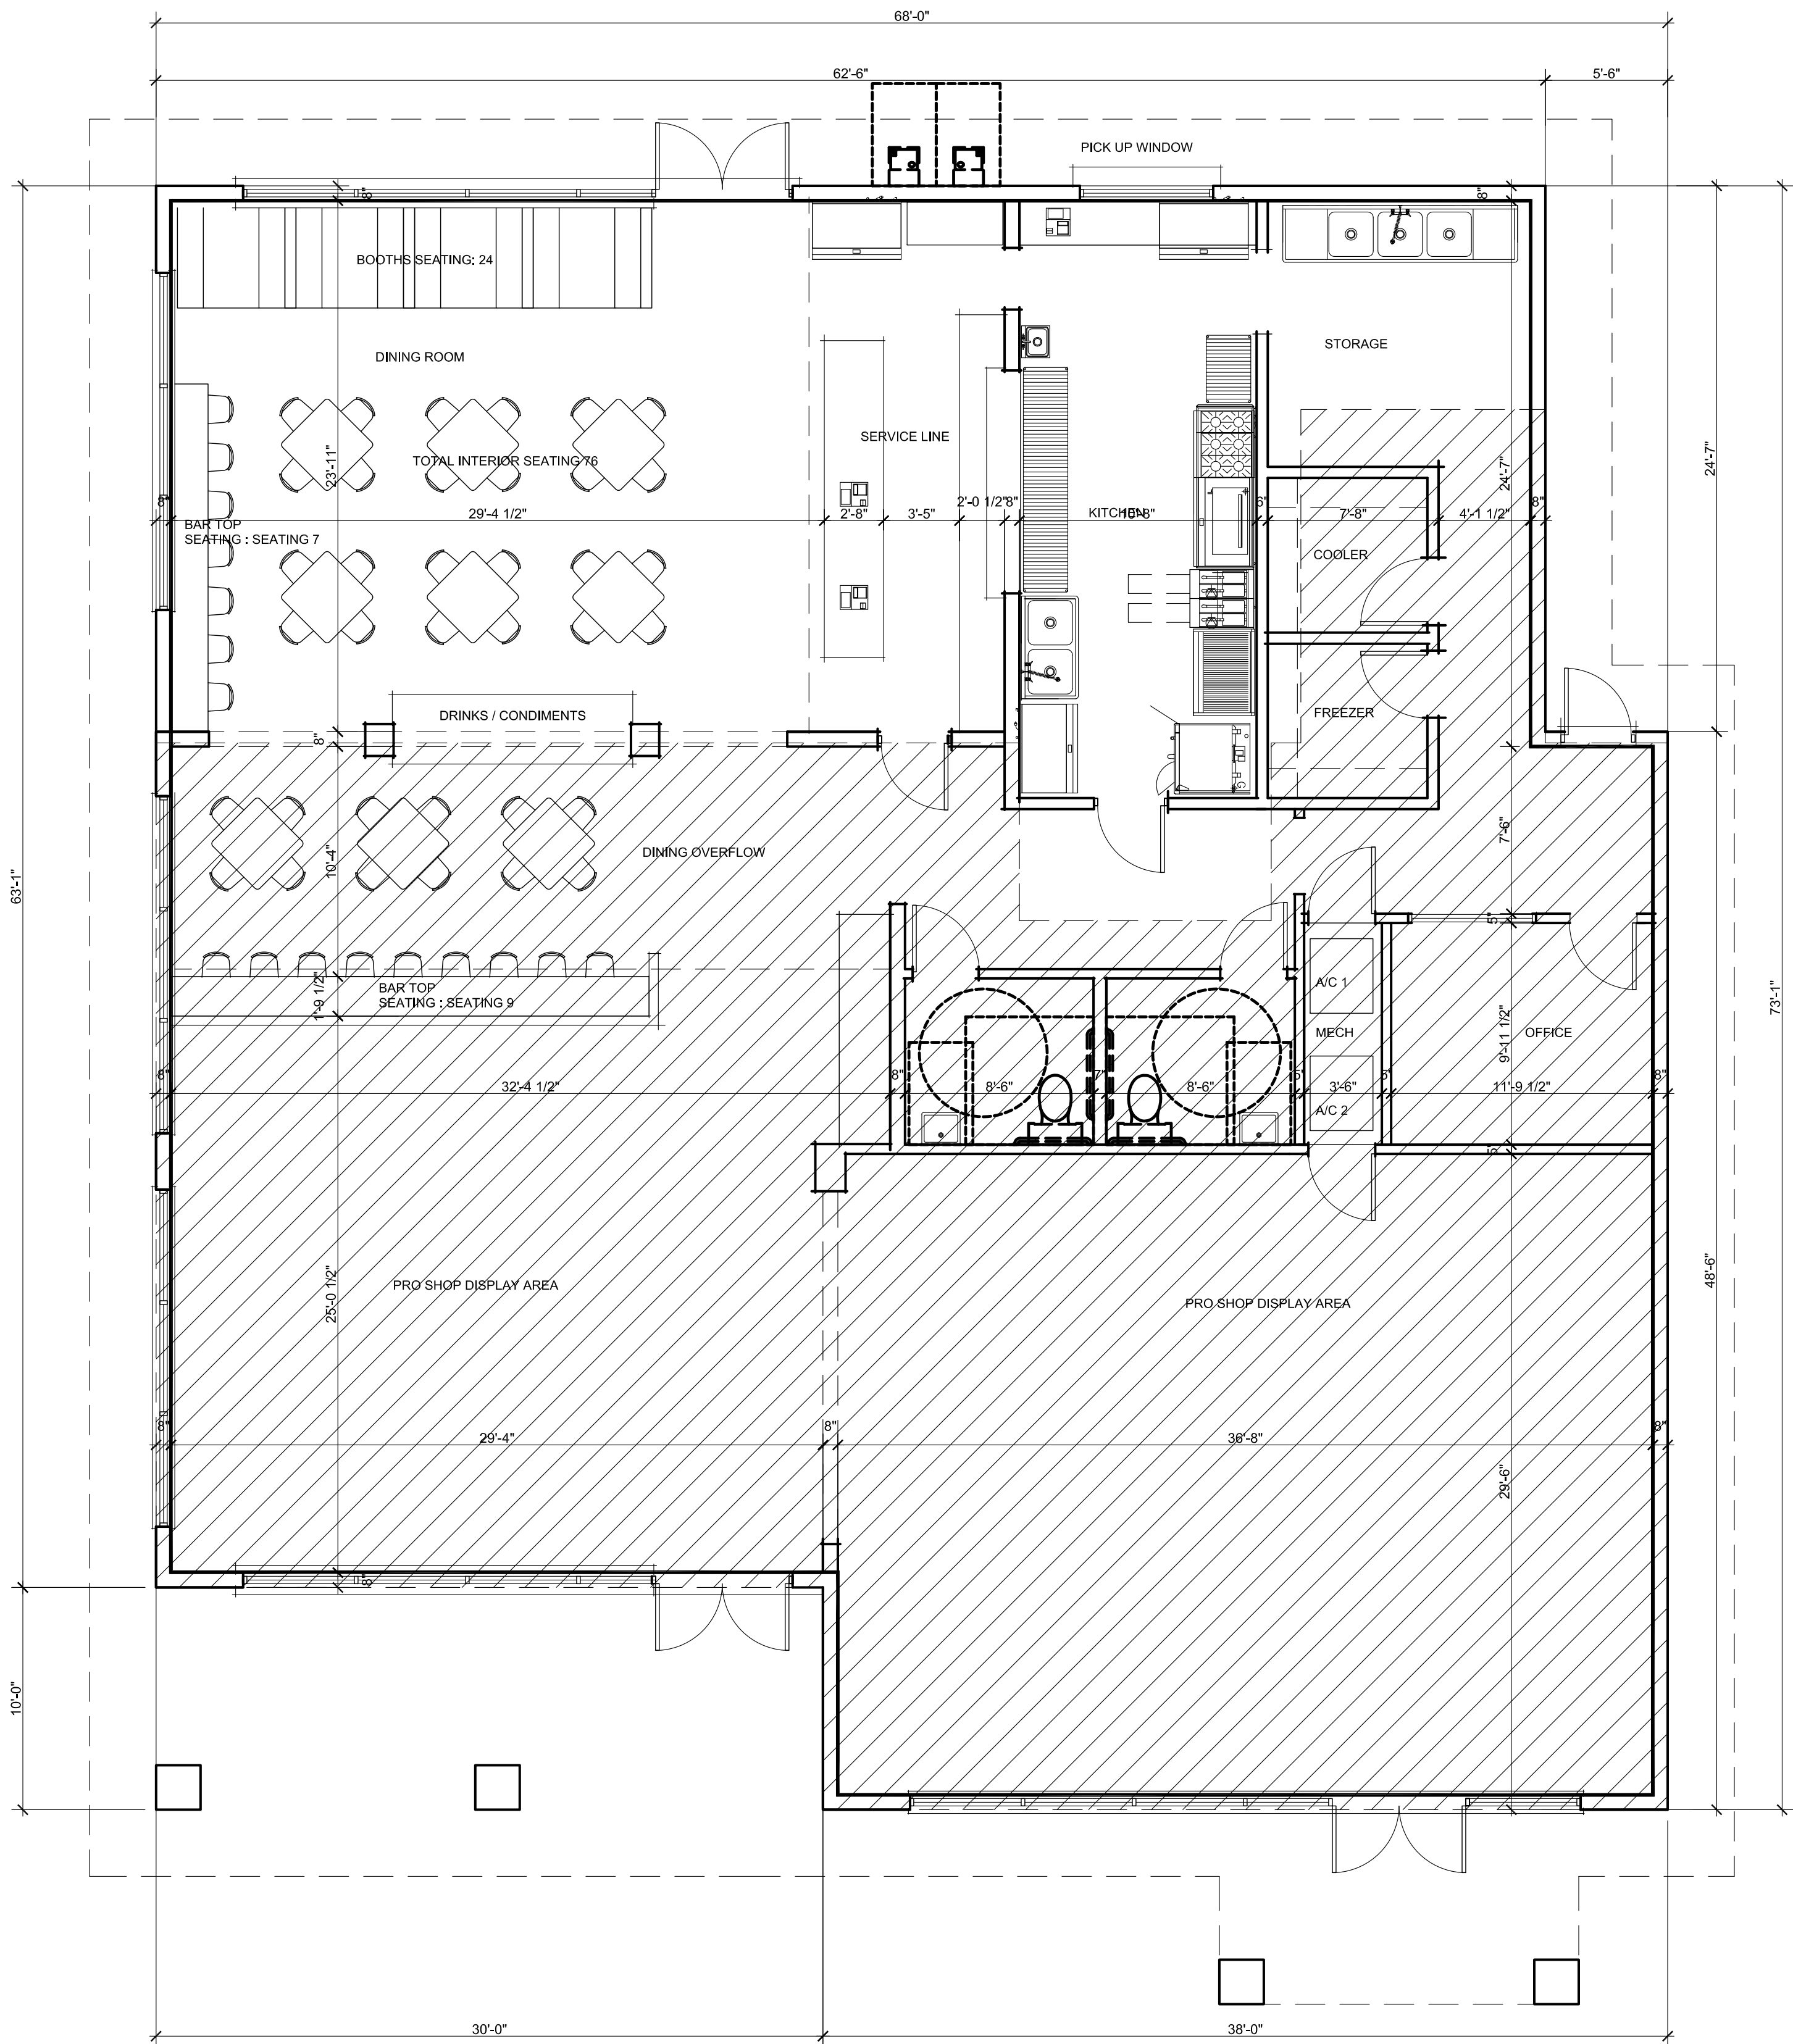

1 FLOOR PLAN BUILDING 1

SCALE: 3/16" = 1'-0"

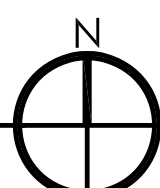

WILLIAM J. GALLO FL AR0008440

BRIAN P. HERBERT FL AR0015474

HOLLYWOOD ADVENTURE PARK

HOLLYWOOD FLORIDA

COMPANY NAME		
REVISIONS		
No.	Description	Date


PROJECT STATUS
T.A.C REVIEW
DATE
2017-02-6
PROJECT NUMBER
46-2017
SCALE
AS SHOWN

DRAWN BY
ARD
CHECKED BY
JET
DRAWING TITLE

FLOOR PLAN

DRAWING NUMBER
A101


COPYRIGHT 2017 GALLO HERBERT ARCHITECTS
SA VIOLATION OF THE LAW FOR ANY PERSON, UNLESS ACTING UNDER THE DIRECTION OF A LICENSED ARCHITECT TO ALTER THESE PLANS AND SPECIFICATIONS. THIS DOCUMENT CONTAINS PROPERTY INFORMATION AND SHALL NOT BE USED OR REPRODUCED OR ITS CONTENTS DISCLOSED, IN WHOLE OR IN PART, WITHOUT THE PRIOR WRITTEN CONSENT OF GALLO HERBERT ARCHITECTS.
INSTRUCTIONS SHALL VERIFY EXISTING CONDITIONS AND CORRELATE DIMENSIONS PRIOR TO PROVIDING THE WORK DETAILED IN THESE DRAWINGS, AND SHALL PROMPTLY NOTIFY THE DESIGNER OF ANY DISCREPANCIES.

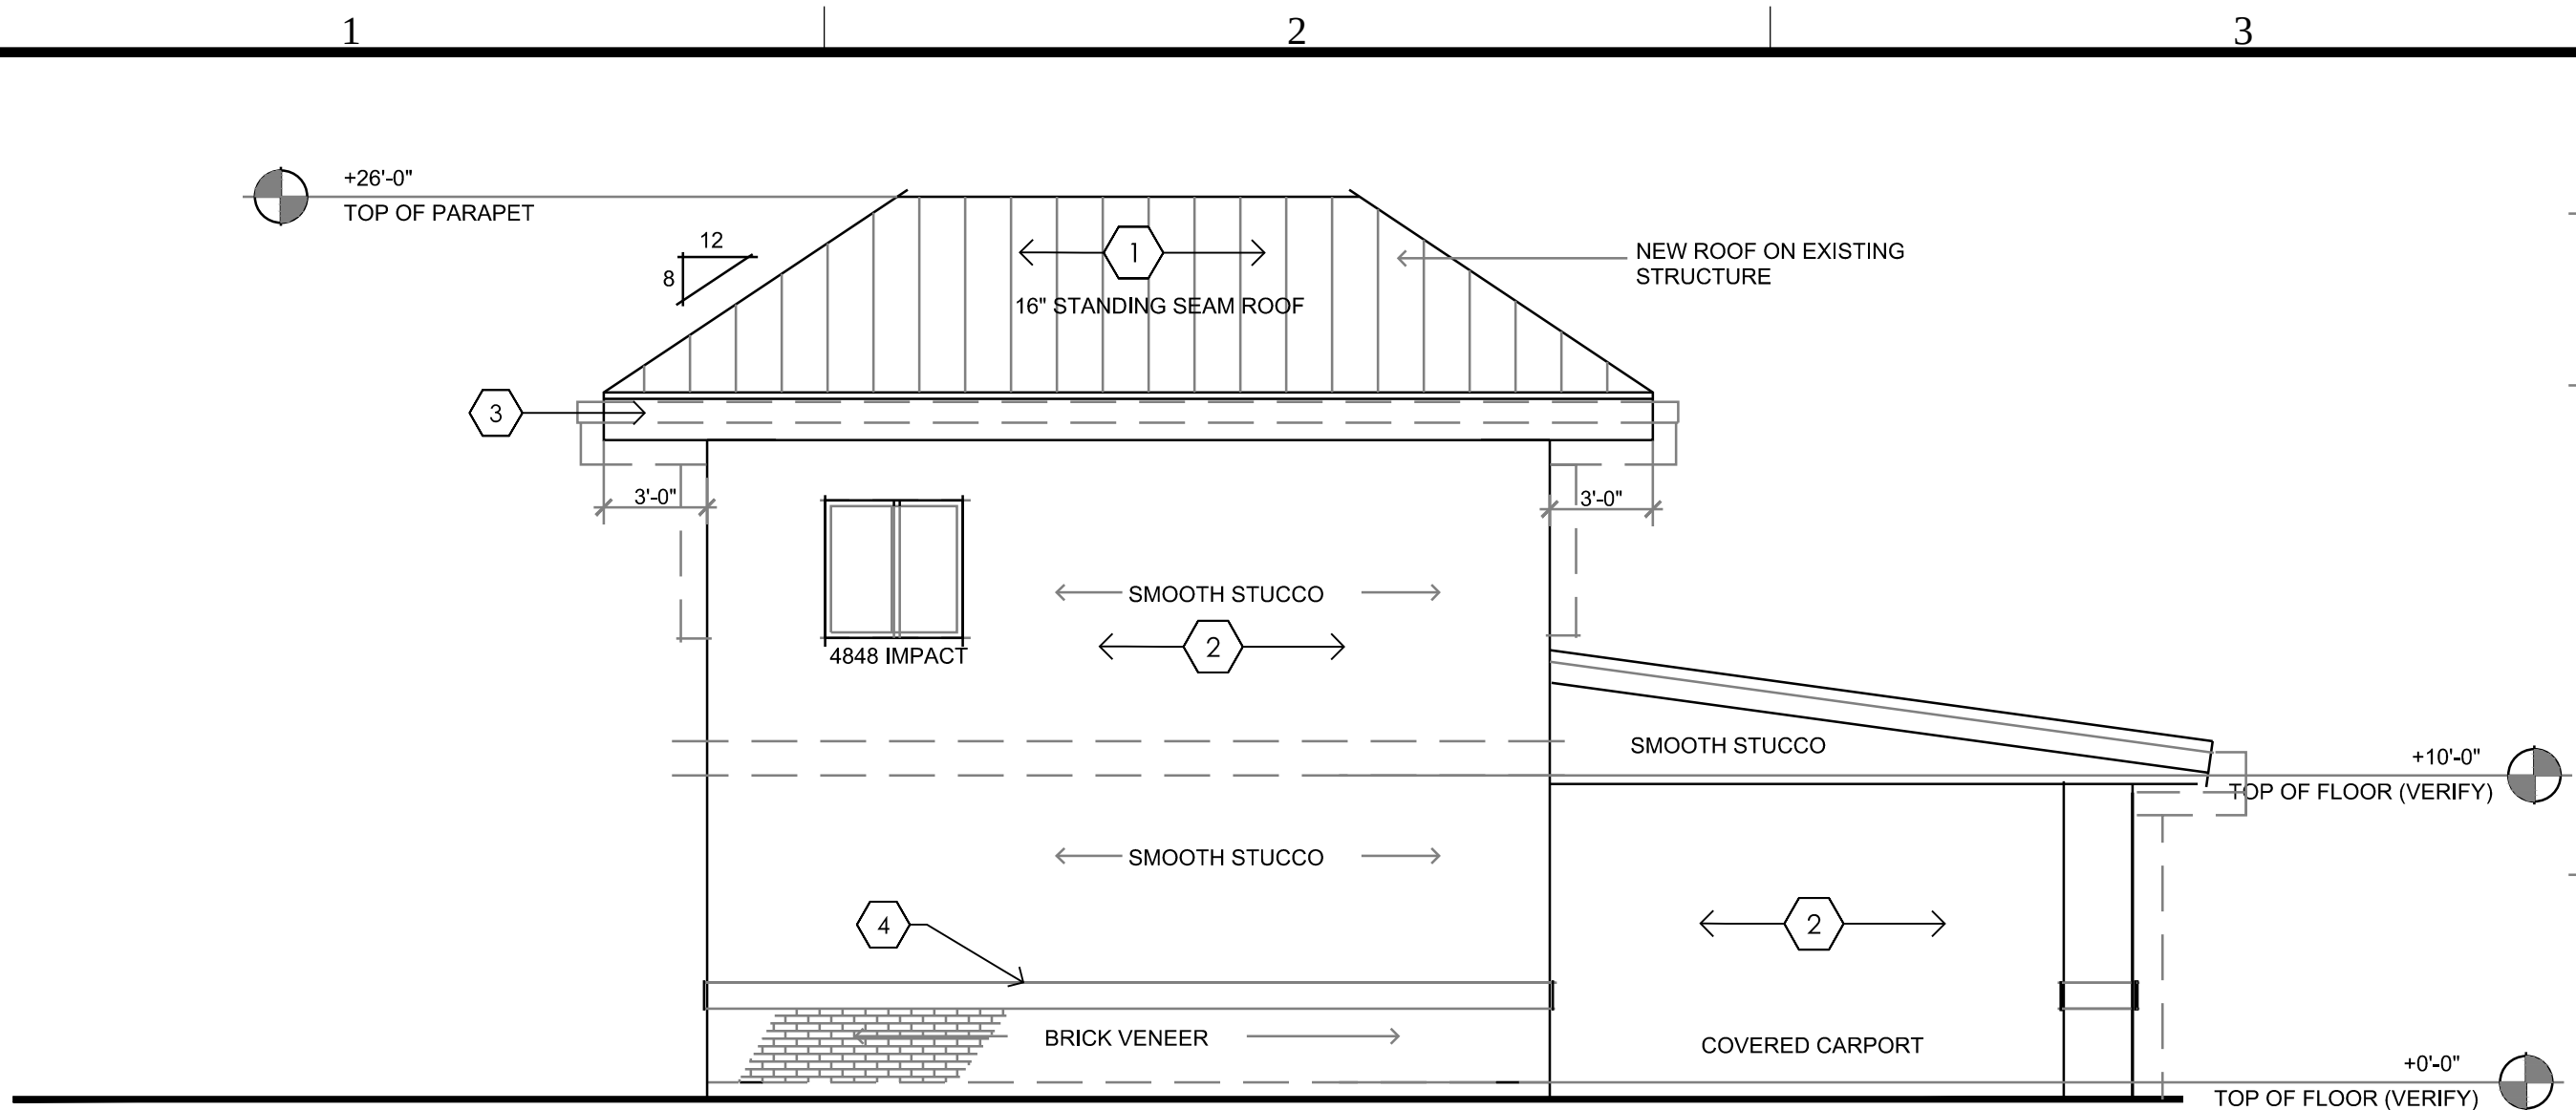

1 EAST ELEVATION BUILDING 2
SCALE: 3/16" = 1'-0"


FINISH LEGEND

- 1 SHERWIN WILLIAMS : AQUASTONE SW 9043
- 2 SHERWIN WILLIAMS : HONIED WHITE SW 7106
- 3 SHERWIN WILLIAMS : CARNIVAL SW 6892
- 4 SHERWIN WILLIAMS : HIGH REFLECTIVE WHITE SW 7757

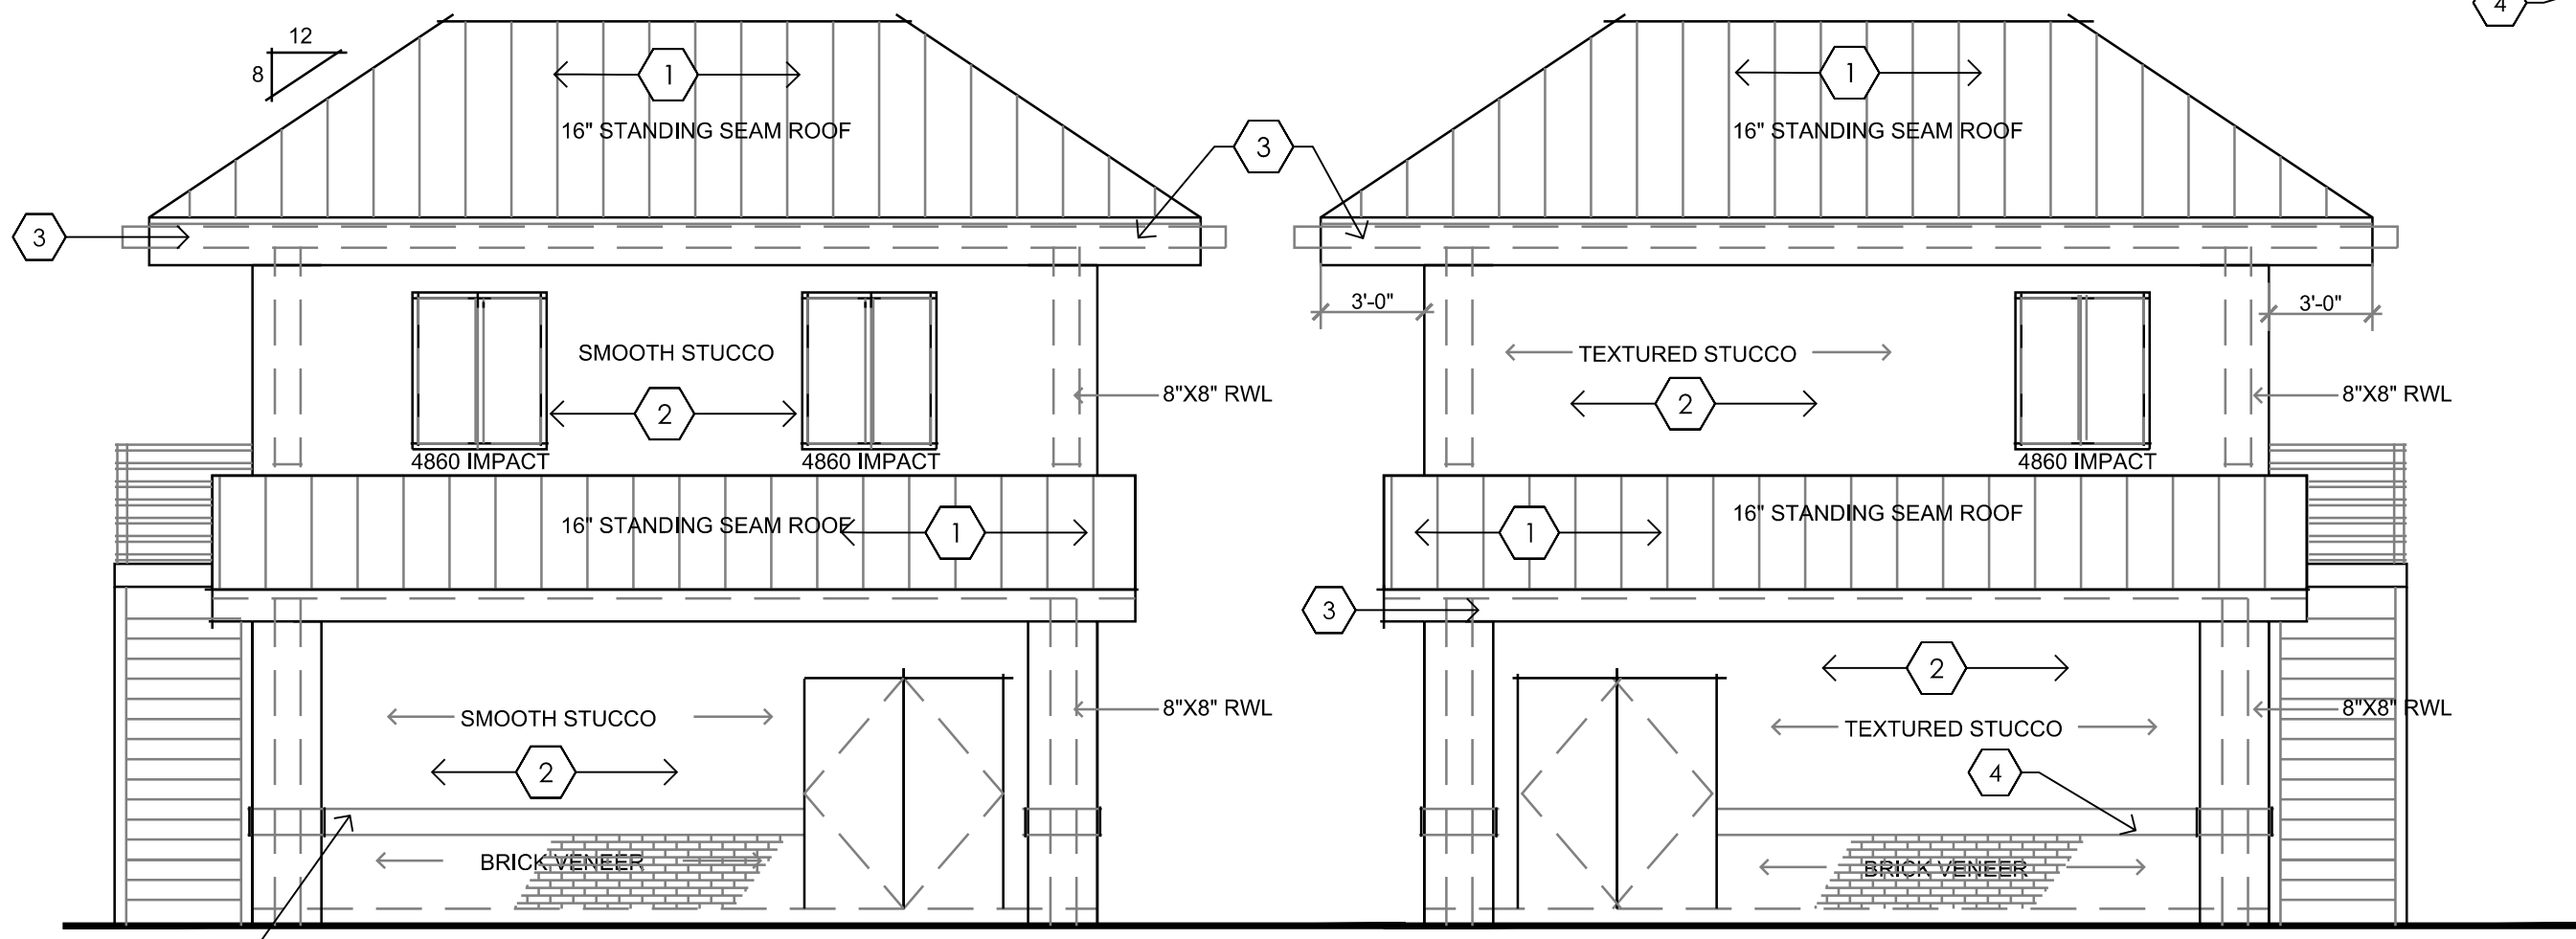


2 SOUTH ELEVATION BLDG. 2
SCALE: 3/16" = 1'-0"


3 NORTH ELEVATION BLDG. 2
SCALE: 3/16" = 1'-0"

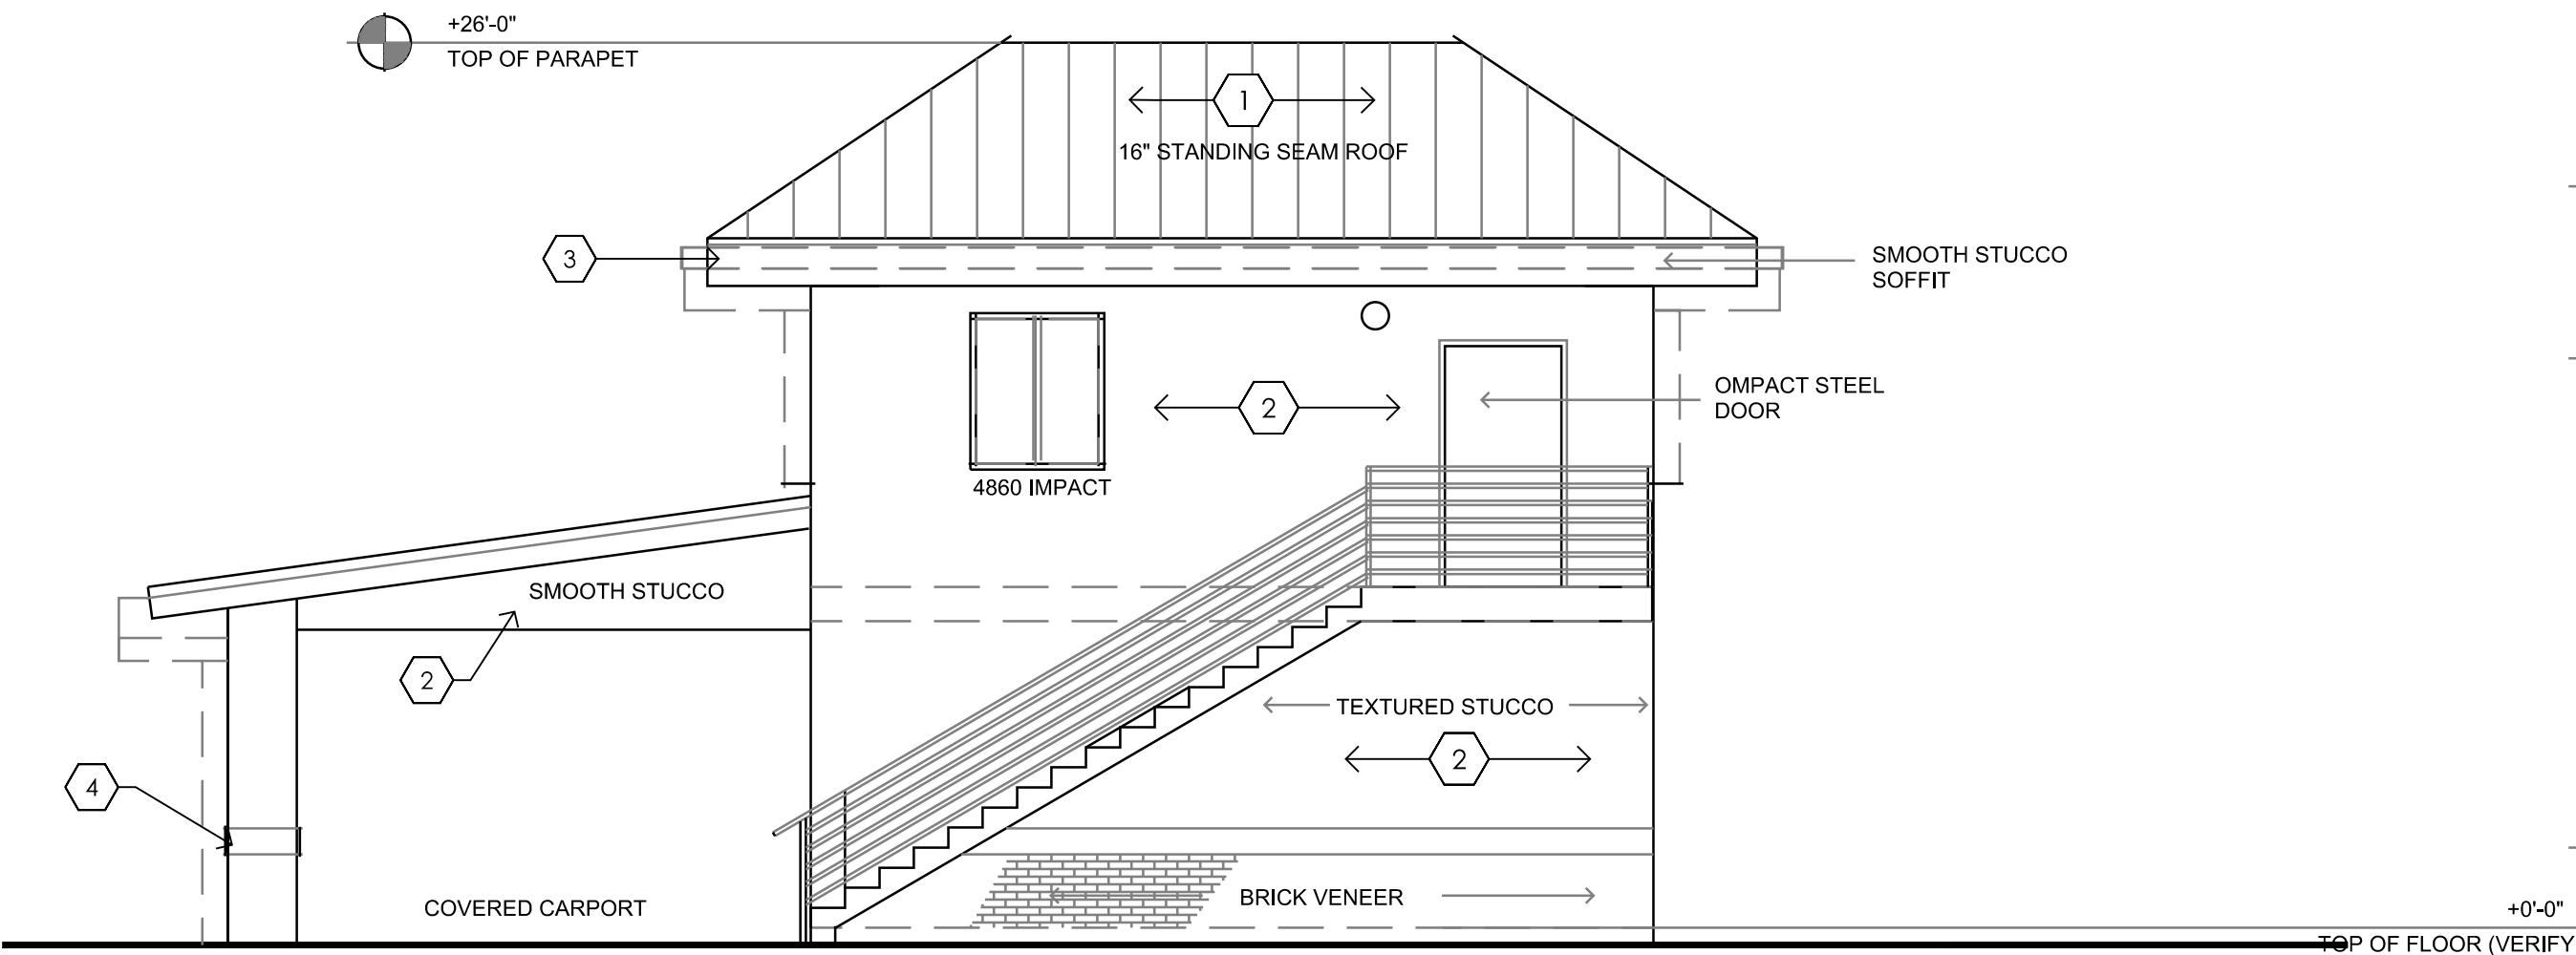


4 WEST ELEVATION BUILDING 2
SCALE: 3/16" = 1'-0"

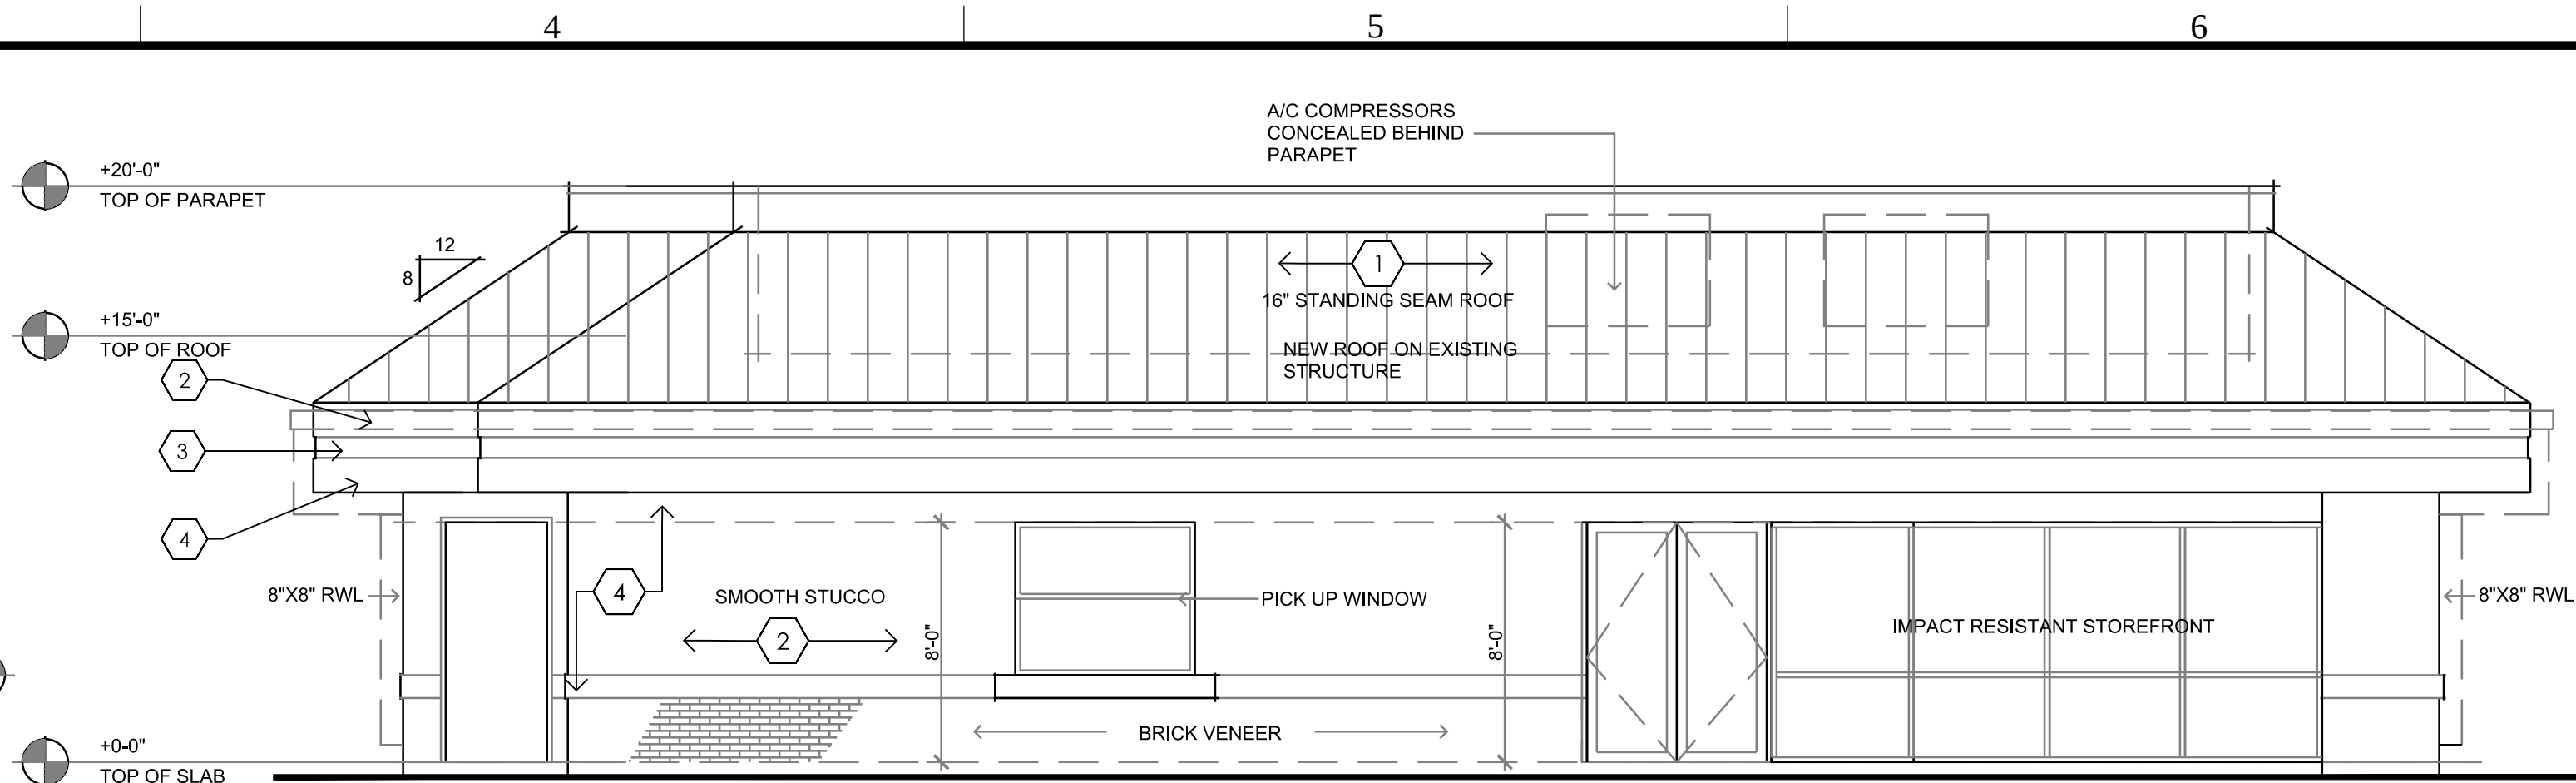


5 NORTH ELEVATION BUILDING 1
SCALE: 3/16" = 1'-0"

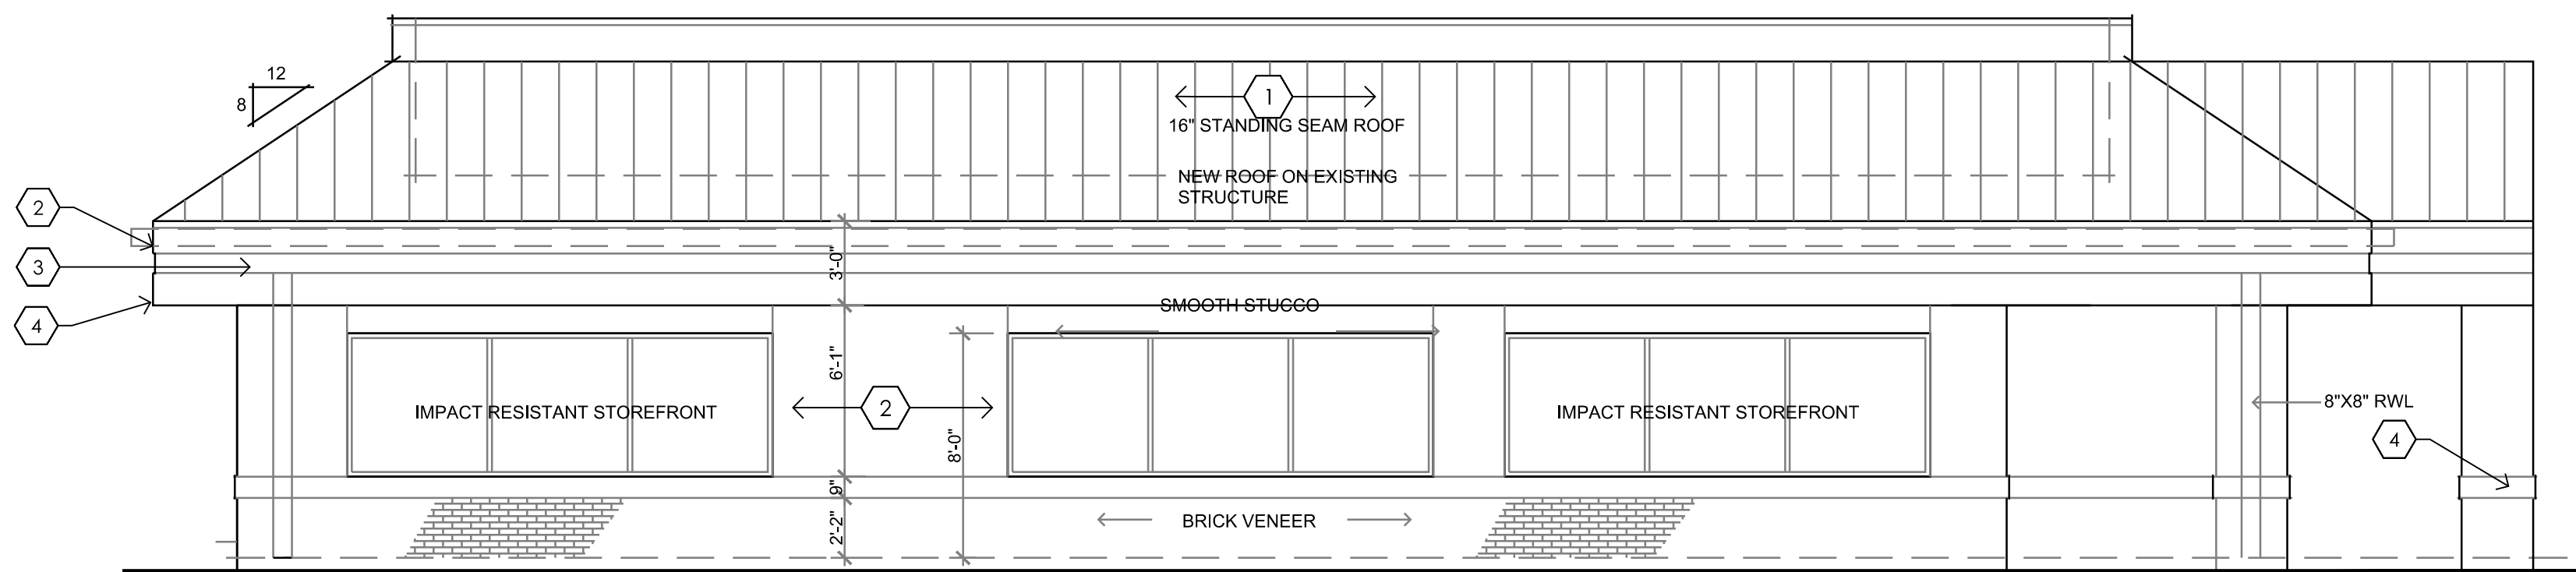

6 WEST ELEVATION BUILDING 1
SCALE: 3/16" = 1'-0"

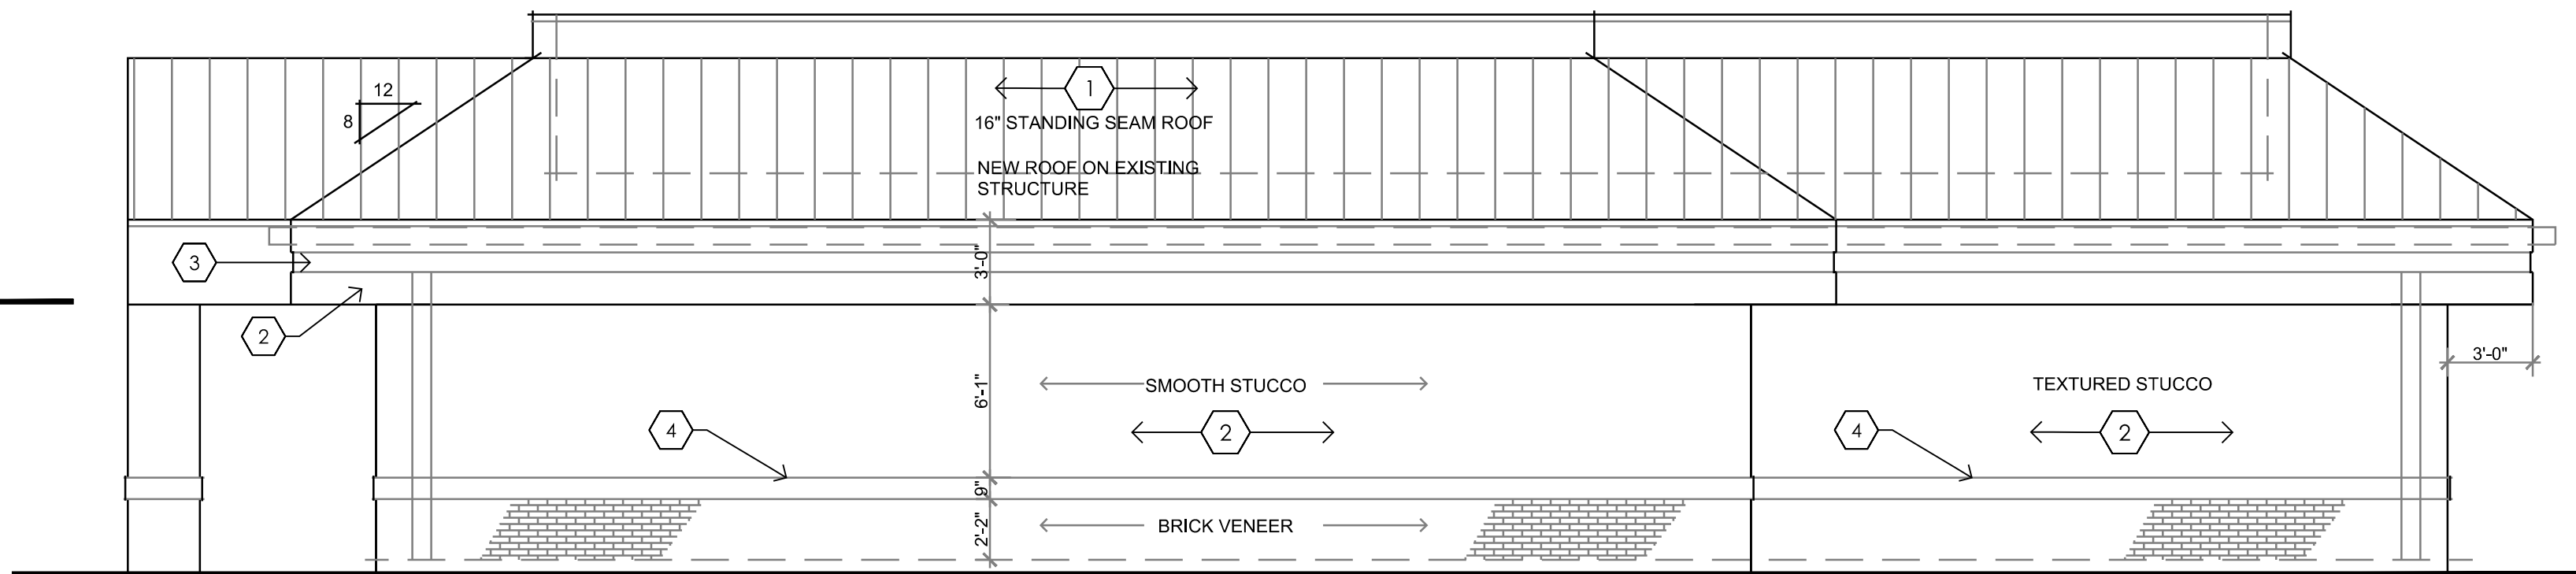

7 EAST ELEVATION BUILDING 1
SCALE: 3/16" = 1'-0"

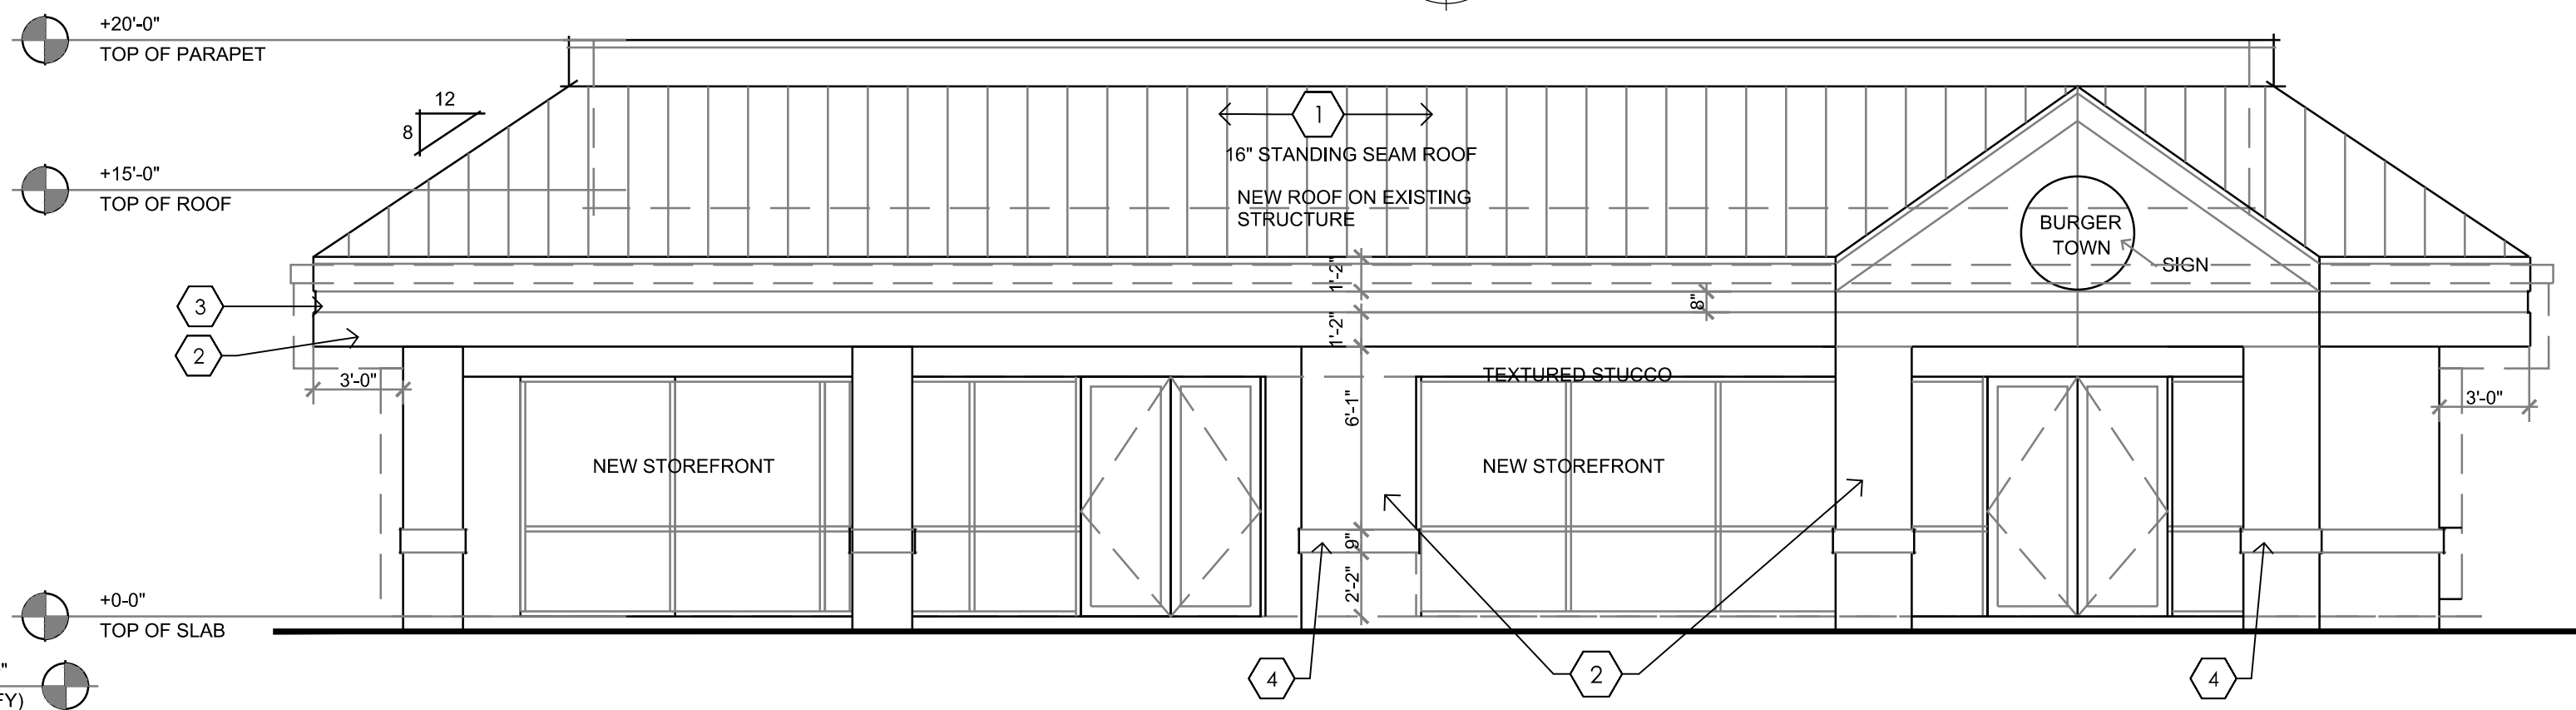

8 SOUTH ELEVATION BUILDING 1
SCALE: 3/16" = 1'-0"



AA226001731
SEAL
WILLIAM J. GALLO FL AR0008440

BRIAN P. HERBERT FL AR0015474
PROJECT

HOLLYWOOD
ADVENTURE
PARK

HOLLYWOOD
FLORIDA
OWNER

COMPANY NAME [REVISIONS]		
No.	Description	Date

PROJECT STATUS
T.A.C REVIEW

DATE
2017-02-6

PROJECT NUMBER
46-2017

SCALE
AS SHOWN


DRAWN BY
ARD

CHECKED BY
JET


DRAWING TITLE
EXT. ELEV.

DRAWING NUMBER
A102

IT IS A VIOLATION OF THE LAW FOR ANY PERSON, UNLESS ACTING UNDER THE DIRECTION OF A LICENSED ARCHITECT TO ALTER THESE PLANS AND SPECIFICATIONS. THIS DOCUMENT CONTAINS PROPERTY INFORMATION AND SHALL NOT BE USED OR REPRODUCED, OR ITS CONTENTS DISCLOSED, IN WHOLE OR IN PART, WITHOUT THE PRIOR WRITTEN CONSENT OF GALLO HERBERT ARCHITECTS. CONTRACTORS SHALL VERIFY EXISTING CONDITIONS AND CORRELATE DIMENSIONS PRIOR TO PROVIDING THE WORK DETAILED IN THESE DRAWINGS, AND SHALL PROMPTLY NOTIFY THE DESIGNER OF ANY DISCREPANCIES.

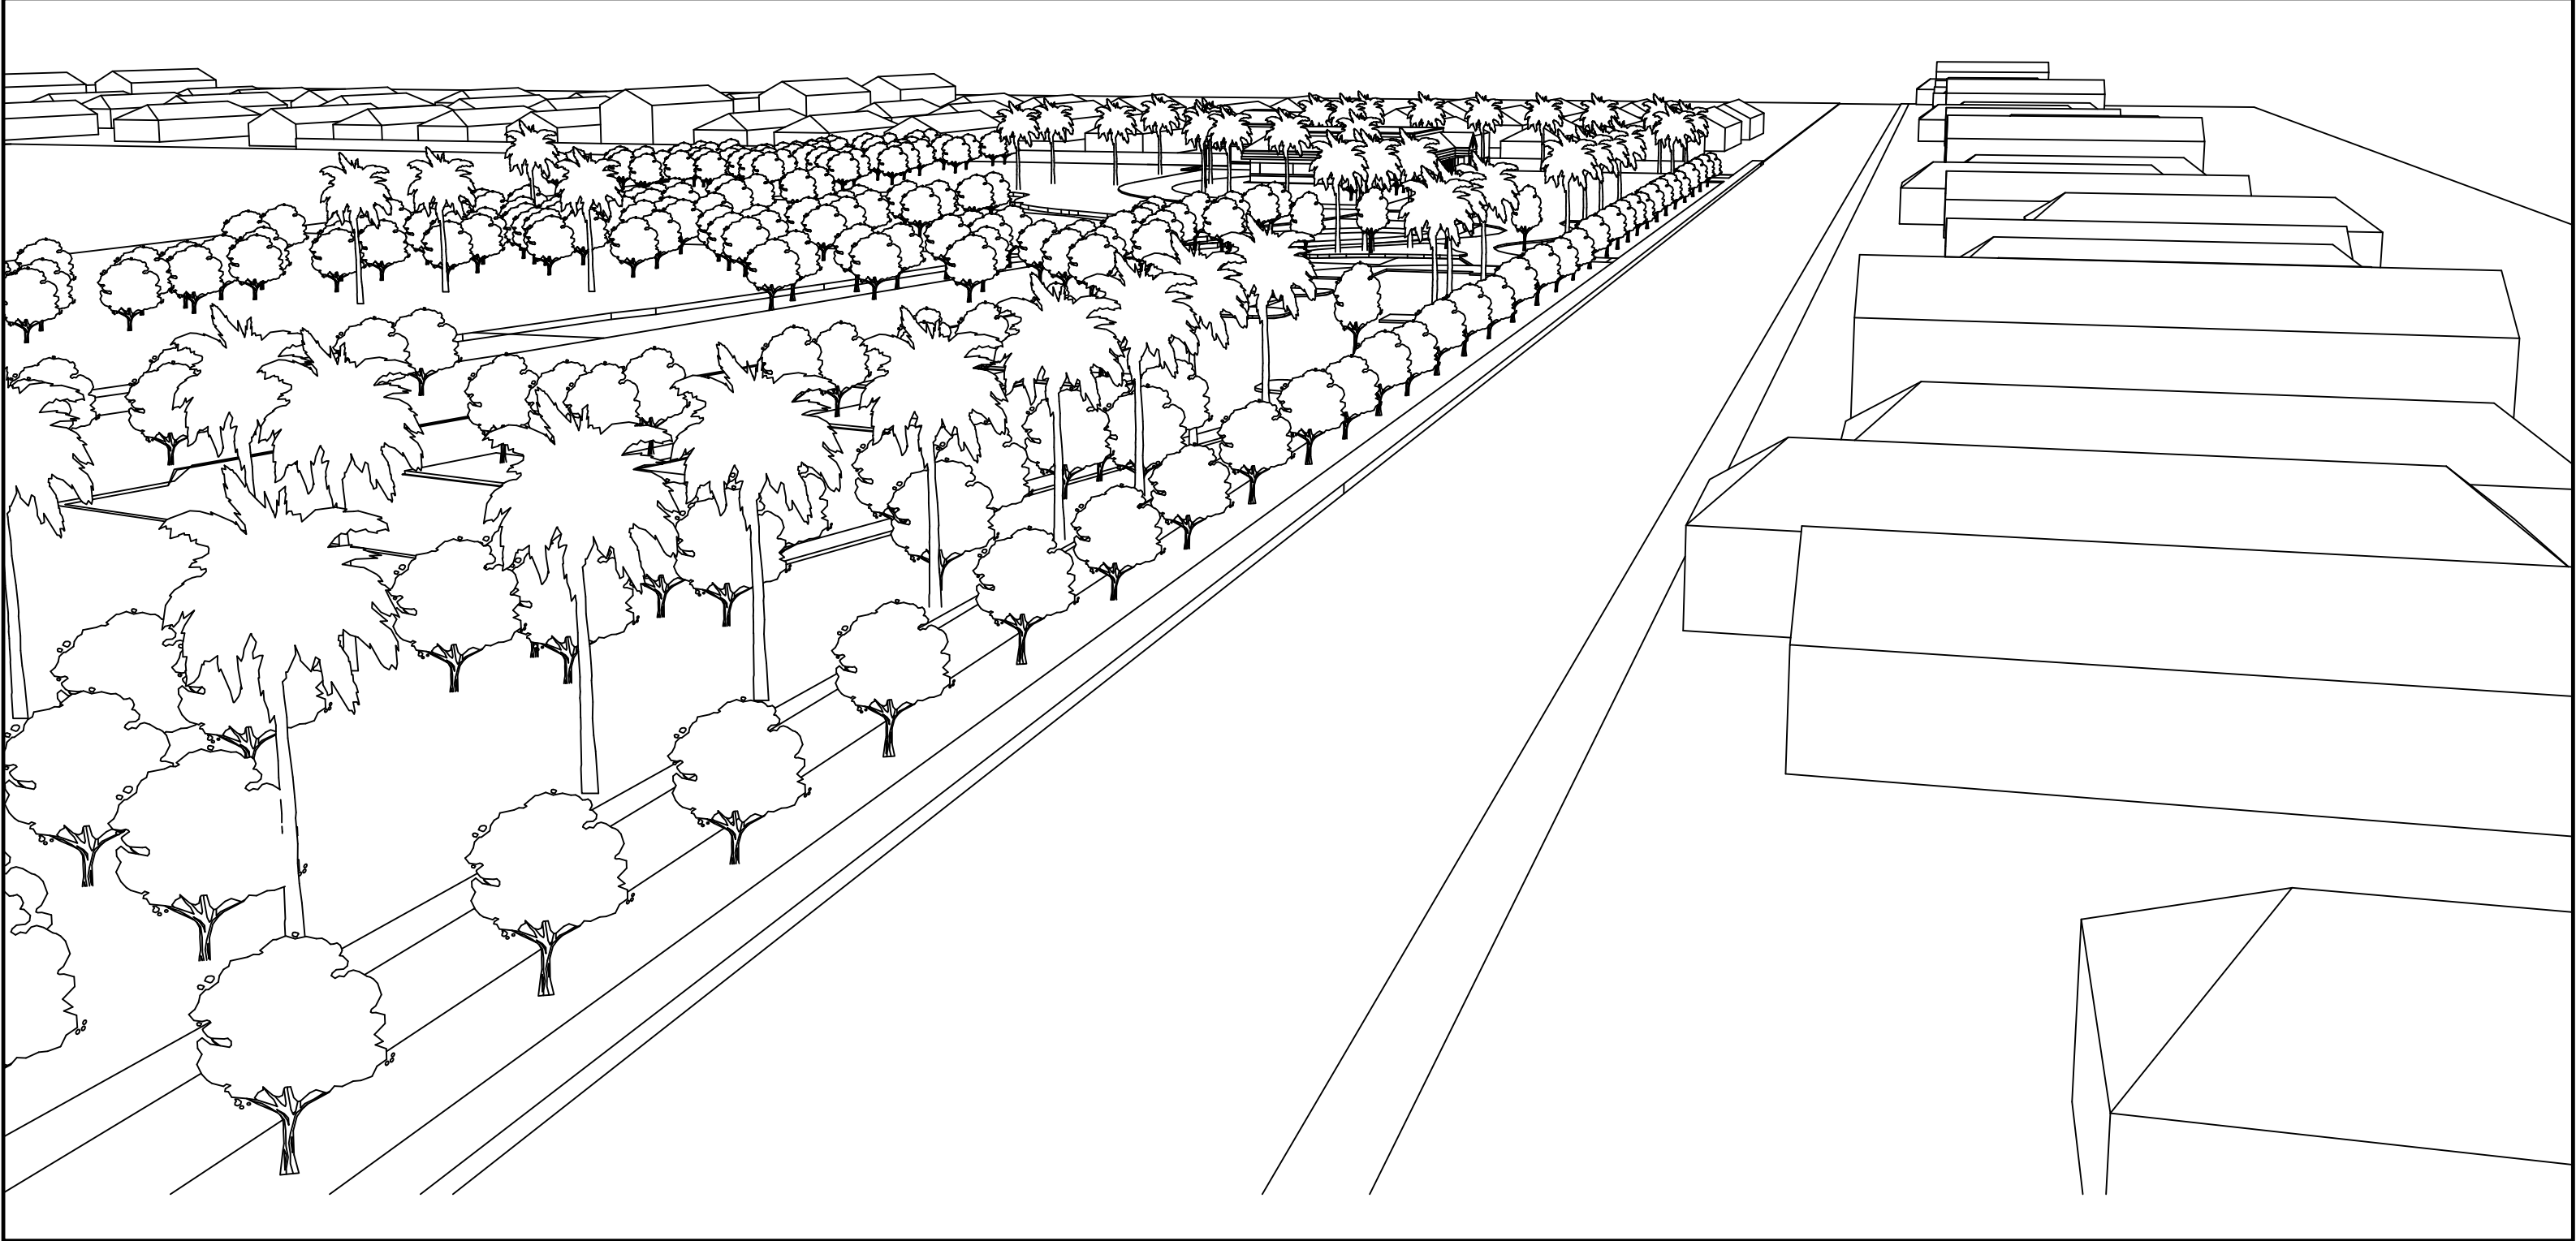

VIEW FROM JOHNSON STREET
LOOKING EAST

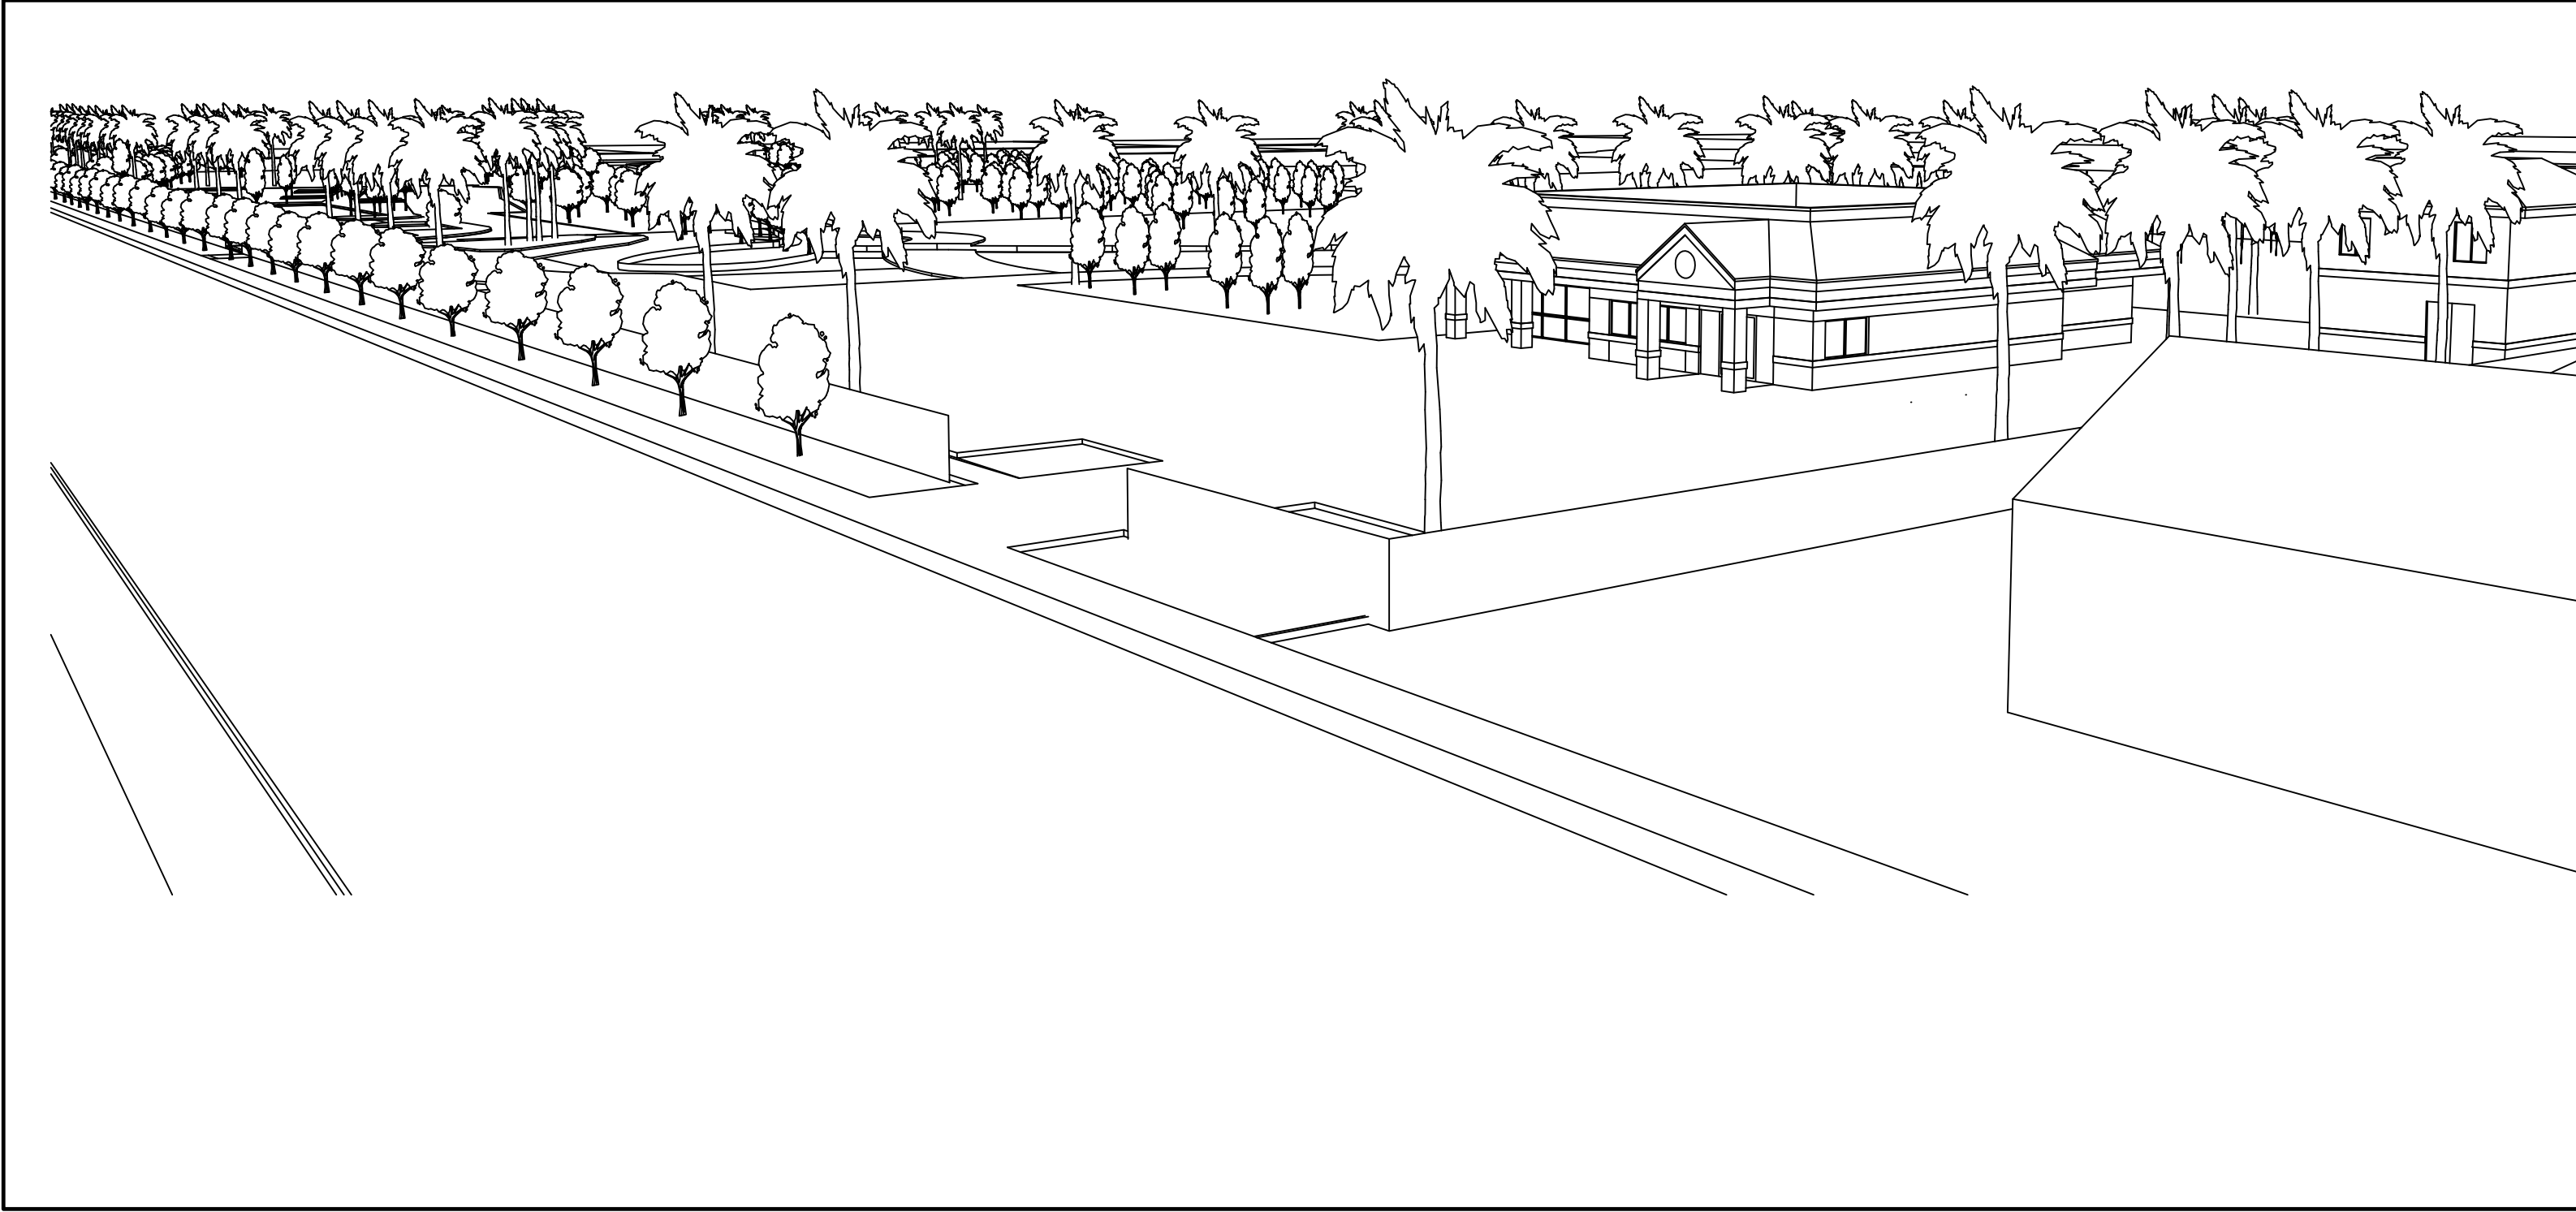

VIEW FROM JOHNSON STREET
LOOKING WEST



REMODELED STRUCTURE
BURGER TOWN AND MAINTNANCE BLDG



SEAL
WILLIAM J. GALLO FL AR0008440

BRIAN P. HERBERT FL AR0015474

HOLLYWOOD
ADVENTURE
PARK

HOLLYWOOD
FLORIDA

COMPANY NAME		
REVISIONS		
No.	Description	Date

PROJECT STATUS	
T.A.C REVIEW	
DATE	
2017-02-6	
PROJECT NUMBER	
46-2017	
SCALE	
AS SHOWN	
DRAWN BY	CHECKED BY
ARD	JET
DRAWING TITLE	

AXO / RENDERING

DRAWING NUMBER
A301