



Carlos Pizarro, R.A.
AR - 0013079

Revisions:
10/02/2018 Δ FINAL TAC REV.2


OWNER/ DEVELOPER:
CHAI DEVELOPERS LIMITED
101 S.STATE RD 7
HOLLYWOOD, FLORIDA 33023

PROJECT:
ELI'S SHOPPING CENTER
101 S.STATE RD 7
HOLLYWOOD, FLORIDA 33023


Job Number:	15087.03
File Name:	
Issued Date:	
Drawn by:	JC / LO
Checked by:	CC / CP

SHEET NAME
**PROPOSED
ELEVATIONS
(Outparcel 2)**


SHEET NUMBER
A-8.0

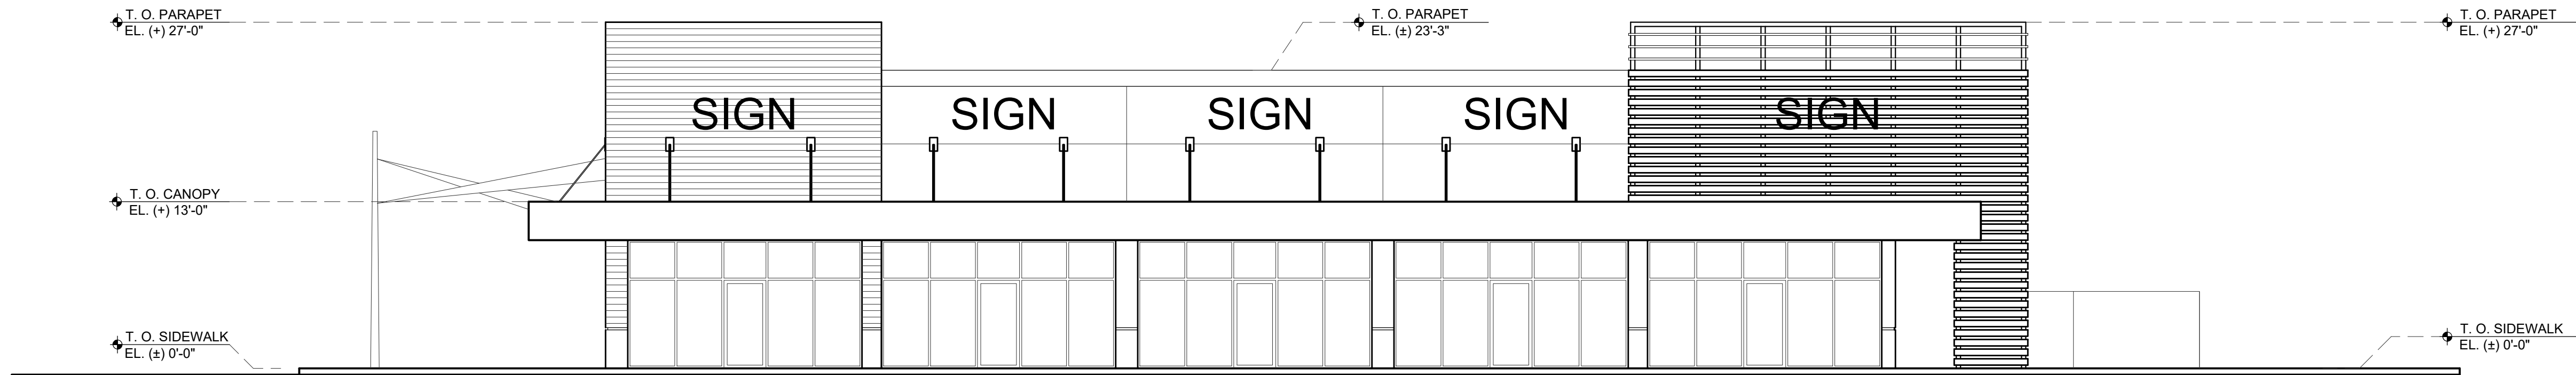


1 PROPOSED NORTH ELEVATION
SCALE: 1/8" = 1'-0"

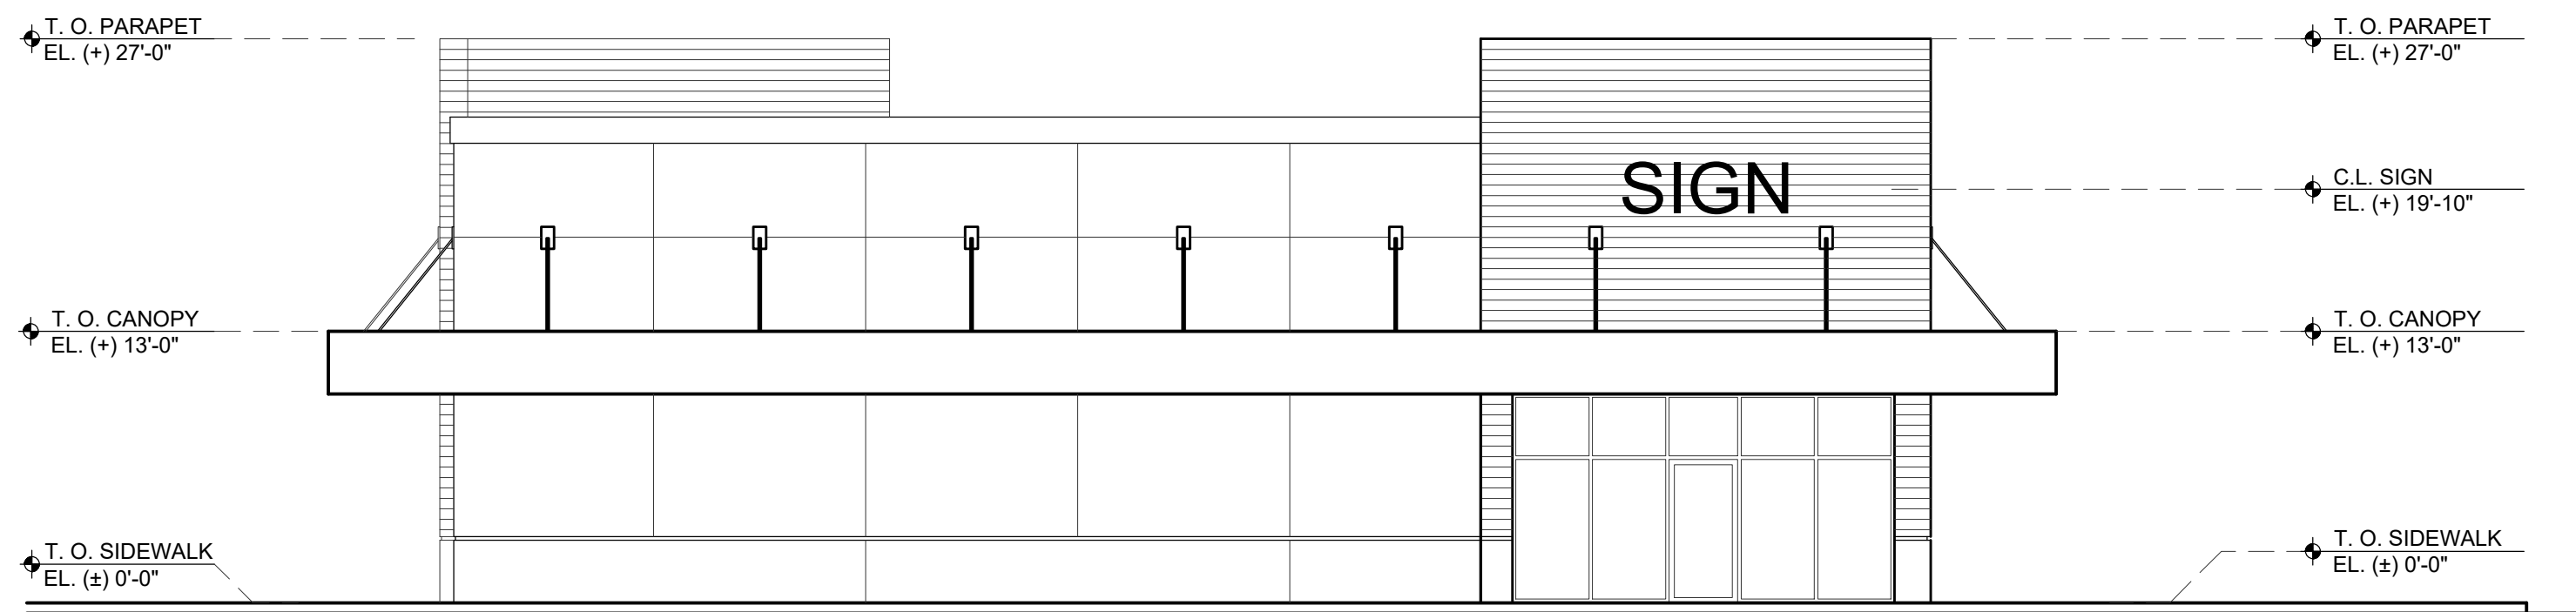

2 PROPOSED EAST ELEVATION
SCALE: 1/8" = 1'-0"

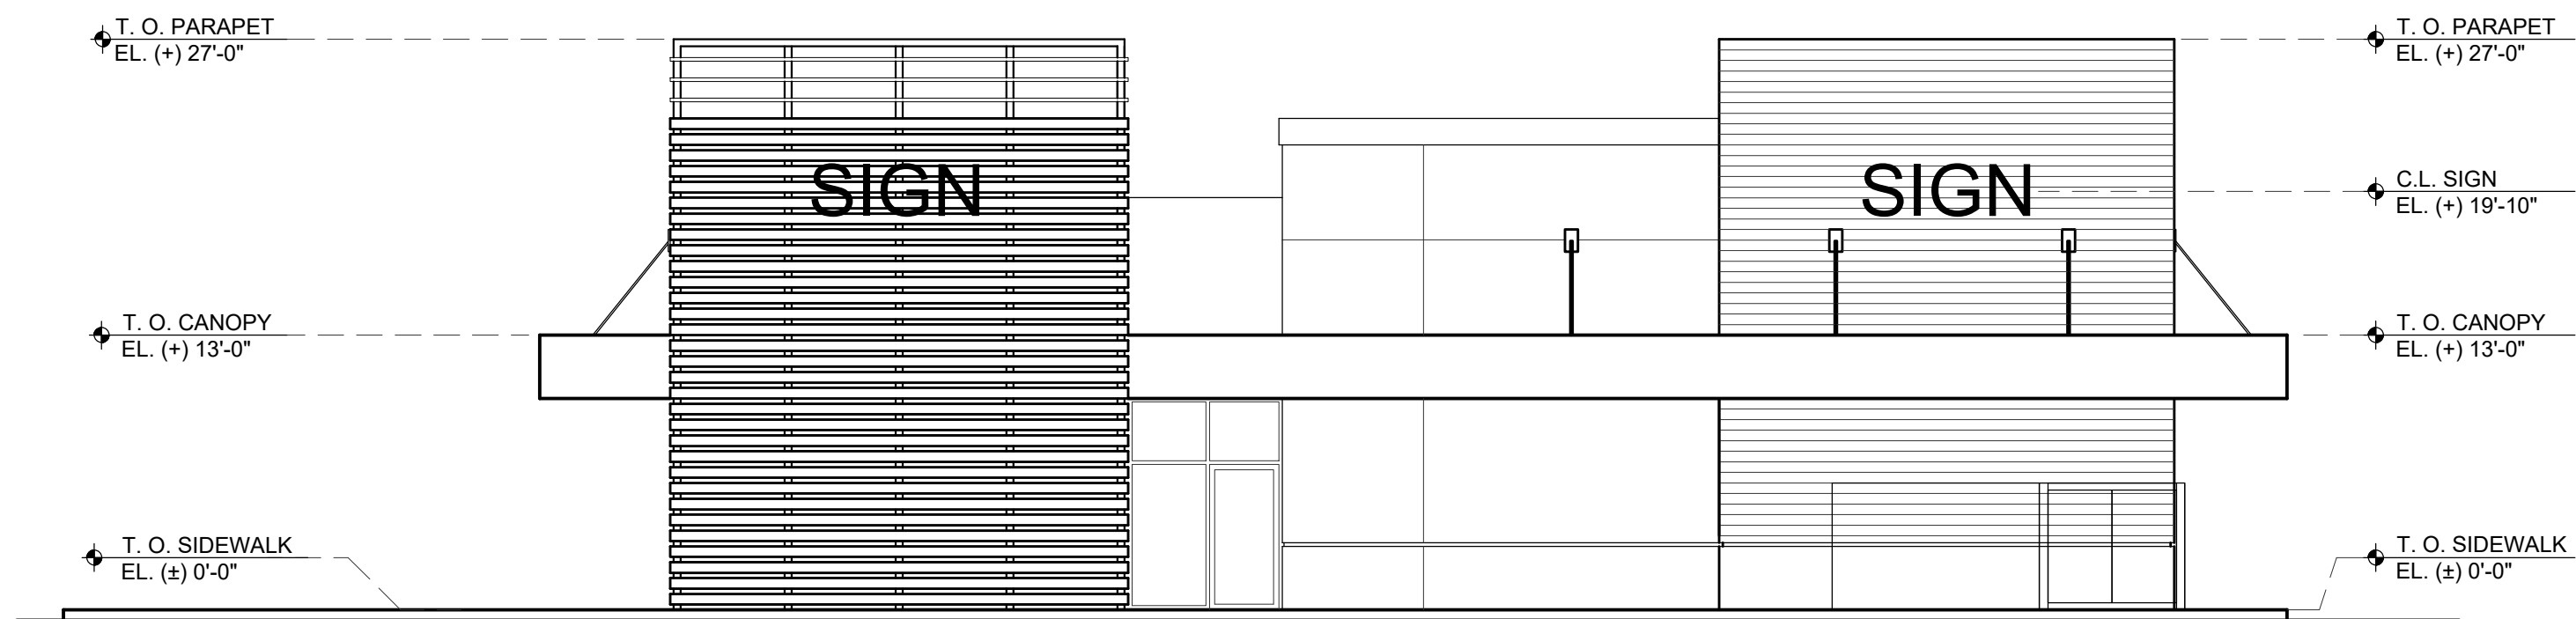

3 PROPOSED WEST ELEVATION
SCALE: 1/8" = 1'-0"

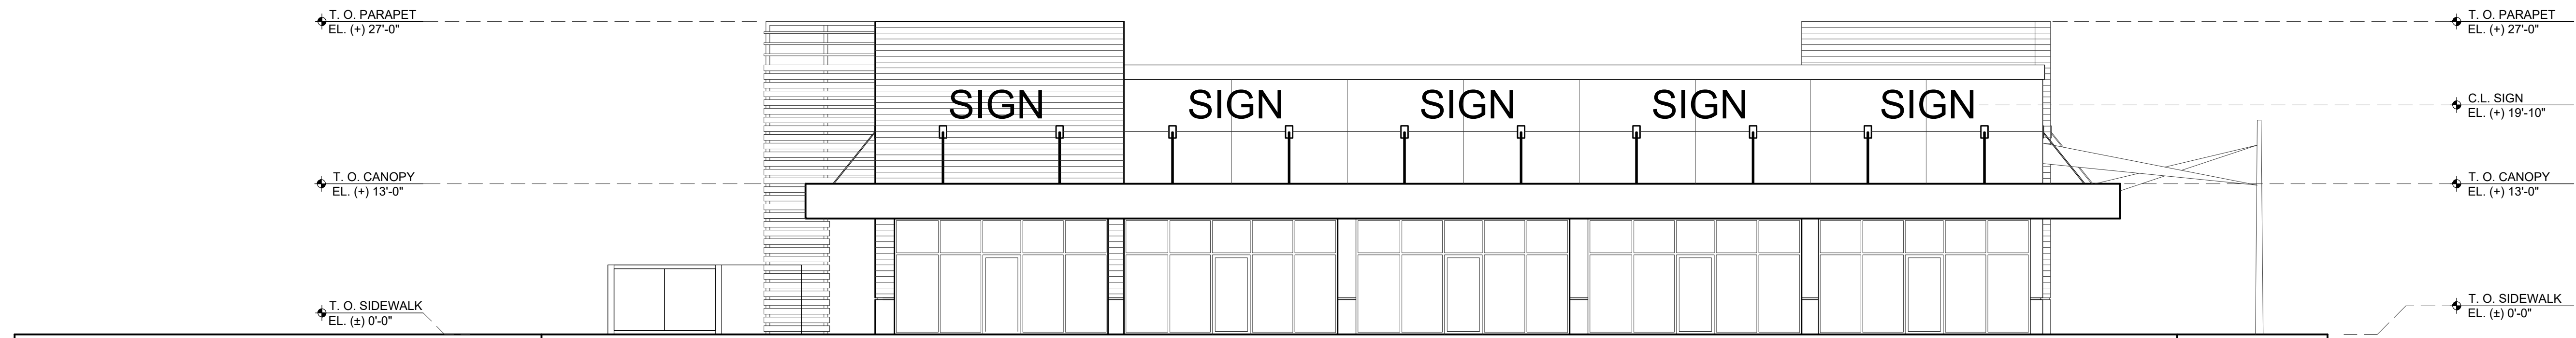

4 PROPOSED SOUTH ELEVATION
SCALE: 1/8" = 1'-0"


FINAL TAC




1 **PROPOSED NORTH ELEVATION**
SCALE: 1/8" = 1'-0"



2 **PROPOSED EAST ELEVATION**
SCALE: 1/8" = 1'-0"

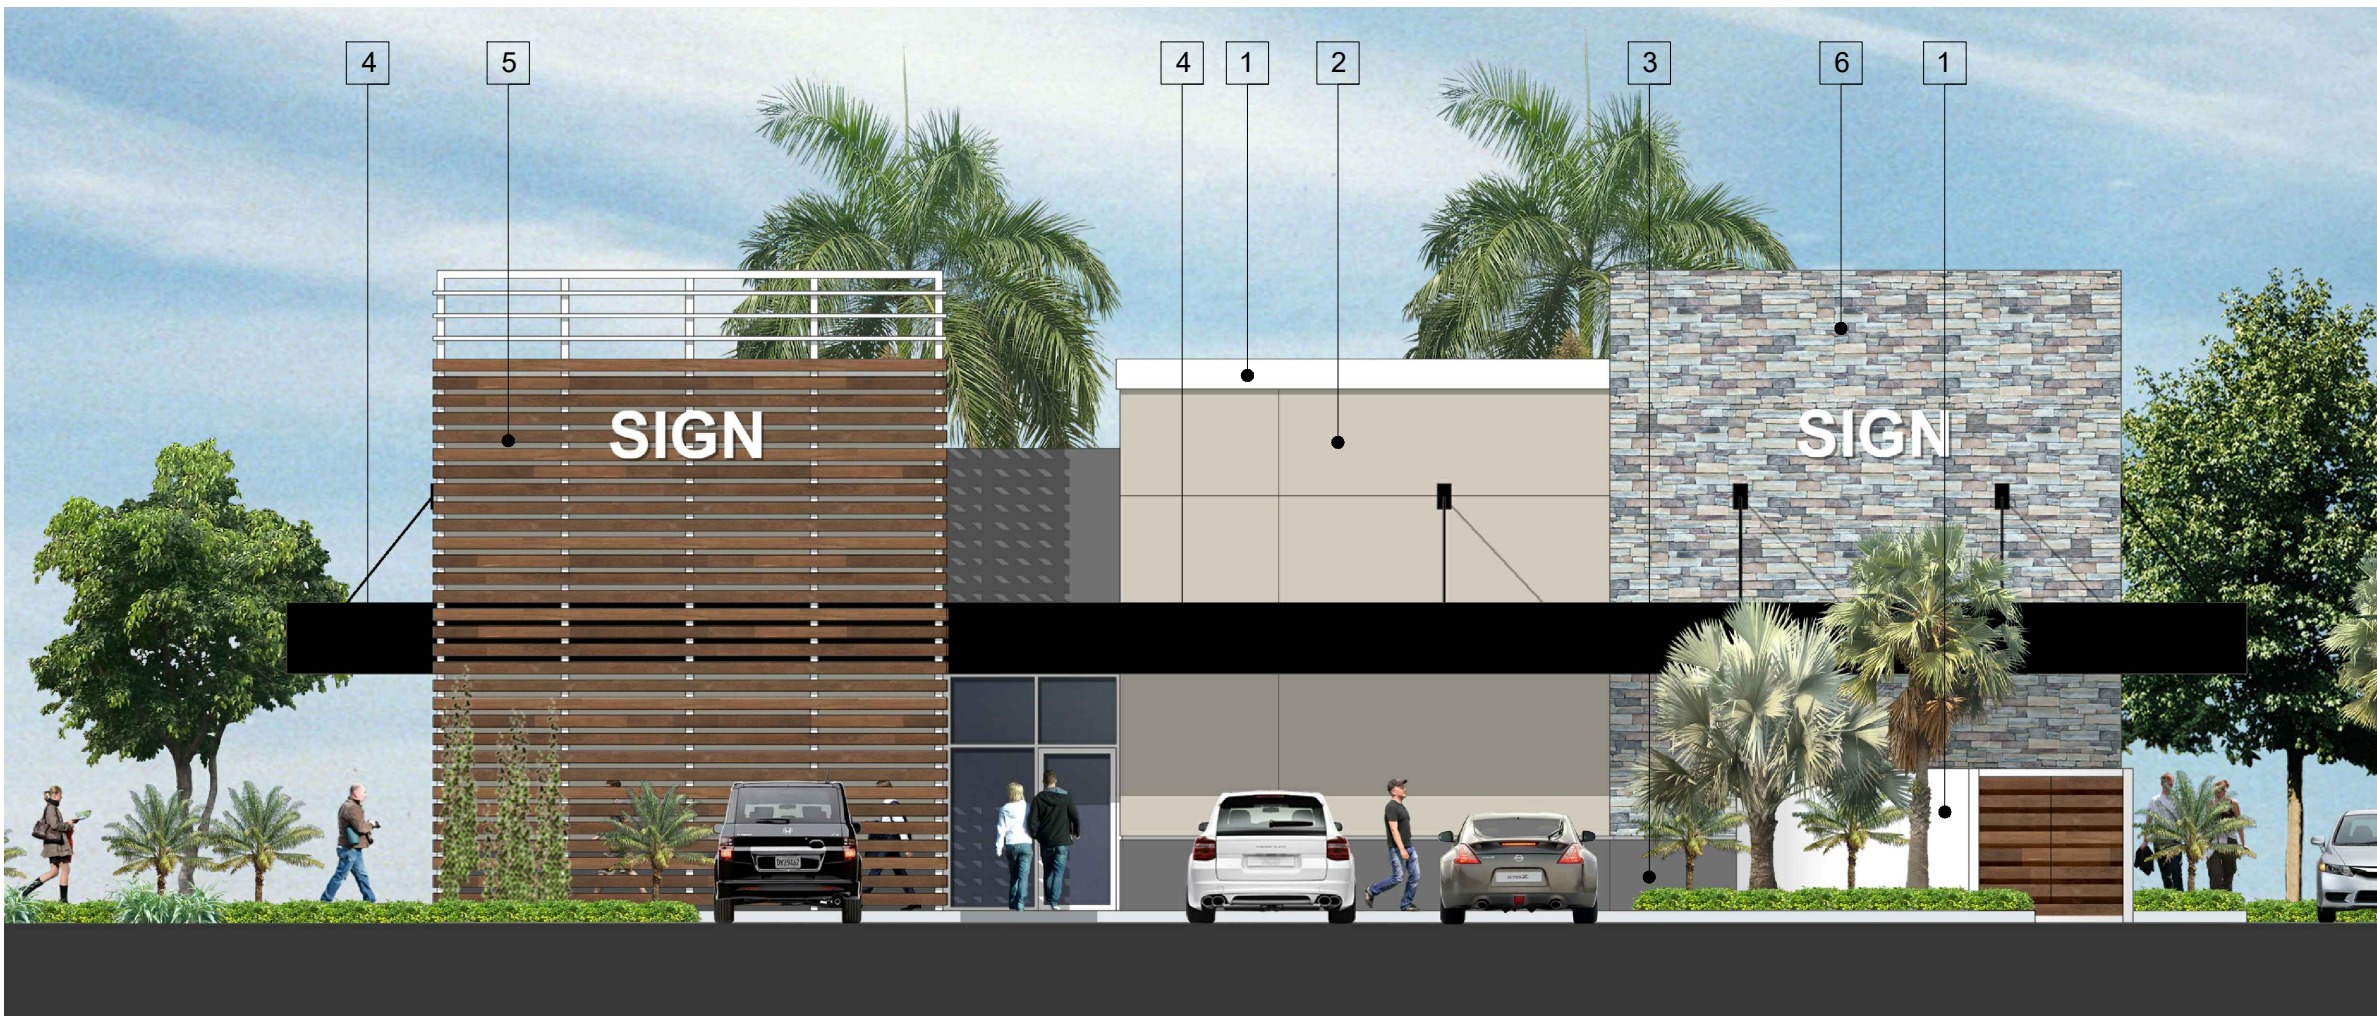

3 **PROPOSED WEST ELEVATION**
SCALE: 1/8" = 1'-0"

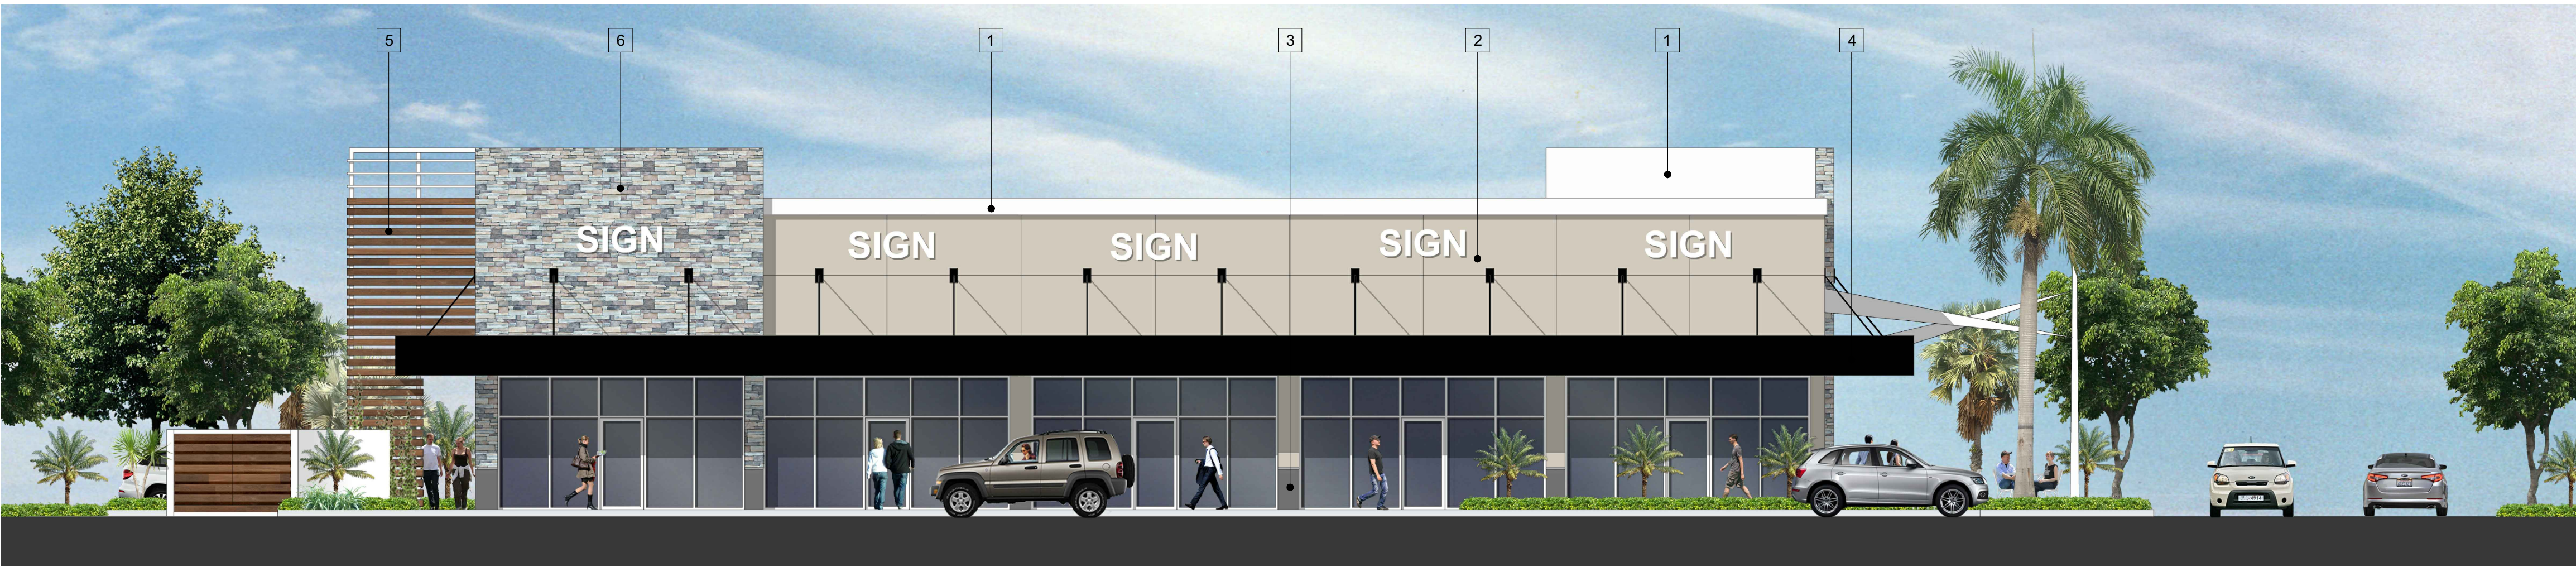

4 **PROPOSED SOUTH ELEVATION**
SCALE: 1/8" = 1'-0"




1 SHERWIN WILLIAMS
SW - 7757
HIGH REFLECTIVE WHITE



2 SHERWIN WILLIAMS
SW - 7029
AGREEABLE GRAY




3 SHERWIN WILLIAMS
SW - 6263
EXCLUSIVE PLUM

 

4 SHERWIN WILLIAMS
SW - 6258
TRICORN BLACK



5 CONTINUOUS
ALUMINUM TUBE
6" @ 10" O.C.
SHERWIN WILLIAMS
SW-7587
ANTIQUE RED
ELECTROSTATIC PAINT

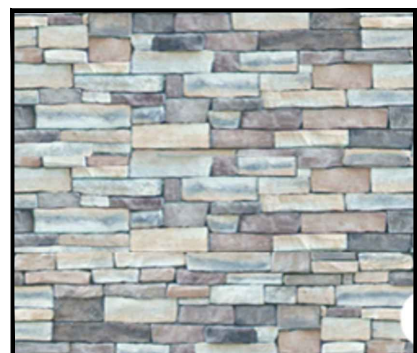

6 NATURAL STONE FINISH



Carlos Pizarro, R.A.
AR - 0013079

Revisions:
10/02/2018 Δ FINAL TAC REV.2



OWNER/ DEVELOPER:
CHAI DEVELOPERS LIMITED
101 S.STATE RD 7
HOLLYWOOD, FLORIDA 33023

PROJECT:
ELI'S SHOPPING CENTER
101 S.STATE RD 7
HOLLYWOOD, FLORIDA 33023

Job Number: 15087.03
File Name:
Issued Date:
Drawn by: JC / LO
Checked by: CC / CP

SHEET NAME
**PROPOSED FLOOR PLAN
(Outparcel 4)**

SHEET NUMBER
A-10.0

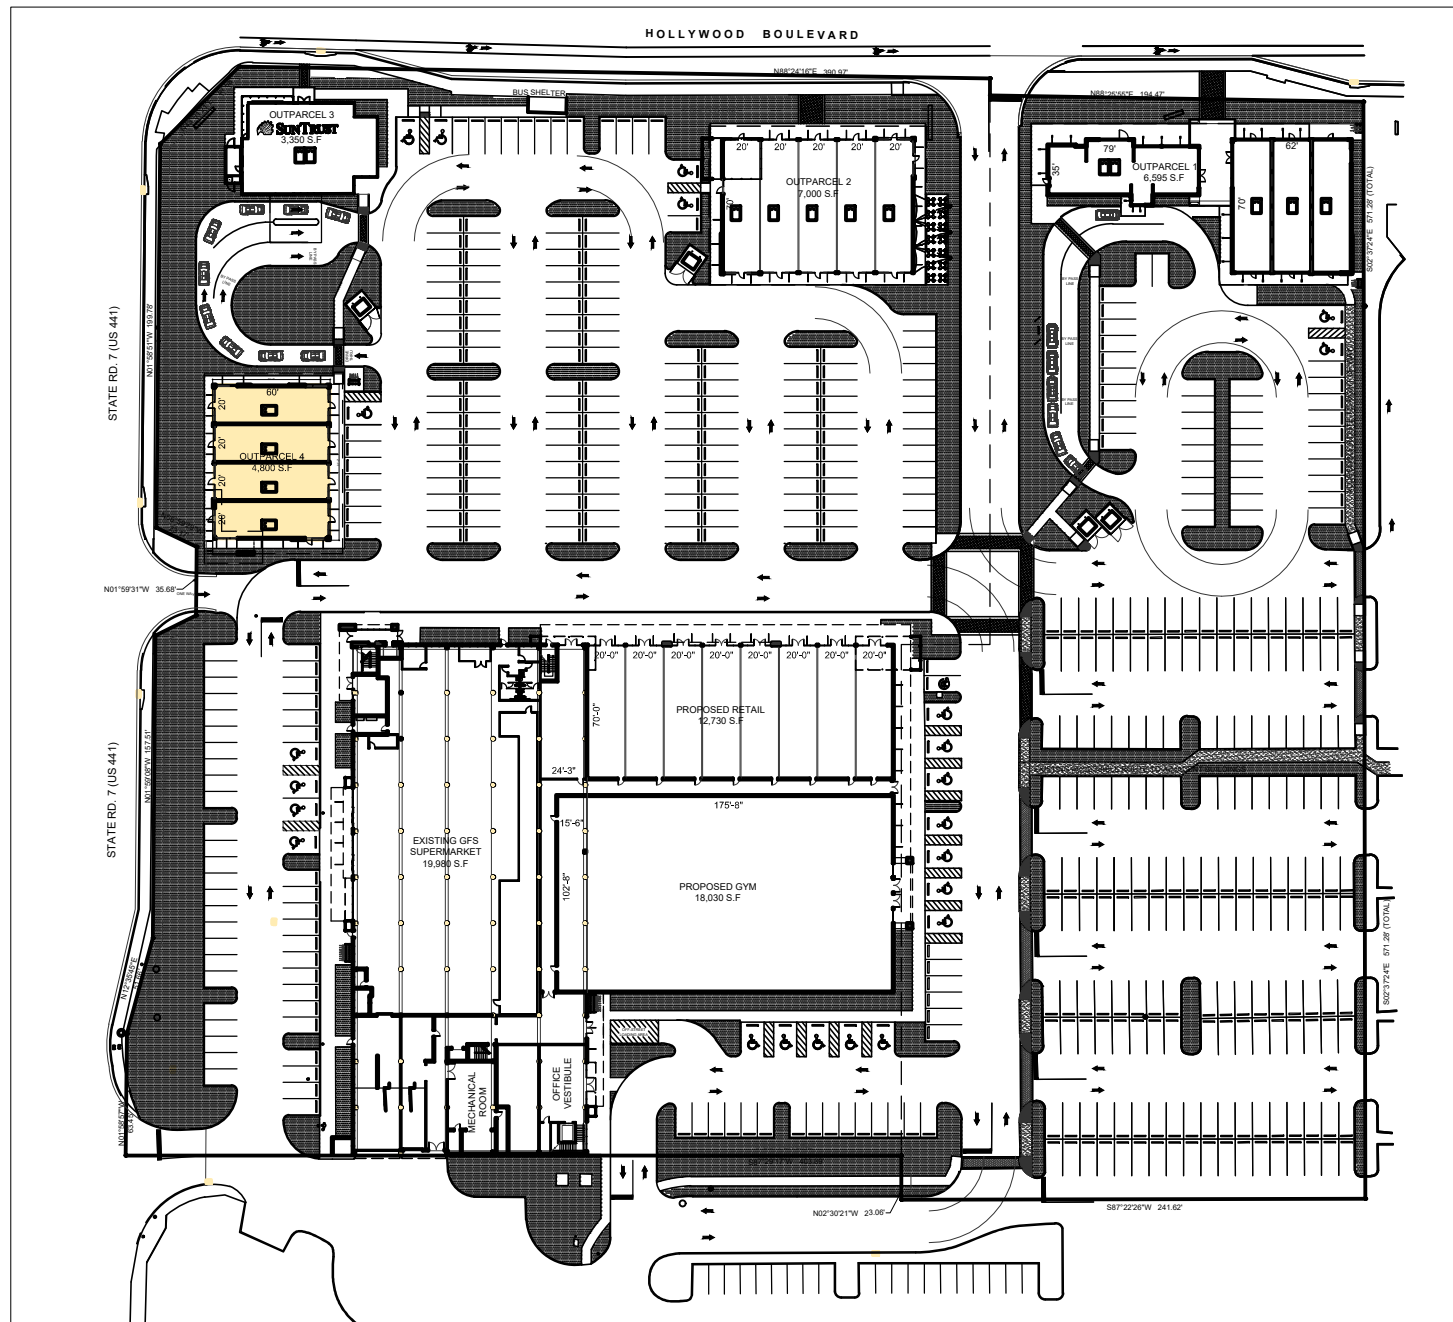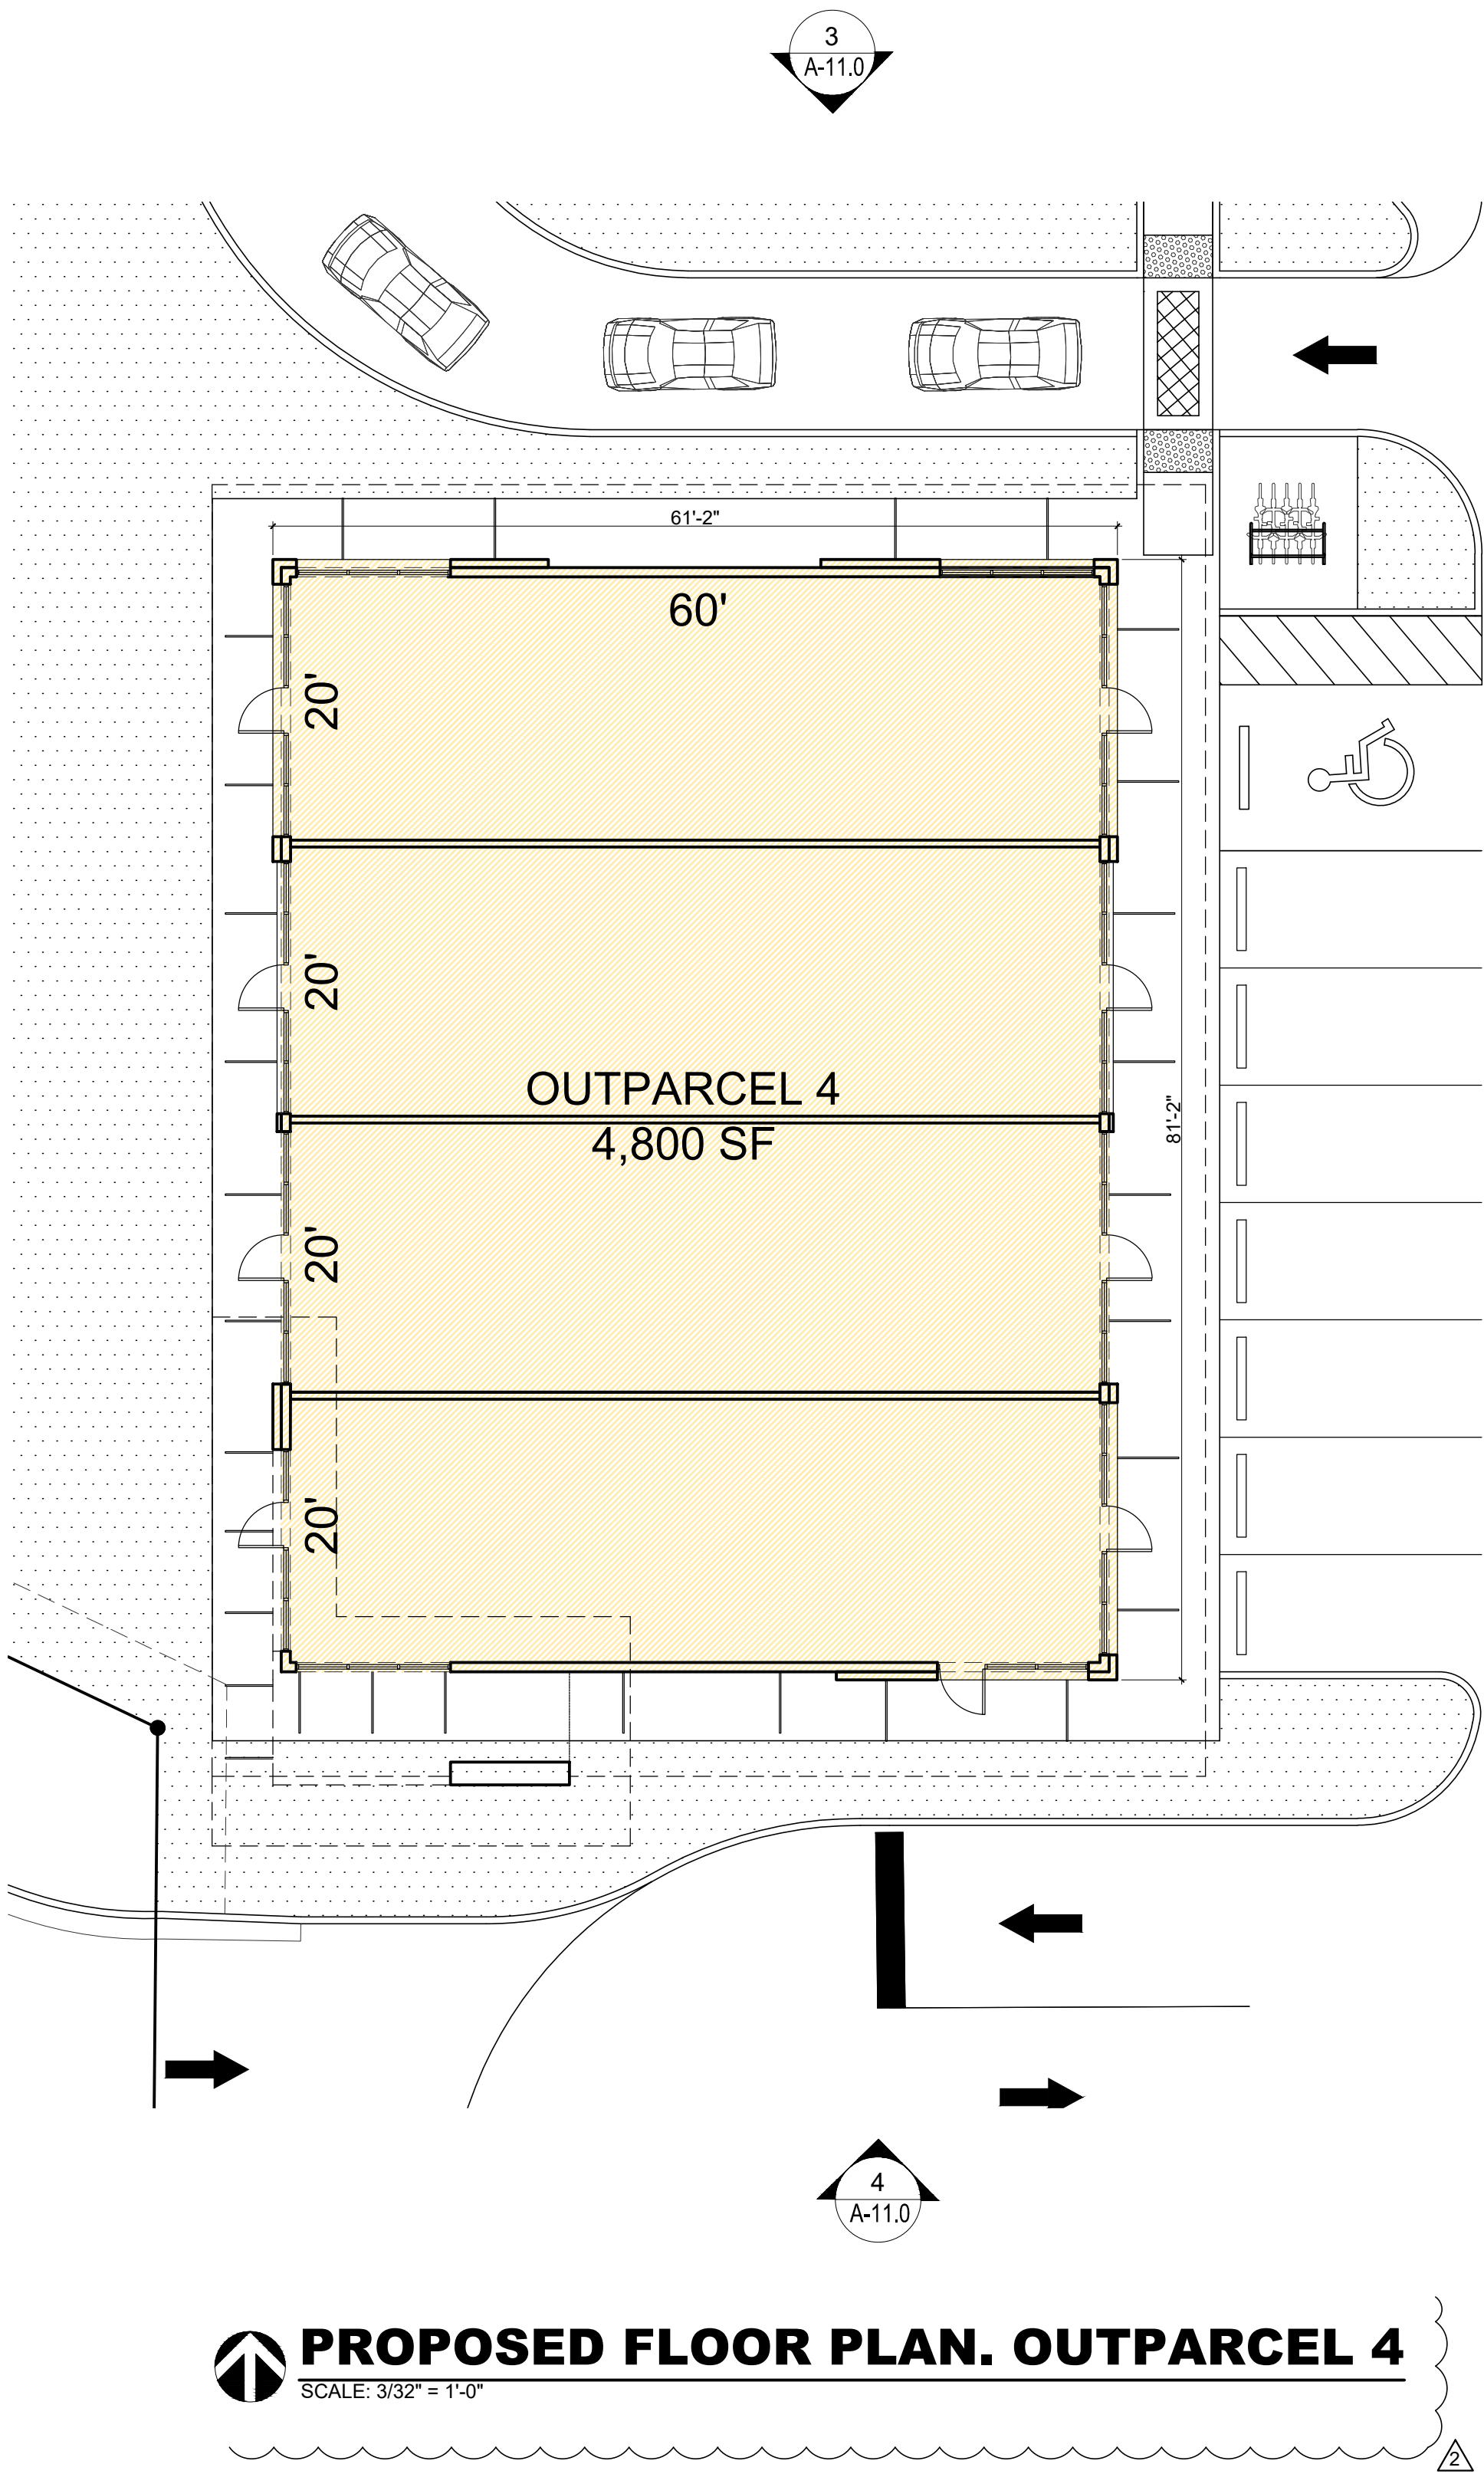

KEY PLAN
SCALE: NTS

FINAL TAC



Carlos Pizarro, R.A.
AR - 0013079

Revisions:
10/02/2018 FINAL TAC REV.2





OWNER/ DEVELOPER:
CHAI DEVELOPERS LIMITED
101 S.STATE RD 7
HOLLYWOOD, FLORIDA 33023

PROJECT:
ELI'S SHOPPING CENTER
101 S.STATE RD 7
HOLLYWOOD, FLORIDA 33023


Job Number:	15087.03
File Name:	
Issued Date:	
Drawn by:	JC / LO
Checked by:	CC / CP

SHEET NAME
**PROPOSED
ELEVATIONS
(Outparcel 4)**

SHEET NUMBER
A-11.0

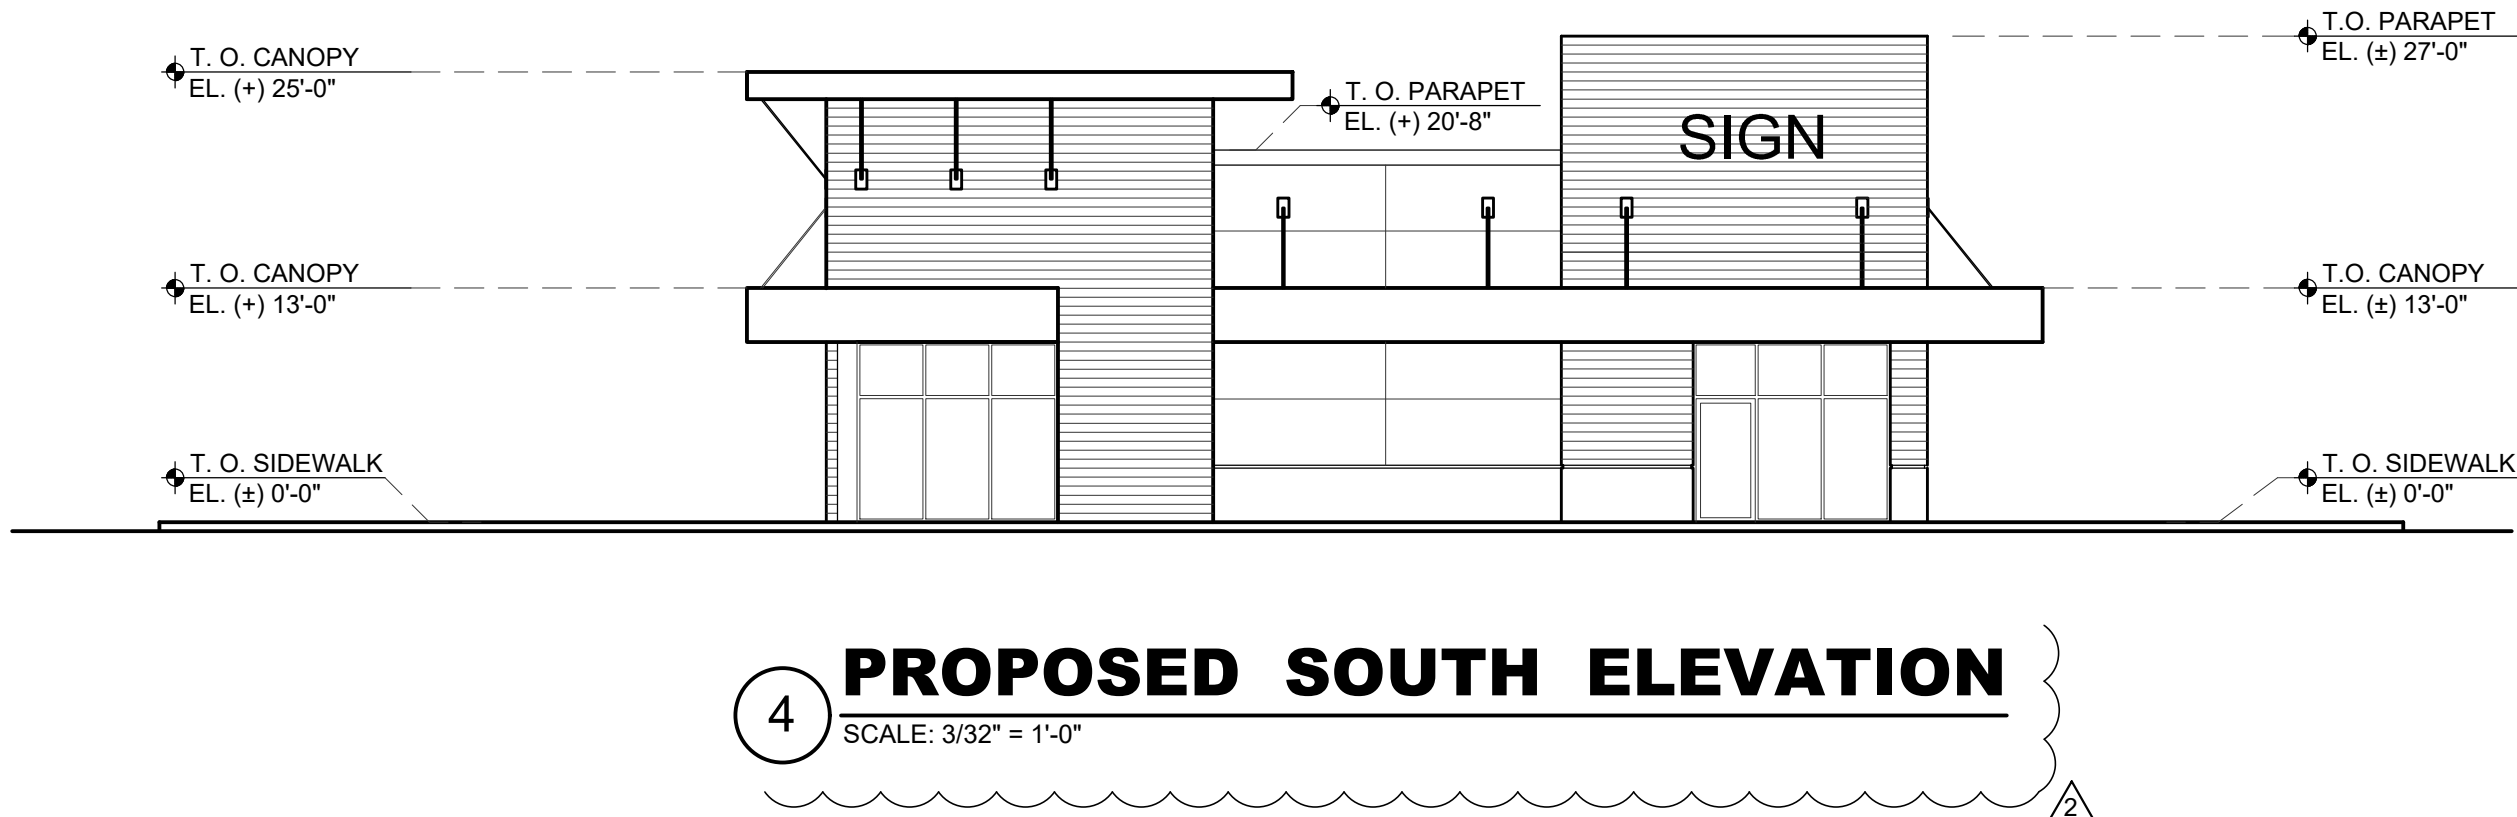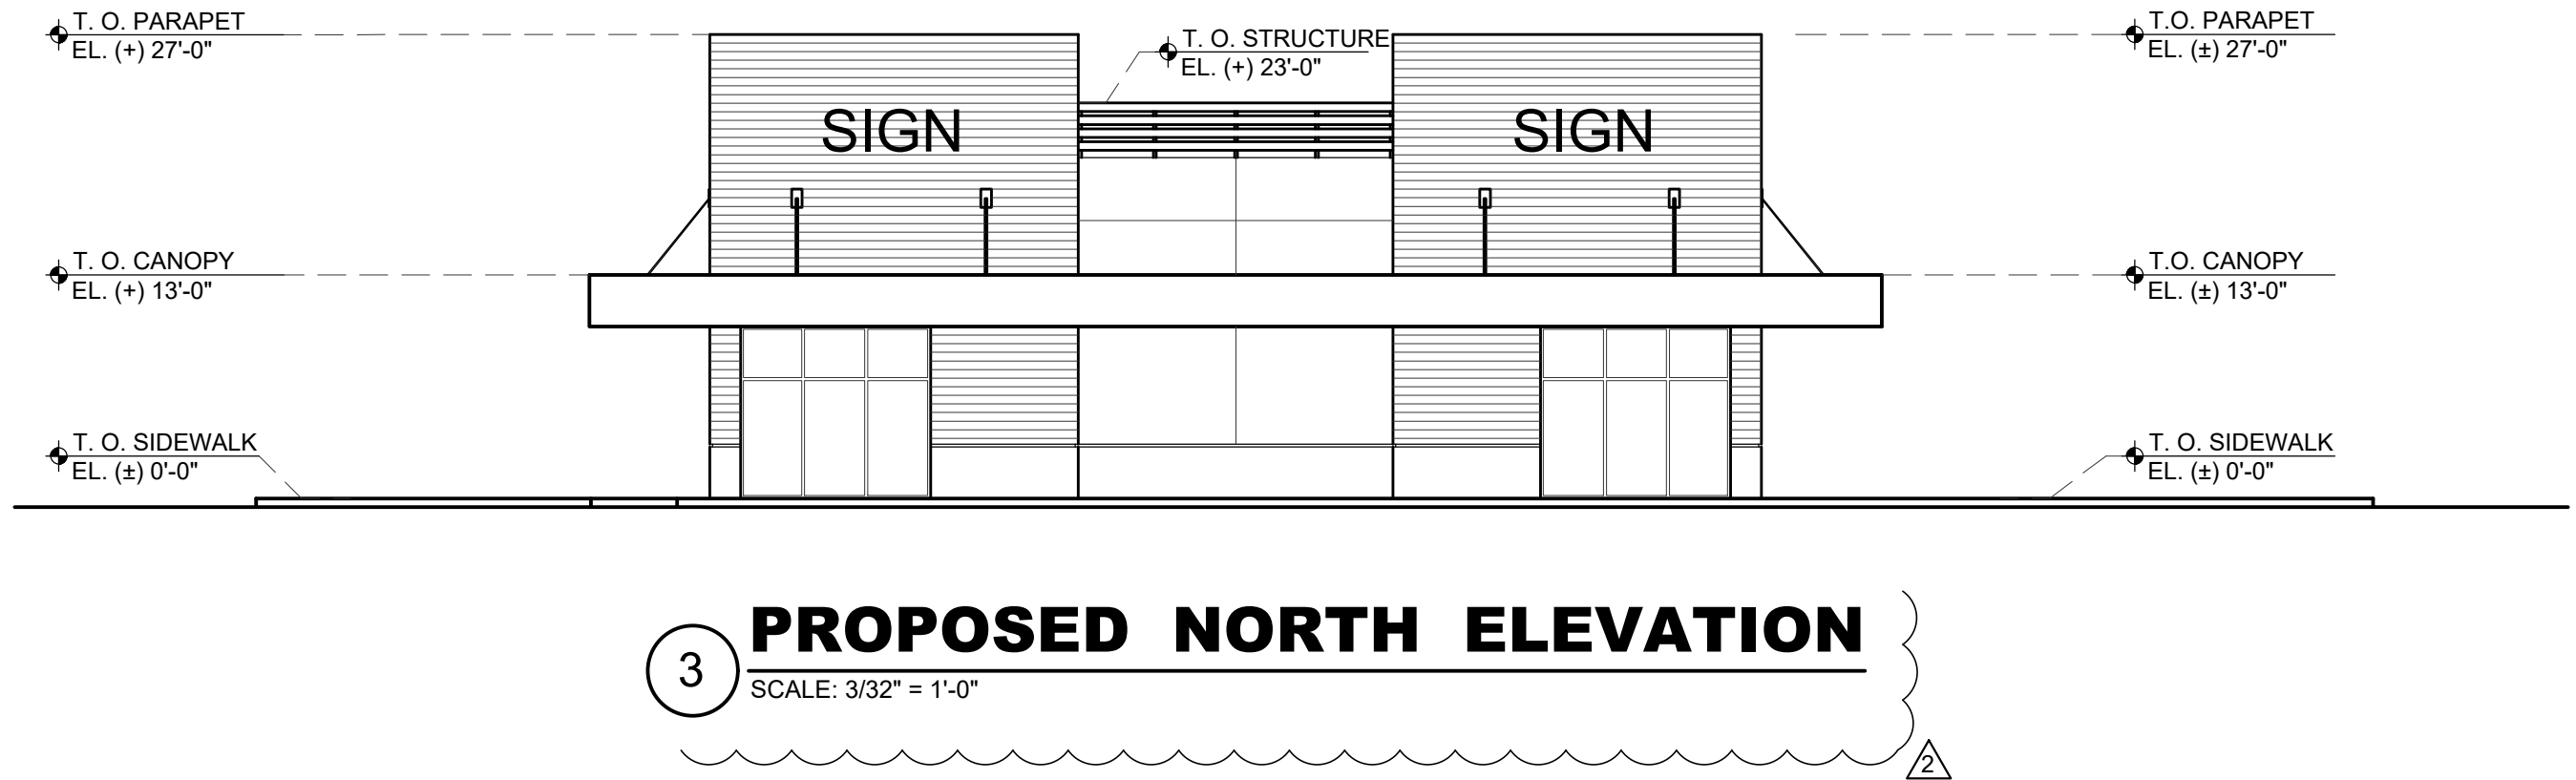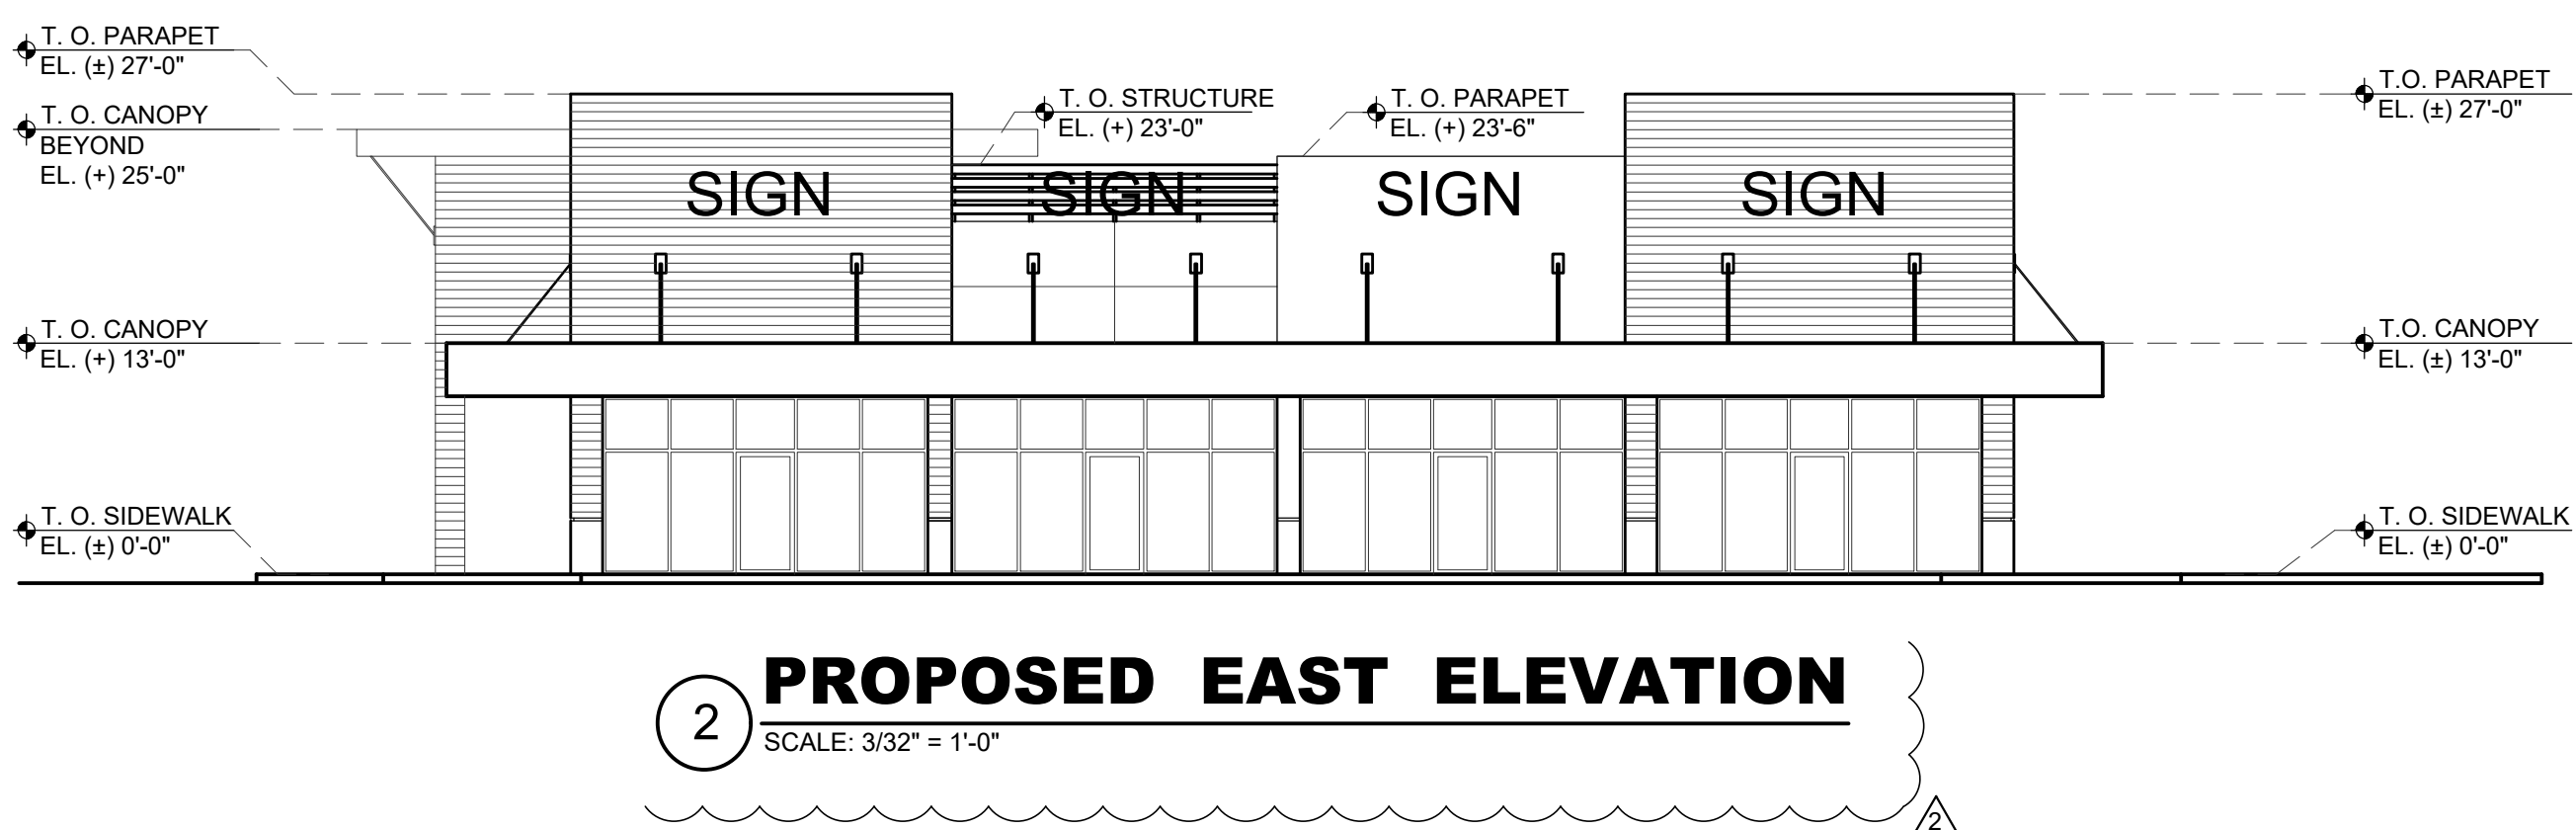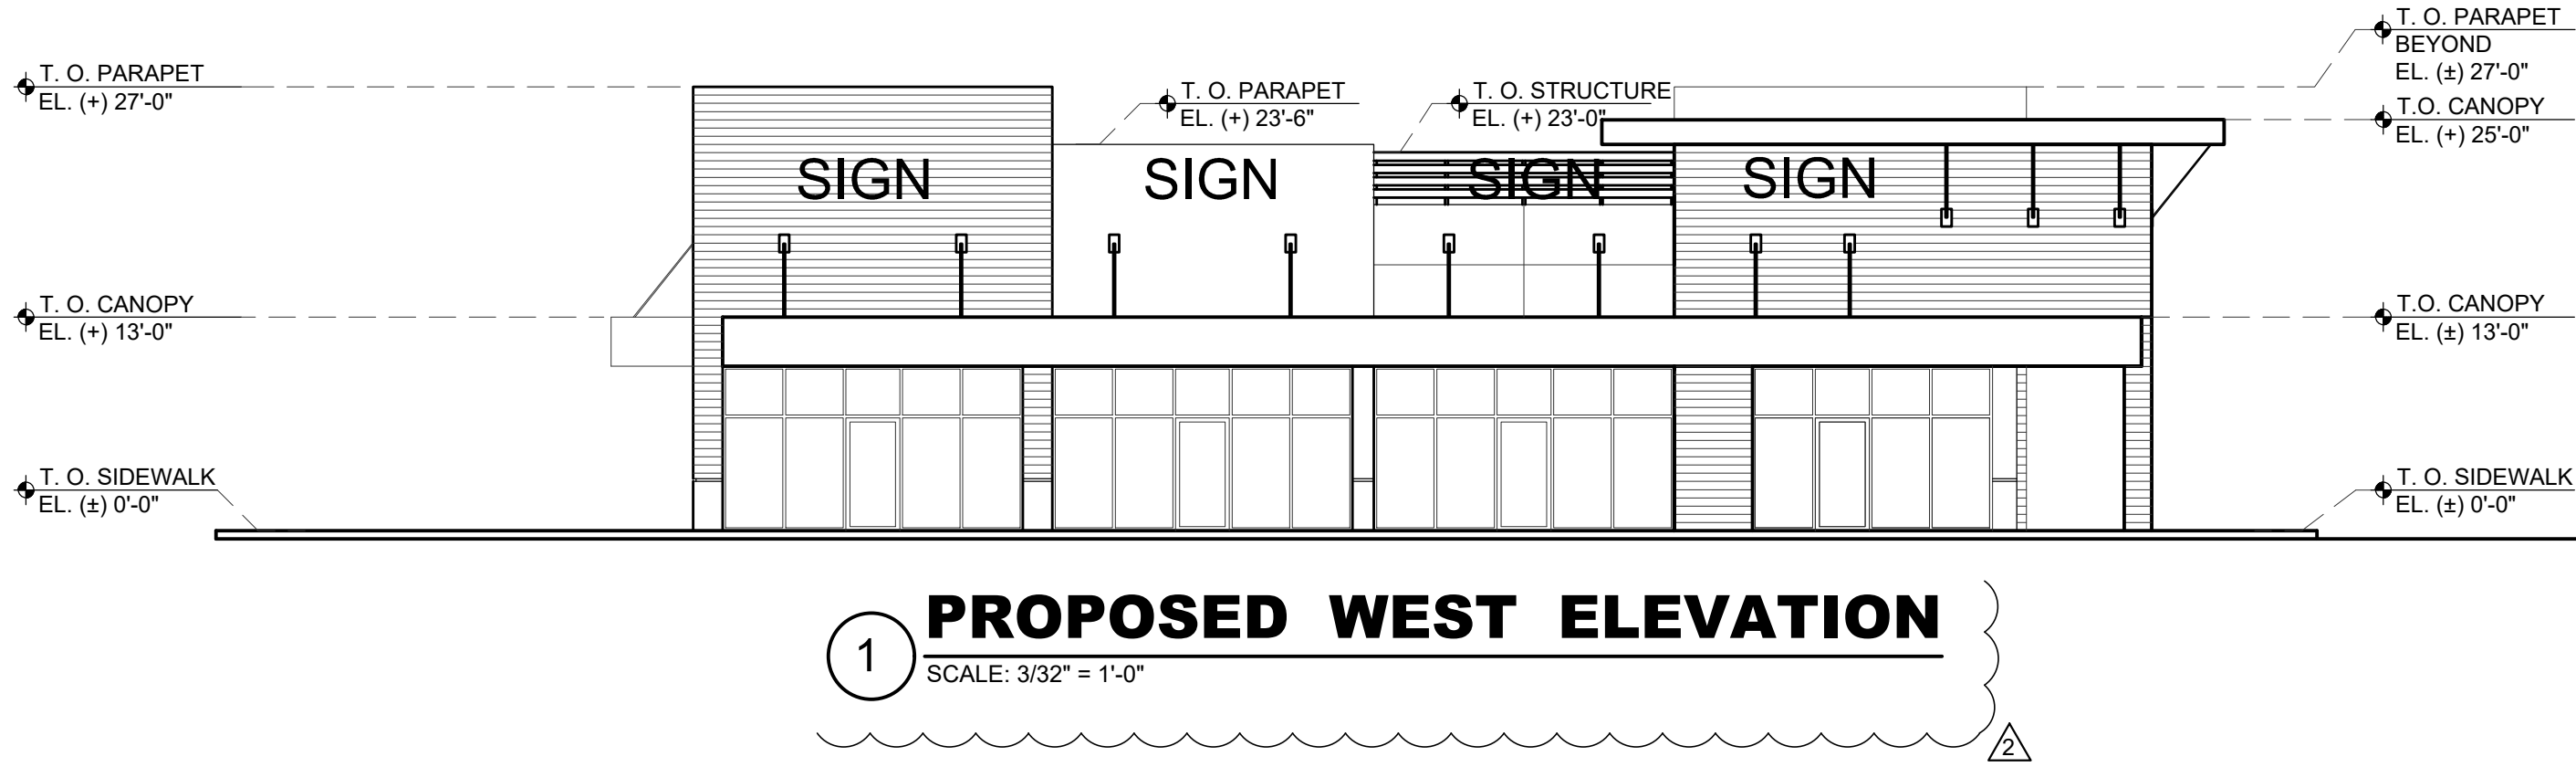


FINAL TAC

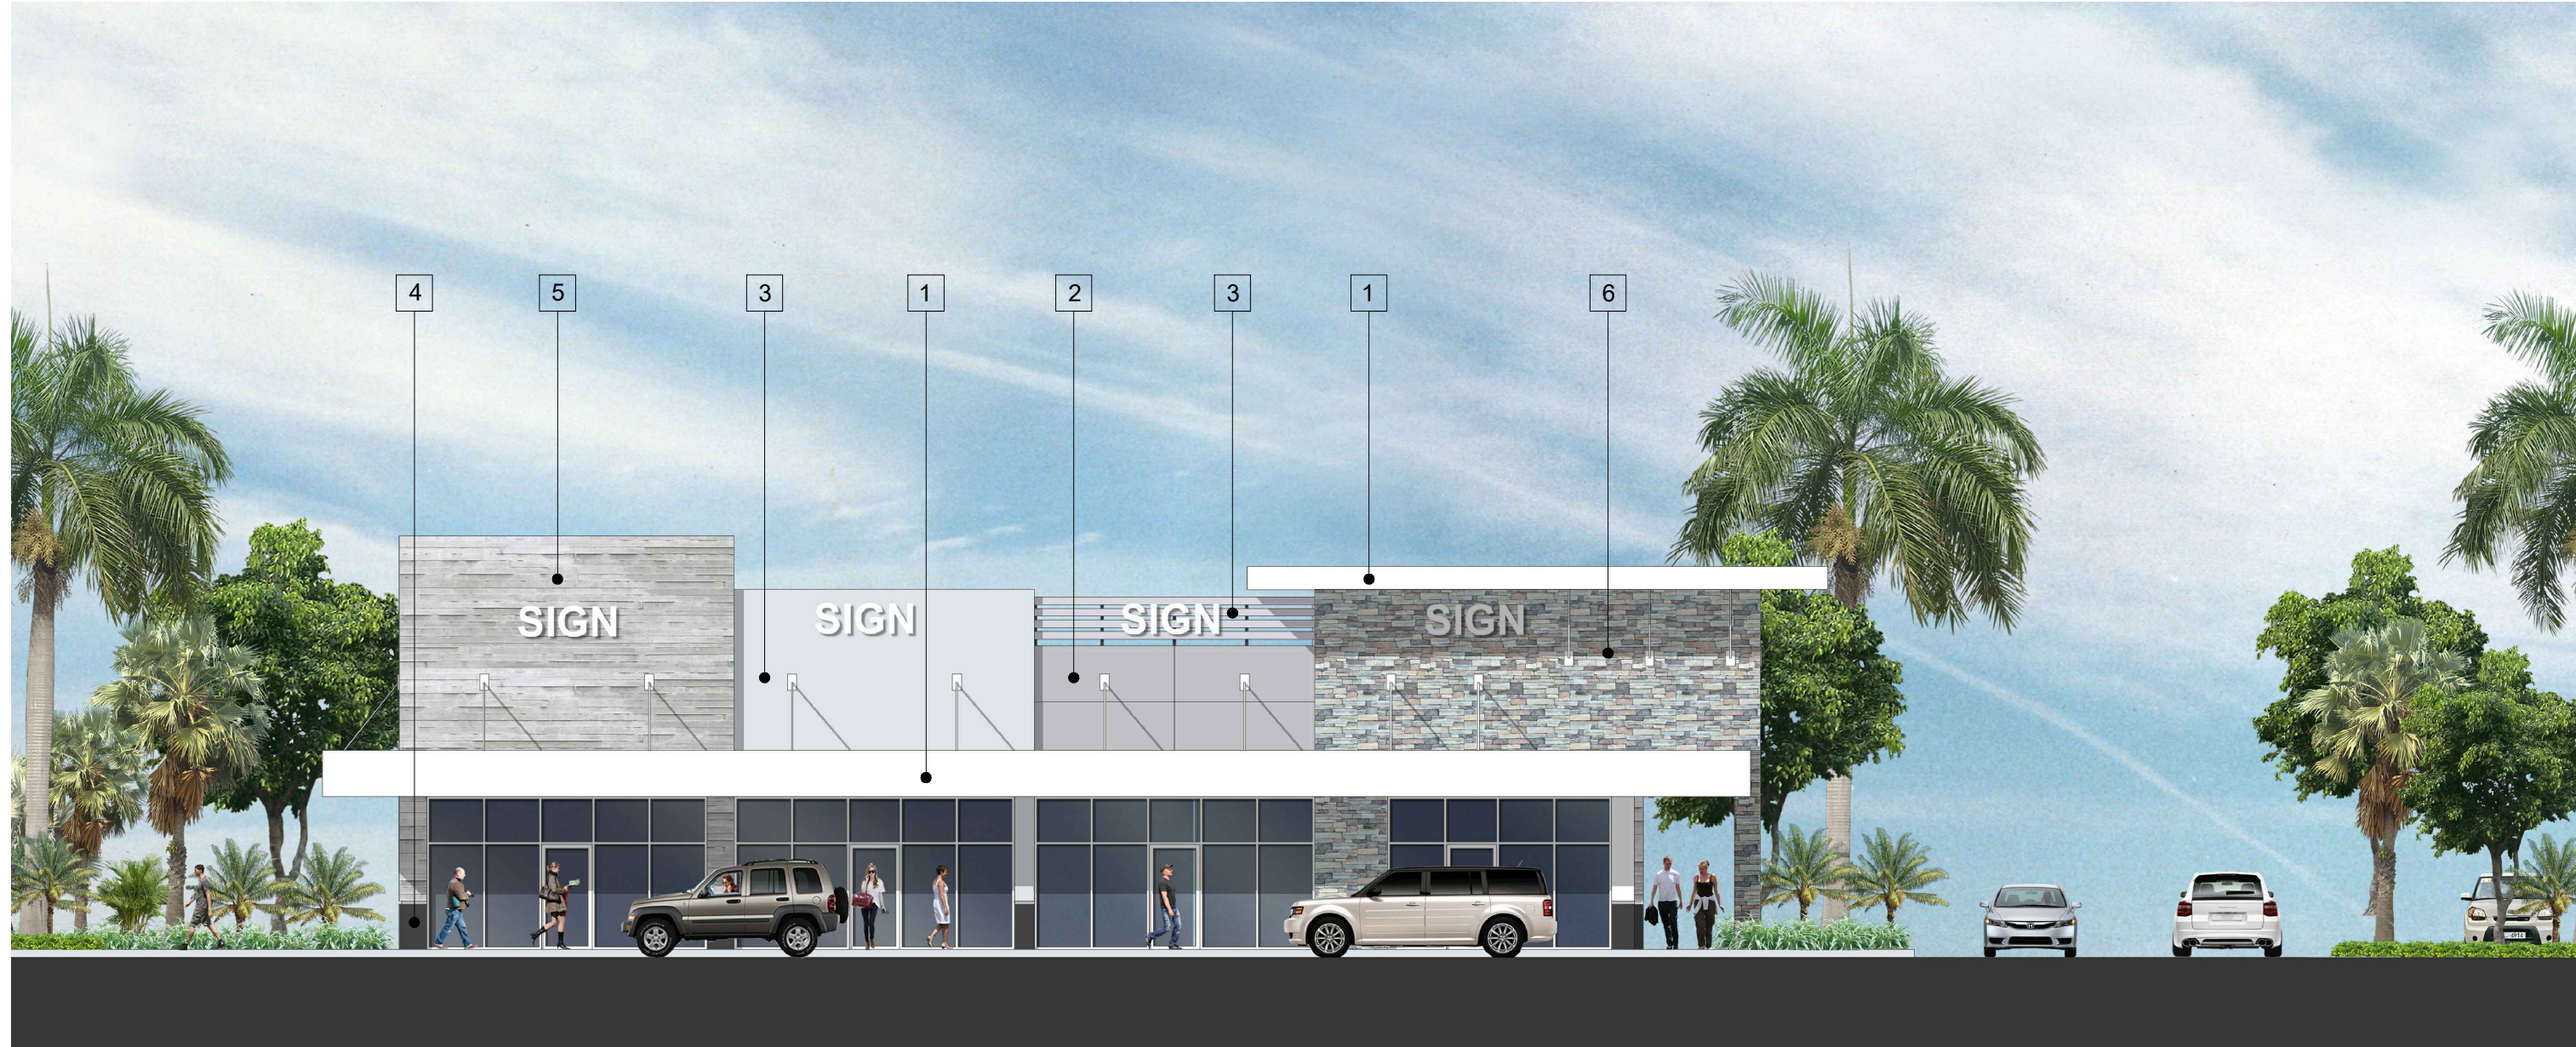

1 PROPOSED WEST ELEVATION

SCALE: 3/32" = 1'-0"

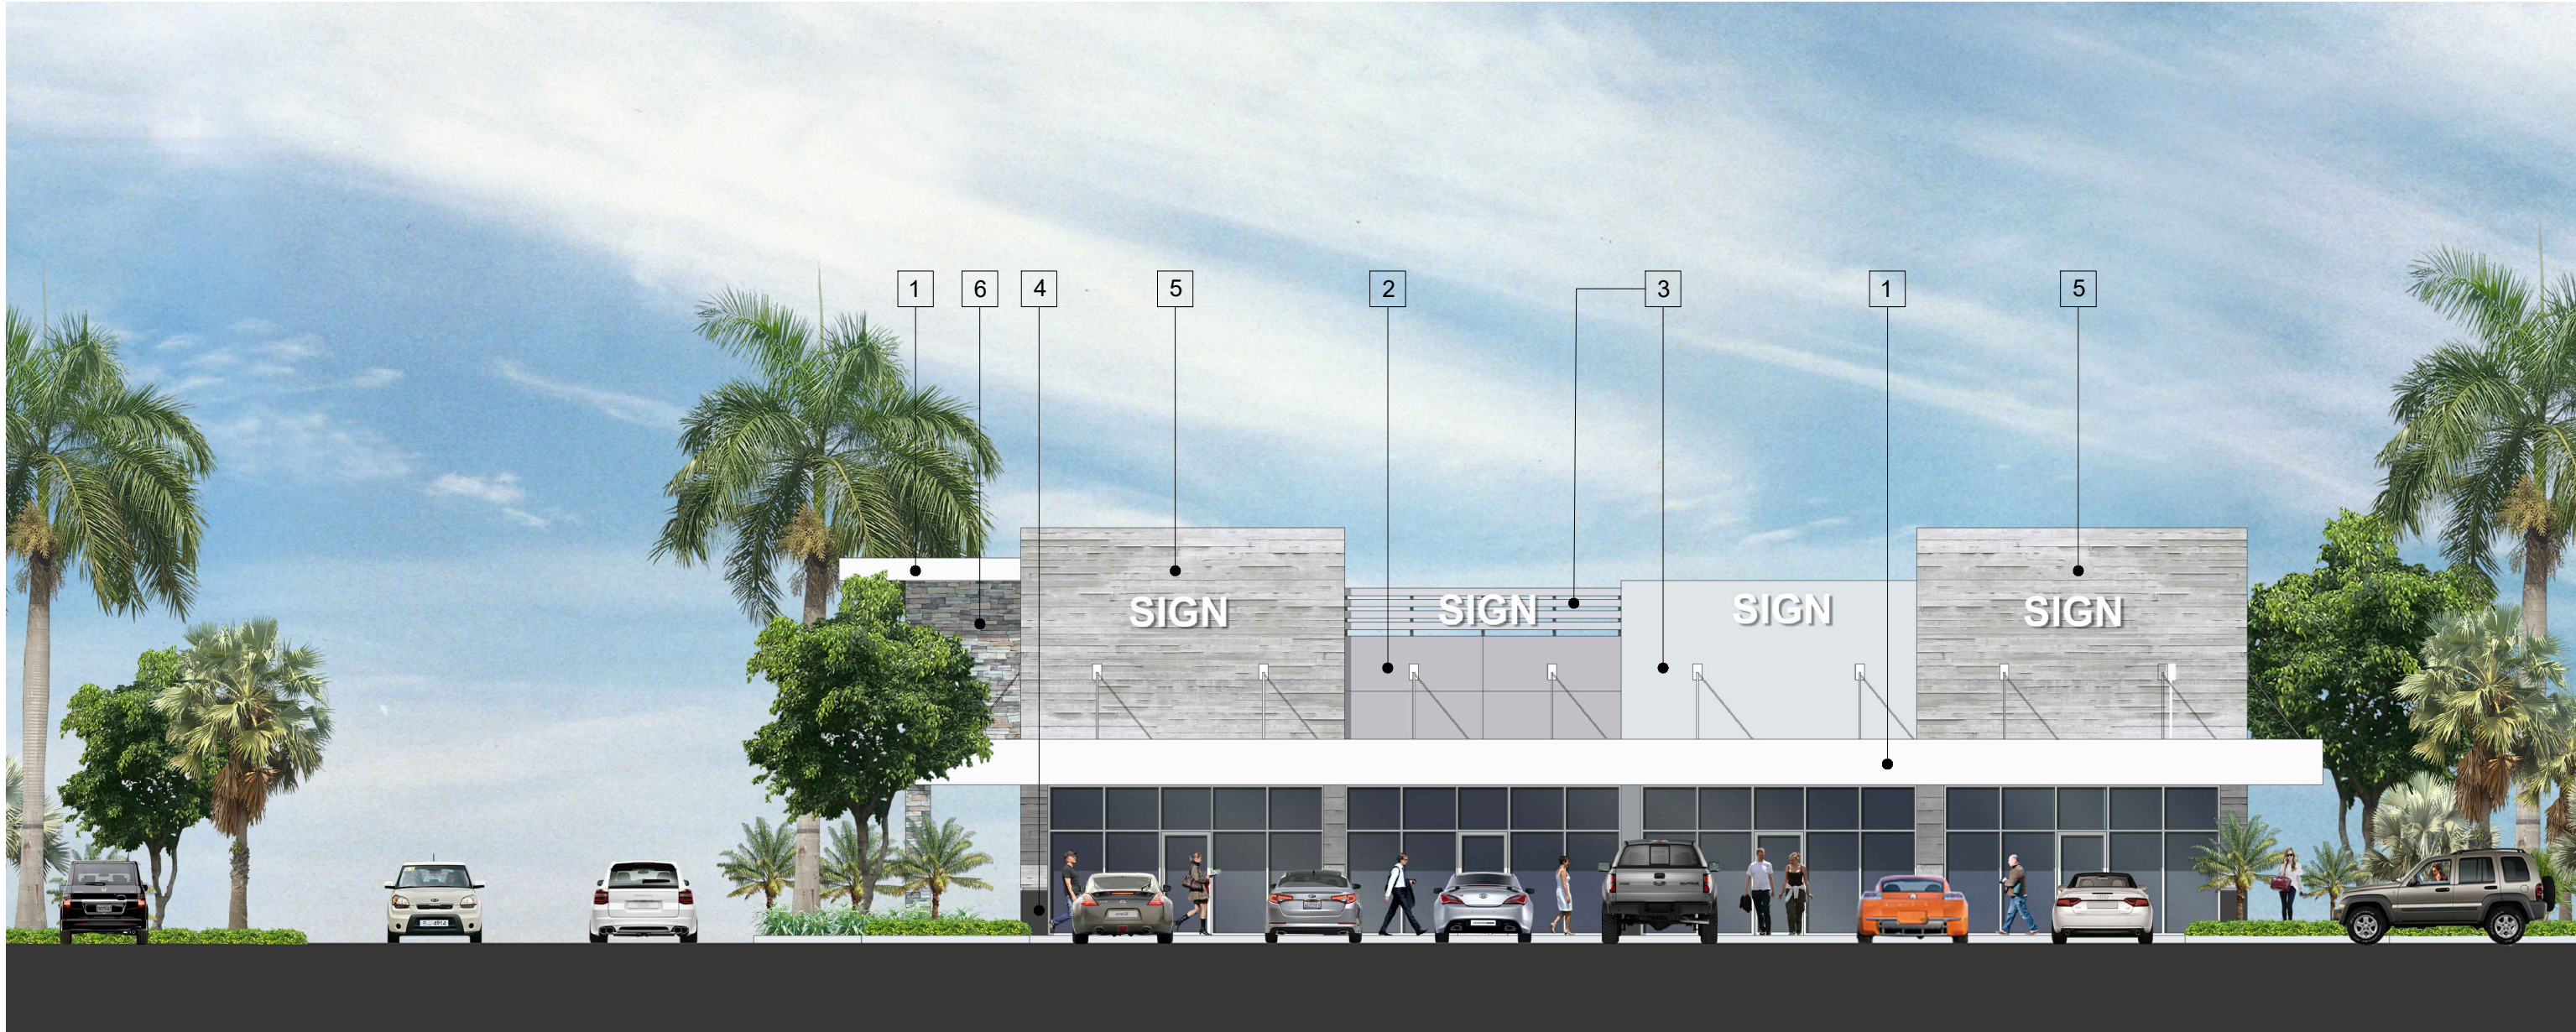

2 PROPOSED EAST ELEVATION

SCALE: 3/32" = 1'-0"




3 PROPOSED NORTH ELEVATION

SCALE: 3/32" = 1'-0"




4 PROPOSED SOUTH ELEVATION


SCALE: 3/32" = 1'-0"

 


1 SHERWIN WILLIAMS
SW - 7757
HIGH REFLECTIVE WHITE

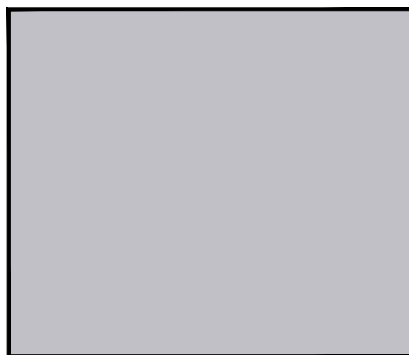


2 SHERWIN WILLIAMS
SW - 6548
GRAPE MIST

 


3 SHERWIN WILLIAMS
SW - 6252
ICE CUBE

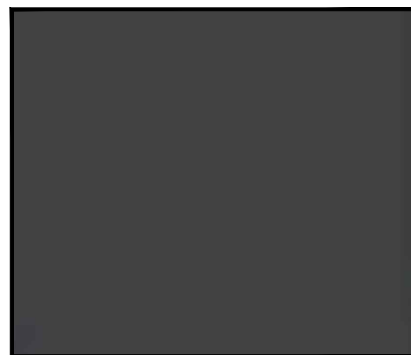

4 SHERWIN WILLIAMS
SW - 6994
GREENBLACK

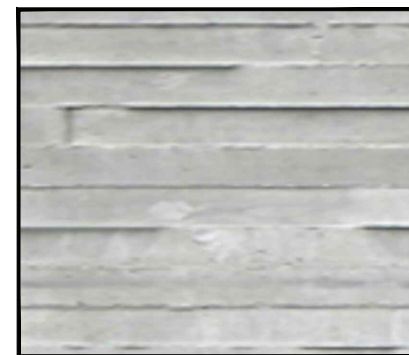

5 CONCRETE FINISH

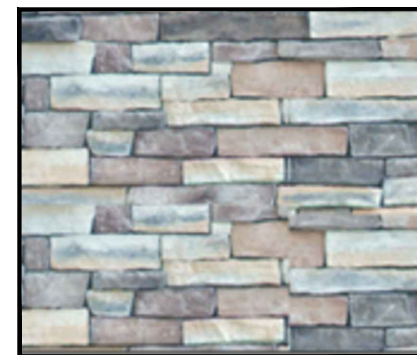

6 NATURAL STONE FINISH



Carlos Pizarro, R.A.
AR - 0013079

Revisions:
10/02/2018 FINAL TAC REV.2

OWNER/ DEVELOPER:
CHAI DEVELOPERS LIMITED
101 S STATE RD 7
HOLLYWOOD, FLORIDA 33023

PROJECT:
ELI'S SHOPPING CENTER
101 S STATE RD 7
HOLLYWOOD, FLORIDA 33023

Job Number:	15087.03
File Name:	
Issued Date:	
Drawn by:	JC / LO
Checked by:	CC / CP

SHEET NAME
**PROPOSED
COLOR
ELEVATIONS
(Outparcel 4)**

SHEET NUMBER
A-12.0

FINAL TAC



Carlos Pizarro, R.A.
AR - 0013079

Revisions:
10/02/2018 Δ FINAL TAC REV.2

OWNER/ DEVELOPER:

CHAI DEVELOPERS LIMITED

101 S.STATE RD 7
HOLLYWOOD, FLORIDA 33023

PROJECT:

ELI'S SHOPPING CENTER

101 S.STATE RD 7
HOLLYWOOD, FLORIDA 33023

Job Number:	15087.03
File Name:	
Issued Date:	
Drawn by:	JC / LO
Checked by:	CC / CP

SHEET NAME

STREET
PROFILES

SHEET NUMBER
A-13.0



1 **HOLLYWOOD BOULEVARD PROFILE**
SCALE: NTS



2 **US 441 PROFILE**
SCALE: NTS

FINAL TAC



1 PROPOSED COLOR IMAGE



3 PROPOSED COLOR IMAGE



2 PROPOSED COLOR IMAGE



4 PROPOSED COLOR IMAGE



5 PROPOSED COLOR IMAGE



6 PROPOSED COLOR IMAGE



7 PROPOSED COLOR IMAGE



8 PROPOSED COLOR IMAGE



Carlos Pizarro, R.A.
AR - 0013079

Revisions:	
10/02/2018	FINAL TAC REV.2

OWNER/ DEVELOPER:
CHAI DEVELOPERS LIMITED
101 S.STATE RD 7
HOLLYWOOD, FLORIDA 33023

PROJECT:
ELI'S SHOPPING CENTER
101 S.STATE RD 7
HOLLYWOOD, FLORIDA 33023

Job Number:	15087.03
File Name:	
Issued Date:	
Drawn by:	JC / LO
Checked by:	CC / CP

SHEET NAME
**COLOR
IMAGES**

SHEET NUMBER
A-15.0

FINAL TAC