

GENERAL APPLICATION

APPLICATION DATE: _____

2600 Hollywood Blvd

Room 315

Hollywood, FL 33022

Tel: (954) 921-3471

Email: Development@
Hollywoodfl.org

SUBMISSION REQUIREMENTS:

- One set of signed & sealed plans (i.e. Architect or Engineer)
- One electronic combined PDF submission (max. 25mb)
- Completed Application Checklist
- Application fee

NOTE:

- This application must be **completed in full** and submitted with all documents to be placed on a Board or Committee's agenda.
- The applicant is responsible for obtaining the appropriate checklist for each type of application.
- Applicant(s) or their authorized legal agent **must** be present at all Board or Committee meetings.

APPLICATION TYPE (CHECK ALL THAT APPLIES):

- ☒ Technical Advisory Committee ☐ Art in Public Places Committee ☐ Variance
☐ Planning and Development Board ☐ Historic Preservation Board ☐ Special Exception
☐ City Commission ☐ Administrative Approval

PROPERTY INFORMATION

Location Address: 826 S Dixie Highway

Lot(s): 7,8,9,10,11,12 Block(s): _____ Subdivision: PB 7-45

Folio Number(s): 5142 16 20 0060; 5142 16 20 0070; 5142 16 20 0081; 5142 16 20 0082; 5142 16 20 0080

Zoning Classification: DH-3 (Dixie Highway-3) Land Use Classification: Activity Center

Existing Property Use: Auto body shop, vehicle storage Sq Ft/Number of Units: _____

Is the request the result of a violation notice? ☐ Yes ☒ No If yes, attach a copy of violation.

Has this property been presented to the City before? If yes, check all that apply and provide File Number(s) and Resolution(s): _____

DEVELOPMENT PROPOSAL

Explanation of Request: Site plan for 96-unit affordable housing project

Phased Project: Yes ☐ No ☒ Number of Phases:

Project	Proposal
Units/rooms (# of units)	# UNITS: 96 #Rooms
Proposed Non-Residential Uses	S.F.)
Open Space (% and SQ.FT.)	Required %: (Area: 10,225 sf S.F.)
Parking (# of spaces)	PARK. SPACES: (# 116)
Height (# of stories)	(# STORIES) 8 (94'7 FT.)
Gross Floor Area (SQ. FT)	Lot(s) Gross Area (35030 FT.)

Name of Current Property Owner: HTG Paramount LTD

Address of Property Owner: 3225 Aviation Ave 6th Floor, Coconut Grove, FL, 33133

Telephone: (786) 347-4553 Email Address: ariel@htgf.com

Applicant Greenspoon Marder LLP Consultant ☒ Representative ☐ Tenant ☐

Address: 200 East Broward Boulevard, Suite 1800 Telephone: 954-333-4377

Email Address: Kelly.Ray@gmlaw.com

Email Address #2: Elizabeth.Somerstein@gmlaw.com

Date of Purchase: 8/8/2024 Is there an option to purchase the Property? Yes ☐ No ☐

If Yes, Attach Copy of the Contract.

Noticing Agent (FTAC & Board submissions only): Cutro & Associates

E-mail Address: cutroplanning@yahoo.com

CERTIFICATION OF COMPLIANCE WITH APPLICABLE REGULATIONS

The applicant/owner(s) signature certifies that he/she has been made aware of the criteria, regulations and guidelines applicable to the request. This information can be obtained in Room 315 of City Hall or on our website at www.hollywoodfl.org. The owner(s) further certifies that when required by applicable law, including but not limited to the City's Zoning and Land Development Regulations, they will post the site with a sign provided by the Office of Planning and Development Services. The owner(s) will photograph the sign the day of posting and submit photographs to the Office of Planning and Development Services as required by applicable law. Failure to post the sign will result in violation of State and Municipal Notification Requirements and Laws.

(I)(We) certify that (I) (we) understand and will comply with the provisions and regulations of the City's Zoning and Land Development Regulations, Design Guidelines, Design Guidelines for Historic Properties and City's Comprehensive Plan as they apply to this project. (I)(We) further certify that the above statements and drawings made on any paper or plans submitted herewith are true to the best of (my)(our) knowledge. (I)(We) understand that the application and attachments become part of the official public records of the City and are not returnable.

Signature of Current Owner: _____

Date: 3/3/2025

PRINT NAME: Matthew Rieger, Manager of the General Partner

Date: 3/3/2025

Signature of Consultant/Representative: _____

Date: March 3, 2025

PRINT NAME: Kelly Ray

Date: 2/27/2025

Signature of Tenant: _____

Date: _____

PRINT NAME: _____


Date: _____

Current Owner Power of Attorney

I am the current owner of the described real property and that I am aware of the nature and effect the request for _____
Site Place, Variance _____ to my property, which is hereby made by me or I am hereby authorizing
Greenspoon Marder LLP to be my legal representative before the TAC, PDB, City Commission (Board and/or
Committee) relative to all matters concerning this application.

Sworn to and subscribed before me

this 3rd day of March 2025

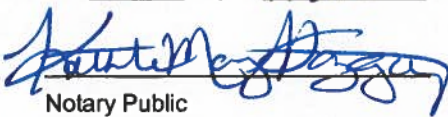
Notary Public

State of Florida

My Commission Expires: 09/30/2028 (Check One) ☒ Personally known to me; OR ☐ Produced Identification _____





Signature of Current Owner

Matthew Rieger, Manager of the General Partner
Print Name



SUBMITTAL AND MEETING	DATE
PRE-APP	
PRE T.A.C	02/03/2025
FINAL T.A.C	03/17/2025
PLANING & ADVISORY BOARD MEETING	
CITY COMMISSION MEETING	
INDEX OF DRAWINGS	

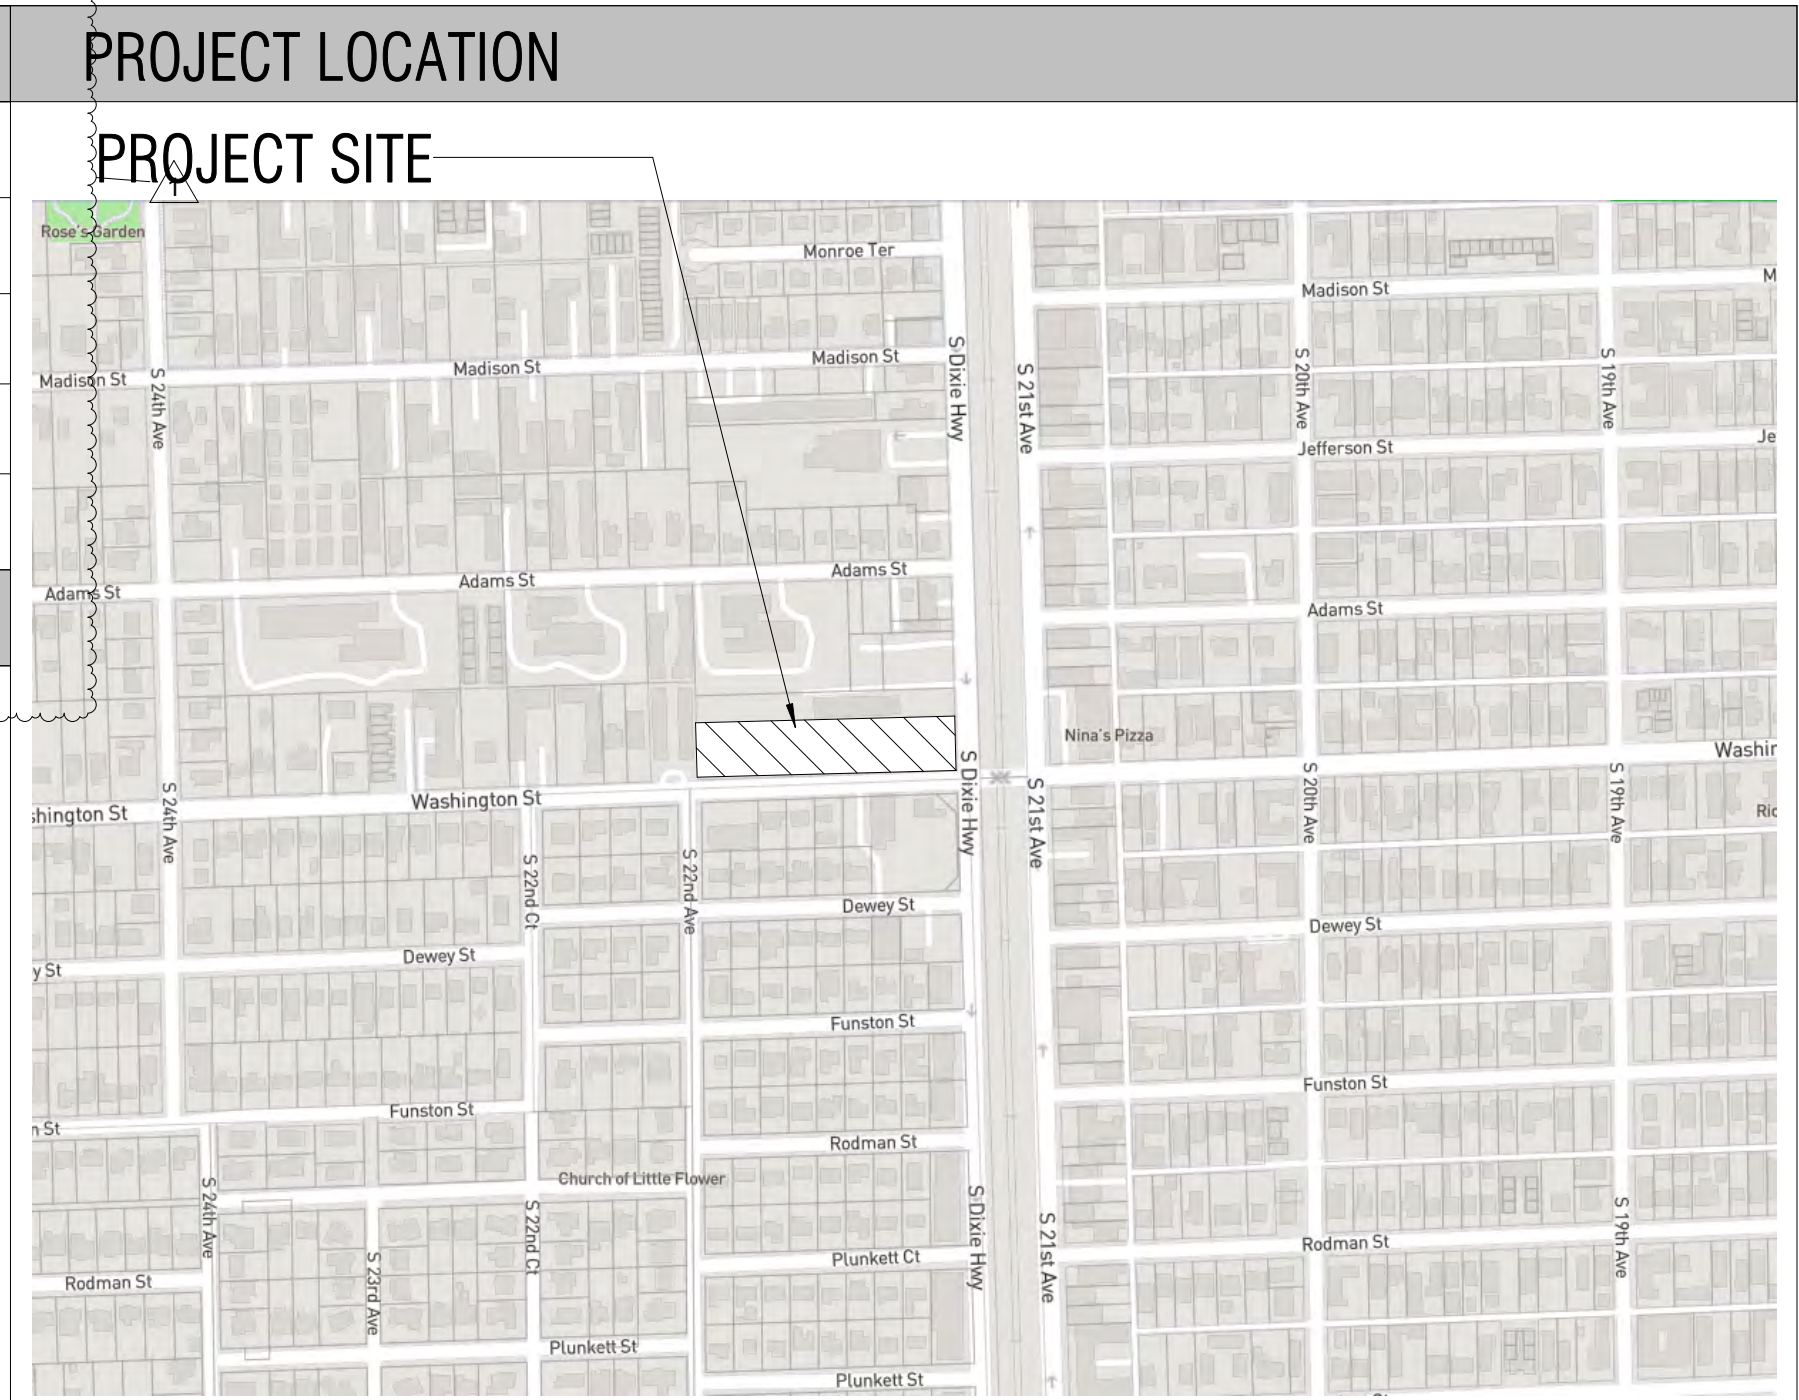

PRE-TAC: 1.15.2025
FINAL TAC: 3.3.2025

PROJECT

PARAMOUNT PLACE

826 S DIXIE HWY
HOLLYWOOD, FL, 33020

FINAL TAC
03.03.2025

OWNER



HOUSING TRUST GROUP
3225 AVIATION AVENUE, 6TH FLOOR
COCONUT GROVE, FLORIDA 33133
305.860.8188
ARIELF@HTGF.COM

ARCHITECT

RA
REALIZATION
ARCHITECTS
REALIZATION ARCHITECTS
1701 PONCE DE LEON BLVD, SUITE 201
CORAL GABLES, FLORIDA 33134
305.284.7325
RA@REALIZATIONARCHITECTS.COM

CIVIL



HSQ GROUP
4577 N NOB HILL ROAD, SUITE 205
SUNRISE, FLORIDA 33351
954.440.3351
KEVIN@HSQGROUP.NET

LANDSCAPE



WITKIN HULTS + PARTNERS
307 S 21ST AVE
HOLLYWOOD, FL 33020
954.923.9681
JEREMYT@WITKINDSIGN.COM

PROJECT LOCATION			
PROJECT SITE			
		PRE-TAC: 1.15.2025	FINAL TAC: 3.3.2025
GENERAL			
COVER SHEET		X	X
SURVEY			
1	SURVEY	X	X
CIVIL			
CS-1	COVER PAGE		X
SPM-1	SIGNAGE AND PAVEMENT MARKINGS PLAN		X
FT-1	FIRE ACCESS PLAN		X
PD-1	PAVING AND DRAINAGE PLAN		X
WM-1	WASTE MANAGEMENT PLAN		X
PD-2	PAVING AND DRAINAGE DETAILS		X
SWPPP-1 STORMWATER POLLUTION PREVENTION PLAN			X
SWPPP-2 STORMWATER POLLUTION PREVENTION DETAILS			X
WS-1	WATER AND SEWER PLAN		X
WS-2	WATER AND SEWER DETAILS		X
WS-3	WATER AND SEWER DETAILS		X
WS-4	WATER AND SEWER DETAILS		X
ARCHITECTURE			
A-002	CONTEXT IMAGES		X
A-005	AREA DIAGRAMS	X	X
A-100	SITE PLAN	X	X
A-200	LEVEL 1 FLOOR PLAN	X	X
A-201	LEVEL 2 FLOOR PLAN	X	X
A-202	LEVEL 3 FLOOR PLAN	X	X
A-203	LEVEL 4 FLOOR PLAN	X	X
A-204	LEVEL 5 FLOOR PLAN		X
A-205	LEVEL 6 FLOOR PLAN	X	X
A-206	LEVEL 7 FLOOR PLAN		X
A-207	LEVEL 8 FLOOR PLAN		X
A-208	ROOF PLAN		X
A-300	OVERALL BUILDING ELEVATIONS - NORTH	X	X
A-301	OVERALL BUILDING ELEVATIONS - EAST		X
A-302	OVERALL BUILDING ELEVATIONS - SOUTH		X
A-303	OVERALL BUILDING ELEVATIONS - WEST		X
A-1000 3D VIEWS			X
LANDSCAPE			
L-1	LANDSCAPE PLAN - GROUND FLOOR PLAN		
L-3	LANDSCAPE DETAILS		



03 SUBJECT SITE - LOOKING INTO PROPERTY TO THE NORTH-EAST
SCALE: N/A



02 SUBJECT SITE - LOOKING INTO PROPERTY TO THE SOUTH-WEST
SCALE: N/A



01 SUBJECT SITE - LOOKING INTO PROPERTY TO THE NORTH-WEST
SCALE: N/A



12 2276 Adams St-Pinnacle at Peacefield
SCALE: N/A



04 898 S DIXIE HWY-PUBLIC STORAGE
SCALE: N/A



05 915 S 21 ST AVE-WASHINTONG SQUARE
SCALE: N/A



N
CONTEXTUAL PHOTO-LOCATION MAP
SCALE: N/A



11 706 DIXIE HWY
SCALE: N/A



10 2134 WASHINGTON ST-WASHINGTON FOOD STORE
SCALE: N/A



06 2092 WASHINTONG ST
SCALE: N/A












07 800 DIXIE HWY-VIOLET'S COIN LAUNDRY
SCALE: N/A



08 2176 ADAMS ST
SCALE: N/A





09 1098 S DIXIE HWY-AUTOGLASS
SCALE: N/A

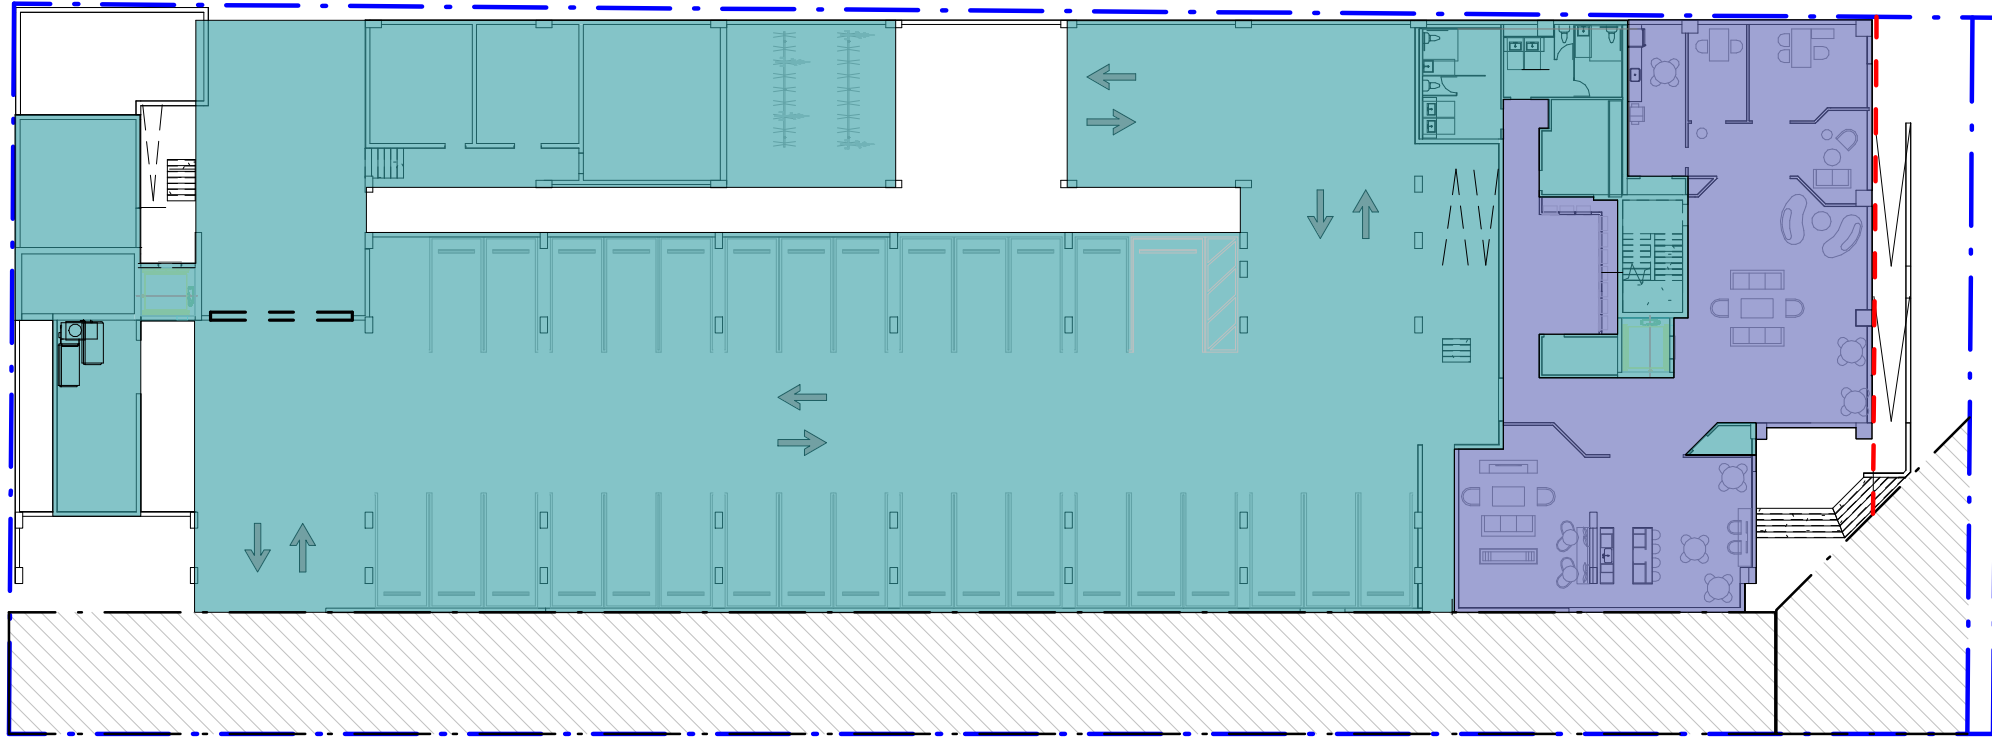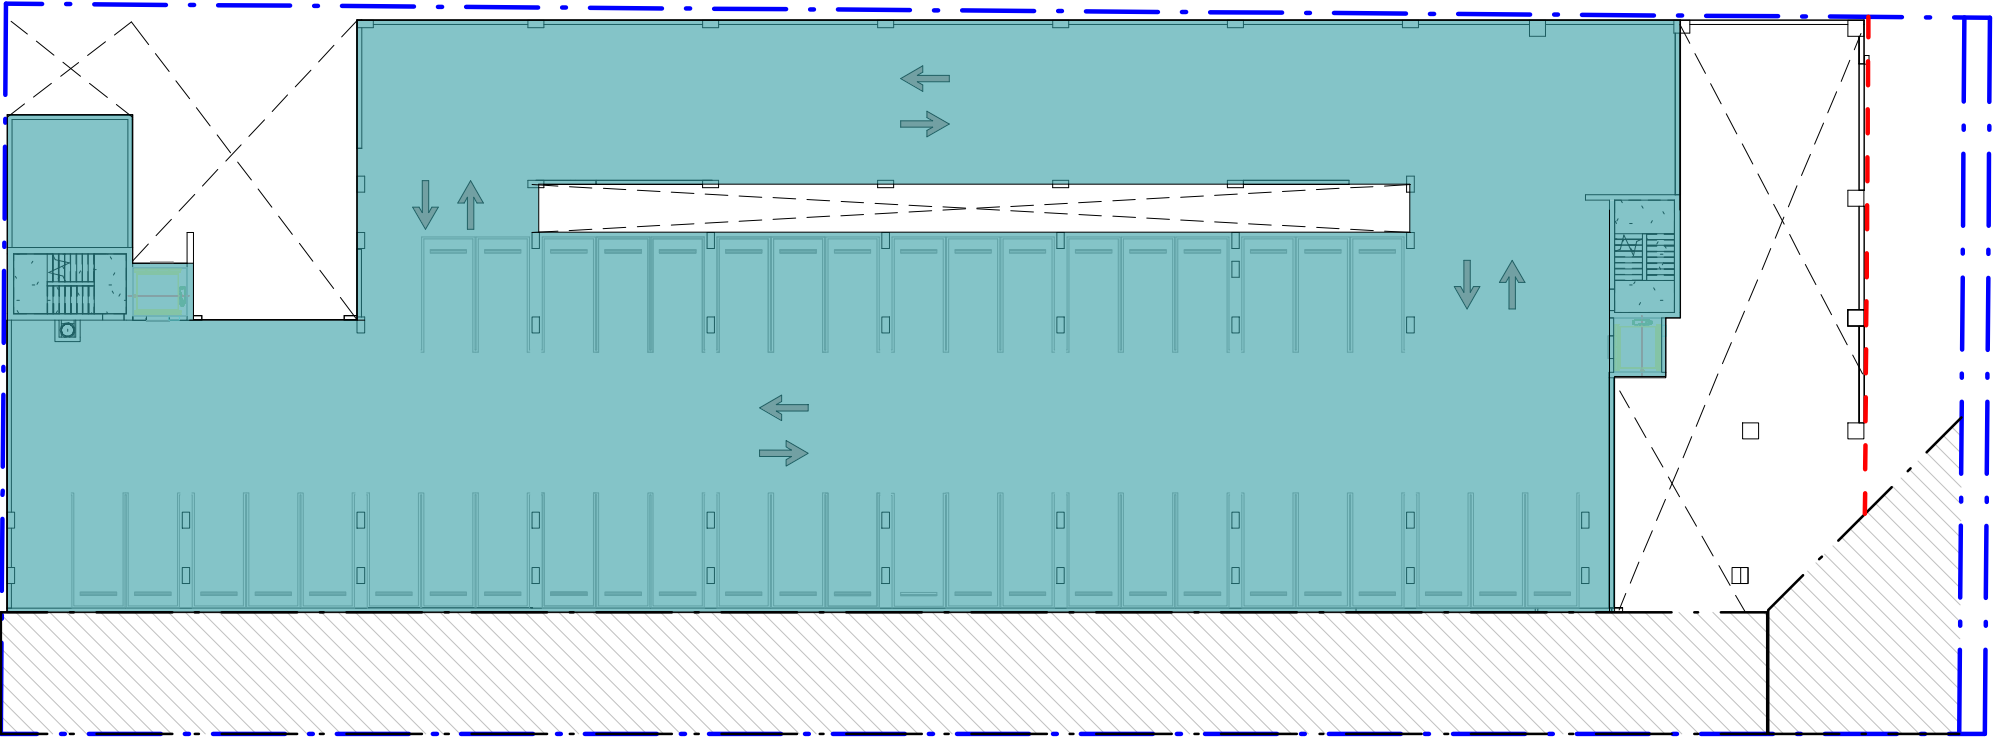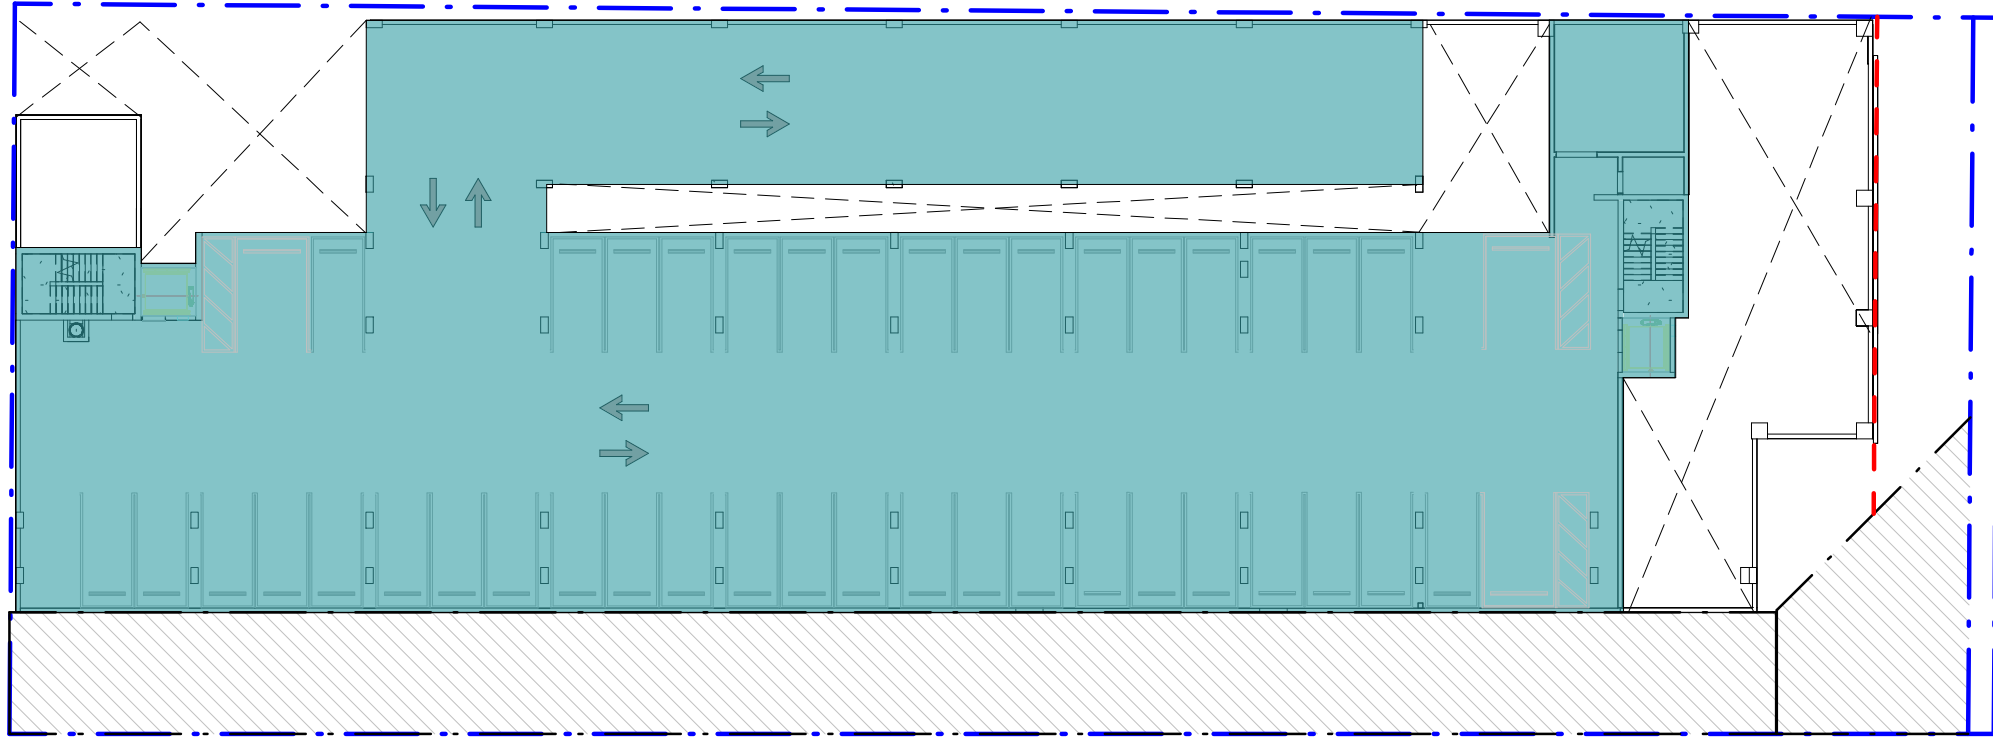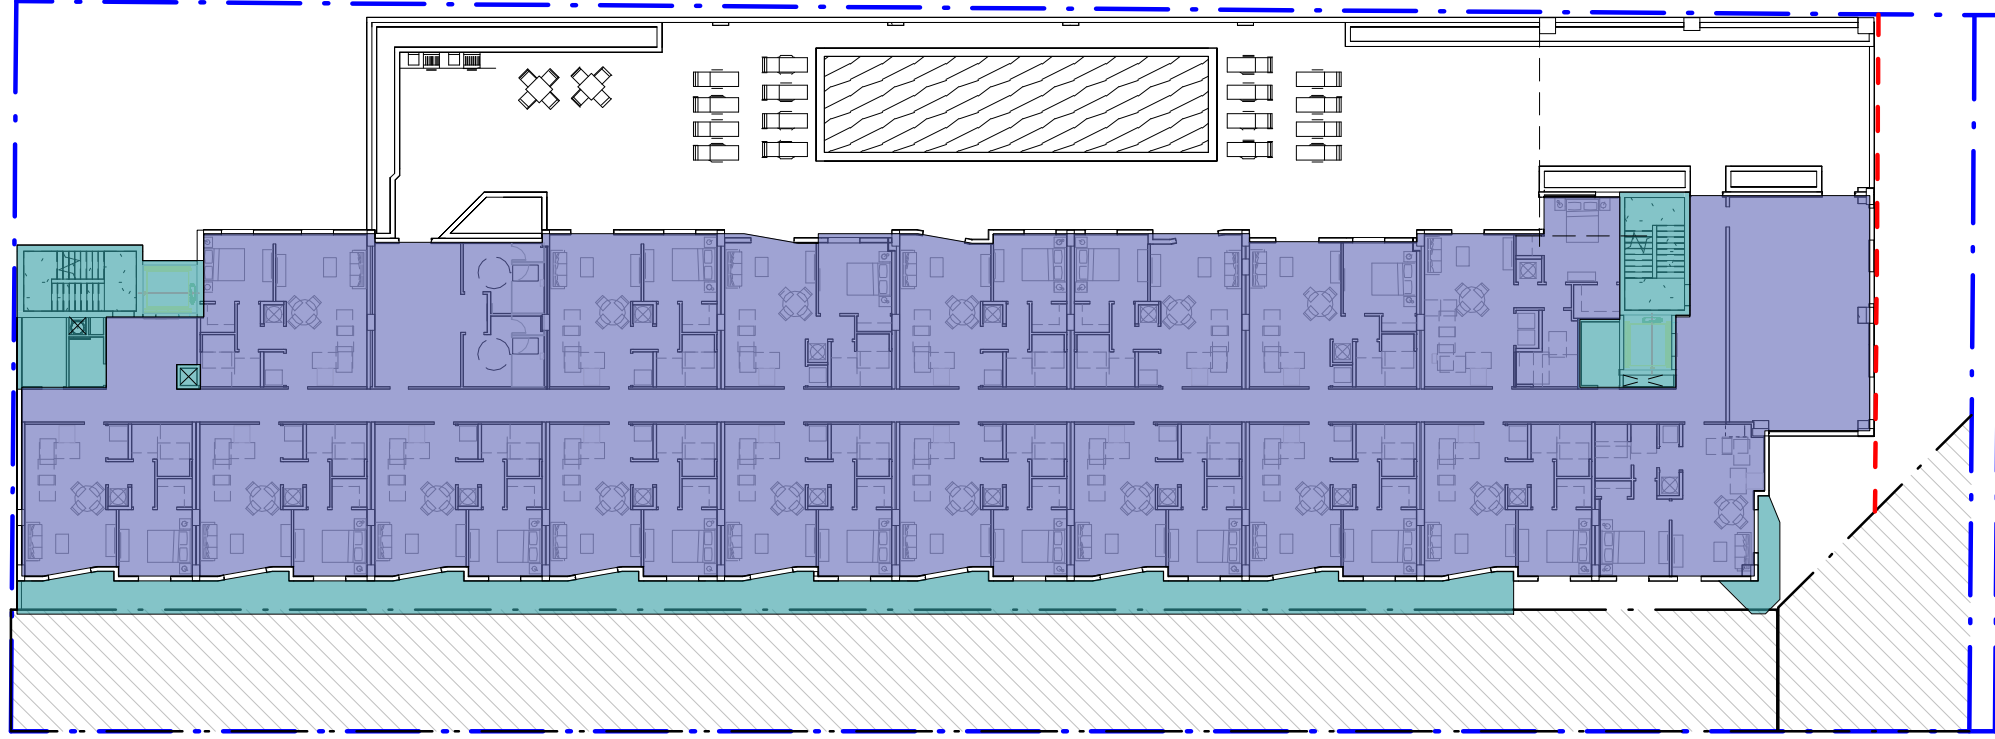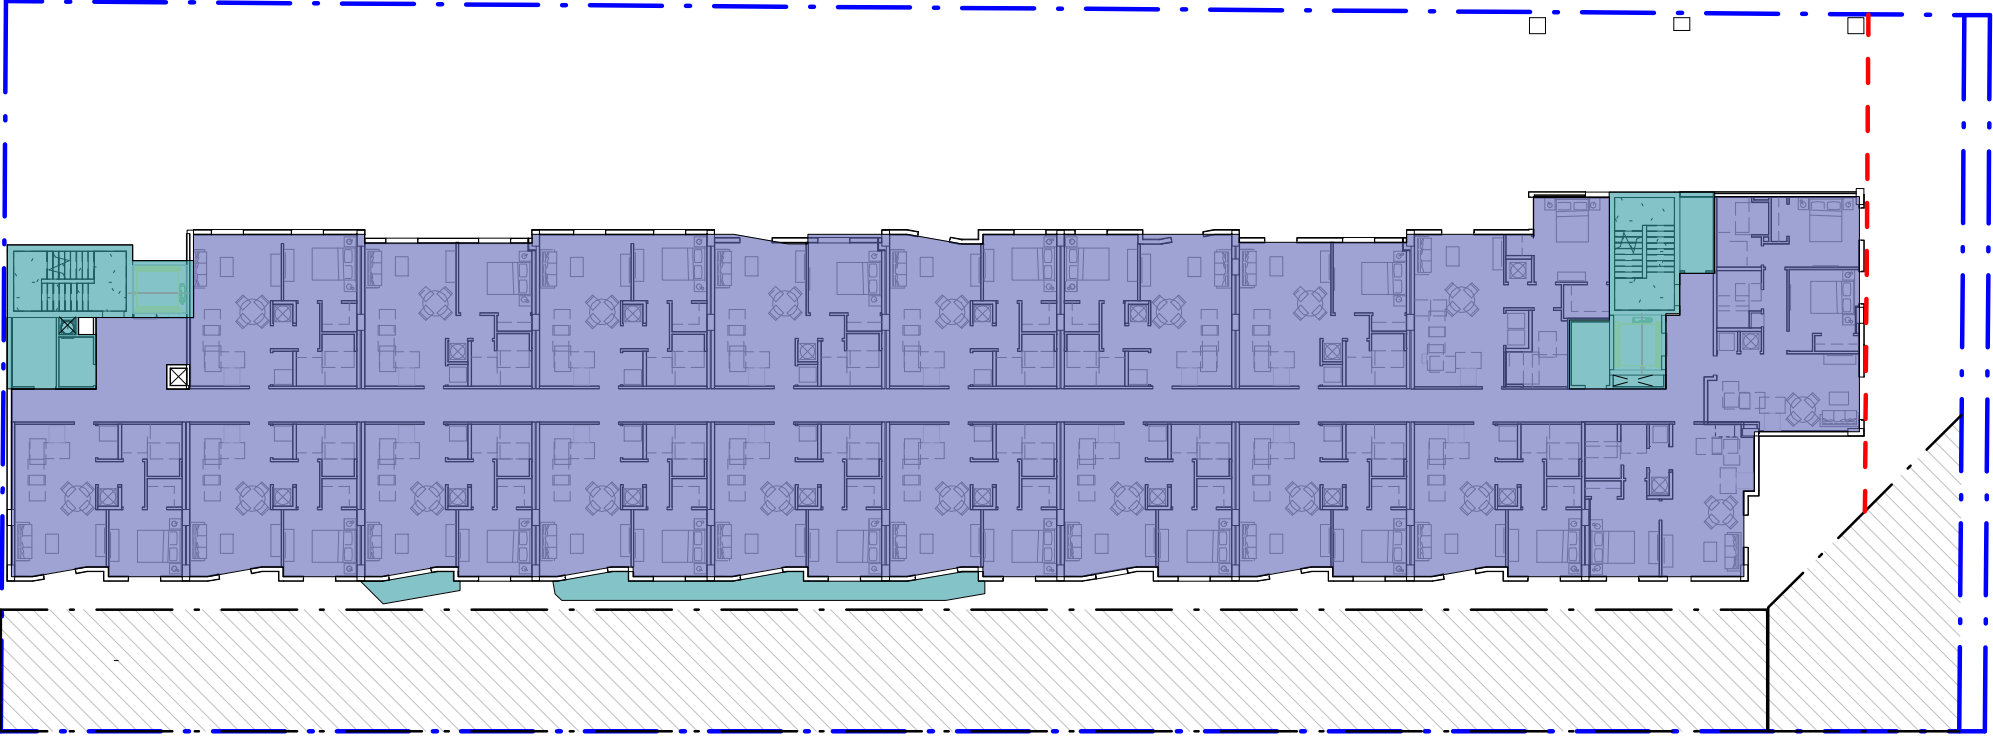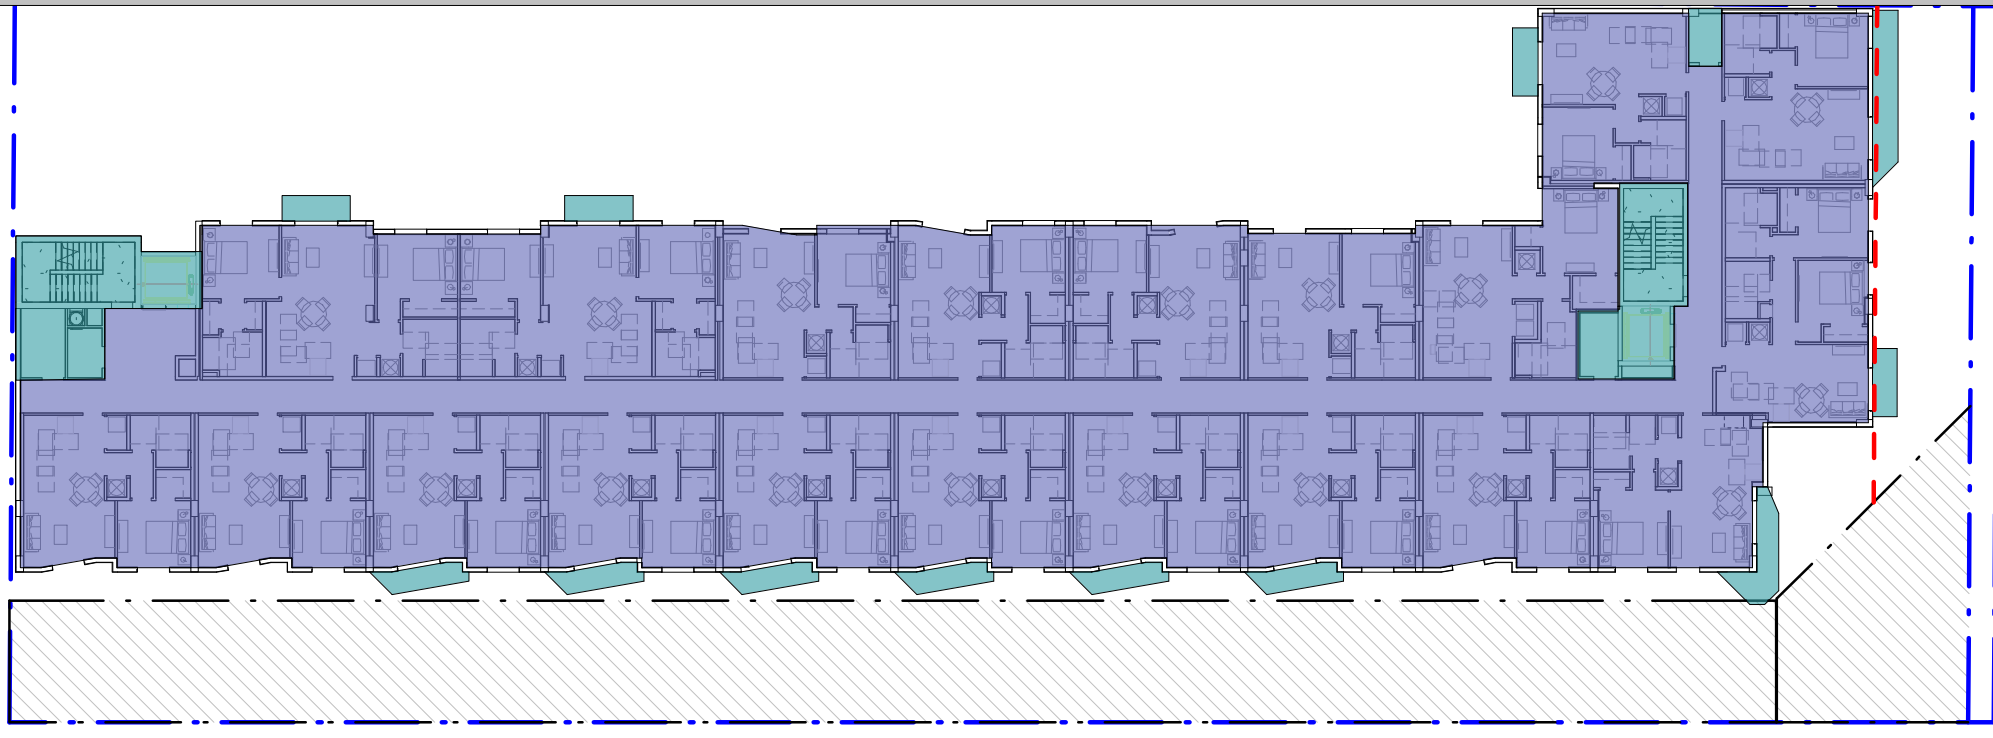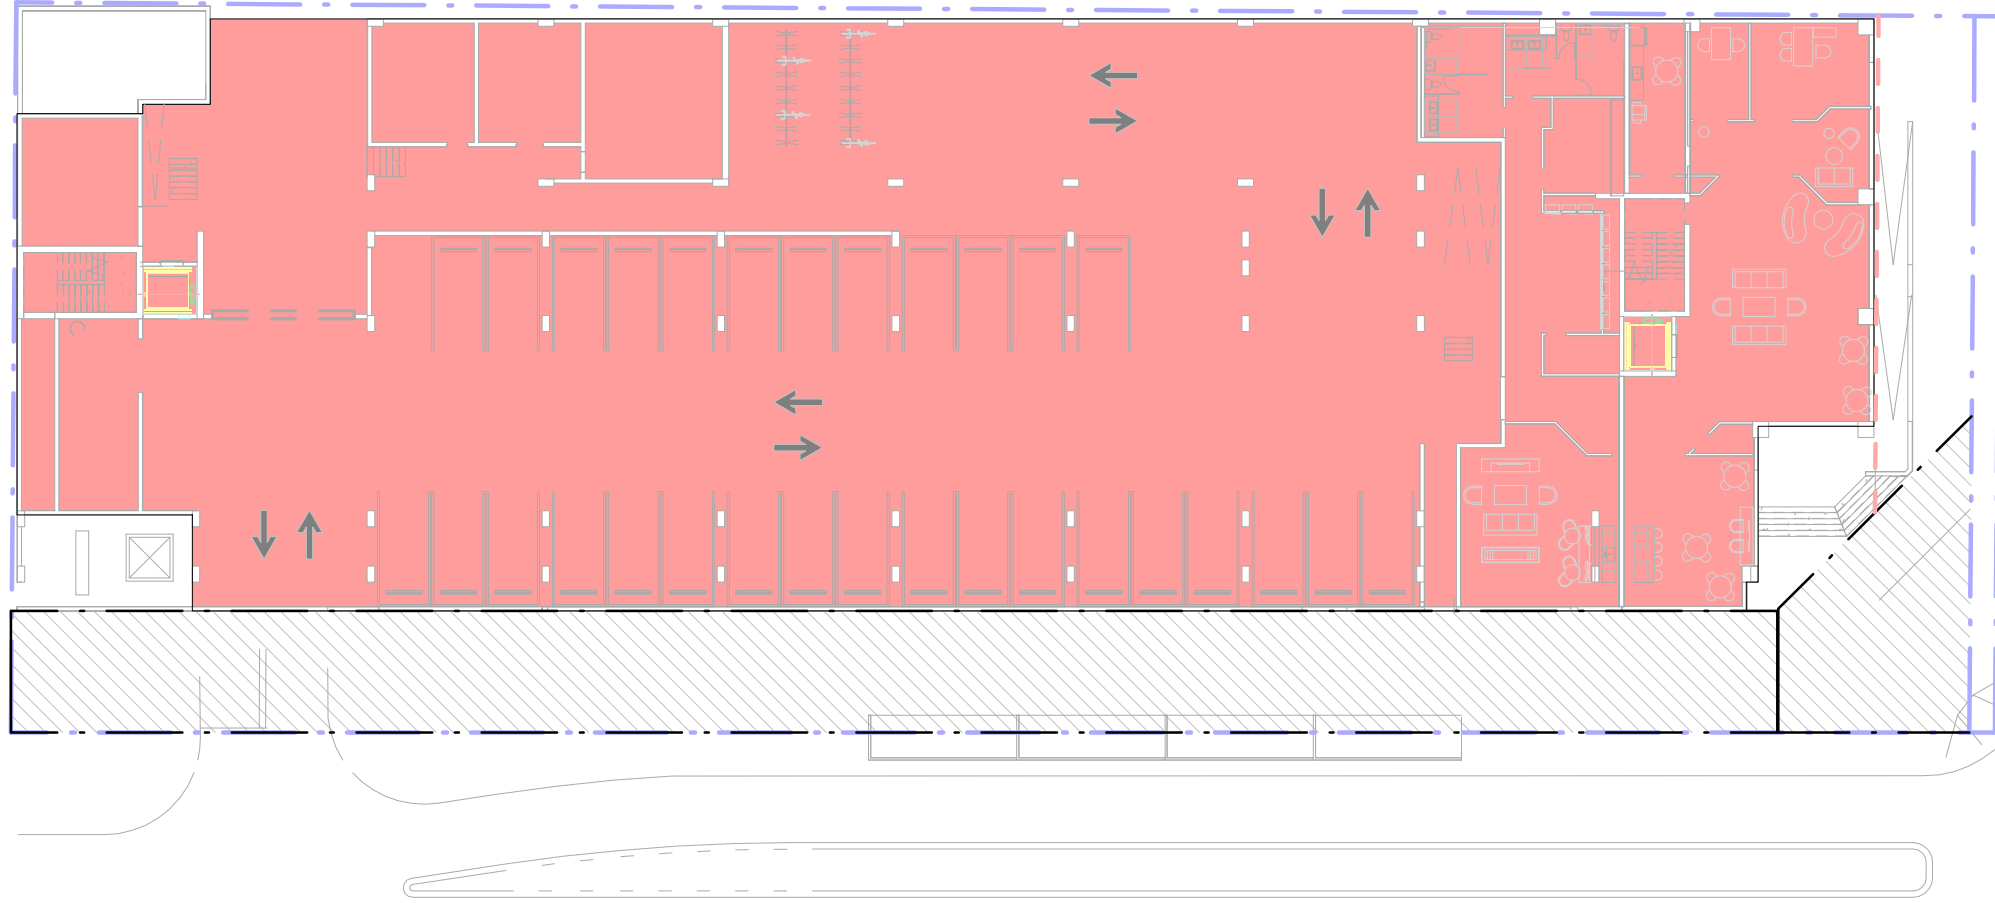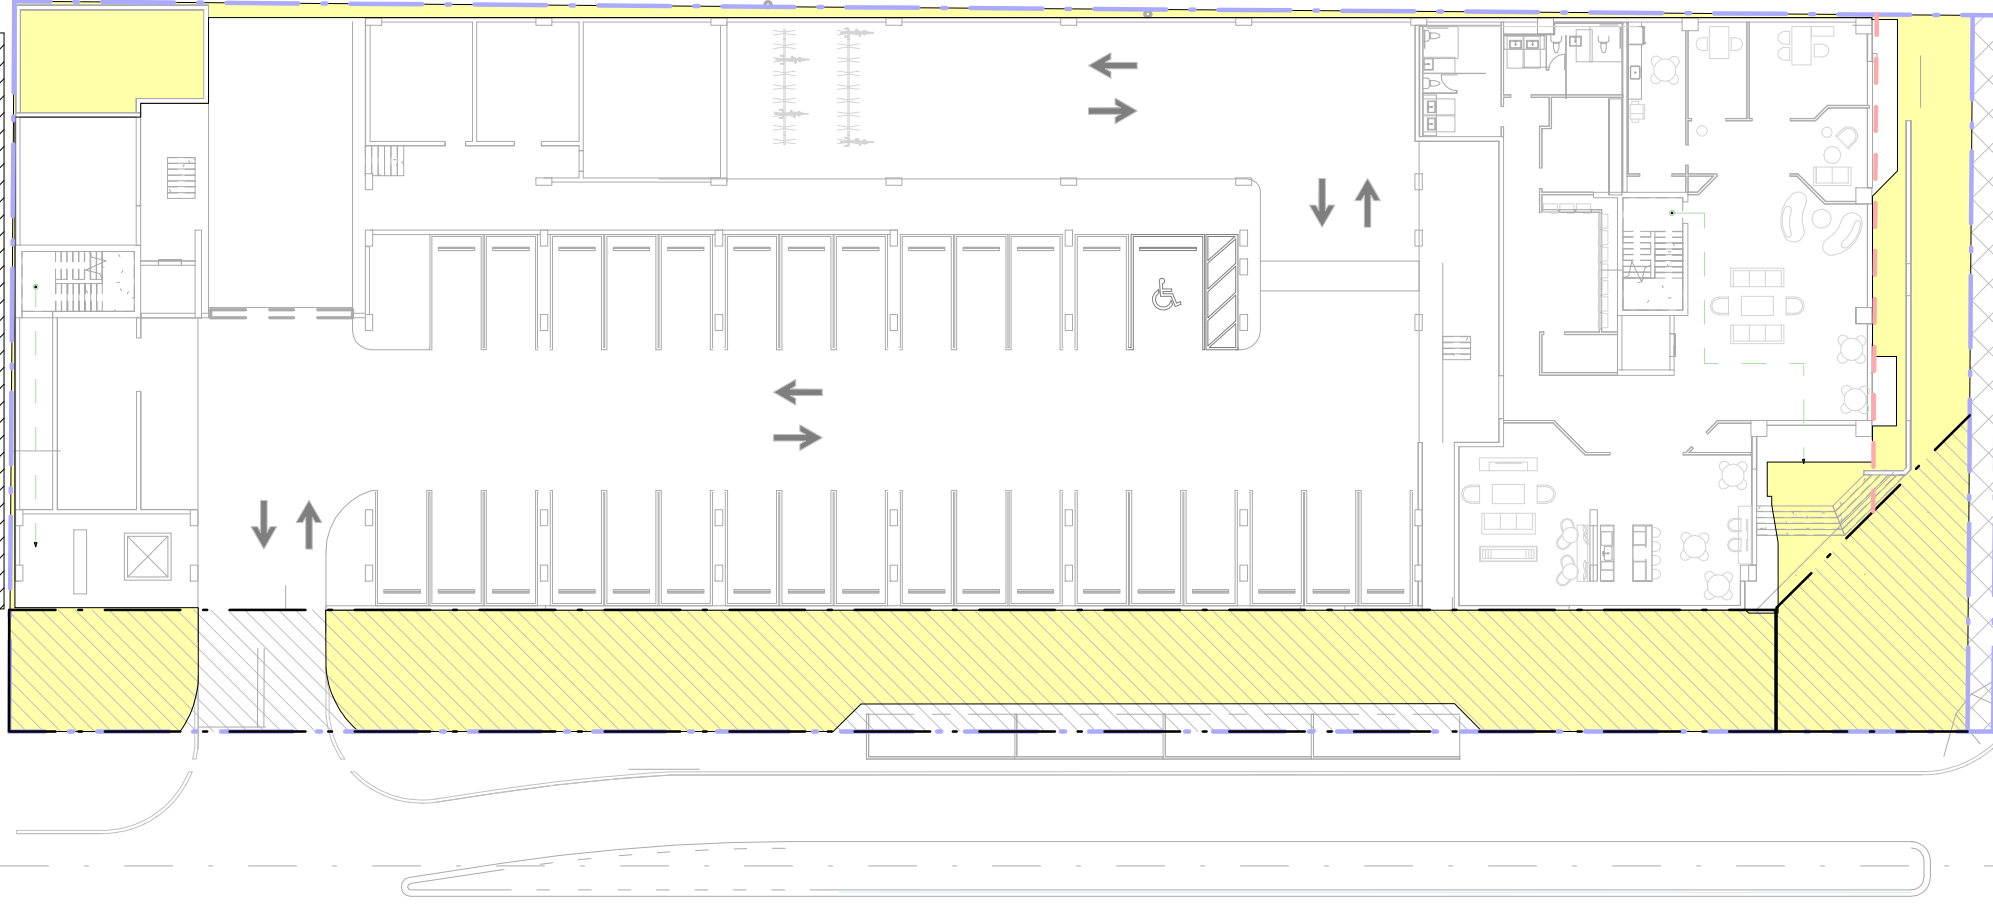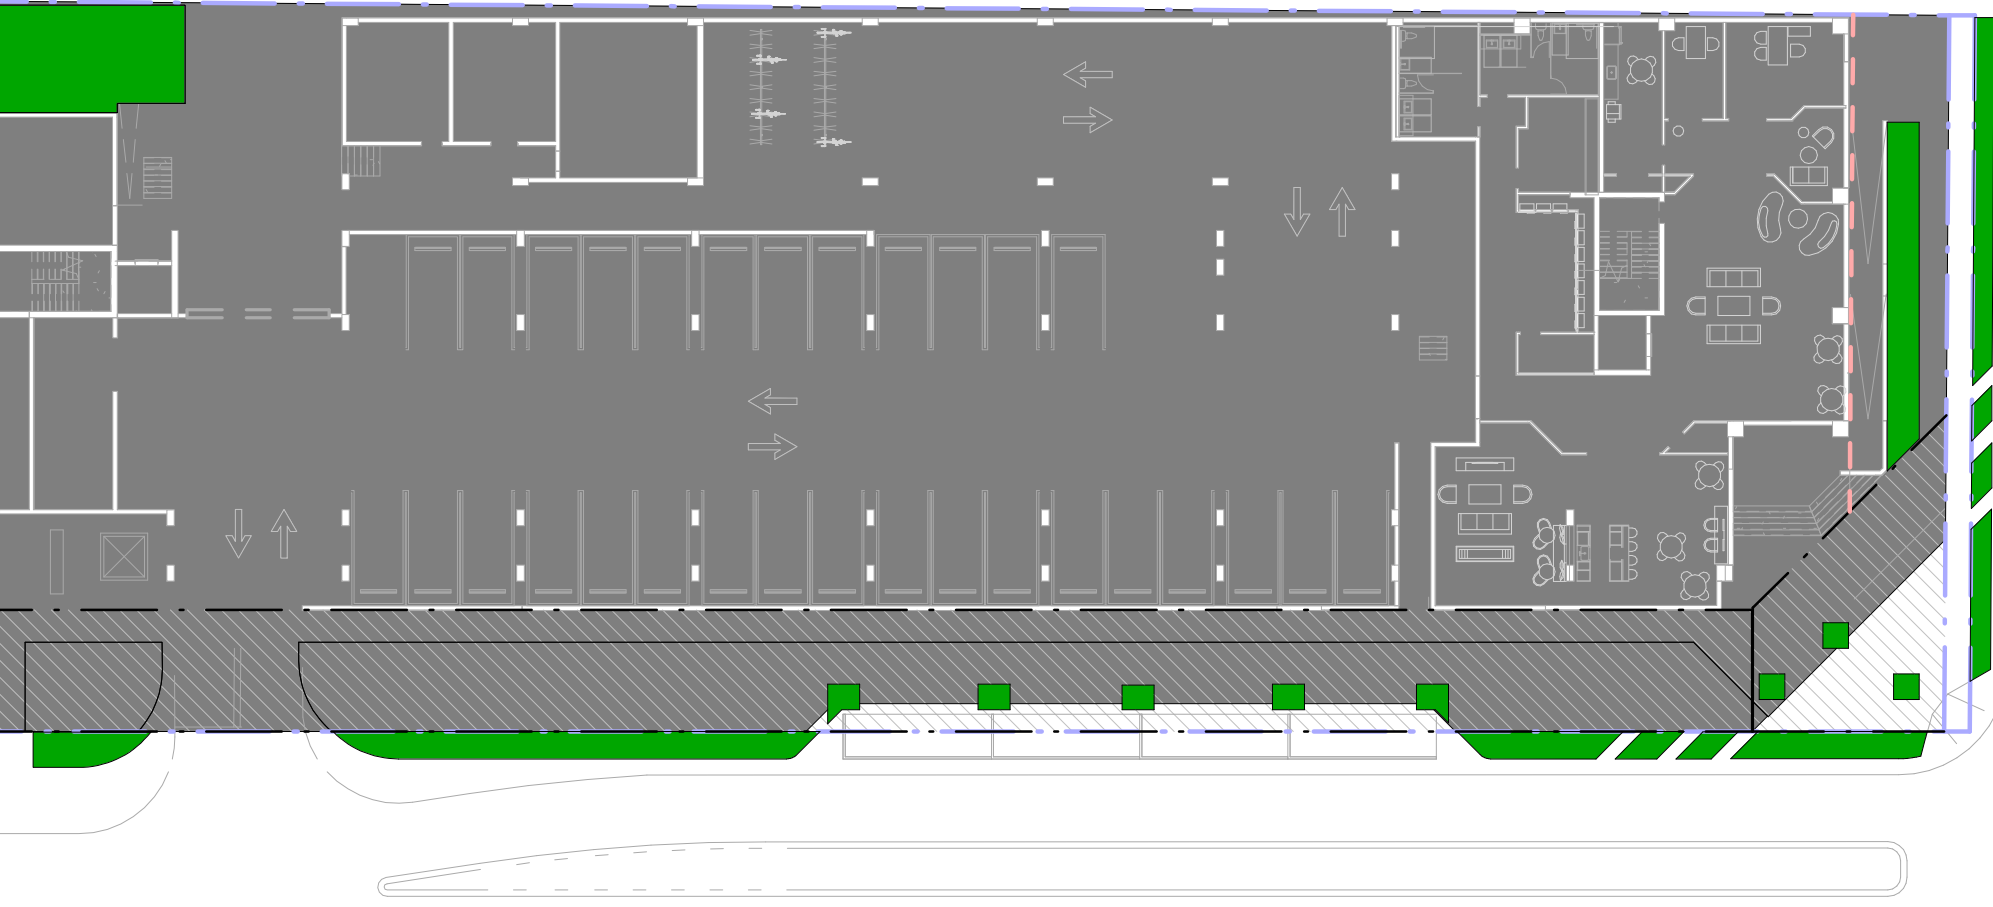GROSS FLOOR AREA CALCULATION					
					
LEVEL 01		LEVEL 02		LEVEL 03	
 SPACES COUNTING TOWARDS FLOOR AREA	4,108 SF	 SPACES COUNTING TOWARDS FLOOR AREA	0 SF	 SPACES COUNTING TOWARDS FLOOR AREA	0 SF
 SPACES NOT COUNTING TOWARDS FLOOR AREA	19,061 SF	 SPACES NOT COUNTING TOWARDS FLOOR AREA	20,918 SF	 SPACES NOT COUNTING TOWARDS FLOOR AREA	20,200 SF
GROSS FLOOR AREA	23,169 SF	GROSS FLOOR AREA	20,918 SF	GROSS FLOOR AREA	20,200 SF
					
LEVEL 04		LEVEL 05		LEVEL 06-08	
 SPACES COUNTING TOWARDS FLOOR AREA	14,190 SF	 SPACES COUNTING TOWARDS FLOOR AREA	14,190 SF	 SPACES COUNTING TOWARDS FLOOR AREA	15,616 SF
 SPACES NOT COUNTING TOWARDS FLOOR AREA	2,280 SF	 SPACES NOT COUNTING TOWARDS FLOOR AREA	1,186 SF	 SPACES NOT COUNTING TOWARDS FLOOR AREA	1,514 SF
GROSS FLOOR AREA	16,470 SF	GROSS FLOOR AREA	15,376	GROSS FLOOR AREA	17,130
FLOOR AREA RATIO (FAR) = FLOOR AREA / LOT AREA = 82,336 SF / 33,055 SF = 2.49					
TOTAL					
 SPACES COUNTING TOWARDS FLOOR AREA					SPACES COUNTING TOWARDS FLOOR AREA = 82,336 SF
 SPACES NOT COUNTING TOWARDS FLOOR AREA					SPACES NOT COUNTING TOWARDS FLOOR AREA = 65,159 SF
GROSS FLOOR AREA					GROSS FLOOR AREA = 147,495 SF
LOT AREA CALCULATION					
					
LOT COVERAGE		OPEN SPACE		PERVIOUS / IMPERVIOUS AREAS	
 LOT COVERAGE = 25,539 SF		 OPEN SPACE = 7,544 SF = 22 % (OPEN SPACE/LOT) (20% REQUIRED)		 PERVIOUS AREA (LANDSCAPE) = 902 SF = 3 % (PERVIOUS AREA/LOT)	

PROJECT SUMMARY:	UNIT AREA MATRIX:	APPLICABLE CODES:	SITE INFO:
AFFORDABLE SENIOR HOUSING DEVELOPMENT	UNIT TYPEDESCRIPTIONPROJECT TOTALUNIT SFCOUNT TOTAL A11B/1B62%64559 A21B/1B18%62417 A31B/1B5%7545 A41B/1B5%6155 B12B/2B4%9554 B22B/2B6%8506 TOTAL:96	BUILDINGFLORIDA BUILDING CODE - BUILDING, 8th EDITION(2023) LIFE SAFETYN.F.P.A. 101 - LIFE SAFETY CODE (2021) FIRE PREVENTIONFLORIDA FIRE PREVENTION CODE, 8th EDITION (2023). ACCESSIBILITYFLORIDA ACCESSIBILITY CODE FOR BUILDING CONSTRUCTION AS ADOPTED PURSUANT TO SECTION 553.503 FLORIDA STATUTES	CATEGORYREQUIREDPROVIDED LOT AREA33,555 SF33,555 SF (0.77 ACRE) LOT COVERAGE:25,539 SF FLOOR AREA:82,336 SF GROSS FLOOR AREA:147,495 SF FAR:3.00 MAX2.49 OPEN SPACE TOTAL:(N/A)7,544 SF LANDSCAPE AREA TOTAL:(MIN. XX% O. S.)1,850 SF BUILDING HEIGHT:140'-0" MAX94'-7" TO HIGHEST POINT # BUILDING STORIES:MAX. 10 STORIES8 STORIES
SITE DATA:	ACCESSIBLE UNITS BREAKDOWN:	LEGAL DESCRIPTION	FLOOD ZONE
LOT AREA TOTAL:33,555 SF (0.77 ACRE)	TYPE: ACCESSIBLE UNIT FOR INDIVIDUALS WITH MOBILITY IMPAIRMENTS - 5% A1 - 1B/1B5 UNITS TYPE: ACCESSIBLE UNIT FOR PERSON WITH HEARING OR VISION IMPAIRMENTS - 2% A1 - 1B/1B2 UNITS TOTAL:7 UNITS RFA REQ. 20% OF 96 UNITS = 20 UNITS WITH ROLL-IN SHOWERS: A1 - 1B/1B15 UNITS B1 - 2B/2B5 UNITS	LOTS 7,8,9,10,11 AND 12, OF "F.D. LONGMORE SUBDIVISION OF LOTS 1 AND 2, BLOCK M, HOLLYWOOD LITTLE RANCHES", ACCORDING TO THE PLAT THEREOF, AS RECORDED IN PLAT BOOK 7, PAGE 45, OF THE PUBLIC RECORDS OF BROWARD COUNTY, FLORIDA. SAID LANDS LYING AND BEING IN THE CITY OF HOLLYWOOD, BROWARD COUNTY, FLORIDA AND CONTAINING 35,030 SQUARE FEET (0.804 ACRES), MORE OR LESS.	FEMA FLOOD ZONE BROWARD COUNTY FLOOD CRITERIA HIGHEST CROWN OF ROAD PROPOSED FFE N/A 11.50 NAVD 9.09 NAVD 11.50 NAVD
DENSITY:	PROPOSED PARKING:	SITE PLAN GENERAL NOTES:	CONSTRUCTION TYPE:
ALLOWED:UNLIMITED PROPOSED:120 UNITS / ACRE	TYPE A - 1B: B - 2B: VISITOR PARKING : TOTAL PARKING: ADA SPACES: BICYCLE PARKING: EV READY STALLS: REQUIRED 1 SPACE / UNIT - 96 UNITS x 1 = 86 SPACES 1.5 SPACES / UNIT - 10 UNITS x 1.5 = 15 SPACES 1 SPACE / 10 UNITS - 96 UNITS / 10 = 10 SPACES 111 SPACES (INCL. 5 ADA SPACES) 1 SPACE / 20 REQ PS=116/20= 6 SPACES 4 SPACES PROVIDED 84 SPACES 18 SPACES 14 SPACES 116 SPACES (INCL. 5 ADA SPACES) 18 SPACES 4 SPACES	1. ALL CHANGES TO THE DESIGN WILL REQUIRE PLANNING REVIEW AND MAY BE SUBJECT TO BOARD APPROVAL 2. ALL SIGNAGE SHALL BE IN COMPLIANCE WITH THE ZONING AND LAND DEVELOPMENT REGULATIONS. 3. ALL SIGNS, WHICH ARE ELECTRICALLY ILLUMINATED BY NEON OR OTHER MEANS, SHALL REQUIRE A SEPARATE ELECTRICAL PERMIT AND INSPECTION. SEPARATE PERMITS ARE REQUIRED FOR EACH SIGN." 4. MAXIMUM FOOT CANDLE LEVEL AT ALL PROPERTY LINES MAXIMUM 0.5 IF ADJACENT TO RESIDENTIAL. 5. ANY LIP IN THE PAVEMENT 1/4" BUT NOT LARGER THAN 1/2" WILL BE BEVELED TO MEET ADA REQUIREMENTS. 6. STRUCTURE TO BE PROTECTED BY AN AUTOMATIC SPRINKLER SYSTEM	IB TYPE
BUILDING SETBACKS:	SETBACK LOCATIONREQUIREDPROVIDED FRONT:15'-0"15'-0" BACK:0'-0"0'-0" SIDE (NORTH):0'-0"0'-0" SIDE (SOUTH):0'-0"0'-0"		

WHITE SYMBOL ON BLUE	PARKING BY DISABLED PERMIT ONLY
BLACK LETTERS ON WHITE W/ 1/2" LETTERS	TOW-AWAY ZONE AND FINE UP TO \$250.00
WHITE LETTERS ON BLUE	VAN ACCESSIBLE
NOTES: SIGN TO BE PLACED AT A CLEARANCE OF 84" FROM FINISH FLOOR	HANDICAP PARKING SIGN
2'-0" TO FACE OF PARKING STALL	PRECAST CONC. WHEEL STOP 6'-0" LONG W/CONT. #4 BAR SET ON FULL BED OF EPOXY ADHESIVE.
6"	DRIVEWAY SURFACE
6"	PREFAB. CONC. WHEEL STOP DET.
NOTES: THE BOTTOM OF THE SIGN MUST BE AT LEAST 84" ABOVE GRADE WHEN ATTACHED TO A BUILDING, OR 7 FEET ABOVE GRADE FOR A DETACHED SIGN.	
BLACK LETTERS ON WHITE W/ 1/2" LETTERS	ELECTRIC VEHICLE PARKING AND CHARGING STATION

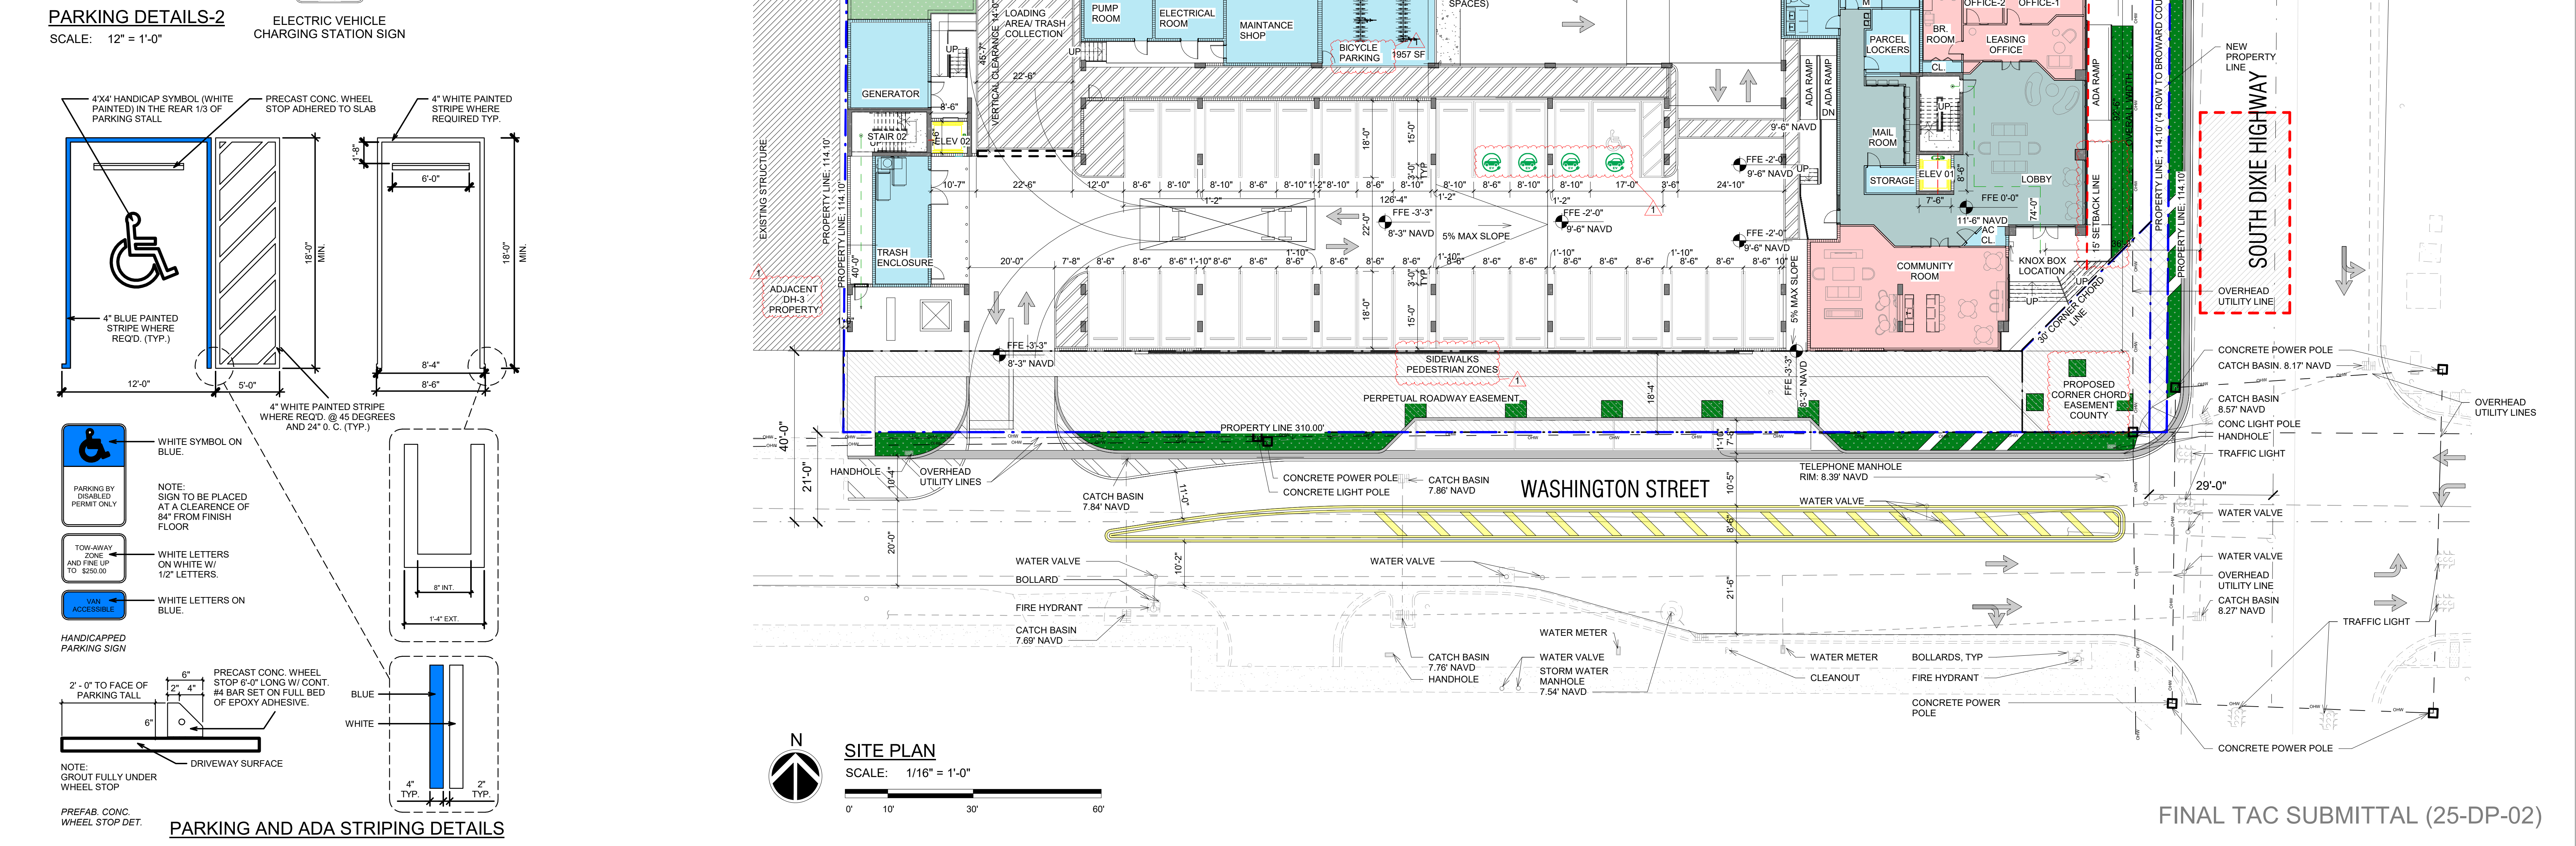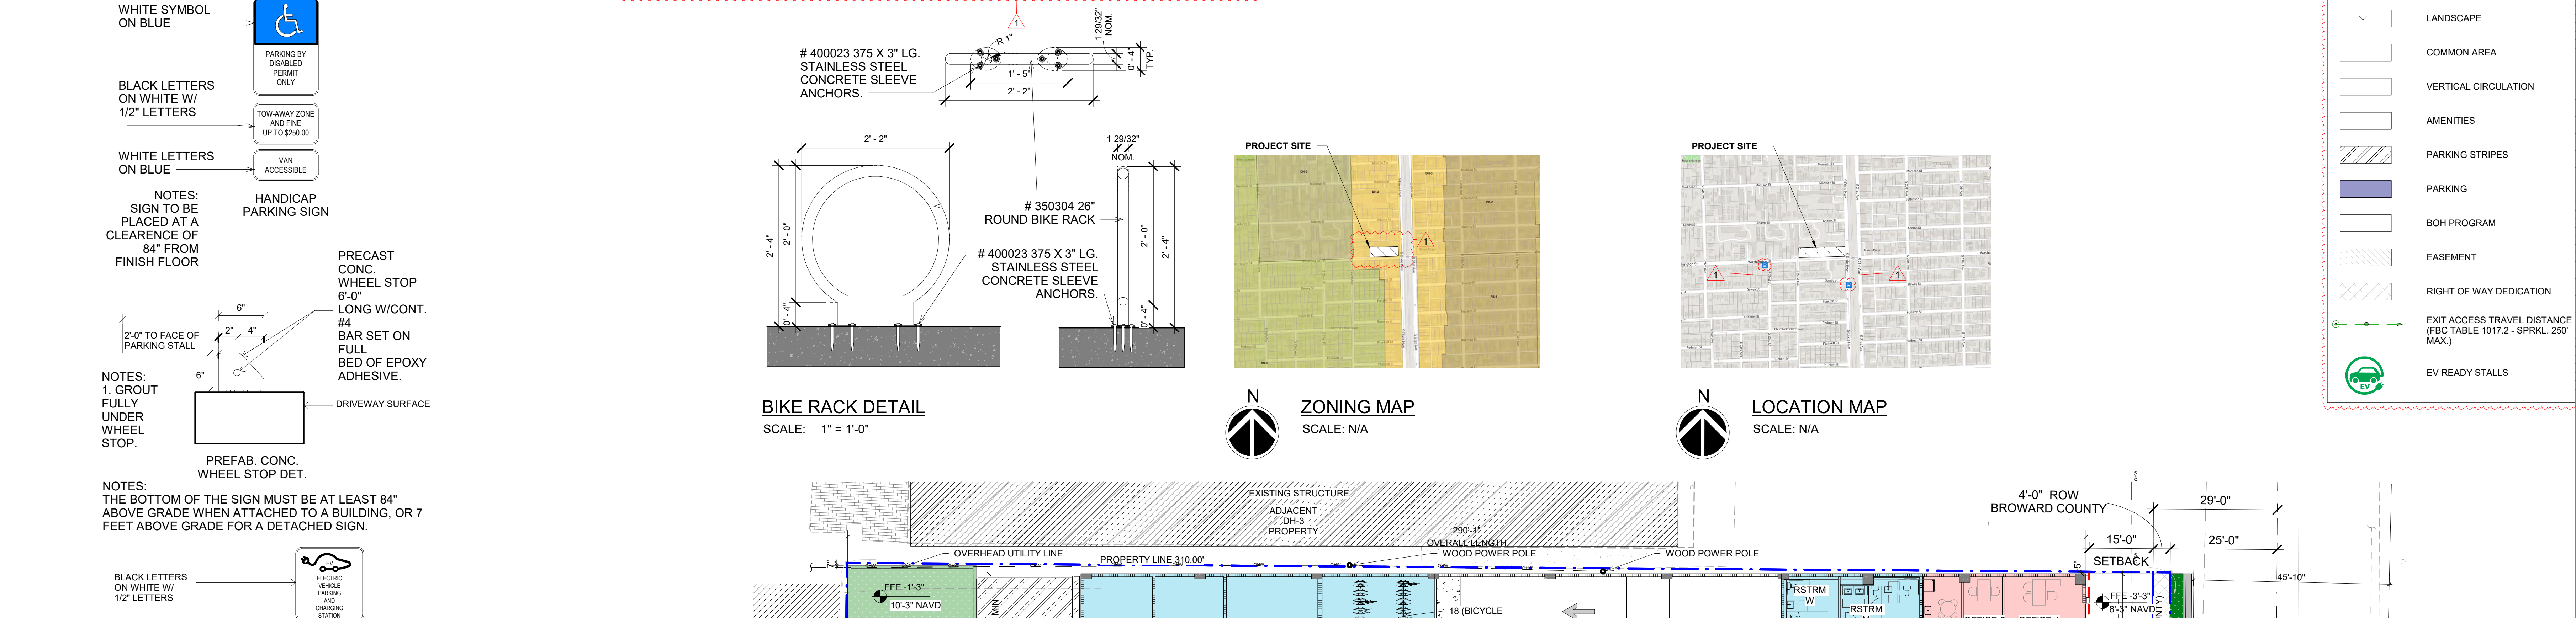

RA

REALIZATION

ARCHITECTS

1701 PONCE DE LEON BLVD | SUITE 201
CORAL GABLES, FLORIDA 33134
o - 305.284.7325
e - ra@realizationarchitects.com
w - www.realizationarchitects.com

CLIENT / PROJECT:

HTG

PARAMOUNT PLACE
826 SOUTH DIXIE HIGHWAY
HOLLYWOOD, FL 33020

CONSULTANTS:

CIVIL
HSQ GROUP
7975 NW 154th STREET, SUITE 360
MIAMI, FL 33016
786.534.3621
KEVIN@HSQGROUP.NET

LANDSCAPE
WITKIN HULTS + PARTNERS
307 S 21ST AVE
HOLLYWOOD, FL 33020
954.923.9681
JEREMY@WITKINDSIGN.COM

DATE:03.03.2025

DRAWINGS AND SPECIFICATIONS ARE INSTRUMENT OF PROFESSIONAL SERVICE, AND SHALL REMAIN THE PROPERTY OF REALIZATION ARCHITECTS LLC. THESE DOCUMENTS ARE NOT TO BE USED, IN WHOLE OR IN PART, FOR ANY OTHER PROJECTS OR PURPOSES, OR BY ANY OTHER PARTIES, THAN THOSE PROPERLY AUTHORIZED BY CONTRACT, WITHOUT THE SPECIFIC WRITTEN AUTHORIZATION OF REALIZATION ARCHITECTS LLC.

STATE OF FLORIDA

RAFAEL TAPANES

A R 97896

REGISTERED ARCHITECT

RAFAEL TAPANESAR97896


DISCIPLINE / SHEET TITLE:

SITE PLAN


SCALE:AS SHOWN

SHEET NO.

A-100

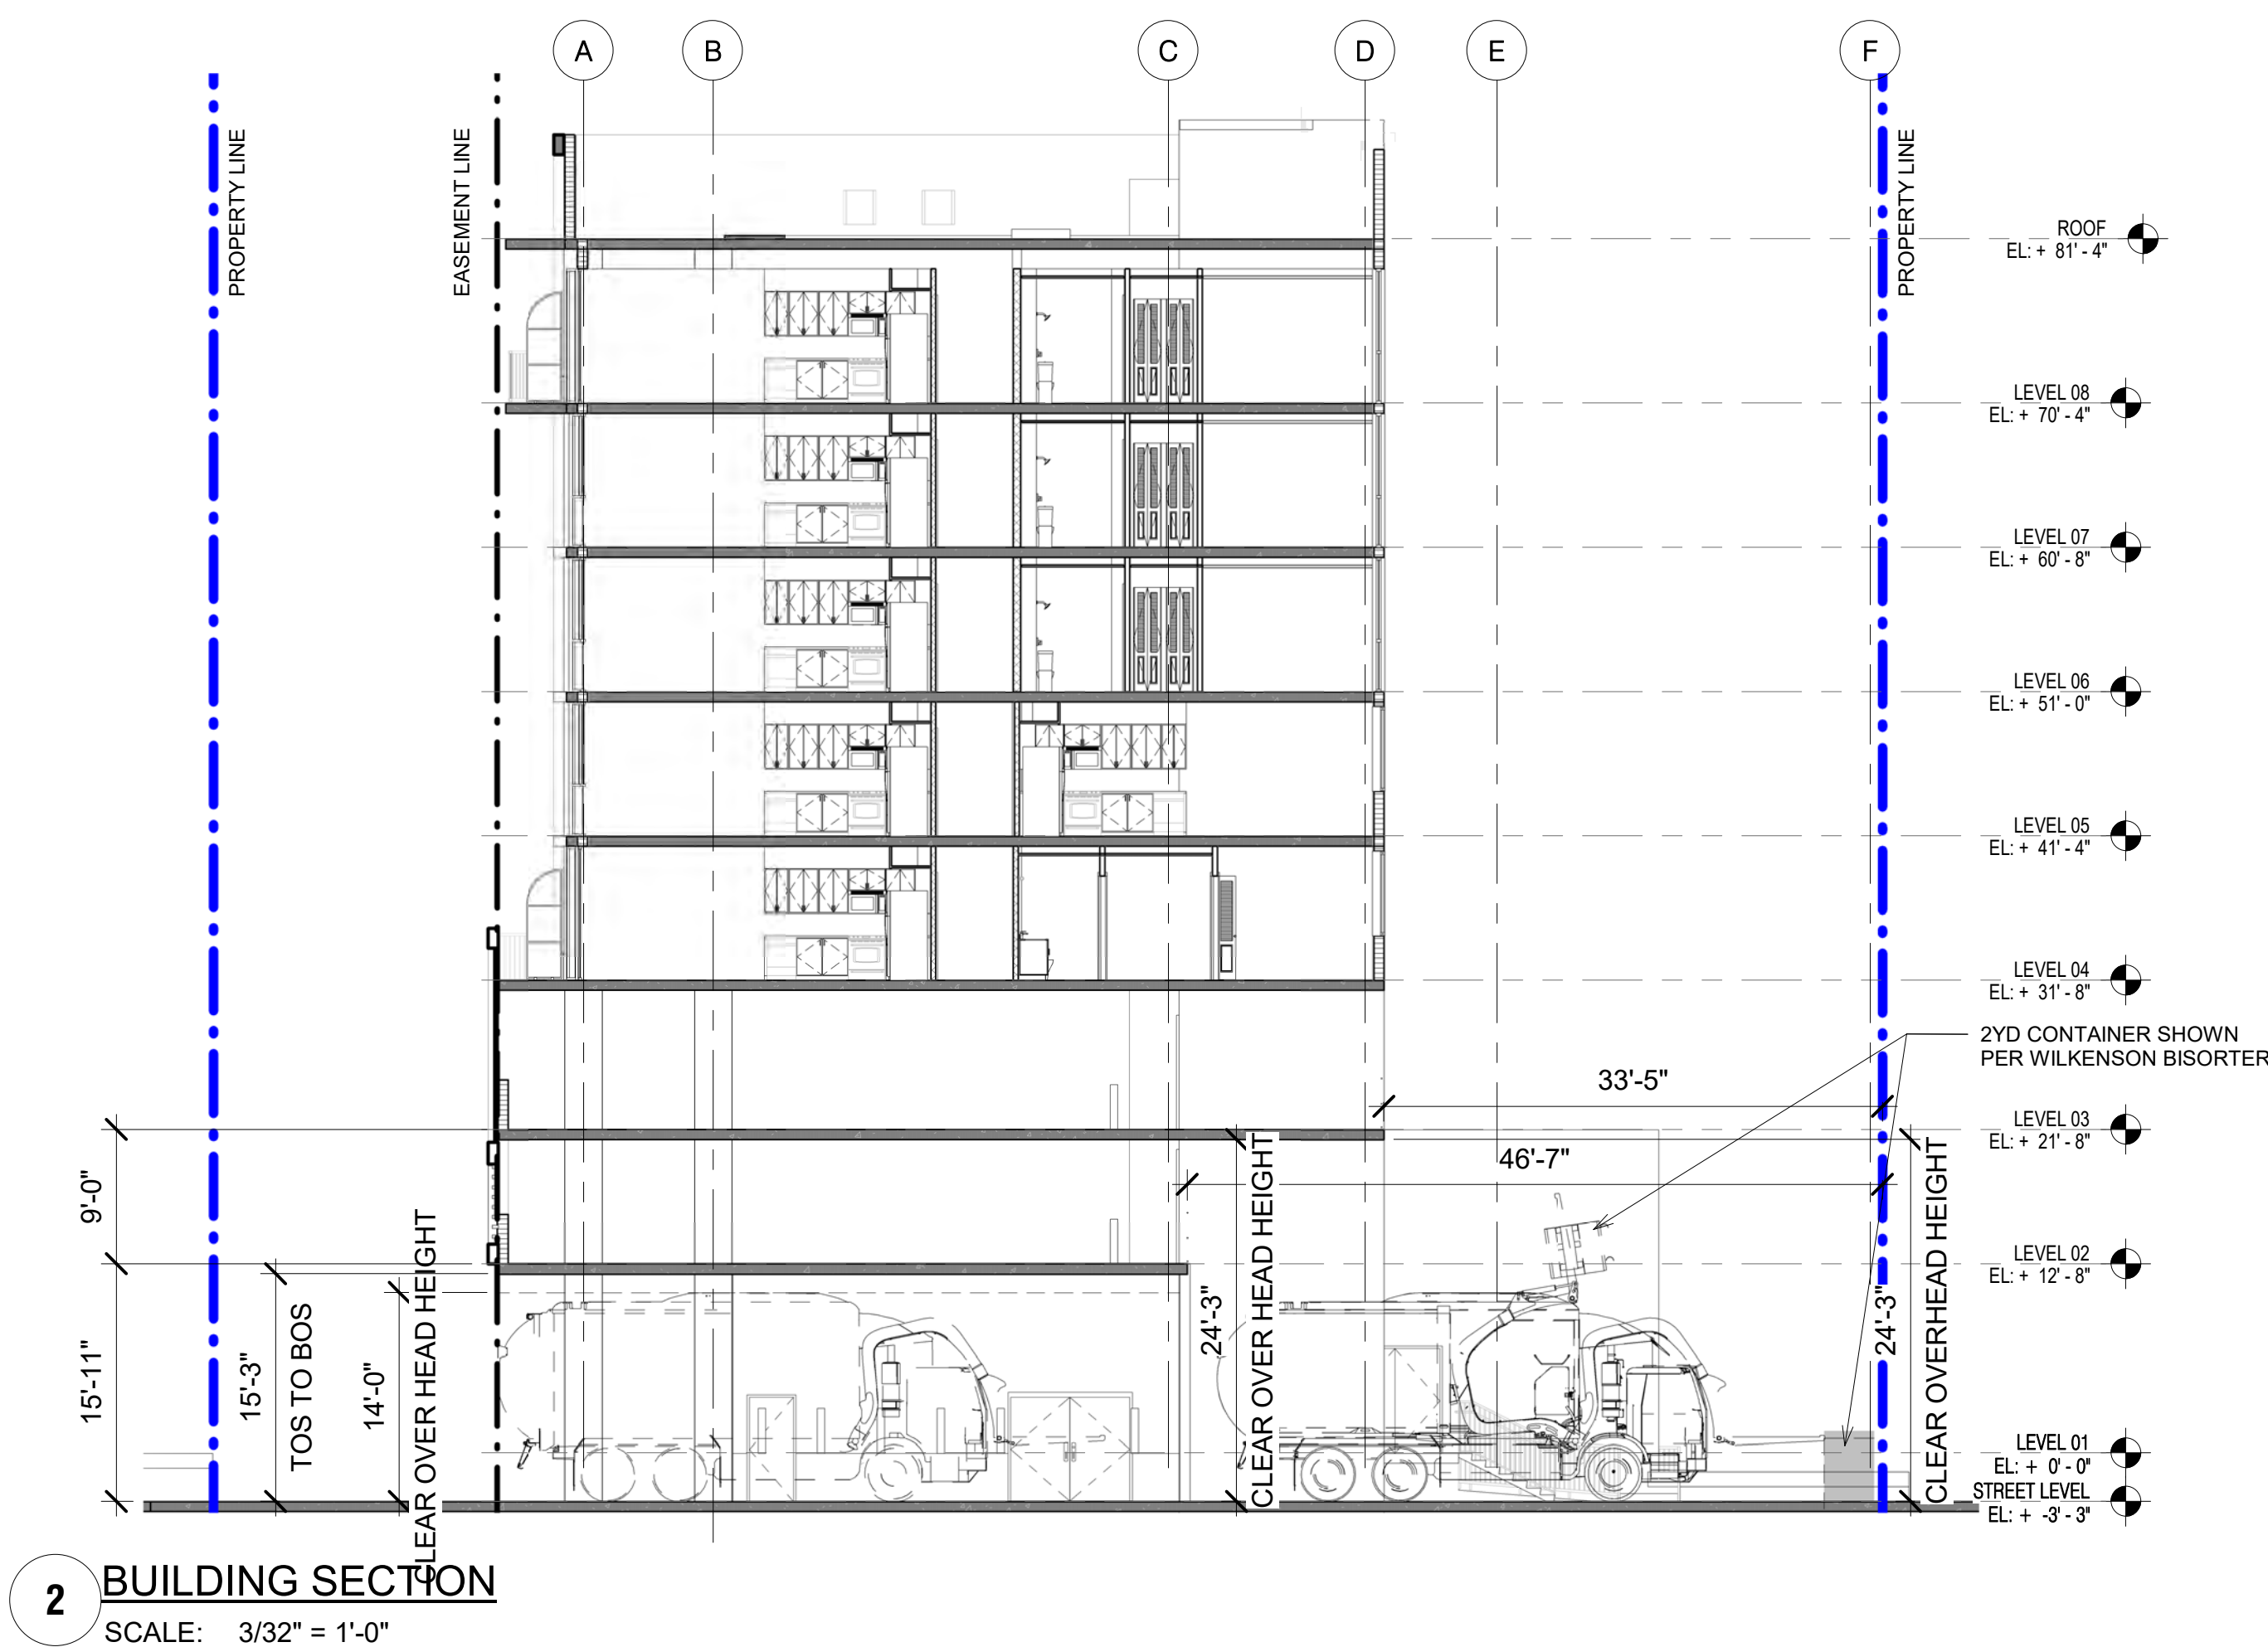

NATURAL VENTILATION		GENERAL INFORMATION		GENERAL LAYOUT LEGEND				
AREA OF OPENINGS TOTAL PERIMETER WALL AREA TOTAL EXTERIOR OPEN AREA PROPOSED % OF OPENING PROPOSED % OF OPENING W/ SCREEN MIN % OF OPENING	5,826 SF 2,568 SF 44% 26% 20%	OVERALL COUNT 1/BED = 86 2/BED = 10 OVERALL PARKING REQUIRED = 111 / 5 HC PROVIDED = 116 / 5 HC COMMON UNIT NET SQFT UNIT A1 = 669 SQFT UNIT B2 = 994 SQFT			LANDSCAPE		UNIT A4	
	PERIMETER OF OPENINGS TOTAL PERIMETER LF OPENING PERIMETER LF PROPOSED % OF OPENING MIN % OF PERIMETER			380' - 3" 186' - 0" 48.0% 40%		COMMON AREA		UNIT B1
					VERTICAL CIRCULATION		UNIT B2	
					AMENITIES		BOH PROGRAM	
					UNIT A1		PARKING STRIPES	
NOTES: PARKING GARAGE TO MEET NATURAL VENTILATION REQUIREMENTS PER 406.5.2 FBC 2023.		UNIT COUNT PER LEVEL			UNIT A2		PARKING	
					UNIT A3		BALCONY	
				LEVEL	1/BED	2/BED	ACCESSIBLE	
				LEVEL 4	17	0	2	
				LEVEL 5	18	1	1	
				LEVEL 6	17	3	1	
				LEVEL 7	17	3	2	
				LEVEL 8	17	3	1	

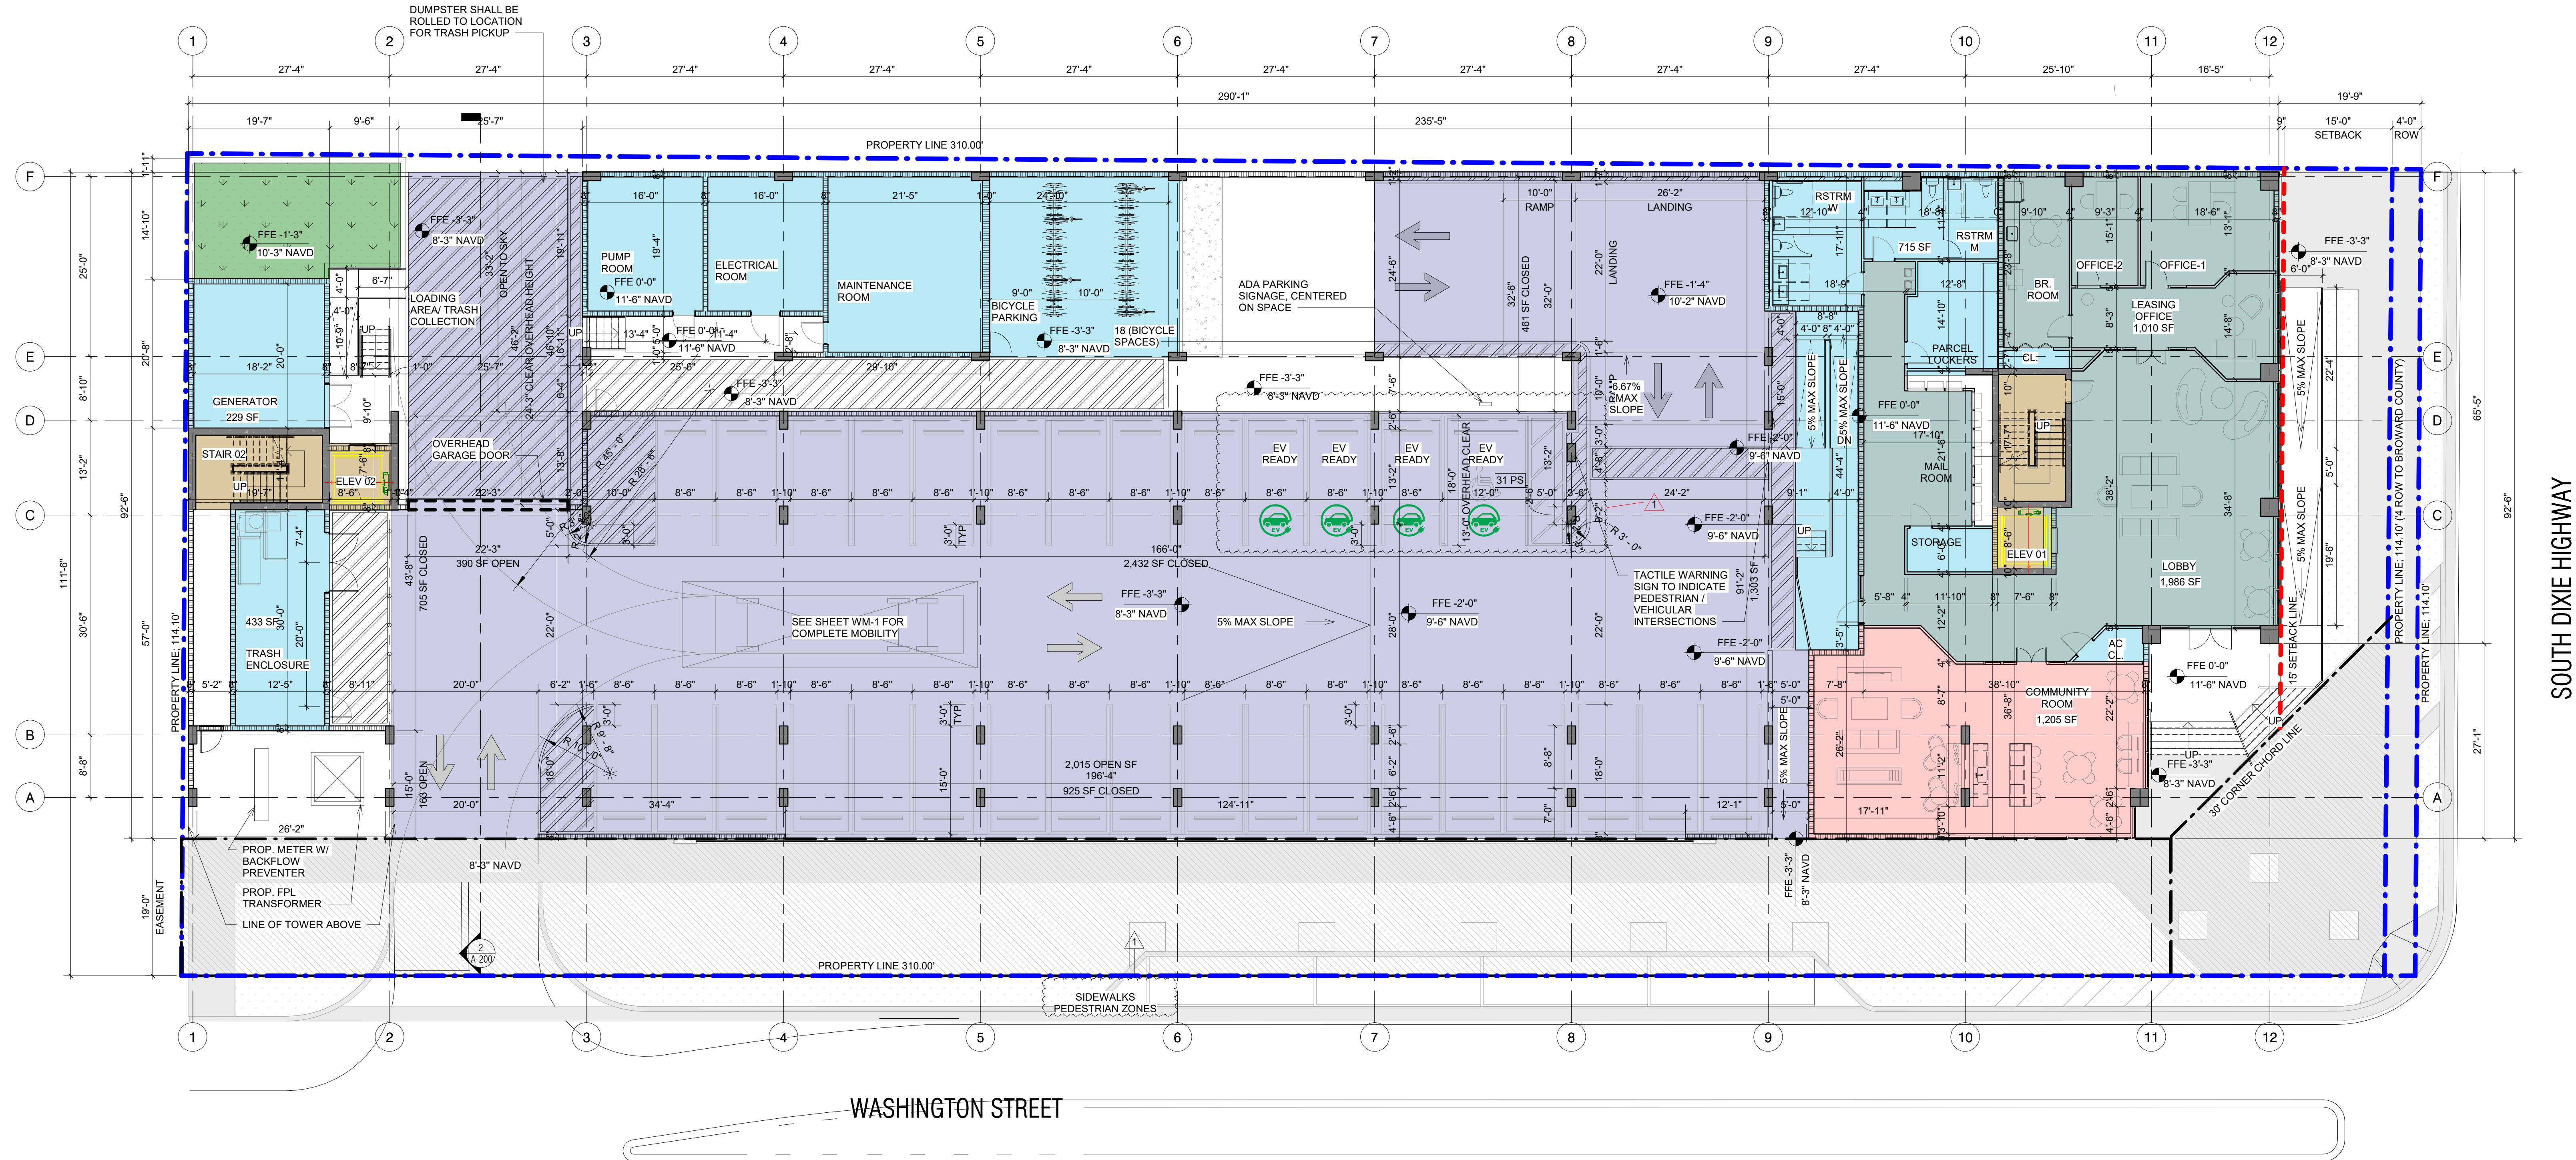

NATURAL VENTILATION	GENERAL INFORMATION	GENERAL LAYOUT LEGEND																									
AREA OF OPENINGS TOTAL PERIMETER WALL AREA 3,543 SF TOTAL EXTERIOR OPEN AREA 1,909 SF PROPOSED % OF OPENING 53% PROPOSED % OF OPENING W/ SCREEN 33% MIN % OF OPENING 20%	OVERALL COUNT 1/BED = 86 2/BED = 10 OVERALL PARKING REQUIRED = 111 / 5 HC PROVIDED = 116 / 6 HC COMMON UNIT NET SQFT UNIT A1 = 669 SQFT UNIT B2 = 994 SQFT	LANDSCAPE	UNIT A4																								
PERIMETER OF OPENINGS TOTAL PERIMETER LF 601' - 3" OPENING PERIMETER LF 308' - 0" PROPOSED % OF OPENING 51.1% MIN % OF PERIMETER 40%		COMMON AREA	UNIT B1																								
NOTES: PARKING GARAGE TO MEET NATURAL VENTILATION REQUIREMENTS PER 406.5.2 FBC 2023.	UNIT COUNT PER LEVEL <table><tr><th>LEVEL</th><th>1/BED</th><th>2/BED</th><th>ACCESSIBLE</th></tr><tr><td>LEVEL 4</td><td>17</td><td>0</td><td>2</td></tr><tr><td>LEVEL 5</td><td>18</td><td>1</td><td>1</td></tr><tr><td>LEVEL 6</td><td>17</td><td>3</td><td>1</td></tr><tr><td>LEVEL 7</td><td>17</td><td>3</td><td>2</td></tr><tr><td>LEVEL 8</td><td>17</td><td>3</td><td>1</td></tr></table>	LEVEL	1/BED	2/BED	ACCESSIBLE	LEVEL 4	17	0	2	LEVEL 5	18	1	1	LEVEL 6	17	3	1	LEVEL 7	17	3	2	LEVEL 8	17	3	1	VERTICAL CIRCULATION	UNIT B2
LEVEL	1/BED	2/BED	ACCESSIBLE																								
LEVEL 4	17	0	2																								
LEVEL 5	18	1	1																								
LEVEL 6	17	3	1																								
LEVEL 7	17	3	2																								
LEVEL 8	17	3	1																								
		AMENITIES	BOH PROGRAM																								
		UNIT A1	PARKING STRIPES																								
		UNIT A2	PARKING																								
		UNIT A3	BALCONY																								



1701 PONCE DE LEON BLVD | SUITE 201
CORAL GABLES, FLORIDA 33134
o - 305.284.7325
e - ra@realizationarchitects.com
w - www.realizationarchitects.com

CLIENT / PROJECT:





PARAMOUNT PLACE
826 SOUTH DIXIE HIGHWAY
HOLLYWOOD, FL 33020


CONSULTANTS:

CIVIL
HSQ GROUP
7975 NW 154th STREET, SUITE 360
MIAMI, FL 33016
786.534.3621
KEVIN@HSQGROUP.NET

LANDSCAPE
WITKIN HULTS + PARTNERS
307 S 21ST AVE
HOLLYWOOD, FL 33020
954.923.9681
JEREMY@WITKINDSIGN.COM

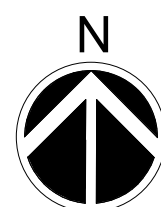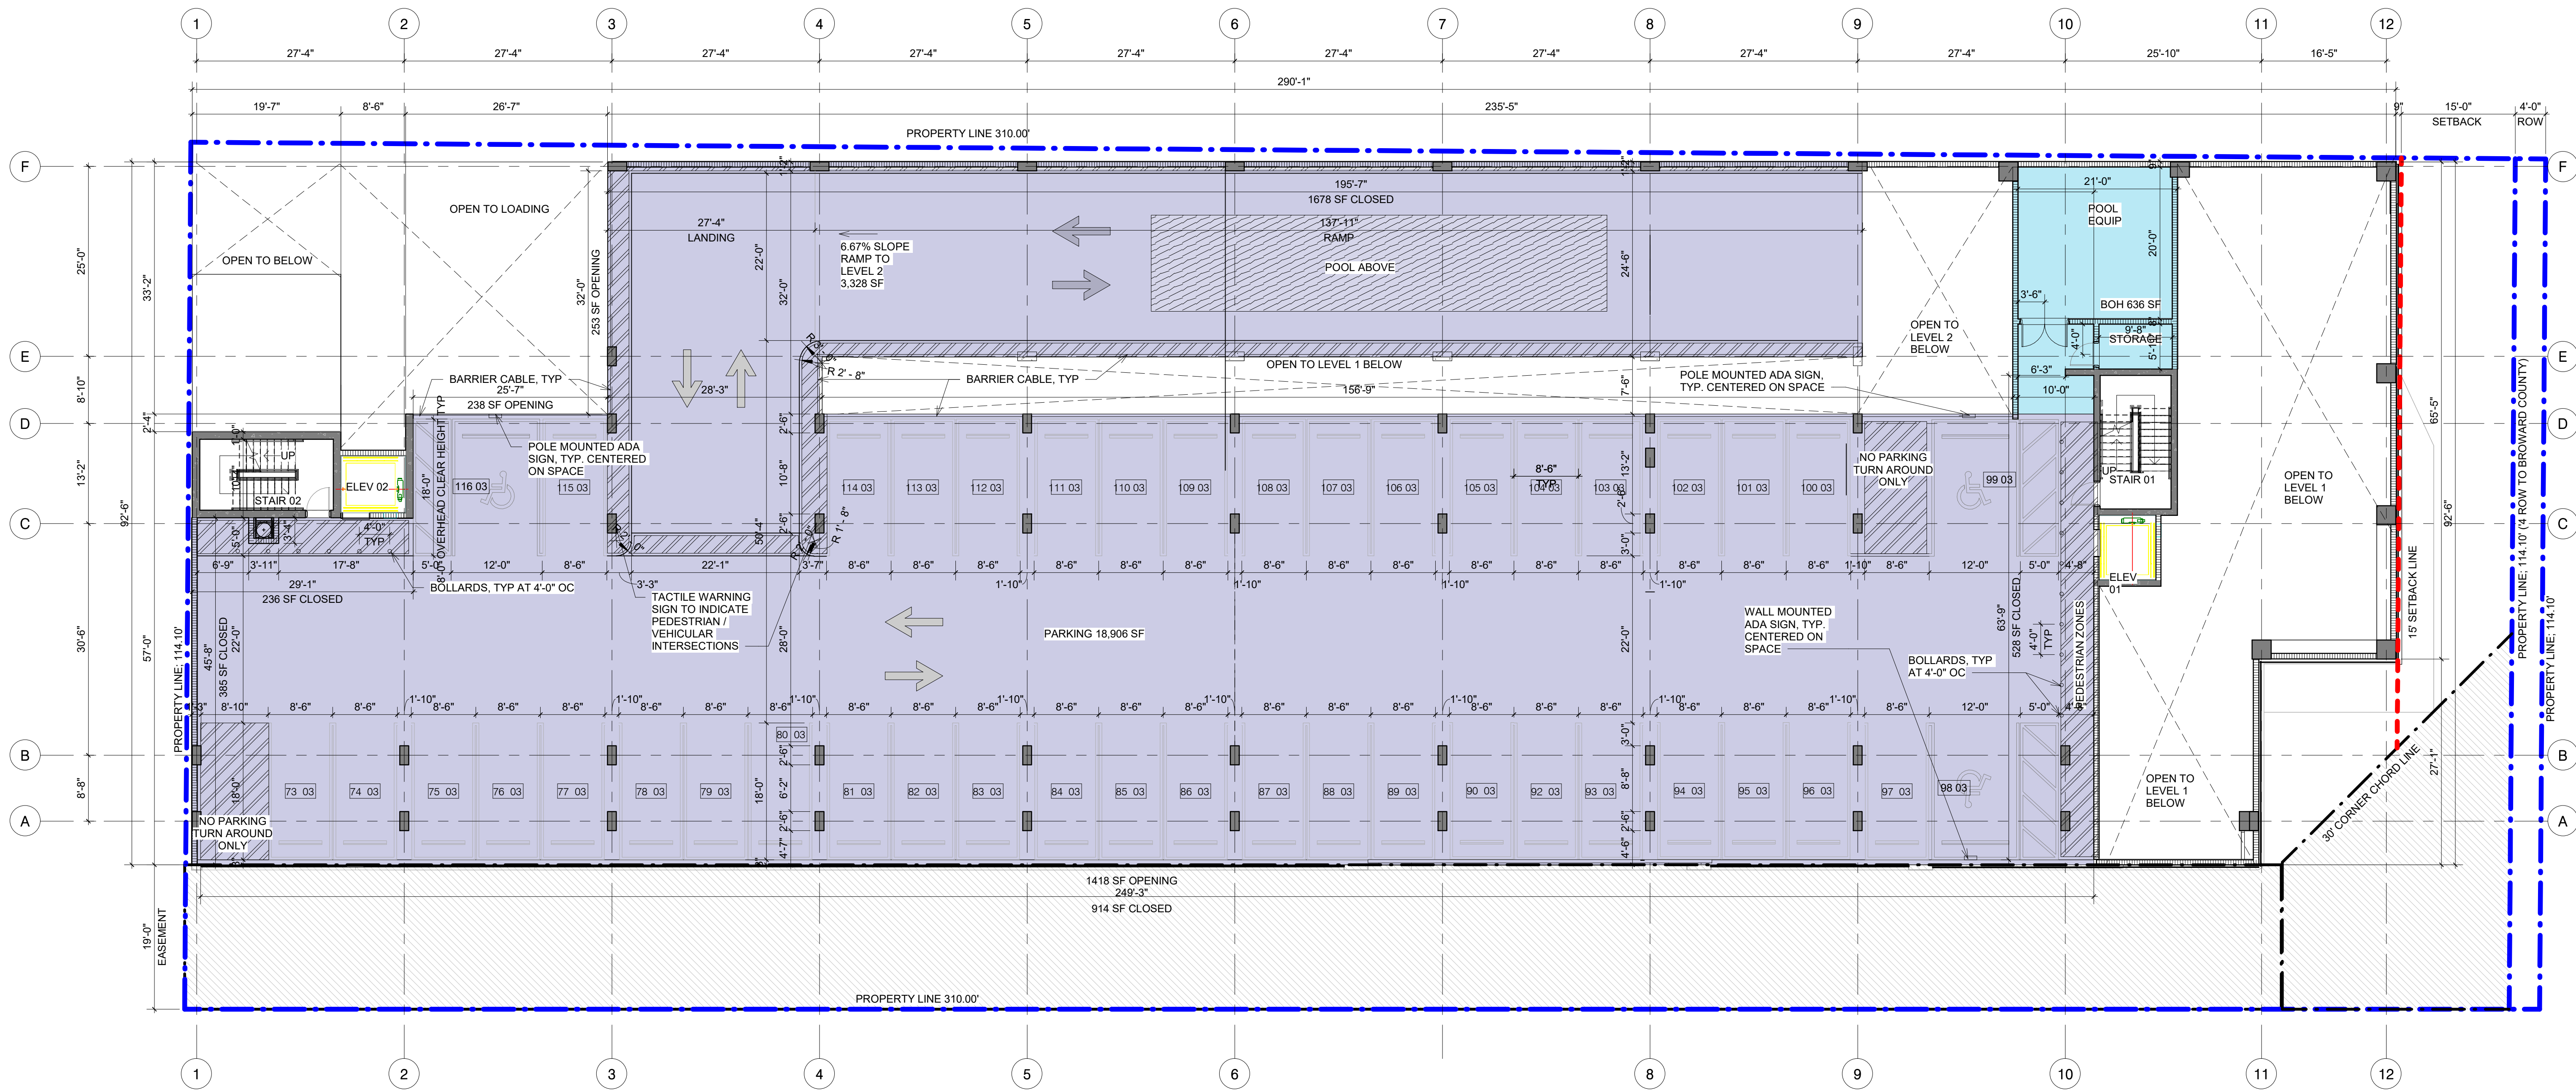


LEVEL 3 FLOOR PLAN
SCALE: 3/32" = 1'-0"

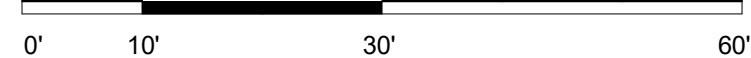

FINAL TAC SUBMITTAL (25-DP-02)

REVISIONS:

DATE: 03.03.2025
DRAWINGS AND SPECIFICATIONS AS INSTRUMENT OF PROFESSIONAL SERVICE, ARE AND SHALL REMAIN THE PROPERTY OF REALIZATION ARCHITECTS LLC. THE DOCUMENTS ARE NOT TO BE USED, IN WHOLE OR IN PART, FOR ANY OTHER PROJECTS OR PURPOSES, OR IN ANY OTHER PARTIAL, THAN THOSE PROPERLY AUTHORIZED BY CONTRACT, WITHOUT THE SPECIFIC WRITTEN AUTHORIZATION OF REALIZATION ARCHITECTS LLC.

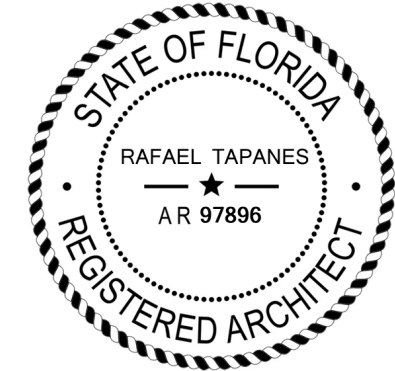

RAFAEL TAPANES AR97896

DISCIPLINE / SHEET TITLE:


LEVEL 3 FLOOR PLAN

SCALE: AS SHOWN

SHEET NO:

A-202

GENERAL INFORMATION				GENERAL LAYOUT LEGEND			
OVERALL COUNT 1/BED = 86 2/BED = 10 OVERALL PARKING REQUIRED = 111 / 5 HC PROVIDED = 116/ 5 HC COMMON UNIT NET SQFT UNIT A1 = 669 SQFT UNIT B2 = 994 SQFT					LANDSCAPE		UNIT A4
					COMMON AREA		UNIT B1
					VERTICAL CIRCULATION		UNIT B2
					AMENITIES		BOH PROGRAM
					UNIT A1		PARKING STRIPES
					UNIT A2		PARKING
					UNIT A3		BALCONY
UNIT COUNT PER LEVEL							
LEVEL	1/BED	2/BED	ACCESSIBLE				
LEVEL 4	17	0	2				
LEVEL 5	18	1	1				
LEVEL 6	17	3	1				
LEVEL 7	17	3	2				
LEVEL 8	17	3	1				

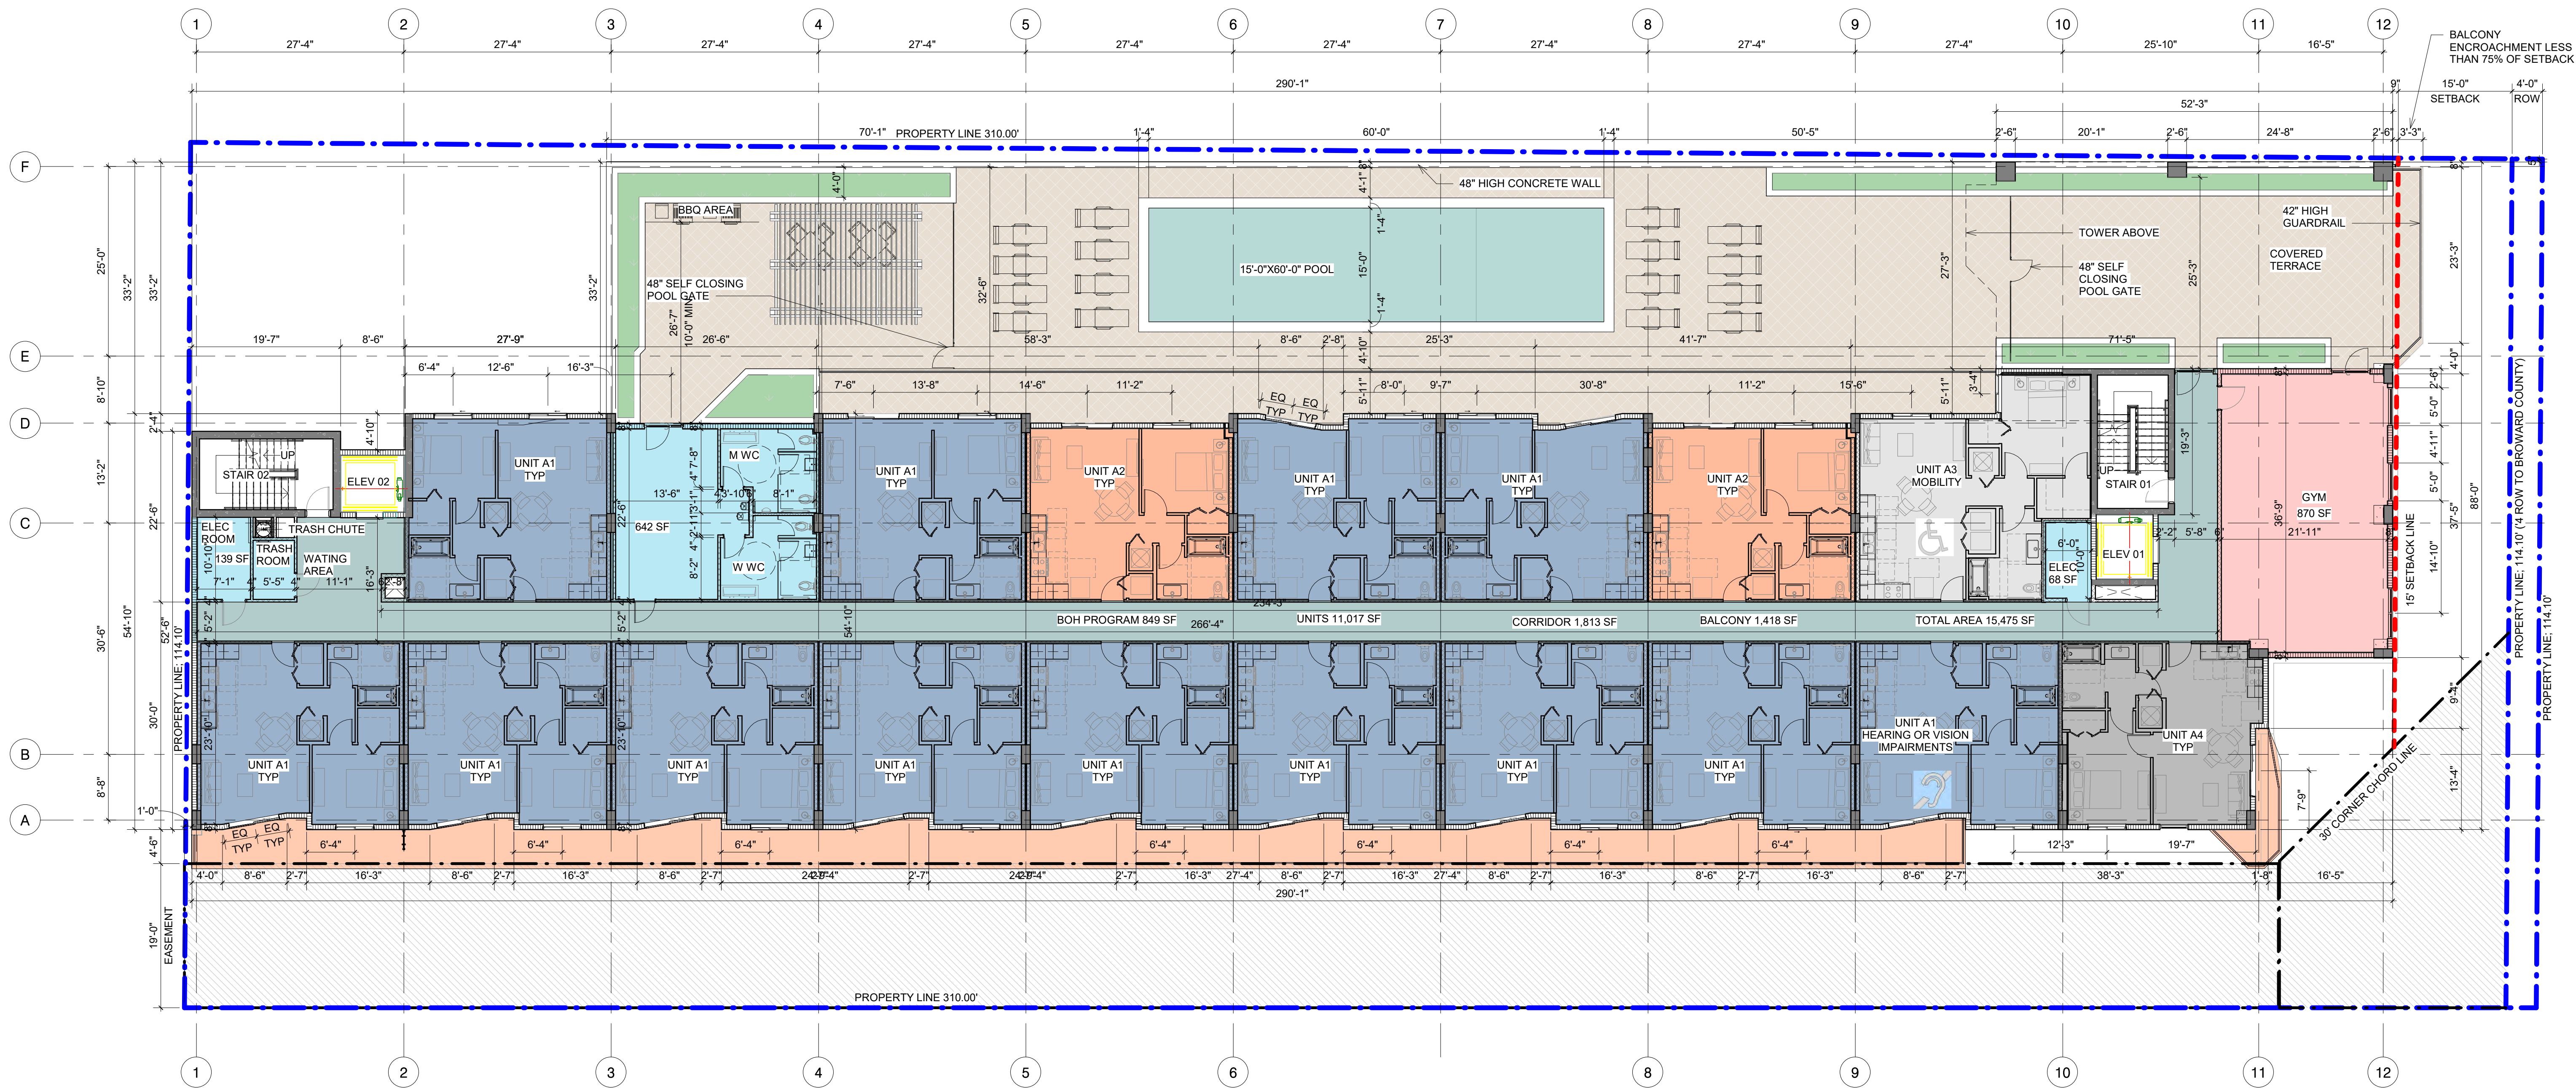

LEVEL 4 FLOOR PLAN
SCALE: 3/32" = 1'-0"
0' 10' 20' 30'

GENERAL INFORMATION				GENERAL LAYOUT LEGEND			
OVERALL COUNT 1/BED = 86 2/BED = 10 OVERALL PARKING REQUIRED = 111 / 5 HC PROVIDED = 116/ 5 HC COMMON UNIT NET SQFT UNIT A1 = 669 SQFT UNIT B2 = 994 SQFT					LANDSCAPE		UNIT A4
					COMMON AREA		UNIT B1
					VERTICAL CIRCULATION		UNIT B2
					AMENITIES		BOH PROGRAM
					UNIT A1		PARKING STRIPES
					UNIT A2		PARKING
					UNIT A3		BALCONY
UNIT COUNT PER LEVEL							
LEVEL	1/BED	2/BED	ACCESSIBLE				
LEVEL 4	17	0	2				
LEVEL 5	18	1	1				
LEVEL 6	17	3	1				
LEVEL 7	17	3	2				
LEVEL 8	17	3	1				



1701 PONCE DE LEON BLVD | SUITE 201
CORAL GABLES, FLORIDA 33134
o - 305.284.7325
e - ra@realizationarchitects.com
w - www.realizationarchitects.com

CLIENT / PROJECT:





PARAMOUNT PLACE
826 SOUTH DIXIE HIGHWAY
HOLLYWOOD, FL 33020

CONSULTANTS:

CIVIL
HSQ GROUP
7975 NW 154th STREET, SUITE 360
MIAMI, FL 33016
786.534.3621
KEVIN@HSQGROUP.NET

LANDSCAPE
WITKIN HULTS + PARTNERS
307 S 21ST AVE
HOLLYWOOD, FL 33020
954.923.9681
JEREMY@WITKINDSIGN.COM

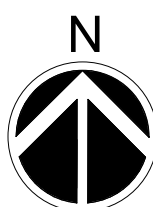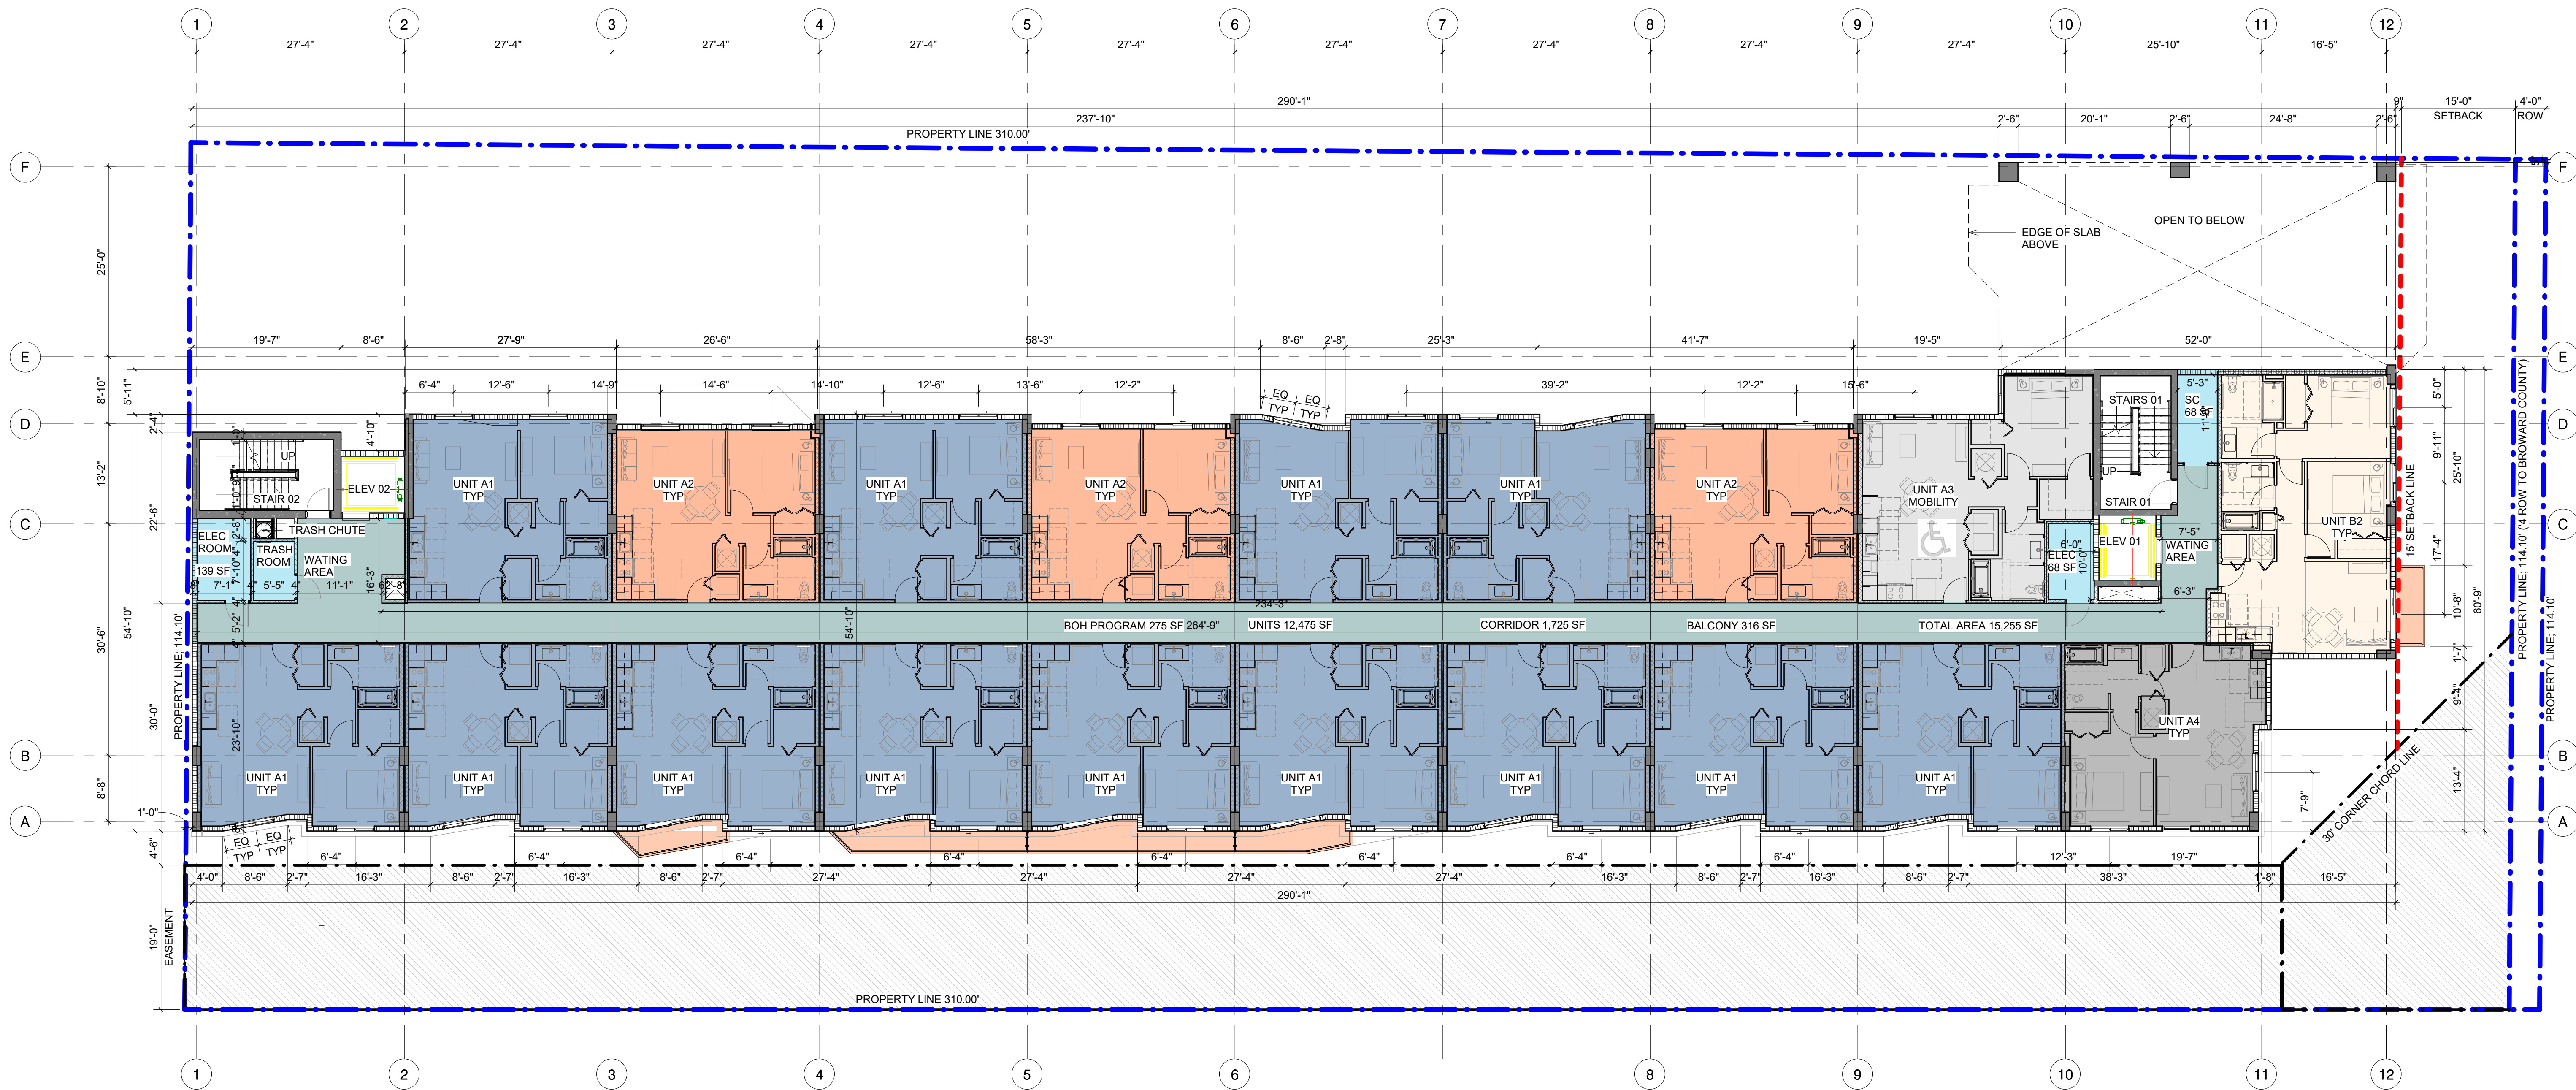


LEVEL 5 FLOOR PLAN
SCALE: 3/32" = 1'-0"

0' 10' 20' 30'

FINAL TAC SUBMITTAL (25-DP-02)

REVISIONS:

DATE: 03.03.2025
DRAWINGS AND SPECIFICATIONS AS INSTRUMENT OF PROFESSIONAL SERVICE ARE AND SHALL REMAIN THE PROPERTY OF REALIZATION ARCHITECTS LLC. THESE DOCUMENTS ARE NOT TO BE USED, IN WHOLE OR IN PART, FOR ANY OTHER PROJECTS OR PURPOSES, OR IN ANY CONTRACT, WITHOUT THE SPECIFIC WRITTEN AUTHORIZATION OF REALIZATION ARCHITECTS LLC.

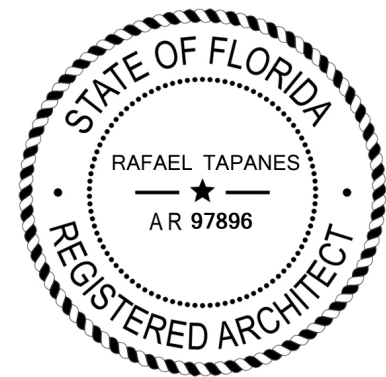

RAFAEL TAPANES AR97896

DISCIPLINE / SHEET TITLE:

LEVEL 5 FLOOR PLAN

SCALE: AS SHOWN

SHEET NO:

A-204

GENERAL INFORMATION				GENERAL LAYOUT LEGEND			
OVERALL COUNT 1/BED = 86 2/BED = 10 OVERALL PARKING REQUIRED = 111 / 5 HC PROVIDED = 116/ 5 HC COMMON UNIT NET SQFT UNIT A1 = 669 SQFT UNIT B2 = 994 SQFT					LANDSCAPE		UNIT A4
					COMMON AREA		UNIT B1
					VERTICAL CIRCULATION		UNIT B2
					AMENITIES		BOH PROGRAM
					UNIT A1		PARKING STRIPES
					UNIT A2		PARKING
					UNIT A3		BALCONY
UNIT COUNT PER LEVEL							
LEVEL	1/BED	2/BED	ACCESSIBLE				
LEVEL 4	17	0	2				
LEVEL 5	18	1	1				
LEVEL 6	17	3	1				
LEVEL 7	17	3	2				
LEVEL 8	17	3	1				



1701 PONCE DE LEON BLVD | SUITE 201
CORAL GABLES, FLORIDA 33134
o - 305.284.7325
e - ra@realizationarchitects.com
w - www.realizationarchitects.com

CLIENT / PROJECT:




PARAMOUNT PLACE
826 SOUTH DIXIE HIGHWAY
HOLLYWOOD, FL 33020

CONSULTANTS:

CIVIL
HSQ GROUP
7975 NW 154th STREET, SUITE 360
MIAMI, FL 33016
786.534.3621
KEVIN@HSQGROUP.NET

LANDSCAPE
WITKIN HULTS + PARTNERS
307 S 21ST AVE
HOLLYWOOD, FL 33020
954.923.9681
JEREMY@WITKINDSIGN.COM

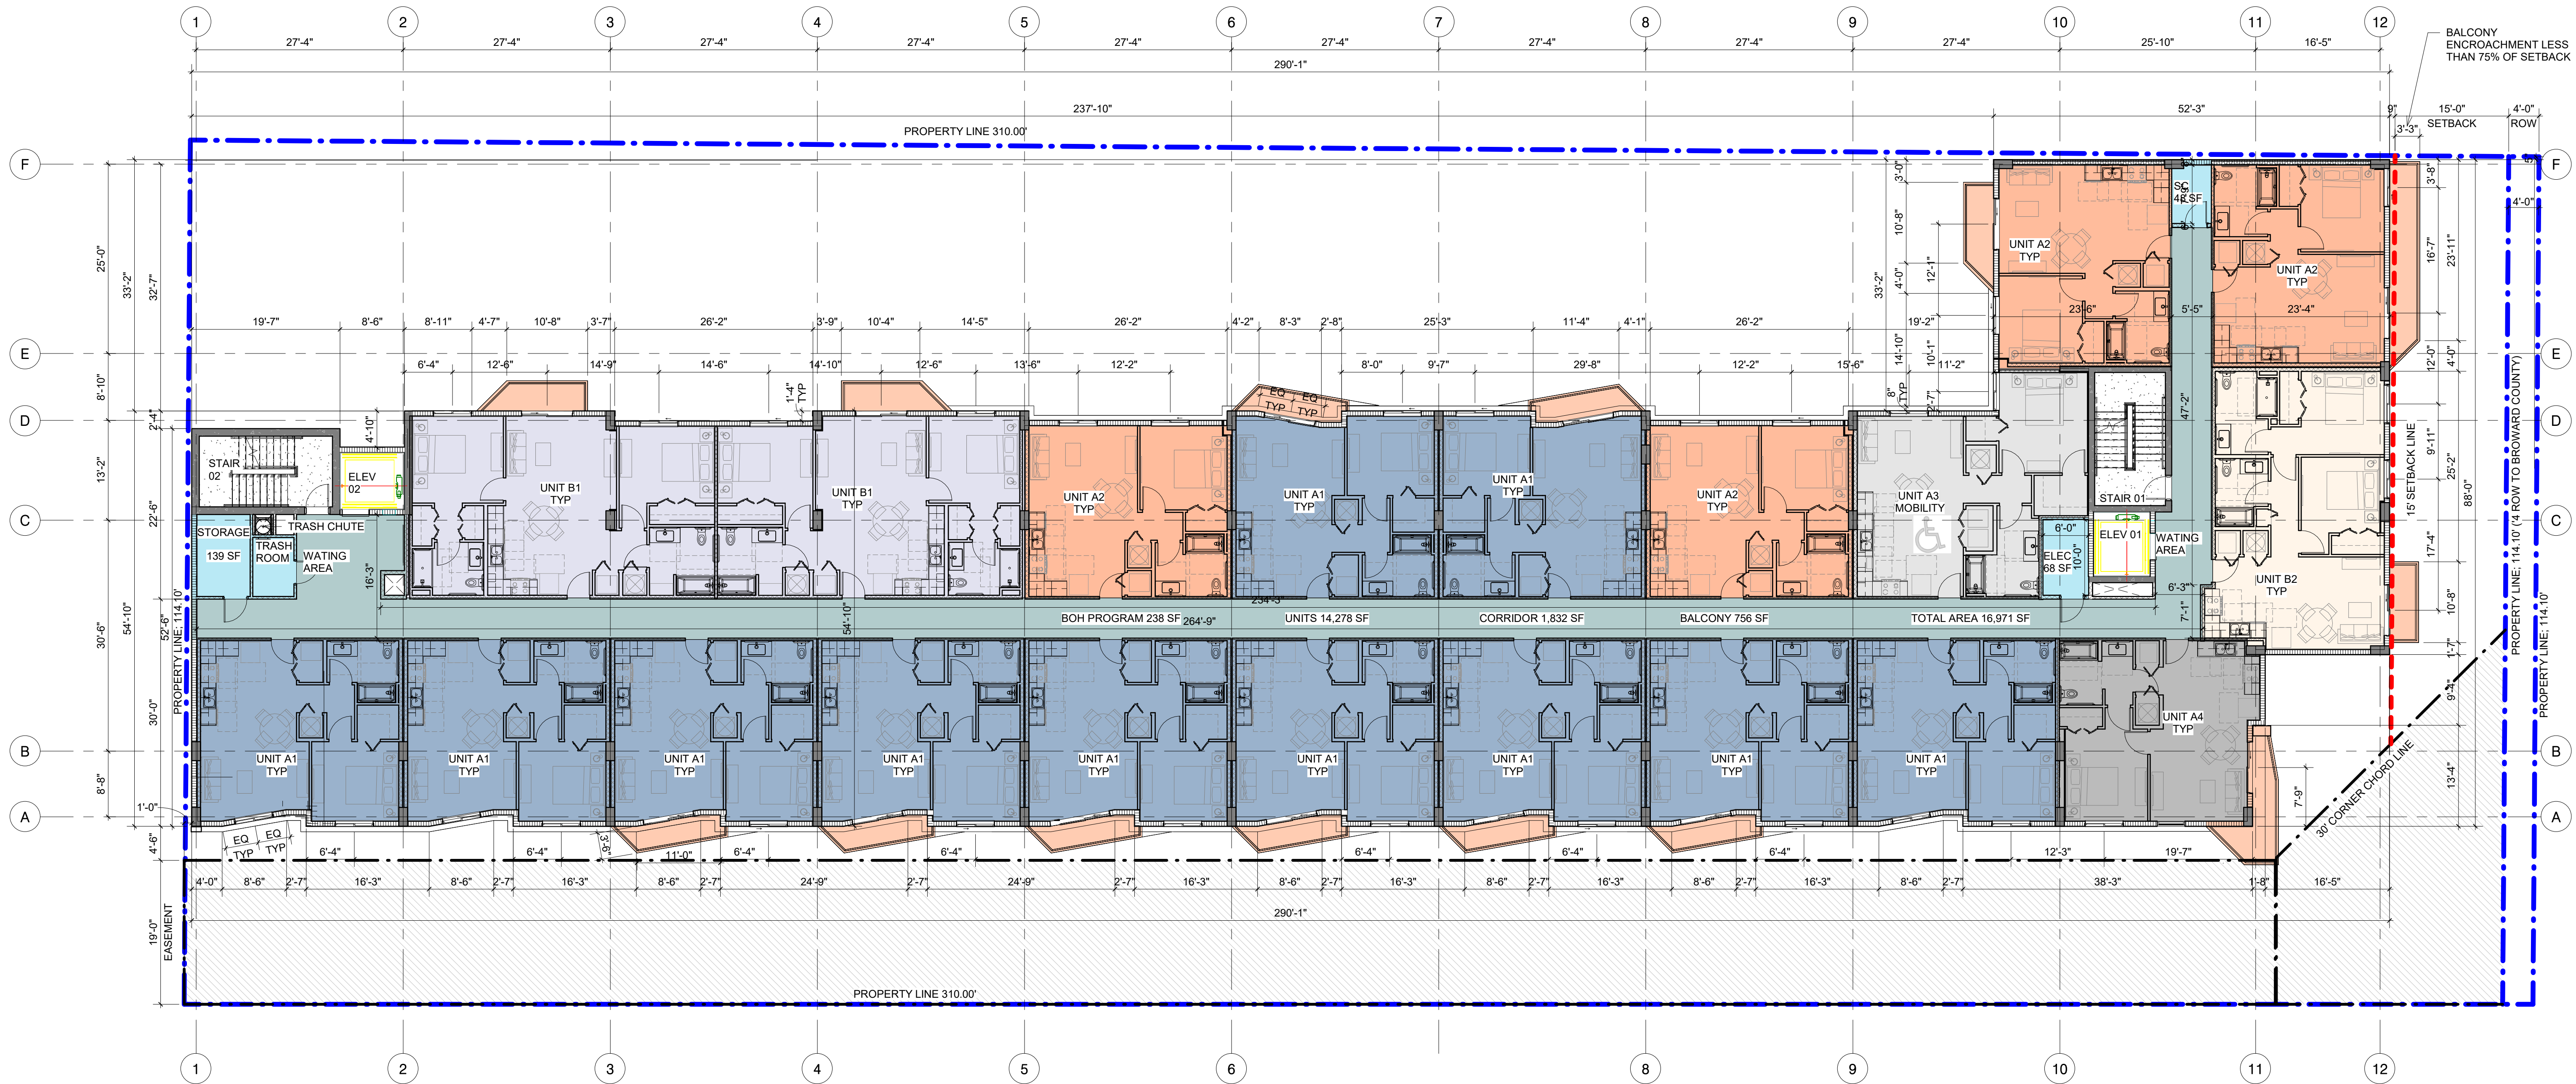


LEVEL 6 FLOOR PLAN
SCALE: 3/32" = 1'-0"

0' 10' 20' 30'

FINAL TAC SUBMITTAL (25-DP-02)

REVISIONS:

DATE: 03.03.2025
DRAWINGS AND SPECIFICATIONS AS INSTRUMENT OF PROFESSIONAL SERVICE ARE AND SHALL REMAIN THE PROPERTY OF REALIZATION ARCHITECTS LLC. THESE DOCUMENTS ARE NOT TO BE USED, IN WHOLE OR IN PART, FOR ANY OTHER PROJECTS OR PURPOSES, OR BY ANY OTHER PARTIES, THAN THOSE PROPERLY AUTHORIZED BY CONTRACT, WITHOUT THE SPECIFIC WRITTEN AUTHORIZATION OF REALIZATION ARCHITECTS LLC.

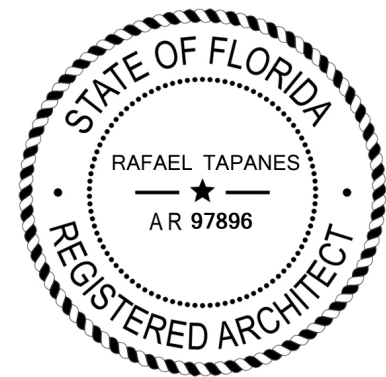

RAFAEL TAPANES AR97896


DISCIPLINE / SHEET TITLE:

LEVEL 6 FLOOR PLAN

SCALE: AS SHOWN

SHEET NO:

A-205

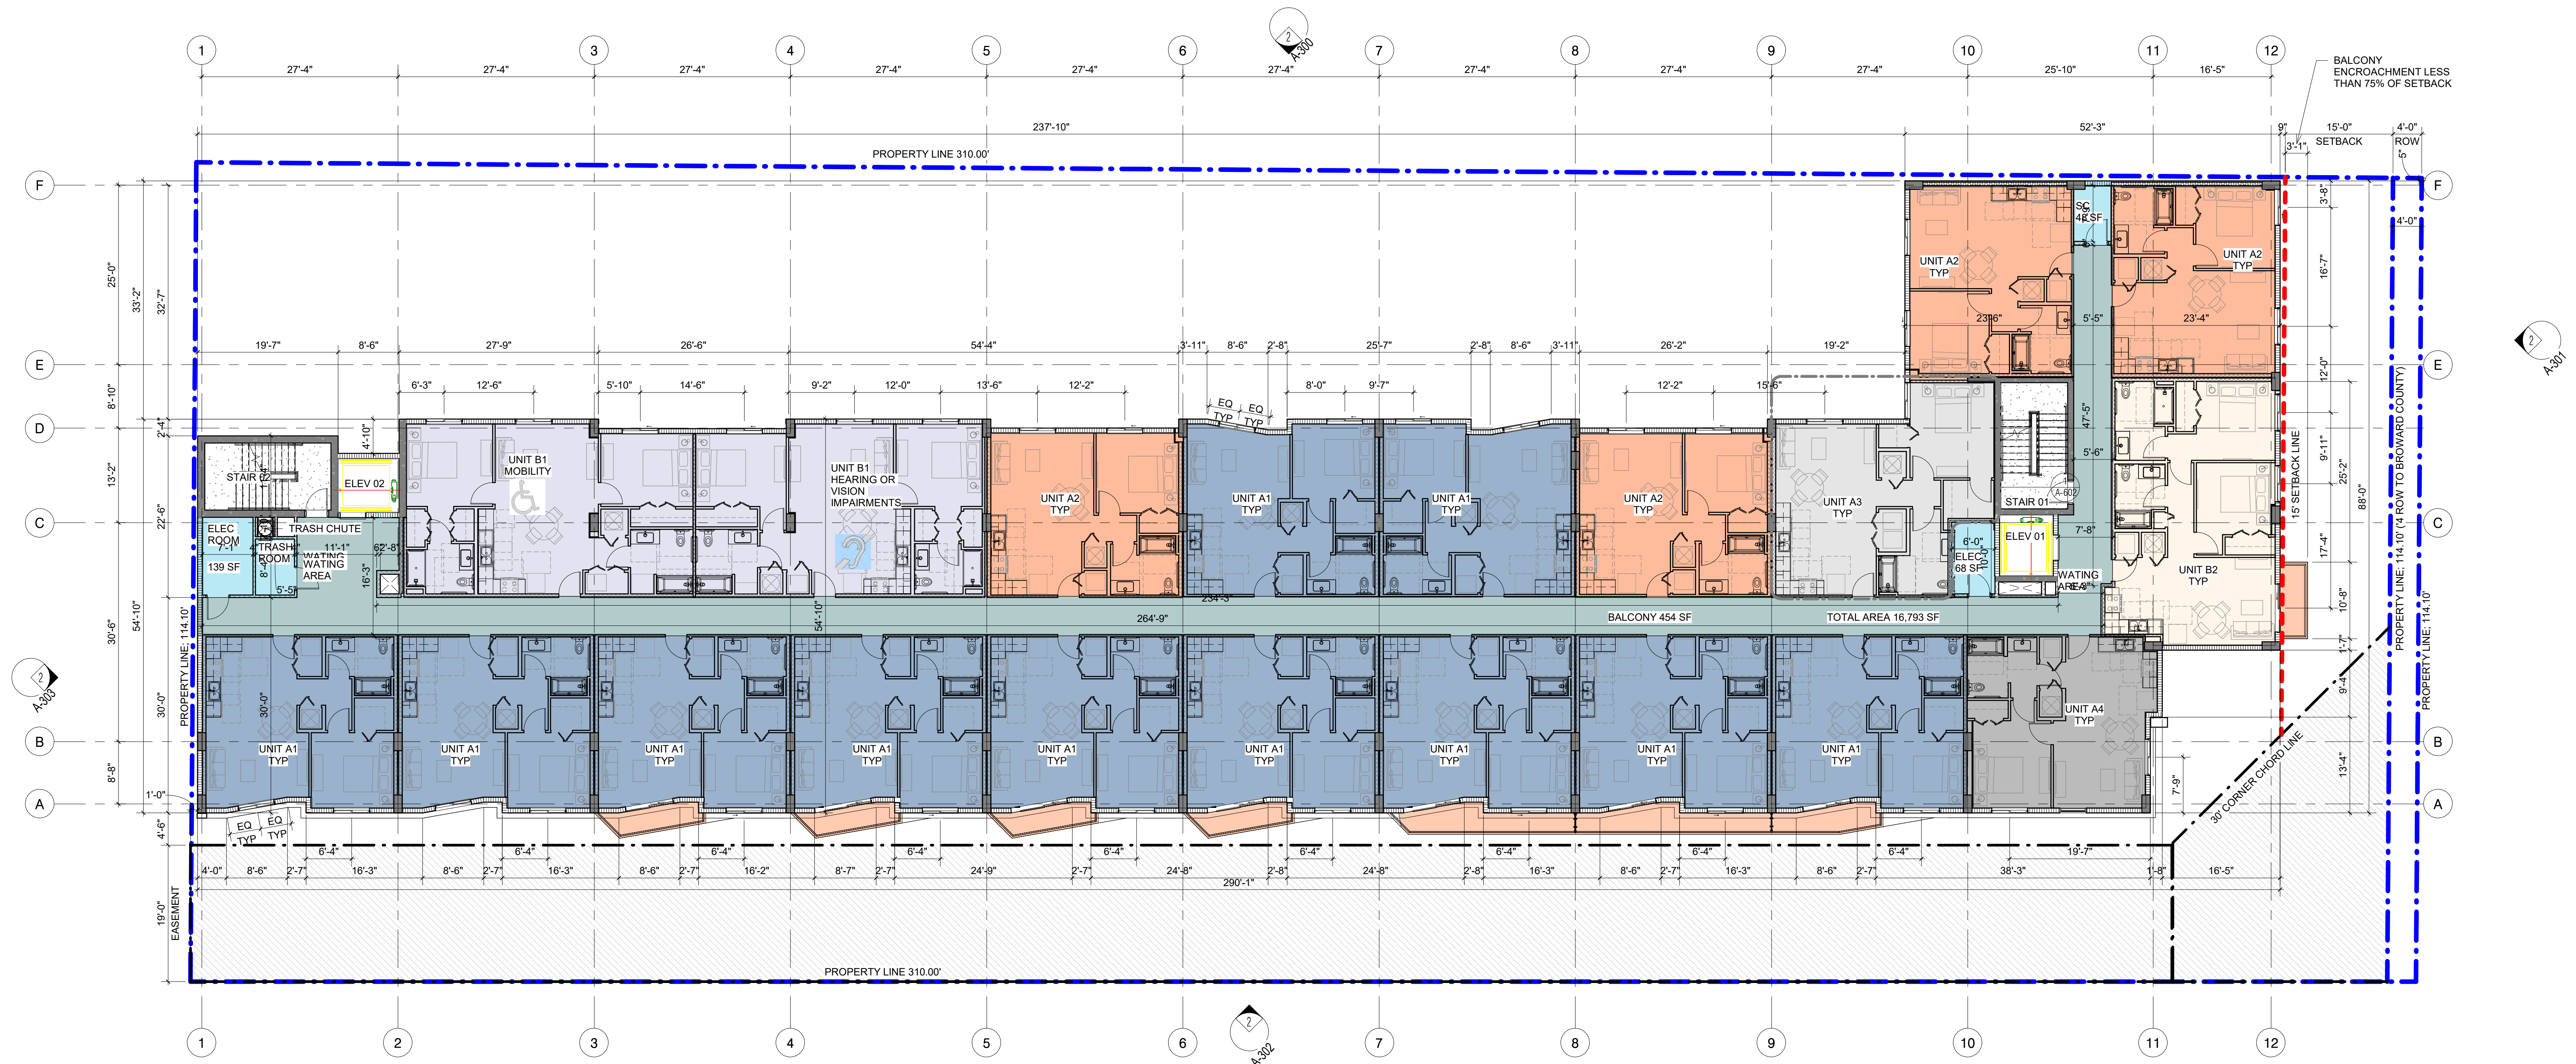



PARAMOUNT PLACE
6 SOUTH DIXIE HIGHWAY
HOLLYWOOD, FL 33020

CONSULTANTS:

VIL
HSQ GROUP
75 NW 154th STREET, SUITE 360
AMT, FL 33016
6.534.3621
EVIN@HSQGROUP.NET

INDSCAPE
WITKIN HULTS + PARTNERS
7 S 21ST AVE
HOLLYWOOD, FL 33020
4.923.9681
REMYT@WITKINDESIGN.COM




LEVEL 8 FLOOR PLAN
SCALE: 3/32" = 1'-0"

FINAL TAC SUBMITTAL (25-DP-02)

REVISIONS:

DATE: 03.03.20

DRAWINGS AND SPECIFICATIONS AS INSTRUMENT OF PROFESSIONAL SERVICE, ARE AND SHALL REMAIN THE PROPERTY OF REALIZATION ARCHITECTS LLC. THESE DOCUMENTS ARE NOT TO BE USED, IN WHOLE OR IN PART, FOR ANY OTHER PROJECTS OR PURPOSES, OR BY ANY OTHER PARTIES, THAN THOSE PROPERLY AUTHORIZED BY CONTRACT, WITHOUT THE SPECIFIC WRITTEN AUTHORIZATION OF REALIZATION ARCHITECTS LLC.

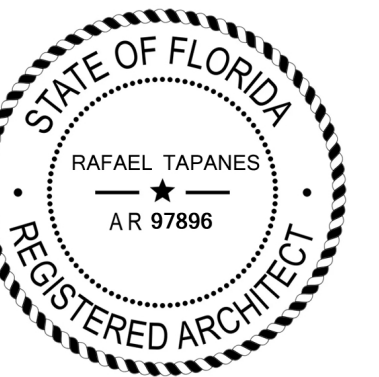

RAFAEL TAPANES AR97



DISCIPLINE / SHEET TITLE:

LEVEL 8 FLOOR PLAN

SCALE: AS SHOWN

SHEET NO.: _____

A-207

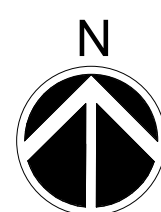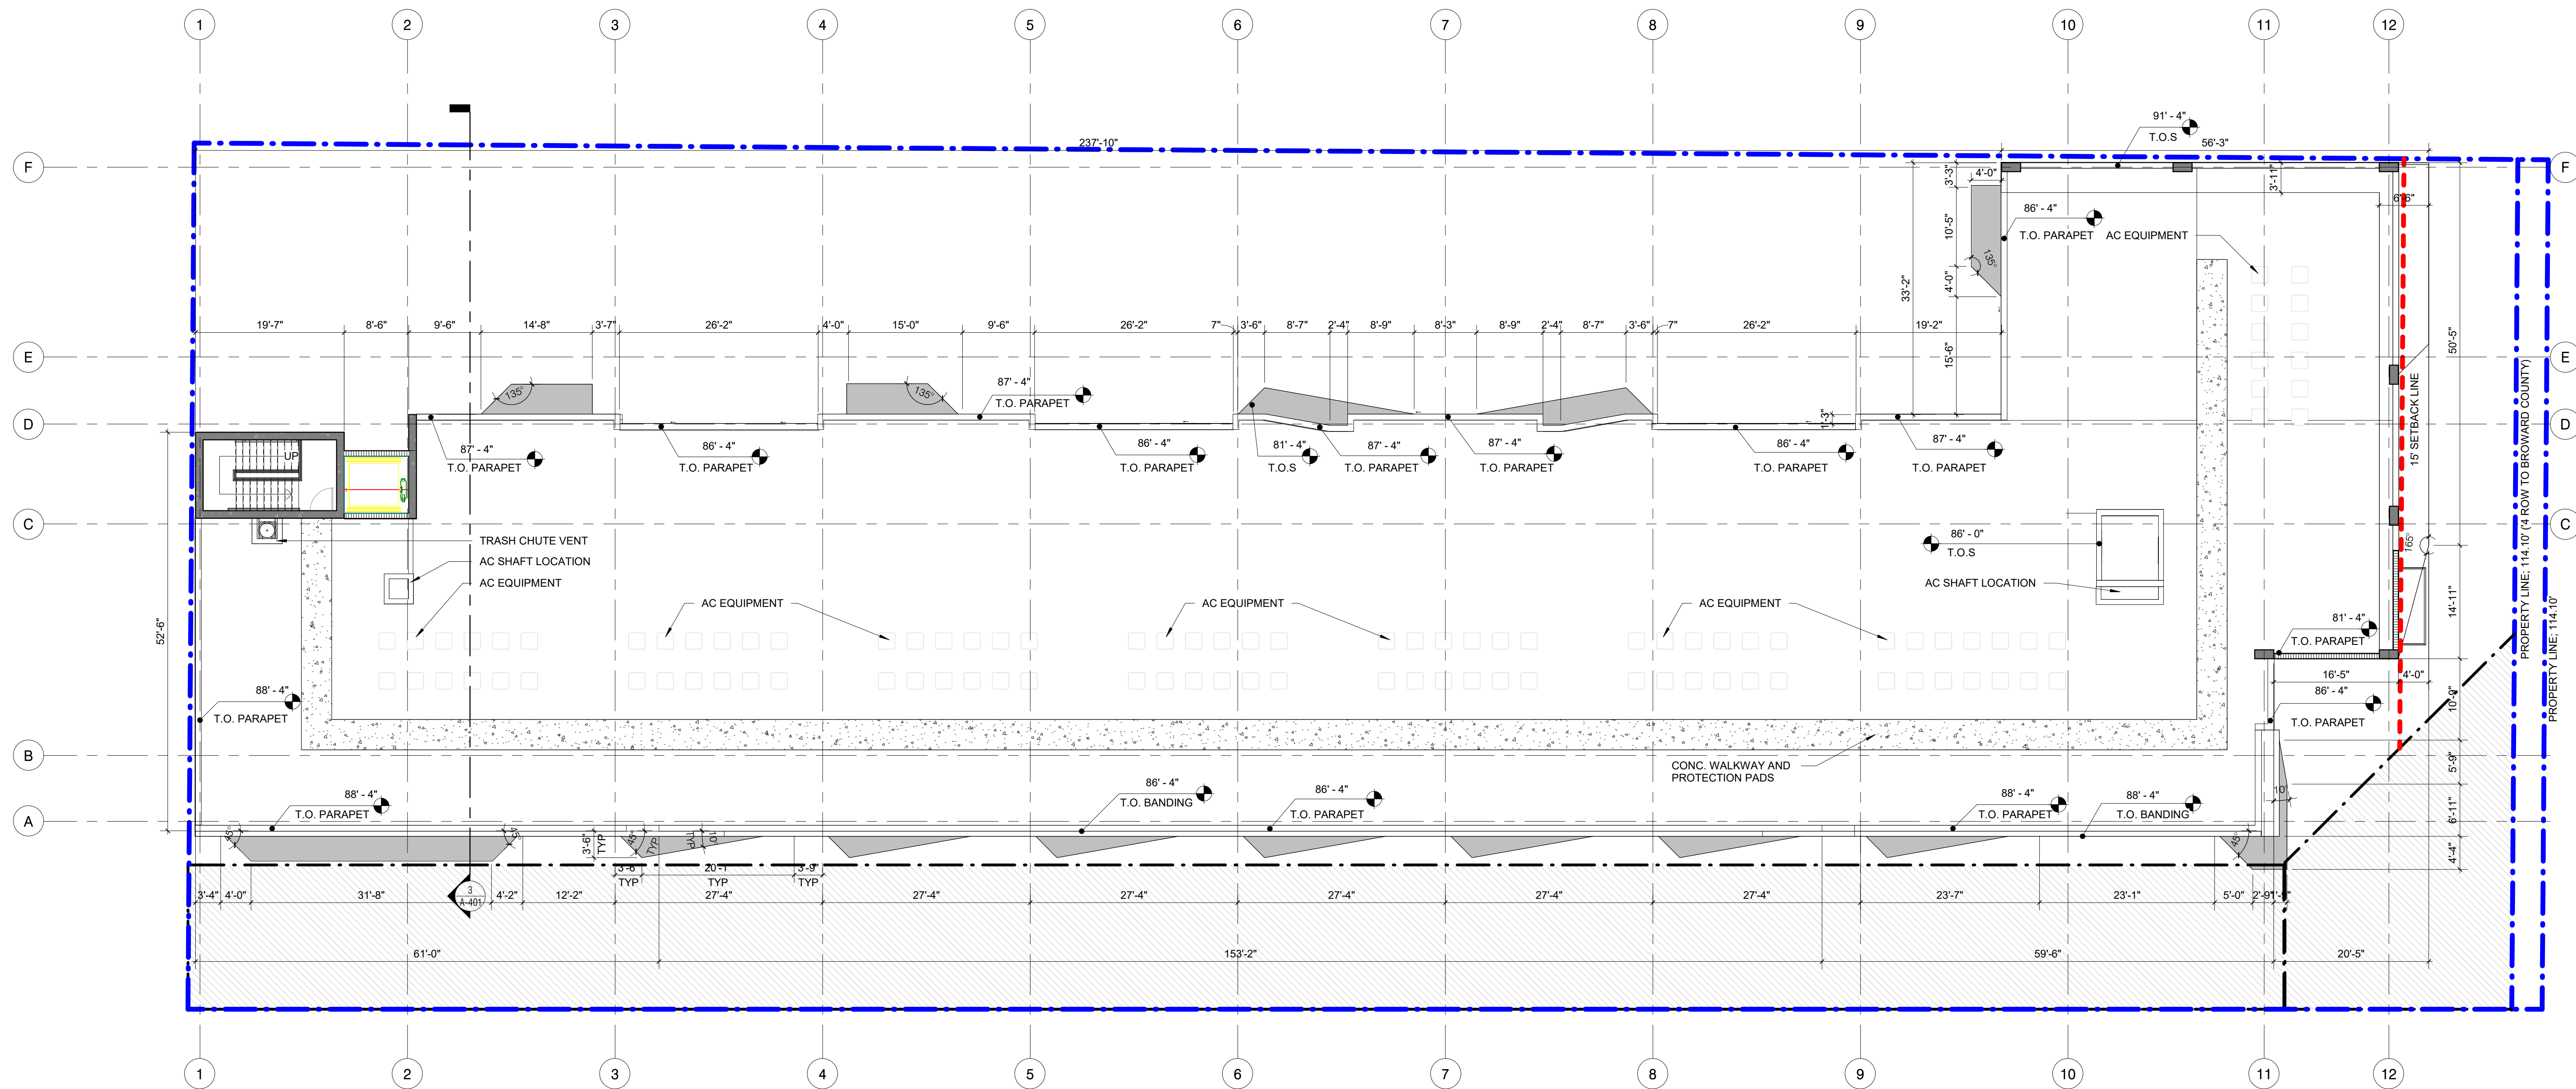

ROOF PLAN
SCALE: 3/32" = 1'-0"


0' 10' 30' 60'

FINAL TAC SUBMITTAL (25-DP-02)

REVISIONS:

DATE: 03.03.2025

DRAWINGS AND SPECIFICATIONS AS INSTRUMENT OF PROFESSIONAL SERVICE ARE AND SHALL REMAIN THE PROPERTY OF REALIZATION ARCHITECTS LLC. THESE DOCUMENTS ARE NOT TO BE USED, IN WHOLE OR IN PART, FOR ANY OTHER PROJECTS OR PURPOSES, OR BY ANY OTHER PARTIES, THAN THOSE PROPERLY AUTHORIZED BY CONTRACT, WITHOUT THE SPECIFIC WRITTEN AUTHORIZATION OF REALIZATION ARCHITECTS LLC.

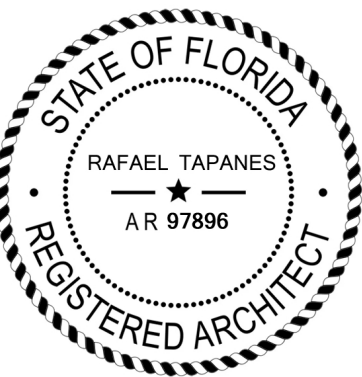

RAFAEL TAPANES AR97896

DISCIPLINE / SHEET TITLE:

ROOF PLAN

SCALE: AS SHOWN

SHEET NO:

A-208

ELEVATION LEGEND

1

PAINTED STUCCO FINISH SW 7674 - PEPPERCORN

2

PAINTED STUCCO FINISH SW 0055 - LIGHT FRENCH GRAY

3

PAINTED STUCCO FINISH SW 7005 - PURE WHITE

4

ARCHITECTURAL GARAGE SCREENING PANELS FABRIC/SYNTHETIC - LIGHT GRAY

5

6

7

8

9

10

11

ELEVATION NOTES

1. ELEVATIONS, IF SHOWN, ARE BASED UPON THE NORTH AMERICAN VERTICAL DATUM OF 1988. X 5.4 DENOTES ELEVATIONS IN FEET.
2. ALL CHANGES TO THE DESIGN WILL REQUIRE PLANNING REVIEW AND MAY BE SUBJECT TO BOARD APPROVAL.
3. MAXIMUM BUILDING HEIGHT DOES NOT EXCEED 140'-0".

STUCCO REVEAL DETAIL

MATCHING SLAT MILLION SIZE

3/4"

ELEVATION LEGEND

OPENING SA COUNTING TOWARDS NATURAL VENTILATION

MATERIAL LEGEND

1 - PAINTED STUCCO FINISH SW 7674 - PEPPERCORN
RGB: 89, 89, 90

2 - PAINTED STUCCO FINISH W/ ACCENT REVEAL
SW 0055 - LIGHT FRENCH GRAY
RGB: 194, 192, 187

3 - PAINTED STUCCO FINISH SW 7005 - PURE WHITE
RGB: 238, 236, 229

4 - ARCHITECTURAL GARAGE SCREENING PANELS
FABRIC/SYNTHETIC - LIGHT GRAY
RGB: 211 / 211 / 211
OPTIONAL - FINAL SELECTION TBD

5 - ARCHITECTURAL HORIZONTAL SLATS
ALUMINUM - GRAY
RGB: 50 / 50 / 50
OPTIONAL - FINAL SELECTION TBD

6 - BALCONY/TERRACE CONCRETE SLAB
CONCRETE - FINISHED
SW 7005 - PURE WHITE
RGB: 238 / 236 / 229

7 - RAILINGS W/ANODIZED ALUMINUM
FRAME COLOR: ALUMINUM - BLACK
RGB: 0 / 0 / 0

8 & 9 - WINDOW AND DOOR W/ ALUMINUM FRAME & IMPACT RESISTANT GLASS
FRAME COLOR: ALUMINUM - DARK GRAY
RGB: 50 / 50 / 50
GLASS COLOR: CLEAR

10 - CABLE BARRIER
METAL TENSION CABLE
COLOR: BLACK

GENERAL ELEVATION DIAGRAM - NORTH

SCALE: 1" = 100'-0"

RA

REALIZATION ARCHITECTS

1701 PONCE DE LEON BLVD | SUITE 201
CORAL GABLES, FLORIDA 33134
o - 305.284.7325
e - ra@realizationarchitects.com
w - www.realizationarchitects.com

CLIENT / PROJECT:

HTG

PARAMOUNT PLACE
826 SOUTH DIXIE HIGHWAY
HOLLYWOOD, FL 33020

CONSULTANTS:

CIVIL
HSQ GROUP
7975 NW 154th STREET, SUITE 360
MIAMI, FL 33016
786.534.3021
KEVIN@HSQGROUP.NET

LANDSCAPE
WITKIN HULTS + PARTNERS
307 S 21ST AVE
HOLLYWOOD, FL 33020
954.923.9681
JEREMYT@WITKINDSIGN.COM



1 OVERALL BUILDING ELEVATION - NORTH
SCALE: 3/32" = 1'-0"




2 COLORED OVERALL BUILDING ELEVATION - NORTH
SCALE: 3/32" = 1'-0"

FINAL TAC SUBMITTAL (25-DP-02)

REVISIONS:

DATE: 03.03.2025
DRAWINGS AND SPECIFICATIONS ARE INSTRUMENT OF PROFESSIONAL SERVICE. ARE AND SHALL REMAIN THE PROPERTY OF REALIZATION ARCHITECTS LLC. THESE DOCUMENTS ARE NOT TO BE USED, IN WHOLE OR IN PART, FOR ANY OTHER PROJECTS OR PURPOSES, OR BY ANY OTHER PARTIES, THAN THOSE PROPERLY AUTHORIZED BY CONTRACT. WITHOUT THE SPECIFIC WRITTEN AUTHORIZATION OF REALIZATION ARCHITECTS LLC.

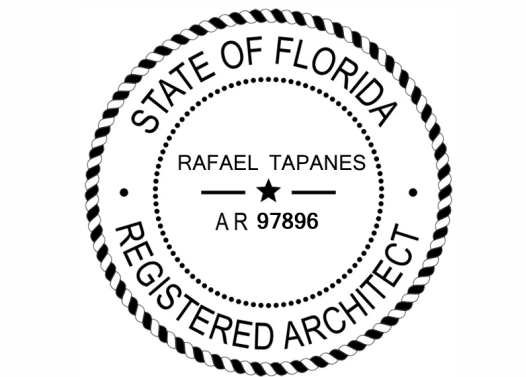

RAFAEL TAPANES AR97896
DISCIPLINE / SHEET TITLE:

OVERALL BUILDING ELEVATION - NORTH

SCALE: AS SHOWN

SHEET NO.

A-300

ELEVATION LEGEND

1

PAINTED STUCCO FINISH SW 7674 - PEPPERCORN

2

PAINTED STUCCO FINISH SW 0055 - LIGHT FRENCH GRAY

3

PAINTED STUCCO FINISH SW 7005 - PURE WHITE

4

ARCHITECTURAL GARAGE SCREENING PANELS FABRIC/SYNTHETIC - LIGHT GRAY

5

ARCHITECTURAL HORIZONTAL SLATS ALUMINUM - GRAY

6

BALCONY/TERRACE CONCRETE SLAB SW 7005 - PURE WHITE

7

RAILINGS W/ANODIZED ALUMINUM

8

WINDOW W/ ALUMINUM FRAME & IMPACT RESISTANT GLASS

9

DOOR W/ ALUMINUM FRAME & IMPACT RESISTANT GLASS

10

BARRIER CABLE

11

ALUMINUM STOREFRONT SYSTEM W/ IMPACT RESISTANT GLASS

ELEVATION NOTES

1. ELEVATIONS, IF SHOWN, ARE BASED UPON THE NORTH AMERICAN VERTICAL DATUM OF 1988. X 5.4 DENOTES ELEVATIONS IN FEET.

2. ALL CHANGES TO THE DESIGN WILL REQUIRE PLANNING REVIEW AND MAY BE SUBJECT TO BOARD APPROVAL.

3. MAXIMUM BUILDING HEIGHT DOES NOT EXCEED 140'-0".

STUCCO REVEAL DETAIL

MATCH BUILDING MILLION SIZE

3/4"

ELEVATION LEGEND

OPENING SA COUNTING TOWARDS NATURAL VENTILATION

MATERIAL LEGEND

1 - PAINTED STUCCO FINISH SW 7674 - PEPPERCORN
RGB: 89, 89, 90

2 - PAINTED STUCCO FINISH W/ ACCENT REVEAL
SW 0055 - LIGHT FRENCH GRAY
RGB: 194, 192, 187

3 - PAINTED STUCCO FINISH SW 7005 - PURE WHITE
RGB: 238, 236, 229

4 - ARCHITECTURAL GARAGE SCREENING PANELS
FABRIC/SYNTHETIC - LIGHT GRAY
RGB: 211 / 211 / 211
OPTIONAL - FINAL SELECTION TBD

5 - ARCHITECTURAL HORIZONTAL SLATS
ALUMINUM - GRAY
RGB: 50 / 50 / 50
OPTIONAL - FINAL SELECTION TBD

6 - BALCONY/TERRACE CONCRETE SLAB
CONCRETE - FINISHED
SW 7005 - PURE WHITE
RGB: 238 / 236 / 229

7 - RAILINGS W/ANODIZED ALUMINUM
FRAME COLOR:
ALUMINUM - BLACK
RGB: 0 / 0 / 0

8 & 9 - WINDOW AND DOOR W/ ALUMINUM FRAME & IMPACT RESISTANT GLASS
FRAME COLOR:
ALUMINUM - DARK GRAY
RGB: 50 / 50 / 50
GLASS COLOR: CLEAR

10 - CABLE BARRIER
METAL TENSION CABLE
COLOR: BLACK

GENERAL ELEVATION DIAGRAM - SOUTH

SCALE: 1" = 100'-0"

RA

REALIZATION

ARCHITECTS

1701 PONCE DE LEON BLVD | SUITE 201

CORAL GABLES, FLORIDA 33134

o - 305.284.7325

e - ra@realizationarchitects.com

w - www.realizationarchitects.com

CLIENT / PROJECT:

HTG

PARAMOUNT PLACE

826 SOUTH DIXIE HIGHWAY

HOLLYWOOD, FL 33020

CONSULTANTS:

CIVIL

HSG GROUP

7975 NW 154th STREET, SUITE 360

MIAMI, FL 33016

786.534.3021

KEVIN@HSGGROUP.NET

LANDSCAPE

WITKIN HULTS + PARTNERS

307 S 21ST AVE

HOLLYWOOD, FL 33020

954.923.9681

JEREMYT@WITKINDSIGN.COM

2 COLORED OVERALL BUILDING ELEVATION - SOUTH
SCALE: 3/32" = 1'-0"

FINAL TAC SUBMITTAL (25-DP-02)

REVISIONS:

DATE: 03.03.2025

DRAWINGS AND SPECIFICATIONS ARE INSTRUMENT OF PROFESSIONAL SERVICE. ARE AND SHALL REMAIN THE PROPERTY OF REALIZATION ARCHITECTS LLC. THESE DOCUMENTS ARE NOT TO BE USED, IN WHOLE OR IN PART, FOR ANY OTHER PROJECTS OR PURPOSES, OR BY ANY OTHER PARTIES, THAN THOSE PROPERLY AUTHORIZED BY CONTRACT. WITHOUT THE SPECIFIC WRITTEN AUTHORIZATION OF REALIZATION ARCHITECTS LLC.

STATE OF FLORIDA

RAFAEL TAPANES

A R 97896

REGISTERED ARCHITECT

RAFAEL TAPANES

AR97896

DISCIPLINE / SHEET TITLE:

OVERALL BUILDING ELEVATION - SOUTH

SCALE:

AS SHOWN

SHEET NO:

A-302

ELEVATION LEGEND

1

PAINTED STUCCO FINISH SW 7674 - PEPPERCORN

2

PAINTED STUCCO FINISH SW 0055 - LIGHT FRENCH GRAY

3

PAINTED STUCCO FINISH SW 7005 - PURE WHITE

4

ARCHITECTURAL GARAGE SCREENING PANELS FABRIC/SYNTHETIC - LIGHT GRAY

5

6

7

8

9


10

11

ELEVATION NOTES


1. ELEVATIONS, IF SHOWN, ARE BASED UPON THE NORTH AMERICAN VERTICAL DATUM OF 1988. X 5.4 DENOTES ELEVATIONS IN FEET.
2. ALL CHANGES TO THE DESIGN WILL REQUIRE PLANNING REVIEW AND MAY BE SUBJECT TO BOARD APPROVAL.
3. MAXIMUM BUILDING HEIGHT DOES NOT EXCEED 140'-0".

STUCCO REVEAL DETAIL

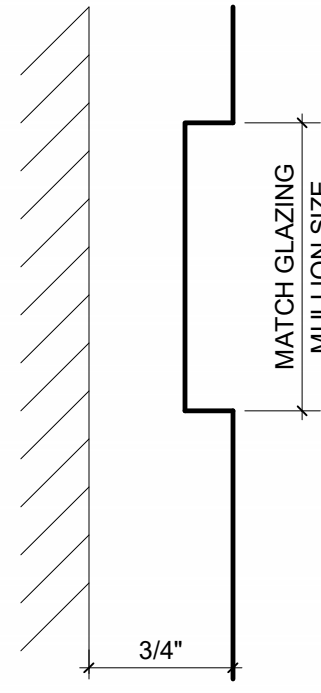

MATCHING WALL SECTION
3/4"

ELEVATION LEGEND

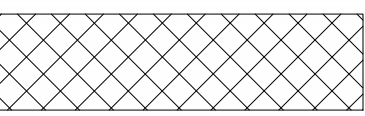OPENING SA COUNTING TOWARDS NATURAL VENTILATION

MATERIAL LEGEND

1 - PAINTED STUCCO FINISH
SW 7674 - PEPPERCORN
RGB: 89, 89, 90

2 - PAINTED STUCCO FINISH
W/ ACCENT REVEAL
SW 0055 - LIGHT FRENCH GRAY
RGB: 194, 192, 187

3 - PAINTED STUCCO FINISH
SW 7005 - PURE WHITE
RGB: 238, 236, 229

4 - ARCHITECTURAL GARAGE
SCREENING PANELS
FABRIC/SYNTHETIC - LIGHT GRAY
RGB: 211 / 211 / 211
OPTIONAL - FINAL
SELECTION TBD

5 - ARCHITECTURAL
HORIZONTAL SLATS
ALUMINUM - GRAY
RGB: 50 / 50 / 50
OPTIONAL - FINAL
SELECTION TBD

6 - BALCONY/TERRACE
CONCRETE SLAB
CONCRETE - FINNISHED
SW 7005 - PURE WHITE
RGB: 238 / 236 / 229

7 - RAILINGS W/ANODIZED
ALUMINUM
FRAME COLOR:
ALUMINUM - BLACK
RGB: 0 / 0 / 0

8 & 9 - WINDOW AND DOOR
W/ ALUMINUM FRAME &
IMPACT RESISTANT GLASS
FRAME COLOR:
ALUMINUM - DARK GRAY
RGB: 50 / 50 / 50
GLASS COLOR: CLEAR

10 - CABLE BARRIER
METAL TENSION CABLE
COLOR: BLACK

GENERAL ELEVATION DIAGRAM - WEST

SCALE: 1" = 100'-0"

RA

REALIZATION
ARCHITECTS

1701 PONCE DE LEON BLVD | SUITE 201
CORAL GABLES, FLORIDA 33134
o - 305.284.7325
e - ra@realizationarchitects.com
w - www.realizationarchitects.com

CLIENT / PROJECT:


HTG

PARAMOUNT PLACE
826 SOUTH DIXIE HIGHWAY
HOLLYWOOD, FL 33020

CONSULTANTS:

CIVIL
HSQ GROUP
7975 NW 154th STREET, SUITE 360
MIAMI, FL 33016
786.534.3021
KEVIN@HSQGROUP.NET

LANDSCAPE
WITKIN HULTS + PARTNERS
307 S 21ST AVE
HOLLYWOOD, FL 33020
954.923.9681
JEREMY@WITKINDSIGN.COM

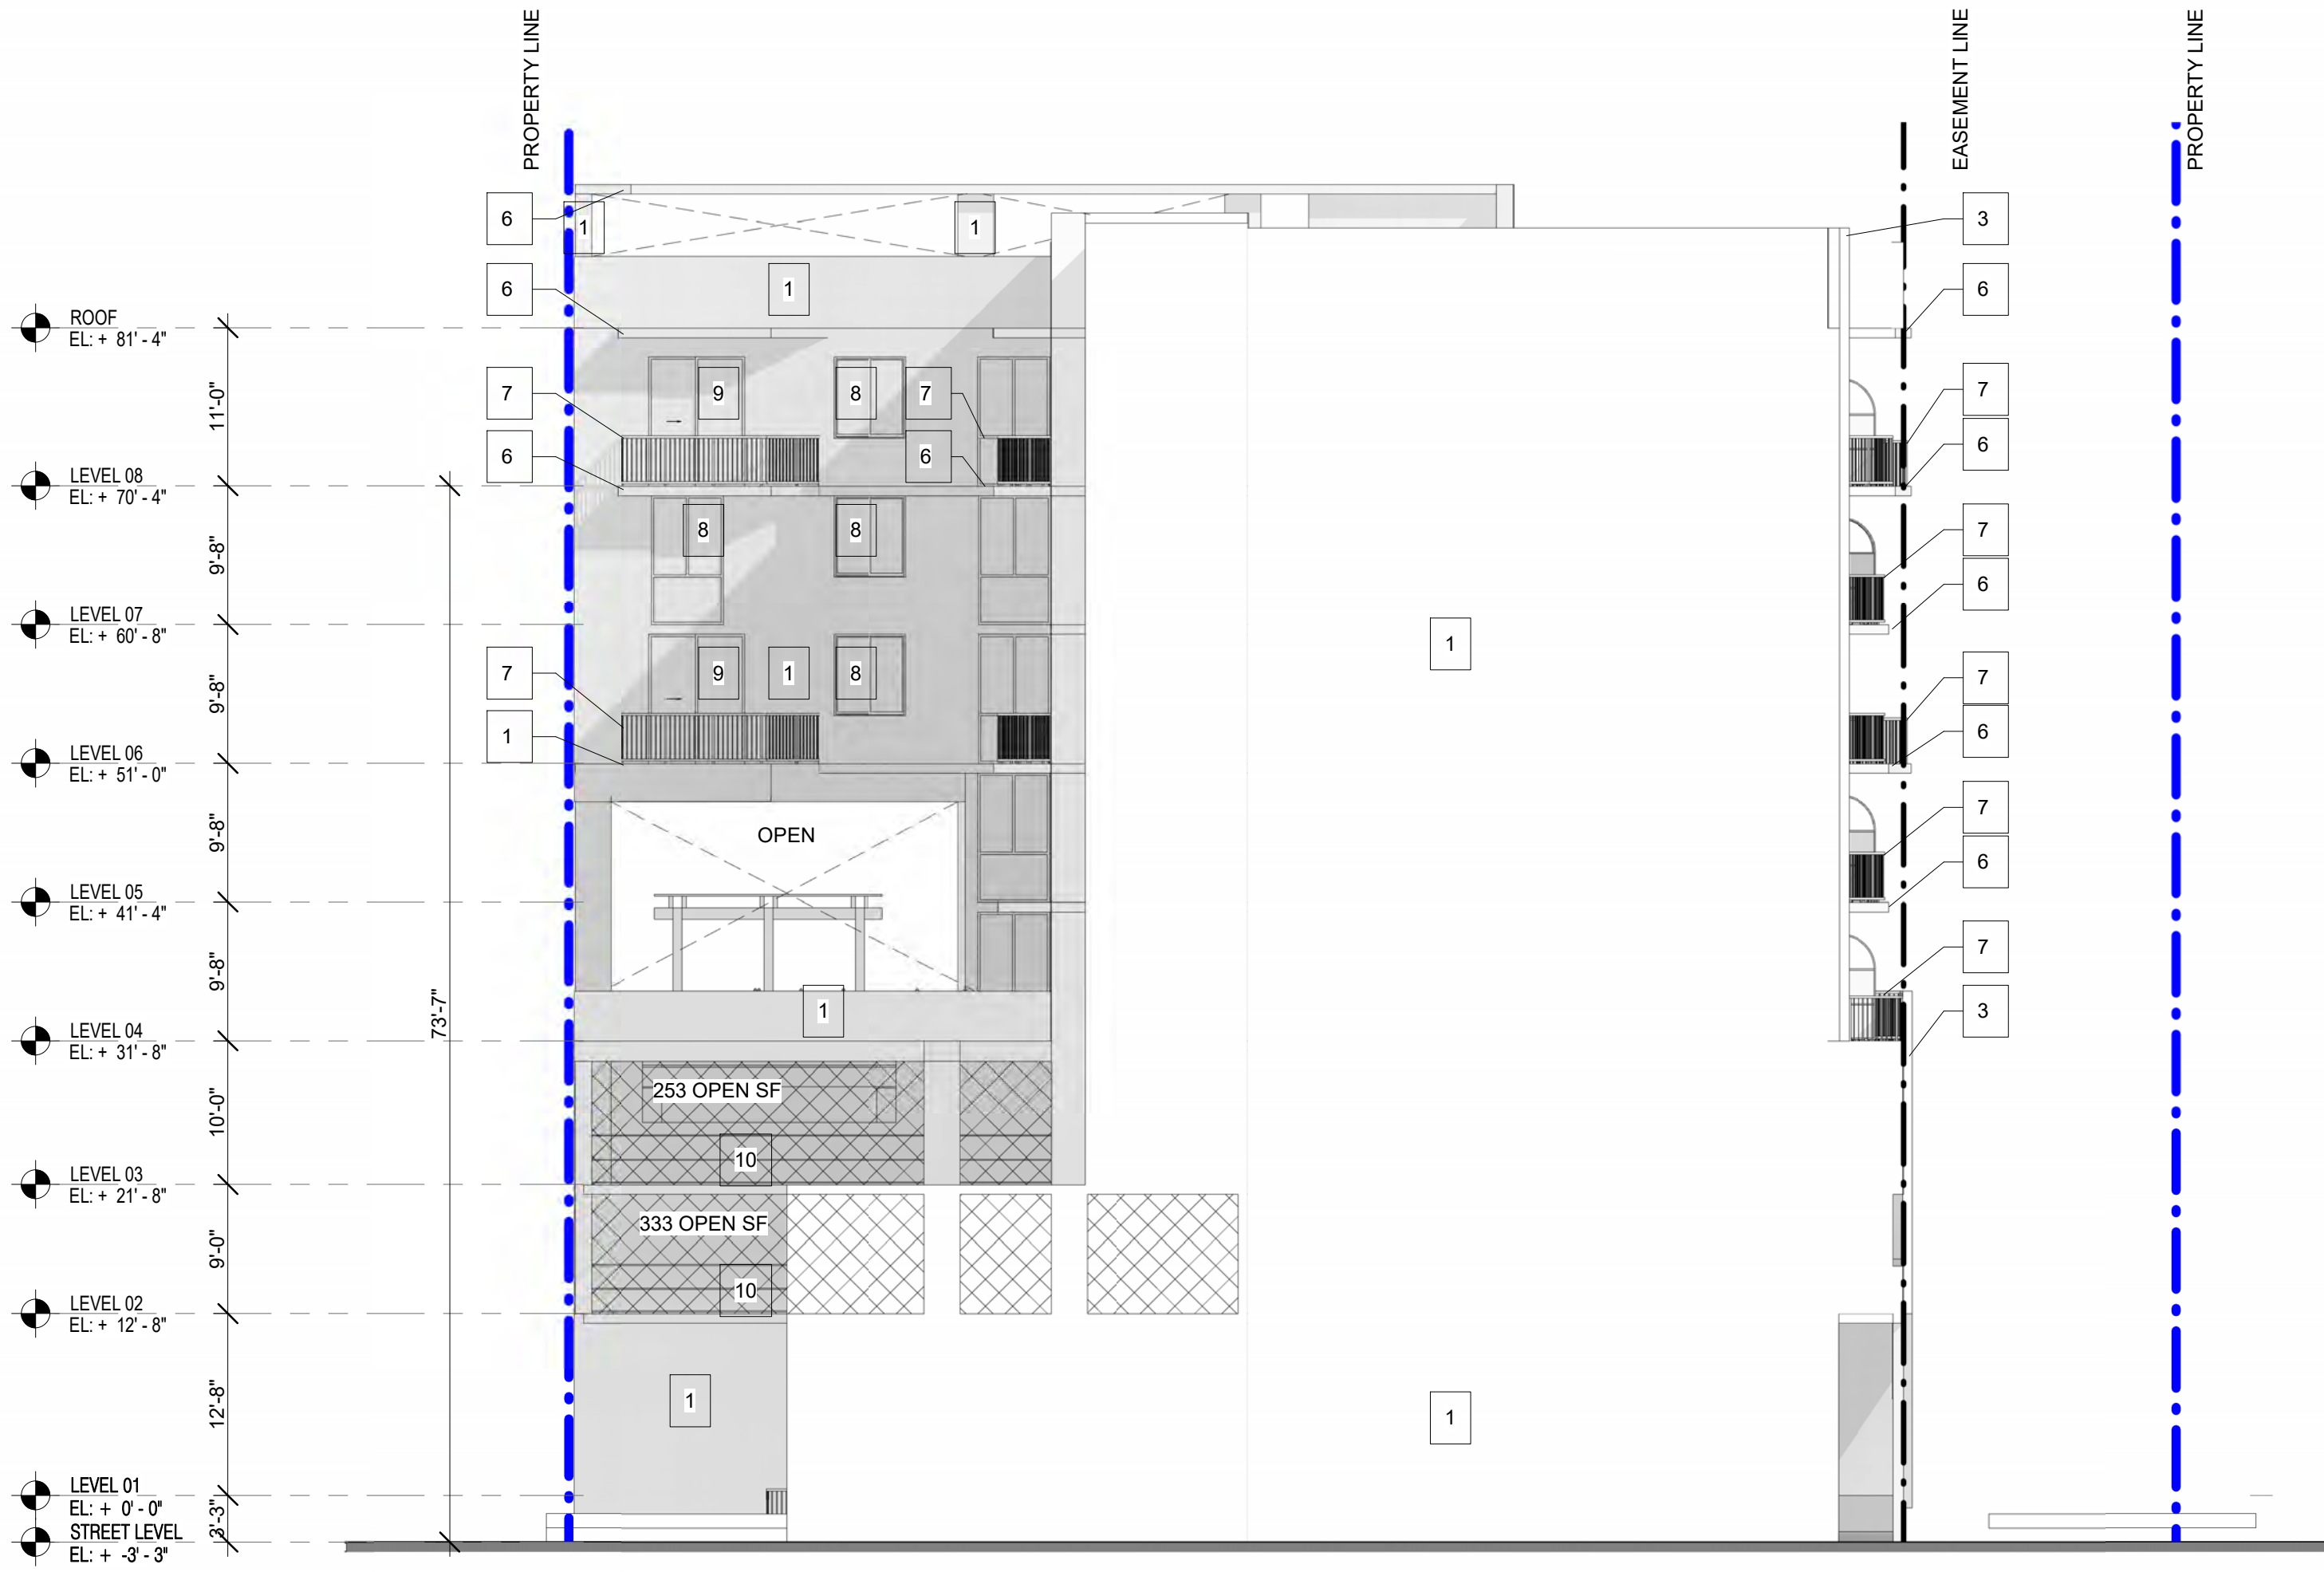


1 OVERALL BUILDING ELEVATION - WEST
SCALE: 3/32" = 1'-0"



2 COLORED OVERALL BUILDING ELEVATION - WEST
SCALE: 3/32" = 1'-0"

REVISIONS:

DATE: 03.03.2025
DRAWINGS AND SPECIFICATIONS AS INSTRUMENT OF PROFESSIONAL SERVICE ARE AND SHALL REMAIN THE PROPERTY OF REALIZATION ARCHITECTS LLC. THESE DOCUMENTS ARE NOT TO BE USED, IN WHOLE OR IN PART, FOR ANY OTHER PROJECTS OR PURPOSES, OR BY ANY OTHER PARTIES, THAN THOSE PROPERLY AUTHORIZED BY CONTRACT, WITHOUT THE SPECIFIC WRITTEN AUTHORIZATION OF REALIZATION ARCHITECTS LLC.

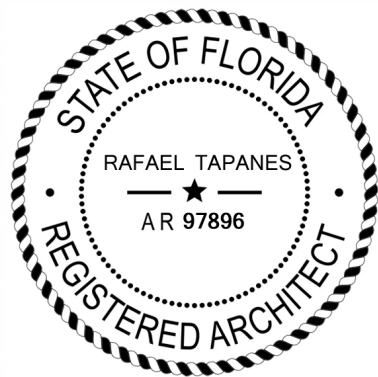

RAFAEL TAPANES AR97896

DISCIPLINE / SHEET TITLE:

OVERALL BUILDING ELEVATION - WEST

SCALE: AS SHOWN

SHEET NO.

A-303



RENDER 03 - NORTH-WEST FACADE



RENDER 03 - NORTH-EAST FACADE




RENDER 02 - SOUTH-WESTFACADE



RENDER 01 - SOUTH-EAST FACADE

REVISIONS:

DATE: 03.03.2025
DRAWINGS AND SPECIFICATIONS ARE INSTRUMENT OF PROFESSIONAL SERVICE AND SHALL REMAIN THE PROPERTY OF REALIZATION ARCHITECTS LLC. THESE DOCUMENTS ARE NOT TO BE USED, IN WHOLE OR IN PART, FOR ANY OTHER PROJECTS OR PURPOSES, OR BY ANY OTHER PARTIES, THAN THOSE PROPERLY AUTHORIZED BY CONTRACT. WITHOUT THE SPECIFIC WRITTEN AUTHORIZATION OF REALIZATION ARCHITECTS LLC.

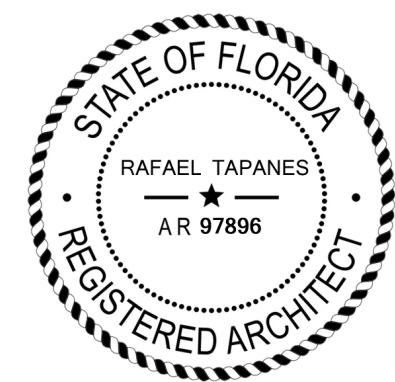

RAFAEL TAPANES AR97896

DISCIPLINE / SHEET TITLE:

3D VIEWS

SCALE: AS SHOWN

SHEET NO:

A-1000

SURFACE WATER MANAGEMENT CALCULATIONS

PARAMOUNT PLACE

CITY OF HOLLYWOOD, BROWARD COUNTY, FLORIDA

HSQ PROJECT No.: 2410-87

Prepared For:

Housing Trust Group

3225 Aviation Avenue | 6th Floor
Coconut Grove, FL 33133


Prepared By:



HSQ GROUP, INC.

Engineers • Planners • Surveyors
4577 North Nob Hill Road, Suite 210
Sunrise, FL 33351
(954) 440-6990 Phone

DATE: 02/28/2025

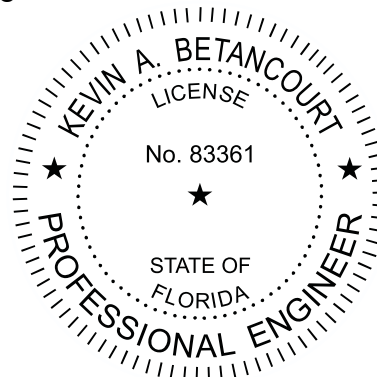

2/28/2025

This item has been digitally signed and sealed by Kevin A. Betancourt, PE on the date adjacent to the seal. Printed copies of this document are not considered signed and sealed and the signature must be verified on any electronic copies.



PARAMOUNT PLACE

EXISTING CONDITION DRAINAGE CALCULATIONS

Future Avg. Wet Season Goundwater Elevation:	2.50	NAVD
Future Broward County 100-Year Flood Elevation:	10.50	NAVD
FEMA Baseflood Elevation:	9.00	NAVD (Zone AE)

Land Use Summary:

Lake/Water Areas (A_L):	0 sf	or	0.000 ac
Roof Areas (A_R):	4,251 sf	or	0.098 ac
Paved Areas (A_P):	33,619 sf	or	0.772 ac
Green Areas (A_G):	68,992 sf	or	1.584 ac
<u>Total (A_T):</u>	<u>106,862 sf</u>	or	<u>2.453 ac</u>

PARAMOUNT PLACE
EXISTING STAGE\STORAGE AREA CALCULATION



Stage (NAVD)	Pavement Area	Landscape Area	Concrete Area					Building Area FFE=11.90	Total Site
	Area 0.746 0.000 (ac.-ft.)	Area 1.584 0.000 (ac.-ft.)	0.026 0.000 (ac.-ft.)	Area 0.000 0.000 (ac.-ft.)	Area 0.000 0.000 (ac.-ft.)	Area 0.000 0.000 (ac.-ft.)	Area 0.000 0.000 (ac.-ft.)	Area 0.098 0.000 (ac.-ft.)	
2.50	0.00	0.00	0.00	0.00	0.00	0.00	0.00	0.00	0.00
3.00	0.00	0.00	0.00	0.00	0.00	0.00	0.00	0.00	0.00
3.50	0.00	0.00	0.00	0.00	0.00	0.00	0.00	0.00	0.00
4.00	0.00	0.00	0.00	0.00	0.00	0.00	0.00	0.00	0.00
4.50	0.00	0.00	0.00	0.00	0.00	0.00	0.00	0.00	0.00
5.00	0.00	0.00	0.00	0.00	0.00	0.00	0.00	0.00	0.00
5.50	0.00	0.00	0.00	0.00	0.00	0.00	0.00	0.00	0.00
6.00	0.00	0.00	0.00	0.00	0.00	0.00	0.00	0.00	0.00
6.50	0.00	0.00	0.00	0.00	0.00	0.00	0.00	0.00	0.00
7.00	0.01	0.00	0.00	0.00	0.00	0.00	0.00	0.00	0.01
7.50	0.13	0.03	0.00	0.00	0.00	0.00	0.00	0.00	0.16
8.00	0.39	0.14	0.00	0.00	0.00	0.00	0.00	0.00	0.53
8.50	0.76	0.33	0.00	0.00	0.00	0.00	0.00	0.00	1.09
9.00	1.13	0.60	0.01	0.00	0.00	0.00	0.00	0.00	1.74
9.50	1.50	0.96	0.01	0.00	0.00	0.00	0.00	0.00	2.48
10.00	1.88	1.40	0.02	0.00	0.00	0.00	0.00	0.00	3.30
10.50	2.25	1.93	0.03	0.00	0.00	0.00	0.00	0.00	4.20
11.00	2.62	2.54	0.04	0.00	0.00	0.00	0.00	0.00	5.19
11.50	3.00	3.23	0.05	0.00	0.00	0.00	0.00	0.00	6.27
12.00	3.37	4.00	0.06	0.00	0.00	0.00	0.00	0.00	7.43

Soil Storage

Land Use Summary:

	Acres	Percent
Lake Areas (A_L):	0.000	0.0%
Roof Areas (A_R):	0.098	4.0%
Paved Areas (A_P):	0.772	31.5%
Green Areas (A_G):	1.584	64.6%
Total (A_T):	2.453	100.0%

Compacted Soil Storage per
SFWMD Vol. IV Page C-III-1

Depth to Water Table (feet)	Water Storage (inches)
1	0.45
2	1.88
3	4.05
4	6.75

Average Pervious Grade (Elev.): 9.48 ft
Depth to Water Table: 6.98 ft
Soil Storage at Average Depth (S_S): 6.75 inches

Weighted S value:

$$= S_S \times \% \text{ Pervious}$$

$$= 6.75 \times 0.646 =$$

$$= \boxed{4.36 \text{ inches}}$$

$$CN = 1000 / (S + 10)$$

$$= 70$$

Rainfalls (P)

From Figure C-4, 10-Year, 24-Hour Storm = 8.30 inches

From Figure C-5, 25-Year, 72-Hour Storm = 14.00 inches

From Figure C-9, 100-Year, 72-Hour Storm = 17.50 inches

SFMWD Storm Events

25-Yr 3-Day Storm Event

$$\begin{aligned} \text{Runoff (Q)} &= (P - 0.2S)^2 / (P + 0.8S) \\ &= (14 - (0.2 \times 4.36))^2 / (14 + (0.8 \times 4.36)) \\ &= 9.86 \text{ inches of total runoff} \end{aligned}$$

$$\begin{aligned} \text{Runoff Volume} &= Q \times \text{Project Area} \\ &= 9.86 \times 2.453 = 24.19 \text{ acre-inches} = 2.02 \text{ acre-ft.} \end{aligned}$$

Stage for 25-Year 3-day Storm Event	9.19 ft. NAVD
-------------------------------------	---------------

100-Yr 3-Day Storm Event

$$\begin{aligned} \text{Runoff (Q)} &= (P - 0.2S)^2 / (P + 0.8S) \\ &= (17.5 - (0.2 \times 4.36))^2 / (17.5 + (0.8 \times 4.36)) \\ &= 14.59 \text{ inches of total runoff} \end{aligned}$$

$$\begin{aligned} \text{Runoff Volume} &= Q \times \text{Project Area} \\ &= 14.59 \times 2.453 = 35.79 \text{ acre-inches} = 2.98 \text{ acre-ft.} \end{aligned}$$

Stage for 100-Year 3-day Storm Event	9.81 ft. NAVD
--------------------------------------	---------------

PARAMOUNT PLACE

PROPOSED DRAINAGE CALCULATIONS

Future Avg. Wet Season Groundwater Elevation:	2.50	NAVD
Future Broward County 100-Year Flood Elevation:	10.50	NAVD
FEMA Baseflood Elevation:	9.00	NAVD (Zone AE)

Land Use Summary:

Lake/Water Areas (A_L):	0	sf	or	0.000	ac
Roof Areas (A_R):	23,924	sf	or	0.549	ac
Paved Areas (A_P):	7,797	sf	or	0.179	ac
Green Areas (A_G):	3,309	sf	or	0.076	ac
<u>Total (A_T):</u>	35,030	sf	or	0.804	ac

Compute Required Pretreatment Volume:

1. Provide at least 1/2 inch over the developed project:

$$\begin{aligned}
 V_{PRE} &= 0.5 \text{ inch} \times A_T \times 1 \text{ ft} / 12 \text{ inches} \\
 &= 0.5 \times 2.013 / 12 \\
 &= 0.03 \text{ ac-ft or } 0.40 \text{ ac-in}
 \end{aligned}$$

Compute Water Quality Volume:

1. Provide at least 1 inch over the developed project:

$$\begin{aligned}
 V_{PRE} &= 1 \text{ inch} \times A_T \times 1 \text{ ft} / 12 \text{ inches} \\
 &= 1 \times 2.013 / 12 \\
 &= 0.07 \text{ ac-ft or } 0.80 \text{ ac-in}
 \end{aligned}$$
2. Provide 2.5" over % impervious area:
 - a) Site Area for water quality pervious/impervious calculation:

$$\begin{aligned}
 A_S &= A_T - (A_L + A_R) \\
 &= 2.013 - () \\
 &= 0.255 \text{ ac of site area for water quality pervious/impervious}
 \end{aligned}$$
 - b) Impervious area for water quality pervious/impervious calculation:

$$\begin{aligned}
 A_{IMP} &= A_S - A_G \\
 &= 0.255 - 0.179 \\
 &= 0.076 \text{ ac of impervious area for water quality pervious/impervious}
 \end{aligned}$$
 - c) Percent of impervious for water quality calculation:

$$\begin{aligned}
 &= A_{IMP} / A_S \times 100\% \\
 &= 0.076 / 0.255 \times 100\% \\
 &= 29.8\% \text{ impervious}
 \end{aligned}$$
 - d) For 2.5" times the percent impervious:

$$\begin{aligned}
 &= 2.5" \times \% \text{ impervious area} \\
 &= 2.5 \times 29.8 \\
 &= 74.5 \text{ inches to be treated}
 \end{aligned}$$
 - e) Compute volume required volume for quality detention

$$\begin{aligned}
 V_{PRE} &= \text{inches to be treated} \times (A_T - A_L) \\
 &= 74.5 \times () \times 1 \text{ foot} / 12 \text{ inches} \\
 &= 0.12 \text{ ac-ft or } 1.42 \text{ ac-in}
 \end{aligned}$$



3. Since the 1.42 ac-in is greater than the 0.8 ac-in computed for the first inch of runoff, the volume 1.42 ac-in controls

PARAMOUNT PLACE

PROPOSED EXFILTRATION TRENCH CALCULATIONS


K-Value:

Test Hole #	(cfs/ft ² /ft hd)
P-1	2.00E-04
P-2	
K_{AVG}	2.00E-04

(Min. Pavement

Elev.) 8.25

Wier Elevation 7.00

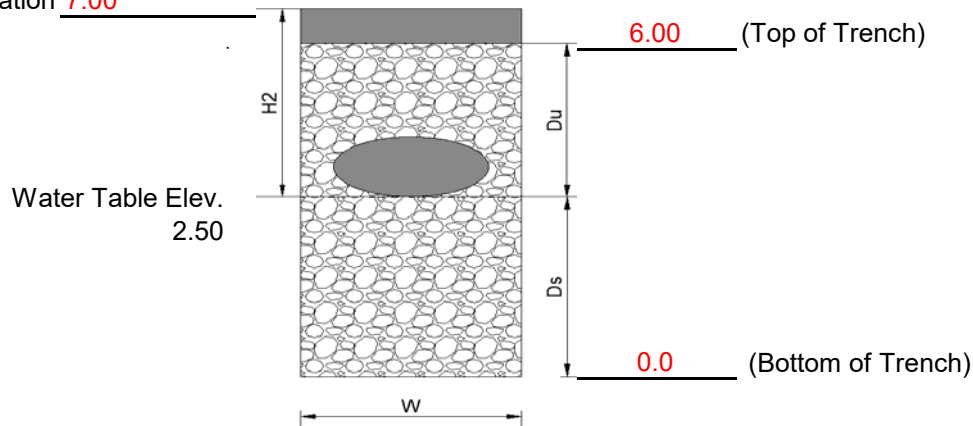

K =	2.00E-04	cfs/ft ² - ft head
H ₂ =	4.50	ft
W =	6.00	ft
D _u =	3.50	ft
D _s =	2.50	ft
H = D _u + D _s =	6.00	ft
FS =	2.00	
%WQ =	50%	(reduction on required water quality for wet/dry retention)

1) Trench Length for Water Quality Requirement:

Vwq = 1.42 ac-in or 0.12 ac-ft

$$L = \frac{FS [(\%WQ) (V wq) + V_{add}]}{K(H_2W + 2H_2D_u - D_u^2 + 2H_2D_s) + (1.39 \times 10^{-4})WD_u}$$

L = 126 feet



2) Maximum Allowable Trench Length (3.28 inches):

$$V = 3.28 \text{ inches} \times 0.8 \text{ acres} =$$

$$= 2.64 \text{ ac-in or } 0.22 \text{ ac-ft}$$

$$V_{add} = 1.22 \text{ ac-in or } 0.10 \text{ ac-ft}$$

$$L = \frac{FS [(\%WQ) (V_{wq}) + V_{add}]}{K(H^2W + 2H^2Du - Du^2 + 2H^2Ds) + (1.39 \times 10^{-4})WDu}$$

$$L = 342 \text{ feet}$$

3) Provided Trench Volume:

$$L = 126 \text{ LF} \quad \text{Provided}$$

$$V = 1.42 \text{ ac-in or } 0.12 \text{ ac-ft}$$

PARAMOUNT PLACE
PROPOSED STAGE\STORAGE AREA CALCULATION



Stage (NAVD)	Pavement Area Area 0.015 0.000 (ac.-ft.)	Landscape Area Area 0.076 0.000 (ac.-ft.)	Concrete Area Area 0.164 0.000 (ac.-ft.)	Area 0.000 0.000 (ac.-ft.)	Area 0.000 0.000 (ac.-ft.)	Area 0.000 0.000 (ac.-ft.)	Area 0.000 0.000 (ac.-ft.)	Exfiltration Trench (See Previous Calculations) (ac.-ft.)	Building Area FFE=11.50 Area 0.549 0.000 (ac.-ft.)	Total Site 0.804
2.50	0.00	0.00	0.00	0.00	0.00	0.00	0.00	0.00	0.00	0.00
3.00	0.00	0.00	0.00	0.00	0.00	0.00	0.00	0.02	0.00	0.02
3.50	0.00	0.00	0.00	0.00	0.00	0.00	0.00	0.03	0.00	0.03
4.00	0.00	0.00	0.00	0.00	0.00	0.00	0.00	0.05	0.00	0.05
4.50	0.00	0.00	0.00	0.00	0.00	0.00	0.00	0.07	0.00	0.07
5.00	0.00	0.00	0.00	0.00	0.00	0.00	0.00	0.08	0.00	0.08
5.50	0.00	0.00	0.00	0.00	0.00	0.00	0.00	0.10	0.00	0.10
6.00	0.00	0.00	0.00	0.00	0.00	0.00	0.00	0.12	0.00	0.12
6.50	0.00	0.00	0.00	0.00	0.00	0.00	0.00	0.12	0.00	0.12
7.00	0.00	0.00	0.00	0.00	0.00	0.00	0.00	0.12	0.00	0.12
7.50	0.00	0.00	0.00	0.00	0.00	0.00	0.00	0.12	0.00	0.12
8.00	0.00	0.00	0.00	0.00	0.00	0.00	0.00	0.12	0.00	0.12
8.50	0.01	0.02	0.00	0.00	0.00	0.00	0.00	0.12	0.00	0.15
9.00	0.01	0.06	0.01	0.00	0.00	0.00	0.00	0.12	0.00	0.20
9.50	0.02	0.10	0.03	0.00	0.00	0.00	0.00	0.12	0.00	0.27
10.00	0.03	0.14	0.06	0.00	0.00	0.00	0.00	0.12	0.00	0.35
10.50	0.04	0.18	0.11	0.00	0.00	0.00	0.00	0.12	0.00	0.44
11.00	0.04	0.21	0.17	0.00	0.00	0.00	0.00	0.12	0.00	0.55
11.50	0.05	0.25	0.25	0.00	0.00	0.00	0.00	0.12	0.00	0.67
12.00	0.06	0.29	0.33	0.00	0.00	0.00	0.00	0.12	0.00	0.80

Soil Storage

Land Use Summary:

	Acres	Percent
Lake Areas (A_L):	0.000	0.0%
Roof Areas (A_R):	0.549	68.3%
Paved Areas (A_P):	0.179	22.3%
Green Areas (A_G):	0.076	9.4%
Total (A_T):	0.804	100.0%

Compacted Soil Storage per
SFWMD Vol. IV Page C-III-1

Depth to Water Table (feet)	Water Storage (inches)
1	0.45
2	1.88
3	4.05
4	6.75

Average Pervious Grade (Elev.): 8.18 ft
Depth to Water Table: 5.68 ft
Soil Storage at Average Depth (S_S): 6.75 inches

Weighted S value:

$$= S_S \times \% \text{ Pervious}$$

$$= 6.75 \times 0.094 =$$

$$= \boxed{0.64 \text{ inches}}$$

$$\begin{aligned} \text{CN} &= 1000 / (S + 10) \\ &= 94 \end{aligned}$$

Rainfalls (P)

From Figure C-4, 10-Year, 24-Hour Storm = 8.30 inches

From Figure C-5, 25-Year, 72-Hour Storm = 14.00 inches

From Figure C-9, 100-Year, 72-Hour Storm = 17.50 inches

SFMWD Storm Events

10-yr 1-day Storm Event

$$\begin{aligned} \text{Runoff (Q)} &= (P - 0.2S)^2 / (P + 0.8S) \\ &= (8.3 - (0.2 \times 0.64))^2 / (8.3 + (0.8 \times 0.64)) \\ &= 7.58 \text{ inches of total runoff} \end{aligned}$$

$$\begin{aligned} \text{Runoff Volume} &= Q \times \text{Project Area} \\ &= 7.58 \times 0.804 = 6.09 \text{ acre-inches} = 0.51 \text{ acre-ft.} \end{aligned}$$

Stage for 10-Year 1-day Storm Event 7.15 ft. NAVD

25-Yr 3-Day Storm Event

$$\begin{aligned} \text{Runoff (Q)} &= (P - 0.2S)^2 / (P + 0.8S) \\ &= (14 - (0.2 \times 0.64))^2 / (14 + (0.8 \times 0.64)) \\ &= 13.26 \text{ inches of total runoff} \end{aligned}$$

$$\begin{aligned} \text{Runoff Volume} &= Q \times \text{Project Area} \\ &= 13.26 \times 0.804 = 10.66 \text{ acre-inches} = 0.89 \text{ acre-ft.} \end{aligned}$$

Stage for 25-Year 3-day Storm Event 9.41 ft. NAVD

100-Yr 3-Day Storm Event

$$\begin{aligned}\text{Runoff (Q)} &= (P - 0.2S)^2 / (P + 0.8S) \\ &= (17.5 - (0.2 \times 0.64))^2 / (17.5 + (0.8 \times 0.64)) \\ &= 17.00 \quad \text{inches of total runoff}\end{aligned}$$

$$\begin{aligned}\text{Runoff Volume} &= Q \times \text{Project Area} \\ &= 17 \times 0.804 = 13.67 \quad \text{acre-inches} = 1.14 \quad \text{acre-ft.}\end{aligned}$$

Stage for 100-Year 3-day Storm Event	9.77 ft. NAVD
--------------------------------------	---------------

DRAINAGE WELL CALCULATIONS

Prepared By:



HSQ GROUP, INC.

Engineers • Planners • Surveyors
4577 North Nob Hill Road, Suite 210
Sunrise, FL 33351
(954) 440-6990 Phone

DRAINAGE WELL DESIGN INPUTS

Per field data supplied by local drainage well company the general area is anticipated to produce a well with a capacity of 200 gpm/foot. This data will need to be confirmed at time of the well development and or reasonable assurance report.

1. Well Operating Table:

Design Discharge Rate 200 gpm/foot

Number of Wells 1

Begin discharge at elevation 3.50 NAVD (water table + 2' to overcome column of salt water intrusion)

$$\text{CFS/FT} = (200 \text{ gal/min}) * 1 \text{ ft/s} / 448.83 \text{ gal/min} = 0.45 \text{ cfs}$$

Elev (ft)	Discharge (cfs) per well				Total Discharge
3.50	0.45 cfs x	0.00'	=	0.00 cfs	0.00 cfs
4.00	0.45 cfs x	0.50'	=	0.23 cfs	0.23 cfs
4.50	0.45 cfs x	1.00'	=	0.45 cfs	0.45 cfs
5.00	0.45 cfs x	1.50'	=	0.68 cfs	0.68 cfs
5.50	0.45 cfs x	2.00'	=	0.90 cfs	0.90 cfs
6.00	0.45 cfs x	2.50'	=	1.13 cfs	1.13 cfs
6.50	0.45 cfs x	3.00'	=	1.35 cfs	1.35 cfs
7.00	0.45 cfs x	3.50'	=	1.58 cfs	1.58 cfs
7.50	0.45 cfs x	4.00'	=	1.80 cfs	1.80 cfs
8.00	0.45 cfs x	4.50'	=	2.03 cfs	2.03 cfs
8.50	0.45 cfs x	5.00'	=	2.25 cfs	2.25 cfs
9.00	0.45 cfs x	5.50'	=	2.48 cfs	2.48 cfs
9.50	0.45 cfs x	6.00'	=	2.70 cfs	2.70 cfs
10.00	0.45 cfs x	6.50'	=	2.93 cfs	2.93 cfs
10.50	0.45 cfs x	7.00'	=	3.15 cfs	3.15 cfs
11.00	0.45 cfs x	7.50'	=	3.38 cfs	3.38 cfs
11.50	0.45 cfs x	8.00'	=	3.60 cfs	3.60 cfs
12.00	0.45 cfs x	8.50'	=	3.83 cfs	3.83 cfs
12.50	0.45 cfs x	9.00'	=	4.05 cfs	4.05 cfs

2. Weir Information

Top of Weir Elevation = 7.00 NAVD
 Rim of Structure Elevation = 10.00 NAVD
 Bottom of Structure Top Slab Elevation = 9.33 NAVD
 Rim Thickness = 7.00 Inches
 Total Brick Thickness = 6.00 Inches
 Top Slab Thickness = 8.00 Inches
 Height of Opening = 2.33 FT
 Weir Length Per Structure = 4 LF
 Total Weir Length = 4 LF

3. Well Flotation Calculations

Calculate Upward Force:

Well Box Outside Length Dimension 7.33 ft.
 Well Box Outside Width Dimension 5.33 ft.
 Design Water Table 2.50 NAVD
 Elevation at Bottom of Bottom Slab 2.50 NAVD
 Well Rim Elevation/Top of Slab 10.00 NAVD
 Displacement Depth 7.50 ft.
 Displacement Volume 293 c.f.
 Upward Force 18,304 lbs.



Calculate Downward Force:

Well Box Top Slab Thickness	8 inches
Well Box Wall Thickness	8 inches
Well Box Bottom Slab Thickness	12 inches
Top Slab Volume	39.11 c.f.
Wall Volume	113.33 c.f.
Bottom Slab Volume	39.11 c.f.
Total Volume	191.56 c.f.
Downward Force	28,733 lbs.
Total Force = Upward Force - Downward Force =	-10,429 OK

ICPR MODEL


Prepared By:



HSQ GROUP, INC.

Engineers • Planners • Surveyors
4577 North Nob Hill Road, Suite 210
Sunrise, FL 33351
(954) 440-6990 Phone

Background Image: PARAMOUNT PLACE

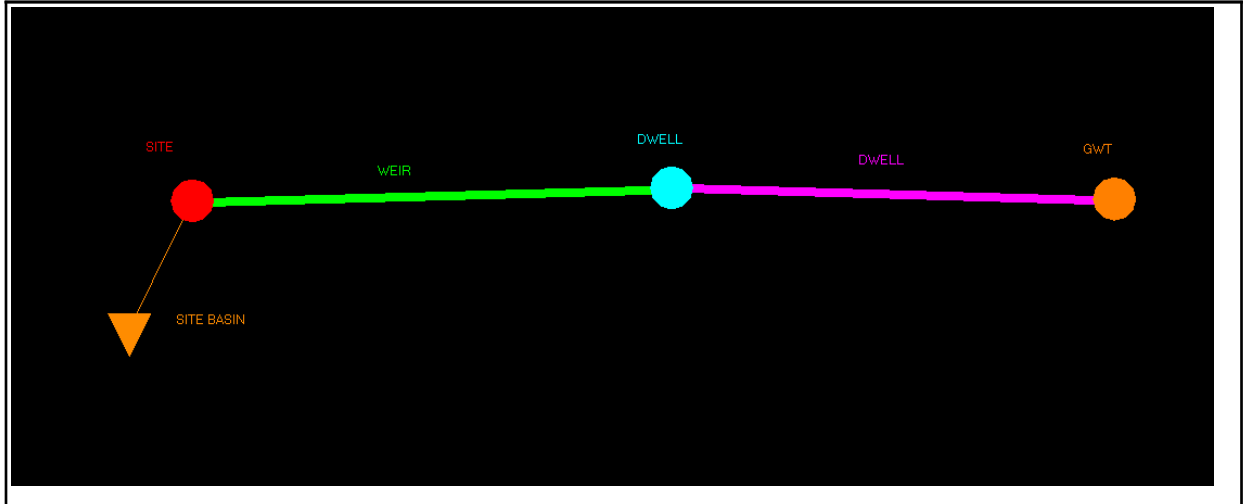

Node Max Conditions [PARAMOUNT PLACE]

Node Name	Sim Name	Warning Stage [ft]	Max Stage [ft]	Min/Max Delta Stage [ft]	Max Total Inflow [cfs]	Max Total Outflow [cfs]	Max Surface Area [ft2]
SITE	100Y-3D	12.00	9.77	0.0010	6.69	4.24	7002
SITE	10Y-1D	12.00	7.15	0.0010	0.59	0.61	2178
SITE	25Y-3D	12.00	9.41	-0.0010	5.34	4.21	6311

Link Min/Max Conditions [PARAMOUNT PLACE]

Link Name	Sim Name	Max Flow [cfs]	Min Flow [cfs]	Min/Max Delta Flow [cfs]	Max Us Velocity [fps]	Max Ds Velocity [fps]	Max Avg Velocity [fps]
DWELL	100Y-3D	2.07	0.00	0.00	0.00	0.00	0.00
DWELL	10Y-1D	0.60	0.00	0.00	0.00	0.00	0.00
DWELL	25Y-3D	1.88	0.00	0.00	0.00	0.00	0.00

Link Min/Max Conditions [PARAMOUNT PLACE]

Link Name	Sim Name	Max Flow [cfs]	Min Flow [cfs]	Min/Max Delta Flow [cfs]	Max Us Velocity [fps]	Max Ds Velocity [fps]	Max Avg Velocity [fps]
WEIR - Pipe	100Y-3D	4.09	0.00	1.18	0.00	0.00	0.00
WEIR - Weir: 1	100Y-3D	4.24	0.00	2.37	1.14	1.14	1.14
WEIR - Pipe	10Y-1D	0.60	0.00	-0.01	0.00	0.00	0.00

Link Name	Sim Name	Max Flow [cfs]	Min Flow [cfs]	Min/Max Delta Flow [cfs]	Max Us Velocity [fps]	Max Ds Velocity [fps]	Max Avg Velocity [fps]
WEIR - Weir: 1	10Y-1D	0.61	0.00	-0.02	1.13	1.13	1.13
WEIR - Pipe	25Y-3D	4.07	0.00	-1.35	0.00	0.00	0.00
WEIR - Weir: 1	25Y-3D	4.21	0.00	2.37	1.15	1.15	1.15

Simple Basin Runoff Summary [PARAMOUNT PLACE]

Basin Name	Sim Name	Max Flow [cfs]	Time to Max Flow [hrs]	Total Rainfall [in]	Total Runoff [in]	Area [ac]	Equivalent Curve Number	% Imperv	% DCIA
SITE BASIN	100Y-3D	6.69	60.0000	17.50	16.73	0.8040	94.0	0.00	0.00
SITE BASIN	10Y-1D	0.59	12.0000	8.30	7.58	0.8040	94.0	0.00	0.00
SITE BASIN	25Y-3D	5.34	60.0000	14.00	13.24	0.8040	94.0	0.00	0.00

Simple Basin: SITE BASIN

Scenario: PARAMOUNT PLACE
 Node: SITE
 Hydrograph Method: Santa Barbara Urban Hydrograph
 Infiltration Method: Curve Number
 Time of Concentration: 10.0000 min
 Max Allowable Q: 9999.00 cfs
 Time Shift: 0.0000 hr
 Area: 0.8040 ac
 Curve Number: 94.0
 % Impervious: 0.00
 % DCIA: 0.00
 % Direct: 0.00
 Rainfall Name:

Comment:

Node: DWELL

Scenario: PARAMOUNT PLACE
 Type: Stage/Area
 Base Flow: 0.00 cfs
 Initial Stage: 2.50 ft

Warning Stage: 12.00 ft

Stage [ft]	Area [ac]	Area [ft2]
2.50	0.0000	0
12.00	0.0000	0

Comment:

Node: GWT

Scenario: PARAMOUNT PLACE

Type: Time/Stage

Base Flow: 0.00 cfs

Initial Stage: 2.50 ft

Warning Stage: 12.00 ft

Boundary Stage:

Year	Month	Day	Hour	Stage [ft]
0	0	0	0.0000	2.50
0	0	0	72.0000	2.50
0	0	0	96.0000	2.50

Comment:

Rating Curve: DWELL

Scenario: PARAMOUNT PLACE

Type: Head

Head [ft]	Discharge [cfs]
3.50	0.00
4.00	0.28
4.50	0.55
5.00	0.83
5.50	1.10
6.00	1.38
6.50	1.65
7.00	1.93
7.50	2.20
8.00	2.48
8.50	2.75
9.00	3.03
9.50	3.30
10.00	3.58
10.50	3.85
11.00	4.13
11.50	4.40

Head [ft]	Discharge [cfs]
12.00	4.68
12.50	4.95

Comment:

Rating Curve Link: DWELL

Scenario: PARAMOUNT PLACE
 From Node: DWELL
 To Node: GWT
 Link Count: 1
 Flow Direction: Both

Table	Elev On [ft]	Elev On Node	Elev Off [ft]	Elev Off Node
DWELL	2.50	SITE	2.49	SITE

Comment:

Link: DWELL

Scenario: PARAMOUNT PLACE
 Type: Rating Curve
 From Node: DWELL
 To Node: GWT
 Link Count: 1
 Flow Direction: Both

Drop Structure Link: WEIR

Scenario: PARAMOUNT PLACE
 From Node: SITE
 To Node: DWELL
 Link Count: 1
 Flow Direction: Both
 Solution: Combine
 Increments: 0
 Pipe Count: 1
 Damping: 0.0000 ft
 Length: 10.00 ft
 FHWA Code: 0
 Entr Loss Coef: 0.00
 Exit Loss Coef: 0.00
 Bend Loss Coef: 0.00
 Bend Location: 0.00 dec

Upstream Pipe

Invert: 4.50 ft
 Manning's N: 0.0130
 Geometry: Circular
 Max Depth: 1.50 ft
 Bottom Clip
 Default: 0.00 ft
 Op Table:
 Ref Node:
 Manning's N: 0.0000
 Top Clip
 Default: 0.00 ft
 Op Table:
 Ref Node:
 Manning's N: 0.0000

Downstream Pipe

Invert: 4.50 ft
 Manning's N: 0.0130
 Geometry: Circular
 Max Depth: 1.50 ft
 Bottom Clip
 Default: 0.00 ft
 Op Table:
 Ref Node:
 Manning's N: 0.0000
 Top Clip
 Default: 0.00 ft
 Op Table:
 Ref Node:
 Manning's N: 0.0000

Energy Switch: Energy

Pipe Comment:

Weir Component	
Weir: 1	Bottom Clip
Weir Count: 1	Default: 0.00 ft
Weir Flow Direction: Both	Op Table:
Damping: 0.0000 ft	Ref Node:
Weir Type: Sharp Crested Vertical	Top Clip
Geometry Type: Rectangular	Default: 0.00 ft
Invert: 7.00 ft	Op Table:
Control Elevation: 4.50 ft	Ref Node:
Max Depth: 2.33 ft	Discharge Coefficients
Max Width: 4.00 ft	Weir Default: 3.200
Fillet: 0.00 ft	Weir Table:
	Orifice Default: 0.600
	Orifice Table:

Weir Comment:

Drop Structure Comment:

Link: WEIR

Scenario: PARAMOUNT PLACE
 Type: Drop Structure
 From Node: SITE
 To Node: DWELL
 Link Count: 1
 Flow Direction: Both

Simulation: 100Y-3D

Scenario: PARAMOUNT PLACE
 Run Date/Time: 2/28/2025 3:53:55 PM
 Program Version: ICPR4 4.07.08

General				
Run Mode:	Normal			
	Year	Month	Day	Hour [hr]
Start Time:	0	0	0	0.0000
End Time:	0	0	0	72.0000
	Hydrology [sec]	Surface Hydraulics [sec]		
Min Calculation Time:	60.0000	0.1000		
Max Calculation Time:		30.0000		

Output Time Increments

Hydrology

Year	Month	Day	Hour [hr]	Time Increment [min]
0	0	0	0.0000	15.0000
0	0	0	72.0000	15.0000

Surface Hydraulics

Year	Month	Day	Hour [hr]	Time Increment [min]
0	0	0	0.0000	15.0000
0	0	0	72.0000	15.0000

Restart File

Save Restart: False

Resources & Lookup Tables

Resources

Rainfall Folder:

Unit Hydrograph
Folder:

Lookup Tables

Boundary Stage Set:
 Extern Hydrograph Set:
 Curve Number Set: Site

 Green-Ampt Set:
 Vertical Layers Set:
 Impervious Set: Site

Tolerances & Options

Time Marching: SAOR
 Max Iterations: 6
 Over-Relax Weight: 0.5 dec
 Fact:
 dZ Tolerance: 0.0010 ft

 Max dZ: 1.0000 ft
 Link Optimizer Tol: 0.0001 ft

 Edge Length Option: Automatic

IA Recovery Time: 24.0000 hr

 Smp/Man Basin Rain: Global
 Opt:

 Rainfall Name: ~SFWMMD-72
 Rainfall Amount: 17.50 in
 Storm Duration: 72.0000 hr

 Dflt Damping (1D): 0.0050 ft
 Min Node Srf Area: 100 ft2
 (1D):
 Energy Switch (1D): Energy

Comment:

Simulation: 10Y-1D

Scenario: PARAMOUNT PLACE
Run Date/Time: 2/28/2025 3:56:25 PM
Program Version: ICPR4 4.07.08

General

Run Mode: Normal

	Year	Month	Day	Hour [hr]
Start Time:	0	0	0	0.0000
End Time:	0	0	0	24.0000

	Hydrology [sec]	Surface Hydraulics [sec]
Min Calculation Time:	60.0000	0.1000
Max Calculation Time:		30.0000

Output Time Increments

Hydrology

Year	Month	Day	Hour [hr]	Time Increment [min]
0	0	0	0.0000	15.0000
0	0	0	24.0000	15.0000

Surface Hydraulics

Year	Month	Day	Hour [hr]	Time Increment [min]
0	0	0	0.0000	15.0000
0	0	0	24.0000	15.0000

Restart File

Save Restart: False

Resources & Lookup Tables

Resources

Rainfall Folder:

Unit Hydrograph
Folder:

Lookup Tables

Boundary Stage Set:
Extern Hydrograph Set:
Curve Number Set: Site

Green-Ampt Set:
Vertical Layers Set:
Impervious Set: Site

Tolerances & Options

Time Marching: SAOR
Max Iterations: 6
Over-Relax Weight 0.5 dec

IA Recovery Time: 24.0000 hr

Fact:
 dZ Tolerance: 0.0010 ft
 Max dZ: 1.0000 ft
 Link Optimizer Tol: 0.0001 ft
 Edge Length Option: Automatic

Smp/Man Basin Rain Global
 Opt:
 Rainfall Name: ~FDOT-1
 Rainfall Amount: 8.30 in
 Storm Duration: 24.0000 hr
 Dflt Damping (1D): 0.0050 ft
 Min Node Srf Area 100 ft2
 (1D):
 Energy Switch (1D): Energy

Comment:

Simulation: 25Y-3D

Scenario: PARAMOUNT PLACE
 Run Date/Time: 2/28/2025 3:57:32 PM
 Program Version: ICPR4 4.07.08

General

Run Mode: Normal

	Year	Month	Day	Hour [hr]
Start Time:	0	0	0	0.0000
End Time:	0	0	0	72.0000

	Hydrology [sec]	Surface Hydraulics [sec]
Min Calculation Time:	60.0000	0.1000
Max Calculation Time:		30.0000

Output Time Increments

Hydrology

Year	Month	Day	Hour [hr]	Time Increment [min]
0	0	0	0.0000	15.0000
0	0	0	72.0000	15.0000

Surface Hydraulics

Year	Month	Day	Hour [hr]	Time Increment [min]
0	0	0	0.0000	15.0000
0	0	0	72.0000	15.0000

Restart File

Save Restart: False

Resources & Lookup Tables

Resources

Rainfall Folder:

Unit Hydrograph
Folder:

Lookup Tables

Boundary Stage Set:

Extern Hydrograph Set:

Curve Number Set: Site

Green-Ampt Set:

Vertical Layers Set:

Impervious Set: Site

Tolerances & Options

Time Marching: SAOR

Max Iterations: 6

Over-Relax Weight 0.5 dec

Fact:

dZ Tolerance: 0.0010 ft

Max dZ: 1.0000 ft

Link Optimizer Tol: 0.0001 ft

Edge Length Option: Automatic

IA Recovery Time: 24.0000 hr

Smp/Man Basin Rain Global
Opt:

Rainfall Name: ~SFWMD-72

Rainfall Amount: 14.00 in

Storm Duration: 72.0000 hr

Dflt Damping (1D): 0.0050 ft

Min Node Srf Area 100 ft2

(1D):

Energy Switch (1D): Energy

Comment:

REFERENCE MATERIAL

Prepared By:



HSQ GROUP, INC.

Engineers • Planners • Surveyors
4577 North Nob Hill Road, Suite 210
Sunrise, FL 33351
(954) 440-6990 Phone

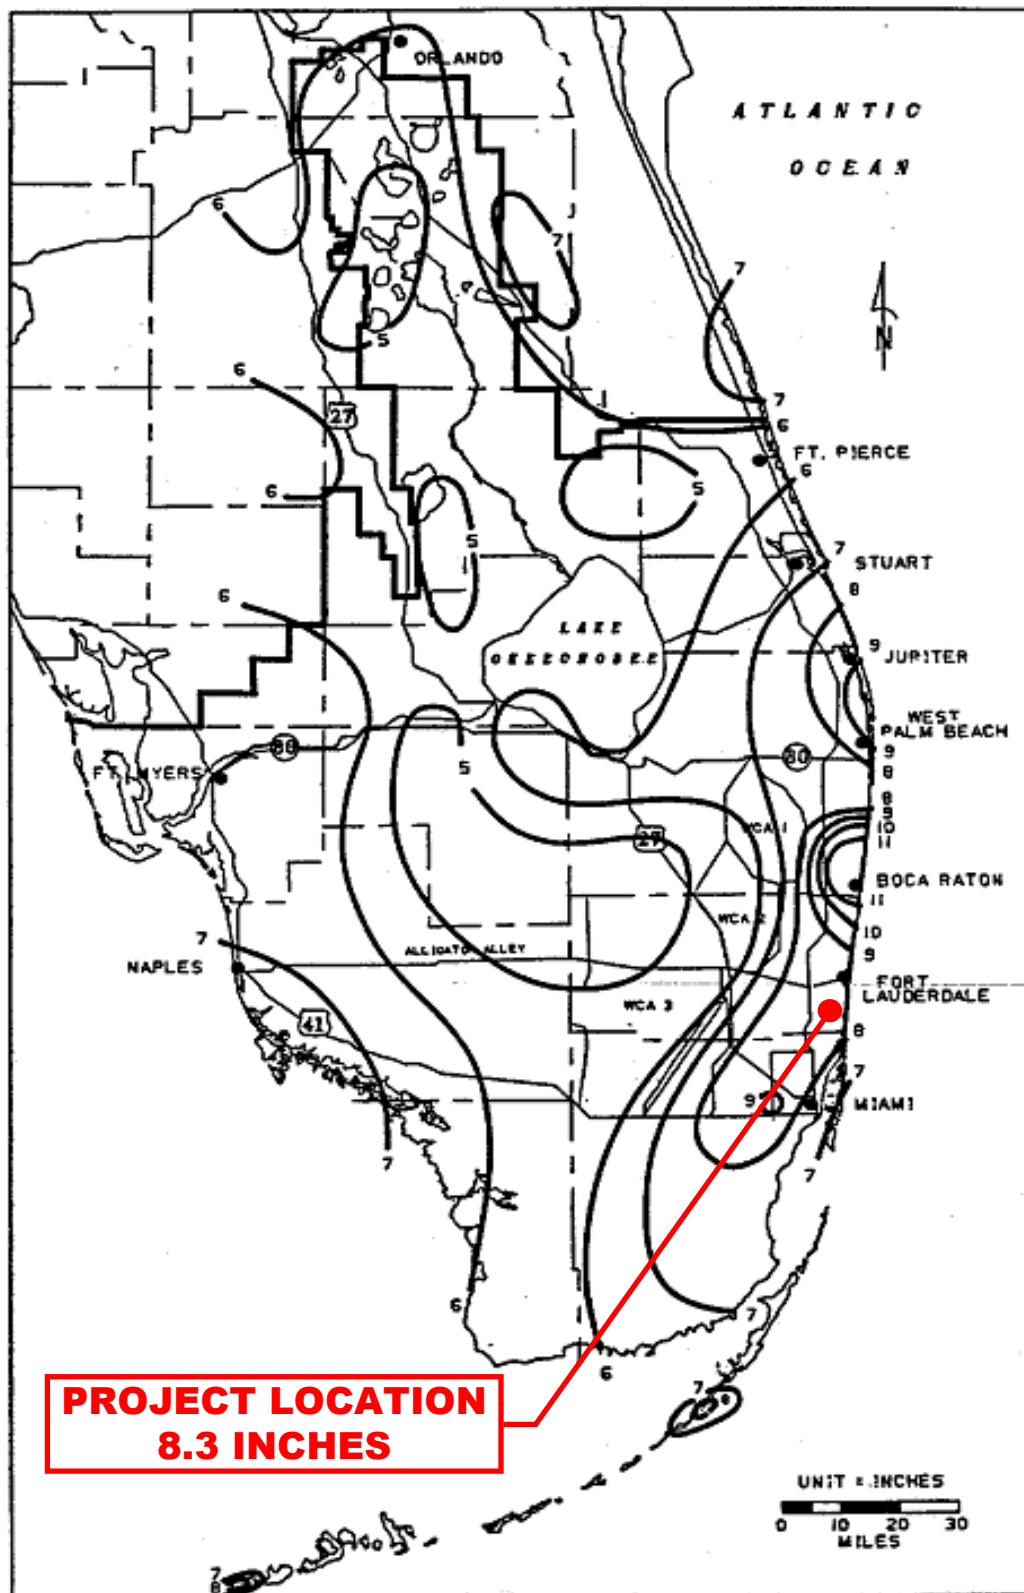


FIGURE C-4. 1-DAY RAINFALL: 10-YEAR RETURN PERIOD

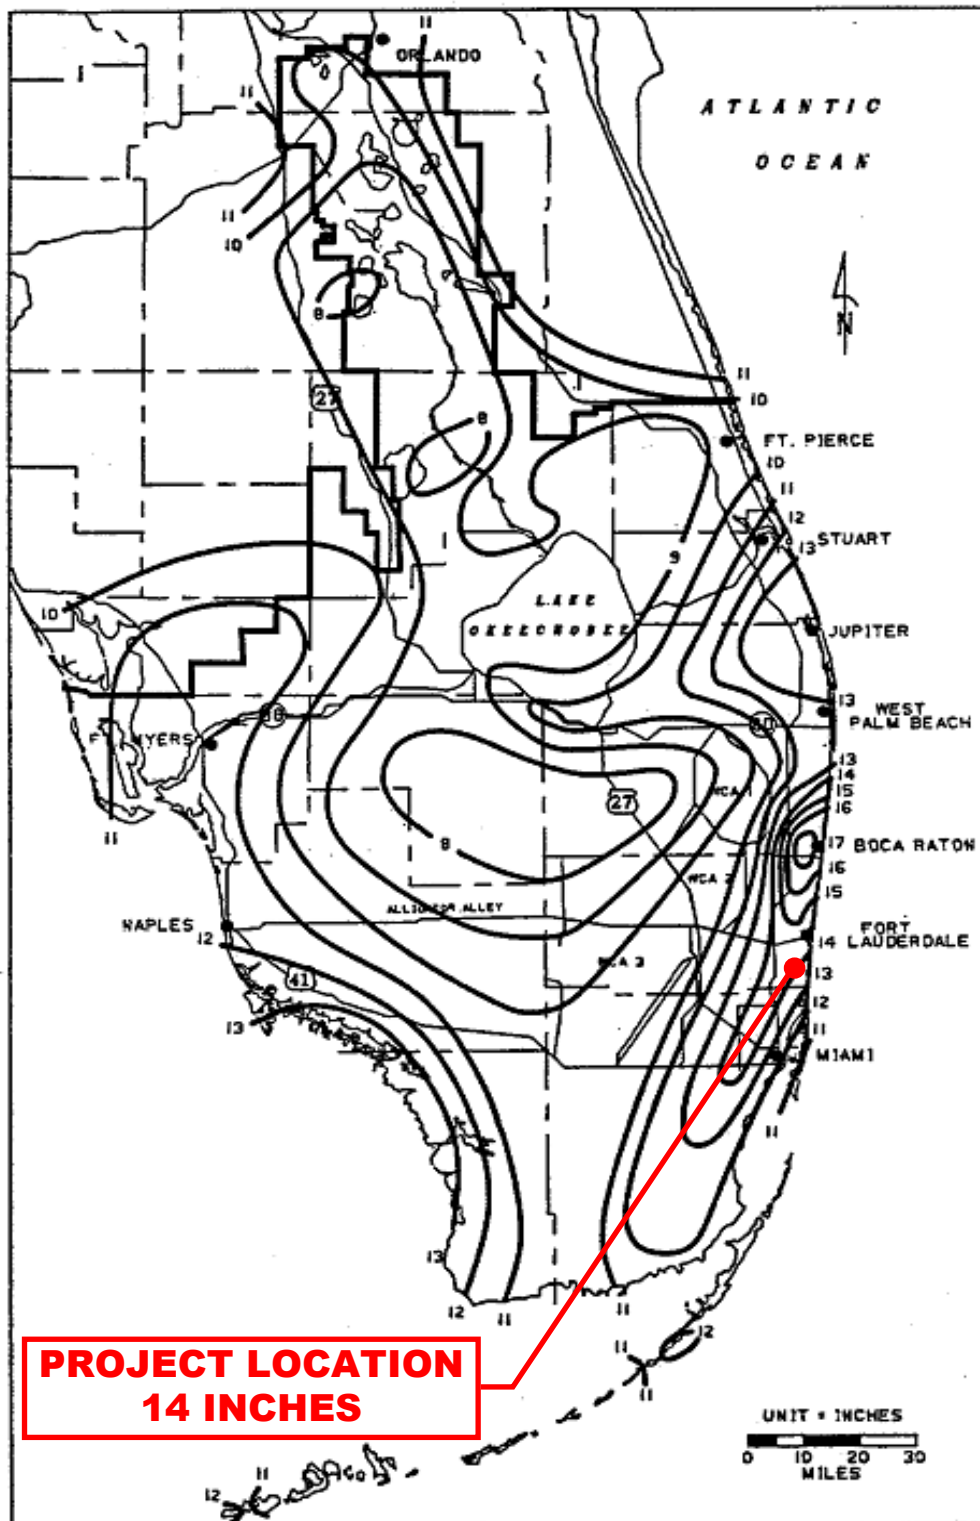


FIGURE C-8. 3-DAY RAINFALL: 25-YEAR RETURN PERIOD



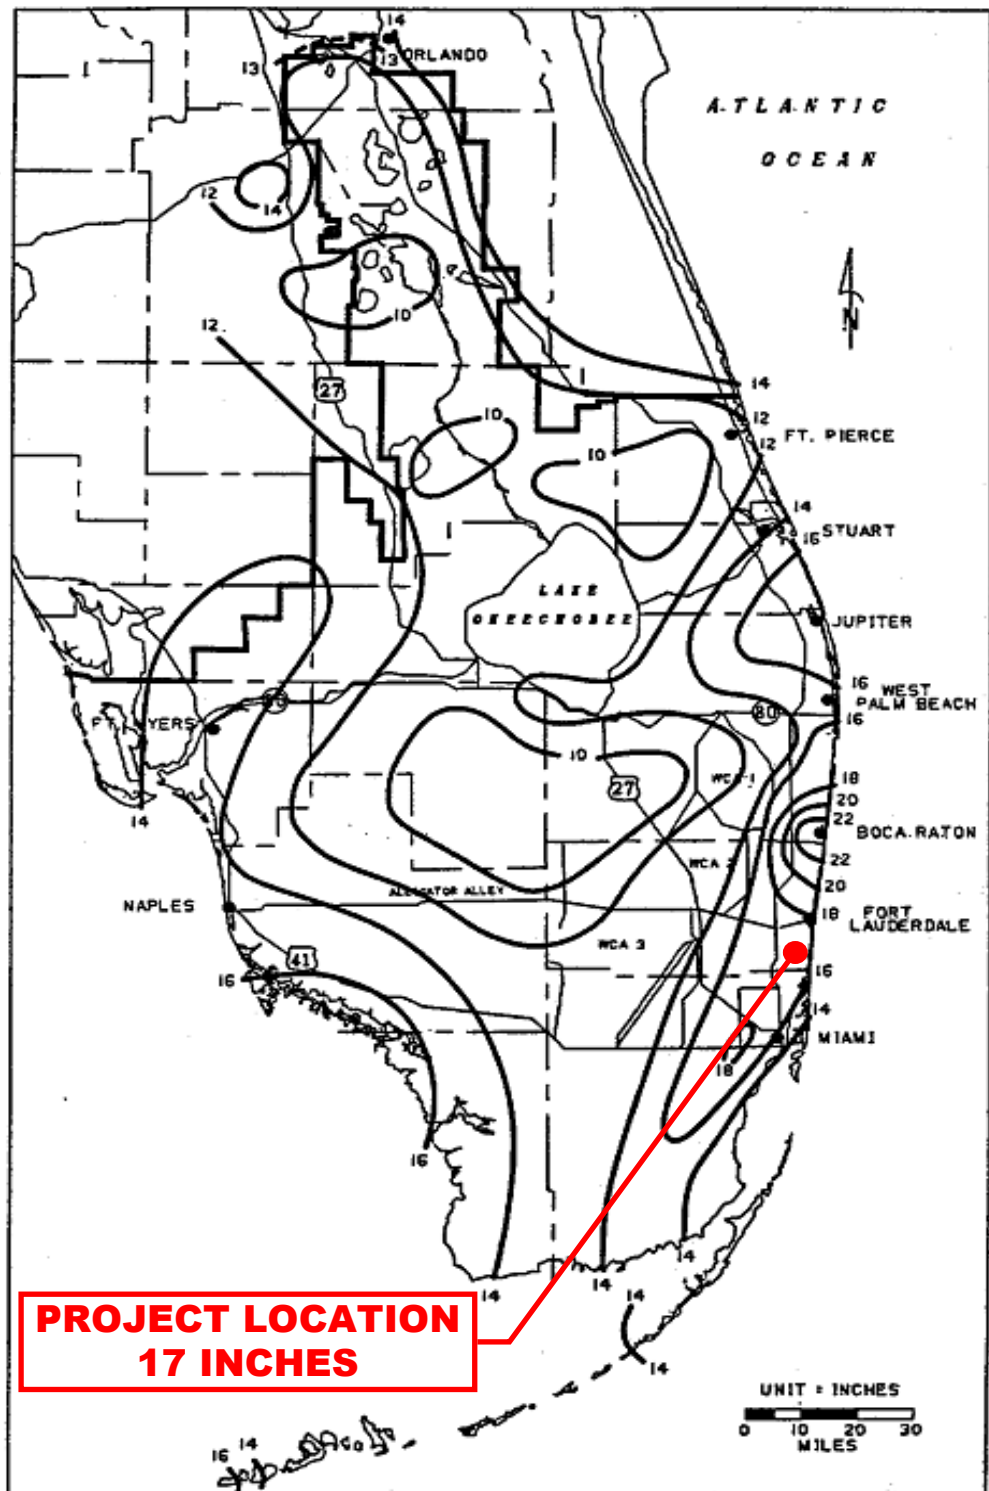


FIGURE C-9. 3-DAY RAINFALL: 100-YEAR RETURN PERIOD

Plate WM 13.1 Future Conditions

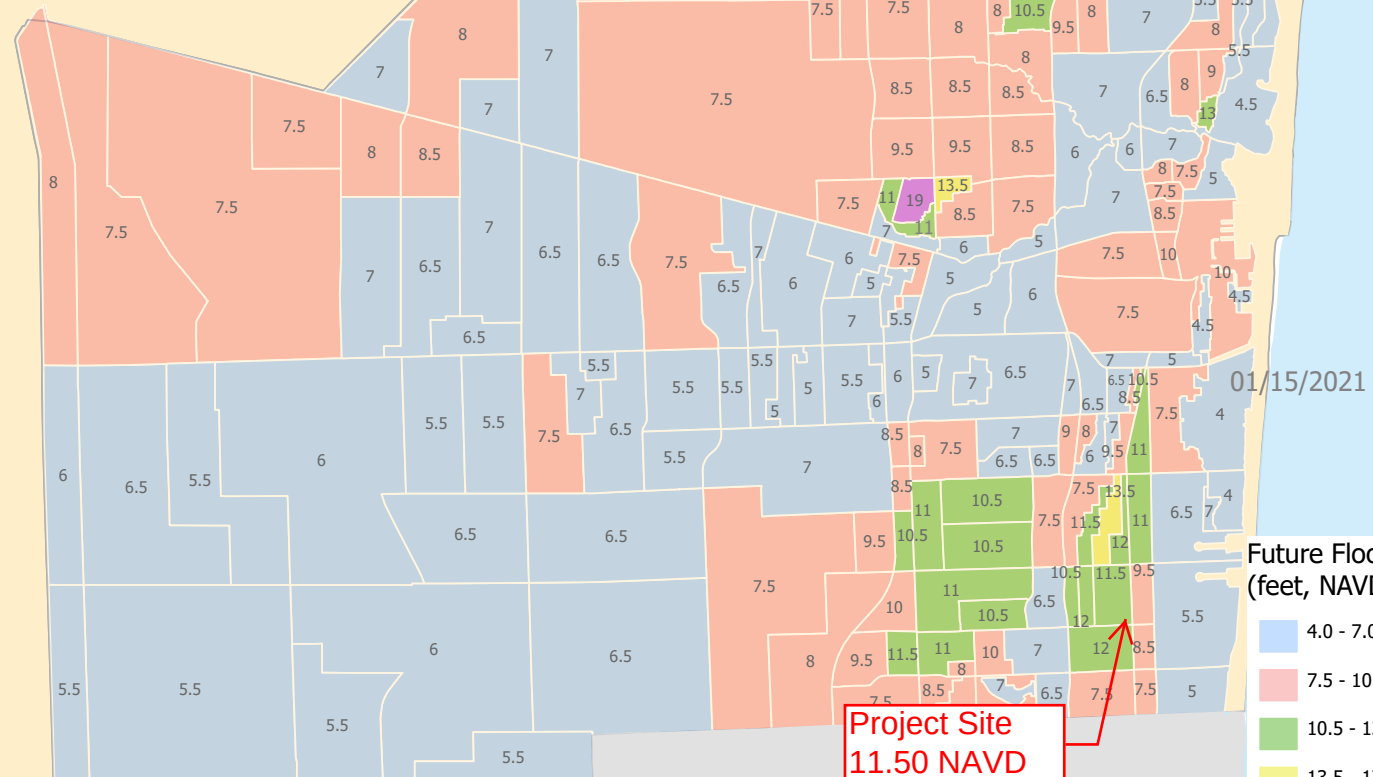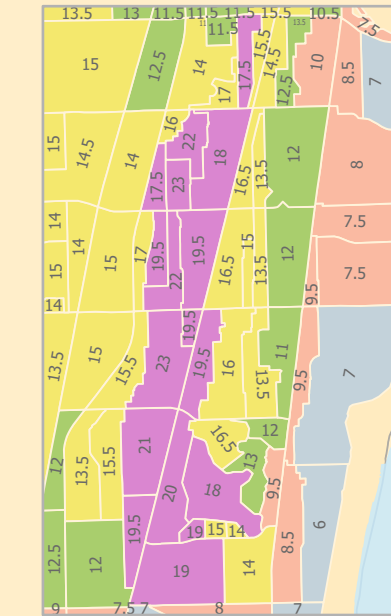

Future Flood Elevation
(feet, NAVD 1988)

- 4.0 - 7.0
- 7.5 - 10.0
- 10.5 - 13.0
- 13.5 - 17.0
- 17.5 - 23.0


0 1 2
Miles

The Future Conditions 100-Year Flood Elevation Map is intended to advance the resiliency efforts in Broward County by setting the foundation to improve standards for flood protection. The flood elevation mapping results (representing a 1% annual chance during years 2060-2069) are intended to serve as the basis for establishing future finished floor elevations for new buildings and major redevelopments in the County. The map was developed through integrated hydrologic modeling of surface and groundwater, incorporating future land use changes, projected sea level rise, rainfall intensification, and seasonal high tide to predict future flood conditions.

National Flood Hazard Layer FIRMMette



80°9'16"W 26°0'31"N

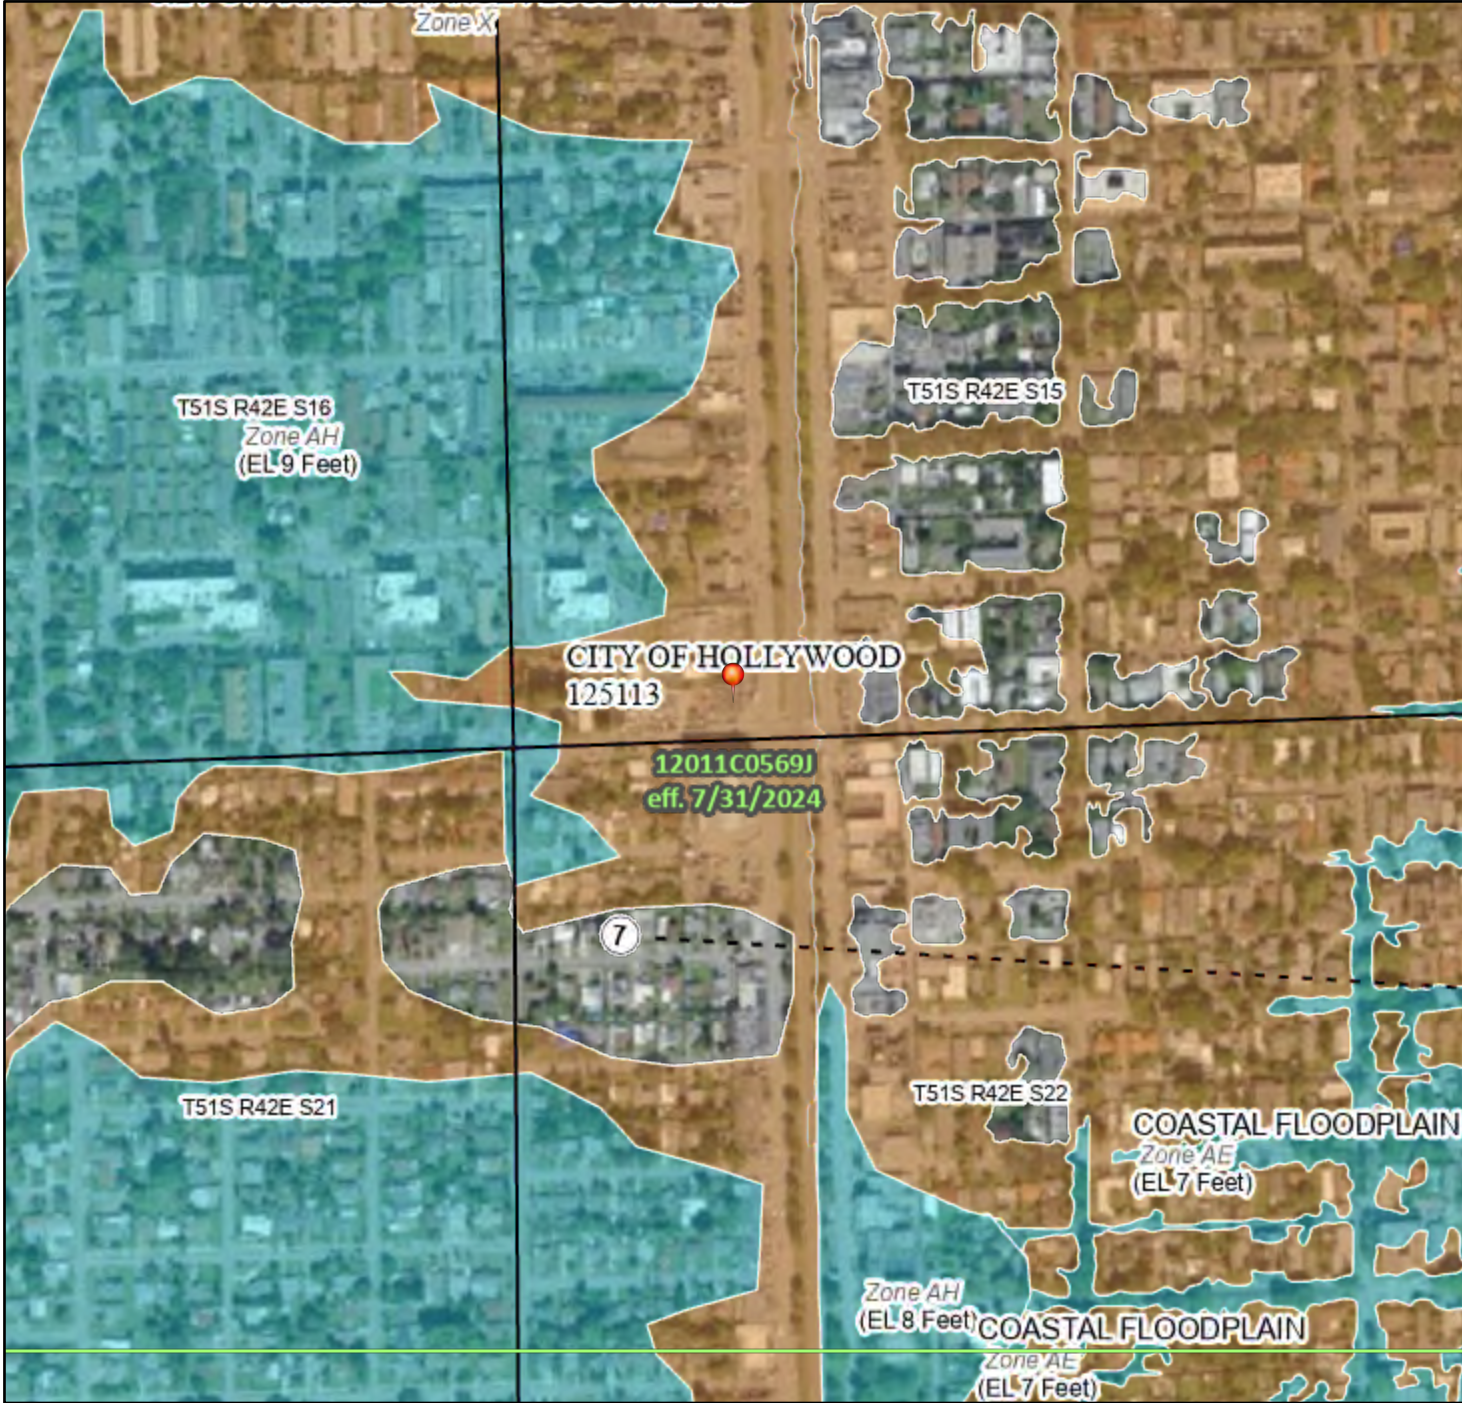

0 250 500 1,000 1,500 2,000 Feet 1:6,000

Basemap Imagery Source: USGS National Map 2023

Legend

SEE FIS REPORT FOR DETAILED LEGEND AND INDEX MAP FOR FIRM PANEL LAYOUT


SPECIAL FLOOD HAZARD AREAS		Without Base Flood Elevation (BFE) Zone A, V, A99
		With BFE or Depth Zone AE, AO, AH, VE, AR
		Regulatory Floodway

OTHER AREAS OF FLOOD HAZARD		0.2% Annual Chance Flood Hazard, Areas of 1% annual chance flood with average depth less than one foot or with drainage areas of less than one square mile Zone X
		Future Conditions 1% Annual Chance Flood Hazard Zone X
		Area with Reduced Flood Risk due to Levee. See Notes. Zone X
		Area with Flood Risk due to Levee Zone D

OTHER AREAS		NO SCREEN Area of Minimal Flood Hazard Zone X
		Effective LOMRs
		Area of Undetermined Flood Hazard Zone D

GENERAL STRUCTURES		Channel, Culvert, or Storm Sewer
		Levee, Dike, or Floodwall

OTHER FEATURES		20.2 Cross Sections with 1% Annual Chance Water Surface Elevation
		17.5 Cross Sections with 1% Annual Chance Water Surface Elevation
		Coastal Transect
		Base Flood Elevation Line (BFE)
		Limit of Study
		Jurisdiction Boundary
		Coastal Transect Baseline
		Profile Baseline
MAP PANELS		Digital Data Available
		No Digital Data Available
		Unmapped

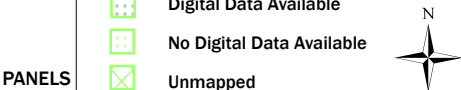

The pin displayed on the map is an approximate point selected by the user and does not represent an authoritative property location.

This map complies with FEMA's standards for the use of digital flood maps if it is not void as described below. The basemap shown complies with FEMA's basemap accuracy standards

The flood hazard information is derived directly from the authoritative NFHL web services provided by FEMA. This map was exported on 2/21/2025 at 10:00 PM and does not reflect changes or amendments subsequent to this date and time. The NFHL and effective information may change or become superseded by new data over time.

This map image is void if the one or more of the following map elements do not appear: basemap imagery, flood zone labels, legend, scale bar, map creation date, community identifiers, FIRM panel number, and FIRM effective date. Map images for unmapped and unmodernized areas cannot be used for regulatory purposes.

PARAMOUNT PLACE

826 S DIXIE HIGHWAY


HOLLYWOOD, BROWARD COUNTY, FLORIDA 33020

HOUSING TRUST GROUP

Sunshine
Call 811 or visit sunshine811.com two full business days before digging to have buried facilities located and marked.
Check positive response codes before you dig!

SHEET INDEX

SHEET NO.	SHEET TITLE
CS-1	COVER SHEET
SPM-1	SIGNAGE AND PAVEMENT MARKINGS PLAN
FT-1	FIRE ACCESS PLAN
PD-1	PAVING AND DRAINAGE PLAN
WM-1	WASTE MANAGEMENT PLAN
PD-2	PAVING AND DRAINAGE DETAILS
SWPPP-1	STORMWATER POLLUTION PREVENTION PLAN
SWPPP-2	STORMWATER POLLUTION PREVENTION DETAILS
WS-1	WATER AND SEWER PLAN
WS-2	WATER AND SEWER DETAILS
WS-3	WATER AND SEWER DETAILS
WS-4	WATER AND SEWER DETAILS

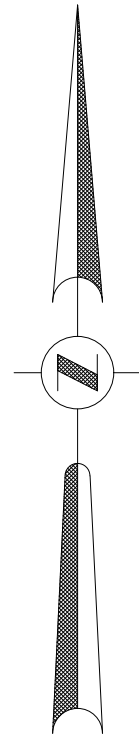

LOCATION MAP

SCALE: 1" = 200'
SECTION 15 / TOWNSHIP 51 S / RANGE / 42 E


FOLIO: 5142-12-20-0060, 5142-16-20-0070, 5142-16-20-0081,
5142-16-20-0082, 5142-16-20-0080

LEGAL DESCRIPTION

LOTS 7,8,9,10,11 AND 12, OF "F.D. LONGMORE SUBDIVISION OF LOTS 1 AND 2, BLOCK M, HOLLYWOOD LITTLE RANCHES", ACCORDING TO THE PLAT THEREOF, AS RECORDED IN PLAT BOOK 7, PAGE 45, OF THE PUBLIC RECORDS OF BROWARD COUNTY, FLORIDA.

SAID LANDS LYING AND BEING IN THE CITY OF HOLLYWOOD, BROWARD COUNTY, FLORIDA AND CONTAINING 35,030 SQUARE FEET (0.804 ACRES), MORE OR LESS.

SITE DEVELOPMENT PLANS

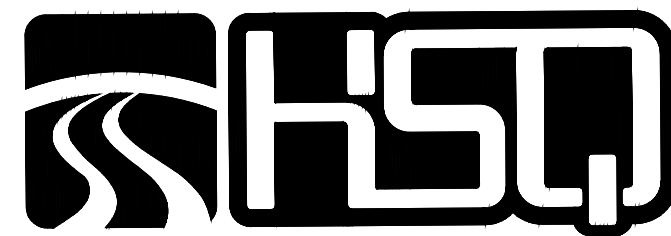


HSQ GROUP, INC.

Engineers · Planners · Surveyors
4577 N Nob Hill Road, Suite 205
Sunrise, Florida 33351 · 954.440.6990
C26258 · LB7924

ENGINEER'S CERTIFICATION

THIS PLAN WAS PREPARED UNDER MY DIRECTION AND TO THE BEST OF MY KNOWLEDGE AND BELIEF COMPLIES WITH THE INTENT OF THE MANUAL OF UNIFORM MINIMUM STANDARDS FOR DESIGN, CONSTRUCTION AND MAINTENANCE FOR STREET AND HIGHWAYS, AS ADOPTED BY THE STATE OF FLORIDA LEGISLATURE, CHAPTER 72-328 F.S.

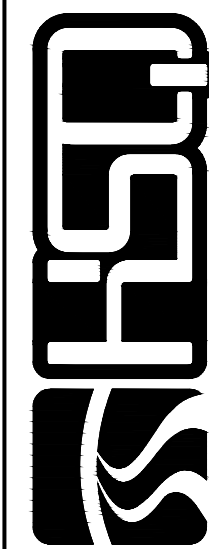

HSQ GROUP, LLC.
Engineers · Planners · Surveyors

C26258 · LB7924

PARAMOUNT PLACE
826 S. DIXIE HIGHWAY, HOLLYWOOD, FL 33020


COVER SHEET

DATE:

DESIGNED BY:

DRAWN BY:


CHECKED BY:

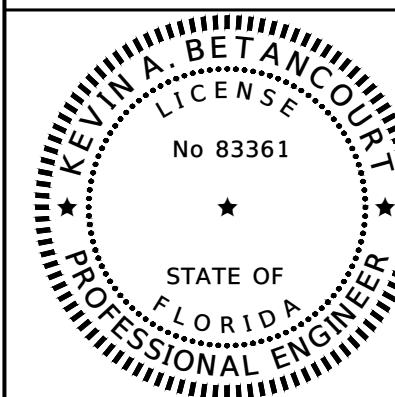

DATE: 2/28/25
KEVIN A. BETANCOURT P.E.
FLORIDA REGISTRATION NO. - 83361

PROJECT: 2411-87

SHEET: CS-1

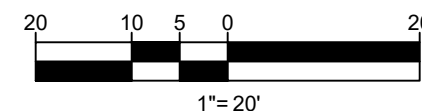

DATUM NOTE:
ALL ELEVATIONS ARE BASED ON NORTH AMERICAN
VERTICAL DATUM OF 1988 (NAVD 88).




	R1-1 "STOP SIGN" (30" X 30")
	HANDICAP PARKING ONLY SIGN (SEE DETAIL)
	W11-02 "PEDESTRIAN CROSSING" SIGN W/ W16-07PR ARROW

1. ALL STOP BARS ARE TO BE INSTALLED 4' MIN. BEHIND ADJACENT TRAVEL LANES OR PEDSTRIAN CROSS WALKS.
2. ALL "STOP" SIGNS ARE TO BE COLUMN MOUNTED AT A HEIGHT OF 7'-0" MINIMUM.
3. CONTRACTOR SHALL BE RESPONSIBLE FOR THE INSTALLATION OF ALL PAVEMENT MARKINGS AND SIGNS AS SHOWN IN THE PLANS PER APPLICABLE BROWARD COUNTY TRAFFIC ENGINEERING DIVISION STANDARDS.
4. CONTRACTOR SHALL BE RESPONSIBLE FOR REPLACING AND MATCHING EXISTING PAVEMENT MARKINGS AND REFLECTIVE PAVEMENT MARKERS WHERE REQUIRED.
5. SIGN ASSEMBLY LOCATIONS SHOWN IN THE PLANS WHICH ARE IN CONFLICT WITH STREET LIGHTING UTILITIES, DRIVEWAYS, PEDESTRIAN RAMPS, ETC. MAY BE ADJUSTED AS DIRECTED BY THE ENGINEER AND/OR INSPECTOR.
6. CONTRACTOR SHALL REMOVE ALL EXISTING PAVEMENT MARKINGS THAT ARE IN CONFLICT WITH PROPOSED RECONFIGURATION BY WATER JETTING METHOD OR APPROVED EQUAL.
7. ALL SIGNAGE SHALL BE IN COMPLIANCE WITH THE ZONING AND LAND DEVELOPMENT REGULATIONS.
8. ALL SIGNS, WHICH ARE ELECTRICALLY ILLUMINATED BY NEON OR OTHER MEANS, SHALL REQUIRE A SEPARATE ELECTRICAL PERMIT AND INSPECTION. SEPARATE PERMITS ARE REQUIRED FOR EACH SIGN.

PARAMOUNT PLACE
826 S. DIXIE HIGHWAY, HOLLYWOOD, FL 33020

SIGNAGE AND PAVEMENT MARKINGS PLAN

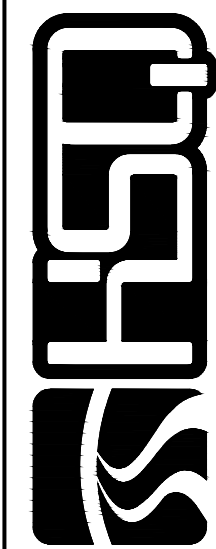

HSQ GROUP, LLC.
Engineers • Planners • Surveyors

C26258 · LB7924

[illegible]

DATE: _____
DESIGNED BY: _____
DRAWN BY: _____
CHECKED BY: _____


The seal is circular with a dashed border. Inside the border, the text "KEVIN A. BETANCOURT" is at the top, "LICENSE" is in the middle, and "No 83361" is below it. At the bottom, it says "STATE OF FLORIDA" and "PROFESSIONAL ENGINEER". There are two stars on the right side of the seal.

DATE: 2/28/25



KEVIN A. BETANCOURT P.E.
FLORIDA REGISTRATION NO. -- 83361

PROJECT: 2411-87


SHEET: SPM-1

This item has been digitally signed and sealed by KEVIN A. BETANCOURT, P.E.
in the date adjacent to the seal.
Printed copies of this document are not considered signed and sealed

DATE: Feb 26, 2025 - 4:25pm W:\HSQ Broward\Civil Projects\2024\2411-87 Paramount Plaza\Drawings\Construction Plans\241187-FT.dwg

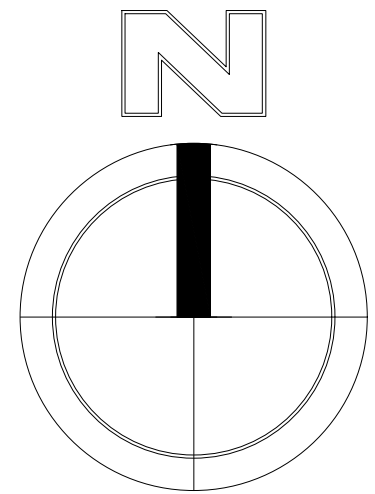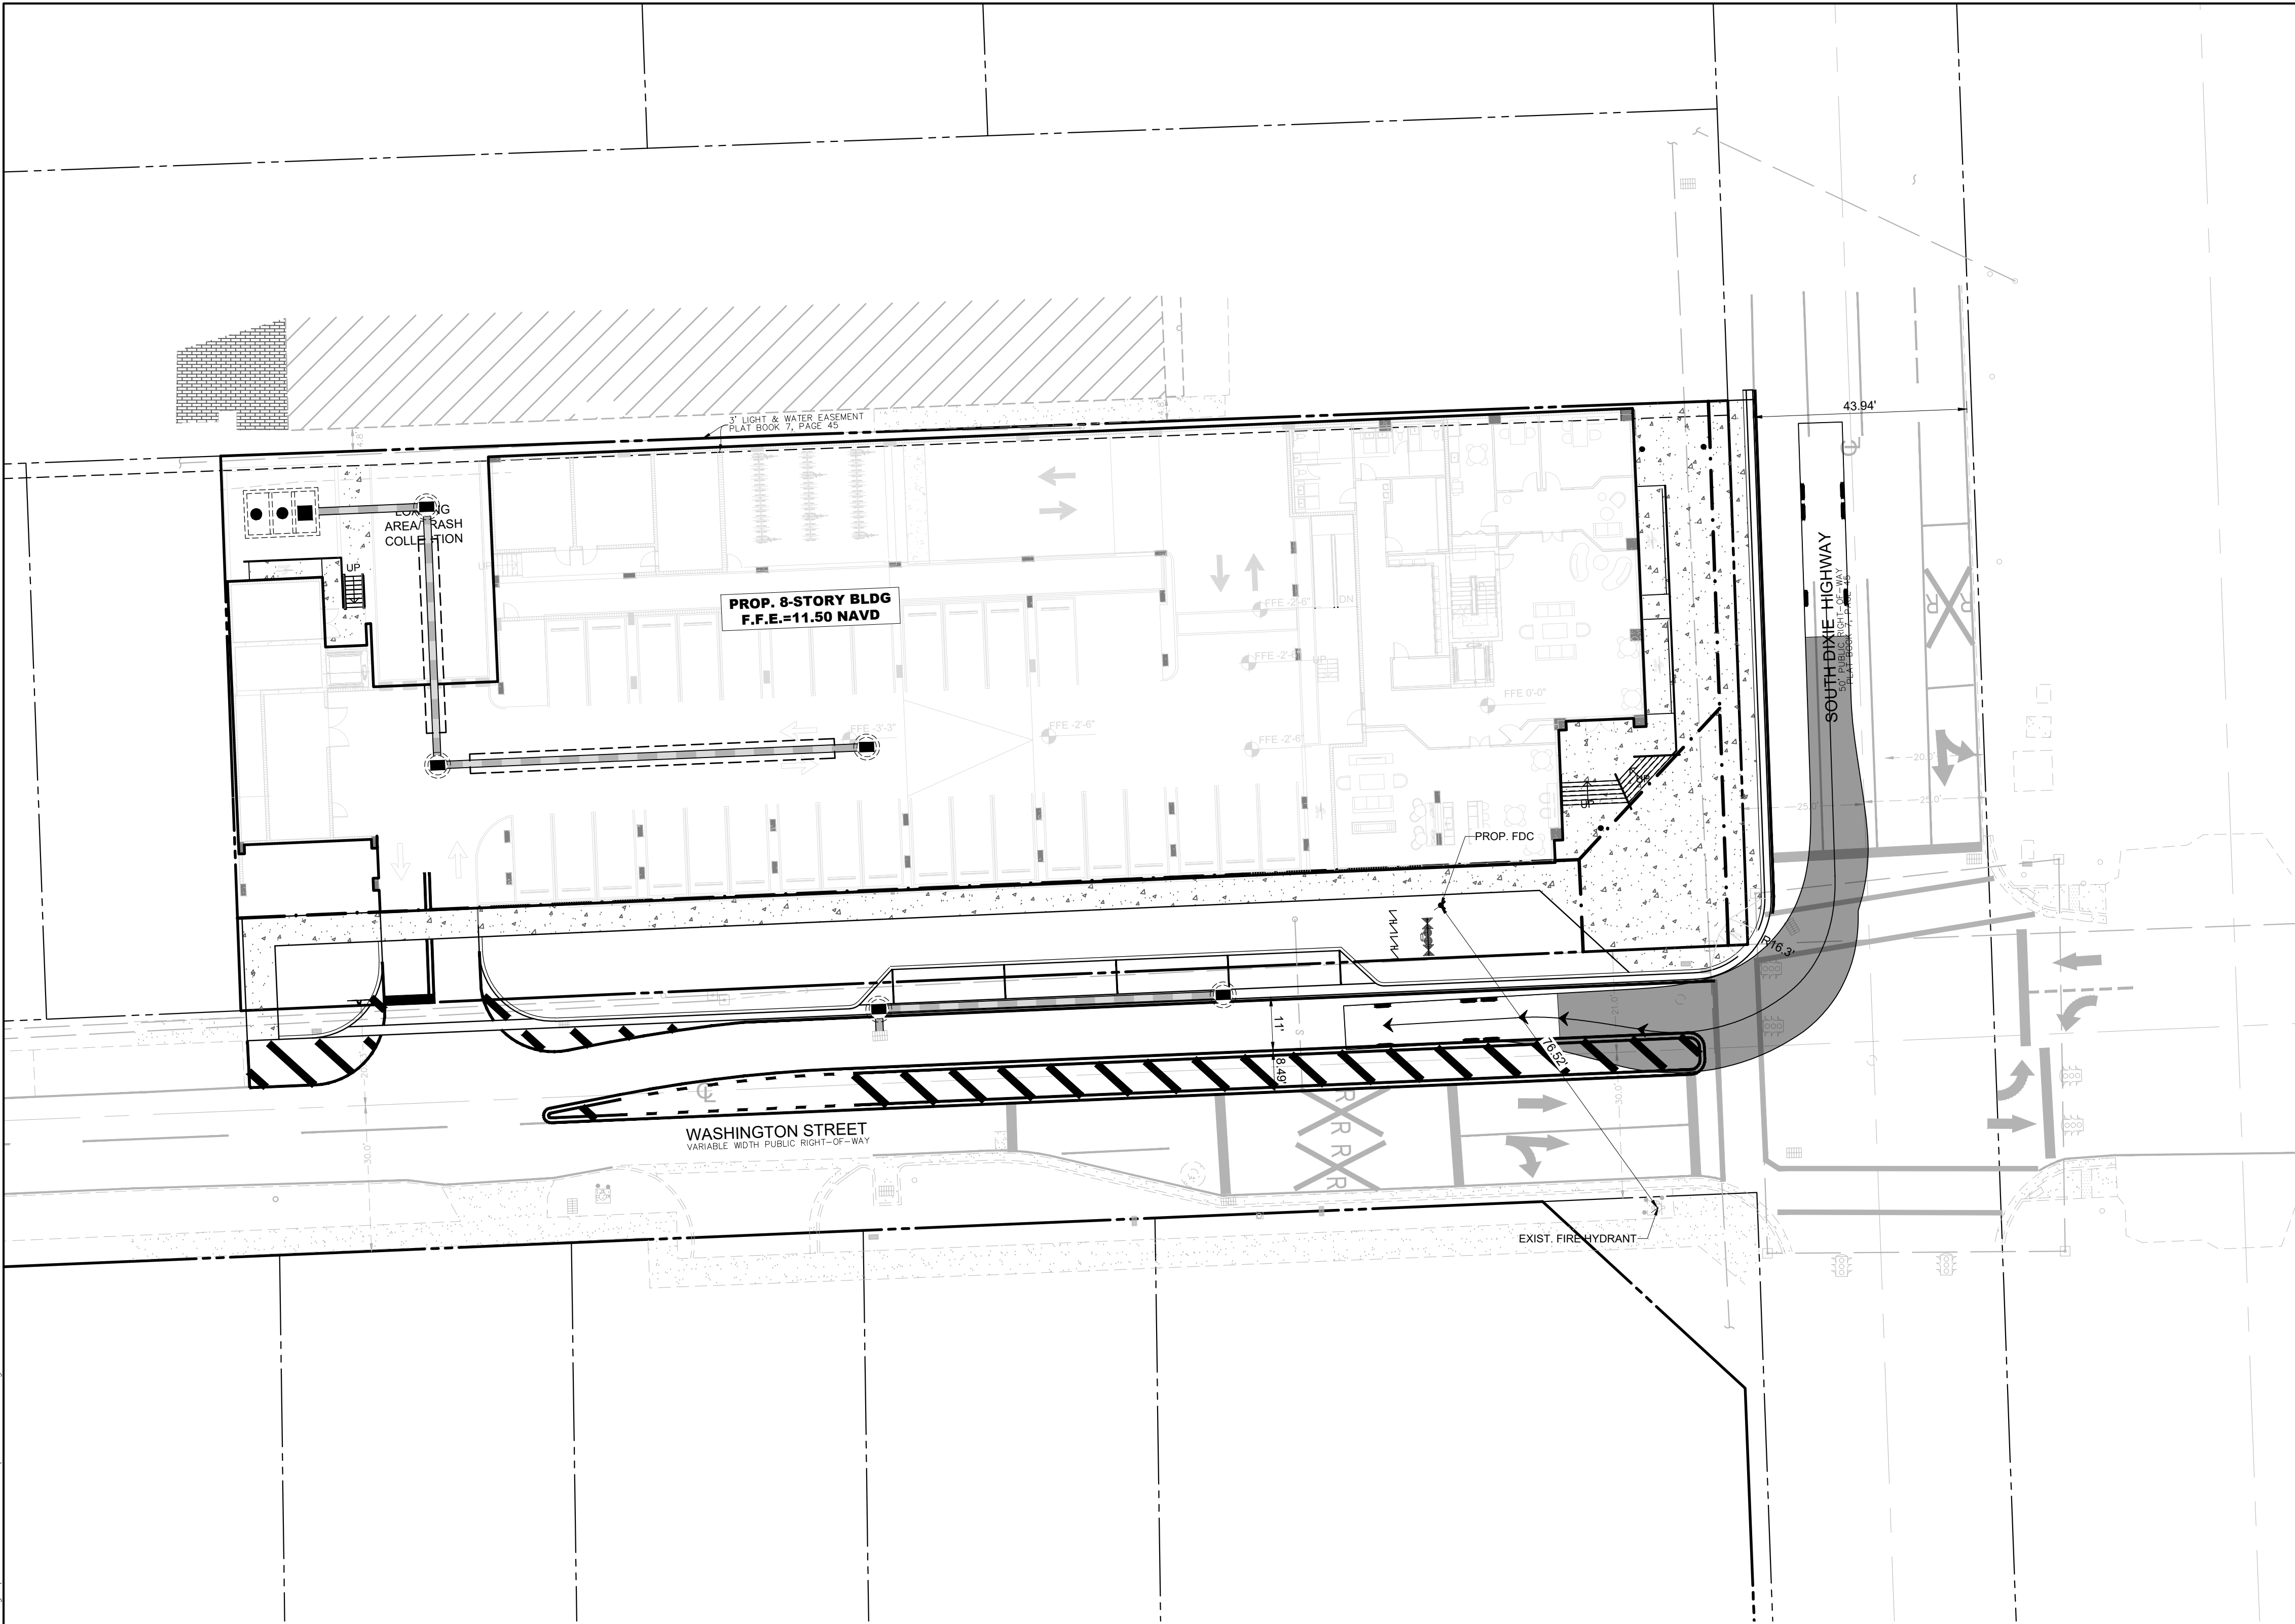

DATUM NOTE:
ALL ELEVATIONS ARE BASED ON NORTH AMERICAN
VERTICAL DATUM OF 1988 (NAVD 88).

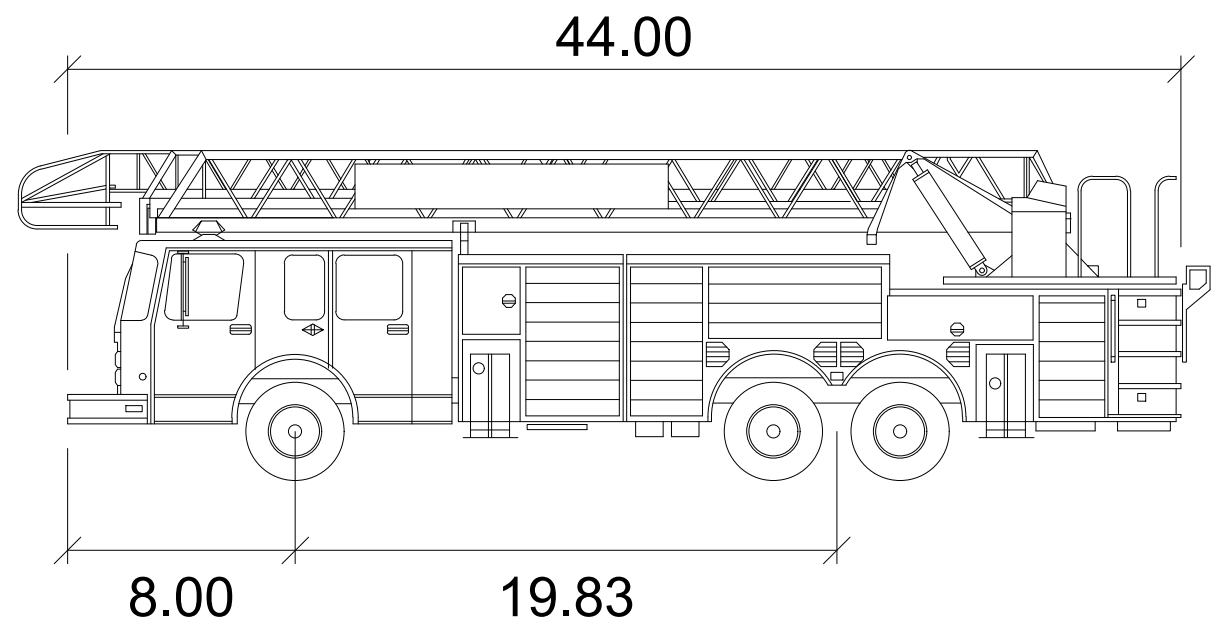

Fire Truck


	feet
Width	: 9.00
Track	: 9.00
Lock to Lock Time	: 6.0
Steering Angle	: 31.8

Sunshine
Call 811 or visit sunshine811.com two full
business days before digging to have
buried facilities located and marked.
Check positive response codes before you dig!

PARAMOUNT PLACE
826 S. DIXIE HIGHWAY, HOLLYWOOD, FL 33020

FIRE ACCESS PLAN

DATE:
DESIGNED BY:
DRAWN BY:
CHECKED BY:

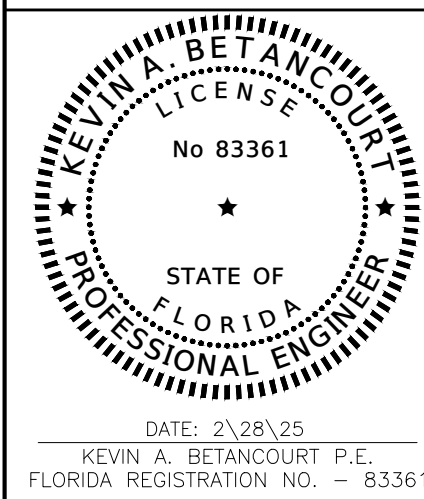

DATE: 2/26/25
KEVIN A. BETANCOURT P.E.
FLORIDA REGISTRATION NO. - 83361



PROJECT: 2411-87

SHEET: FT-1




C26258 - LB7924

DATE: Feb 26, 2025 - 4:15pm W:\J50 Broward\Civil Projects\2024\2411-87 Paramount Place\Drawings\Construction Plans\241187-WMP.dwg

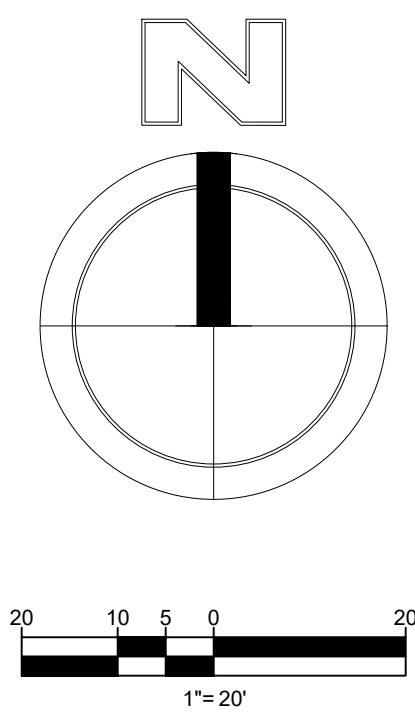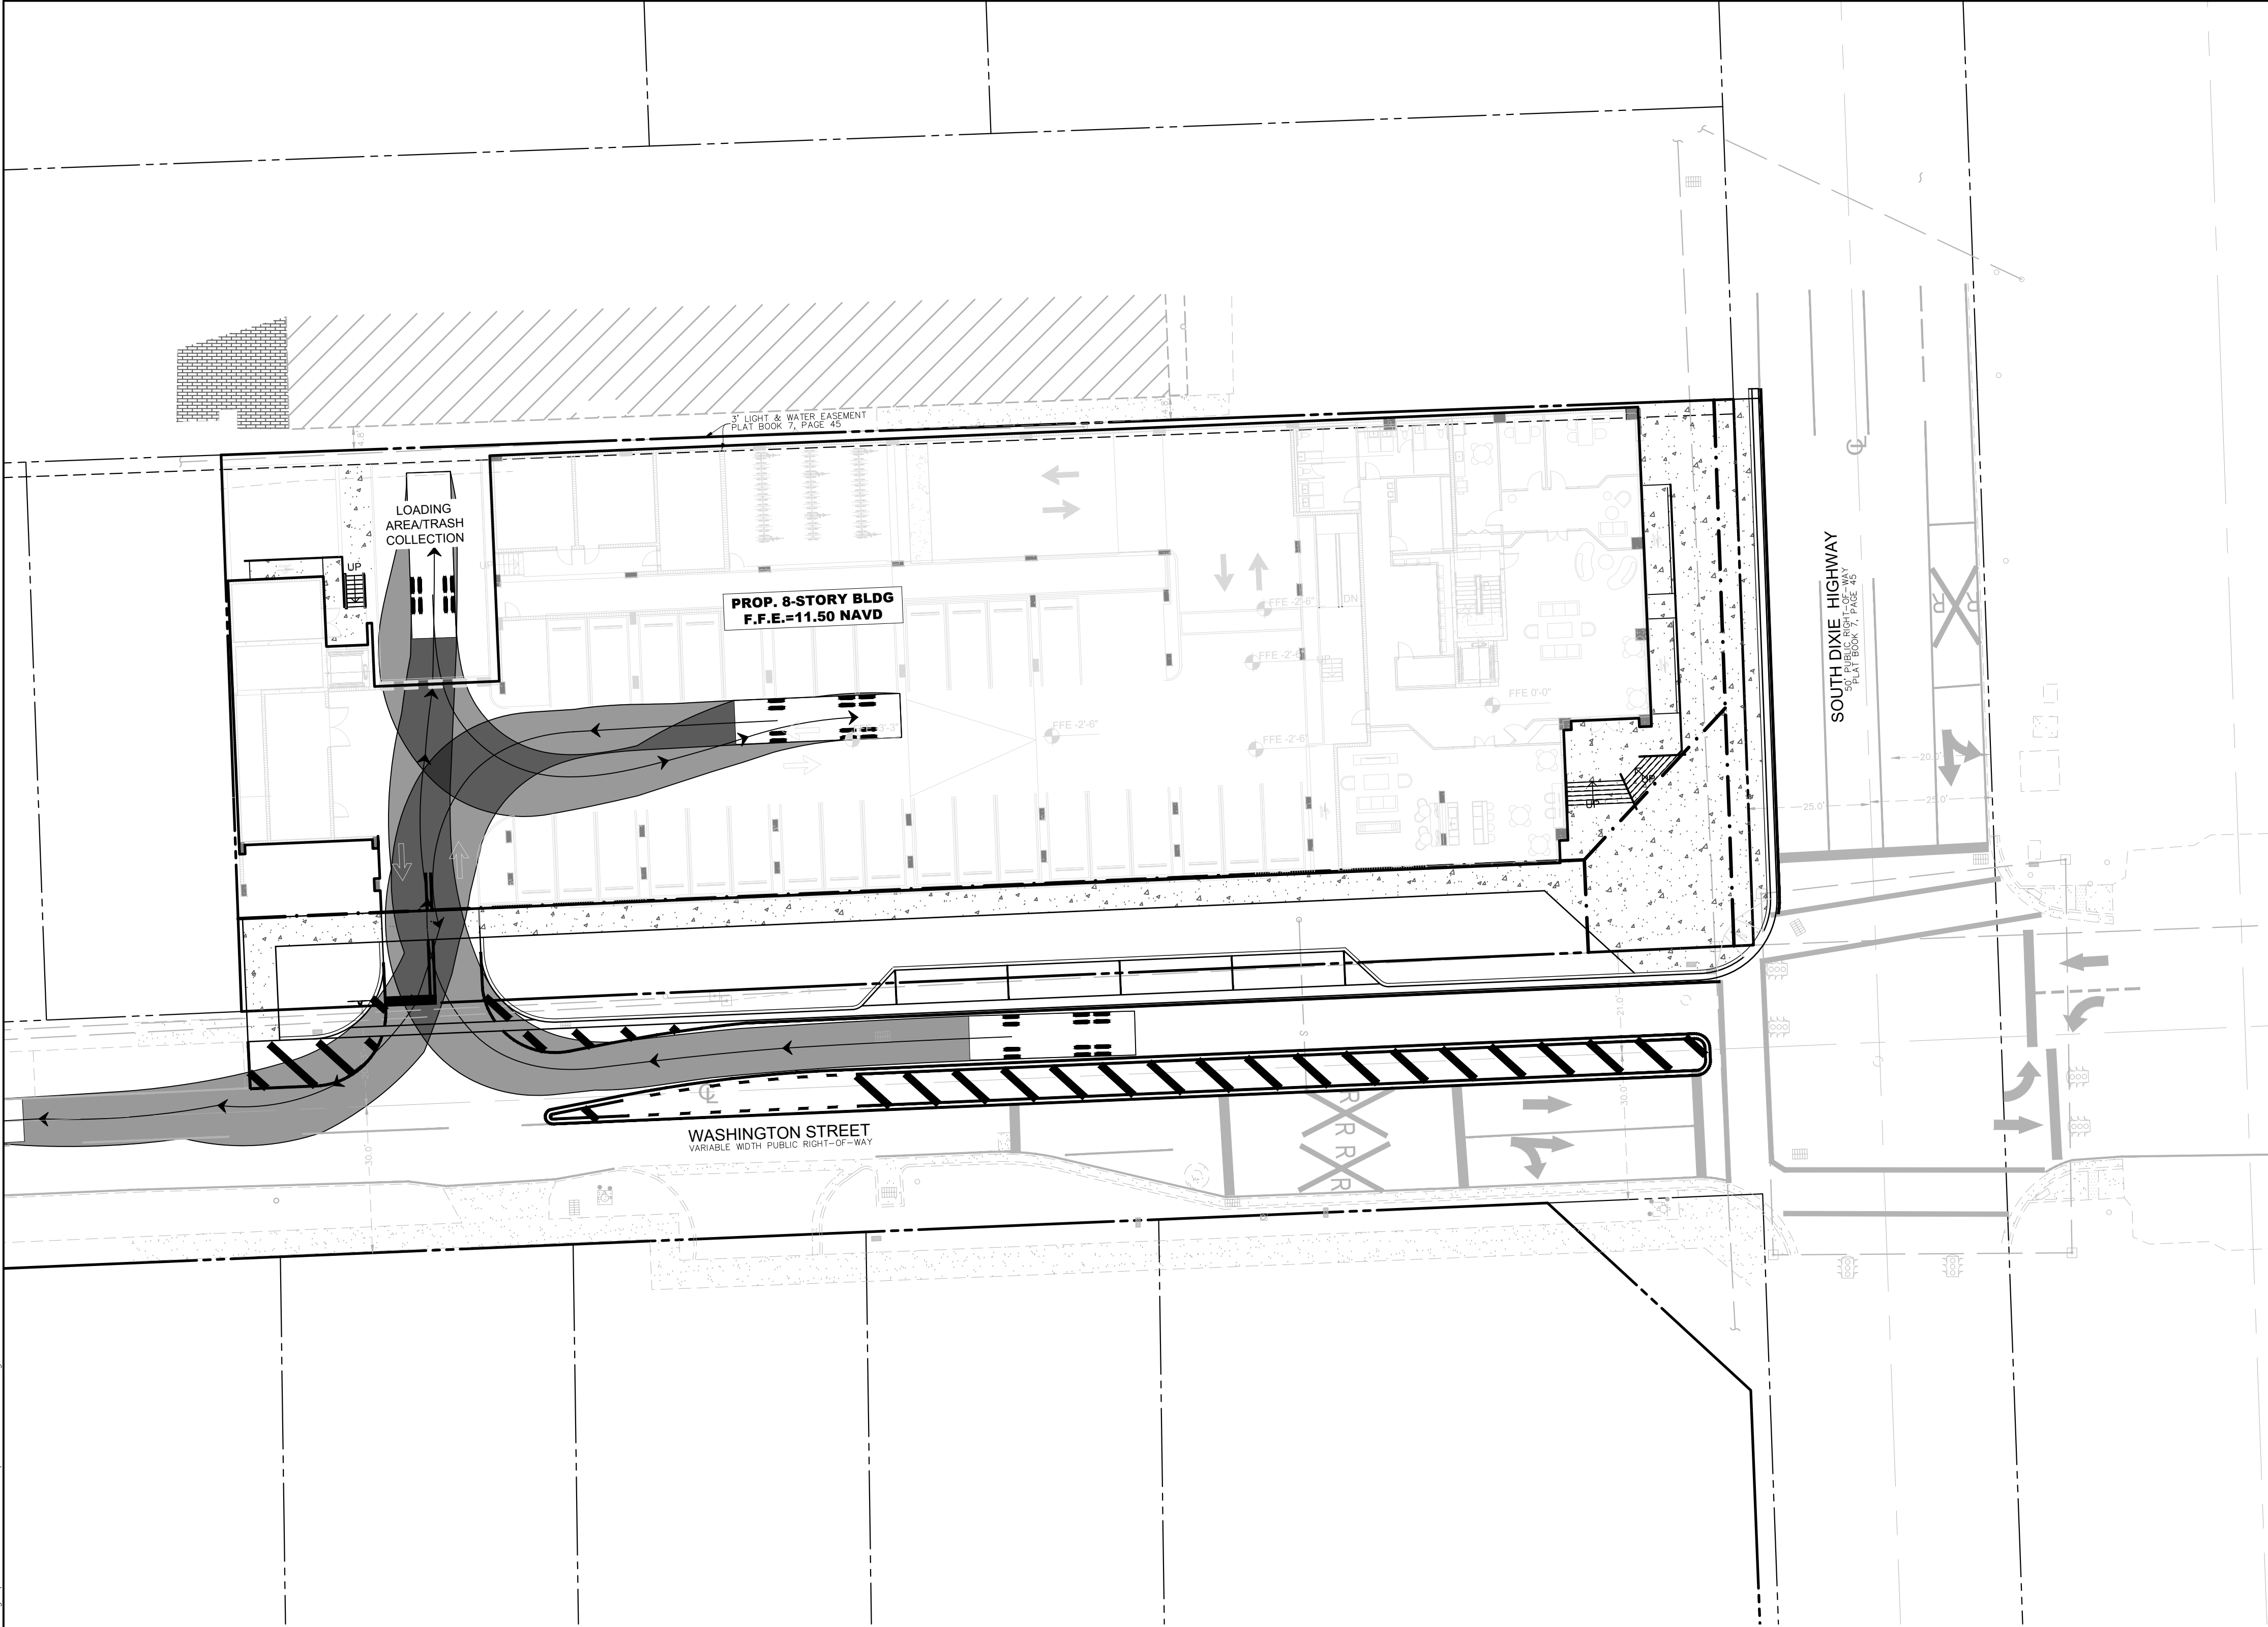

DATUM NOTE:
ALL ELEVATIONS ARE BASED ON NORTH AMERICAN
VERTICAL DATUM OF 1988 (NAVD 88).

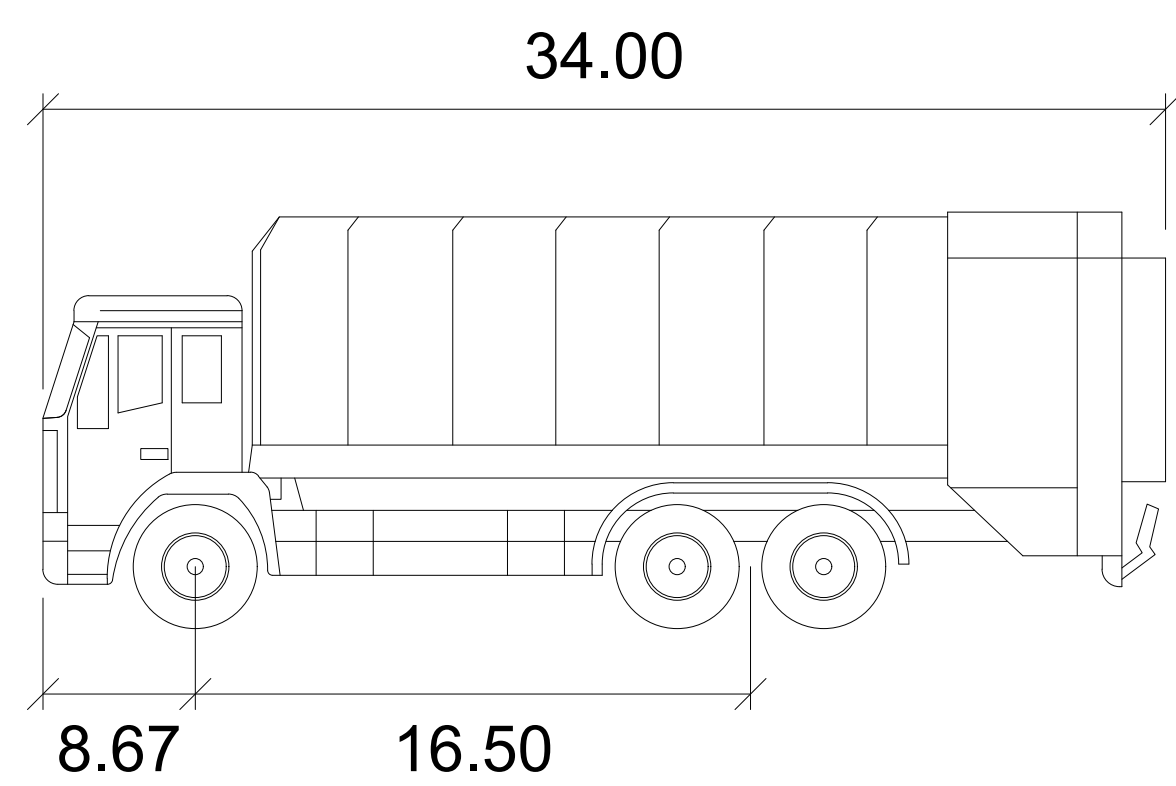


Refuse-Front Loader

Width	: 9.00
Track	: 9.00
Lock to Lock Time	: 6.0
Steering Angle	: 29.0

feet

Sunshine
Call 811 or visit sunshine811.com two full business days before digging to have buried facilities located and marked.
Check positive response codes before you dig!

PARAMOUNT PLACE
826 S. DIXIE HIGHWAY, HOLLYWOOD, FL 33020

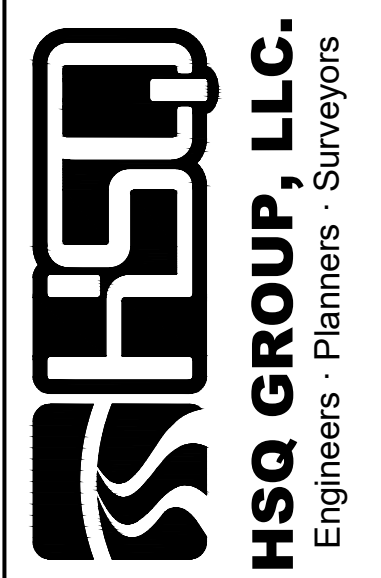

WASTE MANAGEMENT PLAN

DATE:
DESIGNED BY:
DRAWN BY:
CHECKED BY:

STATE OF FLORIDA

PROFESSIONAL ENGINEER

KEVIN A. BETANCOURT

LICENSE No 83361

DATE: 2/26/25



KEVIN A. BETANCOURT P.E.

FLORIDA REGISTRATION NO. - 83361

PROJECT: 2411-87
SHEET: WM-1

This sheet was prepared by the engineer and sealed by Kevin A. Betancourt, P.E. The engineer is responsible for the accuracy of the information shown and stated herein. No other person is responsible for the accuracy of the information shown and stated herein.

DATE: Feb 26, 2025 - 4:15pm W:\550 Broward\Civil Projects\2024\2411-87 Paramount Place Drawings\Construction Plans\241187-PDP.dwg

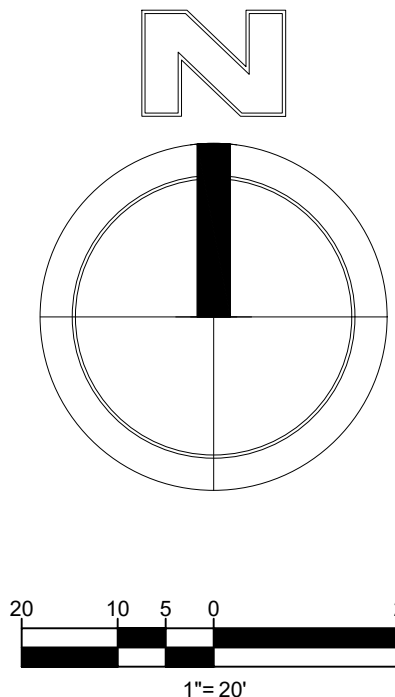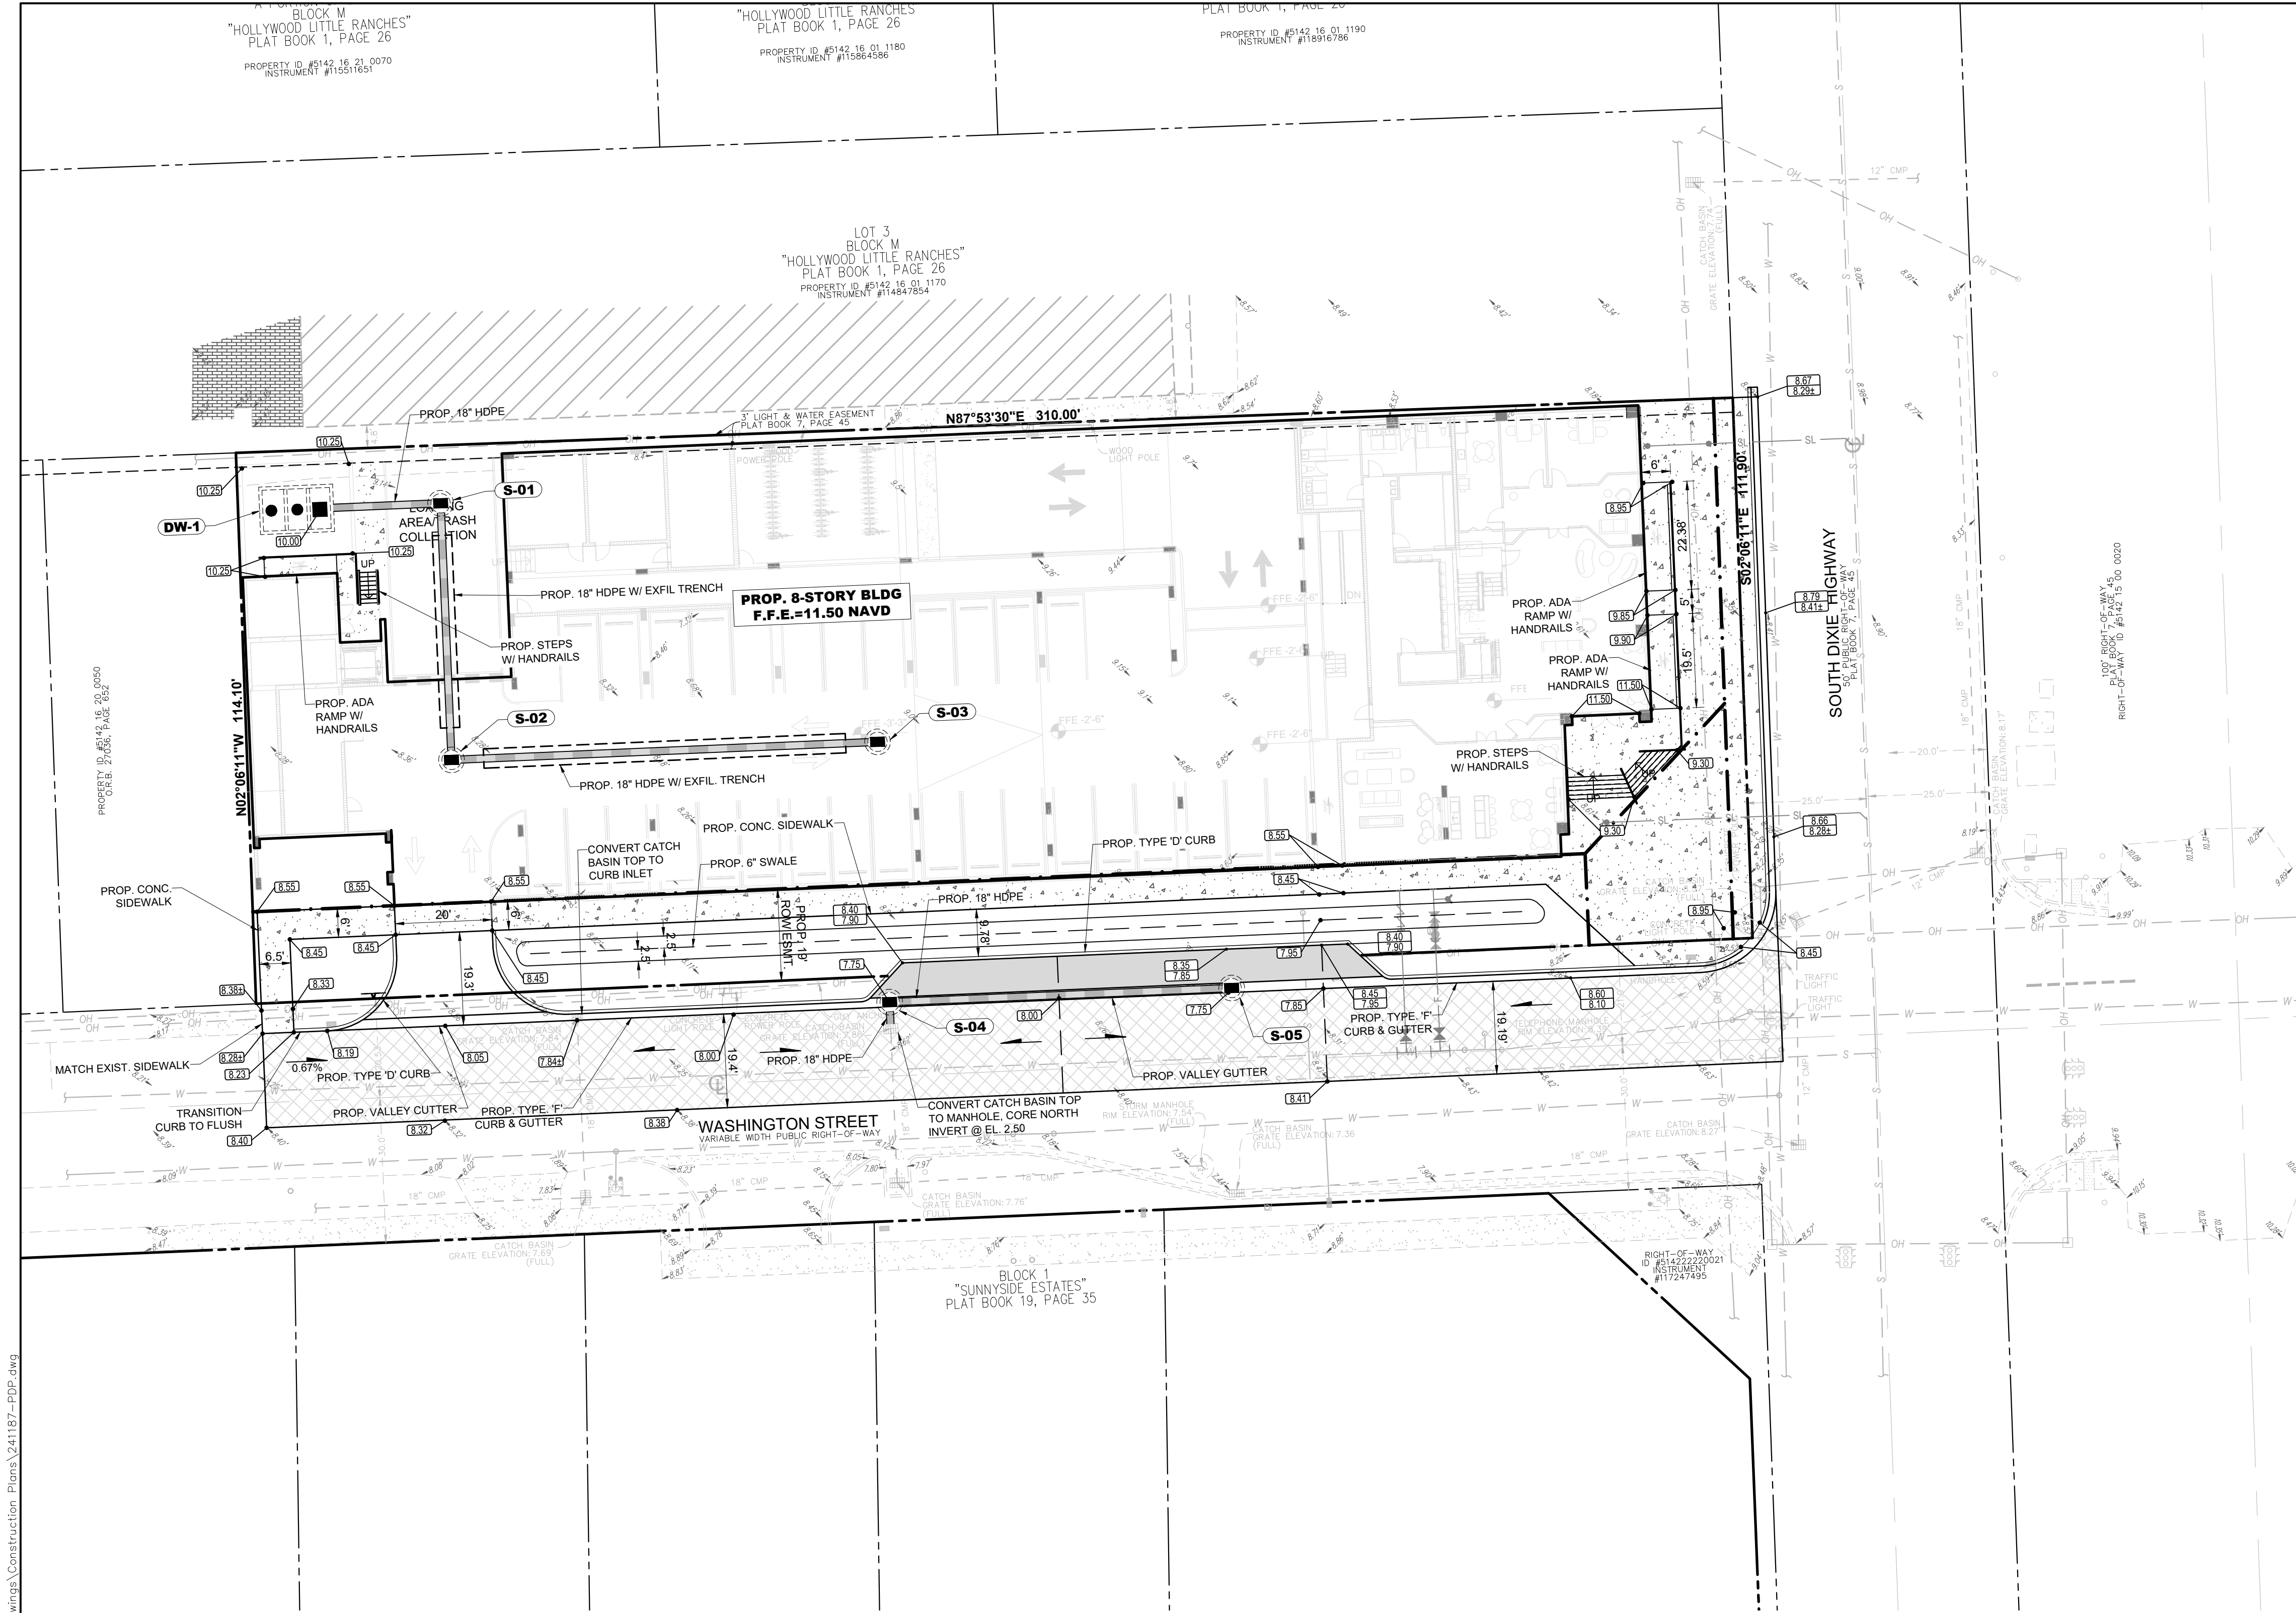

DATUM NOTE:
ALL ELEVATIONS ARE BASED ON NORTH AMERICAN
VERTICAL DATUM OF 1988 (NAVD 88).

DRAINAGE STRUCTURE SCHEDULE

- S-01** TYPE "P" BOX (48" ROUND W/ U.S.F. 580 RING AND COVER)
R.E.: 9.50
I.E.: 2.50 W
I.E.: 2.50 S
- S-02** TYPE "P" BOX (48" ROUND W/ U.S.F. 4700-6223 FRAME & GRATE)
R.E.: 8.25
I.E.: 2.50 N(P.R.B.)
I.E.: 2.50 E (P.R.B.)
- S-03** TYPE "P" BOX (48" ROUND W/ U.S.F. 4700-6223 FRAME & GRATE)
R.E.: 8.25
I.E.: 2.50 W(P.R.B.)
- S-04** TYPE "P" BOX (48" ROUND W/ U.S.F. 4700-6223 FRAME & GRATE)
R.E.: 7.75
I.E.: 2.50 S
I.E.: 2.50 E
- S-05** TYPE "P" BOX (48" ROUND W/ U.S.F. 4700-6223 FRAME & GRATE)
R.E.: 7.75
I.E.: 2.50 W
- DW-1** PROPOSED DRAINAGE WELL (REFER TO DETAIL ON SHEET XXX FOR WELL SIZING)
R.E.: 10.00
I.E.: 2.50 E
WEIR EL: SEE DETAIL

HATCH LEGEND

- PROPOSED ASPHALT PAVEMENT (SEE PD-5 FOR SECTION DETAILS)
- EXISTING CONCRETE TO REMAIN
- PROPOSED CONCRETE PAVEMENT (SEE PD-5 FOR SECTION DETAILS)
- PROPOSED MILL (1" THICK MIN.) AND OVERLAY ASPHALT


PARAMOUNT PLACE
826 S. DIXIE HIGHWAY, HOLLYWOOD, FL 33020

PAVING AND DRAINAGE PLAN



C26258 - LB7924

DATE:
DESIGNED BY:
DRAWN BY:
CHECKED BY:

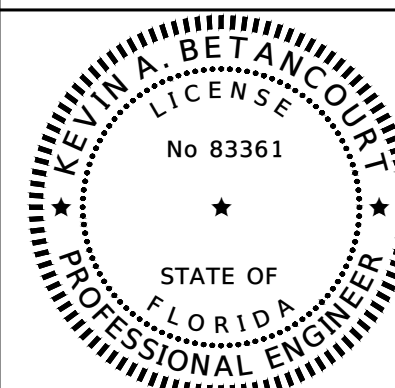

DATE: 2/26/25
KEVIN A. BETANCOURT P.E.
FLORIDA REGISTRATION NO. - 83361

PROJECT: 2411-87

SHEET: PD-1

NO DATE BY REVISIONS

This sheet was prepared by the engineer named on the seal and is not to be used for any other project without the written consent of the engineer. The engineer is not responsible for any errors or omissions on this sheet.