GOLF COURSE
(PHASE 1)

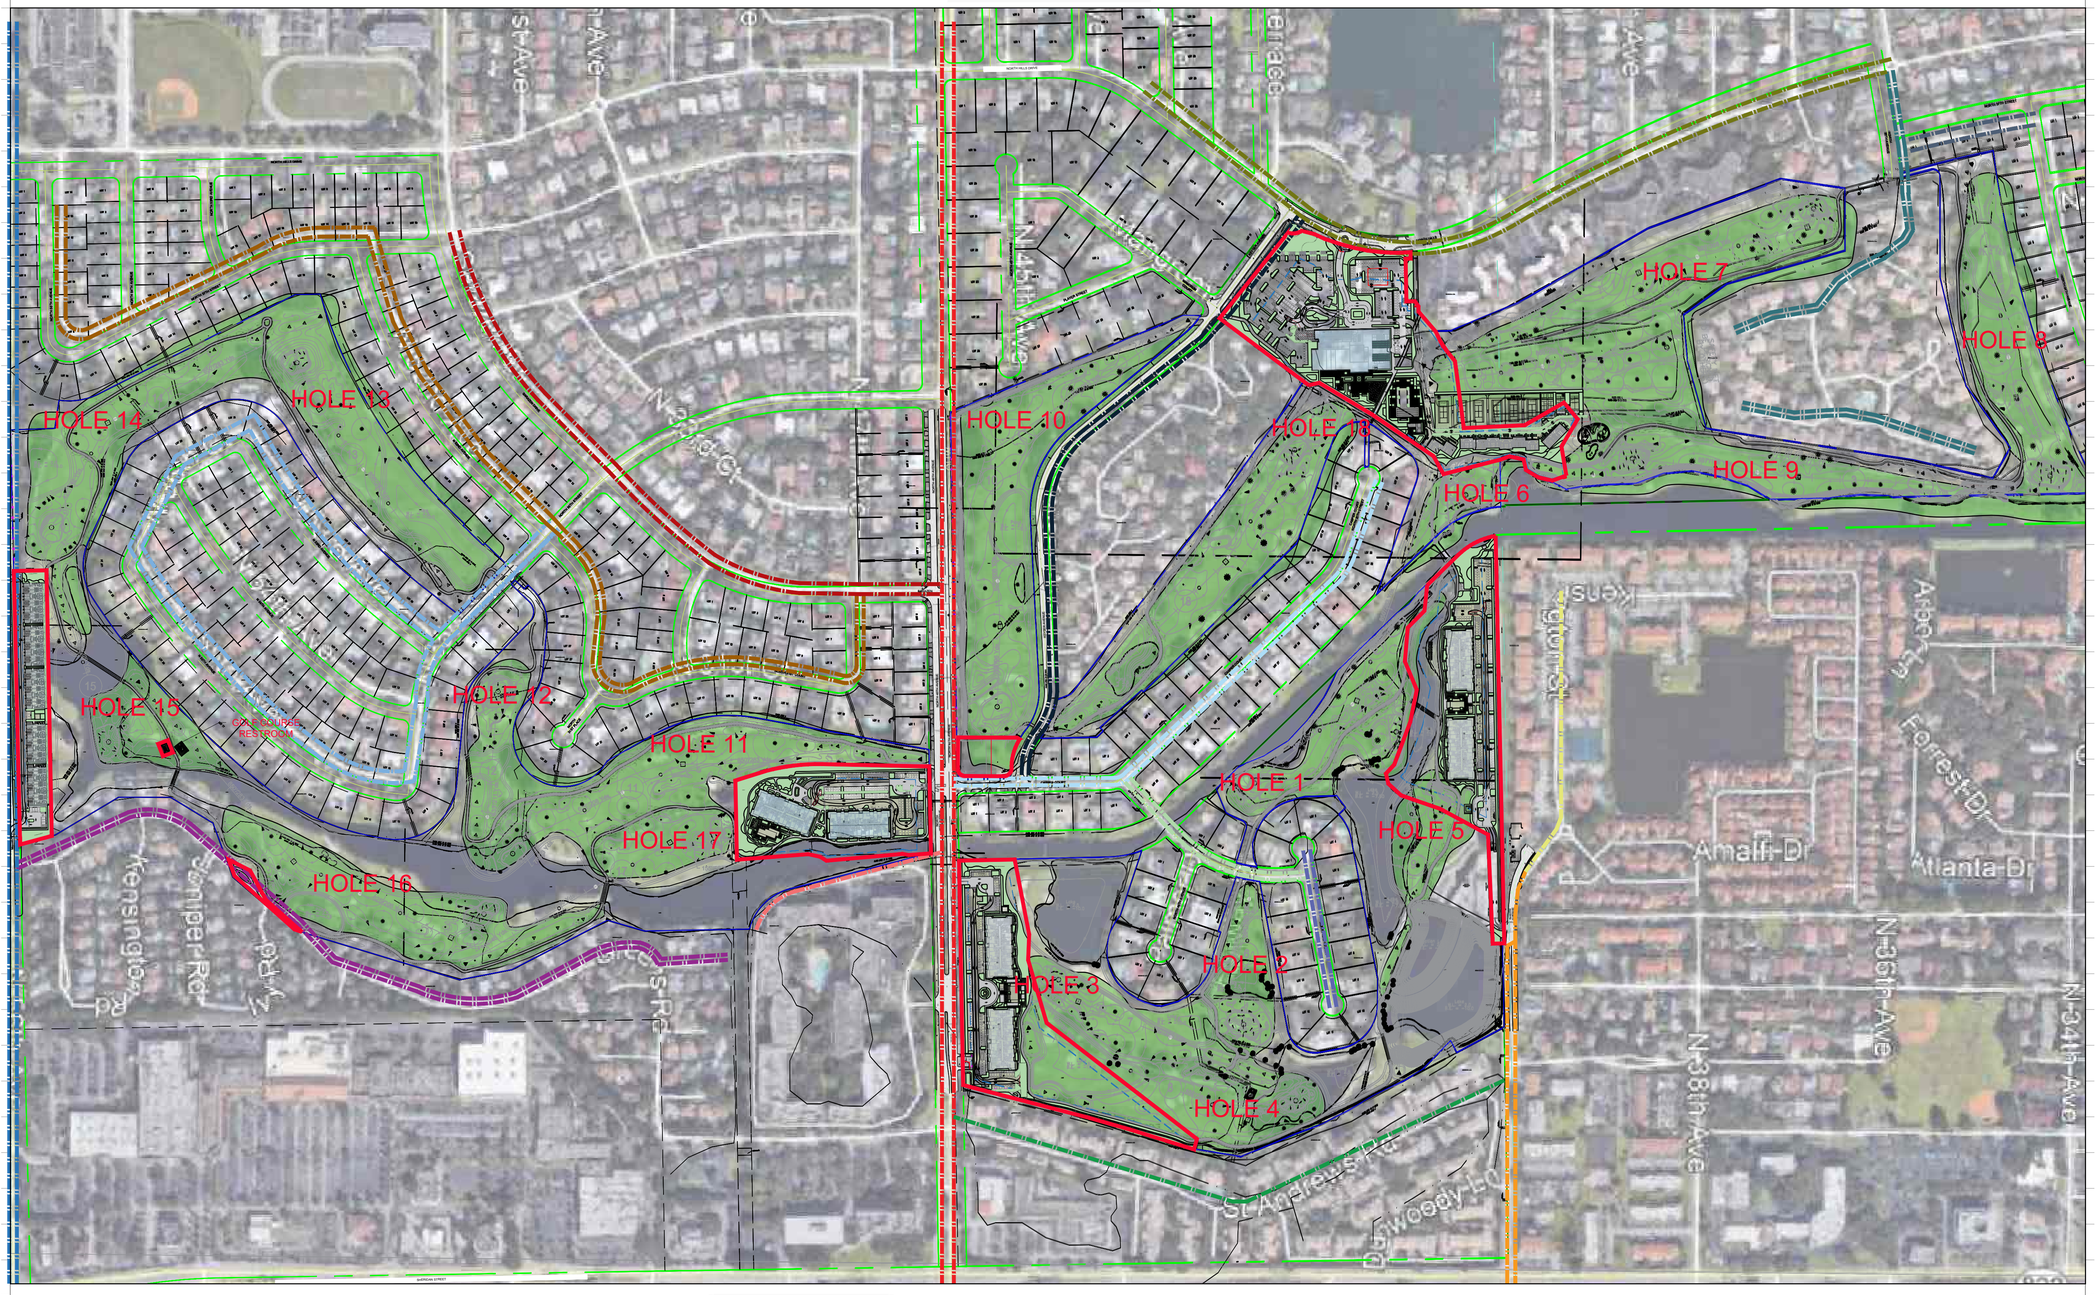

STREET LEGEND

- N 56TH AVE
- N 46TH AVE
- N 40TH AVE
- AMALFI DR
- ST ANDREWS RD
- GREEND RD
- CASPER CT
- FAIRWAY DR
- SANDERS ST
- KEYSER AVE
- SARAZEN DR
- N 31 ST CT
- N HILLS DR
- N 36TH AVE
- N 34TH AVE
- N 37TH AVE
- GRANDVIEW EMERALD HIILLS INTERIOR STREET

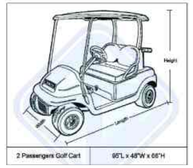

1 Site Plan
Scale: 1/256"=1' (24'X36')

Rev.	Date

ALL DRAWINGS AND WRITTEN MATERIAL APPEARING HEREIN CONSTITUTE THE ORIGINAL AND UNPUBLISHED WORK OF KOBI KARP AIA, AND MAY NOT BE DUPLICATED, USED, OR DISCLOSED WITHOUT THE EXPRESS WRITTEN CONSENT OF KOBI KARP ARCHITECTURE & INTERIOR DESIGN, INC. AIA. (c) 2023

ZONING PACKAGE

EMERALD HILLS
4100 N HILLS DR.
HOLLYWOOD, FL 33021

STRUCTURAL ENGINEER:

MEP ENGINEERS:

CIVIL ENGINEER:
BOTEK THURLOW ENGINEERING, INC.
3409 NW 9TH AVE., SUITE 1102
FORT LAUDERDALE, FL 33309
TEL: (954) 568 0888

LANDSCAPE ARCHITECT:
EDSA
1512 E. BROWARD BLVD., SUITE 110
FORT LAUDERDALE, FL 33301
TEL: (954) 524 3330

ARCHITECT:
KOBI KARP ARCHITECTURE AND INTERIOR DESIGN, INC.
571 NW 28TH STREET
MIAMI, FLORIDA 33127 USA
TEL: (305) 573 1818
FAX: (305) 573 3766

KOBI KARP
Lic. # AR0012578

SITE PLAN - GOLF

Date: 07-16-2026	Sheet No. A2.01
DRAWN BY: CHECKED BY:	
Project # 1849	