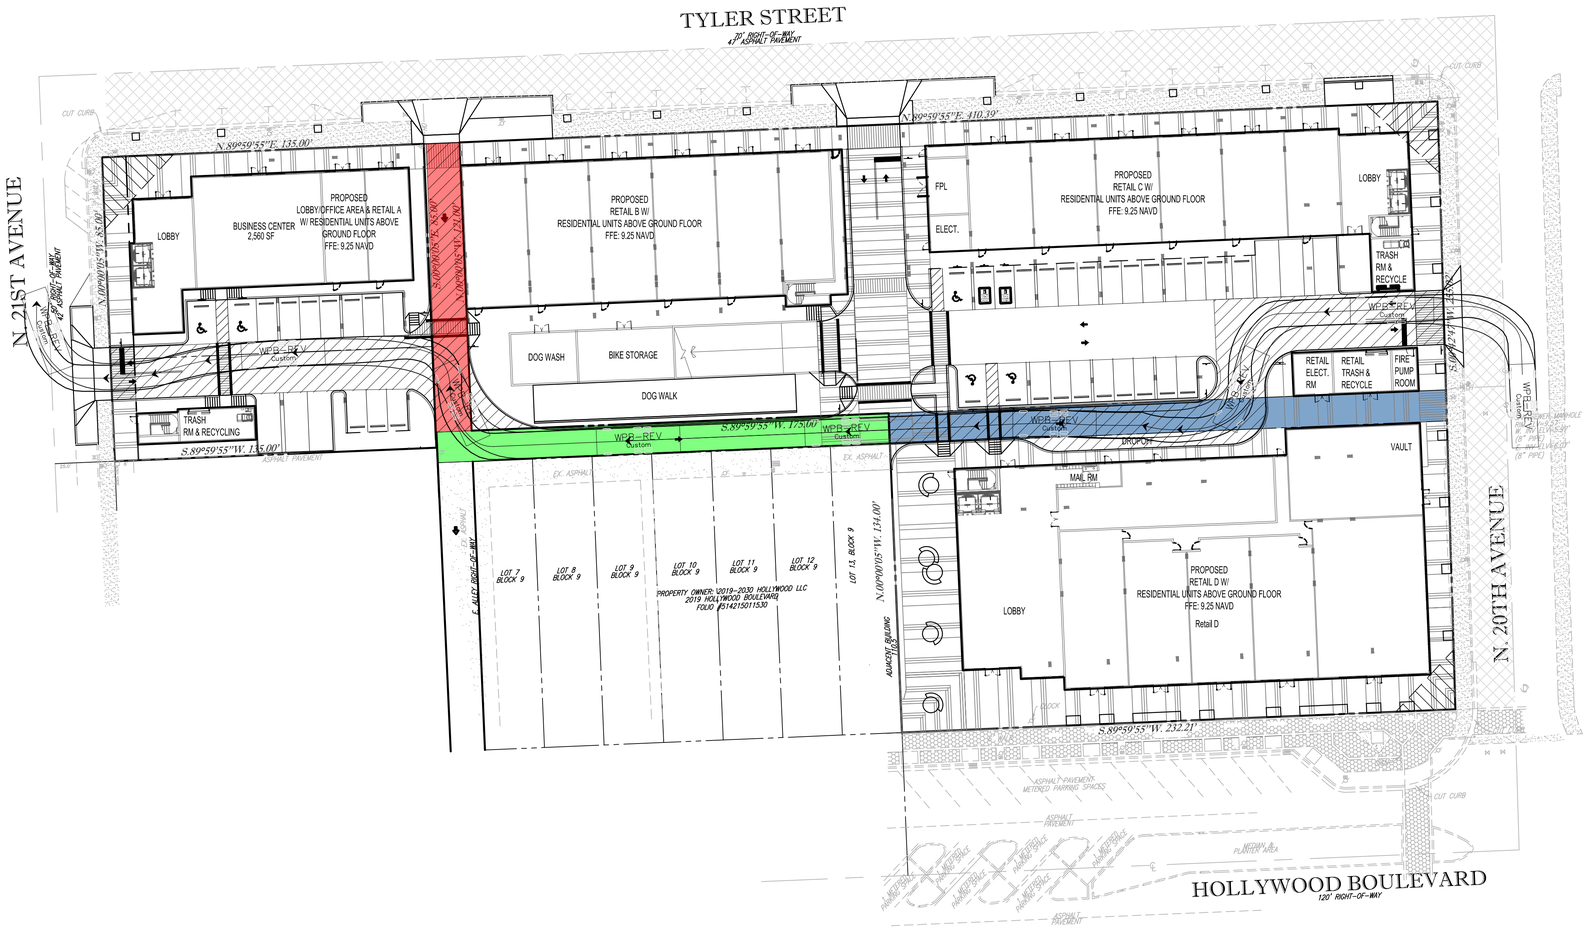

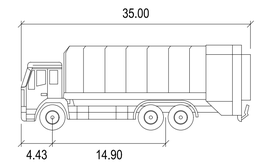

REFUSE TRUCK (WPB-REV)

		feet
Width	:	11.00
Track	:	11.00
Lock to Lock Time	:	6.0
Steering Angle	:	32.5

ALLEY PREVIOUSLY VACATED AND CONVERTED TO UTILITY EASEMENT PER ORB 44909, PG 1492

EXISTING ALLEY TO REMAIN

EXIST. ALLEY TO BE VACATED AND PROP. UTILITY EASEMENT TO BE DEDICATED

PROP. PUBLIC ACCESS EASEMENT TO BE DEDICATED

THOMAS ENGINEERING GROUP
CIVIL ENGINEERS - PROJECT MANAGERS - LAND PLANNING - LANDSCAPE ARCHITECTS
6300 NW 31ST AVENUE FT. LAUDERDALE, FL 33309 P: 954-202-7000
1502 W. FLETCHER AVE. TAMPA, FL 33612 P: 813-379-4100
125 W INDIANTOWN RD. SUITE 206 JUPITER, FL 33458 P: 561-203-7503

THE INFORMATION, DESIGN, AND CONTENT OF THIS PLAN ARE PROPRIETARY AND SHALL NOT BE COPIED OR USED FOR ANY PURPOSE WITHOUT PRIOR WRITTEN AUTHORIZATION FROM THOMAS ENGINEERING GROUP, LLC. ONLY APPROVED, SIGNED AND SEALED PLANS SHALL BE UTILIZED FOR CONSTRUCTION PURPOSES.

REVISIONS:

REV:	DATE:	COMMENT:	BY:

811 KNOW WHAT'S BELOW ALWAYS CALL 811 BEFORE YOU DIG
It's fast. It's free. It's the law.
www.callsunshine.com

PROJECT No.: F190078
DRAWN BY: CAD
CHECKED BY: JAL
DATE: 08/19/2019
CAD I.D.: F190078 EASEMENT PLAN-2021

PROJECT:

SOLESTE HOLLYWOOD BOULEVARD

FOR

THE ESTATE COMPANIES

2001 HOLLYWOOD BLVD.
CITY OF HOLLYWOOD
FLORIDA

THOMAS ENGINEERING GROUP
6300 NW 31ST AVENUE
FORT LAUDERDALE, FL 33309
PH: (954) 202-7000
FX: (954) 202-7070
www.ThomasEngineeringGroup.com

RYAN OSCAR THOMAS
PROFESSIONAL ENGINEER
June 25, 2021
FLORIDA LICENSE No. 53891
FLORIDA BUSINESS CERT. OF AUTH. No. 27528

SHEET TITLE:

EASEMENT EXHIBIT

SHEET NUMBER:

Printed on Friday, June 25, 2021, 1:55 PM by Max Kipton