EXHIBIT B

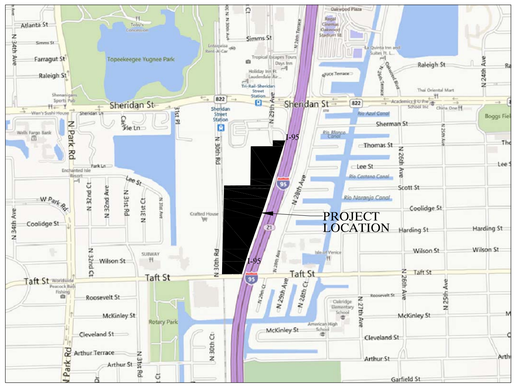

N

LOCATION MAP
N.T.S.

SHERIDAN STATION

HOLLYWOOD, FLORIDA

A RENTAL COMMUNITY FOR
RAM DEVELOPMENT
1815 GRIFFIN ROAD, SUITE 106
FORT LAUDERDALE FL. 33004
954-874-4200

ARCHITECT
ROGER FRY & ASSOCIATES ARCHITECTS, P.A.
2791 BIRD AVENUE
COCONUT GROVE, FL. 33133
305-446-7787
rfry@rogerfry.com

LANDSCAPE ARCHITECT
ALEX KNIGHT LANDSCAPE ARCHITECTURE AND PLANNING
11843 SW 7TH STREET
PEMBROKE PINES FL. 33025
786-216-3033
akdesign22@aol.com

CIVIL ENGINEER
KIMLEY-HORN AND ASSOCIATES, INC.
600 N. PINE ISLAND RD. SUITE 450
PLANTATION, FLORIDA 33324
954-535-5100
chris.falce@kimley-horn.com

SECOND REVISED SITE PLAN SUBMITTAL FOR FINAL APPROVAL 1/15/15

REVISED SITE PLAN SUBMITTAL FOR FINAL APPROVAL 11/13/14

FOURTH SITE PLAN SUBMITTAL FOR FINAL APPROVAL 9/10/14

THIRD SITE PLAN SUBMITTAL FOR TAC MEETING ON 9/2/14

SECOND SITE PLAN SUBMITTAL FOR TAC MEETING ON 7/21/14

PRELIMINARY SITE PLAN SUBMITTAL FOR TAC MEETING ON 5/5/14

LEGAL DESCRIPTIONS

RESIDENTIAL SITE (PARCEL D)

ALL OF PARCEL D, SHERIDAN STATION PLAT ACCORDING TO THE PLAT THEREOF AS RECORDED IN PLAT BOOK 181, PAGES 51 THROUGH 55 OF THE PUBLIC RECORDS OF BROWARD COUNTY, FLORIDA
SAID LANDS LYING IN THE CITY OF HOLLYWOOD, BROWARD COUNTY, FLORIDA AND CONTAINING 630,833 SQUARE FEET
(14.482 ACRES) MORE OR LESS.

PARK SITE (PARCEL B)

ALL OF PARCEL B, SHERIDAN STATION PLAT ACCORDING TO THE PLAT THEREOF AS RECORDED IN PLAT BOOK 181, PAGES 51 THROUGH 55 OF THE PUBLIC RECORDS OF BROWARD COUNTY, FLORIDA.
SAID LANDS LYING IN THE CITY OF HOLLYWOOD, BROWARD COUNTY, FLORIDA AND CONTAINING 262,010 SQUARE FEET
(6.015 ACRES) MORE OR LESS.

INDEX OF DRAWINGS

ARCHITECTURAL

A-0.1 COVER SHEET
S-1 THRU S-3 SURVEY @ OVERALL SITE
S-1 THRU S-3 SURVEY @ PARCELS B & D
P-1 THRU P-5 PLAT
A-0.2 MASTER SITE PLAN
A-0.3 PARTIAL SITE PLAN @ RESIDENTIAL SITE
A-0.4.1 PARTIAL SITE PLAN @ RESIDENTIAL SITE
A-0.4.2 PARKING LOT ANALYSIS SITE PLAN
A-0.5 SITE PLAN @ PARK SITE
A-1.1 BUILDING TYPE I FLOOR PLANS
A-1.2 BUILDING TYPE II FLOOR PLANS
A-1.3 BUILDING TYPE III FLOOR PLAN
A-1.4 BUILDING TYPE IV FLOOR PLANS
A-1.5 BUILDING TYPE V FLOOR PLANS
A-2.1 BUILDING TYPE I ELEVATIONS
A-2.2 BUILDING TYPE II ELEVATIONS
A-2.3 BUILDING TYPE III ELEVATIONS
A-2.4 BUILDING TYPE IV ELEVATIONS
A-2.5 BUILDING TYPE V ELEVATIONS
A-3.1 TYPICAL UNIT PLANS
A-4.1 CLUBHOUSE FLOOR PLAN & ELEVATIONS
A-5.1 PLAN @ GATED ENTRANCES
A-5.2 FENCE & SIGN ELEVATIONS
A-5.3 PLAN & DETAILS @ RESIDENTIAL TOT PLAY AND SITE AMENITIES
A-6.1 PARTIAL SITE LIGHTING PHOTOMETRICS @ RESIDENTIAL SITE
A-6.2 PARTIAL SITE LIGHTING PHOTOMETRICS @ RESIDENTIAL SITE
A-6.3 SITE LIGHTING PHOTOMETRICS @ PARK SITE

LANDSCAPE

LA-1 COVER SHEET
1 THRU 7 TREE SURVEYS
LA-2 EX. TREE DISPOSITION LISTS
LA-3 EX. TREE DISPOSITION LISTS
LA-4 EX. TREE DISPOSITION LISTS & TREE MANAGEMENT NOTES / DETAILS
LA-5 EX. TREE INVENTORY PLAN AREA A
LA-6 EX. TREE INVENTORY PLAN AREA B
LA-7 EX. TREE INVENTORY PLAN AREA C
LA-8 OVERALL RESIDENTIAL SITE PLANTING
LA-9 PLANT LISTS - RESIDENTIAL SITE
LA-10 PLANT LISTS - TYPICAL BUILDINGS
LA-11 QUADRANT A - RESIDENTIAL SITE PLANTING
LA-12 QUADRANT B - RESIDENTIAL SITE PLANTING
LA-13 QUADRANT C - RESIDENTIAL SITE PLANTING
LA-14 QUADRANT D - RESIDENTIAL SITE PLANTING
LA-15 QUADRANT E - RESIDENTIAL SITE PLANTING
LA-16 QUADRANT F - RESIDENTIAL SITE PLANTING
LA-17 BUILDING TYPES 1 & 2 PLANTING
LA-18 BUILDING TYPE 3 PLANTING SCHEMES A & B
LA-19 BUILDING TYPES 4 & 5 PLANTING
LA-20 OVERALL PARK SITE PLANTING
LA-21 PLANT LISTS - PARK SITE
LA-22 QUADRANT G - PARK SITE PLANTING
LA-23 QUADRANT H - PARK SITE PLANTING
LA-24 QUADRANT I - PARK SITE PLANTING
LA-25 PLANTING DETAILS & NOTES

CIVIL

C-100 COVER SHEET
C-101 GENERAL NOTES
C-200 EROSION CONTROL NOTES
C-201 EROSION CONTROL PLAN
C-202 EROSION CONTROL PLAN
C-203 EROSION CONTROL DETAILS
C-300 DEMOLITION NOTES
C-301 DEMOLITION PLAN
C-302 DEMOLITION PLAN
C-303 DEMOLITION PLAN
C-500 SIGNAGE AND MARKING PLAN
C-501 SIGNAGE AND MARKING PLAN
C-502 SIGNAGE AND MARKING PLAN
C-600 DRAINAGE PLAN
C-601 DRAINAGE PLAN
C-602 DRAINAGE PLAN
C-607 PAVING AND GRADING PLAN
C-608 PAVING AND GRADING PLAN
C-609 PAVING AND GRADING PLAN
C-610 PAVING AND GRADING PLAN
C-611 TYPICAL ROADWAY SECTIONS
C-612 TYPICAL ROADWAY SECTIONS
C-613 DRAINAGE AND PAVING DETAILS
C-614 DRAINAGE AND PAVING DETAILS
C-700 WATER AND SEWER NOTES
C-701 WATER AND SEWER PLAN
C-702 WATER AND SEWER PLAN
C-703 WATER AND SEWER PLAN
C-710 PUMP STATION DETAILS
C-711 WATER AND SEWER DETAILS
C-712 WATER AND SEWER DETAILS
C-713 WATER AND SEWER DETAILS
C-714 WATER AND SEWER DETAILS
C-800 TAFT STREET COVER SHEET
C-801 TAFT STREET GENERAL NOTES
C-802 TAFT STREET DEMOLITION AND EROSION CONTROL PLAN
C-803 TAFT STREET HORIZONTAL CONTROL PLAN
C-804 TAFT STREET PAVING, GRADING, AND DRAINAGE PLAN
C-805 TAFT STREET CROSS SECTIONS
C-806 TAFT STREET SIGNAGE AND MARKING PLAN
C-900 COVER SHEET - WEST PARK ROAD IMPROVEMENTS
C-901 GENERAL NOTES - WEST PARK ROAD IMPROVEMENTS
C-902 EROSION CONTROL AND DEMOLITION NOTES - WEST PARK ROAD IMPROVEMENTS
C-903 EROSION CONTROL AND DEMOLITION PLAN - WEST PARK ROAD IMPROVEMENTS
C-904 HORIZONTAL CONTROL AND SIGNAGE AND MARKING PLAN - WEST PARK ROAD IMPROVEMENTS
C-905 ENGINEERING PLAN - WEST PARK ROAD IMPROVEMENTS

5	1/15/15	REVISE PARK PLAN TO INCLUDE TRAFFIC GATES @ TAFT STREET
4	11/13/14	REVISED SITE PLAN SUBMITTAL
3	9/10/14	REVISE AS PER ROUND 3 TAC COMMENTS
2	8/18/14	REVISE AS PER ROUND 2 TAC COMMENTS
1	7/1/14	REVISE AS PER ROUND 1 TAC COMMENTS

SHERIDAN STATION
WEST OF I-95
BETWEEN TAFT AND SHERIDAN STREET

RAM DEVELOPMENT CO.

ROGER FRY & ASSOCIATES ARCHITECTS, P.A.
AA 26000598
ROGER FRY, ARCHITECT
AR 7534
2791 BIRD AVENUE
COCONUT GROVE, FL. 33133
TEL. 305-446-7787
rfry@rogerfry.com

DATE	SHEET NUMBER
4/21/14	A-0.1

ALTA/ACSM LAND TITLE BOUNDARY SURVEY
SHERIDAN STATION

A Portion of Sections 8 and 9, Township 51 South, Range 42 East
City of Hollywood, Broward County, Florida

LEGAL DESCRIPTION:

PARCEL 1:

That part of the S ½ of Block A lying East of the Seaboard Coastline Railroad right-of-way, " CENTRAL GOLF SECTION OF HOLLYWOOD," according to the Plat thereof, recorded in Plat Book 9, Page 44, of the Public Records of Broward County, Florida, less that portion described in Official Records Book 2342, Page 264; and

That part of the S ½ of the SE ¼ of the NW ¼ of the NW ¼, lying west of U.S. I-95 (State Road No. 9); and that part of the E ½ of the NW ¼ of the SW ¼ of the NW ¼ lying west of U.S. I-95 (State Road No. 9); and that part of the SE ¼ of the SW ¼ of the NW ¼ of the NW ¼, lying west of U.S. I-95 (State Road No. 9); and that part of the W ½ of the SW ¼ of the SW ¼ of the NW ¼, lying west of U.S. I-95 (State Road No. 9), and less the South 30 feet for road right-of-way; and the W ½ of the NW ¼ of the SW ¼ of the NW ¼; and that part of the E ½ of the SW ¼ of the SW ¼ of the NW ¼, lying west of U.S. I-95 (State Road No. 9); all the above lying in Section 9, Township 51 South, Range 42 East, Broward County, Florida.

TOGETHER WITH:

PARCEL 2:

That part of the Northwest ¼ of the Northwest ¼ of Section 9, and that part of the Northeast ¼ of the Northeast ¼ of Section 8 all in Township 51 South, Range 42 East, Broward County, Florida, more particularly described as follows:

BEGIN at the Northwest corner of said Section 9; thence run along the North line of said Section 9 (said line also being the Southerly Existing Right of Way line for Sheridan Street), N 88°55'14"E, a distance of 272.91 feet; thence along said Right of Way line S 83°52'56"E, a distance of 358.83 feet, to a point on the Westerly Right of Way line for North 29th Avenue, thence along said Right of Way line S 00°58'26"E, a distance of 624.41 feet; thence S 88°58'47"W, a distance of 293.71 feet; thence S 00°59'35"E, a distance of 669.52 feet to a point, herein described as Point A; thence S 88°57'11"W, a distance if 332.36 feet to the East line of said Section 8; thence S 88°49'07"W, a distance of 114.90 feet to a point on the Easterly Existing Right of Way line of the C.S.X. (formerly known as Seaboard Air Line) Railroad; thence along said Easterly Right of Way line N 01°06'15"W, a distance of 1338.53 feet to the North line of said Section 8; thence along said North line, N 88°53'14"E, a distance of 114.80 feet; to the POINT OF BEGINNING.

LESS the South 30 feet of the West ½ of the Southwest ¼ of the Northwest ¼ of the Northwest ¼ of said Section 9 and the South 30 feet of the North ½ of Block A lying East of the C.S.X. (formerly known as Seaboard Coastline) Railroad Right of Way, CENTRAL GOLF SECTION OF HOLLYWOOD, according to the Plat thereof recorded in Plat Book 9, Page 44, of the Public Records of Broward County, Florida, more particularly described as follows:

BEGIN at the aforementioned Point A; thence run S 88°57'11"W a distance of 332.36 feet to the East line of said Section 8; thence S 88°49'07"W a distance of 114.90 feet to the said Easterly Right of Way of the C.S.X. Railroad; thence along said Easterly Right of Way of the C.S.X. Railroad a distance of 30.00 feet; thence N 88°49'07"E a distance of 114.90 feet to the East line of Said Section 8; thence N 88°57'11"E a distance of 332.42 feet; thence S 00°59'35"E a distance of 30.00 feet to the POINT OF BEGINNING.

TOGETHER WITH:

PARCEL 3:

North three-quarters (N ¾) of the East half (E ½) of the Northwest quarter (NW ¼) of the Northwest quarter (NW ¼) of Section 9, Township 51 South, Range 42 East.

AND

Northeast quarter (NE ¼) of the Southwest quarter (SW ¼) of Northwest quarter (NW ¼) of the Northwest quarter (NW ¼) of Section 9, Township 51 South, Range 42 East.

AND

South 30 feet of the W ½ of the SW ¼ of the NW ¼ of the NW ¼ of Section 9, Township 51 South, Range 42 East, AND the South 30 feet of the N ½ of Block A, lying East of the Seaboard Coastline Railroad Right-of-Way, CENTRAL GOLF SECTION OF HOLLYWOOD, according to the Plat thereof recorded in Plat Book 9, Page 44, of the Public Records of Broward County, Florida.

LESS THE FOLLOWING DESCRIBED PARCEL:

The North 250 feet; and all that land lying East of the West Right-of-way line of State Road 9 and Interstate Highway I-95; all located in the North three-quarters (N ¾) of the East half (E ½) of the Northwest quarter (NW ¼) of the Northwest quarter (NW ¼), Section 9, Township 51 South, Range 42 East.

AND LESS:

That part of the NW ¼ of the NW ¼ of Section 9, Township 51 South, Range 42 East; being more particularly described as follows:

Commence at the Northwest corner of said Section 9; thence N 88°55'14"E along the North line of said Section 9, a distance of 883.90 feet; thence S 01°04'46"E, perpendicular to the last described course, a distance of 51.25 feet to the intersection of the Southerly Existing Right of Way line of Sheridan Street with the Westerly Existing Limited Access Right of Way line of Interstate 95 (I-95); thence S 00°55'49"E along said Westerly Right of Way line, a distance of 198.75 feet to the Point of Beginning; thence S 88°55'14"W a distance of 214.85 feet to a point on the Easterly Existing Right of Way line of North 29th Avenue; thence S 00°58'26"E along said Easterly Right of Way line a distance of 359.40 feet; thence N 89°01'34"E, a distance of 138.62 feet to a point on said Westerly Existing Limited Access Right of Way line of Interstate 95 (I-95); thence N 08°41'36"E along said Westerly Existing Limited Access Right of Way line of Interstate 95 (I-95), a distance of 174.80 feet; thence N 13°03'46"E along said Westerly Existing Limited Access Right of Way line, a distance of 193.26 feet to the Point of Beginning.

TOGETHER WITH:

PARCEL 4:

That part of the NW ¼ of the NW ¼ of Section 9, Township 51 South, Range 42 East; more particularly described as follows:

Commence at the Northwest corner of said Section 9; thence N 88°55'14"E along the North line of said Section 9, a distance of 883.90 feet; thence S 01°04'46"E, perpendicular to the last described course, a distance of 51.25 feet to the intersection of the Southerly Existing Right of Way line of Sheridan Street with the Westerly Existing Limited Access Right of Way line of Interstate 95 (I-95); thence S 00°55'49"E along said Westerly Right of Way line, a distance of 198.75 feet to the POINT OF BEGINNING; thence S 88°55'14"W a distance of 214.85 feet to a point on the Easterly Existing Right of Way line of North 29th Avenue, thence S 00°58'26"E along said Easterly Right of Way line a distance of 359.40 feet; thence N 89°01'34"E, a distance of 138.62 feet to a point on said Westerly Existing Limited Access Right of Way line of Interstate 95 (I-95); thence N 08°41'36"E along said Westerly Existing Limited Access Right of Way line of Interstate 95 (I-95), a distance of 174.80 feet; thence N 13°03'46"E along said Westerly Existing Limited Access Right of Way line, a distance of 193.26 feet to the POINT OF BEGINNING.

LESS THE FOLLOWING DESCRIBED PARCEL:

That part of the Northwest quarter (NW ¼) of the Northwest quarter (NW ¼) of Section 9, Township 51 South, Range 42 East, lying in Broward County, Florida being more particularly described as follows:

Commence at the Northwest corner said Section 9; thence North 88°55'14" East along the North line of said Section 9, a distance of 841.80 feet; thence South 01°04'46" East a distance of 250.00 feet to the POINT OF BEGINNING; thence South 13°03'46" West, a distance of 41.52 feet; thence South 88°55'14" West, a distance of 147.37 feet; thence North 01°00'43" West, a distance of 40.26 feet; thence North 88°55'14" East, a distance of 157.47 feet to the POINT OF BEGINNING.

Said Lands lying in the City of Hollywood, Broward County, Florida and containing a total net area of 39.401 acres, more or less.

Rev. 1 9/5/14 Revised gross acreage (see note #10) LMK

P:\Projects\2013\135958 Sheridan Station\Survey\SKETCH\135958-V-BS-ALTA1.dwg Sep 05, 2014 4:39pm

PARAMOUNT TITLE SERVICES – OWNERSHIP AND ENCUMBRANCE REPORT

SEARCH No.: 07-803-11-UPDATE 2

NUMBER ITEM	ENCUMBRANCES	AFFECT/ DOES NOT AFFECT	PLOTTED/ NOT PLOTTED
1	DEDICATION AND EASEMENTS AS SET FORTH ON THE PLAT OF CENTRAL GOLF SECTION OF HOLLYWOOD, Plat Book 9, Page 44, Public records of Broward County, Florida.	Affects	Plotted
2	EASEMENTS RESERVED IN WARRANTY DEED: Hollywood, Inc., a Florida corporation TO B.W. Butler and Queenie E. Butler, his wife dated April 2, 1956, filed April 9, 1956 in O.R. Book 607, Page 584, as affected by QUIT CLAIM DEED: Hollywood, Inc., a Florida corporation to B.W. Butler and Queenie E. Butler, his wife dated February 8, 1962, filed February 12, 1962 in O.R. Book 2388, Page 515.	Does Not Affect	Not Plotted
3	EASEMENT RESERVED IN QUIT CLAIM DEED: Hollywood Land Company, Inc., a Florida corporation to B.W. Butler and Queenie E. Butler, his wife dated February 8, 1962, filed February 12, 1962 in O.R. Book 2338, Page 517.	Does Not Affect	Not Plotted
4	QUIT CLAIM DEED: City of Hollywood, a Florida municipal corporation to Viola A Larson, her heirs and assigns dated January 25, 1963, filed August 15, 1963 in O.R. Book 2648, Page 857.	Does Not Affect	Not Plotted
5	EASEMENT: Hollywood, Inc. to Florida Power & Light Company, a Florida corporation dated June 13, 1968, filed July 9, 1968 in O.R. Book 3701, Page 604.	Affects	Plotted
6	RIGHT OF WAY EASEMENT: B.W. Butler, Inc., a Florida corporation to Southern Bell Telephone and Telegraph Company dated September 20, 1969, filed September 24, 1969 in O.R. Book 4032, Page 288.	Affects	Not Plotted
7	DECLARATION OF EASEMENT: Realty Investment and Development Corporation to the City of Hollywood, a Florida municipal corporation dated October 1, 1971, filed November 3, 1971 in O.R. Book 4663, Page 839.	Does Not Affect	Not Plotted
8	EASEMENT: John D. Larson and Viola A. Larson TO Florida Power & Light Company, a Florida corporation dated July 7, 1972, filed August 8, 1972 in O.R. Book 4951, Page 398.	Affects	Plotted
9	RESOLUTION: State of Florida Department of Transportation to the Public dated April 29, 1991, filed May 1, 1991 in O.R. Book 18346, Page 587.	Does Not Affect	Not Plotted
10	TRANSFER OF LEASE: George Hyman Construction Co. to the State of Florida Department of Transportation dated June 15, 1990, filed June 20, 1990 in O.R. Book 17519, Page 325.	Affects	Plotted
11	SUBORDINATION OF UTILITY INTEREST: State of Florida Department of Transportation to Florida Power & Light Company dated July 10, 1991, filed July 30, 1991 in O.R. Book 18603, Page 951.	Affects	Plotted
12	QUIT CLAIM DEED: The State of Florida Department of Transportation to the City of Hollywood, a Florida municipal corporation dated June 4, 1993, filed June 8, 1993 inO.R. Book 20754, Page 994.	Affects	Plotted
13	MORTGAGE AND SECURITY AGREEMENT: Okomo Associates, LLC, a Florida limited liability company to City National Bank of Florida, a national banking association dated May 31, 2005, filed June 1, 2005 in O.R. Book 39759, Page 226.	Affects	Plotted
14	COLLATERAL ASSIGNMENT OF LEASES, RENTS AND LICENCES: Okomo Associates, LLC, a Florida limited liability company to City National Bank of Florida, a national banking association dated May 31, 2005, filed June 1, 2005 in O.R. Book 39759, Page 250.	Affects	Not Plotted
15	FINANCING STATEMENT: Okomo Associates, LLC, a Florida limited liability company to City National Bank of Florida, a national banking association on, filed June 1, 2005 in O.R. Book 39759, Page 262.	Affects	Not Plotted
16	ORDINANCE: Board of County Commissioners of Broward County, Florida to the Public dated September 24, 2007, filed September 26, 2007 in O.R. Book 44650, Page 1571.	Affects	Not Plotted
17	ORDINANCE: Board of County Commissioners of Broward County, Florida to the Public dated September 24, 2007, filed September 26,2007 in O.R. Book 44650, Page 1600.3	Affects	Not Plotted
18	ORDINANCE: The City Commission of the City of Hollywood, Florida to The Public, dated July 16, 2008, filed September 23, 2008 in O.R. Book 45702, Page 303.	Affects	Plotted
19	TEMPORARY ROAD AND UTILITY EASEMENT: Florida Department of Transportation to City of Hollywood, a Florida municipal corporation, dated August 29, 2008, filed September 23, 2008 in O.R. Book 45702,Page 308.	Affects Exhibits A & B Only	Plotted
20	RESOLUTION: The Development Review Board of the City of Hollywood, Florida to The Public, dated November 13, 2008, filed December 18, 2008 in O.R. Book 45876, Page 1100.	Affects	Not Plotted
21	UTILITY EASEMENT: Florida Department of Transportation to City of Hollywood, a Florida municipal corporation, dated November 24, 2008, filed December 23, 2008 in O.R. Book 45882, Page 1825.	Does Not Affect	Not Plotted
22	LICENSE AGREEMENT: State of Florida Department of Transportation and 30 Railroad, LLC, dated May 5, 2010, filed July 30,2010 in O.R. Book 47269, Page 1527.	Does Not Affect	Not Plotted
23	THIRD MODIFICATION OF NOTE AND MORTGAGE AND EXTENSION AGREEI\ENT: Okomo Associates, LLC, a Florida limited liability company ANTI City National Bank of Florida, dated December 2, 2011, filed January 24, 2012 in O.R. Book 48466, Page 428.	Affects	Not Plotted
24	MODIFICATION OF MORTGAGE AND RECEIPT OF FUTURE ADVANCE AND MODIFICATION OF COLLATERAL ASSIGNMENT OF LEASES, RENTS AND LICENSES AND UCC-1 FINANCING STATEMENT AGREEMENT: Okomo Associates, LLC, a Florida limited liability company AND City National Bank of Florida, dated August 27, 2008, filed September 2, 2008 in O.R. Book 45649, Page 1176.	Affects	Not Plotted
25	SECOND MODIFICATION OF NOTE AND MORTGAGE AND EXTENSION AGREEMENT: Okomo Associates, LLC, a Florida limited liability company and City National Bank of Florida, dated October 20, 2009 filed October 22, 2009 in O.R. Book 46614, Page 1460.	Affects	Not Plotted

SURVEYORS CERTIFICATION:

I hereby certify that this survey was made by the undersigned in accordance with (a) the Minimum Technical Standards, as set forth in rules adopted by the Florida Board of Land Surveyors pursuant in Chapter 5J-17.050-.052, Florida Statutes and Florida Statute 472.027 and:

To City National Bank of Florida, as Lender, Okomo Associates, LLC, as Borrower, and Paramount Title Services Inc., as Title Company:

This is to certify that this map or plat and the survey on which it is based were made in accordance with the 2011 Minimum Standard Detail Requirements for ALTA/ACSM Land Title Surveys, jointly established and adopted by ALTA and NSPS, and includes Items 1, 2, 3, 4 (in square feet or acres), 6(b), 8, 11(a), 13, 14, 16, 17, 18, 19, 20(a), and if buildings are located on the land, optional items 7(a) and 9, and 10(a) of Table A thereof.

The field work was completed on 03-27-2014

Date of Plat or Map: 03-27-2014

CALVIN, GIORDANO & ASSOCIATES, INC.

Signature Gregory J. Clements

Gregory J. Clements
Professional Surveyor and Mapper
Florida Registration No. 4479

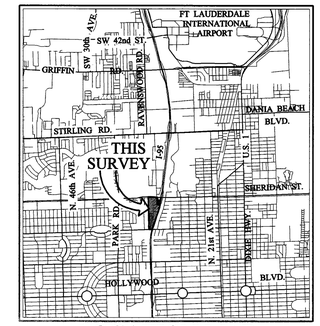

LOCATION MAP
SCALE: 1"=6000'

SURVEYOR'S NOTES:

1. Not valid without the signature and original raised seal of a Florida Licensed Surveyor and Mapper.
2. Lands shown hereon were not abstracted by the surveyor for rights-of-way, easements, ownership, or other instruments of record. This survey was performed with the benefit of Ownership and Encumbrance Report, Search No. 07-803-11-Update 2, prepared by Paramount Title Services, Inc. certified through the 27th day of March 2014, at 11:00 O'Clock P.M.
3. Bearings shown hereon and labeled "(M)" are relative to State Plane Coordinates, Florida East Zone, as shown on "Eastern Broward County Secondary G.P.S. Control Network" prepared by the Broward County Surveyors Office. Control points utilized in the survey were D-41 and E-42. The bearing on the West line of the Northwest ¼ of Section 9-51-42 has a bearing of N01°31'18"W.
4. FLOOD ZONE INFORMATION:

Community Name:	City of Hollywood
Community Number:	125113
County:	Broward
State:	Florida
Map & Panel Number:	12011C0308
Suffix:	F
Flood Zone:	AE
Base Elevation:	7' Base Flood Elevation
F.I.R.M. Index Date:	10-02-97
F.I.R.M. Panel Effective Date:	08-18-92

5. Benchmarks if any shown hereon are referenced to the North American Vertical Datum of 1988.
6. Benchmark of Origin: NGS BM# N-239: NGS disc on top of conc. post in PVC tube w/missing hinged lip – 163'(±) S. of ℄ of Taft St. – 31"(±) W. of W. RR rail along Dixie Hwy.
7. Underground improvements and/or encroachments were not located with this survey unless otherwise shown.
8. "FDOT" indicates dimensions as described in Memorandum of Lease recorded in Official Records Book 38849, Pages 1148 through 1152 of the Public Records of Broward County, Florida and as shown on A BOUNDARY SURVEY FOR THE FLORIDA DEPARTMENT OF TRANSPORTATION prepared by Kimley-Horn & Associates and dated 08/07/00.
9. "P" indicates dimensions as shown on Florida Department of Transportation Right-of-Way Map for Section 86070-2403, last revised 2-5-62, Section 86070-2453, Sheet 2 of 16, last revised 02/05/62 and Section 86070-2495, Sheets 2 and 3 of 5, last revised 11-03-2000.
10. Gross area = 41.921 acres (area calculated to centerlines of Sheridan Street, Taft Street and North 29th Avenue.
11. Parking Area:
    Total Regular Parking Stalls: 816
    Total Handicap Parking Stalls: 18
    Total Motorcycle Parking Stalls: 3
    Total Parking Stalls: 837

14-L-10

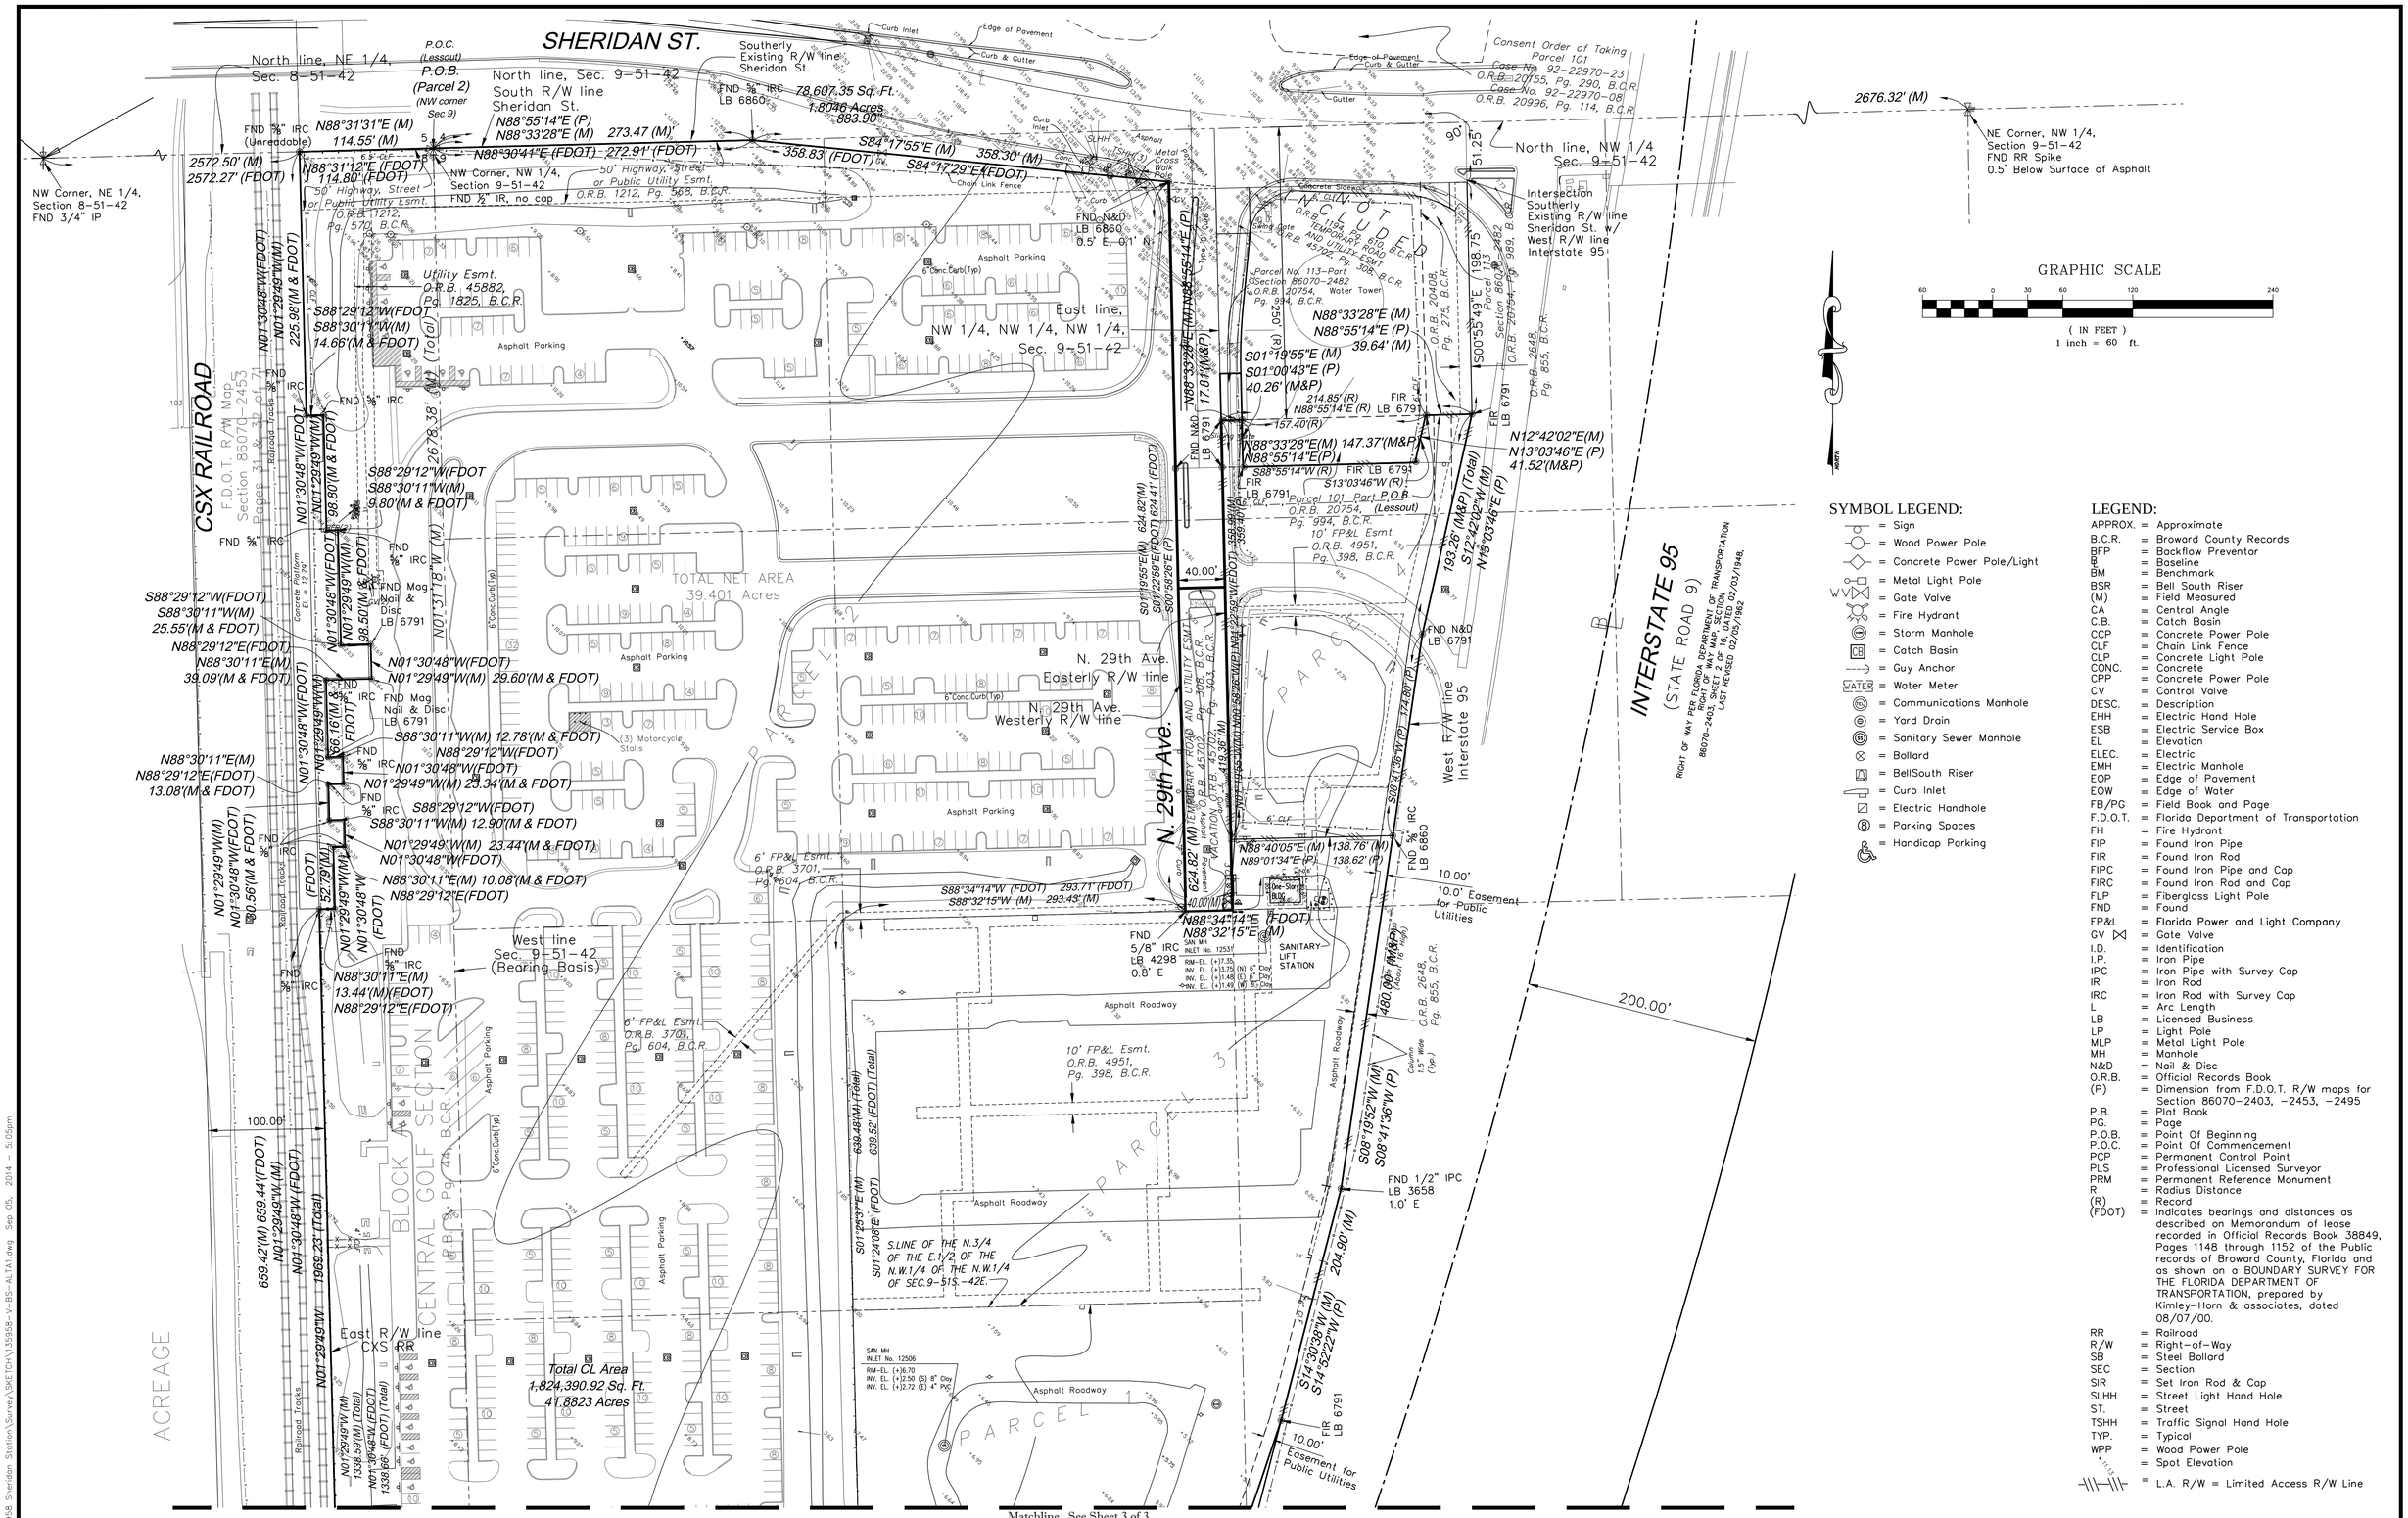

SYMBOL LEGEND:

- = Sign
- = Wood Power Pole
- = Concrete Power Pole/Light
- = Metal Light Pole
- = Gate Valve
- = Fire Hydrant
- = Storm Manhole
- = Catch Basin
- = Guy Anchor
- = Water Meter
- = Communications Manhole
- = Yard Drain
- = Sanitary Sewer Manhole
- = Bollard
- = BellSouth Riser
- = Curb Inlet
- = Electric Handhole
- = Parking Spaces
- = Handicap Parking

LEGEND:

APPROX.	=	Approximate
B.C.R.	=	Broward County Records
BFP	=	Backflow Preventor
℄	=	Baseline
BM	=	Benchmark
BSR	=	Bell South Riser
(M)	=	Field Measured
CA	=	Central Angle
C.B.	=	Catch Basin
CCP	=	Concrete Power Pole
CLF	=	Chain Link Fence
CLP	=	Concrete Light Pole
CONC.	=	Concrete
CPP	=	Concrete Power Pole
CV	=	Control Valve
DESC.	=	Description
EHH	=	Electric Hand Hole
ESB	=	Electric Service Box
EL	=	Elevation
ELEC.	=	Electric
EMH	=	Electric Manhole
EOP	=	Edge of Pavement
EOW	=	Edge of Water
FB/PG	=	Field Book and Page
F.D.O.T.	=	Florida Department of Transportation
FH	=	Fire Hydrant
FIP	=	Found Iron Pipe
FIR	=	Found Iron Rod
FIPC	=	Found Iron Pipe and Cap
FIRC	=	Found Iron Rod and Cap
FLP	=	Fiberglass Light Pole
FND	=	Found
FP&L	=	Florida Power and Light Company
GV	=	Gate Valve
I.D.	=	Identification
I.P.	=	Iron Pipe
IPC	=	Iron Pipe with Survey Cap
IR	=	Iron Rod
IRC	=	Iron Rod with Survey Cap
L	=	Arc Length
LB	=	Licensed Business
LP	=	Light Pole
MLP	=	Metal Light Pole
MH	=	Manhole
N&D	=	Nail & Disc
O.R.B.	=	Official Records Book
(P)	=	Dimension from F.D.O.T. R/W maps for Section 86070-2403, -2453, -2495
P.B.	=	Plat Book
PG.	=	Page
P.O.B.	=	Point Of Beginning
P.O.C.	=	Point Of Commencement
PCP	=	Permanent Control Point
PLS	=	Professional Licensed Surveyor
PRM	=	Permanent Reference Monument
R	=	Radius Distance
(R)	=	Record
(FDOT)	=	Indicates bearings and distances as described on Memorandum of lease recorded in Official Records Book 38849, Pages 1148 through 1152 of the Public records of Broward County, Florida and as shown on a BOUNDARY SURVEY FOR THE FLORIDA DEPARTMENT OF TRANSPORTATION, prepared by Kimley-Horn & associates, dated 08/07/00.
RR	=	Railroad
R/W	=	Right-of-Way
SB	=	Steel Bollard
SEC	=	Section
SIR	=	Set Iron Rod & Cap
SLHH	=	Street Light Hand Hole
ST.	=	Street
TSHH	=	Traffic Signal Hand Hole
TYP.	=	Typical
WPP	=	Wood Power Pole
+/-/+	=	Spot Elevation
	=	L.A. R/W = Limited Access R/W Line

NO	DATE	REVISION	BY	NO	DATE	REVISION	BY
1	9/5/14	Revised gross acreage (see note #10)	LMK				

DESIGNED DATE
DRAWN KSB DATE 03/17/14
CHECKED GJC DATE 03/17/14

Calvin, Giordano & Associates, Inc.
EXCEPTIONAL SOLUTIONS™
1800 Eller Drive, Suite 600, Fort Lauderdale, Florida 33316
Phone: 954.921.7781 • Fax: 954.921.8807
Certificate of Authorization LB6791

SHERIDAN STATION
A Portion of Sections 8 and 9, Township 51 South, Range 42 East
City of Hollywood, Broward County, Florida

ALTA/ACSM LAND TITLE
BOUNDARY SURVEY

FB/PG: 750/14-24
771/56-58
779/1-6, 779/15-16
534/51
778/47-48

SCALE 1"=60'
PROJECT No. 13-5958
CAD FILE 14-L-10

SHEET 2 of 3

P:\Projects\2013\135958 Sheridan Station\Survey\SKETCH\135958-V-BS-ALTA1.dwg Sep 05, 2014 - 5:05pm

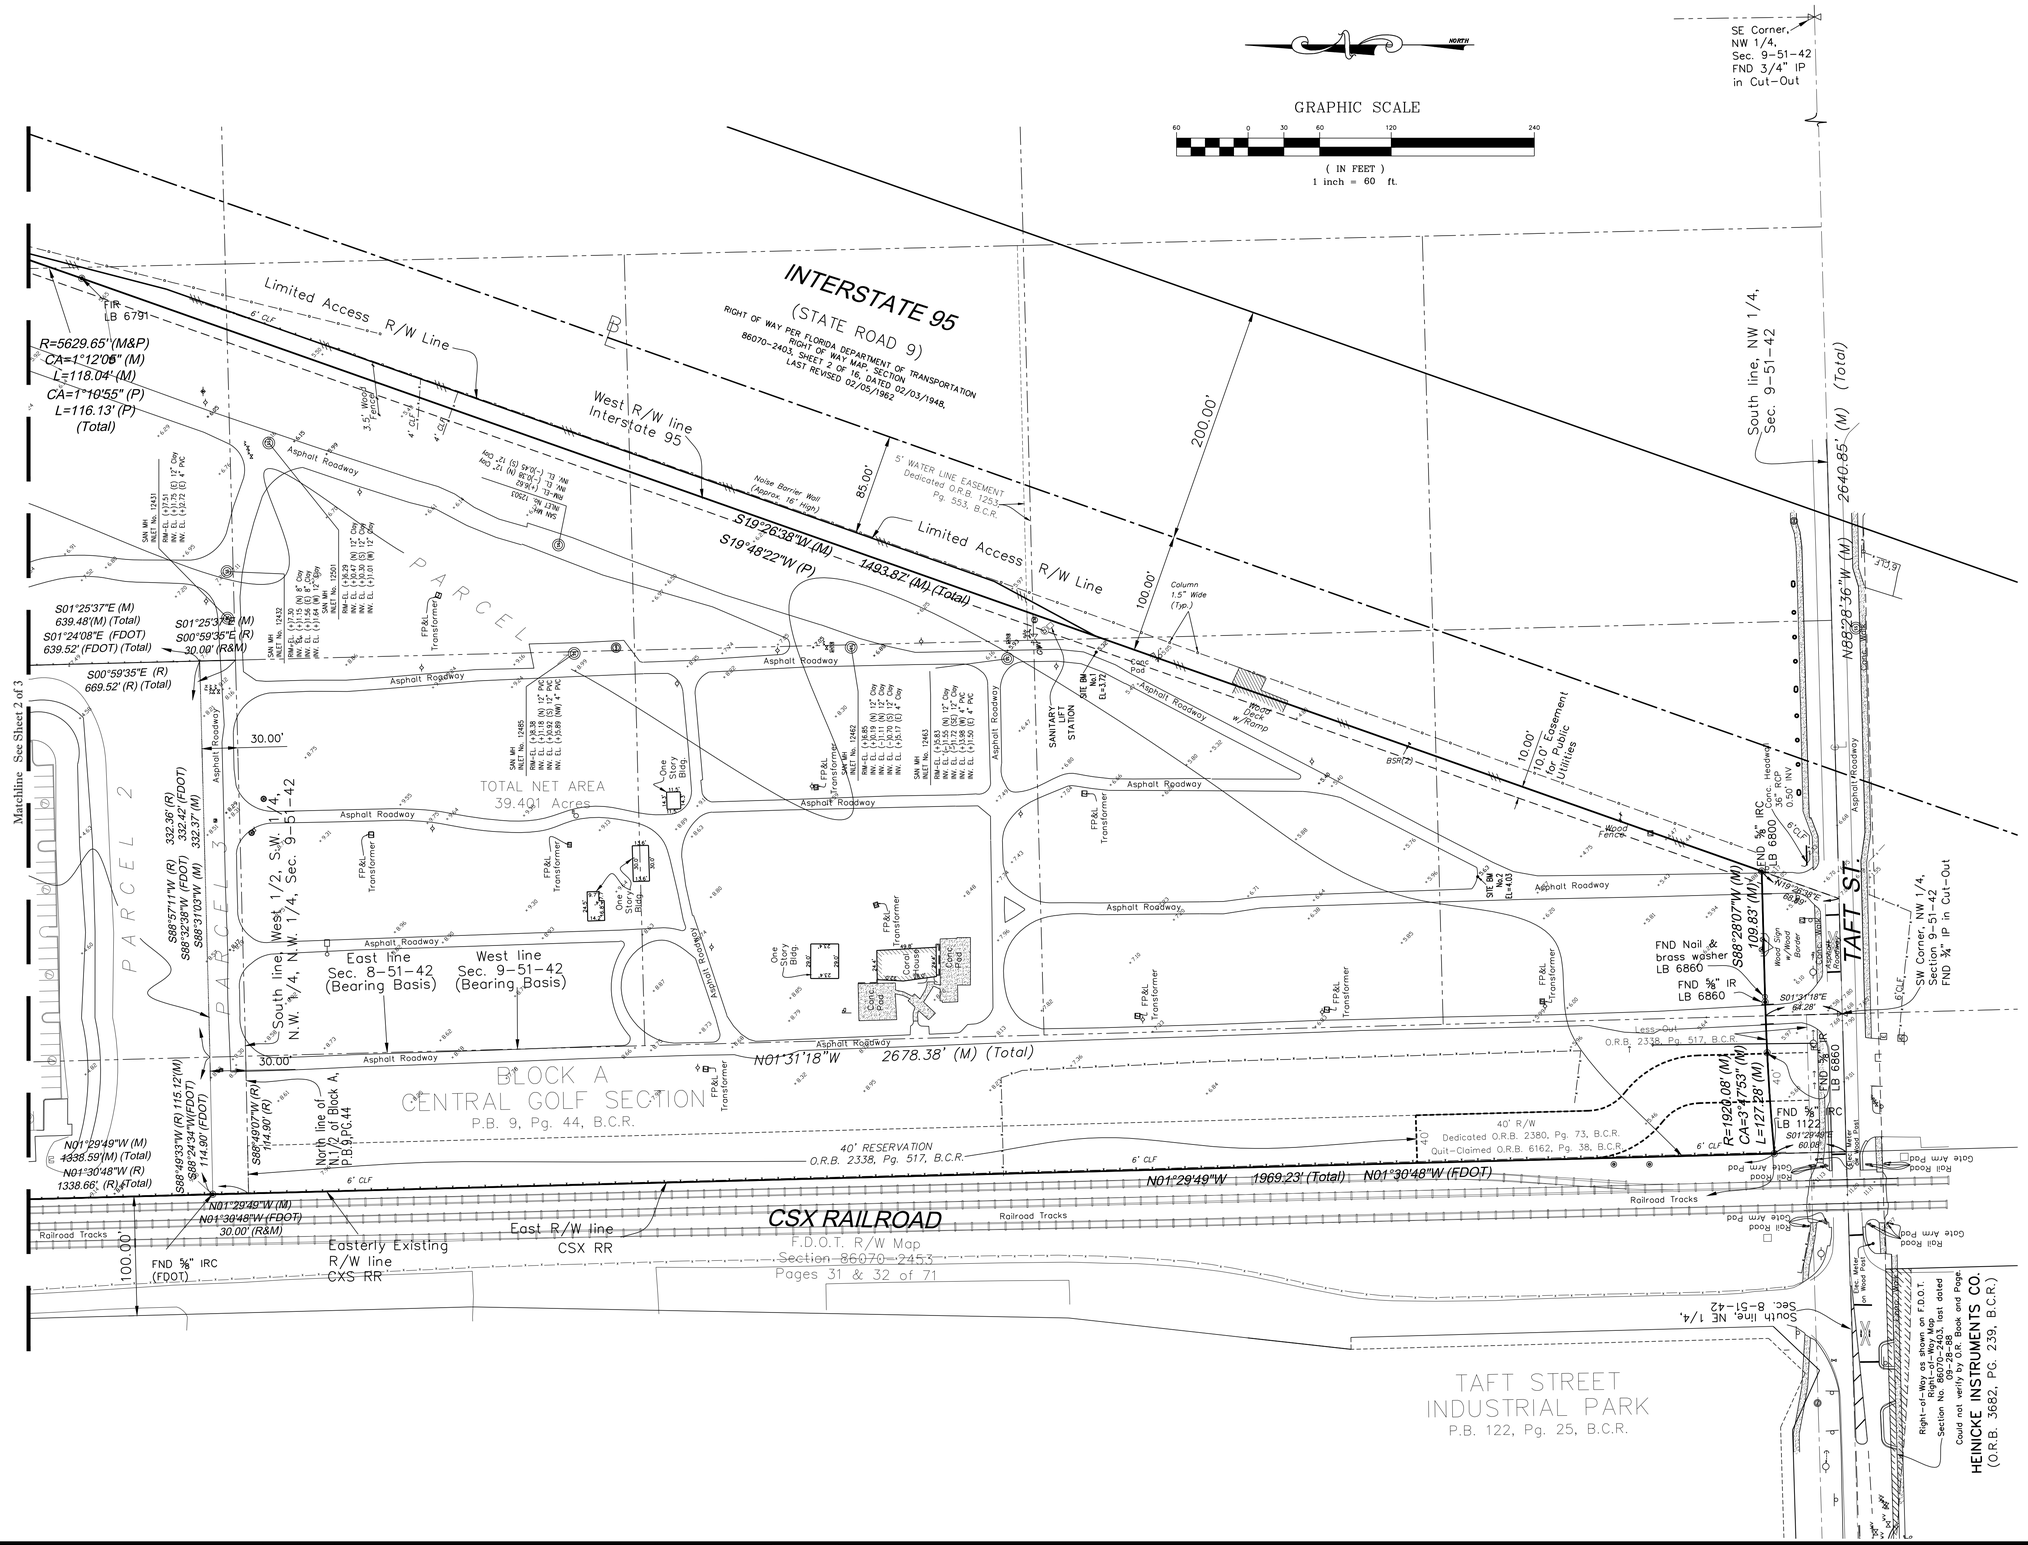

SYMBOL LEGEND:

- = Sign
- = Wood Power Pole
- = Concrete Power Pole/Light
- = Metal Light Pole
- = Gate Valve
- = Fire Hydrant
- = Storm Manhole
- = Catch Basin
- = Guy Anchor
- = Water Meter
- = Communications Manhole
- = Yard Drain
- = Sanitary Sewer Manhole
- = Bollard
- = BellSouth Riser
- = Curb Inlet
- = Electric Handhole
- = Parking Spaces
- = Handicap Parking

LEGEND:

APPROX.	=	Approximate
B.C.R.	=	Broward County Records
BFP	=	Backflow Preventor
BL	=	Baseline
BM	=	Benchmark
BSR	=	Bell South Riser
(M)	=	Field Measured
CA	=	Central Angle
C.B.	=	Catch Basin
CCP	=	Concrete Power Pole
CLF	=	Chain Link Fence
CLP	=	Concrete Light Pole
CONC.	=	Concrete
CPP	=	Concrete Power Pole
CV	=	Control Valve
DESC.	=	Description
EHH	=	Electric Hand Hole
ESB	=	Electric Service Box
EL	=	Elevation
ELEC.	=	Electric
EMH	=	Electric Manhole
EOP	=	Edge of Pavement
EOW	=	Edge of Water
FB/PG	=	Field Book and Page
F.D.O.T.	=	Florida Department of Transportation
FH	=	Fire Hydrant
FIP	=	Found Iron Pipe
FIR	=	Found Iron Rod
FIPC	=	Found Iron Pipe and Cap
FIRC	=	Found Iron Rod and Cap
FLP	=	Fiberglass Light Pole
FND	=	Found
FP&L	=	Florida Power and Light Company
GV	=	Gate Valve
I.D.	=	Identification
I.P.	=	Iron Pipe
IPC	=	Iron Pipe with Survey Cap
IR	=	Iron Rod
IRC	=	Iron Rod with Survey Cap
L	=	Arc Length
LB	=	Licensed Business
LP	=	Light Pole
MLP	=	Metal Light Pole
MH	=	Manhole
N&D	=	Nail & Disc
O.R.B.	=	Official Records Book
(P)	=	Dimension from F.D.O.T. R/W maps for Section 86070-2403, -2453, -2495
P.B.	=	Plat Book
PG.	=	Page
P.O.B.	=	Point Of Beginning
P.O.C.	=	Point Of Commencement
PCP	=	Permanent Control Point
PLS	=	Professional Licensed Surveyor
PRM	=	Permanent Reference Monument
R	=	Radius Distance
(R)	=	Record
(FDOT)	=	Indicates bearings and distances as described on Memorandum of lease recorded in Official Records Book 38849, Pages 1148 through 1152 of the Public records of Broward County, Florida and as shown on a BOUNDARY SURVEY FOR THE FLORIDA DEPARTMENT OF TRANSPORTATION, prepared by Kimley-Horn & associates, dated 08/07/00.
RR	=	Railroad
R/W	=	Right-of-Way
SB	=	Steel Bollard
SEC	=	Section
SIR	=	Set Iron Rod & Cap
SLHH	=	Street Light Hand Hole
ST.	=	Street
TSHH	=	Traffic Signal Hand Hole
TYP.	=	Typical
WPP	=	Wood Power Pole
7.13	=	Spot Elevation
	=	L.A. R/W = Limited Access R/W Line

NO	DATE	REVISION	BY	NO	DATE	REVISION	BY
1	9/5/14	Revised gross acreage (see note #10)	LMK				

DESIGNED DATE
DRAWN KSB DATE 03/17/14
CHECKED GJC DATE 03/17/14

Calvin, Giordano & Associates, Inc.
EXCEPTIONAL SOLUTIONS™
1800 Eller Drive, Suite 600, Fort Lauderdale, Florida 33316
Phone: 954.921.7781 • Fax: 954.921.8807
Certificate of Authorization LB6791

SHERIDAN STATION
A Portion of Sections 8 and 9, Township 51 South, Range 42 East
City of Hollywood, Broward County, Florida

ALTA/ACSM LAND TITLE BOUNDARY SURVEY

FB/PG: 750/14-24, 771/56-58, 779/1-6, 779/15-16, 534/51, 778/47-48

SCALE 1"=60'
PROJECT No 13-5958
CAD FILE 14-L-10

3 of 3

P:\Projects\2013\135958 Sheridan Station\Survey\SKETCH\135958-V-BS-ALTA1.dwg Sep 05, 2014 - 5:05pm

ALTA/ACSM LAND TITLE BOUNDARY SURVEY
SHERIDAN STATION Parcels B and D

A Portion of Sections 8 and 9, Township 51 South, Range 42 East
City of Hollywood, Broward County, Florida

LEGAL DESCRIPTION:

A portion of that part of Block A lying East of the CSX Railroad right-of-way, "CENTRAL GOLF SECTION OF HOLLYWOOD," according to the Plat thereof, recorded in Plat Book 9, Page 44, of the Public Records of Broward County, Florida.
AND
That part of the W ½ of the NW ¼ of Section 9, Township 51 South, Range 42 East, Broward County, Florida, lying west of U.S. I-95 (State Road No. 9), being more particularly described as follows:

COMMENCE at the Northwest corner of said Section 9;

THENCE North 88°33'28" East along the North line of said Section 9, a distance of 273.47 feet, said North line being the Southerly Existing Right of Way line of Sheridan Street;
THENCE continue along the Southerly Existing Right of Way line of Sheridan Street S 84°17'55" East for a distance of 358.30 feet;
THENCE South 01°19'55" East along the Westerly Existing Right of Way line of North 29th Avenue, a distance of 348.20 feet;
THENCE North 88°33'28" East a distance of 40.00 feet to a point on the Easterly Existing Right of Way line of North 29th Avenue;
THENCE North 01°19'55" West along said Easterly Right of Way line a distance of 142.76 feet;
THENCE North 88°33'28" East, a distance of 17.81 feet;
THENCE South 01°19'55" East a distance of 40.26 feet;
THENCE North 88°33'28" East, a distance of 147.37 feet;
THENCE North 12°42'02" East, a distance of 41.52 feet;
THENCE North 88°33'28" East, a distance of 39.64 feet to a point on the Westerly Existing Limited Access Right of Way line of Interstate 95 (I-95);
THENCE South 12°42'02" West along said Westerly Existing Limited Access Right of Way line of Interstate 95 (I-95), a distance of 193.26 feet;
THENCE South 08°19'52" West along said Westerly Existing Limited Access Right of Way line, a distance of 174.43 feet to the POINT OF BEGINNING;
THENCE continue South 08°19'52" West along said Westerly Existing Limited Access Right of Way line of Interstate 95 (I-95), a distance of 305.57 feet;
THENCE South 14°30'38" West along said Westerly Existing Limited Access Right of Way line of Interstate 95 (I-95), a distance of 204.90 feet to a point on the arc of a non-tangent curve to the right from which the center of radius of said curve bears North 71°45'27" West;
THENCE Southerly, on the arc of said curve, having a radius of 5629.65 feet, and a central angle of 01°12'05";
THENCE continue Westerly along the said Existing Right of Way line of Interstate 95 (I-95) and the said curve for an arc distance of 118.04 feet;
THENCE South 19°26'38" West along the Westerly Existing Right of Way line of Interstate 95 (I-95), a distance of 1493.87 feet to the Northerly Existing Right of Way line of Taft Street;
THENCE South 88°28'07" West along the said Northerly Existing Right of Way line of Taft Street, a distance of 109.83 feet to a point of curvature of a curve concave to the South, said curve having a radius of 1920.08 feet, and a central angle of 03°47'53";
THENCE continue Westerly along the said Northerly Existing Right of Way line of Taft and the said curve for an arc distance of 127.28 feet, to the Easterly Existing Right of Way Line of the CSX Railroad;
THENCE North 01°29'49" West on said Easterly Right of Way Line, a distance of 1309.81 feet;
THENCE departing from said Easterly Right of Way Line, North 88°35'48" East a distance of 447.49 feet;
THENCE North 01°25'37" West a distance of 639.48 feet;
THENCE North 88°32'15" East a distance of 333.43 feet;
THENCE North 01°19'55" West a distance of 60.37 feet;
THENCE North 88°40'05" East a distance of 138.76 feet to the POINT OF BEGINNING.

ALSO KNOWN AS:

All of Parcels B and D of SHERIDAN STATION PLAT, according to the plat thereof as recorded in Plat Book 181, Pages 51 through 55, of the Public Records of Broward County, Florida.

Said lands lying in the City of Hollywood, Broward County, Florida and containing 892,843 square feet (20.497 acres) more or less.

SURVEYOR'S NOTES:

1. Not valid without the signature and original raised seal of a Florida Licensed Surveyor and Mapper.
2. Lands shown hereon were not abstracted by the surveyor for rights-of-way, easements, ownership, or other instruments of record. This survey was performed with the benefit of Ownership and Encumbrance Report, Search No. 14-868-1-Update 1, prepared by Paramount Title Services, Inc. with the effective date of the 10th day of June, 2014, at 11:00 O'Clock P.M.
3. Bearings shown hereon are relative to State Plane Coordinates, Florida East Zone, as shown on "Eastern Broward County Secondary G.P.S. Control Network" prepared by the Broward County Surveyor's Office. Control Points utilized were D-41 and E-42. The West line of the Northwest one-quarter (NW ¼) of the Northwest one-quarter (NW ¼) of Section 9, Township 51 South, Range 42 East has a bearing of South 01°31'18" East.

*(CURRENT) See Note #11

4. FLOOD ZONE INFORMATION:

Community Name:	City of Hollywood
Community Number:	125113
County:	Broward
State:	Florida
Map & Panel Number:	12011C0308
Suffix:	F
Flood Zone:	AE
Base Elevation:	7' Base Flood Elevation
F.I.R.M. Index Date:	10-02-97
F.I.R.M. Panel Effective Date:	08-18-92

5. Benchmarks if any shown hereon are referenced to the North American Vertical Datum of 1988.
6. Benchmark of Origin: NGS BM# N-239: NGS disc on top of conc. post in PVC tube w/missing hinged lip - 163'(±) S. of C of Taft St. - 31"(±) W. of W. RR rail along Dixie Hwy.
7. Underground improvements and/or encroachments were not located with this survey unless otherwise shown.
8. "FDOT" indicates dimensions as described in Memorandum of Lease recorded in Official Records Book 38849, Pages 1148 through 1152 of the Public Records of Broward County, Florida and as shown on A BOUNDARY SURVEY FOR THE FLORIDA DEPARTMENT OF TRANSPORTATION prepared by Kimley-Horn & Associates and dated 08/07/00.
9. "P" indicates dimensions as shown on Florida Department of Transportation Right-of-Way Map for Section 86070-2403, last revised 2-5-62, Section 86070-2453, Sheet 2 of 16, last revised 02/05/62 and Section 86070-2495, Sheets 2 and 3 of 5, last revised 11-03-2000.
10. Gross area = 909,138 Sq.Ft., 20.871 acres (area calculated to centerlines of Taft Street and North 29th Avenue.) more or less.
Total Net Area = 892,843 Sq.Ft. (20.497 acres) more or less

*(EFFECTIVE 08/18/2014)

11. FLOOD ZONE INFORMATION:

Community Name:	City of Hollywood
Community Number:	125113
County:	Broward
State:	Florida
Map & Panel Number:	12011C0568H & 12011C0566H
Suffix:	H
Flood Zone:	AE,AH
Base Elevation:	7' (BOTH AE & AH ZONES
F.I.R.M. Index Date:	8-18-14
F.I.R.M. Panel Effective Date:	08-18-14

12. There were no jurisdictional wetlands located with this survey.
13. Trailer and Trailer pads, if any, were not located with this survey.

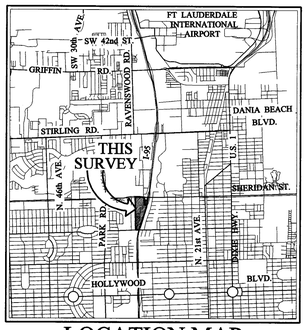

LOCATION MAP
SCALE: 1"=6000'

PARAMOUNT TITLE SERVICES, INC. - OWNERSHIP AND ENCUMBRANCE REPORT - SEARCH No.: 14-868-1-Update 1				
Effective Date: June 10, 2014 at 11:00pm.				
ITEM No.	DESCRIPTIONS	RECORDING INSTRUMENT	AFFECTS/DOES NOT AFFECT	PLOTTED/ NOT PLOTTABLE
1	DEDICATION AND EASEMENTS AS SET FORTH ON THE PLAT OF, **CENTRAL GOLF SECTION OF HOLLYWOOD**.	P.B. 22, PG. 13, B.C.R.	Does Not Affect	Not Plotted
2	DEDICATION AND EASEMENTS AS SET FORTH ON THE PLAT OF, **SHERIDAN STATION PLAT**.	P.B. 181, PG. 51, B.C.R.	Affects	Plotted
3	EASEMENTS RESERVED IN WARRANTY DEED: Hollywood, Inc., a Florida corporation TO B.W. Butler and Queenie E. Butler, his wife dated April 2, 1956, filed April 9, 1956.	O.R.B. 607, PG. 584, B.C.R.	Does Not Affect	Not Plotted
4	QUIT CLAIM DEED: Hollywood, Inc. a Florida corporation TO the City of Hollywood, a Florida municipal corporation dated March 19, 1958, filed March 25, 1958.	O.R.B. 1183, PG. 263, B.C.R.	Does Not Affect	Plotted
5	WARRANTY DEED: B.W. Butler, Inc., a Florida corporation TO the City of Hollywood, a Florida municipal corporation dated February 28, 1958, filed March 25, 1958.	O.R.B. 1183, PG. 271, B.C.R.	Does Not Affect	Plotted
6	WARRANTY DEED: The Kibler Co., an Ohio corporation TO the City of Hollywood, a Florida municipal corporation dated February 13, 1958, filed March 25, 1958.	O.R.B. 1183, PG. 277, B.C.R.	Does Not Affect	Not Plotted
7	DEED: Geo. & Ellen Stolnoff TO the City of Hollywood, a Florida municipal corporation dated May 28, 1958, filed June 25, 1958.	O.R.B. 1253, PG. 553, B.C.R.	Affects	Plotted
8	SPECIAL WARRANTY DEED: B.W. Butler, Inc., a Florida corporation TO the State of Florida for the use & benefit of the State Road Dept. of florida, dated February 8, 1962, filed February 8, 1962.	O.R.B. 2337, PG. 350, B.C.R.	Does Not Affect	Plotted
9	EASEMENT RESERVED IN QUIT CLAIM DEED: Hollywood Land Company, Inc., a Florida corporation TO B.W. Butler & Queenie E. Butler, his wife dated February 8, 1962, filed February 12, 1962.	O.R.B. 2338, PG. 517, B.C.R.	Does Not Affect	Plotted
10	SPECIAL WARRANTY DEED: B.W. Butler and Queenie E. Butler, his wife TO the State of Florida for the use and benefit of the State Road Depattment of Florida dated February 15, 1962, filed February 16, 1962.	O.R.B. 2342, PG. 264, B.C.R.	Does Not Affect	Plotted
11	QUIT CLAIM DEED: Hollywood Land Company, Inc., a Florida corporation TO the State of Florida for the use & benefit of the State Road Dept. of Florida, dated February 8, 1962, filed February 16, 1962.	O.R.B. 2342, PG. 266, B.C.R.	Does Not Affect	Plotted
12	QUIT CLAIM DEED: Hollywood, Inc. a Florida corporation TO the State of Florida for the use & benefit of the State Road Dept. of Florida, filed February 16, 1962.	O.R.B. 2342, PG. 268, B.C.R.	Does Not Affect	Plotted
13	QUIT CLAIM DEED: B.W. Butler and Queenie E. Butler, his wife TO the City of Hollywood, a Florida municipal corporation dated January 15, 1962, filed April 19, 1962.	O.R.B. 2380, PG.73, B.C.R.	Affects	Plotted
14	COUNTY DEED: Broward County, Florida TO the State of Florida for use and benefit of the State Road Dept. of Florida dated March 13, 1964.	O.R.B. 2771, PG. 117, B.C.R.	Does Not Affect	Not Plotted
15	RIGHT OF WAY EASEMENT: B.W. Butler, Inc., a Florida corporation TO Southern Bell Telephone and Telegraph Company dated September 20, 1969, filed September 24, 1969.	O.R.B. 4032, PG. 288, B.C.R.	Does Not Affect	Not Plotted
16	DECLARATION OF EASEMENT: Realty Investment and Development Corportation, a Florida corporation TO the City of Hollywood, a Florida municipal corporation dated October 1, 1971.	O.R.B. 4663, PG. 839, B.C.R.	Does Not Affect	Not Plotted
17	EASEMENT: John D. Larson and Viola A. Larson TO Florida Power & Light Company, a Florida corporation dated July 7, 1972, filed August 8, 1972.	O.R.B. 4951, PG. 398, B.C.R.	Affects	Plotted
18	MORTGAGE AND SECURITY AGREEMENT: Okomo Associates, LLC, a Florida limi ted liability company TO City National Bank of Florida, a national banking association dated May 31, 2005, filed June 1, 2005.	O.R.B. 39759, PG. 226, B.C.R.	Affects	Not Plotted
19	COLLATERAL ASSIGNMENT OF LEASES, RENTS AND LICENSES: Okomo Associates, LLC, a flotida limited liability company TO City National Bank of Florida, a national banking association dated May 31, 2005, filed June 1, 2005.	O.R.B. 39759, PG. 250, B.C.R.	Affects	Not Plotted
20	FINANCING STATEMENT: Okomo Associates, LLC, a Florida limited liability company TO City National Bank of Florida, a national banking association, filed June 1, 2005.	O.R.B. 39759, PG. 262, B.C.R.	Affects	Not Plotted
21	DECLARATION OF RESTRICTIVE COVENANTS: Stationside Village, LLC, a Florida limited liability corporation and Okomo Associates, LLC, a Florida limited liability corporation TO the Public, dated May 27, 2008, filed May 23, 2008.	O.R.B. 45397, PG. 763, B.C.R.	Affects Parcel B	Not Plotted
22	AMENDMENT TO DECLARATION OF RESTRICTIVE COVENANTS: Stationside Village, LLC, a Florida limited liability corporation and Okomo Associates, LLC, a Florida limited liability corporation TO the Public, dated June 13,2008, filed June 16, 2008.	O.R.B. 45454, PG. 359, B.C.R.	Does Not Affect	Not Plotted
23	MODIFICATION OF MORTGAGE AND RECEIPT OF FUTURE ADVANCE AND MODIFICATION OF COLLATERAL ASSIGNMENT OF LEASES, RENTS AND LICENSES AND UCC-1 FINANCING STATEMENT AGREEMENT: Okomo Associates, LLC, a Florida limited liability company AND City National Bank of Florida, dated August 27, 2008, filed September 2, 2008.	O.R.B. 45649, PG. 1176, B.C.R.	Affects	Not Plotted
24	TEMPORARY ROAD AND UTILITY EASEMENT: Florida Department of Transportation TO City of Hollywood, a Florida municipal corporation, dated August 29, 2008, filed September 23, 2008.	O.R.B. 45702, PG. 308, B.C.R.	Affects	Plotted
25	RESOLUTION: Development Review Board of the City of Hollywood, Florida TO The Public, dated November 13, 2008.	O.R.B. 45876, PG. 1100, B.C.R.	Affects	Not Plotted
26	SECOND MODIFICATION OF NOTE AND MORTGAGE AND EXTENSION AGREEMENT: Okomo Associates, LLC, a Florida limited liability company AND City National Bank of Florida, dated October 20, 2009, filed October 22, 2009.	O.R.B. 46614, PG. 1460, B.C.R.	Affects	Not Plotted
27	THIRD MODIFICATION OF NOTE AND MORTGAGE AND EXTENSION AGREEMENT: Okomo Associates, LLC, a Florida limited liability company AND City National Bank of Florida, dated December 2, 2011, filed January 24, 2012.	O.R.B. 48466, PG. 428, B.C.R.	Affects	Not Plotted
28	SECURITY/LIEN AGREEMENT INSTALLATION OF REQUIRED IMPROVEMENTS: Broward County, a political subdivision of the State of Florida AND Okomo Associates, LLC, dated February 23, 2014, filed March 28, 2014.	O.R.B. 50656, PG. 671, B.C.R.	Affects	Not Plotted

Rev.2 9/8/14 Added gross and net areas to sketch. LMK
Rev.1 9/5/14 Revised gross acreage (see note #10) LMK

SURVEYOR'S CERTIFICATION:

I hereby certify that this survey was made by the undersigned in accordance with the Minimum Technical Standards, as set forth in rules adopted by the Florida Board of Land Surveyors pursuant in Chapter 5J-17.050-.052, Florida Statutes and Florida Statute 472.027 and:

This is to certify that this map or plat and the survey on which it is based were made in accordance with the 2011 Minimum Standard Detail Requirements for ALTA/ACSM Land Title Surveys, jointly established and adopted by ALTA and NSPS, and includes Items 1, 2, 3, 4 (in square feet or acres), 8, 11(a), 13, 14, 16, 17, 18, 19, 20(a), and if buildings are located on the land, optional items 7(a) and 9, and 10(a) of Table A thereof.

The field work was completed on 06-11-2014

Date of Plat or Map: 06-11-2014

CALVIN, GIORDANO & ASSOCIATES, INC.

Signature Gregory U. Clements 6-11-14
Gregory U. Clements
Professional Surveyor and Mapper
Florida Registration No. 4479

P:\Projects\2013\135958 Sheridan Station\Survey\SKETCH\135958.8-Y-BS-ALTA-parcB0-1.dwg Sep 08, 2014 - 1:59pm

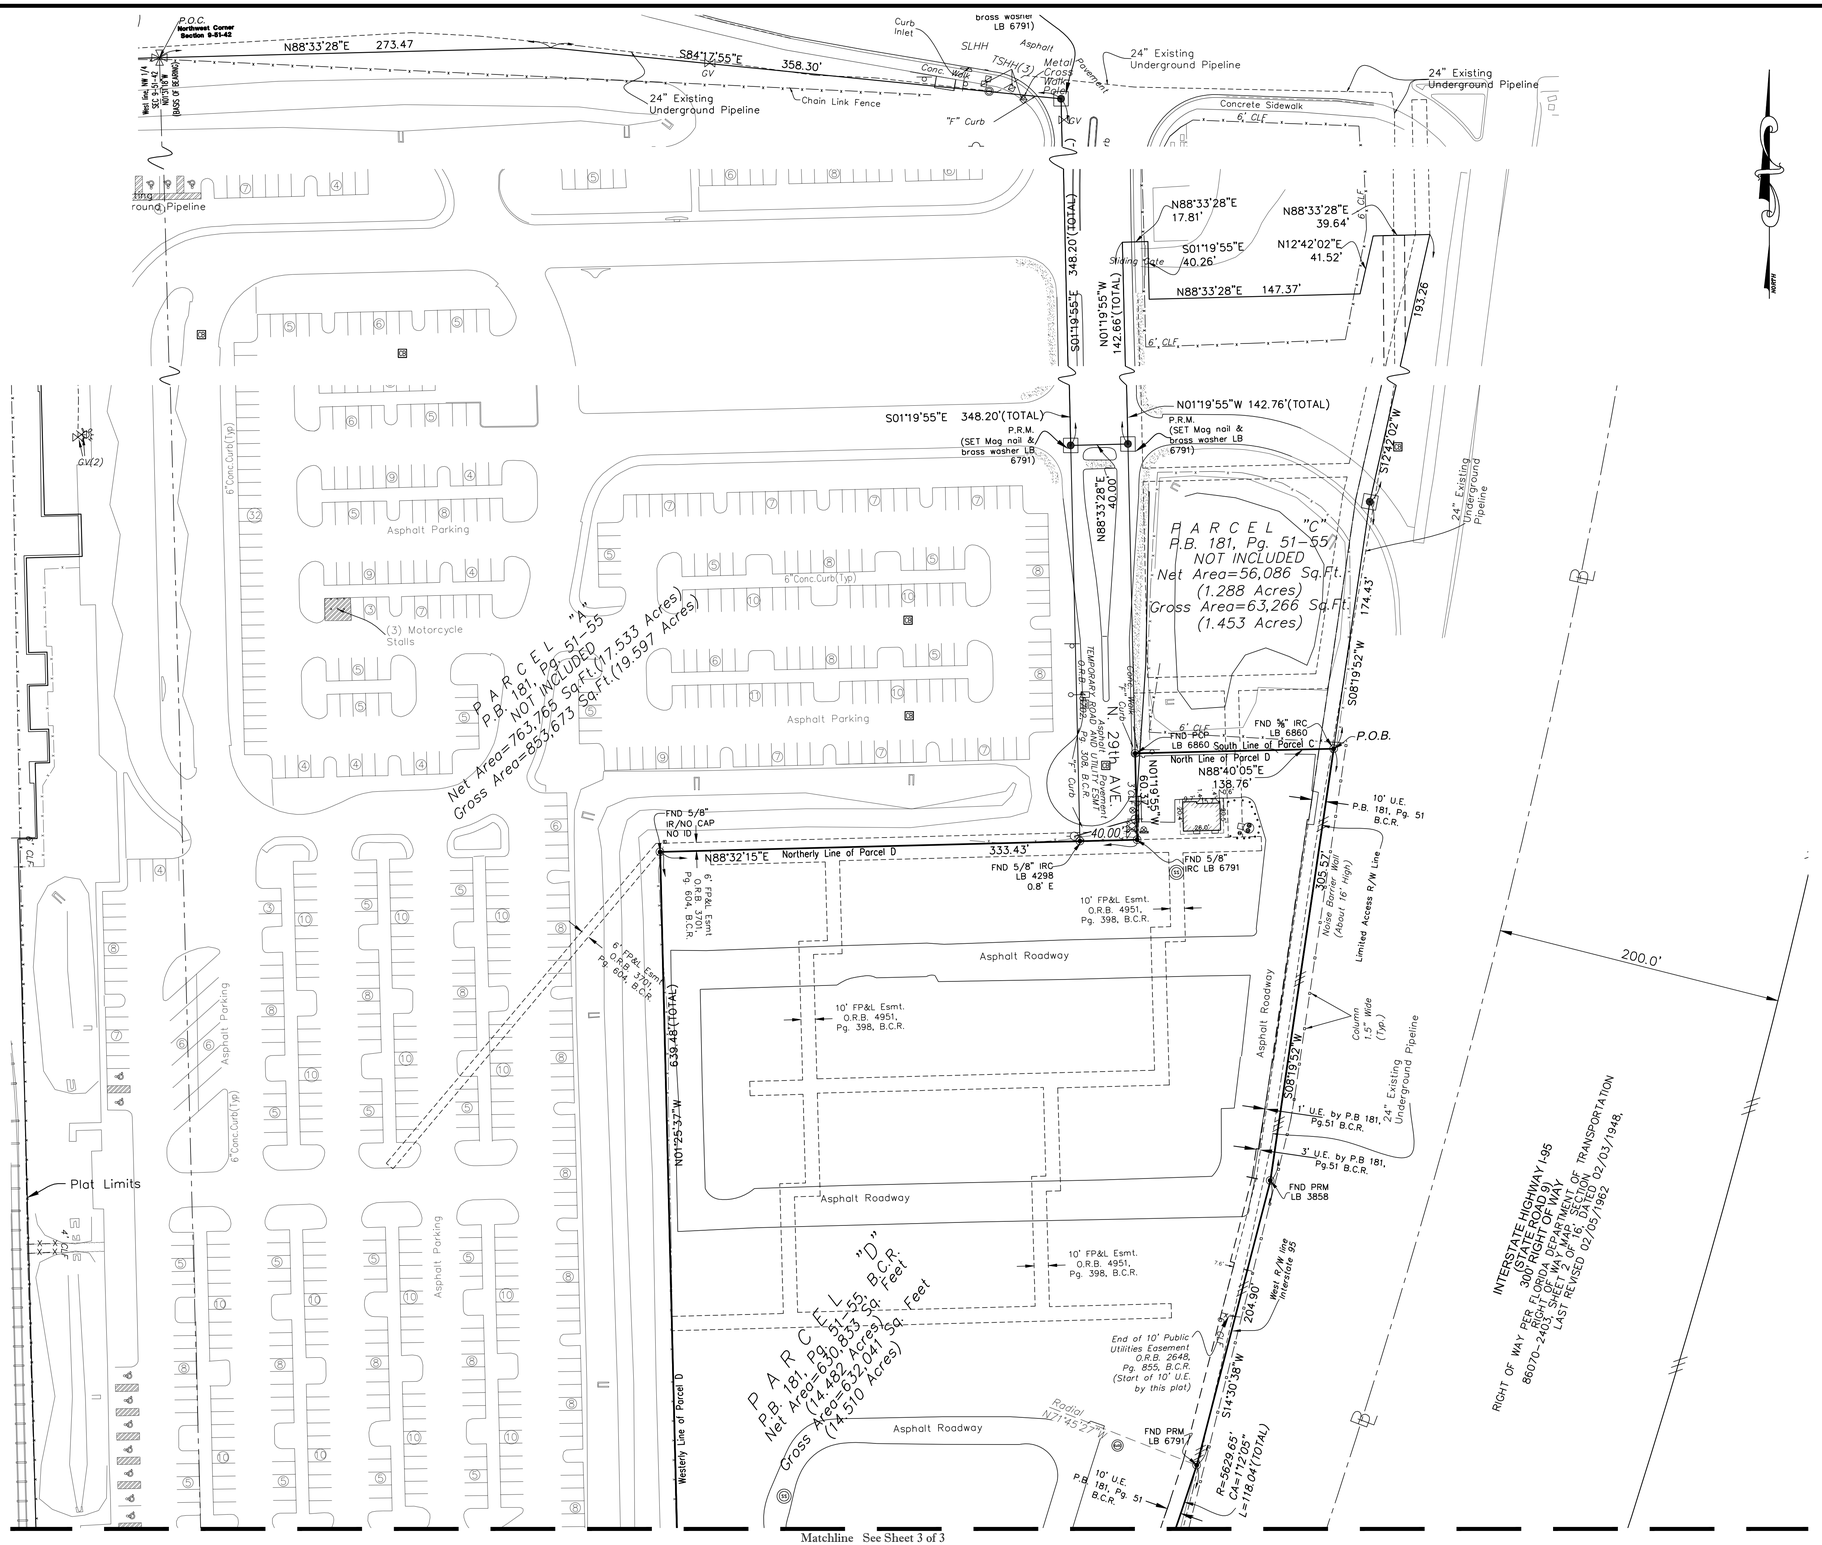

GRAPHIC SCALE

50 0 25 50 100 200

(IN FEET)
1 inch = 50 ft.

LEGEND:

APPROX.	=	Approximate
B.C.R.	=	Broward County Records
BFP	=	Backflow Preventor
℄	=	Baseline
BM	=	Benchmark
BSR	=	Bell South Riser
(M)	=	Field Measured
CA	=	Central Angle
C.B.	=	Catch Basin
CCP	=	Concrete Power Pole
CLF	=	Chain Link Fence
CLP	=	Concrete Light Pole
CONC.	=	Concrete
CPP	=	Concrete Power Pole
CV	=	Control Valve
DESC.	=	Description
EHH	=	Electric Hand Hole
ESB	=	Electric Service Box
EL	=	Elevation
ELEC.	=	Electric
EMH	=	Electric Manhole
EOP	=	Edge of Pavement
EOW	=	Edge of Water
FB/PG	=	Field Book and Page
F.D.O.T.	=	Florida Department of Transportation
FH	=	Fire Hydrant
FIP	=	Found Iron Pipe
FIR	=	Found Iron Rod
FIPC	=	Found Iron Pipe and Cap
FIRC	=	Found Iron Rod and Cap
FLP	=	Fiberglass Light Pole
FND	=	Found
FP&L	=	Florida Power and Light Company
GV	=	Gate Valve
I.D.	=	Identification
I.P.	=	Iron Pipe
IPC	=	Iron Pipe with Survey Cap
IR	=	Iron Rod
IRC	=	Iron Rod with Survey Cap
L	=	Arc Length
LB	=	Licensed Business
LP	=	Light Pole
MLP	=	Metal Light Pole
MH	=	Manhole
N&D	=	Nail & Disc
O.R.B.	=	Official Records Book
(P)	=	Dimension from F.D.O.T. R/W maps for Section 86070-2403, -2453, -2495
P.B.	=	Plat Book
PG.	=	Page
P.O.B.	=	Point Of Beginning
P.O.C.	=	Point Of Commencement
PCP	=	Permanent Control Point
PLS	=	Professional Licensed Surveyor
PRM	=	Permanent Reference Monument
R	=	Radius Distance
(R)	=	Record
(FDOT)	=	Indicates bearings and distances as described on Memorandum of lease recorded in Official Records Book 38849, Pages 1148 through 1152 of the Public records of Broward County, Florida and as shown on a BOUNDARY SURVEY FOR THE FLORIDA DEPARTMENT OF TRANSPORTATION, prepared by Kimley-Horn & associates, dated 08/07/00.
RR	=	Railroad
R/W	=	Right-of-Way
SB	=	Steel Bollard
SEC	=	Section
SIR	=	Set Iron Rod & Cap
SLHH	=	Street Light Hand Hole
ST.	=	Street
TSHH	=	Traffic Signal Hand Hole
TYP.	=	Typical
WPP	=	Wood Power Pole
* 11.11	=	Spot Elevation
	=	L.A. R/W = Limited Access R/W Line

SYMBOL LEGEND:

- = Sign
- = Wood Power Pole
- = Concrete Power Pole/Light
- = Metal Light Pole
- = Gate Valve
- = Fire Hydrant
- = Storm Manhole
- = Catch Basin
- = Guy Anchor
- = Water Meter
- = Communications Manhole
- = Yard Drain
- = Sanitary Sewer Manhole
- = Bollard
- = BellSouth Riser
- = Curb Inlet
- = Electric Handhole
- = Parking Spaces
- = Handicap Parking

NO	DATE	REVISION	BY
2	9/8/14	Added gross and net areas to sketch.	LMK
1	9/5/14	Revised gross acreage (see note #10)	LMK

DESIGNED DATE
DRAWN KSB DATE 06/04/14
CHECKED GJC DATE 06/11/14

Calvin, Giordano & Associates, Inc.
EXCEPTIONAL SOLUTIONS™
1800 Eller Drive, Suite 600, Fort Lauderdale, Florida 33316
Phone: 954.921.7781 • Fax: 954.921.8807
Certificate of Authorization LB 6791

PARCELS B and D
SHERIDAN STATION
Plat Book 181, Page 51
City of Hollywood, Broward County, Florida

ALTA/ACSM LAND TITLE
BOUNDARY SURVEY

FB/PG: 750/14-24
771/56-58
779/1-6, 779/15-16
534/51
778/47-48

SCALE 1"=50'
PROJECT No 13-5958.8
CAD FILE 14-L-20
SHEET 2 OF 3

P:\Projects\2013\135958 Sheridan Station\Survey\SKETCH\135958.8-V-BS-ALTA-parcB0-1.dwg Sep 08, 2014 - 2:37pm

LEGEND:

APPROX.	= Approximate	EL	= Elevation	I.P.	= Iron Pipe	PRM	= Permanent Reference Monument	ST.	= Street
B.C.R.	= Broward County Records	ELEC.	= Electric	IPC	= Iron Pipe with Survey Cap	R	= Radius Distance	TSHH	= Traffic Signal Hand Hole
BFP	= Backflow Preventor	EMH	= Electric Manhole	IR	= Iron Rod	(R)	= Record	TYP.	= Typical
℄	= Baseline	EOP	= Edge of Pavement	IRC	= Iron Rod with Survey Cap	(FDOT)	= Indicates bearings and distances as described on Memorandum of lease recorded in Official Records Book 38849, Pages 1148 through 1152 of the Public records of Broward County, Florida and as shown on a BOUNDARY SURVEY FOR THE FLORIDA DEPARTMENT OF TRANSPORTATION, prepared by Kimley-Horn & associates, dated 08/07/00.	WPP	= Wood Power Pole
BM	= Benchmark	EOW	= Edge of Water	L	= Arc Length			* 11.11	= Spot Elevation
BSR	= Bell South Riser	FB/PG	= Field Book and Page	LB	= Licensed Business				= L.A. R/W = Limited Access R/W Line
(M)	= Field Measured	F.D.O.T.	= Florida Department of Transportation	LP	= Light Pole				
CA	= Central Angle	FH	= Fire Hydrant	MLP	= Metal Light Pole				
C.B.	= Catch Basin	FIP	= Found Iron Pipe	MH	= Manhole				
CCP	= Concrete Power Pole	FIR	= Found Iron Rod	N&D	= Nail & Disc				
CLF	= Chain Link Fence	FIPC	= Found Iron Pipe and Cap	O.R.B.	= Official Records Book				
CLP	= Concrete Light Pole	FIRC	= Found Iron Rod and Cap	(P)	= Dimension from F.D.O.T. R/W maps for Section 86070-2403, -2453, -2495				
CONC.	= Concrete	FLP	= Fiberglass Light Pole						
CPP	= Concrete Power Pole	FND	= Found	P.B.	= Plat Book	RR	= Railroad		
CV	= Control Valve	FP&L	= Florida Power and Light Company	PG.	= Page	R/W	= Right-of-Way		
DESC.	= Description	GV	= Gate Valve	P.O.B.	= Point Of Beginning	SB	= Steel Bollard		
EHH	= Electric Hand Hole	I.D.	= Identification	P.O.C.	= Point Of Commencement	SEC	= Section		
ESB	= Electric Service Box			PCP	= Permanent Control Point	SIR	= Set Iron Rod & Cap		
				PLS	= Professional Licensed Surveyor	SLHH	= Street Light Hand Hole		

SYMBOL LEGEND:

- = Sign
- = Wood Power Pole
- = Concrete Power Pole/Light
- = Metal Light Pole
- W V = Gate Valve
- = Fire Hydrant
- = Storm Manhole
- CB = Catch Basin
- = Guy Anchor
- WATER = Water Meter
- = Communications Manhole
- = Yard Drain
- = Sanitary Sewer Manhole
- = Bollard
- = BellSouth Riser
- = Curb Inlet
- = Electric Handhole
- = Parking Spaces
- = Handicap Parking

NORTH

GRAPHIC SCALE

50 0 25 50 100 200

(IN FEET)
1 inch = 50 ft.

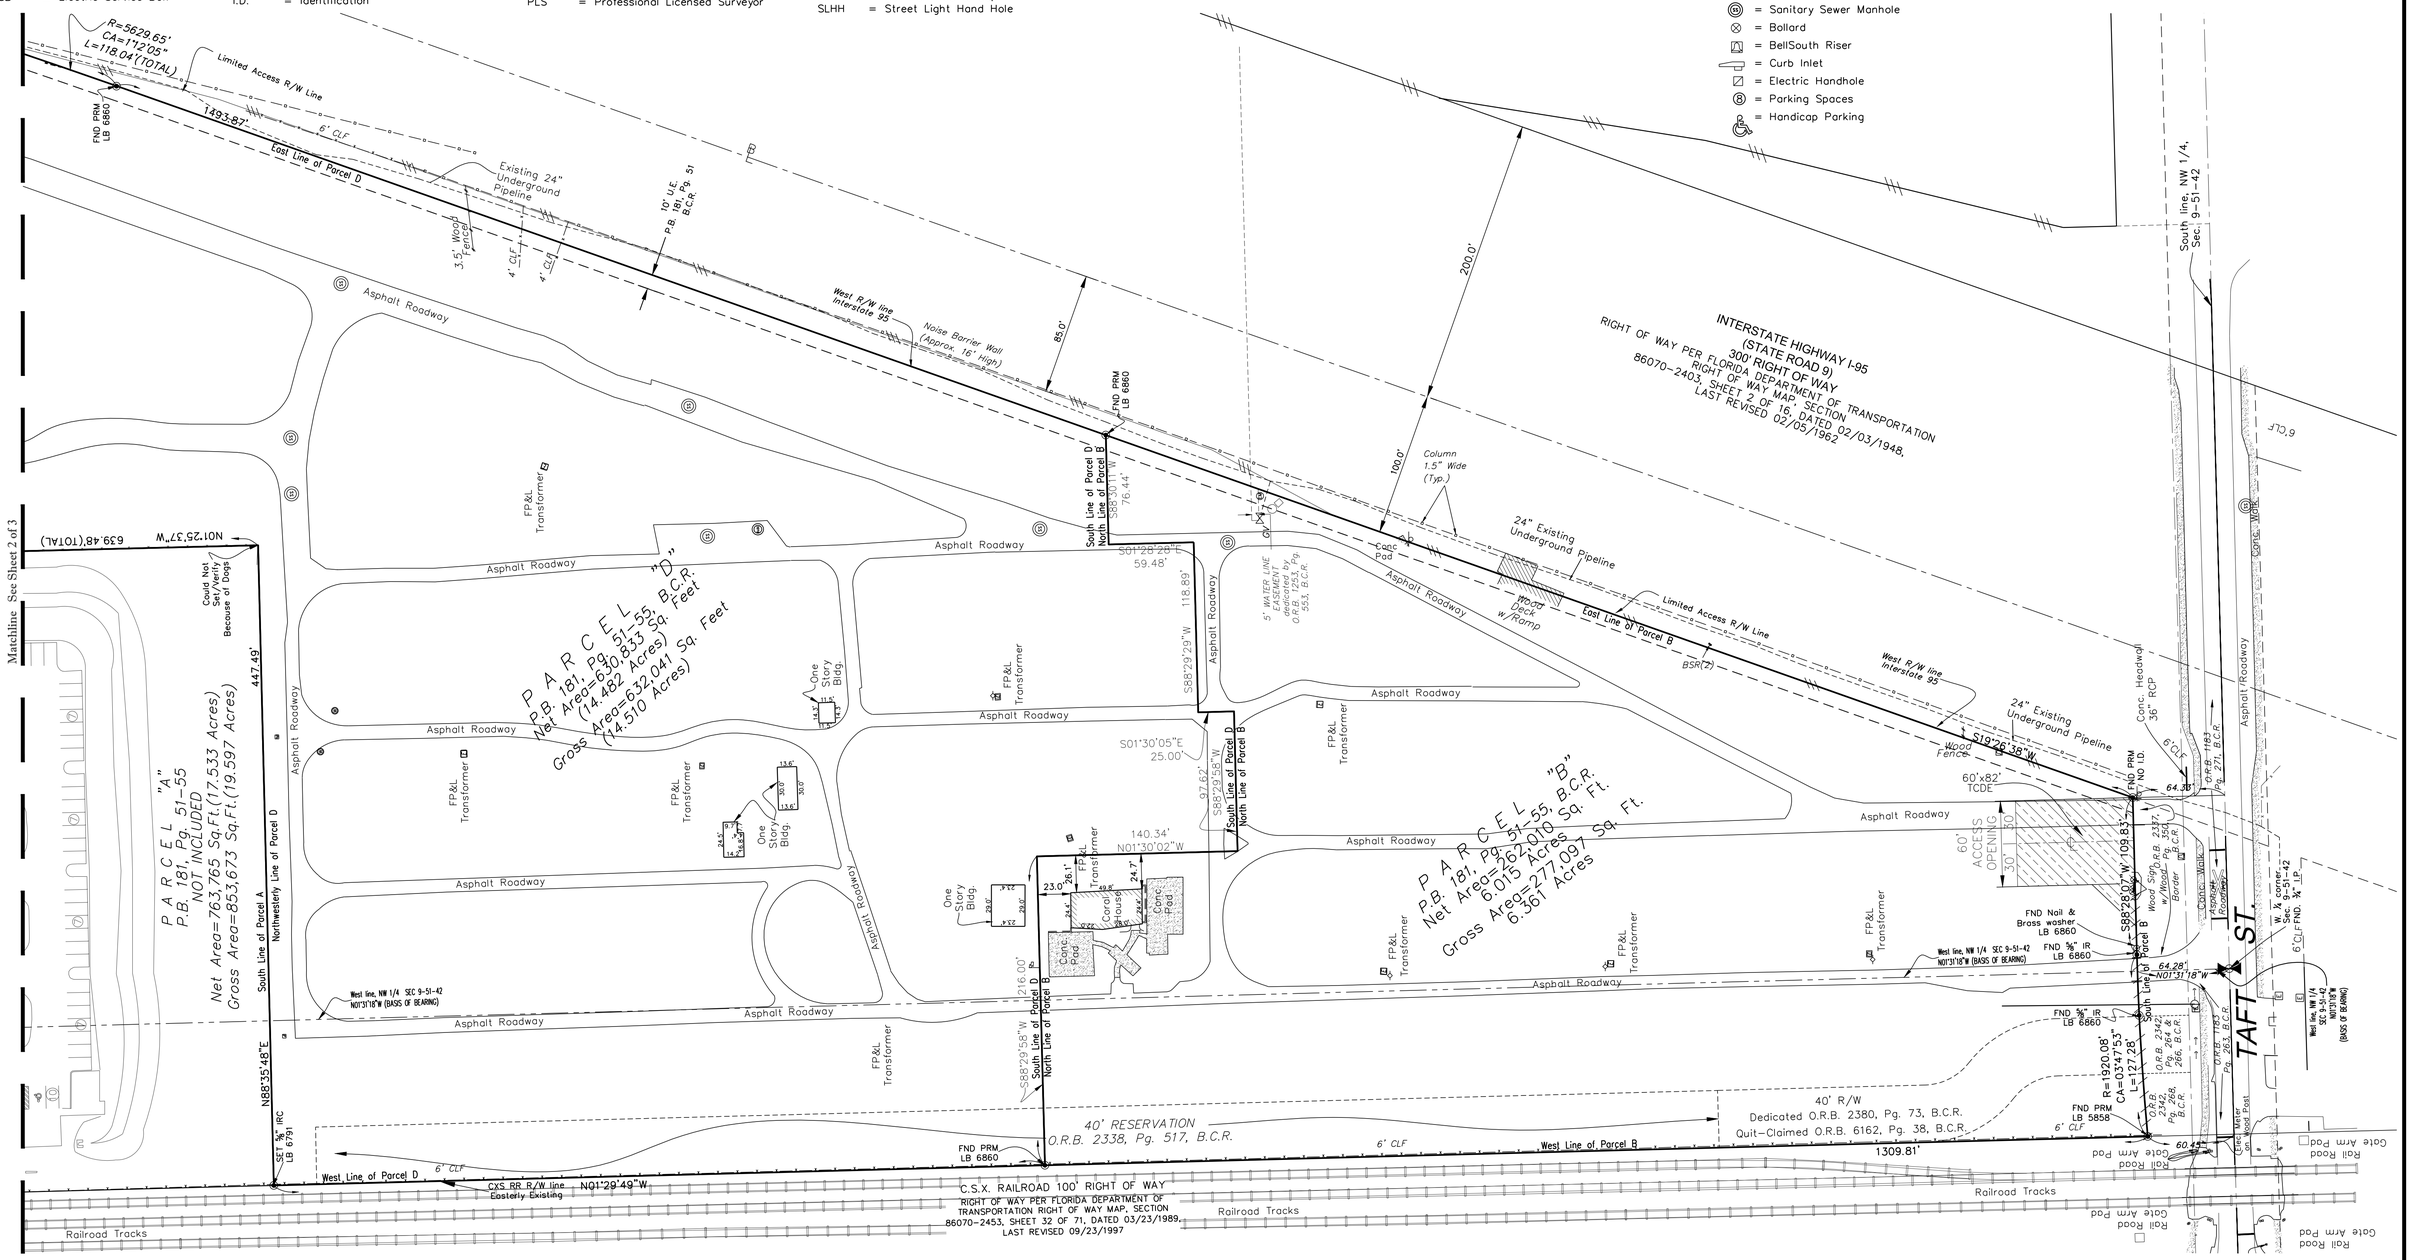

NO	DATE	REVISION	BY	NO	DATE	REVISION	BY
2	9/8/14	Added gross and net areas to sketch.	LMK				
1	9/5/14	Revised gross acreage (see note #10)	LMK				

DESIGNED
DATE
DRAWN KSB DATE 06/04/14
CHECKED GJC DATE 06/11/14

Calvin, Giordano & Associates, Inc.
EXCEPTIONAL SOLUTIONS™
1800 Eller Drive, Suite 600, Fort Lauderdale, Florida 33316
Phone: 954.921.7781 • Fax: 954.921.8807
Certificate of Authorization LB 6791

PARCELS B and D
SHERIDAN STATION
Plat Book 181, Page 51
City of Hollywood, Broward County, Florida

ALTA/ACSM LAND TITLE
BOUNDARY SURVEY

FB/PG: 750/14-24
771/56-58
779/1-6, 779/15-16
534/51
778/47-48

SCALE 1"=50'
PROJECT No 13-5958.8
CAD FILE 14-L-20

3 of 3

P:\Projects\2013\135958 Sheridan Station\Survey\SKETCH\135958.8-V-BS-ALTA-parcB0-1.dwg Sep 08, 2014 - 2:37pm

SHERIDAN STATION PLAT

A REPLAT OF A PORTION OF BLOCK A, "CENTRAL GOLF SECTION OF HOLLYWOOD", PLAT BOOK 9, PAGE 44, OF THE PUBLIC RECORDS OF BROWARD COUNTY, FLORIDA, A PORTION OF THE NORTHEAST ONE-QUARTER (N.E. ¼) OF SECTION 8, AND A PORTION OF THE NORTHWEST ONE-QUARTER (N.W. ¼) OF SECTION 9, BOTH IN TOWNSHIP 51 SOUTH, RANGE 42 EAST, LYING IN THE CITY OF HOLLYWOOD, BROWARD COUNTY, FLORIDA.

This Instrument Prepared By:
Gregory J. Clements, P.S.M.
Calvin, Giordano & Associates, Inc.
Engineers Surveyors Planners
1800 Eller Drive, Suite 600
Ft. Lauderdale, Florida 33316
Phone: 954.921.7781 Fax 954.921.8807
Certificate of Authorization No. LB 6791
February, 2008

INSTR # 112190154,
Page1 of 5
Recorded 03/28/2014 at 03:30 PM

LOCATION MAP
SCALE: 1"=6000'

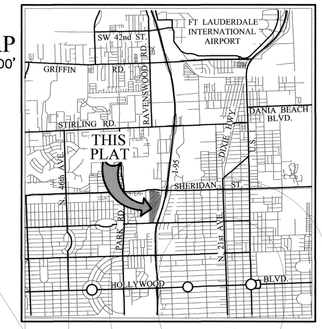

CITY OF HOLLYWOOD CITY COMMISSION

THIS IS TO CERTIFY THAT THIS PLAT WAS APPROVED AND ACCEPTED BY THE CITY COMMISSION OF HOLLYWOOD, FLORIDA BY RESOLUTION NO. R-2008-252 ADOPTED THIS 16 DAY OF July A.D., 2008, AND THAT BY SAID RESOLUTION ALL THOROUGHFARES AND PUBLIC EASEMENTS SHOWN ON THIS PLAT WERE ACCEPTED IN THE NAME OF SAID CITY, AND ALL PREVIOUS PLATS OF THIS LAND ARE CANCELLED AND SUPERCEDED. UPON ADOPTION OF A RESOLUTION APPROVING THE PLAT, THE MAYOR SHALL EXECUTE THE PLAT.

NO BUILDING PERMITS SHALL BE ISSUED FOR THE CONSTRUCTION, EXPANSION, AND/OR CONVERSION OF A BUILDING WITHIN THIS PLAT UNTIL SUCH TIME AS THE DEVELOPER PROVIDES THE MUNICIPALITY WITH WRITTEN CONFIRMATION FROM BROWARD COUNTY THAT ALL APPLICABLE IMPACT FEES HAVE BEEN PAID OR ARE NOT DUE.

APPROVED BY: _____
MAYOR: PETER BOBER

ATTEST: _____ CITY CLERK: PATRICIA A. CERNY
APPROVED: _____ CITY ENGINEER: JONATHAN VOGT

DEDICATION

KNOW ALL MEN BY THESE PRESENTS: THAT THE FLORIDA DEPARTMENT OF TRANSPORTATION IS THE OWNER OF THE LANDS DESCRIBED HEREON AND HAS CAUSED SAID LANDS TO BE SUBDIVIDED AND PLATTED IN THE MANNER SHOWN HEREON AND TO BE KNOWN AS "SHERIDAN STATION PLAT", A REPLAT.

ALL EASEMENTS SHOWN HEREON ARE HEREBY DEDICATED TO THE PUBLIC FOR PROPER PURPOSES.

RIGHT(S)-OF-WAY SHOWN HEREON ARE HEREBY DEDICATED TO THE PUBLIC FOR PROPER PURPOSES.

IN WITNESS WHEREOF, THE FLORIDA DEPARTMENT OF TRANSPORTATION HAS CAUSED THESE PRESENTS TO BE SIGNED BY JAMES A. WOLFE, P.E., AS DISTRICT SECRETARY, DISTRICT FOUR, OF THE FLORIDA DEPARTMENT OF TRANSPORTATION, THIS 6th DAY OF August, 2008

WITNESS _____ BY: _____ JAMES A. WOLFE, P.E. DISTRICT SECRETARY, DISTRICT FOUR

(PRINT NAME) William W Taylor (PRINT NAME) JAMES WOLFE

WITNESS _____

(PRINT NAME) Christopher J. Poisson

ACKNOWLEDGEMENT

STATE OF FLORIDA
COUNTY OF BROWARD } SS

PHILIPPA S. WELLS-HARRISON
MY COMMISSION #DD576793
EXPIRES: JUL 23, 2010
Bonded through 1st State Insurance

I HEREBY CERTIFY THAT ON THIS 6th DAY OF August, 2008 PERSONALLY APPEARED BEFORE ME, AN OFFICER DULY AUTHORIZED TO ADMINISTER OATHS AND TAKE ACKNOWLEDGMENTS, JAMES A. WOLFE, AS DISTRICT SECRETARY, DISTRICT FOUR, OF THE FLORIDA DEPARTMENT OF TRANSPORTATION, WHO IS PERSONALLY KNOWN TO ME OR WHO PRODUCED _____ AS IDENTIFICATION, AND WHO EXECUTED THE FOREGOING INSTRUMENT AND ACKNOWLEDGED THE EXECUTION THEREOF TO BE HIS FREE ACT AND DEED AS SUCH OFFICER FOR THE PURPOSE HEREIN EXPRESSED.

MY COMMISSION EXPIRES 07-23-2010 BY: _____ NOTARY PUBLIC - STATE OF FLORIDA

COMMISSION NO. DD576793 PRINT NAME Philippa Wells-Harrison

DEDICATION

KNOW ALL MEN BY THESE PRESENTS: THAT OKOMO ASSOCIATES, LLC, A FLORIDA LIMITED LIABILITY COMPANY IS THE OWNER OF THE LANDS DESCRIBED HEREON AND HAS CAUSED SAID LANDS TO BE SUBDIVIDED AND PLATTED IN THE MANNER SHOWN HEREON AND TO BE KNOWN AS "SHERIDAN STATION PLAT", A REPLAT.

ALL EASEMENTS SHOWN HEREON ARE HEREBY DEDICATED TO THE PUBLIC FOR PROPER PURPOSES.

RIGHT(S)-OF-WAY SHOWN HEREON ARE HEREBY DEDICATED TO THE PUBLIC FOR PROPER PURPOSES.

IN WITNESS WHEREOF, OKOMO ASSOCIATES, LLC, A FLORIDA LIMITED LIABILITY COMPANY HAS CAUSED THESE PRESENTS TO BE SIGNED BY MITCHELL M. FRIEDMAN AND DAVID O. DEUTCH, EACH AS VICE PRESIDENT OF OKOMO ASSOCIATES, LLC, A FLORIDA LIMITED LIABILITY COMPANY, THIS 11 DAY OF July, 2008

WITNESS (AS TO BOTH) _____ BY: _____ MITCHELL M. FRIEDMAN VICE PRESIDENT

(PRINT NAME) BERLYNE JULIUS (PRINT NAME) MITCHELL M. FRIEDMAN

WITNESS (AS TO BOTH) _____ BY: _____ DAVID O. DEUTCH VICE PRESIDENT

(PRINT NAME) Marel Lago (PRINT NAME) David O. Deutch

ACKNOWLEDGEMENT

STATE OF FLORIDA
COUNTY OF BROWARD } SS

LORNA S. NEWTON
Notary Public - State of Florida
My Commission Expires Apr 3, 2011
Commission # DD 620992
Bonded Through National Notary Assn.

I HEREBY CERTIFY THAT ON THIS 11 DAY OF July, 2008 PERSONALLY APPEARED BEFORE ME, OFFICERS DULY AUTHORIZED TO ADMINISTER OATHS AND TAKE ACKNOWLEDGMENTS, MITCHELL M. FRIEDMAN AND DAVID O. DEUTCH, EACH AS VICE PRESIDENT OF OKOMO ASSOCIATES, LLC, A FLORIDA LIMITED LIABILITY COMPANY, WHO ARE PERSONALLY KNOWN TO ME OR WHO PRODUCED _____ AS IDENTIFICATION, AND WHO EXECUTED THE FOREGOING INSTRUMENT AND ACKNOWLEDGED THE EXECUTION THEREOF TO BE THEIR FREE ACT AND DEED AS SUCH OFFICERS FOR THE PURPOSE HEREIN EXPRESSED.

MY COMMISSION EXPIRES April 3, 2011 BY: _____ NOTARY PUBLIC - STATE OF FLORIDA

COMMISSION NO. DD620992 PRINT NAME Lorna Newton

DEDICATION

KNOW ALL MEN BY THESE PRESENTS: THAT STATIONSIDE VILLAGE ASSOCIATES, LLC. IS THE TENANT OF THE LANDS DESCRIBED HEREON AND HAS CAUSED SAID LANDS TO BE SUBDIVIDED AND PLATTED IN THE MANNER SHOWN HEREON AND TO BE KNOWN AS "SHERIDAN STATION PLAT", A REPLAT.

ALL EASEMENTS SHOWN HEREON ARE HEREBY DEDICATED TO THE PUBLIC FOR PROPER PURPOSES.

RIGHT(S)-OF-WAY SHOWN HEREON ARE HEREBY DEDICATED TO THE PUBLIC FOR PROPER PURPOSES.

VOID

IN WITNESS WHEREOF, STATIONSIDE VILLAGE ASSOCIATES, LLC. HAS CAUSED THESE PRESENTS TO BE SIGNED BY MICHAEL WOHL, AS MEMBER OF STATIONSIDE VILLAGE ASSOCIATES, LLC. , THIS 14th DAY OF July, 2008

WITNESS _____ BY: _____ MICHAEL WOHL MEMBER

(PRINT NAME) BERLYNE JULIUS (PRINT NAME) MICHAEL WOHL

WITNESS _____

(PRINT NAME) Norma A Torres

ACKNOWLEDGEMENT

STATE OF FLORIDA
COUNTY OF BROWARD } SS

NORMA A. TORRES
MY COMMISSION # DD 794849
EXPIRES: June 22, 2012
Bonded Thru Notary Public Underwriters

I HEREBY CERTIFY THAT ON THIS 14th DAY OF July, 2008 PERSONALLY APPEARED BEFORE ME, AN OFFICER DULY AUTHORIZED TO ADMINISTER OATHS AND TAKE ACKNOWLEDGMENTS, MICHAEL WOHL, AS MEMBER, OF STATIONSIDE VILLAGE ASSOCIATES, LLC. , WHO IS PERSONALLY KNOWN TO ME OR WHO PRODUCED _____ AS IDENTIFICATION, AND WHO EXECUTED THE FOREGOING INSTRUMENT AND ACKNOWLEDGED THE EXECUTION THEREOF TO BE HIS FREE ACT AND DEED AS SUCH OFFICER FOR THE PURPOSE HEREIN EXPRESSED.

MY COMMISSION EXPIRES 6-22-2012 BY: _____ NOTARY PUBLIC - STATE OF FLORIDA

COMMISSION NO. DD794849 PRINT NAME Norma A Torres

BROWARD COUNTY PLANNING COUNCIL

THIS IS TO CERTIFY THAT THE BROWARD COUNTY PLANNING COUNCIL APPROVED THIS PLAT SUBJECT TO ITS COMPLIANCE WITH DEDICATION OF RIGHT-OF-WAY FOR TRAFFIC WAYS

THIS 24TH DAY OF APRIL, 2008.

BY: _____ CHAIRPERSON 09/23/08 DATE

THIS PLAT COMPLIES WITH THE APPROVAL OF BROWARD COUNTY PLANNING COUNCIL OF THE ABOVE DATE AND IS APPROVED AND ACCEPTED FOR RECORD THIS 24 DAY OF March, 2014

BY: _____ EXECUTIVE DIRECTOR OR DESIGNEE

BROWARD COUNTY HIGHWAY CONSTRUCTION & ENGINEERING DIVISION:

THIS PLAT IS APPROVED AND ACCEPTED FOR RECORD.

BY: _____ 3/24/14
ROBERT P. LEGG, JR. DATE
PROFESSIONAL SURVEYOR AND MAPPER
FLORIDA REGISTRATION NUMBER: LS4030

BY: _____ 3/24/14
RICHARD TORNESE DATE
DIRECTOR
FLORIDA PROFESSIONAL ENGINEER
REGISTRATION NUMBER: 40263

BROWARD COUNTY ENVIRONMENTAL PROTECTION AND GROWTH MANAGEMENT DEPARTMENT

THIS PLAT IS HEREBY APPROVED AND ACCEPTED FOR RECORD

THIS 24th DAY OF MARCH, 2014

BY: _____ DIRECTOR OR DESIGNEE

BROWARD COUNTY FINANCE & ADMINISTRATIVE SERVICES DEPARTMENT COUNTY RECORDS DIVISION - RECORDING SECTION:

THIS INSTRUMENT WAS FILED FOR RECORD THIS 28 DAY OF March, 2014 AND RECORDED IN PLAT BOOK 181, AT PAGE 51, RECORD VERIFIED.

ATTEST: BERTHA HENRY
INTERIM COUNTY ADMINISTRATOR

BY: _____ DEPUTY

BROWARD COUNTY FINANCE & ADMINISTRATIVE SERVICES DEPARTMENT COUNTY RECORDS DIVISION - MINUTES SECTION:

THIS IS TO CERTIFY THAT THIS PLAT COMPLIES WITH THE PROVISIONS OF CHAPTER 177, FLORIDA STATUTES, AND WAS ACCEPTED FOR RECORD BY THE BOARD OF COUNTY COMMISSIONERS OF BROWARD COUNTY, FLORIDA, THIS 23 DAY OF September, 2008

ATTEST: BERTHA HENRY
INTERIM COUNTY ADMINISTRATOR

BY: _____ DEPUTY

BY: _____ VICE MAYOR - COUNTY COMMISSION

SURVEYOR'S CERTIFICATION

I, HEREBY CERTIFY THAT THE ATTACHED PLAT IS A TRUE AND CORRECT REPRESENTATION OF THE LANDS RECENTLY SURVEYED, SUBDIVIDED, AND PLATTED UNDER MY RESPONSIBLE DIRECTION AND SUPERVISION, THAT THE SURVEY DATA SHOWN CONFORMS TO THE APPLICABLE REQUIREMENTS OF CHAPTER 177, PART I, FLORIDA STATUTES, AND WITH THE APPLICABLE SECTIONS OF CHAPTER 61G17-6, FLORIDA ADMINISTRATIVE CODE AS REQUIRED TO COMPLY WITH THE BROWARD COUNTY LAND DEVELOPMENT CODE.

THE PERMANENT REFERENCE MONUMENTS (P.R.M.S) WERE SET IN ACCORDANCE WITH SECTION 177.091 OF SAID CHAPTER 177, THIS 30 DAY OF June, 2008

THE BENCHMARKS SHOWN HEREON ARE REFERENCED TO THE NATIONAL GEODETIC VERTICAL DATUM (NGVD) OF 1929 IN CONFORMITY WITH STANDARDS ADOPTED BY THE NATIONAL OCEAN SURVEY FOR THIRD ORDER CONTROL STANDARDS.

CALVIN, GIORDANO AND ASSOCIATES, INC.
1800 ELLER DRIVE, SUITE 600
FORT LAUDERDALE, FLORIDA 33316
CERTIFICATE OF AUTHORIZATION NUMBER: LB6791

BY: _____ GREGORY J. CLEMENTS PROFESSIONAL SURVEYOR & MAPPER NUMBER: LS4479 STATE OF FLORIDA
DATE: 6-30-08

012-MP-08

DEDICATION	NOTARY (DEDICATION)	DEDICATION	NOTARY (DEDICATION)	DEDICATION	NOTARY (DEDICATION)	CITY ENGINEER	CITY OF HOLLYWOOD	COUNTY SURVEYOR	COUNTY ENGINEER	COUNTY COMMISSION	SURVEYOR

THIS IS NOT AN OFFICIAL COPY

P:\Projects\2005\05303 Sheridan Street Village\SURVEY\PLAT\05303 1 VFL SHERB STAT.dwg Jul 11, 2008 - 10:17am

This Instrument Prepared By:
Gregory J. Clements, P.S.M.
Calvin, Giordano & Associates, Inc.
Engineers Surveyors Planners
1800 Eller Drive, Suite 600
Ft. Lauderdale, Florida 33316
Phone: 954.921.7781 Fax 954.921.8807
Certificate of Authorization No. LB 6791
February, 2008

SHERIDAN STATION PLAT

A REPLAT OF A PORTION OF BLOCK A, "CENTRAL GOLF SECTION OF HOLLYWOOD", PLAT BOOK 9, PAGE 44, OF THE PUBLIC RECORDS OF BROWARD COUNTY, FLORIDA, A PORTION OF THE NORTHEAST ONE-QUARTER (N.E. ¼) OF SECTION 8, AND A PORTION OF THE NORTHWEST ONE-QUARTER (N.W. ¼) OF SECTION 9, BOTH IN TOWNSHIP 51 SOUTH, RANGE 42 EAST, LYING IN THE CITY OF HOLLYWOOD, BROWARD COUNTY, FLORIDA.

INSTR #112190154
Page2 of 5

LAND DESCRIPTION

PARCEL 1:
That part of the S ½ of Block A lying East of the Seaboard Coastline Railroad right-of-way, " CENTRAL GOLF SECTION OF HOLLYWOOD," according to the Plat thereof, recorded in Plat Book 9, Page 44, of the Public Records of Broward County, Florida, less that portion described in Official Records Book 2342, Page 264; and

That part of the S ½ of the SE ¼ of the NW ¼ of the NW ¼, lying west of U.S. I-95 (State Road No. 9); and that part of the E ½ of the NW ¼ of the SW ¼ of the NW ¼ lying west of U.S. I-95 (State Road No. 9); and that part of the SE ¼ of the SW ¼ of the NW ¼ of the NW ¼, lying west of U.S. I-95 (State Road No. 9); and that part of the W ½ of the SW ¼ of the SW ¼ of the NW ¼, lying west of U.S. I-95 (State Road No. 9), and less the South 30 feet for road right-of-way; and the W ½ of the NW ¼ of the SW ¼ of the NW ¼; and that part of the E ½ of the SW ¼ of the SW ¼ of the NW ¼, lying west of U.S. I-95 (State Road No. 9); all the above lying in Section 9, Township 51 South, Range 42 East, Broward County, Florida.

TOGETHER WITH:

PARCEL 2:
A portion of the Northwest One-Quarter of the Northwest One-Quarter of Section 9 and a portion of the Northeast One-Quarter of the Northeast One-Quarter of Section 8, all in Township 51 South, Range 42 East, Broward County, Florida, more particularly described as follows:

BEGIN at the Northwest Corner of said Section 9; thence run along the North line of said Northwest One-Quarter of Section 9, North 88°33'28" East (North 88°30'41" East, F.D.O.T.), a distance of 273.47 feet (272.91 feet, F.D.O.T.); thence South 84°17'55" East (South 84°17'29" East, F.D.O.T.), a distance of 358.30 feet (358.83 feet, F.D.O.T.) to the Westerly Existing Right of Way Line of North 29th Avenue; thence along said Westerly Existing Right of Way Line, South 01°19'55" East (South 01°22'59" East, F.D.O.T.), a distance of 624.82 feet (624.41 feet, F.D.O.T.); thence South 88°32'15" West (South 88°34'14" West, F.D.O.T.), a distance of 293.43 feet (293.71 feet, F.D.O.T.); thence South 01°25'37" East (South 01°24'08" East, F.D.O.T.), a distance of 639.48 feet (639.52 feet, F.D.O.T.); thence South 88°31'03" West (South 88°32'38" West, F.D.O.T.), a distance of 332.37 feet (332.42 feet, F.D.O.T.) to the East line of said Section 8; thence South 88°49'33" West (South 88°24'34" West, F.D.O.T.), a distance of 115.12 feet (114.90 feet, F.D.O.T.) to said Easterly Existing Right of Way Line of the C.S.X. Railroad; thence along said Easterly Right of Way Line, North 01°29'49" West (North 01°30'48" West, F.D.O.T.), a distance of 659.42 feet (659.44 feet, F.D.O.T.); thence North 88°30'11" East (North 88°29'12" East, F.D.O.T.), a distance of 13.44 feet; thence North 01°29'49" West (North 01°30'48" West, F.D.O.T.), a distance of 52.79 feet; thence North 88°30'11" East (North 88°29'12" East, F.D.O.T.), a distance of 10.08 feet; thence North 01°29'49" West (North 01°30'48" West, F.D.O.T.), a distance of 23.44 feet; thence South 88°30'11" West (South 88°29'12" West, F.D.O.T.), a distance of 12.90 feet; thence North 01°29'49" West (North 01°30'48" West, F.D.O.T.), a distance of 30.56 feet; thence North 88°30'11" East (North 88°29'12" East, F.D.O.T.), a distance of 13.08 feet; thence North 01°29'49" West (North 01°30'48" West, F.D.O.T.), a distance of 23.34 feet; thence South 88°30'11" West (South 88°29'12" West, F.D.O.T.), a distance of 12.78 feet; thence North 01°29'49" West (North 01°30'48" West, F.D.O.T.), a distance of 66.16 feet;thence North 88°30'11" East (North 88°29'12" East, F.D.O.T.), a distance of 39.09 feet; thence North 01°29'49" West (North 01°30'48" West, F.D.O.T.), a distance of 29.60 feet; thence South 88°30'11" West (South 88°29'12" West, F.D.O.T.), a distance of 25.55 feet; thence North 01°29'49" West (North 01°30'48" West, F.D.O.T.), a distance of 98.50 feet; thence South 88°30'11" West (South 88°29'12" West, F.D.O.T.), a distance of 9.80 feet; thence North 01°29'49" West (North 01°30'48" West, F.D.O.T.), a distance of 98.80 feet; thence South 88°30'11" West (South 88°29'12" West, F.D.O.T.), a distance of 14.66 feet to said Easterly Existing Right of Way Line of the C.S.X. Railroad; thence along said Easterly Right of Way Line, North 01°29'49" West (North 01°30'48" West, F.D.O.T.), a distance of 225.98 feet to the North line of the said Northeast One-Quarter of Section 8; thence run along the said North line of the Northeast One-Quarter of Section 8, North 88°31'31" East (North 88°31'12" East, F.D.O.T.), a distance of 114.55 feet (114.80 feet, F.D.O.T.) to the POINT OF BEGINNING.

TOGETHER WITH:

PARCEL 3:
North three-quarters (N ¾) of the East half (E ½) of the Northwest quarter (NW ¼) of the Northwest quarter (NW ¼) of Section 9, Township 51 South, Range 42 East.

AND

Northeast quarter (NE ¼) of the Southwest quarter (SW ¼) of Northwest quarter (NW ¼) of the Northwest quarter (NW ¼) of Section 9, Township 51 South, Range 42 East.

AND

South 30 feet of the W ½ of the SW ¼ of the NW ¼ of the NW ¼ of Section 9, Township 51 South, Range 42 East, AND the South 30 feet of the N ½ of Block A, lying East of the Seaboard

Coastline Railroad Right-of-Way, CENTRAL GOLF SECTION OF HOLLYWOOD, according to the Plat thereof recorded in Plat Book 9, Page 44, of the Public Records of Broward County, Florida.

LESS THE FOLLOWING DESCRIBED PARCEL:
The North 250 feet; and all that land lying East of the West Right-of-way line of State Road 9 and Interstate Highway I-95; all located in the North three-quarters (N ¾) of the East half (E ½) of the Northwest quarter (NW ¼) of the Northwest quarter (NW ¼), Section 9, Township 51 South, Range 42 East.

AND LESS:
That part of the NW ¼ of the NW ¼ of Section 9, Township 51 South, Range 42 East; being more particularly described as follows:

Commence at the Northwest corner of said Section 9; thence N 88°55'14"E along the North line of said Section 9, a distance of 883.90 feet; thence S 01°04'46"E, perpendicular to the last described course, a distance of 51.25 feet to the intersection of the Southerly Existing Right of Way line of Sheridan Street with the Westerly Existing Limited Access Right of Way line of Interstate 95 (I-95); thence S 00°55'49"E along said Westerly Right of Way line, a distance of 198.75 feet to the Point of Beginning; thence S 88°55'14"W a distance of 214.85 feet to a point on the Easterly Existing Right of Way line of North 29th Avenue; thence S 00°58'26"E along said Easterly Right of Way line a distance of 359.40 feet; thence N 89°01'34"E, a distance of 138.62 feet to a point on said Westerly Existing Limited Access Right of Way line of Interstate 95 (I-95); thence N 08°41'36"E along said Westerly Existing Limited Access Right of Way line of Interstate 95 (I-95), a distance of 174.80 feet; thence N 13°03'46"E along said Westerly Existing Limited Access Right of Way line, a distance of 193.26 feet to the Point of Beginning.

TOGETHER WITH:

PARCEL 4:
That part of the NW ¼ of the NW ¼ of Section 9, Township 51 South, Range 42 East; more particularly described as follows:

Commence at the Northwest corner of said Section 9; thence N 88°55'14"E along the North line of said Section 9, a distance of 883.90 feet; thence S 01°04'46"E, perpendicular to the last described course, a distance of 51.25 feet to the intersection of the Southerly Existing Right of Way line of Sheridan Street with the Westerly Existing Limited Access Right of Way line of Interstate 95 (I-95); thence S 00°55'49"E along said Westerly Right of Way line, a distance of 198.75 feet to the POINT OF BEGINNING; thence S 88°55'14"W a distance of 214.85 feet to a point on the Easterly Existing Right of Way line of North 29th Avenue, thence S 00°58'26"E along said Easterly Right of Way line a distance of 359.40 feet; thence N 89°01'34"E, a distance of 138.62 feet to a point on said Westerly Existing Limited Access Right of Way line of Interstate 95 (I-95); thence N 08°41'36"E along said Westerly Existing Limited Access Right of Way line of Interstate 95 (I-95), a distance of 174.80 feet; thence N 13°03'46"E along said Westerly Existing Limited Access Right of Way line, a distance of 193.26 feet to the POINT OF BEGINNING.

LESS THE FOLLOWING DESCRIBED PARCEL:
That part of the Northwest quarter (NW ¼) of the Northwest quarter (NW ¼) of Section 9, Township 51 South, Range 42 East, lying in Broward County, Florida being more particularly described as follows:

Commence at the Northwest corner said Section 9; thence North 88°55'14" East along the North line of said Section 9, a distance of 841.80 feet; thence South 01°04'46" East a distance of 250.00 feet to the POINT OF BEGINNING; thence South 13°03'46" West, a distance of 41.52 feet; thence South 88°55'14" West, a distance of 147.37 feet; thence North 01°00'43" West, a distance of 40.26 feet; thence North 88°55'14" East, a distance of 157.47 feet to the POINT OF BEGINNING.

AND TOGETHER WITH:
That portion of vacated North 29th Avenue lying South of the South right-of-way line of Sheridan Street as shown on Florida Department of Transportation Right-of-Way Map, Section 86070-2482, Sheets 1 and 2 of 4 (Latest revision date: 08-11-1997), as vacated by City of Hollywood Ordinance O-2008-19 and recorded in Official Records Book 45102 Page 303-307, of the Public Records of Broward County, Florida.

Said Lands lying In the City of Hollywood, Broward County, Florida and containing a total net area of 39.750 acres, more or less.

All more particularly described as follows:

SEE SHEET 3 OF 5

MORTGAGEE

Know all men by these presents that CITY NATIONAL BANK OF FLORIDA, a national banking association, as agent for itself, its successors and/or assigns, as their interests may appear, owner and holder of the certain mortgage, recorded on June 1, 2005, in Official Records Book 39759, at Page 226, of the Public Records of Broward County, Florida, does hereby consent to and join in the making and filing for record of the attached plat of "SHERIDAN STATION PLAT", and to the dedications shown hereon.

WITNESS (Print Name) Jacqueline Joao
WITNESS (Print Name) Hany Aguiar
WITNESS (Print Name) Jacqueline Joao
WITNESS (Print Name) Hany Aguiar

BY: Ralph Gilbert
Ralph Gilbert

BY: Ruth Schildback
Ruth Schildback

ACKNOWLEDGMENT:

STATE OF FLORIDA
COUNTY OF Miami Dade } SS:

The foregoing instrument was acknowledged before me this 14 day of July, 2008 by Ralph Gilbert and Ruth Schildback as Vice President and _____ respectively, of CITY NATIONAL BANK OF FLORIDA, a national banking association, who are personally known to me and did not take an oath.

My commission expires
Commission No. Sep 30, 2011

Jacqueline Joao
NOTARY PUBLIC - STATE OF FLORIDA
Print Name Jacqueline Joao

JACQUELINE JOAO
Notary Public - State of Florida
My Commission Expires Sep 30, 2011
Commission # DD 762874
Bonded through National Notary Assn.

012-MP-08

MORTGAGEE	NOTARY (MORTGAGEE)

TRANSCRIPT COPY

P:\Projects\2005\05323 Sheridan Street Village\SURVEY\PLAT\05323-1-VA-SHER-STAT.dwg Jul 11, 2008 - 10:22am

SHERIDAN STATION PLAT

A REPLAT OF A PORTION OF BLOCK A, "CENTRAL GOLF SECTION OF HOLLYWOOD", PLAT BOOK 9, PAGE 44, OF THE PUBLIC RECORDS OF BROWARD COUNTY, FLORIDA, A PORTION OF THE NORTHEAST ONE-QUARTER (N.E. ¼) OF SECTION 8, AND A PORTION OF THE NORTHWEST ONE-QUARTER (N.W. ¼) OF SECTION 9, BOTH IN TOWNSHIP 51 SOUTH, RANGE 42 EAST, LYING IN THE CITY OF HOLLYWOOD, BROWARD COUNTY, FLORIDA.

This Instrument Prepared By:
Gregory J. Clements, P.S.M.
Calvin, Giordano & Associates, Inc.
Exceptional Solutions
1800 Eller Drive, Suite 600
Ft. Lauderdale, Florida 33316
Phone: 954.921.7781 Fax 954.921.8807
Certificate of Authorization No. LB 6791
August 2013

OVERALL LAND DESCRIPTION

A portion of that part of Block A lying East of the CSX Railroad right-of-way, "CENTRAL GOLF SECTION OF HOLLYWOOD," according to the Plat thereof, recorded in Plat Book 9, Page 44, of the Public Records of Broward County, Florida.
TOGETHER WITH:
That part of the W ½ of the NW ¼ of Section 9, Township 51 South, Range 42 East, Broward County, Florida, lying west of U.S. I-95 (State Road No. 9), all being more particularly described as follows:

BEGIN at the Northwest corner of said Section 9;
THENCE North 88°33'28" East along the North line of said Section 9, a distance of 273.47 feet, said North line being the Southerly Existing Right of Way line of Sheridan Street ;
THENCE continue along the Southerly Existing Right of Way line of Sheridan Street South 84°17'55" East for a distance of 358.30 feet;
THENCE South 01°19'55" East along the Westerly Existing Right of Way line of North 29th Avenue, a distance of 348.20 feet;
THENCE North 88°33'28" East a distance of 40.00 feet to a point on the Easterly Existing Right of Way line of North 29th Avenue;
THENCE North 01°19'55" West along said Easterly Right of Way line a distance of 142.76 feet;
THENCE North 88°33'28" East a distance of 17.81 feet;
THENCE South 01°19'55" East a distance of 40.26 feet;
THENCE North 88°33'28" East a distance of 147.37 feet;
THENCE North 12°42'02" East a distance of 41.52 feet;
THENCE North 88°33'28" East a distance of 39.64 feet to a point on the Westerly Existing Limited Access Right of Way line of Interstate 95 (I-95);
THENCE South 12°42'02" West along said Westerly Existing Limited Access Right of Way line of Interstate 95 (I-95), a distance of 193.26 feet;
THENCE South 08°19'52" West along said Westerly Existing Limited Access Right of Way line, a distance of 480.00 feet;
THENCE South 14°30'38" West along said Westerly Existing Limited Access Right of Way line of Interstate 95 (I-95), a distance of 204.90 feet to a point on the arc of a non-tangent curve to the right from which the center of radius of said curve bears North 71°45'27" West;
THENCE Southerly, on the arc of said curve, having a radius of 5629.65 feet, and a central angle of 01°12'05" along the said Existing Right of Way line of Interstate 95 (I-95) and the said curve for an arc distance of 118.04 feet;
THENCE South 19°26'38" West along the Westerly Existing Right of Way line of Interstate 95 (I-95), a distance of 1493.87 feet to the Northerly Existing Right of Way line of Taft Street;
THENCE South 88°28'07" West along the said Northerly Existing Right of Way line of Taft Street, a distance of 109.83 feet to a point of curvature of a curve concave to the South;
THENCE Westerly on the arc of said curve having a radius of 1920.08 feet, and a central angle of 03°47'53" along the said Northerly Existing Right of Way line of Taft Street and the said curve for an arc distance of 127.28 feet, to the Easterly Existing Right of Way Line of the CSX Railroad;
THENCE North 01°29'49" West on said Easterly Right of Way Line, a distance of 1969.23 feet;
THENCE North 88°30'11" East a distance of 13.44 feet;
THENCE North 01°29'49" West a distance of 52.79 feet;
THENCE North 88°30'11" East a distance of 10.08 feet;
THENCE North 01°29'49" West a distance of 23.44 feet;
THENCE South 88°30'11" West a distance of 12.90 feet;
THENCE North 01°29'49" West a distance of 30.56 feet;
THENCE North 88°30'11" East a distance of 13.08 feet;
THENCE North 01°29'49" West a distance of 23.34 feet;
THENCE South 88°30'11" West a distance of 12.78 feet;
THENCE North 01°29'49" West a distance of 66.16 feet;
THENCE North 88°30'11" East a distance of 39.09 feet;
THENCE North 01°29'49" West a distance of 29.60 Feet;
THENCE South 88°30'11" West a distance of 25.55 feet;
THENCE North 01°29'49" West a distance of 98.50 feet;
THENCE South 88°30'11" West a distance of 9.80 feet;
THENCE North 01°29'49" West a distance of 98.80 feet;
THENCE South 88°30'11" West a distance of 14.66 feet to said Easterly Existing Right of Way Line of the CSX Railroad;
THENCE along said Easterly Right of Way Line, North 01°29'49"West a distance of 225.98 feet to the North line of the Northeast One-Quarter of Section 8, Township 51 South, Range 42 East;
THENCE run along the said North line of the Northeast One-Quarter of Section 8, North 88°31'31" East a distance of 114.55 feet to the POINT OF BEGINNING.

Said lands lying in the City of Hollywood, Broward County, Florida and containing 1,727,391 square feet (39.655 acres) more or less.

DEDICATION

KNOW ALL MEN BY THESE PRESENTS: that City National Bank of Florida is the owner of lands shown and described hereon and has caused said lands to be subdivided and platted in the manner shown hereon and to be known as "Sheridan Station Plat".

All proposed rights-of-way shown are hereby dedicated to the City of Hollywood for proper purposes.

No improvements, trees or encroachments including utilities (except for overhead power, cable or telephone lines with a minimum 25 foot clearance) or landscaping are allowed within easements dedicated to South Broward Drainage District without the approval of and a permit from South Broward Drainage District. It is the intent of this provision that all utilities (except for overhead power, cable or telephone lines with a minimum 25 foot clearance) proposed to be constructed within utility easements that cross or coincide with easements dedicated to South Broward Drainage District must be reviewed and permitted by South Broward Drainage District.

MORTGAGEE:

Know all men by these presents that CITY NATIONAL BANK OF FLORIDA, a national banking association, as agent for itself, its successors and/or assigns, as their interests may appear, owner and holder of the certain mortgage, recorded on June 1, 2005, in Official Records Book 39759, at Page 226, of the Public Records of Broward County, Florida, does hereby consent to and join in the making and filing for record of the attached plat of "SHERIDAN STATION PLAT", and to to the dedications shown hereon.

WITNESS
(Print Name) _____ BY: _____

WITNESS
(Print Name) _____

WITNESS
(Print Name) _____ BY: _____

WITNESS
(Print Name) _____

ACKNOWLEDGMENT:

STATE OF FLORIDA
COUNTY OF _____ } SS:

The foregoing instrument was acknowledged before me this ____ day of _____, 20__, by _____ and _____, as _____ and _____, respectively, of CITY NATIONAL BANK OF FLORIDA, a national banking association, who are personally known to me and did not take an oath.

My commission expires
Commission No. _____

NOTARY PUBLIC - STATE OF FLORIDA
Print Name _____

THIS IS NOT AN OFFICIAL COPY

SHERIDAN STATION PLAT

A REPLAT OF A PORTION OF BLOCK A, "CENTRAL GOLF SECTION OF HOLLYWOOD", PLAT BOOK 9, PAGE 44, OF THE PUBLIC RECORDS OF BROWARD COUNTY, FLORIDA, A PORTION OF THE NORTHEAST ONE-QUARTER (N.E. ¼) OF SECTION 8, AND A PORTION OF THE NORTHWEST ONE-QUARTER (N.W. ¼) OF SECTION 9, BOTH IN TOWNSHIP 51 SOUTH, RANGE 42 EAST, LYING IN THE CITY OF HOLLYWOOD, BROWARD COUNTY, FLORIDA.

This Instrument Prepared By:
Gregory J. Clements, P.S.M.
Calvin, Giordano & Associates, Inc.
Exceptional Solutions
1800 Eller Drive, Suite 600
Ft. Lauderdale, Florida 33316
Phone: 954.921.7781 Fax 954.921.8807
Certificate of Authorization No. LB 6791
August 2013

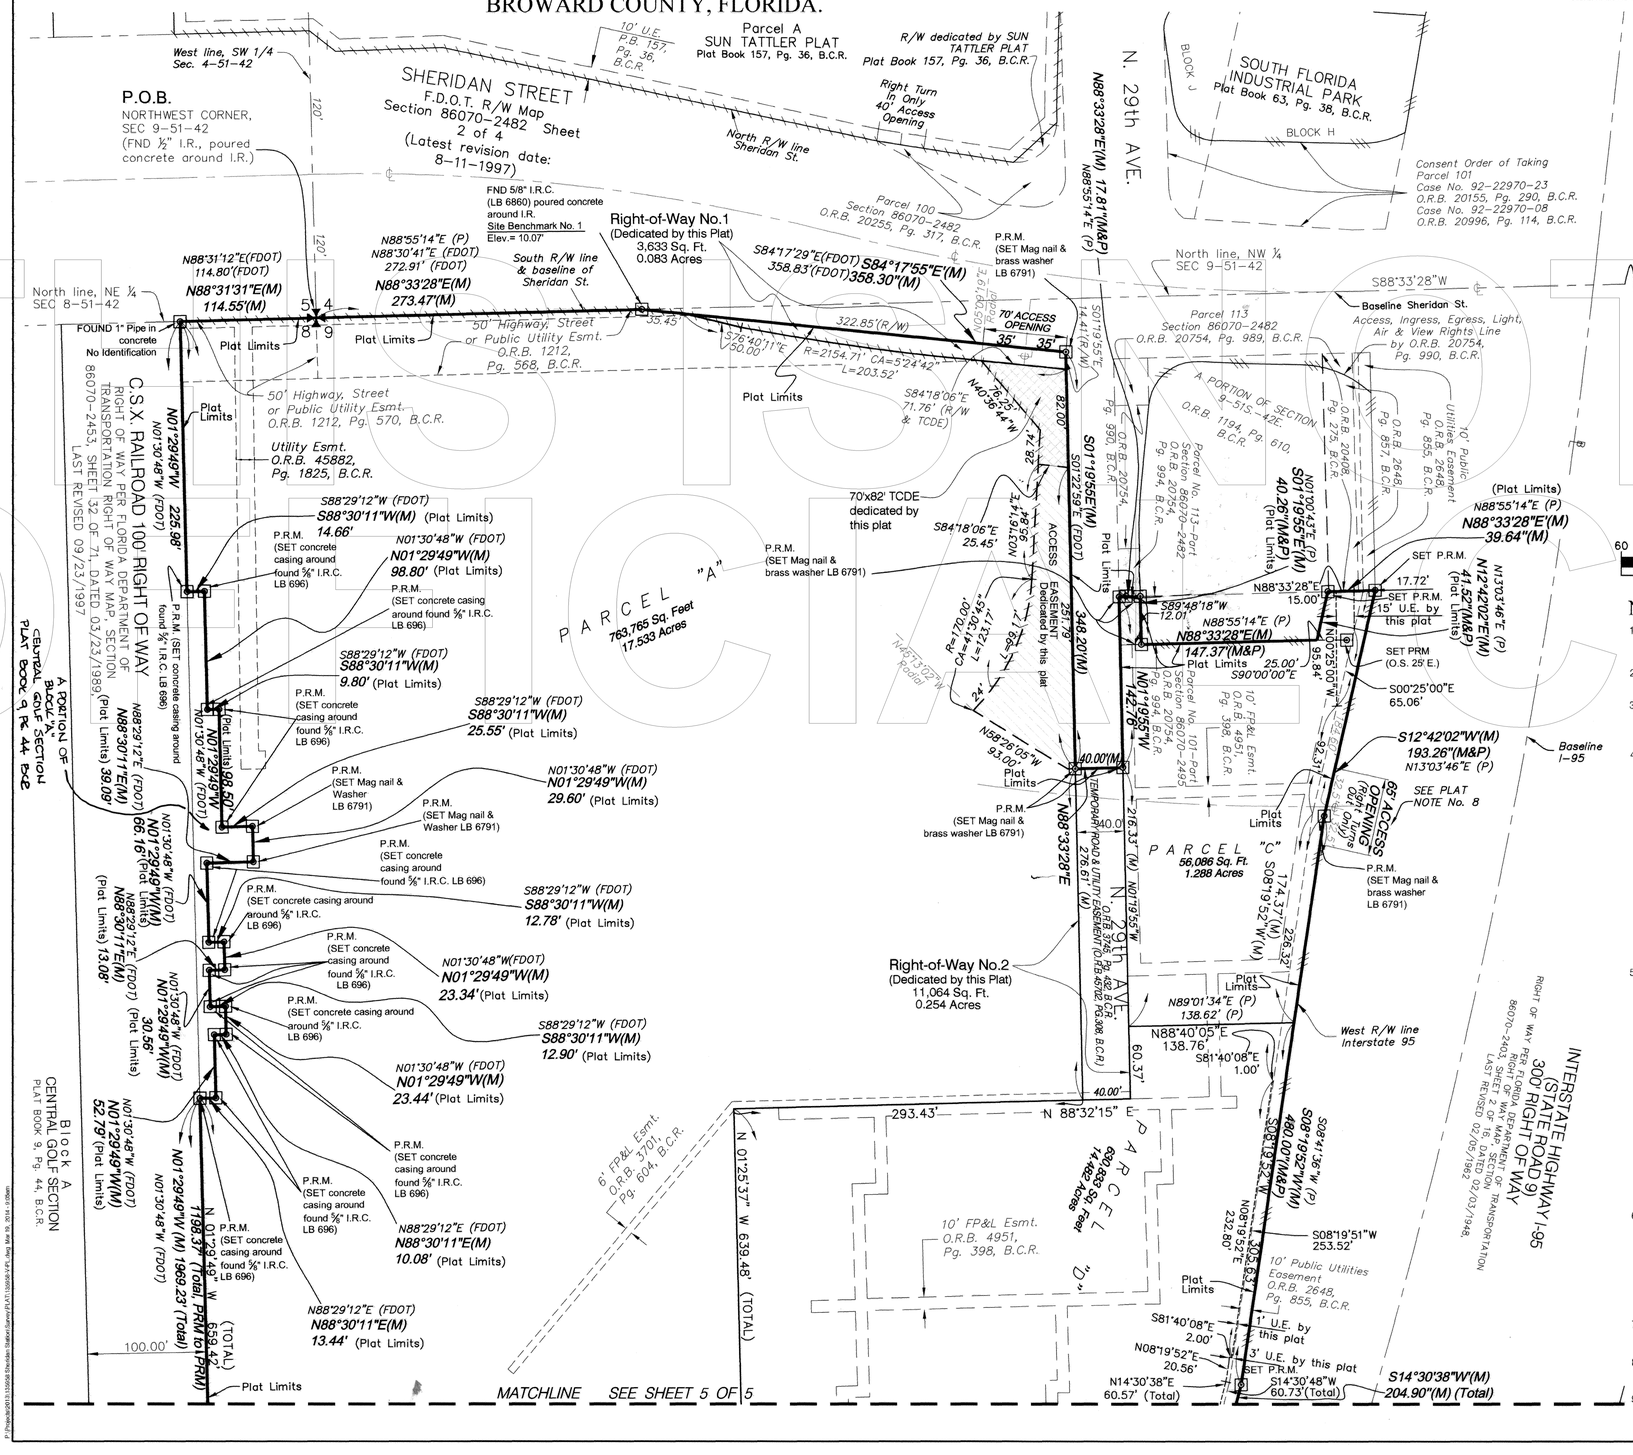

SHEET KEY

Not To Scale

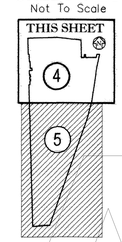

Access Easement

TCDE Easement

NORTHEAST CORNER, NW ¼ SEC 9-51-42 (FND RR spike, 0.5' below asphalt)

2676.32'

North line, NW ¼ SEC 9-51-42

AREA TABULATION:

	SQUARE FEET	ACRES
PARCEL "A"	763,765	17.533
PARCEL "B"	262,010	6.015
PARCEL "C"	56,086	1.288
PARCEL "D"	630,833	14.482
Right-of-Way No. 1	3,633	0.083
Right-of-Way No. 2	11,064	0.254
PLAT BOUNDARY	1,727,391	39.655

GRAPHIC SCALE

60 0 30 60 120 240

(IN FEET)
1 inch = 60 ft.

LEGEND:

- AVE. = AVENUE
- B.C.R. = BROWARD COUNTY RECORDS
- B.M. = BENCHMARK
- CA = CENTRAL ANGLE
- ℄ = CENTERLINE
- ELEV. = ELEVATION
- ESMT. = EASEMENT
- F.D.O.T. = FLORIDA DEPARTMENT OF TRANSPORTATION
- FND = FOUND
- FP&L = FLORIDA POWER & LIGHT
- I.P. = IRON PIPE
- I.R. = IRON ROD
- I.R.C. = IRON ROD AND CAP
- L = ARC LENGTH
- LB = LICENSED BUSINESS
- LLC = LIMITED LIABILITY COMPANY
- LS = LICENSED SURVEYOR
- (M) = MEASURED OR CALCULATED FROM FIELD TRAVERSE
- NGS = NATIONAL GEODETIC SURVEY
- O.R.B. = OFFICIAL RECORDS BOOK
- O.S. = OFFSET
- (P) = FDOT R/W MAP
- P.B. = PLAT BOOK
- P.E. = PROFESSIONAL ENGINEER
- PG. = PAGE
- P.O.B. = POINT OF BEGINNING
- P.R.M. = PERMANENT REFERENCE MONUMENT (4"X 4"X 24" CONCRETE MONUMENT WITH A 2" BRASS PLATE STAMPED "LB 6791", UNLESS OTHERWISE NOTED)
- R = RADIUS
- R/W = RIGHT-OF-WAY
- RR = RAILROAD
- SEC. = SECTION
- SQ. FT. = SQUARE FEET
- ST. = STREET
- TCDE = TRAFFIC CONTROL DEVICE EASEMENT
- U.E. = UTILITY EASEMENT
- (FDOT) = LIMITED VEHICULAR ACCESS LINE = indicates bearings and distances as described on Memorandum of Lease recorded in Official Records Book 38849, Pages 1148 through 1152 of the Public records of Broward County, Florida and as shown on "A BOUNDARY SURVEY FOR THE FLORIDA DEPARTMENT OF TRANSPORTATION", prepared by Kimley-Horn & Associates and dated 08/07/00.
- = NON-VEHICULAR ACCESS LINE

NOTES:

1. BENCHMARK OF ORIGIN: BENCHMARK OF ORIGIN: NGS BM# N-239: NGS DISC ON TOP OF CONC. POST IN PVC TUBE W/MISSING HINGED LIP - 163'(±) S. OF C OF TAFT ST. - 31'(±) W. OF W. RR RAIL ALONG DIXIE HWY. ELEVATION = 11.04. ELEVATIONS SHOWN HEREON ARE BASED ON THE NATIONAL GEODETIC VERTICAL DATUM OF 1929.
2. BEARINGS SHOWN HEREON ARE RELATIVE TO THE WEST LINE OF THE NORTHWEST ¼ OF SECTION 9-51-42 WITH A BEARING OF N01°31'18"W.
3. NOTICE: THIS PLAT, AS RECORDED IN ITS GRAPHIC FORM, IS THE OFFICIAL DEPICTION OF THE SUBDIVIDED LANDS DESCRIBED HEREIN AND WILL IN NO CIRCUMSTANCES BE SUPPLANTED IN AUTHORITY BY ANY OTHER GRAPHIC OR DIGITAL FORM OF THE PLAT. THERE MAY BE ADDITIONAL RESTRICTIONS NOT RECORDED ON THIS PLAT, THAT MAY BE FOUND IN THE PUBLIC RECORDS OF BROWARD COUNTY.
4. IF A BUILDING PERMIT FOR A PRINCIPAL BUILDING (EXCLUDING DRY MODELS, SALES AND CONSTRUCTION OFFICES) AND FIRST INSPECTION APPROVAL ARE NOT ISSUED BY SEPTEMBER 23, 2013, WHICH DATE IS FIVE (5) YEARS FROM THE DATE OF APPROVAL OF THIS PLAT BY BROWARD COUNTY, THEN THE COUNTY'S FINDING OF ADEQUACY SHALL EXPIRE AND NO ADDITIONAL BUILDING PERMITS SHALL BE ISSUED UNTIL SUCH TIME AS BROWARD COUNTY MAKES A SUBSEQUENT FINDING THAT THE APPLICATION SATISFIES THE ADEQUACY REQUIREMENTS SET FORTH WITHIN THE BROWARD COUNTY LAND DEVELOPMENT CODE. THE OWNER OF THE PROPERTY SHALL BE RESPONSIBLE FOR PROVIDING EVIDENCE TO BROWARD COUNTY FROM THE APPROPRIATE GOVERNMENTAL ENTITY, DOCUMENTING COMPLIANCE WITH THIS REQUIREMENT WITHIN THE ABOVE REFERENCED TIME FRAME.
   AND/OR
   IF PROJECT WATER LINES, SEWER LINES, DRAINAGE AND THE ROCK BASE FOR INTERNAL ROADS ARE NOT INSTALLED BY SEPTEMBER 23, 2013, WHICH DATE IS FIVE (5) YEARS OF THE DATE OF APPROVAL OF THIS PLAT BY BROWARD COUNTY, THEN THE COUNTY'S FINDING OF ADEQUACY SHALL EXPIRE AND NO ADDITIONAL BUILDING PERMITS SHALL BE ISSUED UNTIL SUCH TIME AS BROWARD COUNTY MAKES A SUBSEQUENT FINDING THAT THE APPLICATION SATISFIES THE ADEQUACY REQUIREMENTS SET FORTH WITHIN THE BROWARD COUNTY LAND DEVELOPMENT CODE. THIS REQUIREMENT MAY BE SATISFIED FOR A PHASE OF THE PROJECT, PROVIDED A PHASING PLAN HAS BEEN APPROVED BY BROWARD COUNTY. THE OWNER OF THE PROPERTY SHALL BE RESPONSIBLE FOR PROVIDING EVIDENCE TO BROWARD COUNTY FROM THE APPROPRIATE GOVERNMENTAL ENTITY, DOCUMENTING COMPLIANCE WITH THIS REQUIREMENT WITHIN THE ABOVE REFERENCED TIME FRAME.
5. THIS PLAT IS RESTRICTED TO INTERMODAL TRANSPORTATION FACILITIES, 300,000 SF OF COMMERCIAL USE, 245,000 SF OF OFFICE USE, A 150-ROOM HOTEL, AND 550 HIGH-RISE RESIDENTIAL UNITS ON PARCELS A AND C. PARCEL C IS FURTHER RESTRICTED TO NO MORE THAN 14 DWELLING UNITS OR 28 HOTEL ROOMS AND OFFICE AND/OR RETAIL SALES OF MERCHANDISE OR SERVICES, PARCEL B IS RESTRICTED TO A PASSIVE PARK. PARCEL D IS RESTRICTED TO 500 MID-RISE RESIDENTIAL UNITS. NO FREE STANDING BANKS OR DRIVE-THRU BANK FACILITY ARE PERMITTED WITHIN THE COMMERCIAL USE, AND NO BANKS OR COMMERCIAL/RETAIL USES ARE PERMITTED WITHIN THE OFFICE USE WITHOUT THE APPROVAL OF THE BOARD OF COUNTY COMMISSIONERS WHO SHALL REVIEW AND ADDRESS THESE USES FOR INCREASED IMPACTS. IN ACCORDANCE WITH ORDINANCE 2013-30, EFFECTIVE OCTOBER 4, 2013, HIGH-RISE UNITS ARE DEFINED AS NINE (9) OR MORE ATTACHED DWELLING UNITS IN A BUILDING WITH NINE (9) OR MORE RESIDENTIAL STORIES (EXCLUSIVE OF PARKING LEVELS), AND MID-RISE UNITS ARE DEFINED AS FOUR (4) OR MORE ATTACHED DWELLING UNITS IN A BUILDING WITH FOUR (4) TO EIGHT (8) RESIDENTIAL STORIES (EXCLUSIVE OF PARKING LEVELS).

   ANY STRUCTURE WITHIN THIS PLAT MUST COMPLY WITH SECTION IV D.1.f., DEVELOPMENT REVIEW REQUIREMENTS, OF THE BROWARD COUNTY LAND USE PLAN, REGARDING HAZARDS TO AIR NAVIGATION.

   THIS NOTE IS REQUIRED BY CHAPTER 5, ARTICLE IX, BROWARD COUNTY CODE OF ORDINANCES, AND MAY BE AMENDED BY APPROVAL OF THE BROWARD COUNTY BOARD OF COUNTY COMMISSIONERS. THE NOTATION AND ANY AMENDMENTS THERETO ARE SOLELY INDICATING THE APPROVED DEVELOPMENT LEVEL FOR PROPERTY LOCATED WITHIN THE PLAT AND DO NOT OPERATE AS A RESTRICTION IN FAVOR OF ANY PROPERTY OWNER INCLUDING AN OWNER OR OWNERS OF PROPERTY WITHIN THIS PLAT WHO TOOK TITLE TO THE PROPERTY WITH REFERENCE TO THIS PLAT.
6. THE FOLLOWING NOTE IS REQUIRED BY THE BROWARD COUNTY SURVEYOR PURSUANT TO CHAPTER 177.091, SUBSECTION 28, FLORIDA STATUTES. PLATTED UTILITY EASEMENTS ARE ALSO EASEMENTS FOR THE CONSTRUCTION, INSTALLATION, MAINTENANCE, AND OPERATION OF CABLE TELEVISION SERVICES; PROVIDED, HOWEVER, NO SUCH CONSTRUCTION, INSTALLATION, MAINTENANCE, AND OPERATION OF CABLE TELEVISION SERVICES SHALL INTERFERE WITH THE FACILITIES AND SERVICES OF AN ELECTRIC, TELEPHONE, GAS, OR OTHER PUBLIC UTILITY. IN THE EVENT A CABLE TELEVISION COMPANY DAMAGES THE FACILITIES OF A PUBLIC UTILITY, IT SHALL BE SOLELY RESPONSIBLE FOR THE DAMAGES. THIS NOTE DOES NOT APPLY TO PRIVATE EASEMENTS GRANTED TO OR OBTAINED BY A PARTICULAR ELECTRIC, TELEPHONE, GAS, OR OTHER PUBLIC UTILITY. SUCH CONSTRUCTION, INSTALLATION, MAINTENANCE, AND OPERATION SHALL COMPLY WITH THE NATIONAL ELECTRIC SAFETY CODE AS ADOPTED BY THE FLORIDA PUBLIC SERVICES COMMISSION.
7. NO PLANTING, BEAUTIFICATION OR ERECTION OF ANY STRUCTURE THAT WILL PROHIBIT OR LIMIT ACCESS OF UTILITIES MAINTENANCE EQUIPMENT OR VEHICLES IN THE EASEMENT SHOWN ON THIS PLAT WILL BE ALLOWED.
8. AN AMENDMENT TO THE LIMITED ACCESS LINE MAY BE REQUIRED FOR THE 65-FOOT ACCESS OPENING. THE EXACT LOCATION OF THE SLIP RAMP DRIVEWAY CONSTRUCTED WITHIN THIS OPENING MUST BE APPROVED AND PERMITTED BY FDOT.
9. PARCELS A, B, AND D ARE SUBJECT TO A BLANKET RIGHT-OF-WAY EASEMENT TO SOUTHERN BELL TELEPHONE AND TELEGRAPH COMPANY ACCORDING TO OFFICIAL RECORDS BOOK 4032, PAGES 288-289 OF THE PUBLIC RECORDS OF BROWARD COUNTY, FLORIDA.

012-MP-08

TRANSCRIPT COPY

SHERIDAN STATION PLAT

INSTR #112190154
Page5 of 5

P.B. 181 PAGE 55
SHEET 5 OF 5

A REPLAT OF A PORTION OF BLOCK A, "CENTRAL GOLF SECTION OF HOLLYWOOD", PLAT BOOK 9, PAGE 44, OF THE PUBLIC RECORDS OF BROWARD COUNTY, FLORIDA, A PORTION OF THE NORTHEAST ONE-QUARTER (N.E. ¼) OF SECTION 8, AND A PORTION OF THE NORTHWEST ONE-QUARTER (N.W. ¼) OF SECTION 9, BOTH IN TOWNSHIP 51 SOUTH, RANGE 42 EAST, LYING IN THE CITY OF HOLLYWOOD, BROWARD COUNTY, FLORIDA.

This Instrument Prepared By:
Gregory J. Clements, P.S.M.
Calvin, Giordano & Associates, Inc.
Exceptional Solutions
1800 Eller Drive, Suite 600
Ft. Lauderdale, Florida 33316
Phone: 954.921.7781 Fax 954.921.8807
Certificate of Authorization No. LB 6791

August 2013

NOTES:

1. BENCHMARK OF ORIGIN: BENCHMARK OF ORIGIN: NGS BM# N-239: NGS DISC ON TOP OF CONC. POST IN PVC TUBE W/MISSING HINGED LIP - 163'(±) S. OF C OF TAFT ST. - 31'(±) W. OF W. RR RAIL ALONG DIXIE HWY. ELEVATION = 11.04. ELEVATIONS SHOWN HEREON ARE BASED ON THE NATIONAL GEODETIC VERTICAL DATUM OF 1929.
2. BEARINGS SHOWN HEREON ARE RELATIVE TO THE WEST LINE OF THE NORTHWEST ¼ OF SECTION 9-51-42 WITH A BEARING OF N01°31'18"W.
3. NOTICE: THIS PLAT, AS RECORDED IN ITS GRAPHIC FORM, IS THE OFFICIAL DEPICTION OF THE SUBDIVIDED LANDS DESCRIBED HEREIN AND WILL IN NO CIRCUMSTANCES BE SUPPLANTED IN AUTHORITY BY ANY OTHER GRAPHIC OR DIGITAL FORM OF THE PLAT. THERE MAY BE ADDITIONAL RESTRICTIONS NOT RECORDED ON THIS PLAT, THAT MAY BE FOUND IN THE PUBLIC RECORDS OF BROWARD COUNTY.
4. IF A BUILDING PERMIT FOR A PRINCIPAL BUILDING (EXCLUDING DRY MODELS, SALES AND CONSTRUCTION OFFICES) AND FIRST INSPECTION APPROVAL ARE NOT ISSUED BY SEPTEMBER 23, 2013, WHICH DATE IS FIVE (5) YEARS FROM THE DATE OF APPROVAL OF THIS PLAT BY BROWARD COUNTY, THEN THE COUNTY'S FINDING OF ADEQUACY SHALL EXPIRE AND NO ADDITIONAL BUILDING PERMITS SHALL BE ISSUED UNTIL SUCH TIME AS BROWARD COUNTY MAKES A SUBSEQUENT FINDING THAT THE APPLICATION SATISFIES THE ADEQUACY REQUIREMENTS SET FORTH WITHIN THE BROWARD COUNTY LAND DEVELOPMENT CODE. THE OWNER OF THE PROPERTY SHALL BE RESPONSIBLE FOR PROVIDING EVIDENCE TO BROWARD COUNTY FROM THE APPROPRIATE GOVERNMENTAL ENTITY, DOCUMENTING COMPLIANCE WITH THIS REQUIREMENT WITHIN THE ABOVE REFERENCED TIME FRAME.
   AND/OR

   IF PROJECT WATER LINES, SEWER LINES, DRAINAGE AND THE ROCK BASE FOR INTERNAL ROADS ARE NOT INSTALLED BY SEPTEMBER 23, 2013, WHICH DATE IS FIVE (5) YEARS OF THE DATE OF APPROVAL OF THIS PLAT BY BROWARD COUNTY, THEN THE COUNTY'S FINDING OF ADEQUACY SHALL EXPIRE AND NO ADDITIONAL BUILDING PERMITS SHALL BE ISSUED UNTIL SUCH TIME AS BROWARD COUNTY MAKES A SUBSEQUENT FINDING THAT THE APPLICATION SATISFIES THE ADEQUACY REQUIREMENTS SET FORTH WITHIN THE BROWARD COUNTY LAND DEVELOPMENT CODE. THIS REQUIREMENT MAY BE SATISFIED FOR A PHASE OF THE PROJECT, PROVIDED A PHASING PLAN HAS BEEN APPROVED BY BROWARD COUNTY. THE OWNER OF THE PROPERTY SHALL BE RESPONSIBLE FOR PROVIDING EVIDENCE TO BROWARD COUNTY FROM THE APPROPRIATE GOVERNMENTAL ENTITY, DOCUMENTING COMPLIANCE WITH THIS REQUIREMENT WITHIN THE ABOVE REFERENCED TIME FRAME.
5. THIS PLAT IS RESTRICTED TO INTERMODAL TRANSPORTATION FACILITIES, 300,000 SF OF COMMERCIAL USE, 245,000 SF OF OFFICE USE, A 150-ROOM HOTEL, AND 550 HIGH-RISE RESIDENTIAL UNITS ON PARCELS A AND C; PARCEL C IS FURTHER RESTRICTED TO NO MORE THAN 14 DWELLING UNITS OR 28 HOTEL ROOMS AND OFFICE AND/OR RETAIL SALES OF MERCHANDISE OR SERVICES. PARCEL B IS RESTRICTED TO A PASSIVE PARK. PARCEL D IS RESTRICTED TO 500 MID-RISE RESIDENTIAL UNITS. NO FREE STANDING BANKS OR DRIVE-THRU BANK FACILITY ARE PERMITTED WITHIN THE COMMERCIAL USE, AND NO BANKS OR COMMERCIAL/RETAIL USES ARE PERMITTED WITHIN THE OFFICE USE WITHOUT THE APPROVAL OF THE BOARD OF COUNTY COMMISSIONERS WHO SHALL REVIEW AND ADDRESS THESE USES FOR INCREASED IMPACTS. IN ACCORDANCE WITH ORDINANCE 2013-30, EFFECTIVE OCTOBER 4, 2013, HIGH-RISE UNITS ARE DEFINED AS NINE (9) OR MORE ATTACHED DWELLING UNITS IN A BUILDING WITH NINE (9) OR MORE RESIDENTIAL STORIES (EXCLUSIVE OF PARKING LEVELS), AND MID-RISE UNITS ARE DEFINED AS FOUR (4) OR MORE ATTACHED DWELLING UNITS IN A BUILDING WITH FOUR (4) TO EIGHT (8) RESIDENTIAL STORIES (EXCLUSIVE OF PARKING LEVELS).

   ANY STRUCTURE WITHIN THIS PLAT MUST COMPLY WITH SECTION IV D.1.I., DEVELOPMENT REVIEW REQUIREMENTS, OF THE BROWARD COUNTY LAND USE PLAN, REGARDING HAZARDS TO AIR NAVIGATION.

   THIS NOTE IS REQUIRED BY CHAPTER 5, ARTICLE IX, BROWARD COUNTY CODE OF ORDINANCES, AND MAY BE AMENDED BY APPROVAL OF THE BROWARD COUNTY BOARD OF COUNTY COMMISSIONERS. THE NOTATION AND ANY AMENDMENTS THERETO ARE SOLELY INDICATING THE APPROVED DEVELOPMENT LEVEL FOR PROPERTY LOCATED WITHIN THE PLAT AND DO NOT OPERATE AS A RESTRICTION IN FAVOR OF ANY PROPERTY OWNER INCLUDING AN OWNER OR OWNERS OF PROPERTY WITHIN THIS PLAT WHO TOOK TITLE TO THE PROPERTY WITH REFERENCE TO THIS PLAT.
6. THE FOLLOWING NOTE IS REQUIRED BY THE BROWARD COUNTY SURVEYOR PURSUANT TO CHAPTER 177.091, SUBSECTION 28, FLORIDA STATUTES. PLATTED UTILITY EASEMENTS ARE ALSO EASEMENTS FOR THE CONSTRUCTION, INSTALLATION, MAINTENANCE, AND OPERATION OF CABLE TELEVISION SERVICES; PROVIDED, HOWEVER, NO SUCH CONSTRUCTION, INSTALLATION, MAINTENANCE, AND OPERATION OF CABLE TELEVISION SERVICES SHALL INTERFERE WITH THE FACILITIES AND SERVICES OF AN ELECTRIC, TELEPHONE, GAS, OR OTHER PUBLIC UTILITY. IN THE EVENT A CABLE TELEVISION COMPANY DAMAGES THE FACILITIES OF A PUBLIC UTILITY, IT SHALL BE SOLELY RESPONSIBLE FOR THE DAMAGES. THIS NOTE DOES NOT APPLY TO PRIVATE EASEMENTS GRANTED TO OR OBTAINED BY A PARTICULAR ELECTRIC, TELEPHONE, GAS, OR OTHER PUBLIC UTILITY. SUCH CONSTRUCTION, INSTALLATION, MAINTENANCE, AND OPERATION SHALL COMPLY WITH THE NATIONAL ELECTRIC SAFETY CODE AS ADOPTED BY THE FLORIDA PUBLIC SERVICES COMMISSION.
7. NO PLANTING, BEAUTIFICATION OR ERECTION OF ANY STRUCTURE THAT WILL PROHIBIT OR LIMIT ACCESS OF UTILITIES MAINTENANCE EQUIPMENT OR VEHICLES IN THE EASEMENT SHOWN ON THIS PLAT WILL BE ALLOWED.
8. AN AMENDMENT TO THE LIMITED ACCESS LINE MAY BE REQUIRED FOR THE 65-FOOT ACCESS OPENING. THE EXACT LOCATION OF THE SLIP RAMP DRIVEWAY CONSTRUCTED WITHIN THIS OPENING MUST BE APPROVED AND PERMITTED BY FDOT.
9. PARCELS A, B, AND D ARE SUBJECT TO A BLANKET RIGHT-OF-WAY EASEMENT TO SOUTHERN BELL TELEPHONE AND TELEGRAPH COMPANY ACCORDING TO OFFICIAL RECORDS BOOK 4032, PAGES 288-289 OF THE PUBLIC RECORDS OF BROWARD COUNTY, FLORIDA.

LEGEND:

AVE.	= AVENUE
B.C.R.	= BROWARD COUNTY RECORDS
B.M.	= BENCHMARK
CA	= CENTRAL ANGLE
℄	= CENTERLINE
ELEV.	= ELEVATION
ESMT.	= EASEMENT
F.D.O.T.	= FLORIDA DEPARTMENT OF TRANSPORTATION
FND	= FOUND
FP&L	= FLORIDA POWER & LIGHT
I.P.	= IRON PIPE
I.R.	= IRON ROD
I.R.C.	= IRON ROD AND CAP
L	= ARC LENGTH
LB	= LICENSED BUSINESS
LLC	= LIMITED LIABILITY COMPANY
LS	= LICENSED SURVEYOR
(M)	= MEASURED OR CALCULATED FROM FIELD TRAVERSE
NGS	= NATIONAL GEODETIC SURVEY
O.R.B.	= OFFICIAL RECORDS BOOK
O.S.	= OFFSET
(P)	= FDOT R/W MAP
P.B.	= PLAT BOOK
P.E.	= PROFESSIONAL ENGINEER
PG.	= PAGE
P.O.B.	= POINT OF BEGINNING
P.R.M.	= PERMANENT REFERENCE MONUMENT (4"X 4"X 24" CONCRETE MONUMENT WITH A 2" BRASS PLATE STAMPED "LB 6791", UNLESS OTHERWISE NOTED)
R	= RADIUS
R/W	= RIGHT-OF-WAY
RR	= RAILROAD
SEC.	= SECTION
SQ. FT.	= SQUARE FEET
ST.	= STREET
TCDE	= TRAFFIC CONTROL DEVICE EASEMENT
U.E.	= UTILITY EASEMENT
	= LIMITED VEHICULAR ACCESS LINE
(FDOT)	= Indicates bearings and distances as described on Memorandum of Lease recorded in Official Records Book 38849, Pages 1148 through 1152 of the Public records of Broward County, Florida and as shown on "A BOUNDARY SURVEY FOR THE FLORIDA DEPARTMENT OF TRANSPORTATION", prepared by Kimley-Horn & Associates and dated 08/07/00.
	= NON-VEHICULAR ACCESS LINE

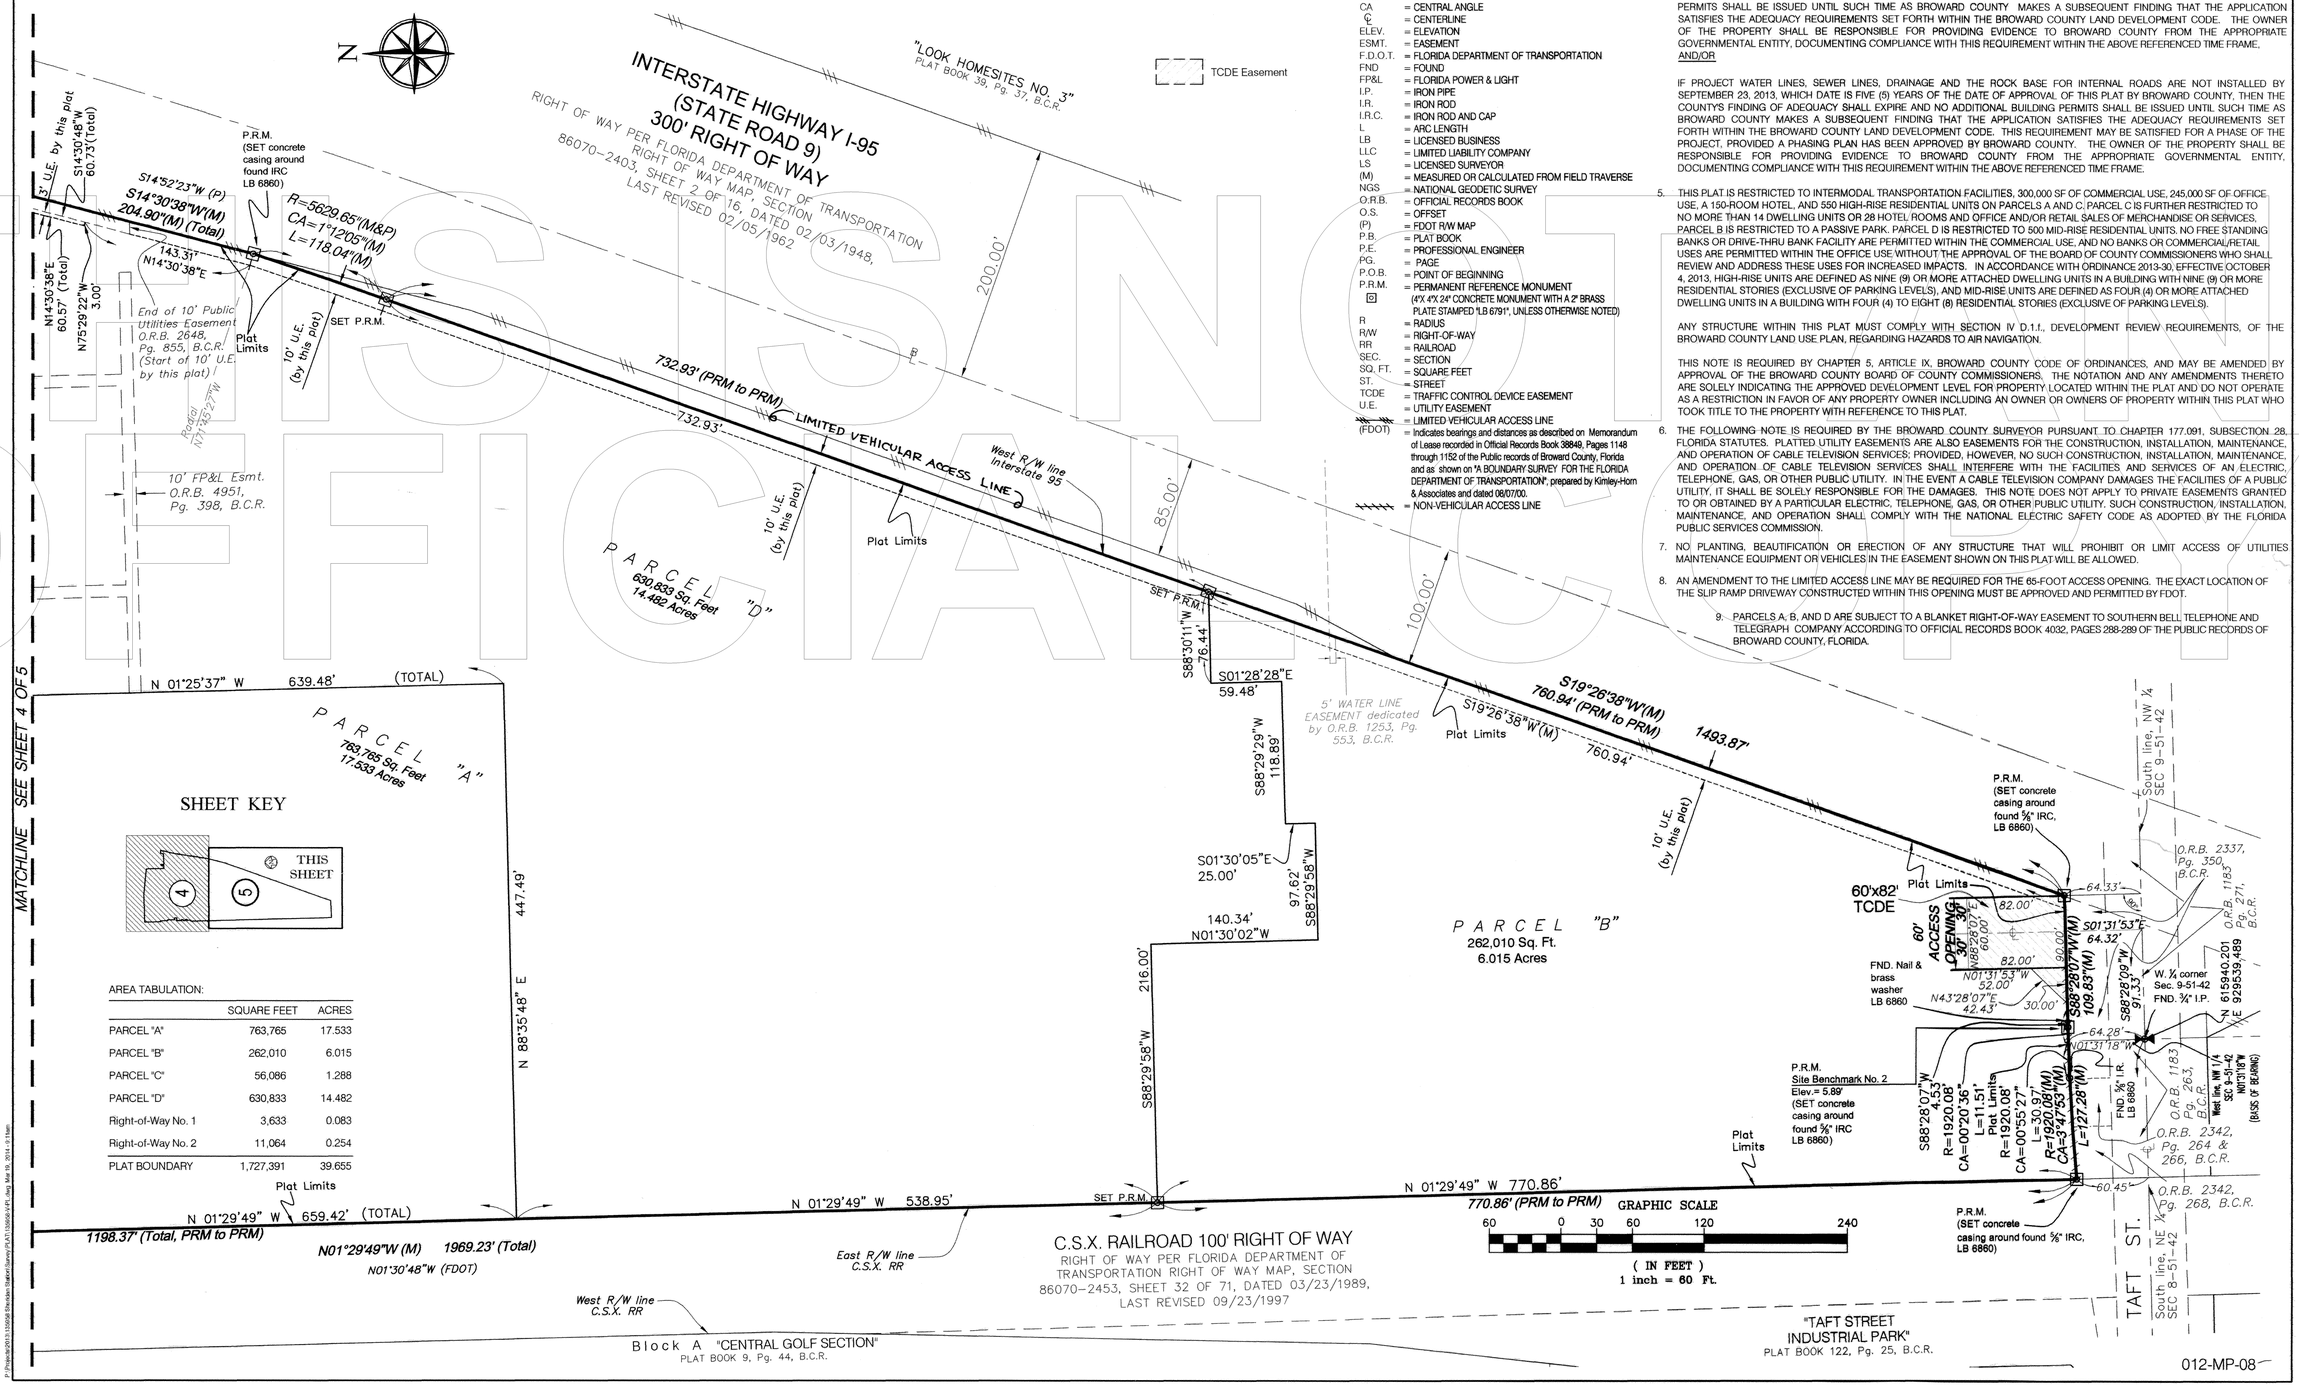

UNOFFICIAL DOCUMENT

012-MP-08

PROJECT DATA *

LAND USE DESIGNATION:..... TRANSIT ORIENTED DEVELOPMENT (TOD)
ZONING :..... PLANNED DEVELOPMENT (PD)

SITE DATA:

NET SITE AREA (ALL PARCELS INCLUDING PARCEL A,B,C & D) =1,712,694 S.F.(39.317 ACRES)
GROSS SITE AREA(ALL PARCELS INCLUDING PARCEL A,B,C & D)=1,826,077 S.F.(41.92 ACRES)

NET SITE AREA PARCEL: A & C (FDOT PARCEL) = 819,851 S.F. (18.82 ACRES)
GROSS SITE AREA PARCEL: A & C (FDOT PARCEL) =916,938 S.F. (21.05 ACRES)

NET SITE AREA PARCEL: B (PARK SITE) = 262,010 S.F.(6.015 ACRES)
GROSS SITE AREA PARCEL: B (PARK SITE) = 277,097 S.F. (6.36 ACRES)

NET SITE AREA PARCEL D (RESIDENTIAL SITE) = 630,833 S.F.(14.482 ACRES)
GROSS SITE AREA PARCEL D (RESIDENTIAL SITE) = 632,041 S.F. (14.510 ACRES)

DENSITY:
MAX. DENSITY PERMITTED FOR
SHERIDAN STATION SIDE VILLAGE TOD LAND USE = 1,050 UNITS
1,050 UNITS/39.317 NET ACRES = 26.7 UNITS/ NET ACRE
1,050 UNITS/ 41.92 GROSS ACRES = 25.04 UNITS/ GROSS ACRE
PROPOSED DENSITY @ RESIDENTIAL TRACT (PARCEL D)

336 UNITS/14.482 NET ACRES = 23.2 UNITS/ NET ACRE
336 UNITS/14.51 GROSS ACRES = 23.16 UNITS/ GROSS ACRE

REMAINING DENSITY PERMITTED AT PARCEL A & C (FDOT PARCEL)= 714 UNITS
714 UNITS/18.82 NET ACRES = 37.93 UNITS/ NET ACRE
714 UNITS/21.05 GROSS ACRES = 33.92 UNITS/ GROSS ACRE

SITE DATA

BUILDING COVERAGE: ..... 148,853 SF (3.417 ACRES)
23.6% OF NET RESIDENTIAL TRACT AREA

APT. BUILDINGS..... 140,446 SF
CLUBHOUSE..... 6,859 SF
STORAGE BUILDING..... 400 SF
TRASH ENCLOSURE..... 704 SF
GAZEBO ..... 1,008 SF } 5

PARKING & DRIVEWAYS: ..... 198,401 SF (4.55 ACRES) 31.5%
PEDESTRIAN SIDEWALKS & POOL DECK: ..... 53,000 SF (1.22 ACRES) 8.4% } 5

LANDSCAPE OPEN SPACE RESIDENTIAL TRACT

LANDSCAPE AREA @ PERIMETER BUFFERS .....32,867 S.F.
LANDSCAPE AREAS @ 2'-0" PARKING OVERHANG .....4,140 S.F.
LANDSCAPE AREAS @ VEHICULAR USE AREAS (TERMINAL ISLANDS).....30,481 S.F.
REMAINING LANDSCAPE AREAS .....163,091 S.F.
TOTAL LANDSCAPE OPEN SPACE ..... 230,579 SF (5.293 ACRES) 36.6% } 5

NOTE: SEE SHEET A-0.5 FOR LANDSCAPE OPEN SPACE CALCULATIONS @ PARK

F.A.R.

TOTAL PROJECT FLOOR AREA = 420,842 SF (.667 FAR) } 5
(66.7% OF NET RESIDENTIAL TRACT AREA)
(INCLUDES AC AREAS, COMMON AREAS, BALCONIES, CLUBHOUSE AND ACCESSORY STRUCTURES)

BUILDING DATA

GROSS BUILDING AREA: ..... 420,278 SF
(INCLUDES AC AREAS, COMMON AREAS & BALCONIES)

BUILDING TYPE I: 15,589 SF X 4 EACH = 62,356 SF
(12 UNITS EACH)

BUILDING TYPE II: 17,681 SF X 2 EACH = 35,362 SF
(12 UNITS EACH)

BUILDING TYPE III: 27,371 SF X 8 EACH = 218,968 SF
(24 UNITS EACH)

BUILDING TYPE IV: 31,019 SF X 2 EACH = 62,038 SF
(24 UNITS EACH)

BUILDING TYPE V: 33,147 SF X 1 EACH = 33,147 SF
(24 UNITS EACH)

CLUBHOUSE: 6,859 SF
STORAGE BUILDING: 400 SF
TRASH ENCLOSURE: 704 SF
GAZEBO: 1,008 SF } 5

BUILDING HEIGHT

MAX. ALLOWED FOR RESIDENTIAL BUILDINGS : 135'-0"
PROPOSED HEIGHT : 35'-0" (TO MEDIAN ROOF ELEVATION)
40'-0" (TO HIGHEST ROOF ELEMENT)

BUILDING SETBACKS

NORTH PROPERTY LINES (@ FDOT BOUNDARY): 74'-0" MIN.
(CLUBHOUSE SETBACK)

SOUTH PROPERTY LINE (@ PARK) : 20'-0" MIN.
(BLDG. 13 SETBACK)

EAST PROPERTY LINE (@ I-95) : 20'-0" MIN.
(BLDG. 7 SETBACK)

WEST PROPERTY LINE : 23'-0" MIN.
(@ FDOT BOUNDARY & RAIL ROAD TRACKS)
(STORAGE BLDG. SETBACK)

NOTE: MIN. DISTANCE BETWEEN 2 ADJACENT BLDGS. = 20'-0"
WIDEST DISTANCE BETWEEN 2 ADJACENT BLDGS. = 80'-0"

PARKING DATA

REQUIRED PARKING:
1.5 SPACES/UNIT + 1 SPACE PER 5 UNITS FOR GUESTS = 1.7 SPACES/UNIT
1.7 SPACES x 336 UNITS = 571.2 SPACES

TOTAL PARKING REQUIRED = 571 SPACES
TOTAL PARKING PROVIDED = 572 SPACES

PARKING BREAKDOWN
REGULAR SPACES = 554
H.C. PARKING SPACES = 18

APARTMENT DATA

UNIT TYPE	AC AREA	BALC AREA	No. of UNITS	% OF MIX
A-1 1BR/1B	800	61	96	28.5%
B-1.1 2BR/2B	1,097	72	92	27.4%
B-1.2 2BR/2B	1,106	72	112	33.3%
C-1.1 3BR/2B	1,260	75	12	3.6%
C-1.2 3BR/2B	1,269	75	24	7.2%
			336	100%

APARTMENT MIX BY UNIT TYPE

1BR/1B = 96 UNITS (28%)
2BR/2B = 204 UNITS (61%)
3BR/2B = 36 UNITS (11%)

NOTES

1. ALL OVERHEAD UTILITIES WILL BE REMOVED, & ALL NEW UTILITIES WILL BE PLACED UNDERGROUND.
2. ALL AMENITIES SHALL RECEIVE A C/O OR C/C , WHICHEVER IS APPLICABLE, PRIOR TO C/O OF ANY RESIDENTIAL BUILDING.
3. PUBLIC PARK IMPROVEMENT WILL BE COMPLETED & DEEDED TO THE CITY PRIOR TO C/O OF ANY RESIDENTIAL BUILDING.
4. PROJECT WILL MEET THE MINIMUM REQUIREMENTS OF THE FLORIDA FIRE PREVENTION CODE.
5. THESE DRAWINGS COMPLY WITH PROVISIONS OF THE MASTER PLAN DEVELOPMENT GUIDELINES.
6. THE PROJECT SHALL MEET THE MINIMUM REQUIREMENTS OF THE CITY OF HOLLYWOOD GREEN BUILDING ORDINANCE.
7. ALL CONCRETE CURBS TO BE "D" CURB @ ALL VEHICULAR IMPACT POINTS.
8. FOR LOADING SPACES, ONE PARKING SPACE PER APARTMENT BUILDING (16 TOTAL) IS DESIGNATED BY SIGNAGE AS TEMPORARY LOADING FROM 9 AM TO 5 PM ON MONDAY THROUGH FRIDAY. THESE SPACES WILL BE AVAILABLE FOR RESIDENTS USE AT ALL OTHER TIMES. SEE SITE PLAN ON SHEET A-0.3 & A-0.4.1 FOR LOCATIONS.

MASTER PLAN REQUIREMENTS FOR RESIDENTIAL QUARTER

	REQUIRED	PROVIDED (@ RESIDENTIAL QUARTER)
DENSITY	1,050 UNITS (25.04 U/A)	336 UNITS (23.16 U/A)
BLDG. HT	65'-0" @ RESIDENTIAL QUARTER	40'-0" HIGHEST ROOF ELEMENT
LOADING	3 DESIGNATED SPACES @ 9'-0"X18'-0"	16 SPACES (1/BLDG. @ 9'-0"X18'-0") SEE NOTE 8 ON THIS SHEET
MIN. SETBACK TO BLDG. FROM BACK OF CURB	5'-0"	9'-8"
MAX. OVERHEAD PROJECTION INTO REQUIRED SETBACKS	2'-0"	2'-0"
MAX. HEIGHT TO TOP OF FENCE	8'-0"	6'-0"
MIN. DISTACE BETWEEN BUILDINGS	20'-0"	20'-0"
MIN. LANDSCAPE BUFFER @ PROPERTY BOUNDARIES	10'-0"	10'-0"
SETBACKS		
RAILROAD	20'-0"	78'-0"
I-95	20'-0"	20'-0"
SHERIDAN ST.	20'-0"	NA
PARKING	1.5 SPACES/UNIT + 1/5 UNITS GUEST	1.5 SPACES/UNIT + 1/5 UNITS GUEST
BICYCLE PARKING	1 SPACE/ 80 CARS (8 SPACES/571 CARS)	64 BICYCLE SPACES

* NOTE: SEE SHEET A-0.5 FOR PARK DATA

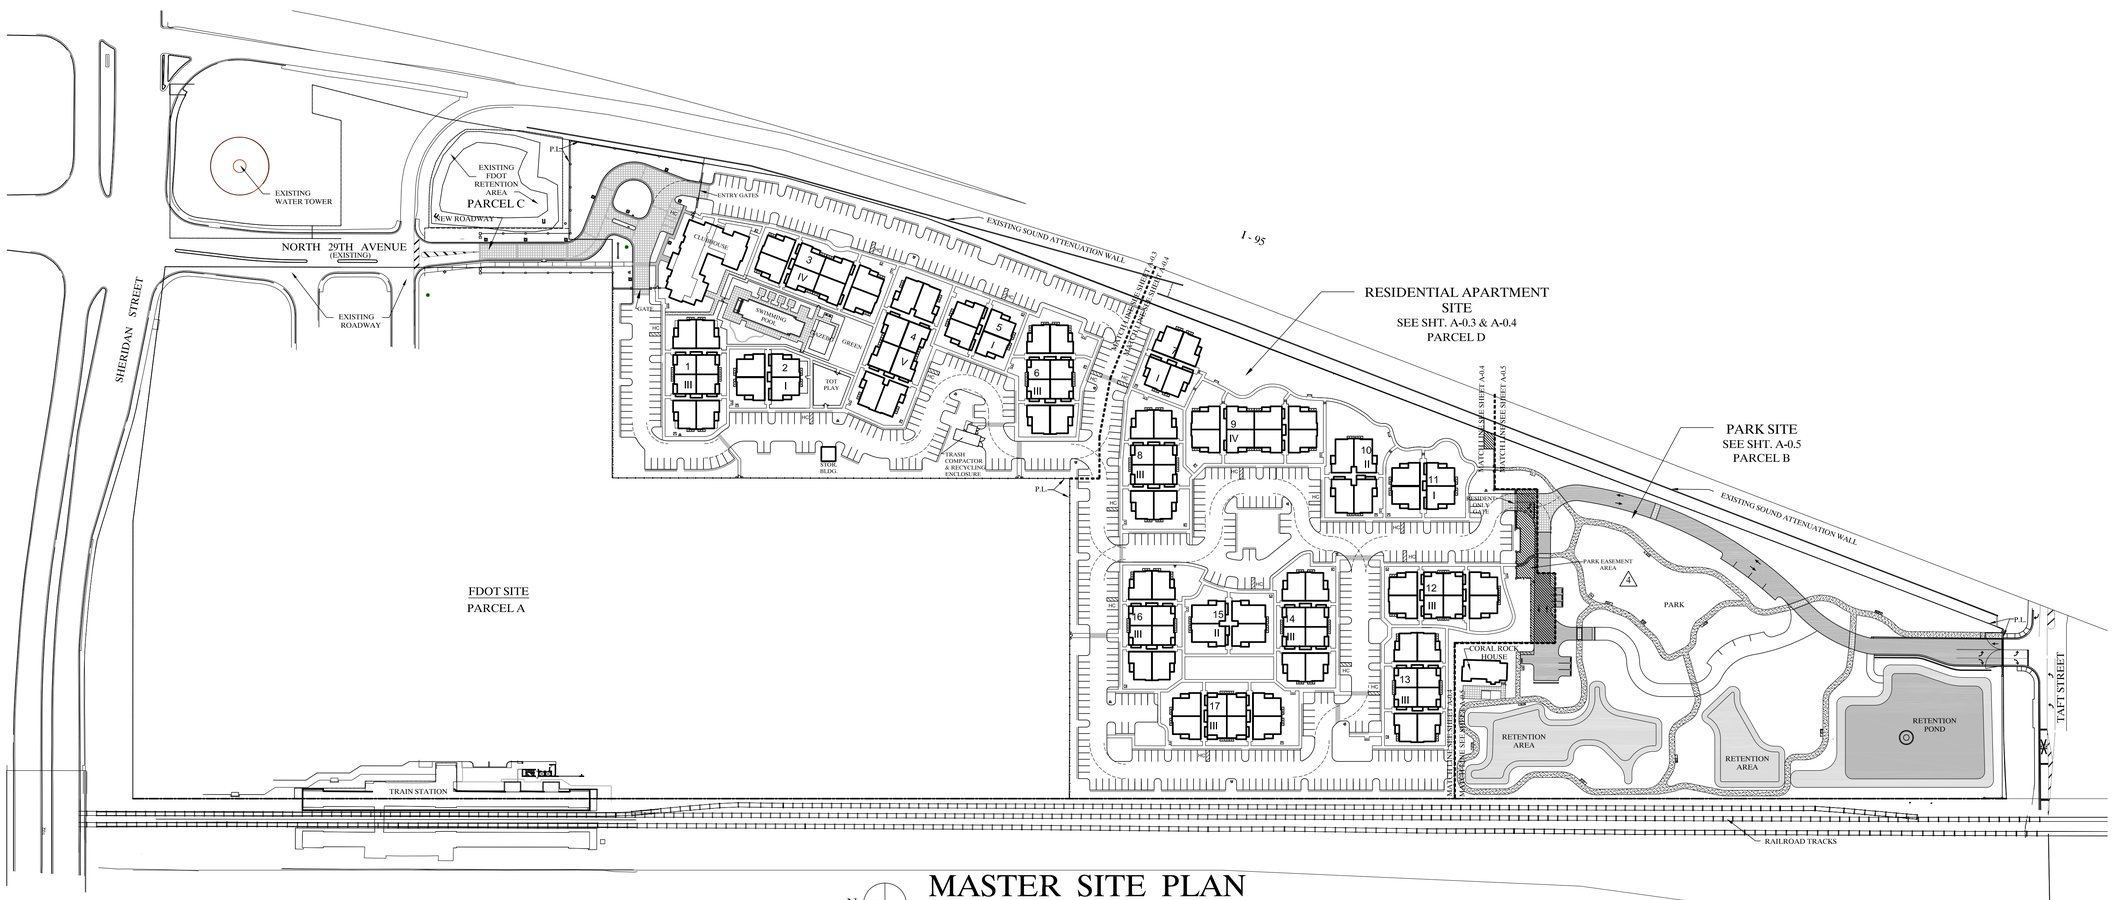

N

MASTER SITE PLAN

SCALE: 1'=100'-0"

7	1/15/15	ADD PARK EASEMENT AREA
6	1/15/15	ADD TRAFFIC GATE @ PARK @ TAFT STREET ENTRANCE
5	11/13/14	MINOR REVISIONS TO SITE DATA
4	11/13/14	GENERAL PARK REVISIONS AS PER COORDINATION W/ CITY STAFF
3	9/10/14	REVISE AS PER ROUND 3 TAC COMMENTS
2	8/18/14	REVISE AS PER ROUND 2 TAC COMMENTS
1	7/1/14	REVISE AS PER ROUND 1 TAC COMMENTS

SHERIDAN STATION

WEST OF I-95
BETWEEN TAFT AND SHERIDAN STREET

RAM DEVELOPMENT CO.

ROGER FRY & ASSOCIATES ARCHITECTS, P.A.
AA 26000598
ROGER FRY, ARCHITECT
AR 7534
2791 BIRD AVENUE
COCONUT GROVE, FL. 33133
TEL. 305-446-7787
rfry@rogerfry.com

DATE: 4/21/14
SHEET NUMBER: A-0.2

POST OFFICE NOTE:

MAIL DELIVERY WILL BE PROVIDED TO EACH BUILDING IN MAIL BOXES PROVIDED IN BUILDING BREEZEWAYS. (SEE BUILDING PLANS FOR LOCATION) ONE PARKING SPACE WILL BE PROVIDED @ EACH BUILDING FOR USE BY POSTAL DELIVERY PERSON. SEE SITE PLAN FOR LOCATION OF SPACES. PARKING SPACE WILL BE RESERVED ON MONDAY-FRIDAY, FROM 9:00 AM TO 5:00 PM . THESE SPACES WILL BE AVAILABLE FOR RESIDENTS @ ALL OTHER TIMES.

TEMPORARY LOADING NOTE

PARKING SPACES INDICATED WITH TL TO BE DESIGNATED AS LOADING SPACE FROM 9AM TO 5 PM ON MONDAY - FRIDAY THESE SPACES WILL BE AVAILABLE TO RESIDENTS AT ALL OTHER TIMES.

BUILDING FINISH FLOOR ELEVATIONS:

- ALL APARTMENT BUILDINGS : 7.00 (NAVD)
- CLUBHOUSE BUILDING : 8.00 (NAVD)

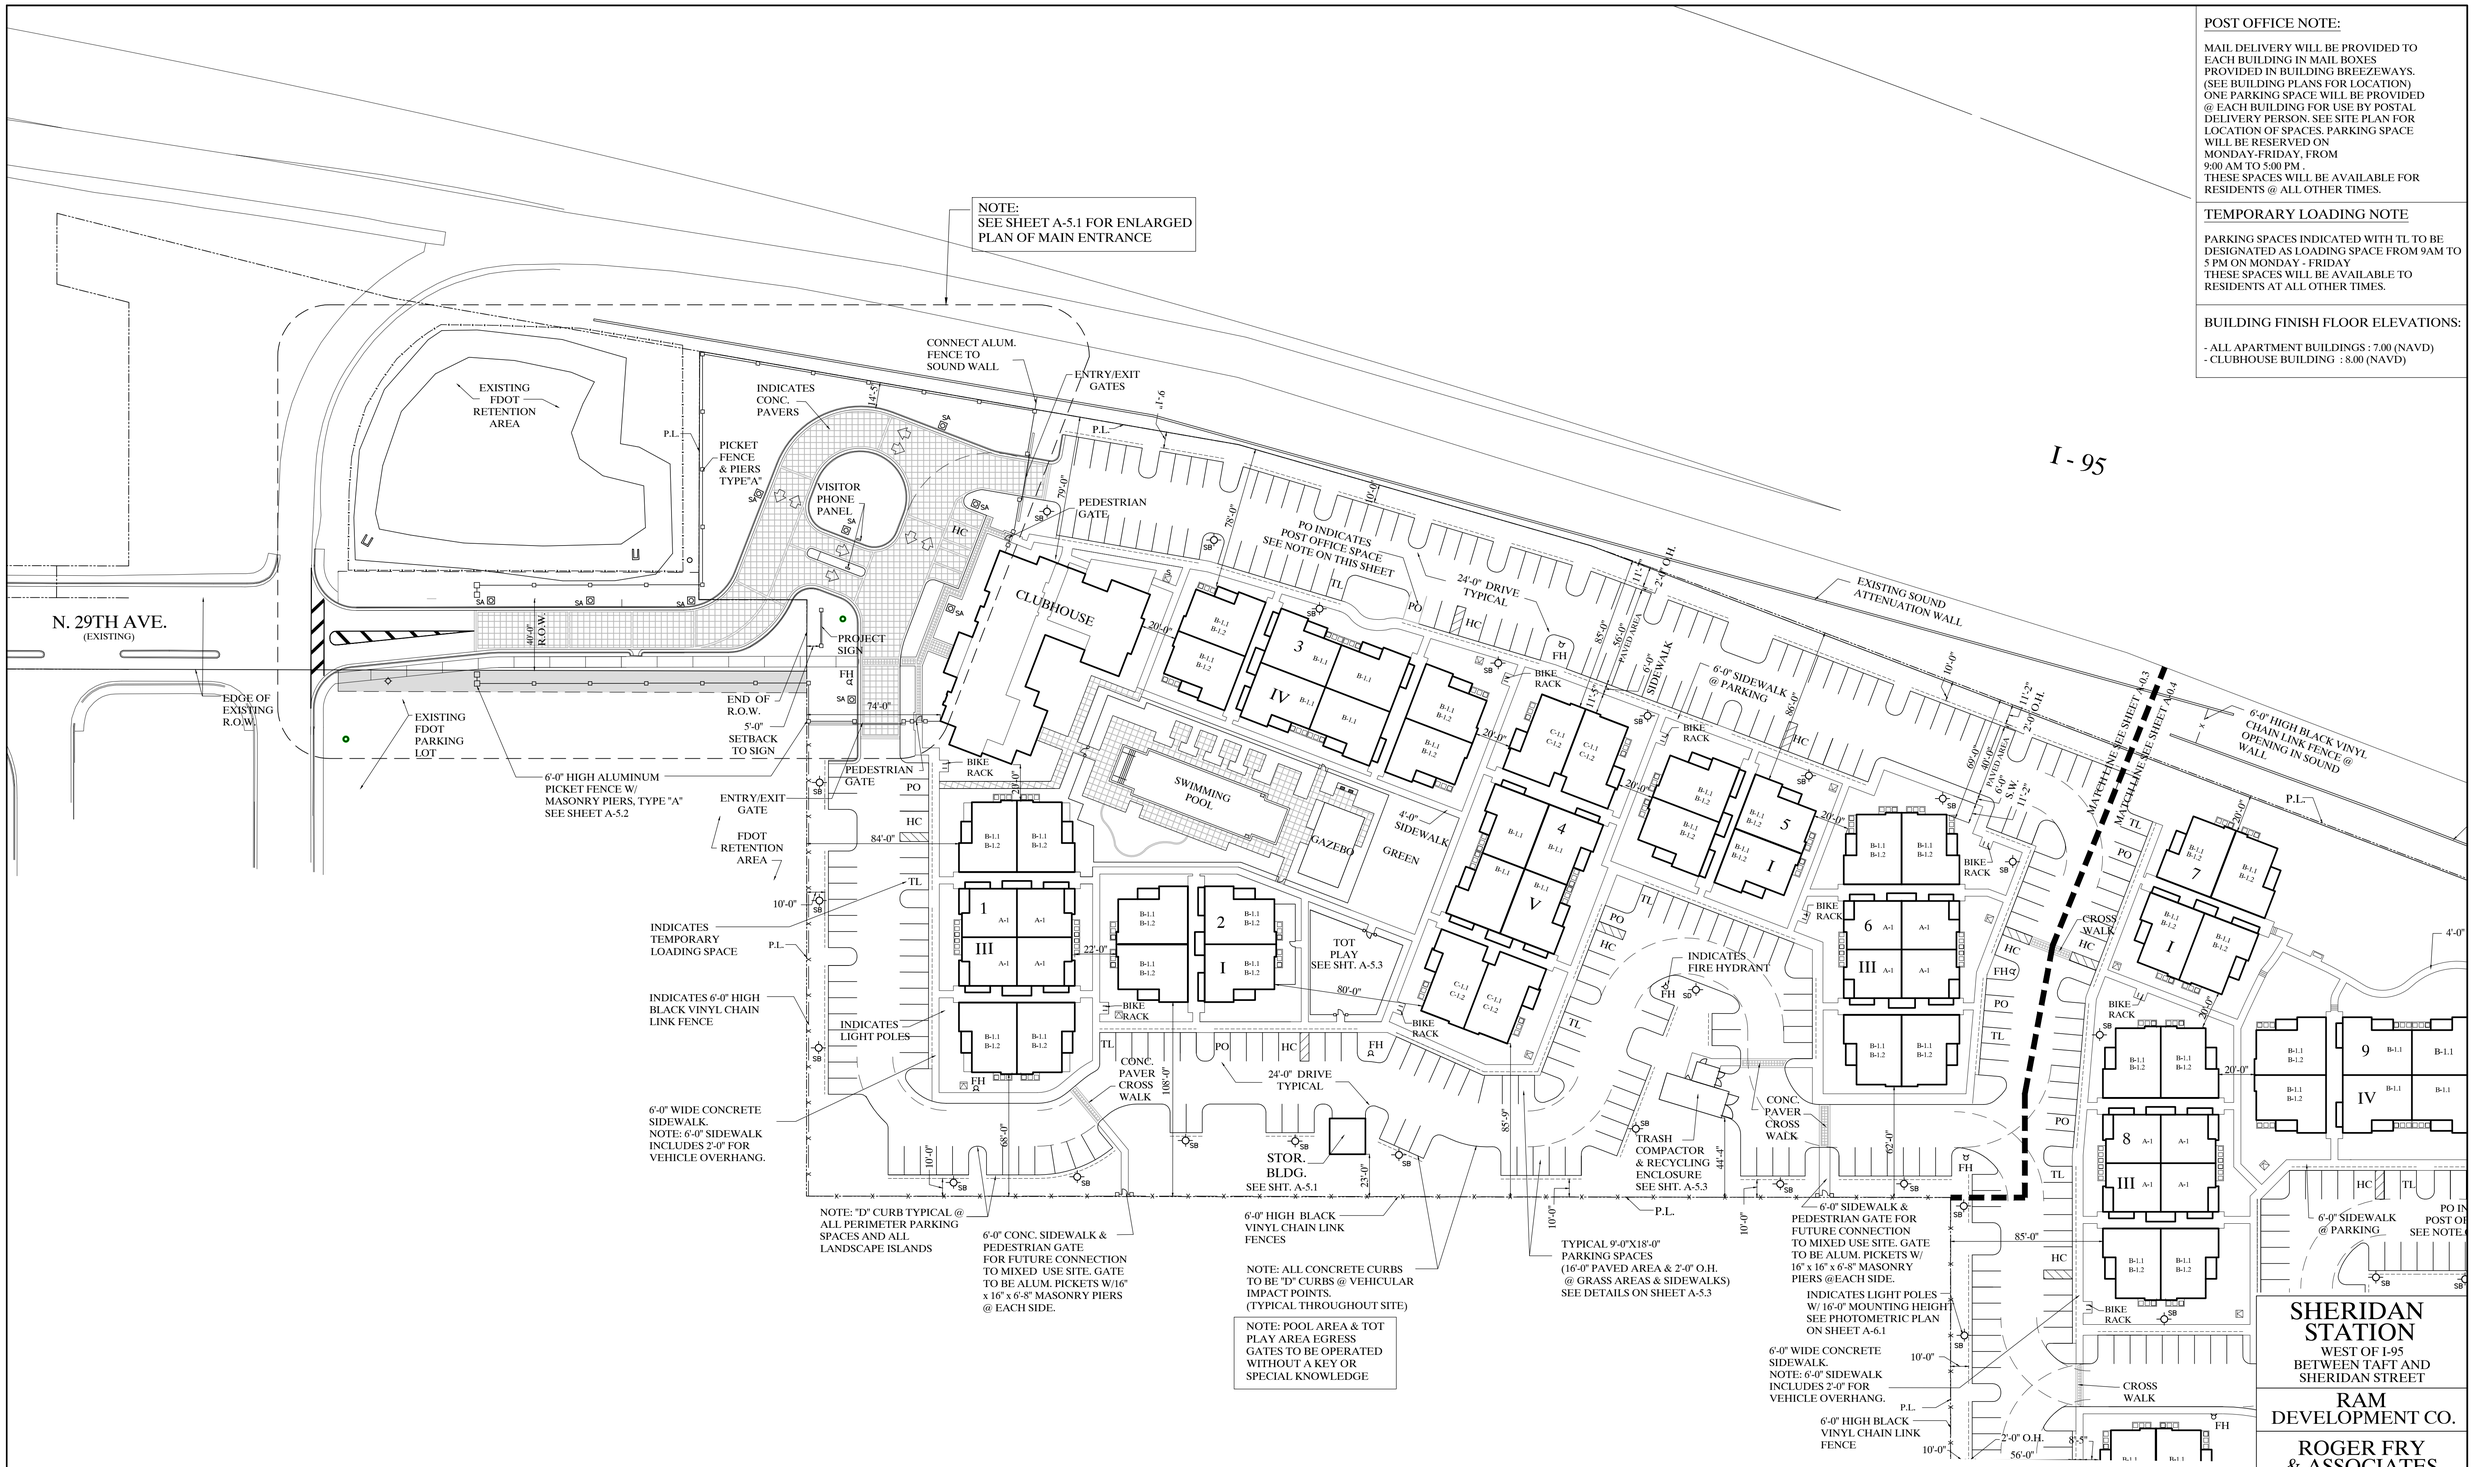

PARTIAL SITE PLAN @ RESIDENTIAL SITE

SCALE: 1'-0"=40'-0"

6	11/13/14	REVISE POOL LAYOUT	3	9/10/14	REVISE AS PER ROUND 3 TAC COMMENTS
5	11/13/14	REVISE LIGHT POLE LOCATIONS	2	8/18/14	REVISE AS PER ROUND 2 TAC COMMENTS
4	11/13/14	REVISE PERIMETER FENCES	1	7/1/14	REVISE AS PER ROUND 1 TAC COMMENTS

SHERIDAN STATION

WEST OF I-95
BETWEEN TAFT AND SHERIDAN STREET

RAM DEVELOPMENT CO.

ROGER FRY & ASSOCIATES ARCHITECTS, P.A.
AA 26000598
ROGER FRY, ARCHITECT
AR 7534
2791 BIRD AVENUE
COCONUT GROVE, FL. 33133
TEL. 305-446-7787
rfry@rogerfry.com

DATE	SHEET NUMBER
4/21/14	A-0.3

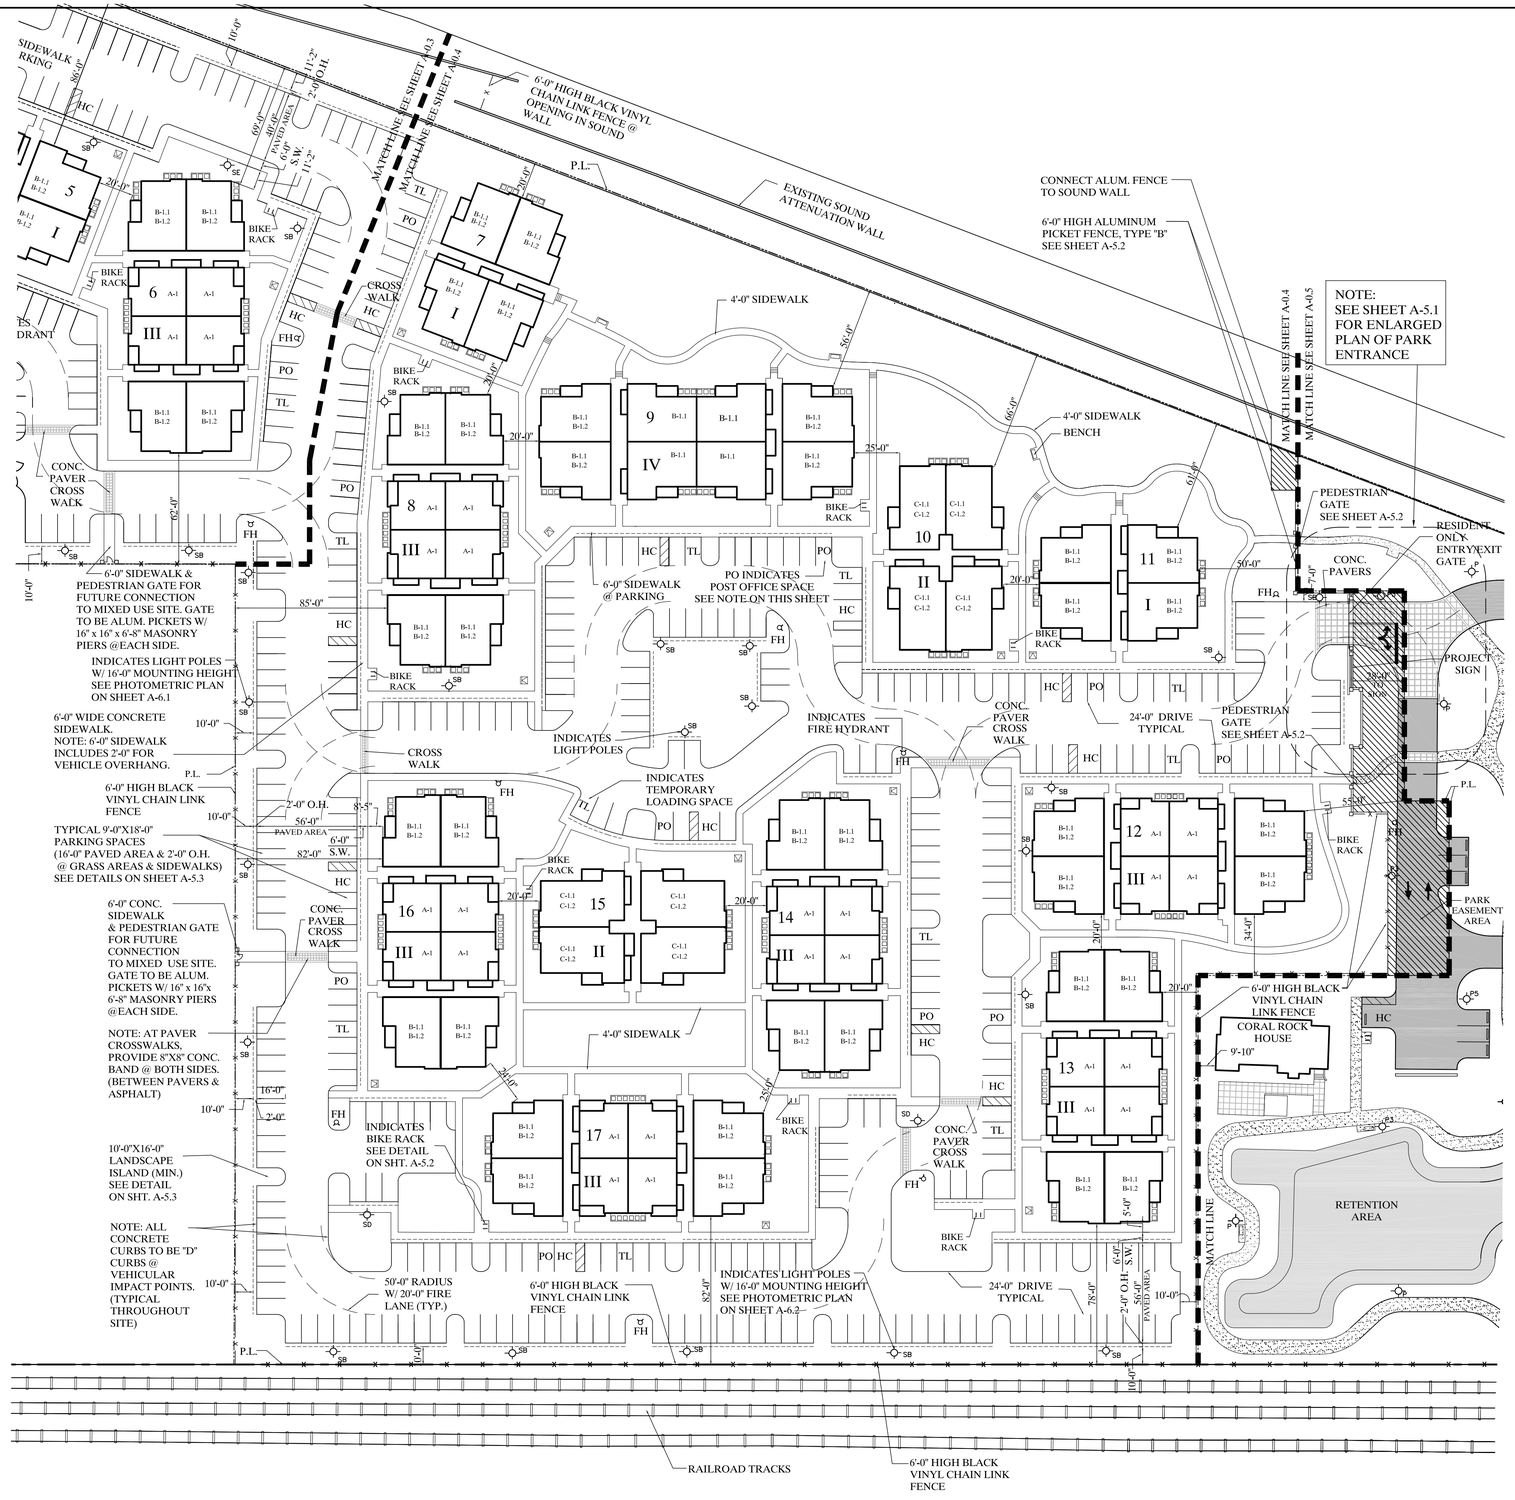

PARTIAL SITE PLAN @ RESIDENTIAL SITE

SCALE: 1'-0"=40'-0"

POST OFFICE NOTE:

MAIL DELIVERY WILL BE PROVIDED TO EACH BUILDING IN MAIL BOXES PROVIDED IN BUILDING BREEZEWAYS. (SEE BUILDING PLANS FOR LOCATION) ONE PARKING SPACE WILL BE PROVIDED @ EACH BUILDING FOR USE BY POSTAL DELIVERY PERSON. SEE SITE PLAN FOR LOCATION OF SPACES. PARKING SPACE WILL BE RESERVED ON MONDAY-FRIDAY, FROM 9:00 AM TO 5:00 PM . THESE SPACES WILL BE AVAILABLE FOR RESIDENTS @ ALL OTHER TIMES.

TEMPORARY LOADING NOTE

PARKING SPACES INDICATED WITH TL TO BE DESIGNATED AS LOADING SPACE FROM 9AM TO 5 PM ON MONDAY - FRIDAY
THESE SPACES WILL BE AVAILABLE TO RESIDENTS AT ALL OTHER TIMES.

BUILDING FINISH FLOOR ELEVATIONS:

- ALL APARTMENT BUILDINGS : 7.00 (NAVD)
- CLUBHOUSE BUILDING : 8.00 (NAVD)

6	1/15/15	ADD PARK EASEMENT AREA
5	11/13/14	REVISE LIGHT POLE LOCATIONS
4	11/13/14	REVISE PERIMETER FENCES
3	9/10/14	REVISE AS PER ROUND 3 TAC COMMENTS
2	8/18/14	REVISE AS PER ROUND 2 TAC COMMENTS
1	7/1/14	REVISE AS PER ROUND 1 TAC COMMENTS

SHERIDAN STATION

WEST OF I-95
BETWEEN TAFT AND SHERIDAN STREET

RAM DEVELOPMENT CO.

ROGER FRY & ASSOCIATES ARCHITECTS, P.A.
AA 26000598
ROGER FRY, ARCHITECT
AR 7534
2791 BIRD AVENUE
COCONUT GROVE, FL. 33133
TEL. 305-446-7787
rfry@rogerfry.com

DATE	SHEET NUMBER
4/21/14	A-0.4.1

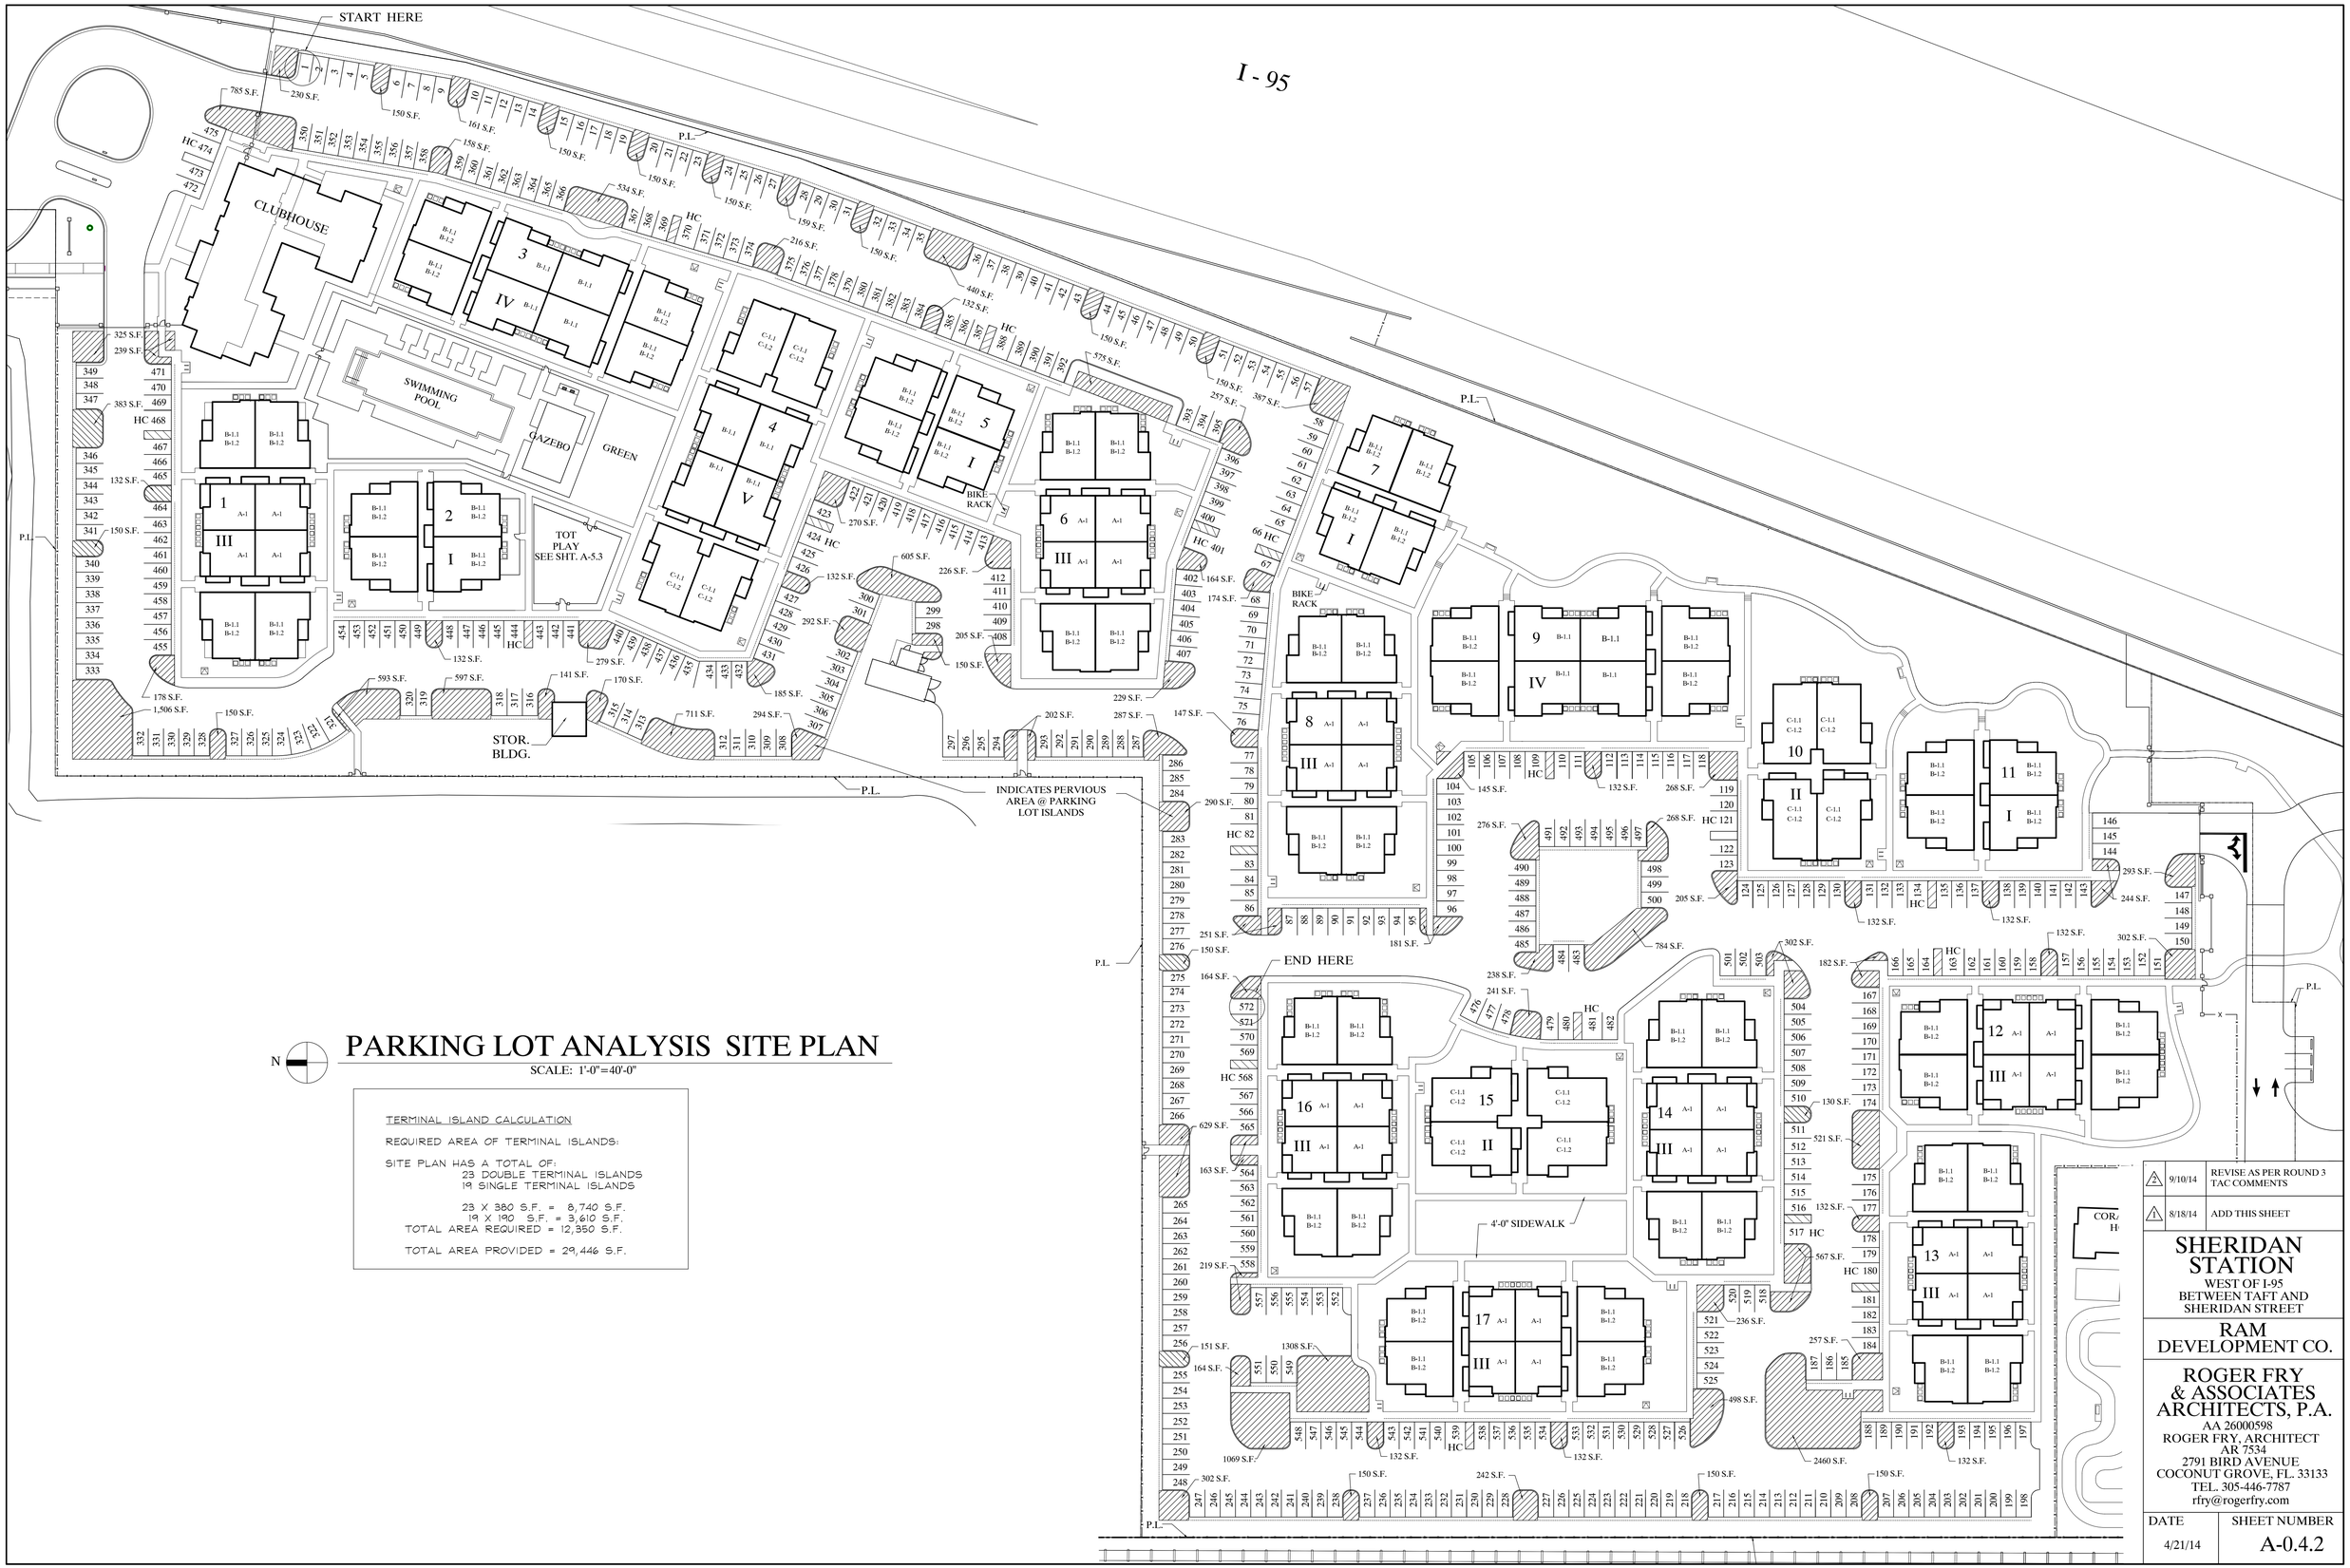

PARKING LOT ANALYSIS SITE PLAN

SCALE: 1'-0"=40'-0"

TERMINAL ISLAND CALCULATION

REQUIRED AREA OF TERMINAL ISLANDS:

SITE PLAN HAS A TOTAL OF:
23 DOUBLE TERMINAL ISLANDS
19 SINGLE TERMINAL ISLANDS

23 X 380 S.F. = 8,740 S.F.
19 X 190 S.F. = 3,610 S.F.
TOTAL AREA REQUIRED = 12,350 S.F.

TOTAL AREA PROVIDED = 29,446 S.F.

2	9/10/14	REVISE AS PER ROUND 3 TAC COMMENTS
1	8/18/14	ADD THIS SHEET

SHERIDAN STATION

WEST OF I-95
BETWEEN TAFT AND SHERIDAN STREET

RAM DEVELOPMENT CO.

ROGER FRY & ASSOCIATES ARCHITECTS, P.A.
AA 26000598
ROGER FRY, ARCHITECT
AR 7534
2791 BIRD AVENUE
COCONUT GROVE, FL. 33133
TEL. 305-446-7787
rfry@rogerfry.com

DATE	SHEET NUMBER
4/21/14	A-0.4.2

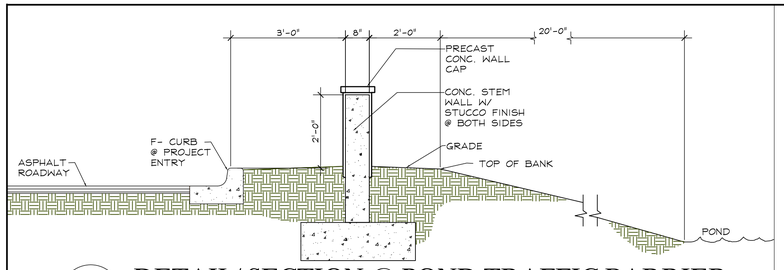

A

DETAIL/ SECTION @ POND TRAFFIC BARRIER

SCALE: 3/4"=1'-0"

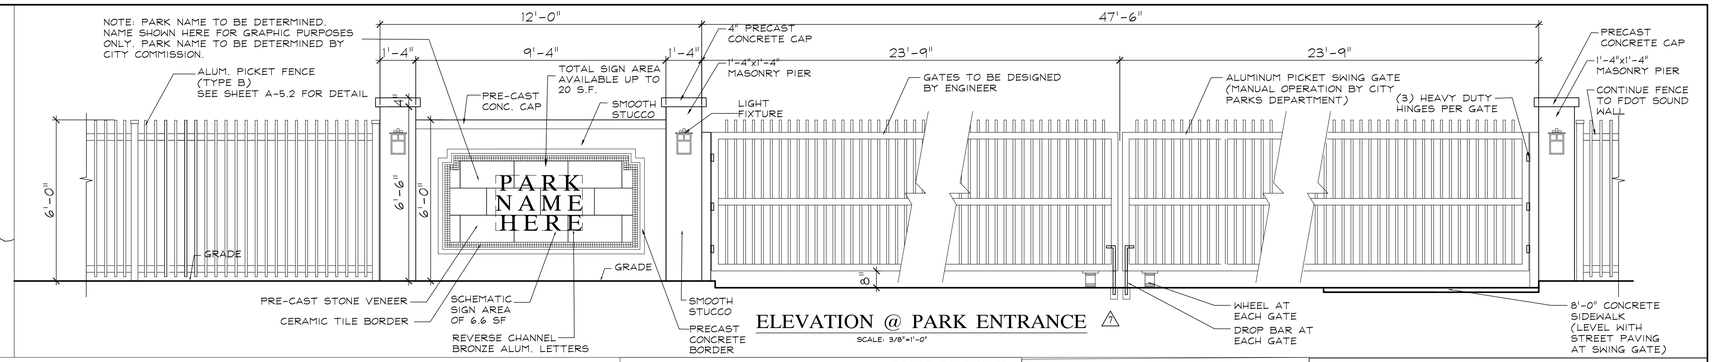

ELEVATION @ PARK ENTRANCE

7

SCALE: 3/8"=1'-0"

PARK ENTRY GATES

7

SCALE: 1"=20'-0"

SECTION B @ PARK BENCH

N.T.S.

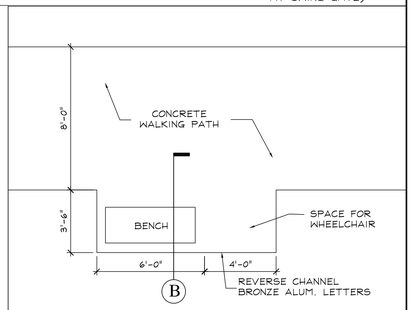

PLAN @ PARK BENCHES LOCATED ALONG WALKING PATH

SCALE: 1/4"=1'-0"

PARK SITE DATA

NET PARK AREA..... 262,010 SF (6.015 ACRES)

GROSS PARK AREA.....277,097 SF (6.361 ACRES)

ROADWAY & PARKING..... 25,918 SF (.558 ACRES) 9.8%

SIDEWALKS..... 21,030 SF (.482 ACRES) 8.0%

BUILDING AREA (ROCK HOUSE)..... 1,763 SF 0.6%

TOTAL IMPERVIOUS AREA = 48,711 SF (1.118 ACRES) 18.6%

TOTAL PERVIOUS AREA = 213,299 SF (4.896 ACRES) 81.4%

NOTE: TOTAL PERVIOUS AREA INCLUDES WET & DRY RETENTION AREAS

TOTAL RETENTION AREA:

POND (INCLUDING BANKS)..... 34,412 SF (.79 ACRES)

DRY RETENTION (INCLUDING BANKS)..... 29,621 SF (.68 ACRES)

TOTAL RETENTION AREA = 64,033 SF (1.47 ACRES) 24.5% OF TOTAL PARK AREA

TOTAL PARK AREA:..... 6.015 ACRES (262,010 SF)

TOTAL RETENTION AREA..... 1.47 ACRES (64,033 SF)

TOTAL PARK AREA MINUS RETENTION AREA = 4.54 ACRES (197,977 SF)

TOTAL UNENCUMBERED PARK OPEN SPACE (ALL PARK AREA MINUS IMPERVIOUS AREA AND RETENTION AREA) = 3.38 ACRES (147,519 SF)

TOTAL PAVED PARKING = 11 SPACES
-REGULAR SPACES:..... 6
-PARALLEL SPACES:..... 4
-HANDICAPPED SPACES:..... 1
(@ CORAL ROCK HOUSE)

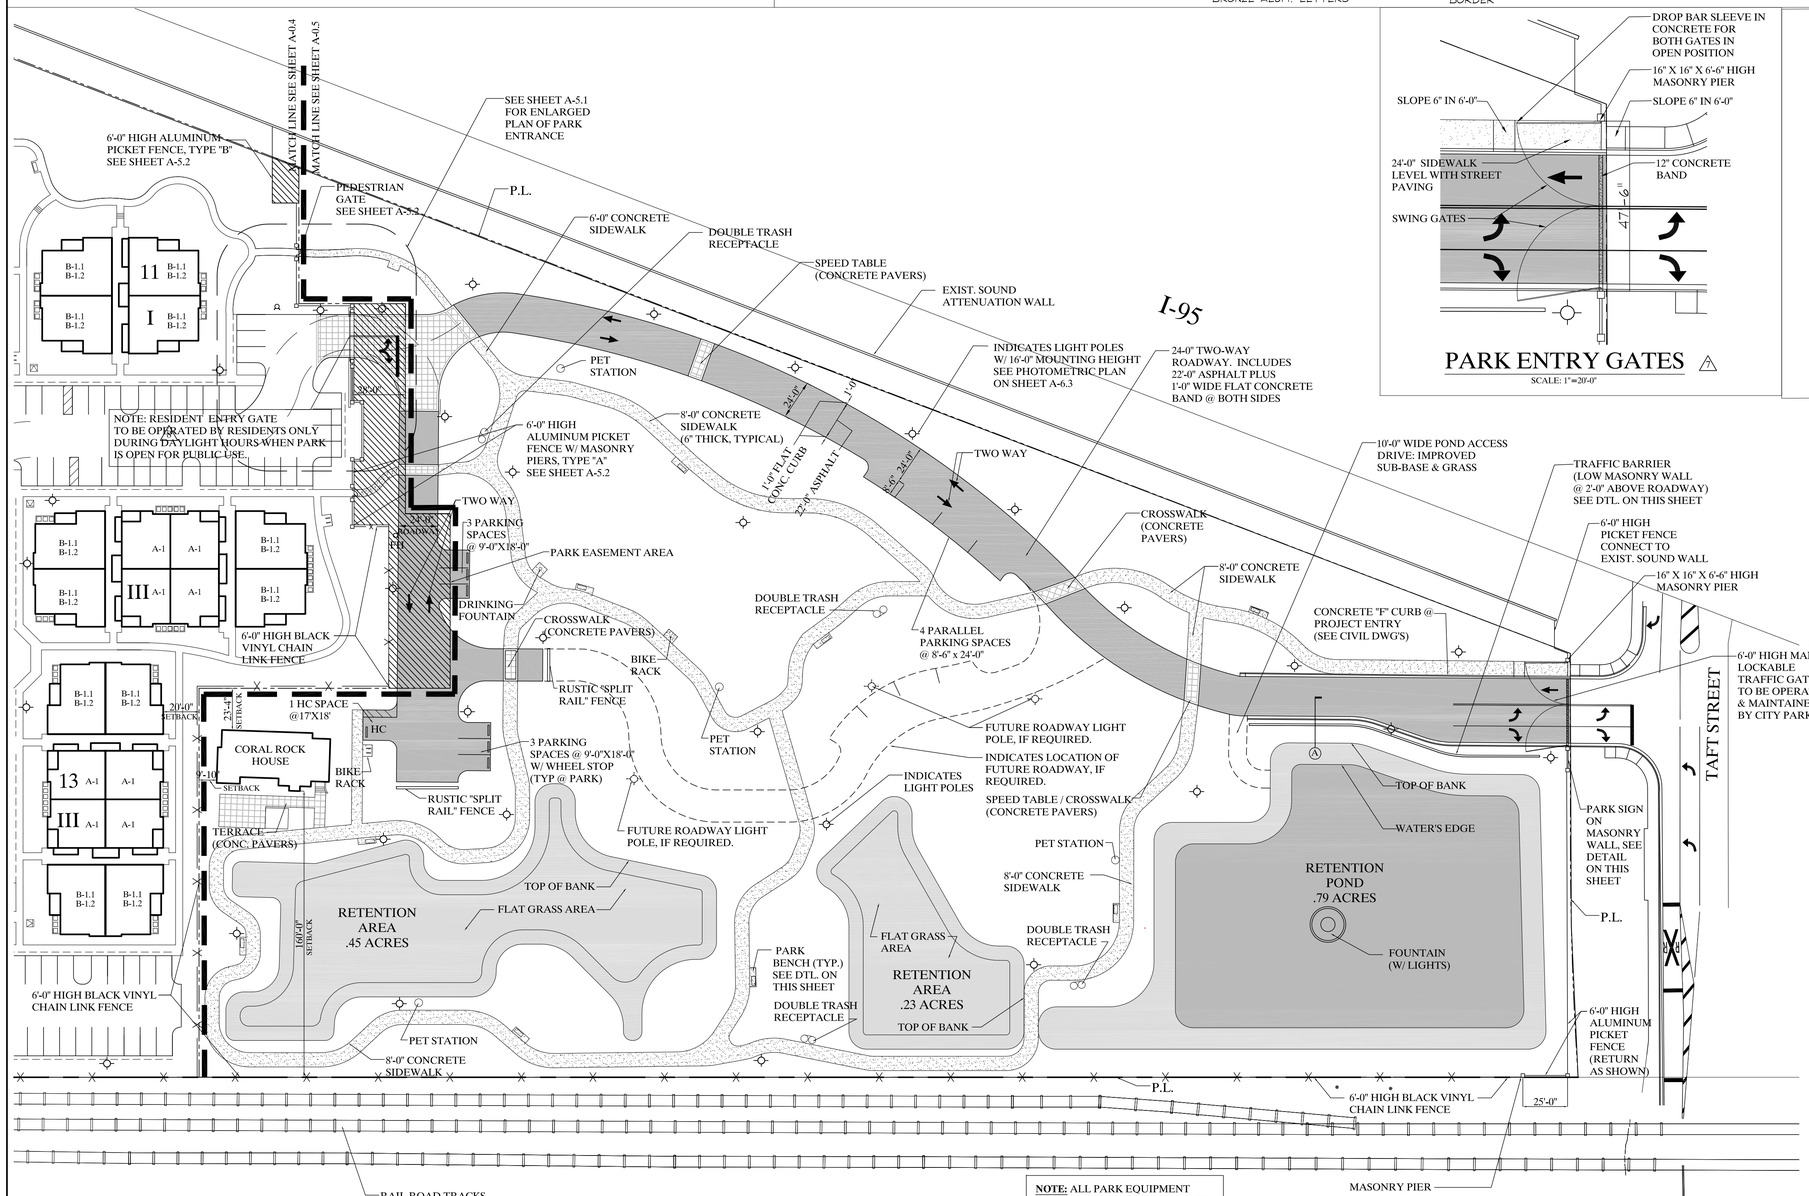

SITE PLAN @ PARK SITE

SCALE: 1'-0"=40'-0"

NOTE: ALL PARK EQUIPMENT (BENCHES, TRASH RECEPTACLES, BIKE RACKS AND PET STATIONS) TO BE AS PER SPECIFICATIONS OF CITY PARKS DEPARTMENT.

8	1/15/15	ADD NOTE AT RESIDENT GATE
7	1/15/15	ADD TRAFFIC GATE AT TAFT STREET ENTRANCE
6	11/13/14	REVISE LIGHT POLE LOCATIONS
5	11/13/14	REVISE PERIMETER FENCES
4	11/13/14	GENERAL PARK REVISIONS AS PER COORDINATION W/ CITY STAFF
3	9/10/14	REVISE AS PER ROUND 3 TAC COMMENTS
2	8/18/14	REVISE AS PER ROUND 2 TAC COMMENTS
1	7/1/14	REVISE AS PER ROUND 1 TAC COMMENTS

SHERIDAN STATION

WEST OF I-95
BETWEEN TAFT AND SHERIDAN STREET

RAM DEVELOPMENT CO.

ROGER FRY & ASSOCIATES ARCHITECTS, P.A.
AA 26000598
ROGER FRY, ARCHITECT
AR 7534
2791 BIRD AVENUE
COCONUT GROVE, FL. 33133
TEL. 305-446-7787
rfry@rogerfry.com

DATE	SHEET NUMBER
4/21/14	A-0.5

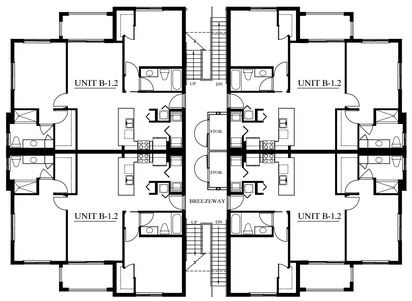

PLAN @ SECOND FLOOR

SCALE=1/16"=1'-0"

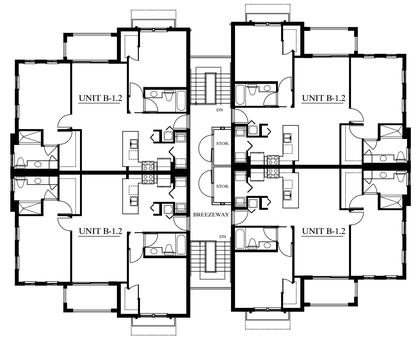

PLAN @ THIRD FLOOR

SCALE=1/16"=1'-0"

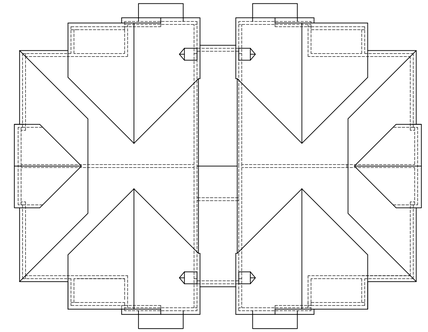

ROOF PLAN

SCALE=1/16"=1'-0"

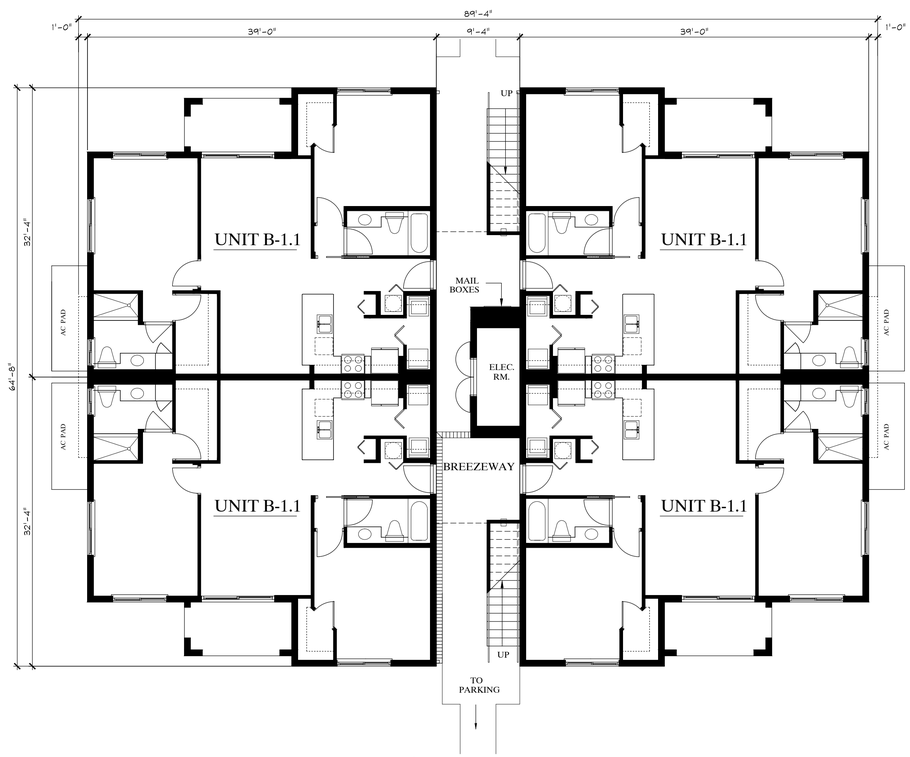

PLAN @ FIRST FLOOR

SCALE=1/8"=1'-0"

BUILDING TYPE I

(BLDGS. NO. 2,5,7 & 11)

SHERIDAN STATION
WEST OF I-95
BETWEEN TAFT AND
SHERIDAN STREET

RAM
DEVELOPMENT CO.

ROGER FRY
& ASSOCIATES
ARCHITECTS, P.A.
AA 26000598
ROGER FRY, ARCHITECT
AR 7534
2791 BIRD AVENUE
COCONUT GROVE, FL. 33133
TEL. 305-446-7787
rfry@rogerfry.com

DATE	SHEET NUMBER
4/21/14	A-1.1

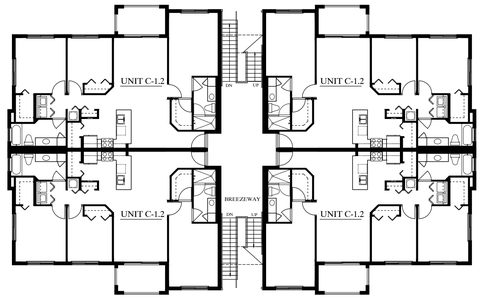

PLAN @ SECOND FLOOR

SCALE=1/16"=1'-0"

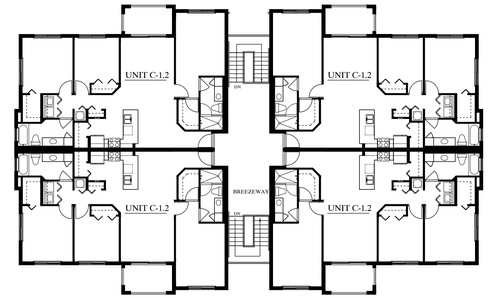

PLAN @ THIRD FLOOR

SCALE=1/16"=1'-0"

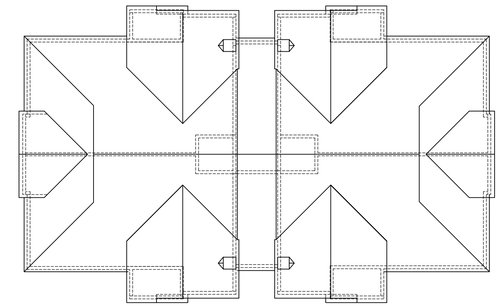

ROOF PLAN

SCALE=1/16"=1'-0"

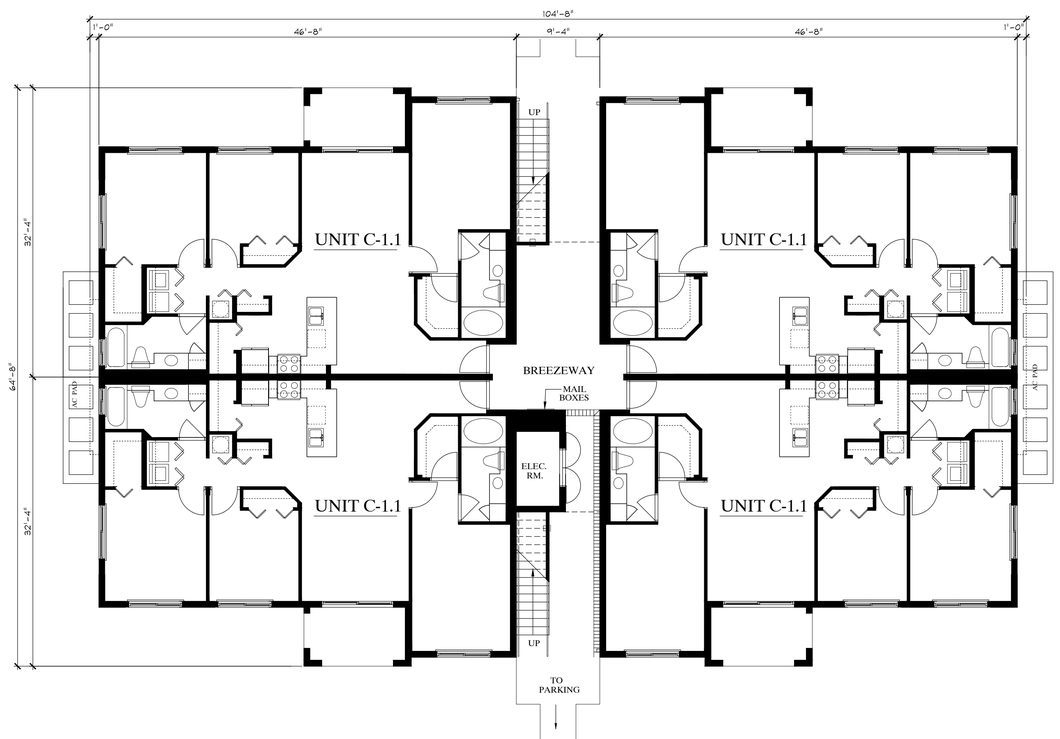

PLAN @ FIRST FLOOR

SCALE=1/8"=1'-0"

BUILDING TYPE II

(BLDGS. NO. 10 & 15)

SHERIDAN STATION
WEST OF I-95
BETWEEN TAFT AND
SHERIDAN STREET

RAM
DEVELOPMENT CO.

ROGER FRY
& ASSOCIATES
ARCHITECTS, P.A.
AA 26000598
ROGER FRY, ARCHITECT
AR 7534
2791 BIRD AVENUE
COCONUT GROVE, FL. 33133
TEL. 305-446-7787
rfry@rogerfry.com

DATE	SHEET NUMBER
4/21/14	A-1.2

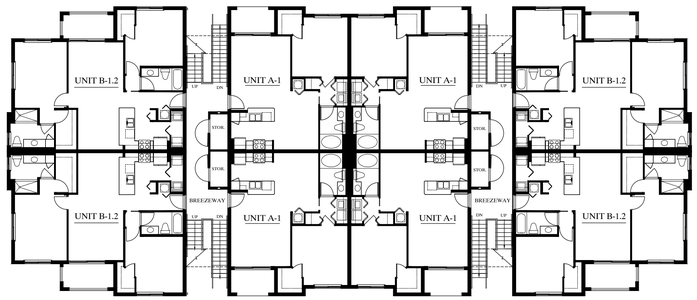

PLAN @ SECOND FLOOR

SCALE=1/16"=1'-0"

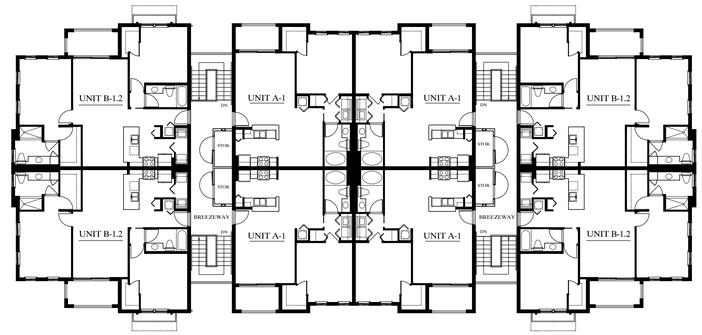

PLAN @ THIRD FLOOR

SCALE=1/16"=1'-0"

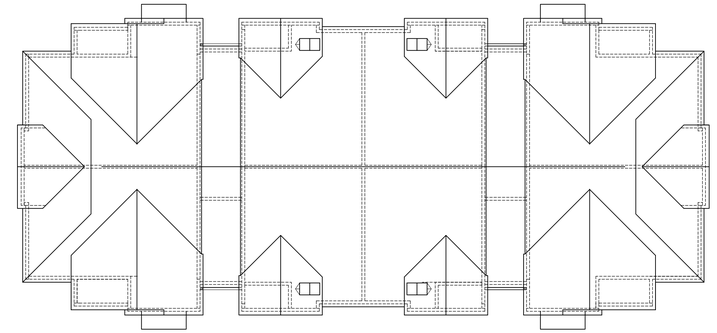

ROOF PLAN

SCALE=1/16"=1'-0"

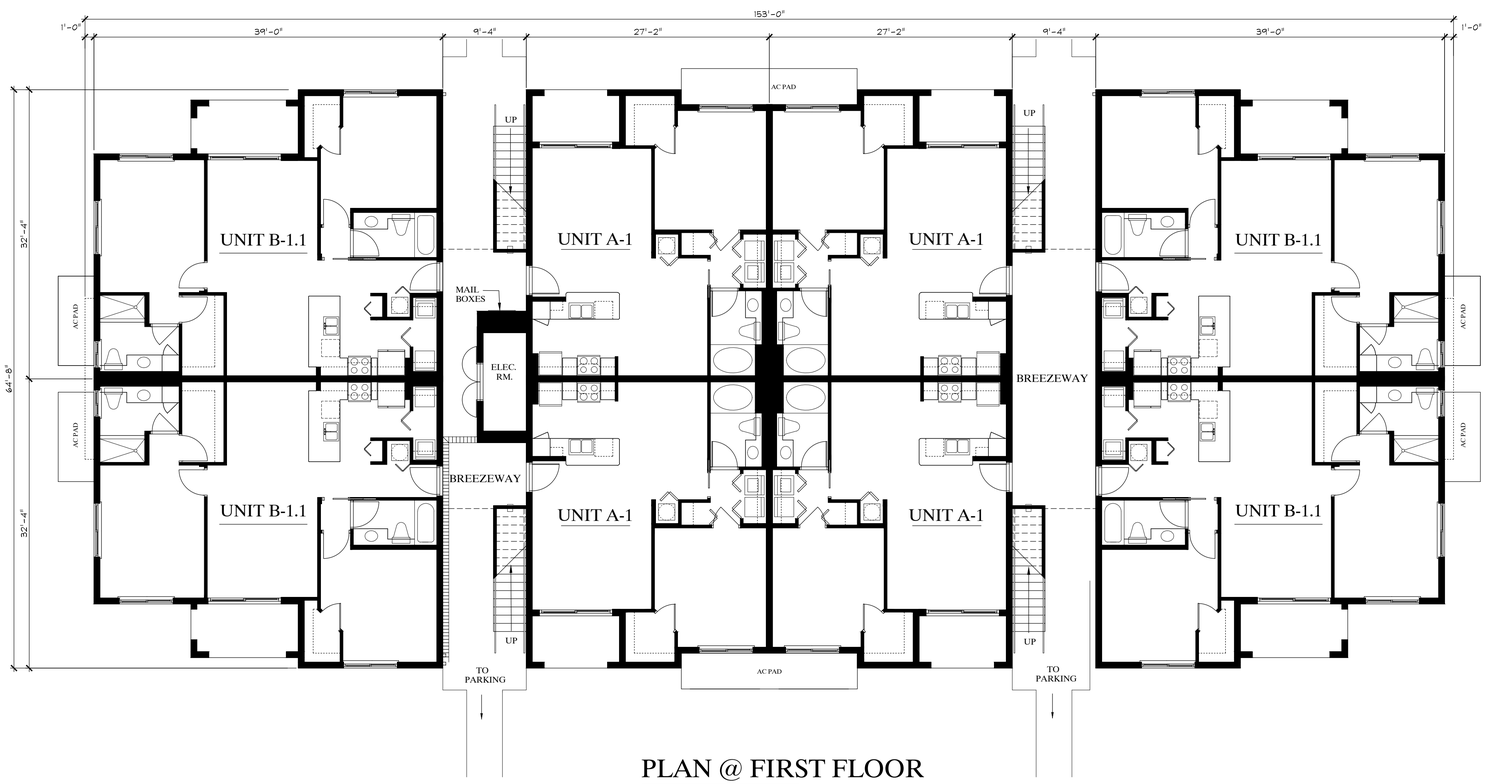

PLAN @ FIRST FLOOR

SCALE=1/8"=1'-0"

BUILDING TYPE III

(BLDGS. NO. 1, 6, 8, 12, 13, 14, 15 & 16)

SHERIDAN STATION

WEST OF I-95
BETWEEN TAFT AND
SHERIDAN STREET

RAM
DEVELOPMENT CO.

ROGER FRY
& ASSOCIATES
ARCHITECTS, P.A.
AA 26000598
ROGER FRY, ARCHITECT
AR 7534
2791 BIRD AVENUE
COCONUT GROVE, FL. 33133
TEL. 305-446-7787
rfry@rogerfry.com

DATE	SHEET NUMBER
4/21/14	A-1.3

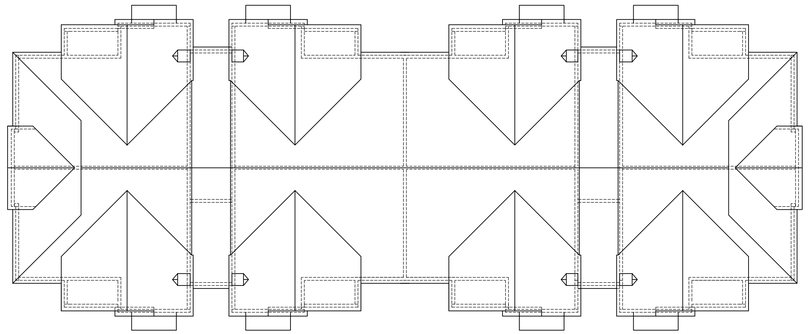

ROOF PLAN
SCALE=1/16"=1'-0"

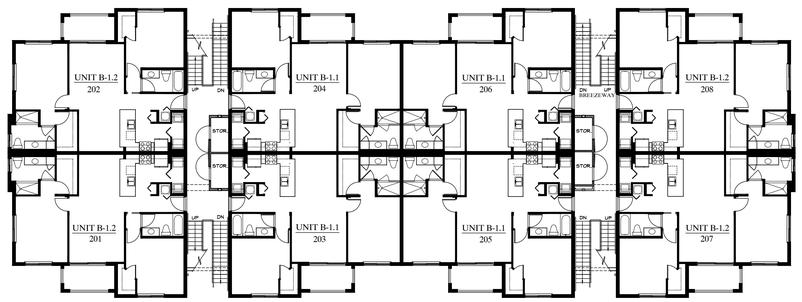

PLAN @ SECOND FLOOR
SCALE=1/16"=1'-0"

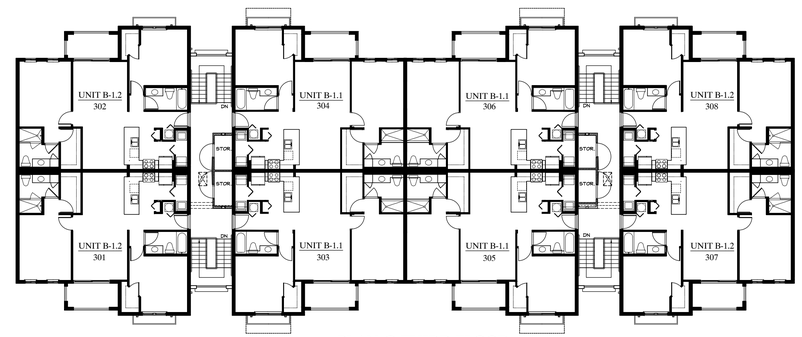

PLAN @ THIRD FLOOR
SCALE=1/16"=1'-0"

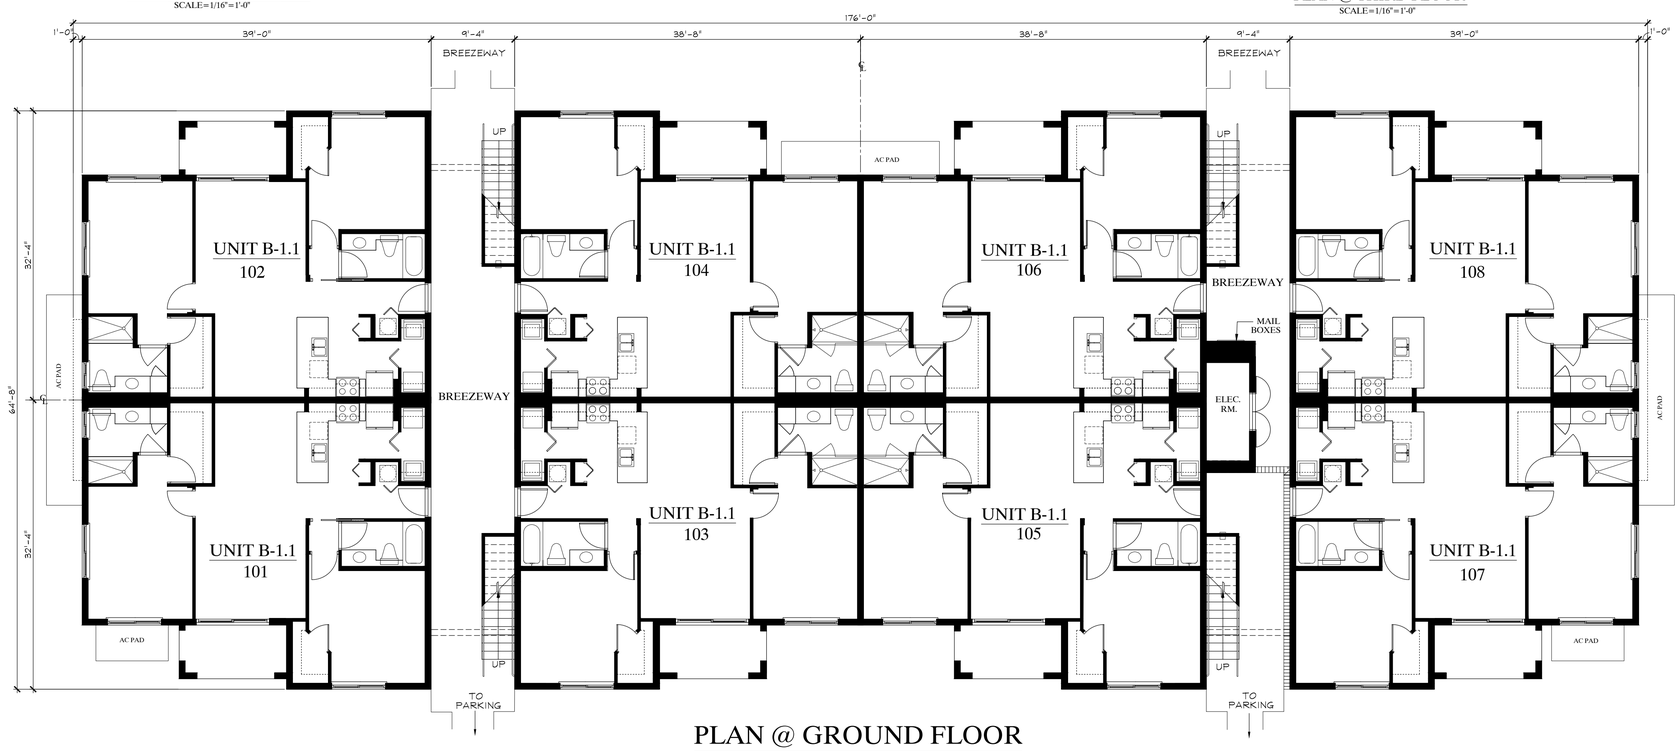

PLAN @ GROUND FLOOR
SCALE=1/8"=1'-0"

BUILDING TYPE IV
(BUILDING NO. 3 & 9)

SHERIDAN STATION
WEST OF I-95
BETWEEN TAFT AND
SHERIDAN STREET

RAM
DEVELOPMENT CO.

ROGER FRY
& ASSOCIATES
ARCHITECTS, P.A.
AA 26000598
ROGER FRY, ARCHITECT
AR 7534
2791 BIRD AVENUE
COCONUT GROVE, FL. 33133
TEL. 305-446-7887
rfry@rogerfry.com

DATE	SHEET NUMBER
4/21/14	A-1.4

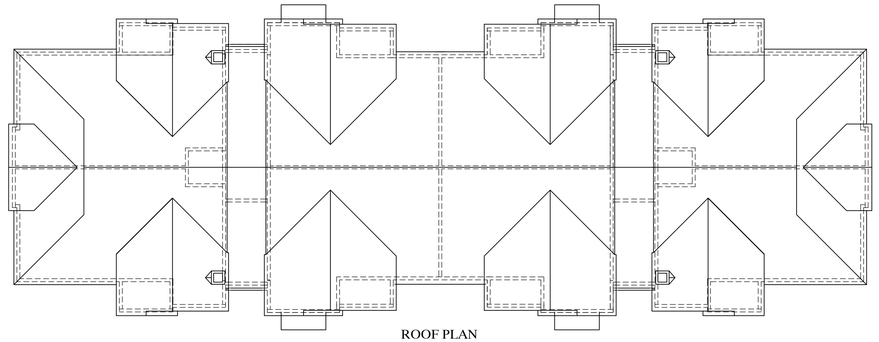

ROOF PLAN

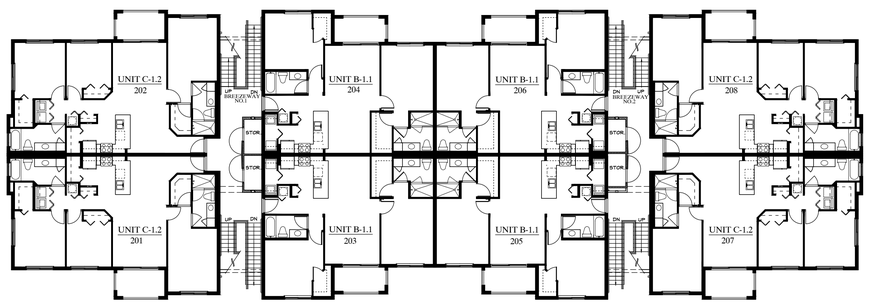

PLAN @ SECOND FLOOR

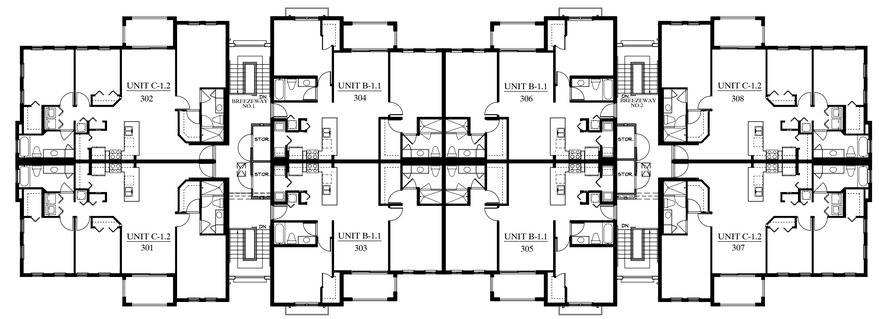

PLAN @ THIRD FLOOR

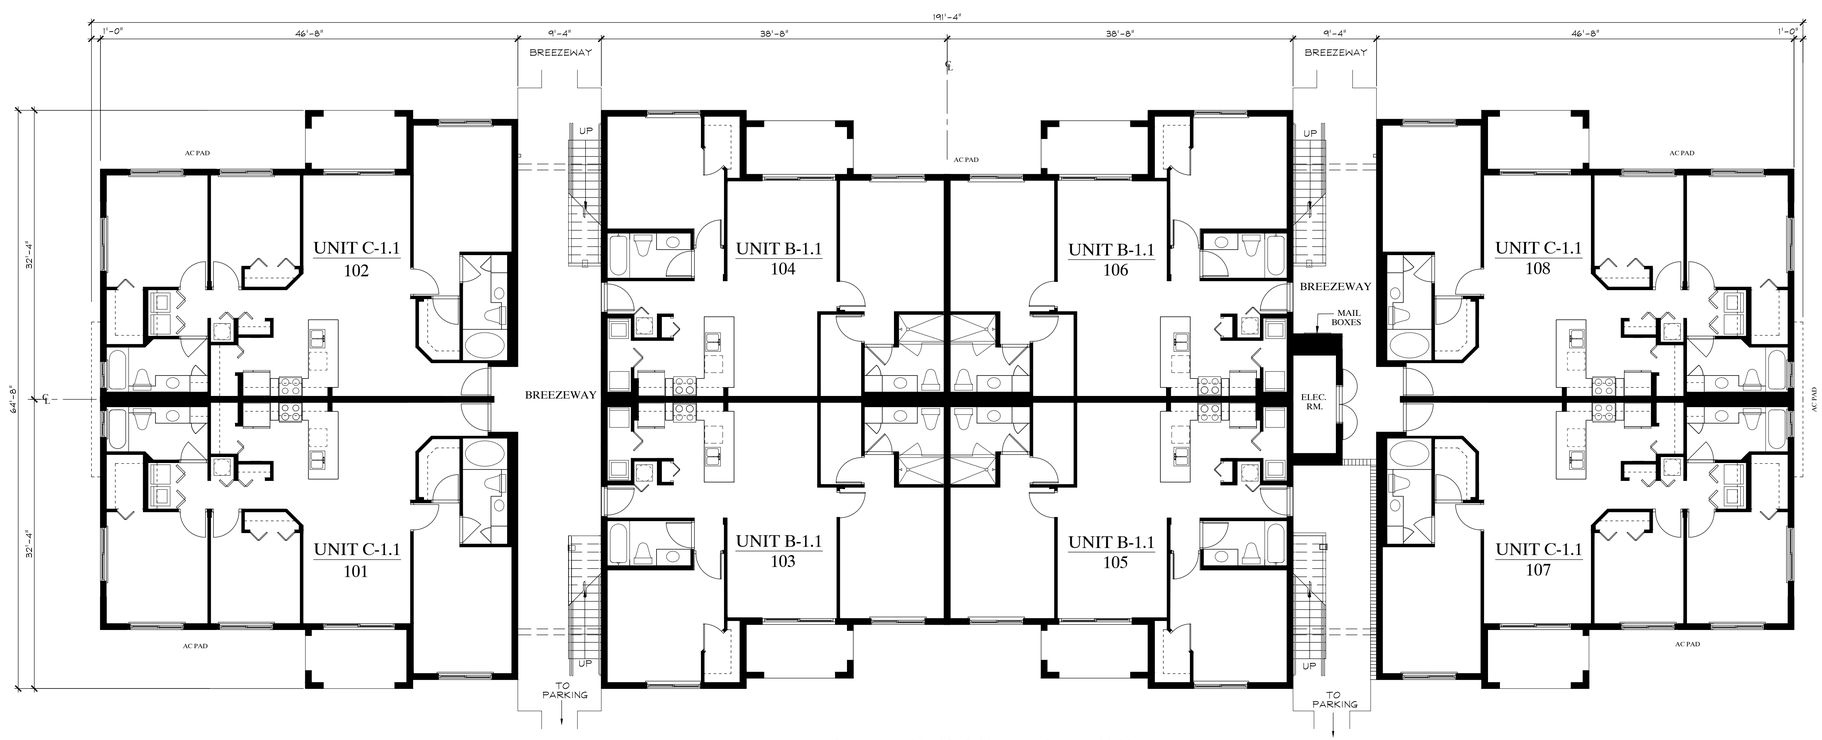

PLAN @ GROUND FLOOR

BUILDING TYPE V

(BUILDING NO. 4)

SCALE : 1/8" = 1'-0"

SHERIDAN STATION
WEST OF I-95
BETWEEN TAFT AND
SHERIDAN STREET

RAM
DEVELOPMENT CO.

ROGER FRY
& ASSOCIATES
ARCHITECTS, P.A.
AA 26000598
ROGER FRY, ARCHITECT
AR 7534
2791 BIRD AVENUE
COCONUT GROVE, FL. 33133
TEL. 305-446-7787
rfry@rogerfry.com

DATE	SHEET NUMBER
4/21/14	A-1.5

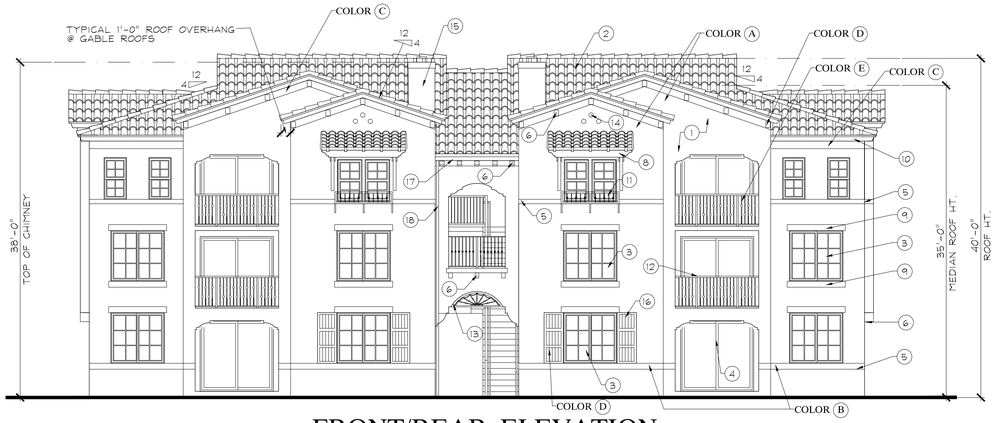

FRONT/REAR ELEVATION

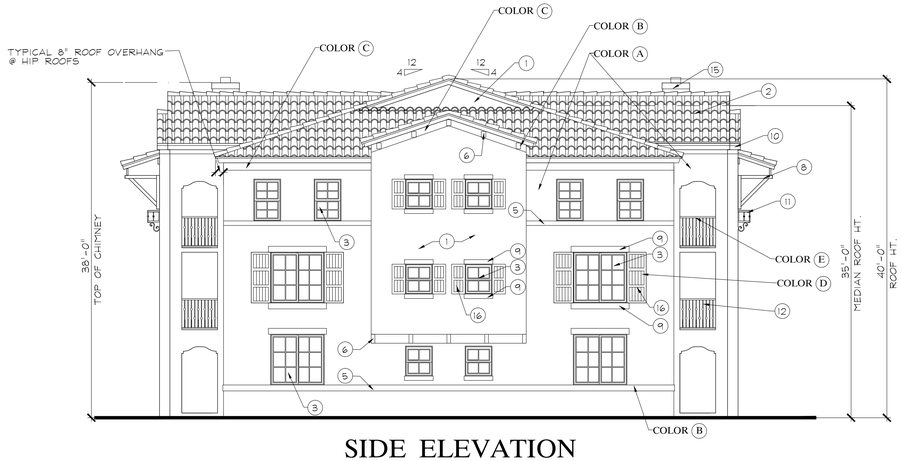

SIDE ELEVATION

BUILDING TYPE I

(BLDGS. NO. 2,5,7 & 11)

SCALE: 1/8"=1'-0"

MATERIAL LEGEND

1. LIGHT TEXTURE STUCCO.
2. CONCRETE BARREL-S ROOF TILE.
3. ALUMINUM WINDOWS. COLOR:DARK BRONZE FRAMES, IMPACT RESISTANT
4. ALUMINUM SLIDING GLASS DOOR COLOR:DARK BRONZE FRAMES, IMPACT RESISTANT
5. RAISED SMOOTH STUCCO BAND
6. DECORATIVE BRACKETS (RAFTER ENDS) (RESIN CAST IMITATION WOOD)
7. RAISED SMOOTH ARCH BANDS & COLUMN
8. WD BRACKET & BEAM
9. SMOOTH STUCCO BAND HEADER/SILL
10. WOOD FASCIA.
11. ALUMINUM PLANTER BOX
12. ALUMINUM RAILINGS (BLACK)
13. DECORATIVE ALUM. PANEL
14. DECORATIVE CLAY VENT PIPES
15. DECORATIVE CHIMNEY, (SMOOTH STUCCO FINISH)
16. DECORATIVE SHUTTERS (RESIN CAST IMITATION WOOD)
17. PAINTED ALUMINUM GUTTER
18. PAINTED ALUMINUM DOWNSPOUT

NOTE:
EIFS "STYROFOAM" WILL NOT BE SUBSTITUTED FOR THE MATERIALS SHOWN ON THESE ELEVATIONS

BUILDING COLORS

NOTE: ALL COLORS ARE BY SHERWIN WILLIAMS PAINTS

MAIN BODY	A	SW 7006
BANDING COLOR	B	SW 7526
UPPER BAND & SOFFIT @ ROOF	C	SW 7520
WOOD FASCIAS, DOORS BRACKETS & SHUTTERS	D	SW 7520
BALCONY RAILING & IRON WORK	E	BRONZE
ROOF TILES		ENTEGRA "TERRA COTTA" BLEND

1	7/1/14	REVISE AS PER ROUND 1 TAC COMMENTS

SHERIDAN STATION
WEST OF I-95
BETWEEN TAFT AND SHERIDAN STREET

RAM DEVELOPMENT CO.

ROGER FRY & ASSOCIATES ARCHITECTS, P.A.
AA 26000598
ROGER FRY, ARCHITECT
AR 7534
2791 BIRD AVENUE
COCONUT GROVE, FL. 33133
TEL. 305-446-7787
rfry@rogerfry.com

DATE	SHEET NUMBER
4/21/14	A-2.1

FRONT & REAR ELEVATION

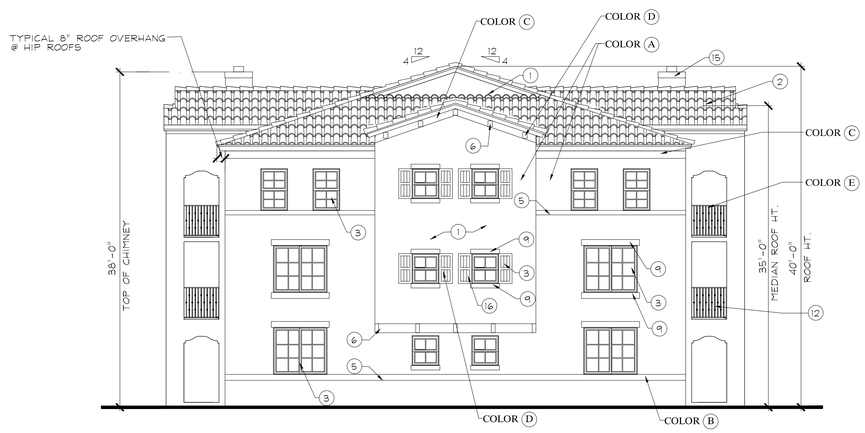

SIDE ELEVATION

BUILDING TYPE II

(BLDGS. NO. 10 & 15)

SCALE: 1/8"=1'-0"

MATERIAL LEGEND

1. LIGHT TEXTURE STUCCO.
2. CONCRETE BARREL-S ROOF TILE.
3. ALUMINUM WINDOWS. COLOR:DARK BRONZE FRAMES, IMPACT RESISTANT
4. ALUMINUM SLIDING GLASS DOOR COLOR:DARK BRONZE FRAMES, IMPACT RESISTANT
5. RAISED SMOOTH STUCCO BAND
6. DECORATIVE BRACKETS (RAFTER ENDS) (RESIN CAST IMITATION WOOD)
7. RAISED SMOOTH ARCH BANDS & COLUMN
8. WD BRACKET & BEAM
9. SMOOTH STUCCO BAND HEADER/SILL
10. WOOD FASCIA.
11. ALUMINUM PLANTER BOX
12. ALUMINUM RAILINGS (BLACK)
13. DECORATIVE ALUM. PANEL
14. DECORATIVE CLAY VENT PIPES
15. DECORATIVE CHIMNEY, (SMOOTH STUCCO FINISH)
16. DECORATIVE SHUTTERS (RESIN CAST IMITATION WOOD)
17. PAINTED ALUMINUM GUTTER
18. PAINTED ALUMINUM DOWNSPOUT

NOTE:
EIFS "STYROFOAM" WILL NOT BE SUBSTITUTED FOR THE MATERIALS SHOWN ON THESE ELEVATIONS

BUILDING COLORS

NOTE: ALL COLORS ARE BY SHERWIN WILLIAMS PAINTS

MAIN BODY	(A)	SW 7006
BANDING COLOR	(B)	SW 7526
UPPER BAND & SOFFIT @ ROOF	(C)	SW 7520
WOOD FASCIAS, DOORS BRACKETS & SHUTTERS	(D)	SW 7520
BALCONY RAILING & IRON WORK	(E)	BRONZE
ROOF TILES		ENTEGRA "TERRA COTTA" BLEND

1	7/1/14	REVISE AS PER ROUND 1 TAC COMMENTS

SHERIDAN STATION
WEST OF I-95
BETWEEN TAFT AND SHERIDAN STREET

RAM DEVELOPMENT CO.

ROGER FRY & ASSOCIATES ARCHITECTS, P.A.
AA 26000598
ROGER FRY, ARCHITECT
AR 7534
2791 BIRD AVENUE
COCONUT GROVE, FL. 33133
TEL. 305-446-7787
rfry@rogerfry.com

DATE	SHEET NUMBER
4/21/14	A-2.2

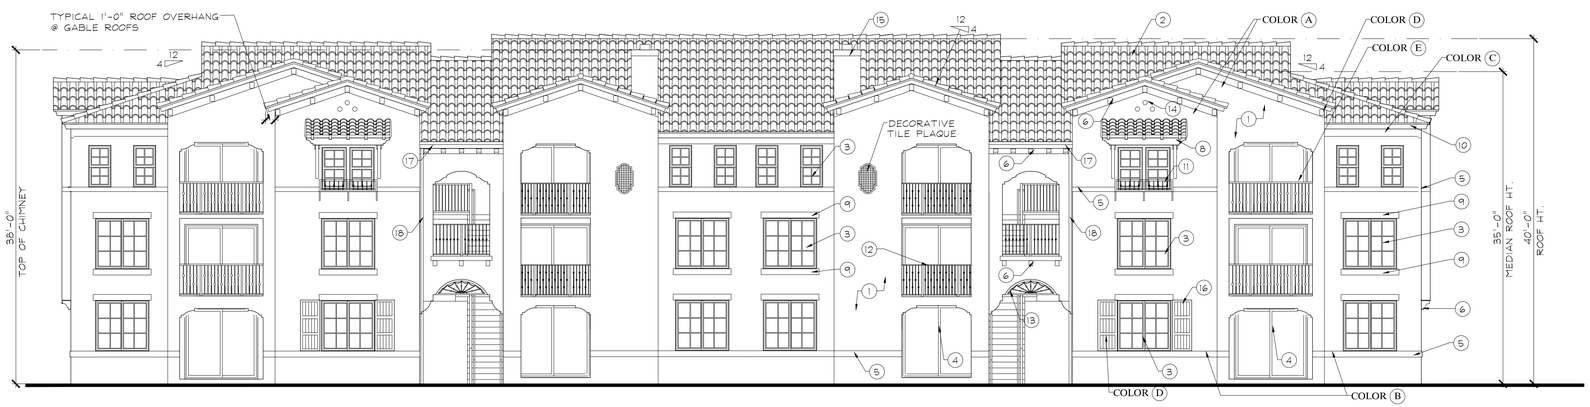

FRONT / REAR ELEVATION

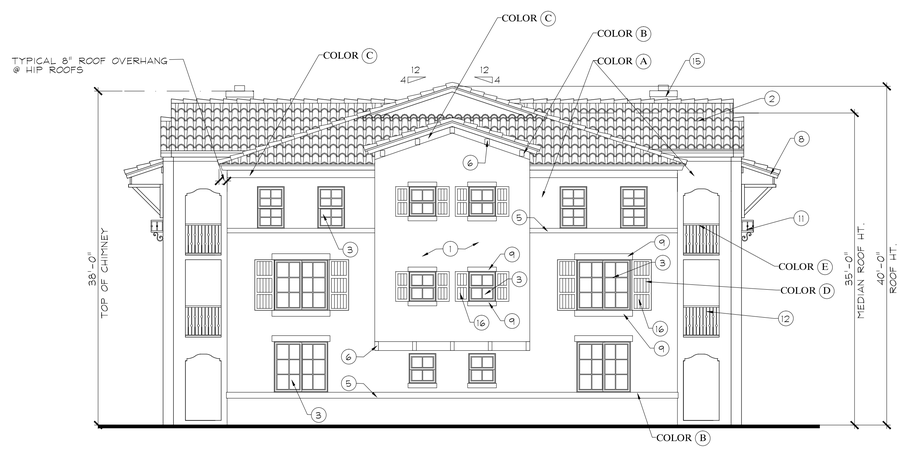

SIDE ELEVATION

BUILDING TYPE III

(BUILDINGS NO. 1, 6, 8, 12, 13, 14, 15 & 16)

SCALE: 1/8"=1'-0"

MATERIAL LEGEND

1. LIGHT TEXTURE STUCCO.
2. CONCRETE BARREL-S ROOF TILE.
3. ALUMINUM WINDOWS. COLOR:DARK BRONZE FRAMES, IMPACT RESISTANT
4. ALUMINUM SLIDING GLASS DOOR COLOR:DARK BRONZE FRAMES, IMPACT RESISTANT
5. RAISED SMOOTH STUCCO BAND
6. DECORATIVE BRACKETS (RAFTER ENDS) (RESIN CAST IMITATION WOOD)
7. RAISED SMOOTH ARCH BANDS & COLUMN
8. WD BRACKET & BEAM
9. SMOOTH STUCCO BAND HEADER/SILL
10. WOOD FASCIA.
11. ALUMINUM PLANTER BOX
12. ALUMINUM RAILINGS (BLACK)
13. DECORATIVE ALUM. PANEL
14. DECORATIVE CLAY VENT PIPES
15. DECORATIVE CHIMNEY, (SMOOTH STUCCO FINISH)
16. DECORATIVE SHUTTERS (RESIN CAST IMITATION WOOD)
17. PAINTED ALUMINUM GUTTER
18. PAINTED ALUMINUM DOWNSPOUT

NOTE:
EIFS "STYROFOAM" WILL NOT BE SUBSTITUTED FOR THE MATERIALS SHOWN ON THESE ELEVATIONS

BUILDING COLORS

NOTE: ALL COLORS ARE BY SHERWIN WILLIAMS PAINTS

MAIN BODY	A	SW 7006
BANDING COLOR	B	SW 7526
UPPER BAND & SOFFIT @ ROOF	C	SW 7520
WOOD FASCIAS, DOORS BRACKETS & SHUTTERS	D	SW 7520
BALCONY RAILING & IRON WORK	E	BRONZE
ROOF TILES		ENTEGRA "TERRA COTTA" BLEND

1	7/1/14	REVISE AS PER ROUND 1 TAC COMMENTS

SHERIDAN STATION
WEST OF I-95
BETWEEN TAFT AND SHERIDAN STREET

RAM DEVELOPMENT CO.

ROGER FRY & ASSOCIATES ARCHITECTS, P.A.
AA 26000598
ROGER FRY, ARCHITECT
AR 7534
2791 BIRD AVENUE
COCONUT GROVE, FL. 33133
TEL. 305-446-7787
rfry@rogerfry.com

DATE	SHEET NUMBER
4/21/14	A-2.3

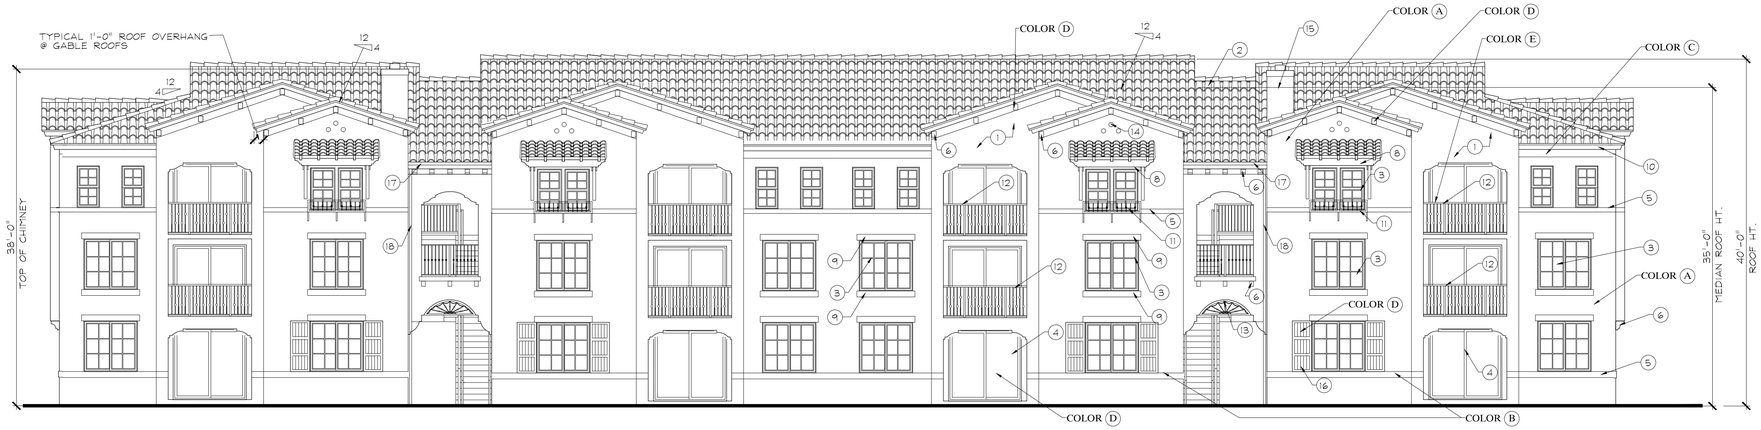

FRONT / REAR ELEVATION

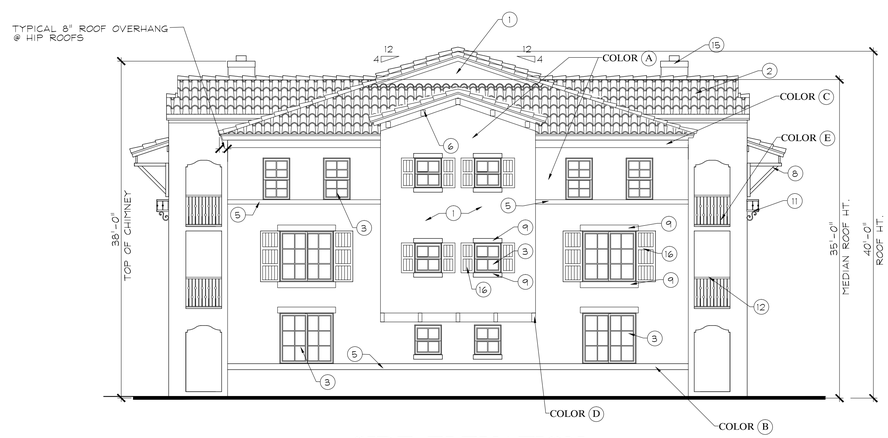

SIDE ELEVATION

BUILDING TYPE IV

(BLDGS. NO. 3 & 9)

SCALE: 1/8" = 1'-0"

MATERIAL LEGEND

1. LIGHT TEXTURE STUCCO.
2. CONCRETE BARREL-S ROOF TILE.
3. ALUMINUM WINDOWS. COLOR:DARK BRONZE FRAMES, IMPACT RESISTANT
4. ALUMINUM SLIDING GLASS DOOR COLOR:DARK BRONZE FRAMES, IMPACT RESISTANT
5. RAISED SMOOTH STUCCO BAND
6. DECORATIVE BRACKETS (RAFTER ENDS) (RESIN CAST IMITATION WOOD)
7. RAISED SMOOTH ARCH BANDS & COLUMN
8. WD BRACKET & BEAM
9. SMOOTH STUCCO BAND HEADER/SILL
10. WOOD FASCIA.
11. ALUMINUM PLANTER BOX
12. ALUMINUM RAILINGS (BLACK)
13. DECORATIVE ALUM. PANEL
14. DECORATIVE CLAY VENT PIPES
15. DECORATIVE CHIMNEY. (SMOOTH STUCCO FINISH)
16. DECORATIVE SHUTTERS (RESIN CAST IMITATION WOOD)
17. PAINTED ALUMINUM GUTTER
18. PAINTED ALUMINUM DOWNSPOUT

NOTE:
EIFS "STYROFOAM" WILL NOT BE SUBSTITUTED FOR THE MATERIALS SHOWN ON THESE ELEVATIONS

BUILDING COLORS

NOTE: ALL COLORS ARE BY SHERWIN WILLIAMS PAINTS

MAIN BODY	(A)	SW 7006
BANDING COLOR	(B)	SW 7526
UPPER BAND & SOFFIT @ ROOF	(C)	SW 7520
WOOD FASCIAS, DOORS BRACKETS & SHUTTERS	(D)	SW 7520
BALCONY RAILING & IRON WORK	(E)	BRONZE
ROOF TILES		ENTEGRA "TERRA COTTA" BLEND

1	7/1/14	REVISE AS PER ROUND 1 TAC COMMENTS

SHERIDAN STATION
WEST OF I-95
BETWEEN TAFT AND SHERIDAN STREET

RAM DEVELOPMENT CO.

ROGER FRY & ASSOCIATES ARCHITECTS, P.A.
AA 26000598
ROGER FRY, ARCHITECT
AR 7534
2791 BIRD AVENUE
COCONUT GROVE, FL. 33133
TEL. 305-446-7787
rfry@rogerfry.com

DATE	SHEET NUMBER
4/21/14	A-2.4

FRONT / REAR ELEVATION

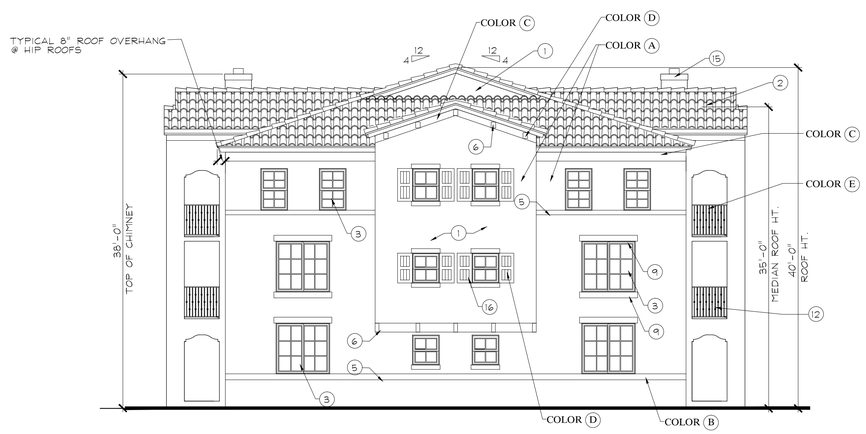

SIDE ELEVATION

BUILDING TYPE V

(BLDGS. NO. 4)

SCALE: 1/8" = 1'-0"

MATERIAL LEGEND

1. LIGHT TEXTURE STUCCO.
2. CONCRETE BARREL-S ROOF TILE.
3. ALUMINUM WINDOWS. COLOR:DARK BRONZE FRAMES, IMPACT RESISTANT
4. ALUMINUM SLIDING GLASS DOOR COLOR:DARK BRONZE FRAMES, IMPACT RESISTANT
5. RAISED SMOOTH STUCCO BAND
6. DECORATIVE BRACKETS (RAFTER ENDS) (RESIN CAST IMITATION WOOD)
7. RAISED SMOOTH ARCH BANDS & COLUMN
8. WD BRACKET & BEAM
9. SMOOTH STUCCO BAND HEADER/SILL
10. WOOD FASCIA.
11. ALUMINUM PLANTER BOX
12. ALUMINUM RAILINGS (BLACK)
13. DECORATIVE ALUM. PANEL
14. DECORATIVE CLAY VENT PIPES
15. DECORATIVE CHIMNEY, (SMOOTH STUCCO FINISH)
16. DECORATIVE SHUTTERS (RESIN CAST IMITATION WOOD)
17. PAINTED ALUMINUM GUTTER
18. PAINTED ALUMINUM DOWNSPOUT

NOTE:
EIFS "STYROFOAM" WILL NOT BE SUBSTITUTED FOR THE MATERIALS SHOWN ON THESE ELEVATIONS

BUILDING COLORS

NOTE: ALL COLORS ARE BY SHERWIN WILLIAMS PAINTS

MAIN BODY	A	SW 7006
BANDING COLOR	B	SW 7526
UPPER BAND & SOFFIT @ ROOF	C	SW 7520
WOOD FASCIAS, DOORS BRACKETS & SHUTTERS	D	SW 7520
BALCONY RAILING & IRON WORK	E	BRONZE
ROOF TILES		ENTEGRA "TERRA COTTA" BLEND

1	7/1/14	REVISE AS PER ROUND 1 TAC COMMENTS

SHERIDAN STATION
WEST OF I-95
BETWEEN TAFT AND SHERIDAN STREET

RAM DEVELOPMENT CO.

ROGER FRY & ASSOCIATES ARCHITECTS, P.A.
AA 26000598
ROGER FRY, ARCHITECT
AR 7534
2791 BIRD AVENUE
COCONUT GROVE, FL. 33133
TEL. 305-446-7787
rfry@rogerfry.com

DATE	SHEET NUMBER
4/21/14	A-2.5

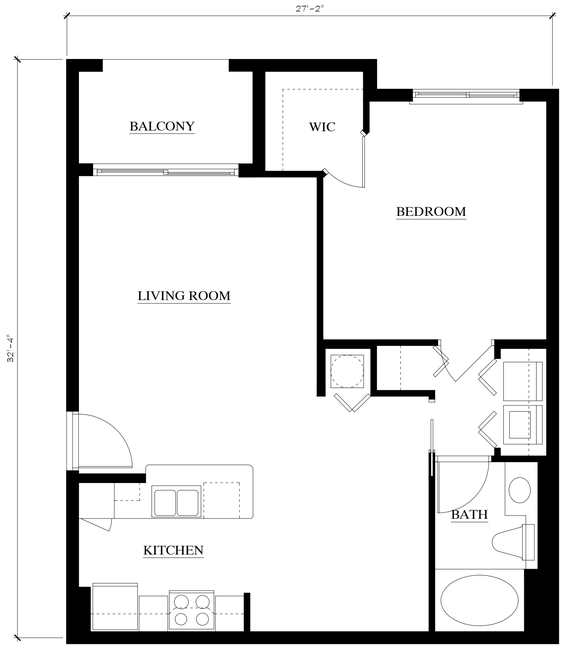

UNIT A-1

A.C. AREA = 800 S.F.
BALC. AREA = 61 S.F.

UNIT B-1.1

A.C. AREA = 1,097 S.F.
BALC. AREA = 72 S.F.

UNIT B-1.2

A.C. AREA = 1,106 S.F.
BALC. AREA = 72 S.F.

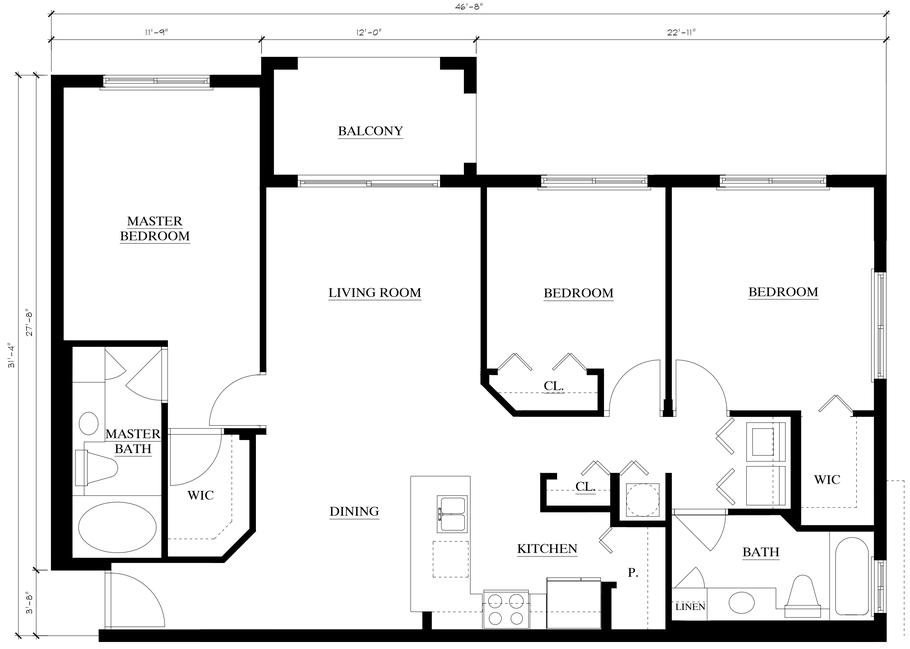

UNIT C-1.1

A.C. AREA = 1,260 S.F.
BALC. AREA = 75 S.F.

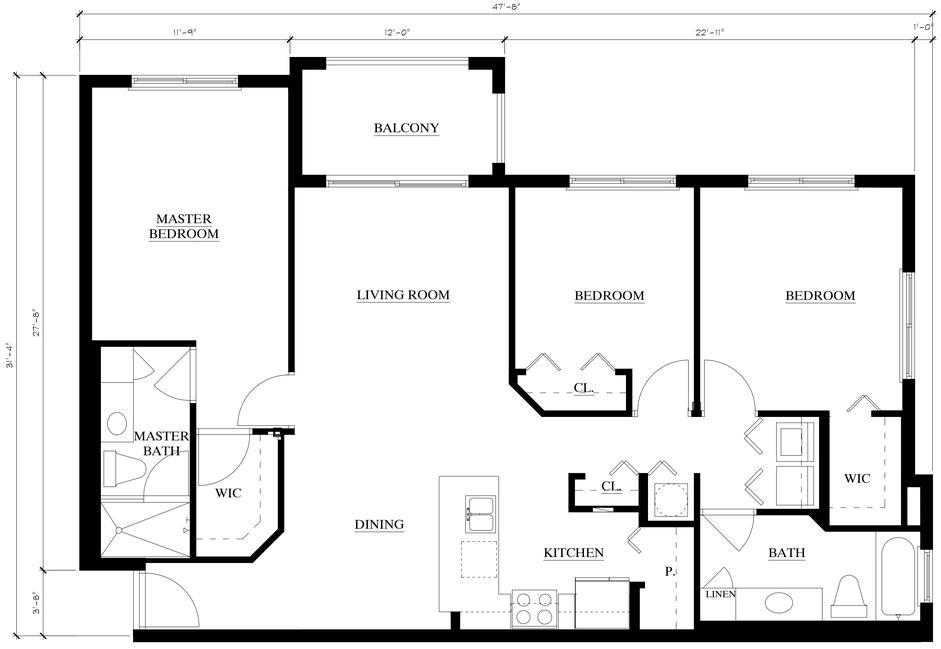

UNIT C-1.2

A.C. AREA = 1,269 S.F.
BALC. AREA = 75 S.F.

TYPICAL UNIT PLANS

SCALE: 1/4"=1'-0"

SHERIDAN STATION
WEST OF I-95
BETWEEN TAFT AND SHERIDAN STREET

RAM DEVELOPMENT CO.

ROGER FRY & ASSOCIATES ARCHITECTS, P.A.
AA 26000598
ROGER FRY, ARCHITECT
AR 7534
2791 BIRD AVENUE
COCONUT GROVE, FL. 33133
TEL. 305-446-7787
rfry@rogerfry.com

DATE	SHEET NUMBER
4/21/14	A-3.1

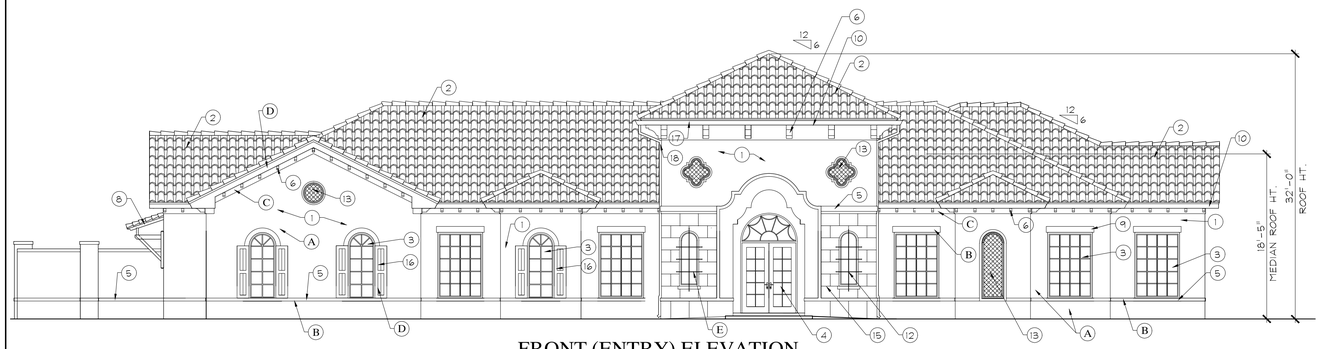

FRONT (ENTRY) ELEVATION

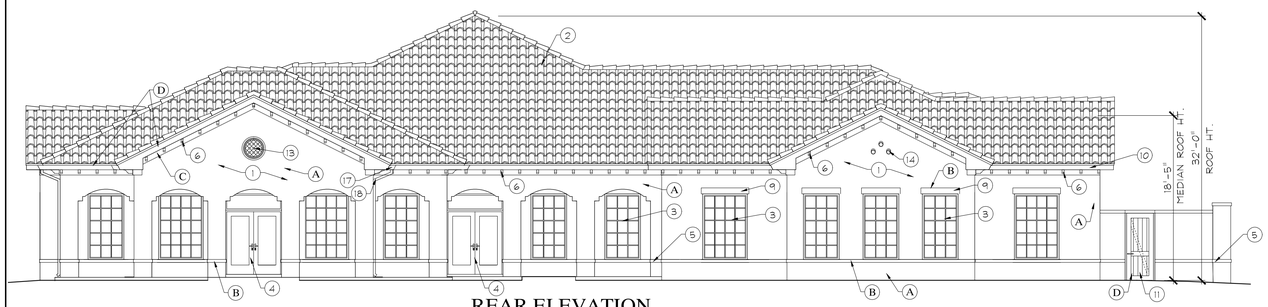

REAR ELEVATION

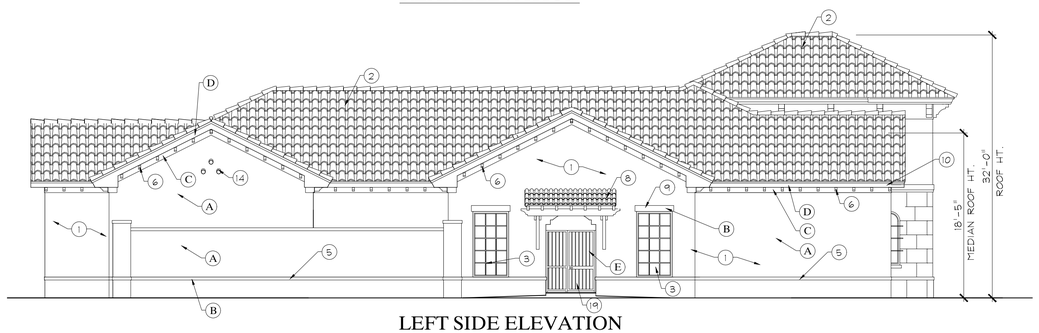

LEFT SIDE ELEVATION

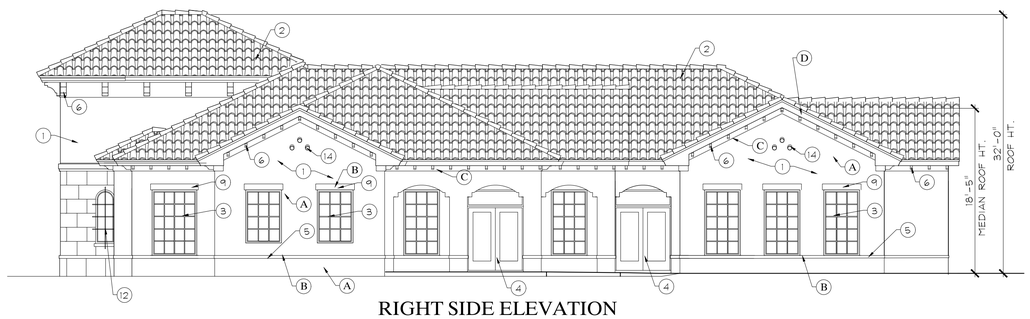

RIGHT SIDE ELEVATION

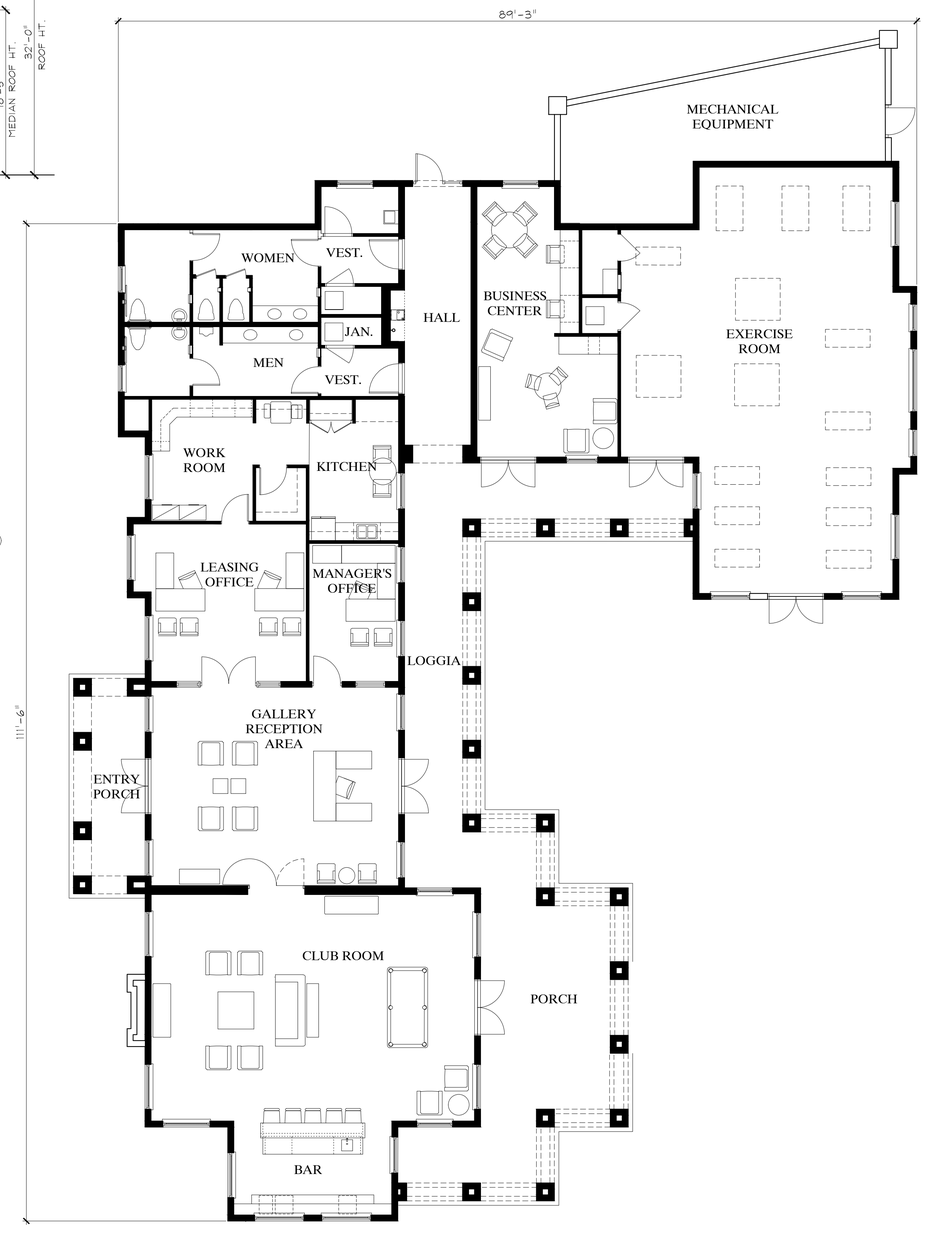

FLOOR PLAN

MATERIAL LEGEND

1. LIGHT TEXTURE STUCCO.
2. CEMENT BARREL-S ROOF TILE.
3. ALUMINUM WINDOWS. COLOR:DARK BRONZE FRAMES, IMPACT RESISTANT
4. WOOD/ALUMINUM CLAD FRENCH DOOR WITH TRANSOM
5. RAISED SMOOTH STUCCO BAND
6. DECORATIVE BRACKETS (RAFTER ENDS) (RESIN CAST IMITATION WOOD)
7. DECORATIVE ALUM. PANEL
8. WD BRACKET & BEAM
9. SMOOTH STUCCO BAND HEADER/SILL
10. WOOD FASCIA.
11. WOOD DOOR
12. DECORATIVE ALUMINUM CAGE
13. DECORATIVE TILE PLAQUE
14. DECORATIVE CLAY VENT PIPES
15. PRE-CAST CONCRETE VENEER
16. DECORATIVE SHUTTERS (RESIN CAST IMITATION WOOD)
17. BRONZE ALUMINUM GUTTER
18. BRONZE ALUMINUM DOWNSPOUT
19. ALUMINUM GATE

BUILDING COLORS

NOTE: ALL COLORS ARE BY SHERWIN WILLIAMS PAINTS

MAIN BODY	A	SW 7006
BANDING COLOR	B	SW 7526
UPPER BAND & SOFFIT @ ROOF	C	SW 7520
WOOD FASCIAS, DOORS BRACKETS & SHUTTERS	D	SW 7520
BALCONY RAILING & IRON WORK	E	BRONZE
ROOF TILES		ENTEGRA "TERRA COTTA" BLEND

2	8/18/14	REVISE AS PER ROUND 2 TAC COMMENTS
1	7/1/14	REVISE AS PER ROUND 1 TAC COMMENTS

SHERIDAN STATION

WEST OF I-95
BETWEEN TAFT AND SHERIDAN STREET

RAM DEVELOPMENT CO.

ROGER FRY & ASSOCIATES ARCHITECTS, P.A.
AA 26000598
ROGER FRY, ARCHITECT
AR 7534
2791 BIRD AVENUE
COCONUT GROVE, FL. 33133
TEL. 305-446-7787
rfry@rogerfry.com

DATE	SHEET NUMBER
4/21/14	A-4.1

CLUBHOUSE FLOORPLAN & ELEVATIONS

SCALE: 1/8" = 1'-0"

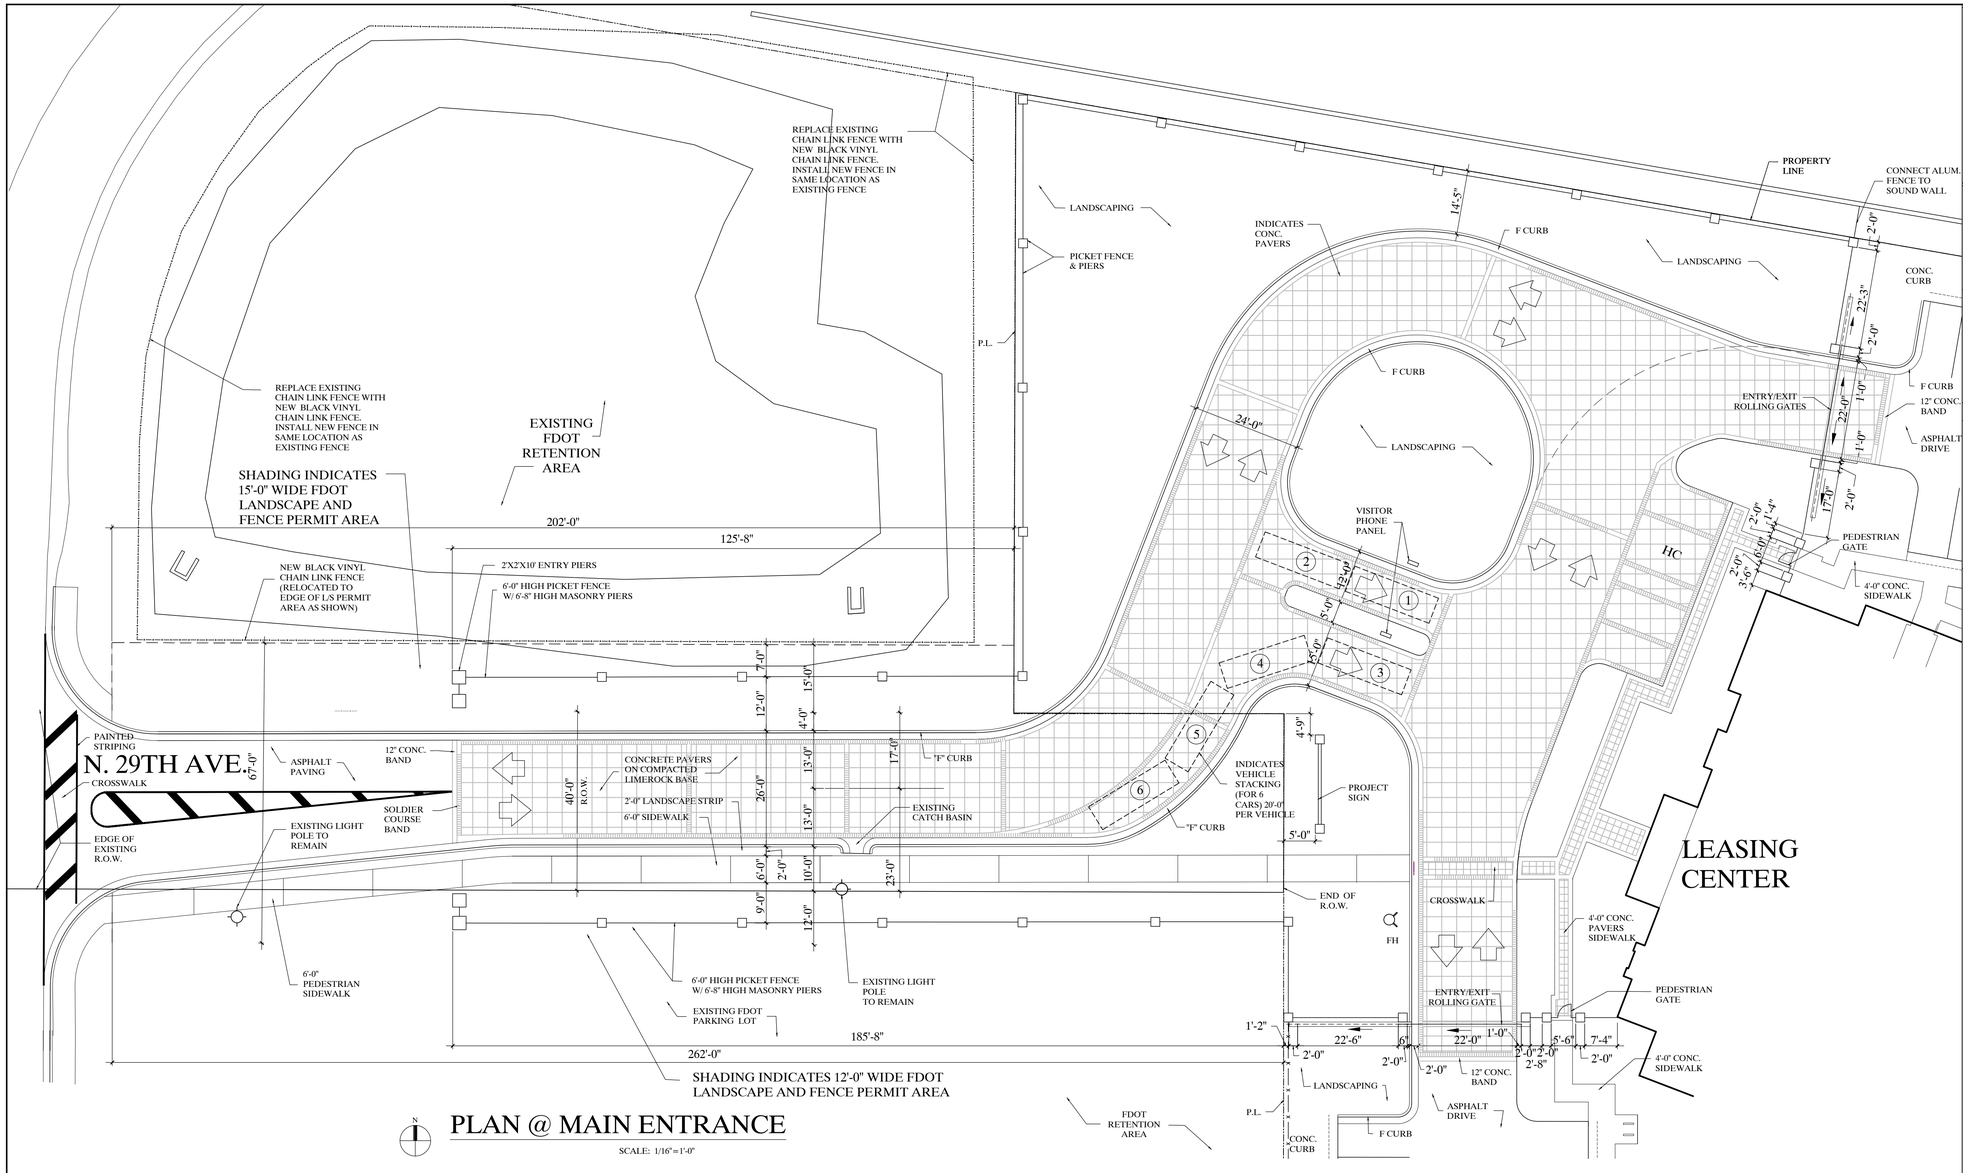

N

PLAN @ MAIN ENTRANCE

SCALE: 1/16"=1'-0"

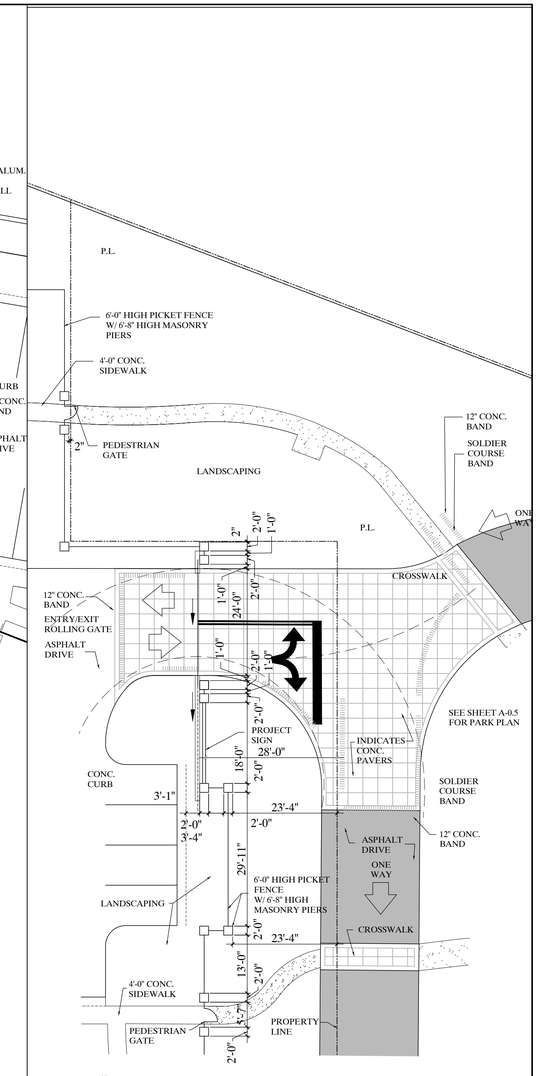

N

PLAN @ PARK ENTRANCE

SCALE: 1/16"=1'-0"

2	8/18/14	REVISE AS PER ROUND 2 TAC COMMENTS
1	7/1/14	ADD THIS SHEET

SHERIDAN STATION

WEST OF I-95
BETWEEN TAFT AND SHERIDAN STREET

RAM DEVELOPMENT CO.

ROGER FRY & ASSOCIATES ARCHITECTS, P.A.
AA 26000598
ROGER FRY, ARCHITECT
AR 7534
2791 BIRD AVENUE
COCONUT GROVE, FL. 33133
TEL. 305-446-7787
rfry@rogerfry.com

DATE	SHEET NUMBER
4/21/14	A-5.1

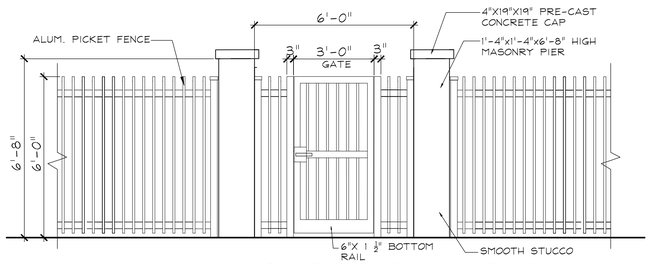

ELEVATION @ PEDESTRIAN GATE

SCALE: 3/8"=1'-0"

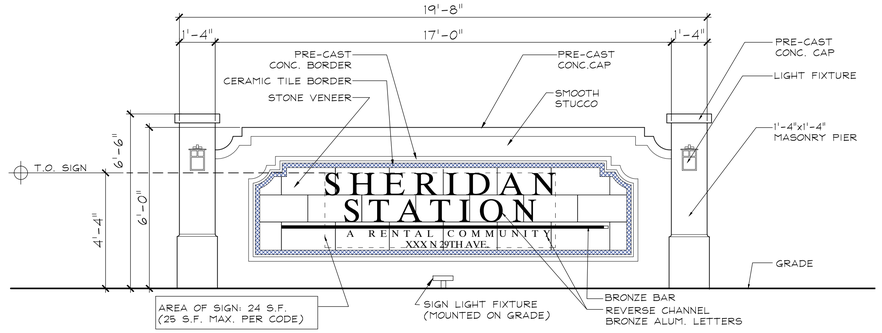

ELEVATION @ MAIN ENTRY SIGN @ N. 29TH AVENUE (PRIMARY ENTRANCE)

SCALE: 3/8"=1'-0"

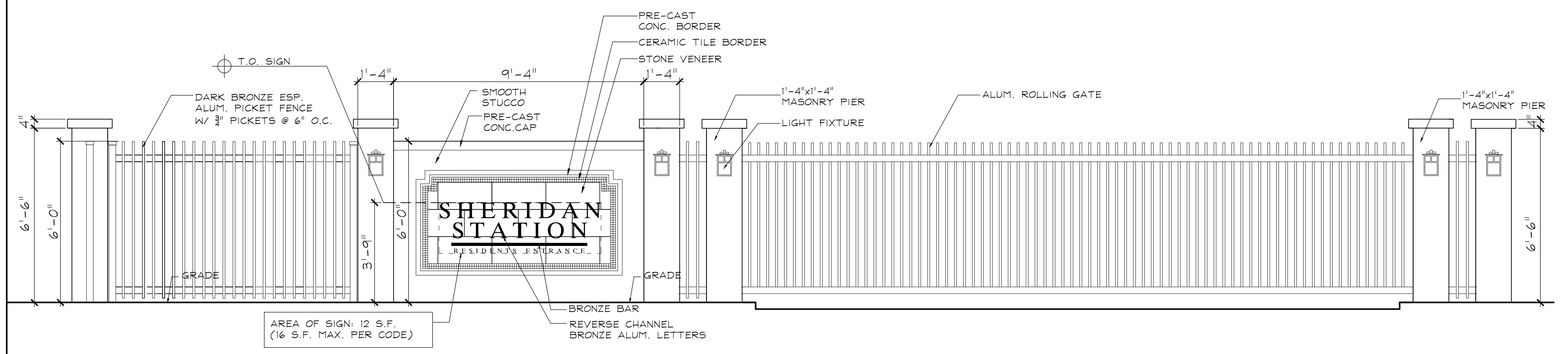

ELEVATION @ SIGN & GATE @ RESIDENT ENTRANCE @ PARK (SECONDARY ENTRANCE)

SCALE: 3/8"=1'-0"

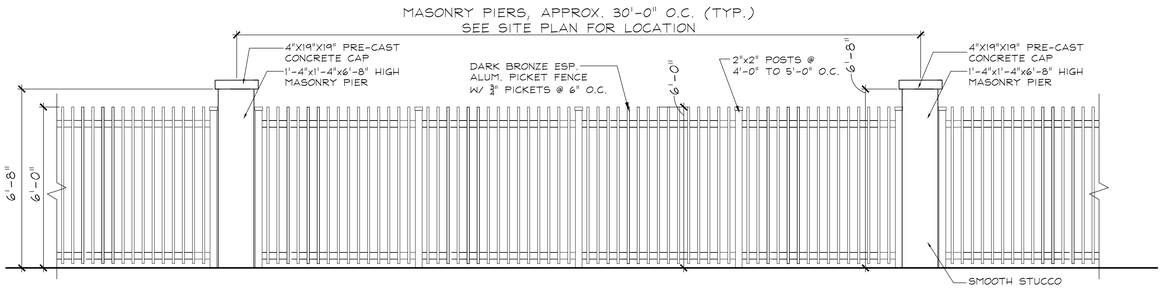

ELEVATION @ PERIMETER FENCE, TYPE "A"

SCALE: 3/8"=1'-0"

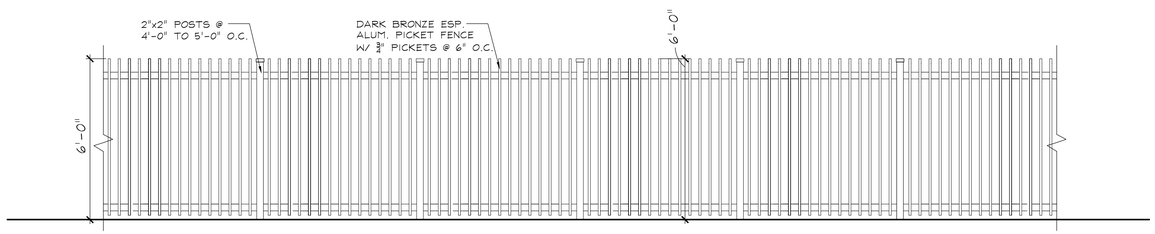

ELEVATION @ PERIMETER FENCE, TYPE "B"

SCALE: 3/8"=1'-0"

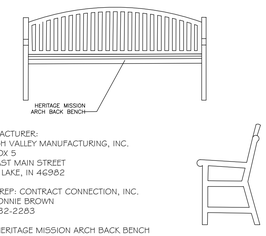

MANUFACTURER:
WABASH VALLEY MANUFACTURING, INC.
P.O. BOX 5
505 EAST MAIN STREET
SILVER LAKE, IN 46982

LOCAL REP: CONTRACT CONNECTION, INC.
ATT: CONNIE BROWN
800-432-2283

ITEM: HERITAGE MISSION ARCH BACK BENCH
MODEL NO. HR 305 6' BENCH

NOTE: INSTALL PER MANUFACTURER'S SPECIFICATIONS

MATERIALS: POLY-VINYL COATING ON METAL FRAME

SITE BENCH

N.T.S.

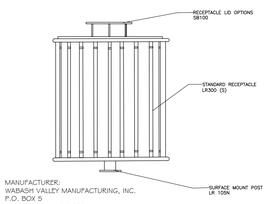

MANUFACTURER:
WABASH VALLEY MANUFACTURING, INC.
P.O. BOX 5
505 EAST MAIN STREET
SILVER LAKE, IN 46982

LOCAL REP: CONTRACT CONNECTION, INC.
ATT: CONNIE BROWN
800-432-2283

ITEM: STANDARD RECEPTACLE, LR 300 (5) WITH SLATS
RECEPTACLE LID, SOLID BONNET WITH DOWNWARD SLANT,SB100
SURFACE MOUNT POST, LR105N

MATERIALS: POLY-VINYL COATING ON METAL FRAME

SITE TRASH RECEPTACLE

N.T.S.

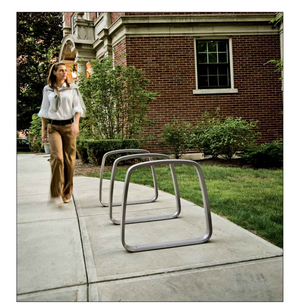

TYPICAL BIKE RACK

MODEL: RIDE, MANUF: LANDSCAPE FORMS

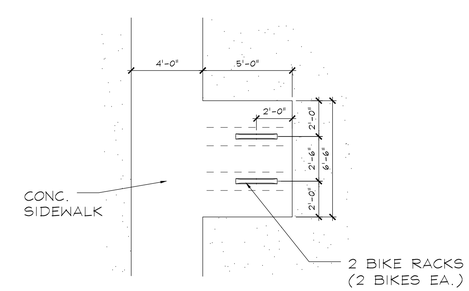

PLAN @ BIKE RACK SLAB

3	9/10/14	REVISE AS PER ROUND 3 TAC COMMENTS
2	8/18/14	REVISE AS PER ROUND 2 TAC COMMENTS
1	7/1/14	REVISE AS PER ROUND 1 TAC COMMENTS

SHERIDAN STATION

WEST OF I-95
BETWEEN TAFT AND
SHERIDAN STREET

RAM
DEVELOPMENT CO.

ROGER FRY
& ASSOCIATES
ARCHITECTS, P.A.
AA 26000598
ROGER FRY, ARCHITECT
AR 7534
2791 BIRD AVENUE
COCONUT GROVE, FL. 33133
TEL. 305-446-7787
rfry@rogerfry.com

DATE	SHEET NUMBER
4/21/14	A-5.2

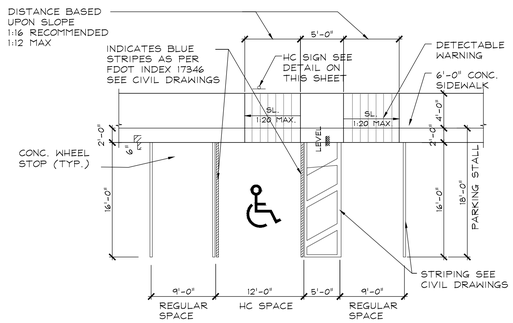

TYPICAL PARKING SPACE DETAILS (@ SIDEWALKS)

1"=10'-0"

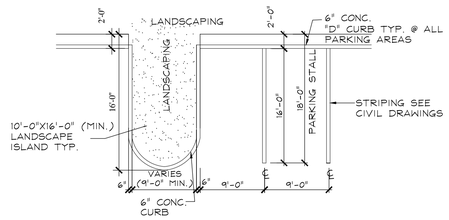

TYPICAL PARKING SPACE DETAIL (@ PERIMETER L/S AREAS)

1"=10'-0"

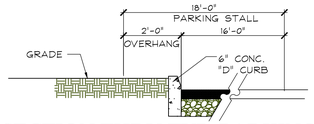

SECTION THRU TYP. PARKING STALL ADJACENT TO LANDSCAPING

SCALE:1/8" = 1'-0"

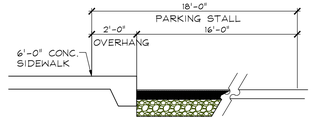

SECTION THRU TYP. PARKING STALL ADJACENT TO SIDEWALK

SCALE:1/8" = 1'-0"

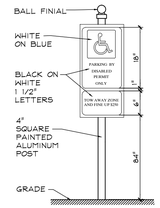

HANDICAPPED SIGN DETAIL

N.T.S.

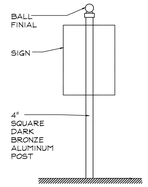

POST DETAIL FOR TRAFFIC SIGNS

N.T.S.

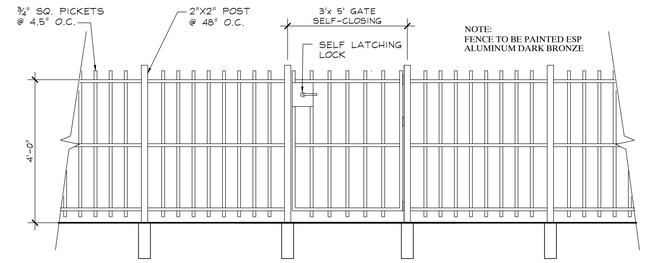

ELEVATION @ TYPICAL FENCE @ POOL AREA & TOT PLAY

SCALE:1/2"=1'-0"

PARKING STALL DETAILS

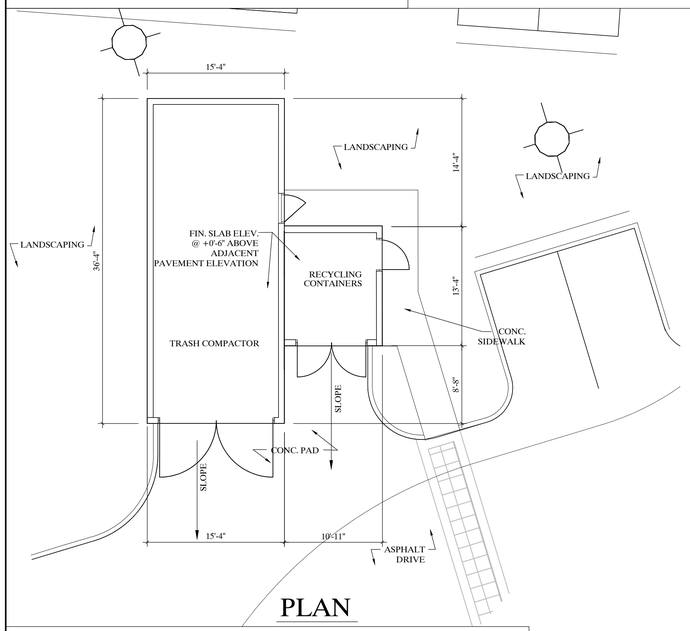

PLAN

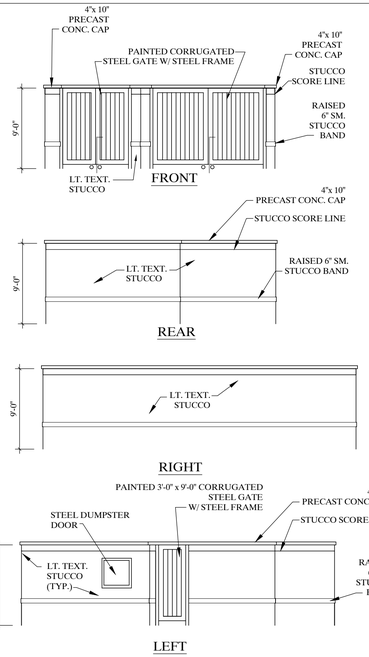

TRASH COMPACTOR & RECYCLING ENCLOSURE

SCALE: 1/8" = 1'-0"

ELEVATIONS

BY GAMETIME (GAMETIME.COM) MODEL NO. 85154

1 CLIMBING EQUIPMENT

BY GAMETIME (GAMETIME.COM) MODEL NO. 12583

2 SWING SET

BY GAMETIME (GAMETIME.COM) MODEL NO. 28001

3 PICNIC TABLE @ TOT PLAY AREA

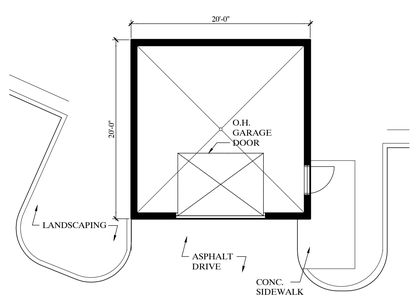

PLAN

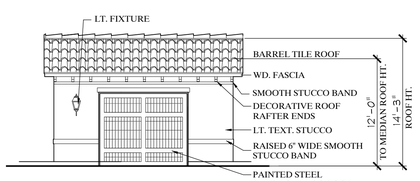

FRONT ELEVATION

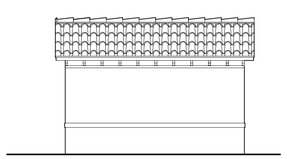

REAR ELEVATION

SEE FRONT ELEVATION FOR TYP. FIN. NOTES

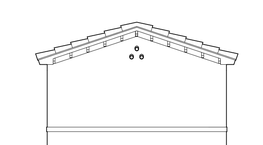

LEFT SIDE ELEVATION

SEE FRONT ELEVATION FOR TYP. FIN. NOTES

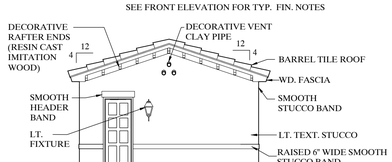

RIGHT SIDE ELEVATION

STORAGE BUILDING

SCALE: 1/8" = 1'-0"

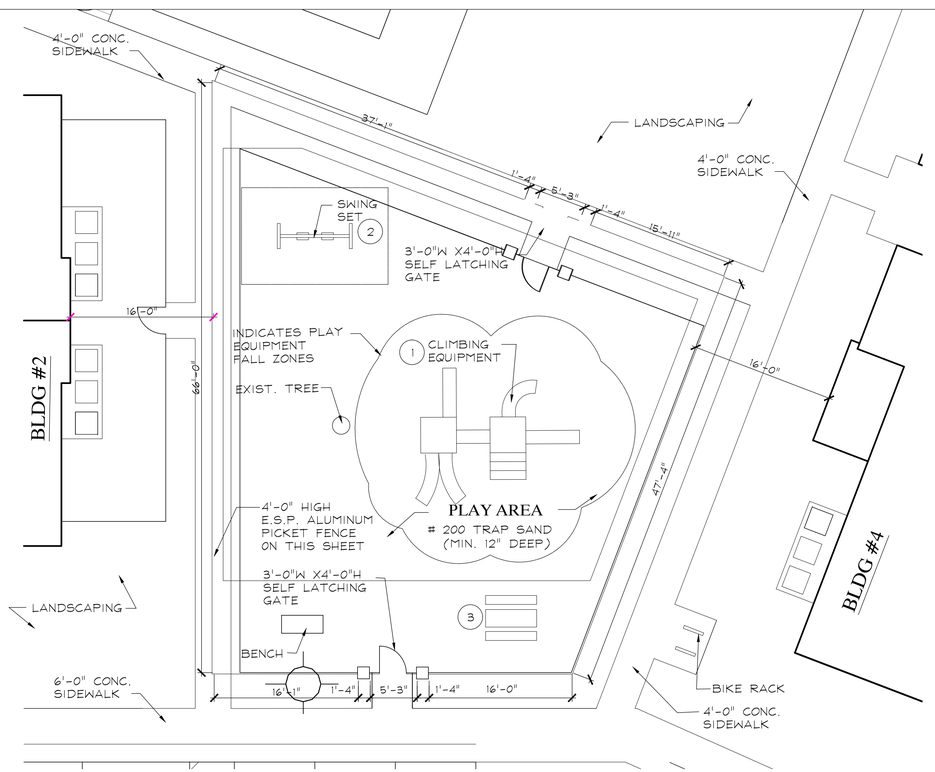

PLAN @ TOT PLAY AREA @ RESIDENTIAL SITE

SCALE: 1/8"=1'-0"

2	8/18/14	REVISE AS PER ROUND 2 TAC COMMENTS
1	7/1/14	REVISE AS PER ROUND 1 TAC COMMENTS

SHERIDAN STATION

WEST OF I-95
BETWEEN TAFT AND SHERIDAN STREET

RAM DEVELOPMENT CO.

ROGER FRY & ASSOCIATES ARCHITECTS, P.A.
AA 26000598
ROGER FRY, ARCHITECT
AR 7534
2791 BIRD AVENUE
COCONUT GROVE, FL. 33133
TEL. 305-446-7787
rfry@rogerfry.com

DATE	SHEET NUMBER
4/21/14	A-5.3

Luminaire Schedule

Project: SHERIDAN STATION REVS

Symbol	Qty	Label	Description	Lumens/Lamp	LLD	LDD	LLF	Lum. Watts	Total Watts
SA	10	SA	LUMEC: L40U-STM-150MH-ACDR-HXI @ POLE 17FT AFG	14000	1.000	1.000	1.000	192.02	1920.2
SB	36	SB	Ecolume ECA18-FV-400PSMH POLE AT 25FT AFG	44000	1.000	1.000	0.750	452	16272
SD	3	SD	Ecolume ECA18-2V-400PSMH @ POLE 25FT AFG	44000	1.000	1.000	0.750	452	1356
SE	3	SE	Ecolume ECA18-3V-400PSMH-HS @ POLE 25FT AFG	44000	1.000	1.000	0.750	452	1356

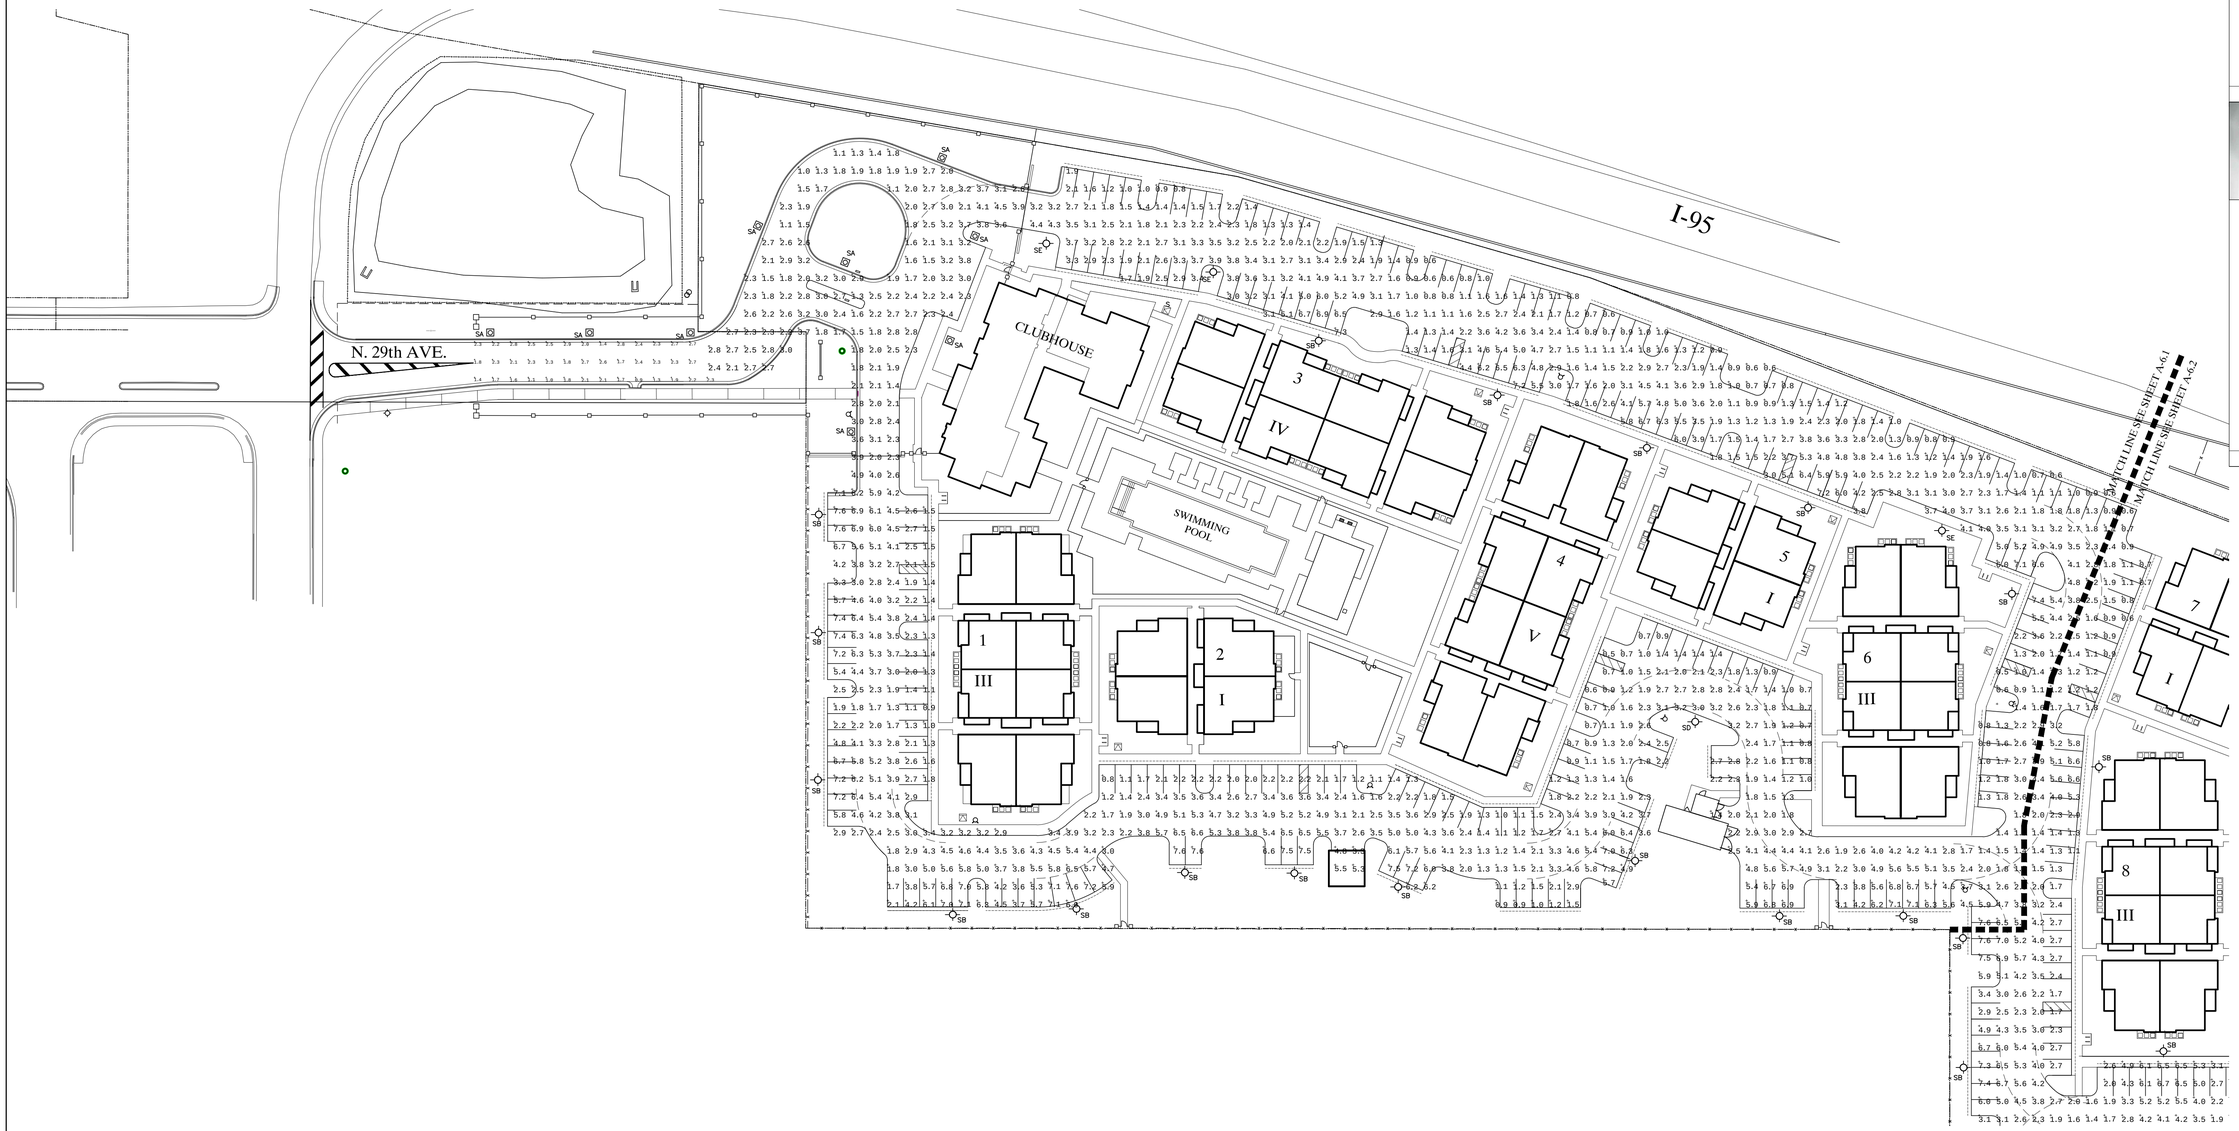

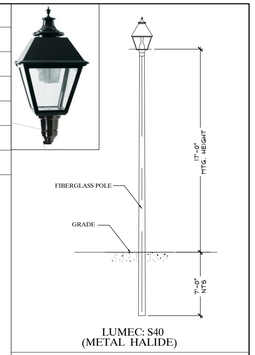

LUMEC: S40
(METAL HALIDE)

SITE LIGHT: TYPE SA

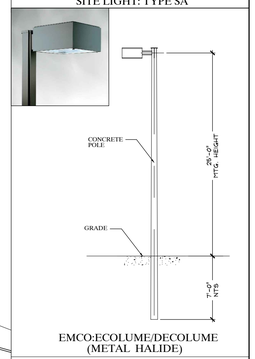

EMCO:ECOLUME/DECOLUME
(METAL HALIDE)

SITE LIGHT: TYPE SB & SD

PARTIAL SITE LIGHTING PHOTOMETRICS PLAN @ RESIDENTIAL SITE

SCALE: 1'-0"=40'-0"

2	11/13/14	REVISE SITE LIGHTING AND PHOTOMETRICS
1	7/1/14	ADD THIS SHEET

SHERIDAN STATION
WEST OF I-95
BETWEEN TAFT AND SHERIDAN STREET

RAM DEVELOPMENT CO.

ROGER FRY & ASSOCIATES ARCHITECTS, P.A.
AA 26000598
ROGER FRY, ARCHITECT
AR 7534
2791 BIRD AVENUE
COCONUT GROVE, FL. 33133
TEL. 305-446-7787
rfry@rogerfry.com

DATE	SHEET NUMBER
4/21/14	A-6.1

Luminaire Schedule

Project: SHERIDAN STATION REV6

Symbol	Qty	Label	Description	Lumens/Lamp	LLD	LDD	LLF	Lum. Watts	Total Watts
SA	10	SA	LUMEC: L40U-STM-150MH-ACDR-HX3 @ POLE 17FT AFG	14000	1.000	1.000	1.000	192.02	1920.2
SB	36	SB	Ecolume ECA18-FV-400PSMH POLE AT 25FT AFG	44000	1.000	1.000	0.750	452	16272
SD	3	SD	Ecolume ECA18-QV-400PSMH @ POLE 25FT AFG	44000	1.000	1.000	0.750	452	1356
SE	3	SE	Ecolume ECA18-3V-400PSMHHS @ POLE 25FT AFG	44000	1.000	1.000	0.750	452	1356

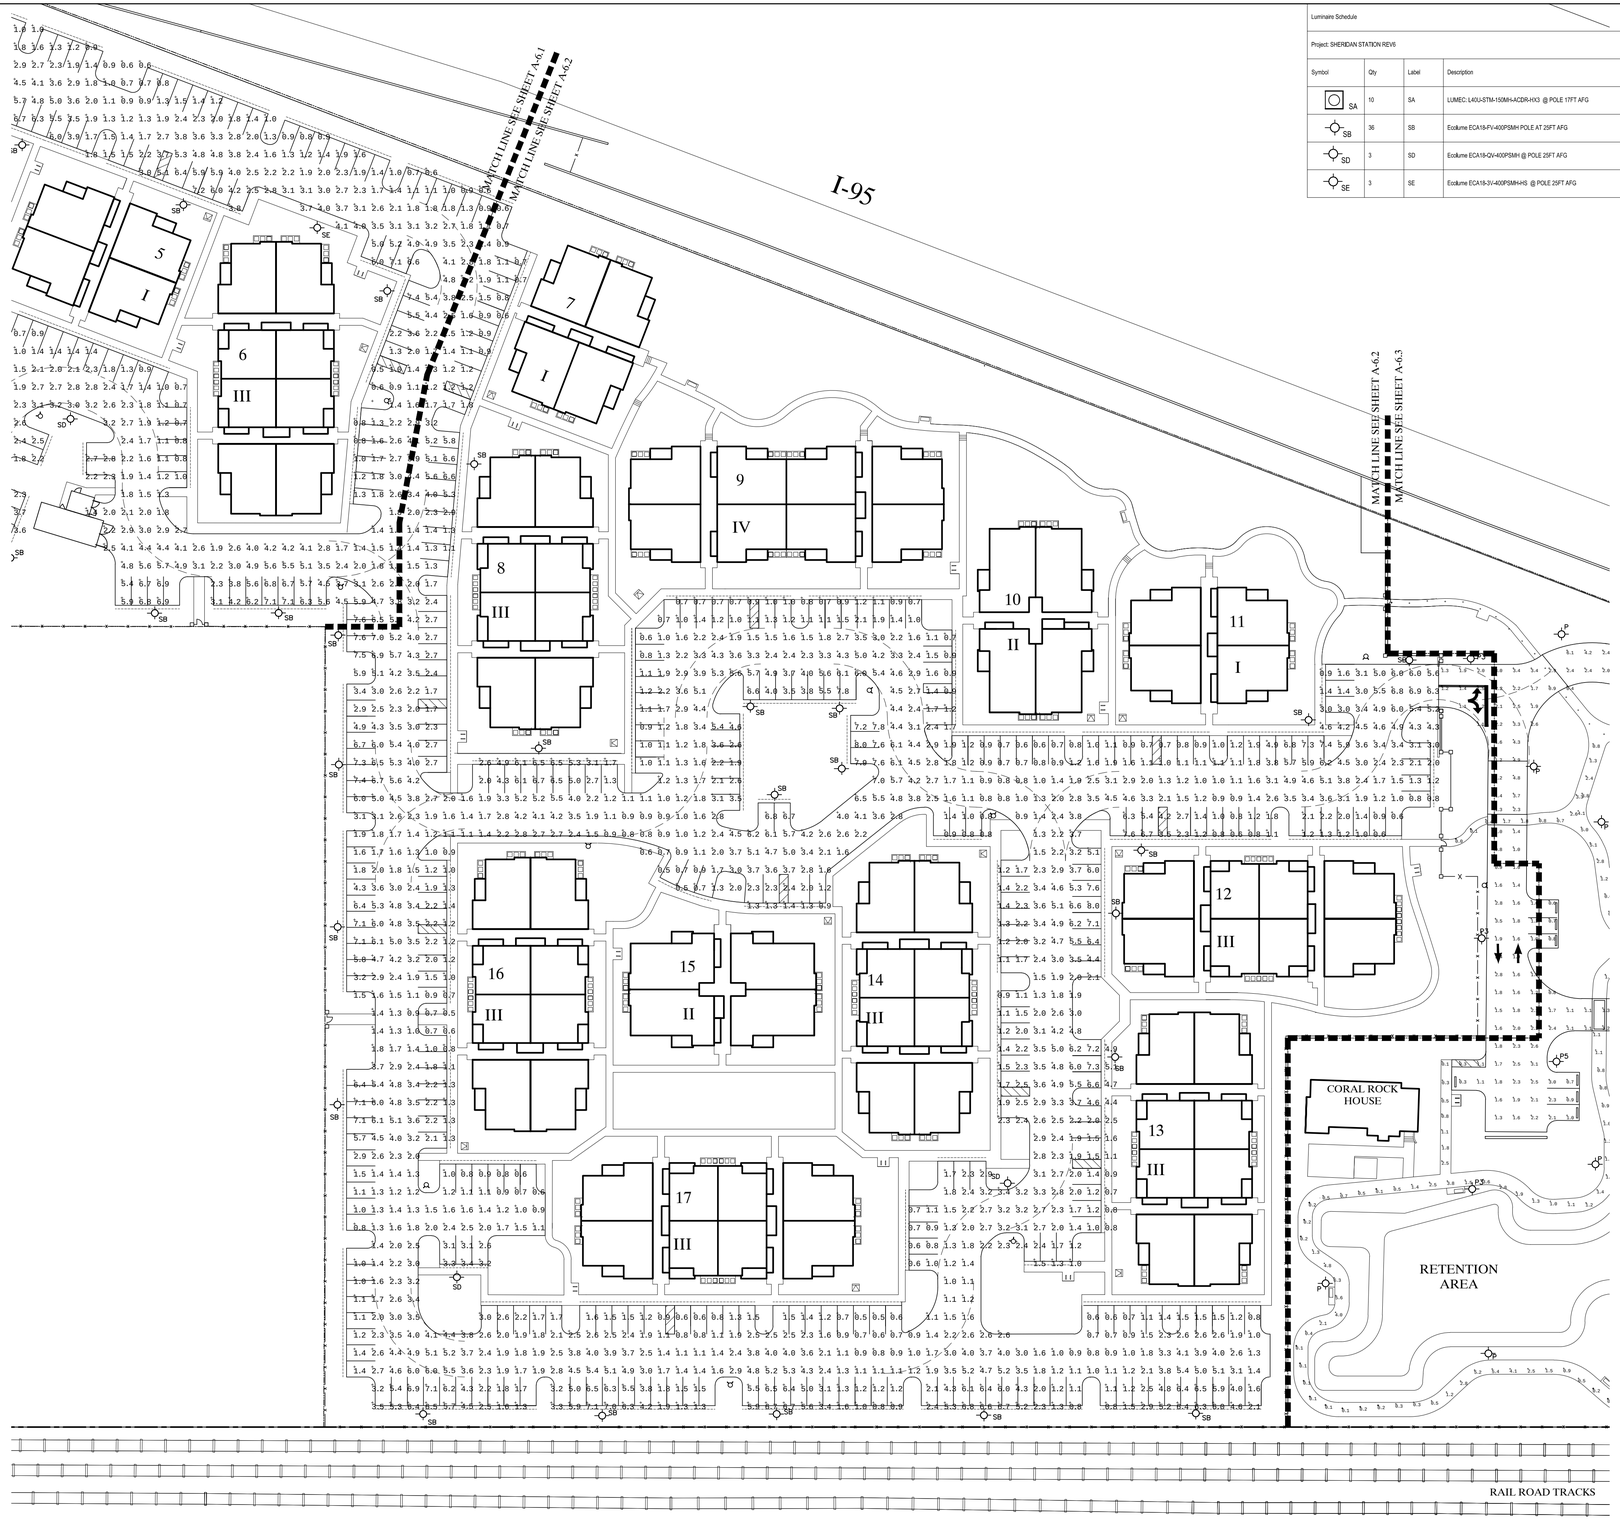

PARTIAL SITE LIGHTING PHOTOMETRICS PLAN @ RESIDENTIAL SITE

N

SCALE: 1'-0"=40'-0"

2	11/13/14	REVISE SITE LIGHTING AND PHOTOMETRICS
1	7/1/14	ADD THIS SHEET

SHERIDAN STATION

WEST OF I-95
BETWEEN TAFT AND
SHERIDAN STREET

RAM
DEVELOPMENT CO.

ROGER FRY
& ASSOCIATES
ARCHITECTS, P.A.
AA 26000598
ROGER FRY, ARCHITECT
AR 7534
2791 BIRD AVENUE
COCONUT GROVE, FL. 33133
TEL. 305-446-7787
rfry@rogerfry.com

DATE	SHEET NUMBER
4/21/14	A-6.2

Luminaire Schedule

Project: SHERIDAN STATION PARK REV6

Symbol	Qty	Label	Description	Lumens/Lamp	LLD	LDD	LLF	Lum. Watts	Total Watts
P	15	P	Gardco EcoForm ECF-2-75LA-4853-NW @ POLE 16FT AFG	N.A.	1.000	1.000	0.850	77.4	1161
P4	1	P4	Gardco EcoForm ECF-4-75LA-4853-NW @ POLE 16FT AFG	N.A.	1.000	1.000	0.850	77.4	77.4
P5	6	P5	Gardco EcoForm ECF-5-75LA-4853-NW @ POLE 16FT AFG	N.A.	1.000	1.000	0.850	77.4	464.4
P3	7	P3	Gardco EcoForm ECF-3-75LA-4853-NW @ POLE 16FT AFG	N.A.	1.000	1.000	0.850	77.4	541.8

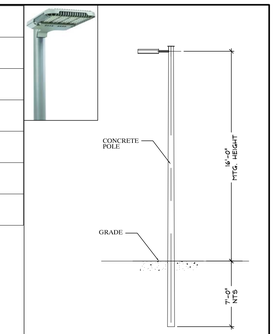

PHILIPS GARDCO ECOFORM (LED)

SITE LIGHT: TYPE P, P3, P5

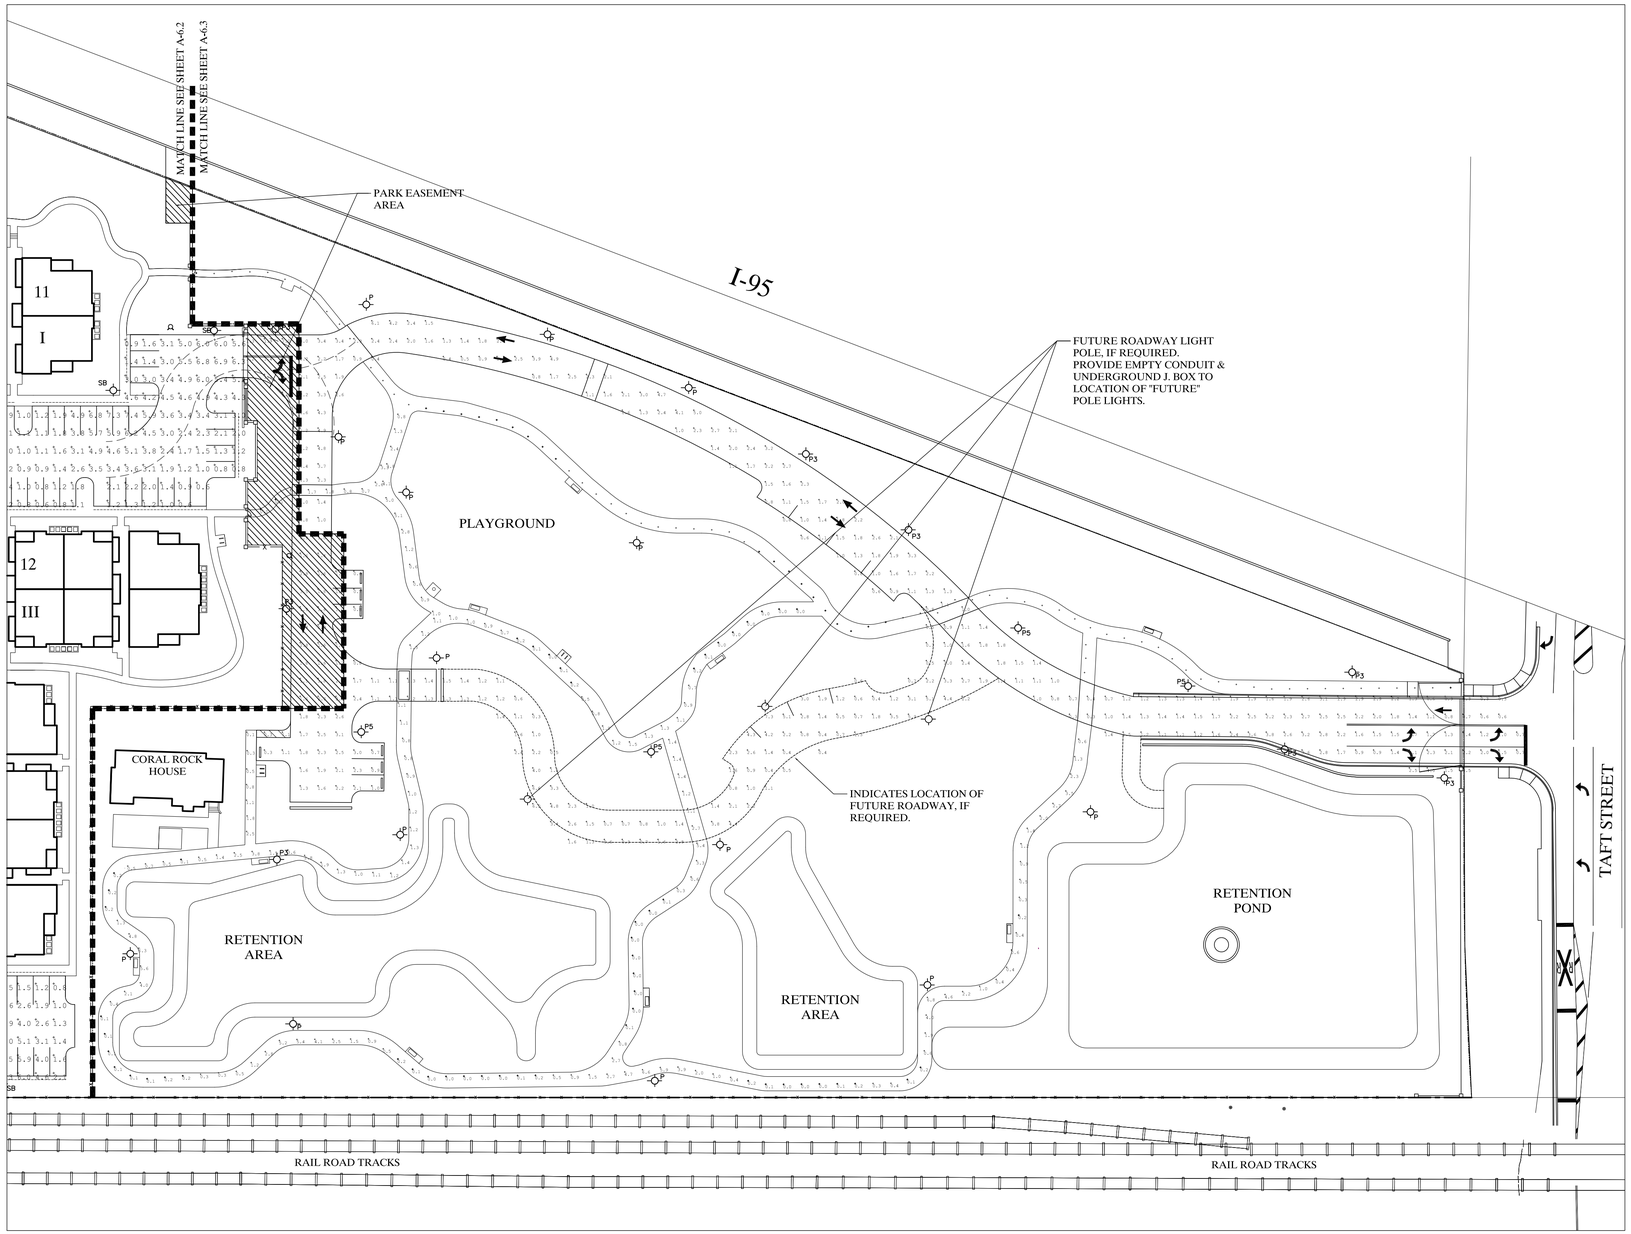

SITE LIGHTING PHOTOMETRICS PLAN @ PARK SITE

SCALE: 1'-0"=40'-0"

N

6	1/15/15	ADD PARK EASEMENT AREA
5	1/15/15	ADD TRAFFIC GATES @ PARK @ TAFT STREET ENTRANCE
4	11/13/14	REVISE PARK LIGHTING AND PHOTOMETRICS
3	9/10/14	REVISE AS PER ROUND 3 TAC COMMENTS
2	8/18/14	REVISE AS PER ROUND 2 TAC COMMENTS
1	7/1/14	ADD THIS SHEET

SHERIDAN STATION
WEST OF I-95
BETWEEN TAFT AND SHERIDAN STREET

RAM DEVELOPMENT CO.

ROGER FRY & ASSOCIATES ARCHITECTS, P.A.
AA 26000598
ROGER FRY, ARCHITECT
AR 7534
2791 BIRD AVENUE
COCONUT GROVE, FL. 33133
TEL. 305-446-7787
rfry@rogerfry.com

DATE	SHEET NUMBER
4/21/14	A-6.3

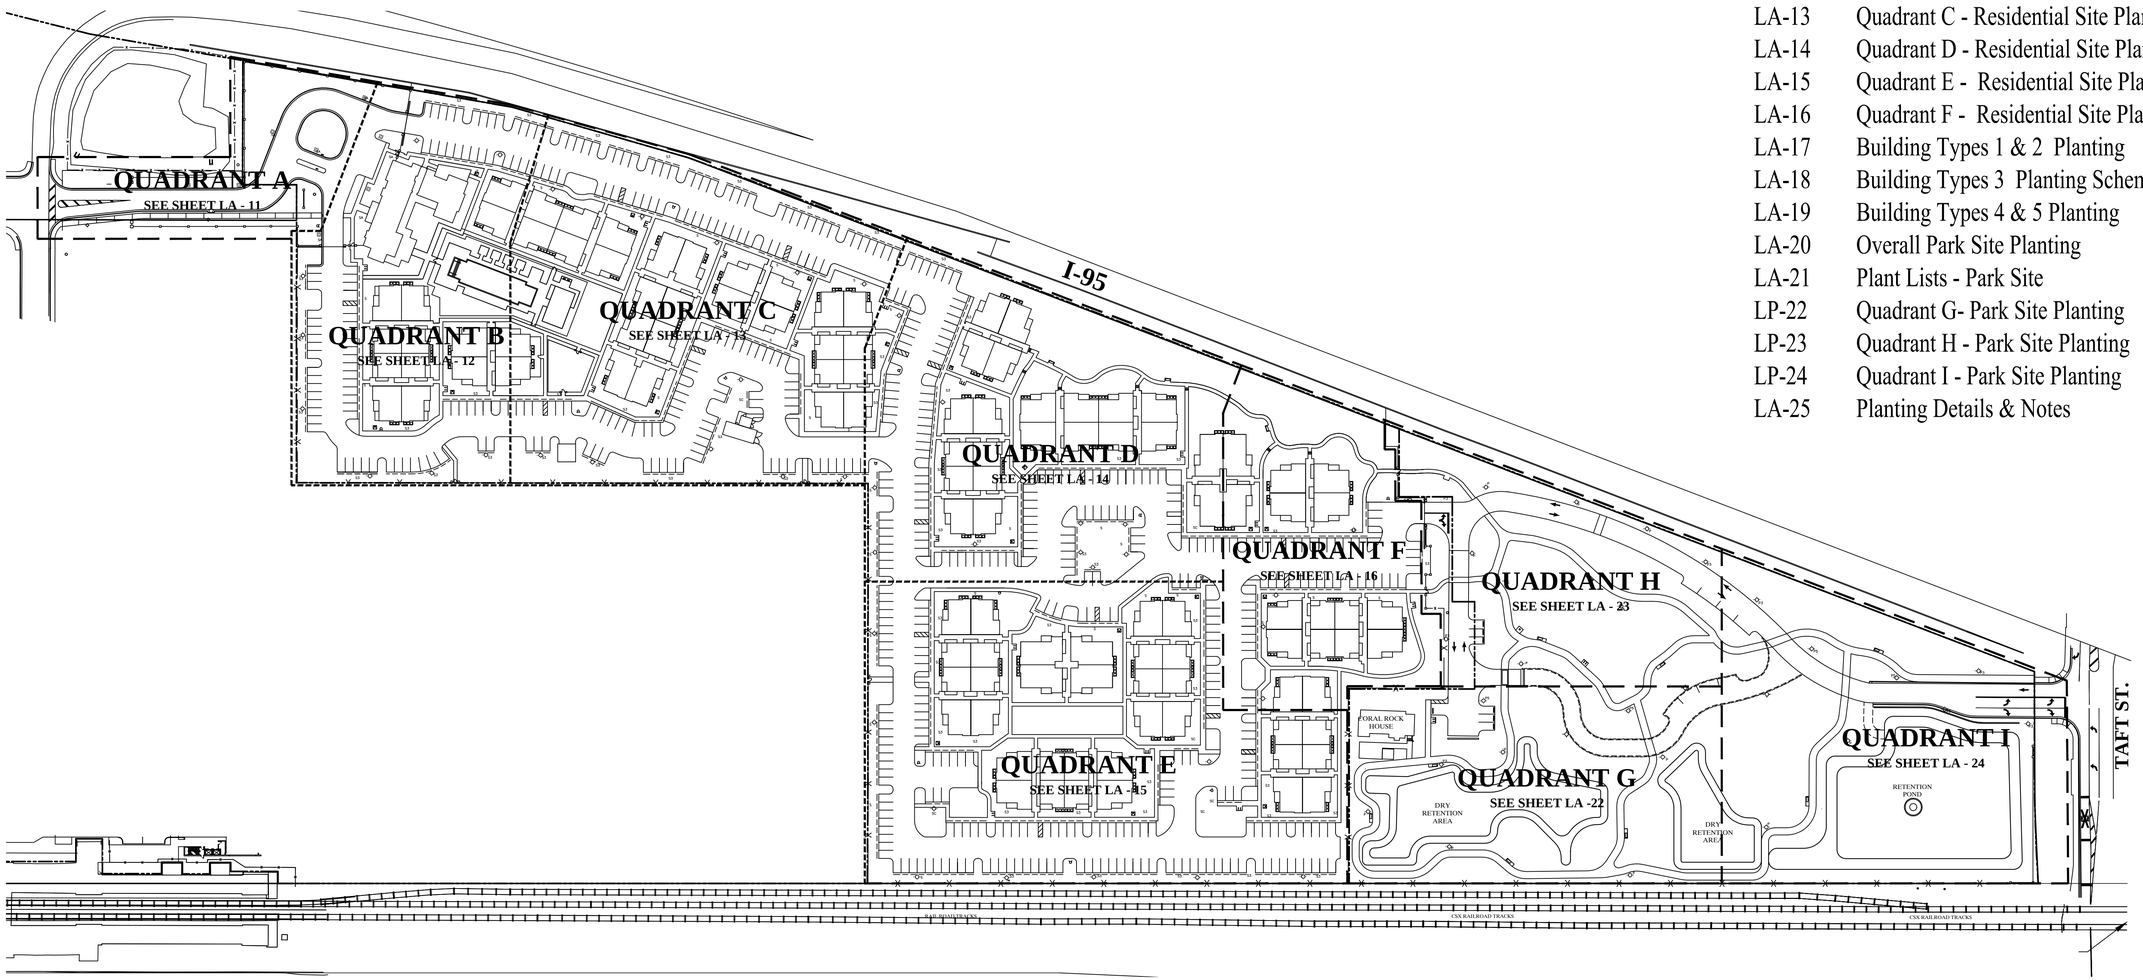

LIST OF DRAWINGS:

LA-1	Cover Sheet
LA-2	Existing Trees Disposition Sheet
LA-3	Existing Trees Disposition Sheet
LA-4	Existing Trees Disposition Sheet & Tree management Notes/Details
LA-5	Existing Tree Inventory Plan Area A
LA-6	Existing Tree Inventory Plan Area B
LA-7	Existing Tree Inventory Plan Area C
LA-8	Overall Residential Site Planting
LA-9	Plant Lists - Residential Site
LA-10	Plan Lists - Typical Buildings
LA-11	Quadrant A - Residential Site Planting
LA-12	Quadrant B - Residential Site Planting
LA-13	Quadrant C - Residential Site Planting
LA-14	Quadrant D - Residential Site Planting
LA-15	Quadrant E - Residential Site Planting
LA-16	Quadrant F - Residential Site Planting
LA-17	Building Types 1 & 2 Planting
LA-18	Building Types 3 Planting Schemes A & B
LA-19	Building Types 4 & 5 Planting
LA-20	Overall Park Site Planting
LA-21	Plant Lists - Park Site
LP-22	Quadrant G- Park Site Planting
LP-23	Quadrant H - Park Site Planting
LP-24	Quadrant I - Park Site Planting
LA-25	Planting Details & Notes

COVER SHEET

REVISIONS

1. Rev. 1 07-01-2014 REVISED AS PER ROUND 1 TAC COMMENTS
2. Rev. 2 08-18-2014 REVISED AS PER ROUND 2 TAC COMMENTS
3. Rev. 3 09-10-2014 REVISED AS PER ROUND 3 TAC COMMENTS & PARK LANDSCAPE VALUE ENGINEERING
4. Rev. 4 11-13-2014 GENERAL PARK REVISIONS AS PER COORDINATION W/ CITY STAFF

Sheridan Station
A Transit Oriented Development
Hollywood, Florida

SEAL

GEORGE ALEX KNIGHT, ASLA
FL. LANDSCAPE ARCHITECT
FL. REG. NO. 949

ALEX KNIGHT
FL. REG. 949
LANDSCAPE ARCHITECTURE AND PLANNING

11843 SW 7th STREET
PEMBROKE PINES, FL 33025

TELEPHONE 786-216-3033
E-MAIL akdesign22@aol.com

ALL IDEAS, DESIGNS AND PLANS INDICATED OR REPRESENTED BY THIS DRAWING ARE OWNED BY AND ARE THE EXCLUSIVE PROPERTY OF ALEX KNIGHT, INC., AND WERE CREATED,EVOLVED AND DEVELOPED FOR USE IN AND IN CONJUNCTION WITH THE PROJECT THEREIN REFERENCED. NO SUCH IDEAS, DESIGNS AND PLANS SHALL BE USED OR DISCLOSED TO ANY PERSON, FIRM OR CORPORATION FOR ANY PURPOSE WHATSOEVER WITHOUT THE WRITTEN PERMISSION OF ALEX KNIGHT, INC.

TITLE: Cover Sheet

DATE: 07-01-2014

SCALE: 1" = 80'

DRAWING NO.: LA-1

TREE SURVEY

SHERIDAN STATION

A Portion of Section 9, Township 51 South, Range 42 East
City of Hollywood, Broward County, Florida

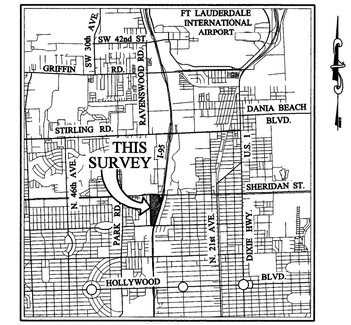

LOCATION MAP
SCALE: 1"=6000'

LEGAL DESCRIPTION:

PARCEL 1:

That part of the S ½ of Block A lying East of the Seaboard Coastline Railroad right-of-way, " CENTRAL GOLF SECTION OF HOLLYWOOD," according to the Plat thereof, recorded in Plat Book 9, Page 44, of the Public Records of Broward County, Florida, less that portion described in Official Records Book 2342, Page 264; and

That part of the S ½ of the SE ¼ of the NW ¼ of the NW ¼, lying west of U.S. I-95 (State Road No. 9); and that part of the E ½ of the NW ¼ of the SW ¼ of the NW ¼ lying west of U.S. I-95 (State Road No. 9); and that part of the SE ¼ of the SW ¼ of the NW ¼ of the NW ¼, lying west of U.S. I-95 (State Road No. 9); and that part of the W ½ of the SW ¼ of the SW ¼ of the NW ¼, lying west of U.S. I-95 (State Road No. 9), and less the South 30 feet for road right-of-way; and the W ½ of the NW ¼ of the SW ¼ of the NW ¼; and that part of the E ½ of the SW ¼ of the SW ¼ of the NW ¼, lying west of U.S. I-95 (State Road No. 9); all the above lying in Section 9, Township 51 South, Range 42 East, Broward County, Florida.

PARCEL 2:

That part of the Northwest ¼ of the Northwest ¼ of Section 9, and that part of the Northeast ¼ of the Northeast ¼ of Section 8 all in Township 51 South, Range 42 East, Broward County, Florida, more particularly described as follows:

BEGIN at the Northwest corner of said Section 9; thence run along the North line of said Section 9 (said line also being the Southerly Existing Right of Way line for Sheridan Street), N 88°55'14"E, a distance of 272.91 feet; thence along said Right of Way line S 83°52'56"E, a distance of 358.83 feet, to a point on the Westerly Right of Way line for North 29th Avenue, thence along said Right of Way line S 00°58'26"E, a distance of 624.41 feet; thence S 88°58'47"W, a distance of 293.71 feet; thence S 00°59'35"E, a distance of 669.52 feet to a point, herein described as Point A; thence S 88°57'11"W, a distance if 332.36 feet to the East line of said Section 8; thence S 88°49'07"W, a distance of 114.90 feet to a point on the Easterly Existing Right of Way line of the C.S.X. (formerly known as Seaboard Air Line) Railroad; thence along said Easterly Right of Way line N 01°06'15"W, a distance of 1338.53 feet to the North line of said Section 8; thence along said North line, N 88°53'14"E, a distance of 114.80 feet; to the POINT OF BEGINNING.

LESS the South 30 feet of the West ½ of the Southwest ¼ of the Northwest ¼ of the Northwest ¼ of said Section 9 and the South 30 feet of the North ½ of Block A lying East of the C.S.X. (formerly known as Seaboard Coastline) Railroad Right of Way, CENTRAL GOLF SECTION OF HOLLYWOOD, according to the Plat thereof recorded in Plat Book 9, Page 44, of the Public Records of Broward County, Florida, more particularly described as follows:

BEGIN at the aforementioned Point A; thence run S 88°57'11"W a distance of 332.36 feet to the East line of said Section 8; thence S 88°49'07"W a distance of 114.90 feet to the said Easterly Right of Way of the C.S.X. Railroad; thence along said Easterly Right of Way of the C.S.X. Railroad a distance of 30.00 feet; thence N 88°49'07"E a distance of 114.90 feet to the East line of Said Section 8; thence N 88°57'11"E a distance of 332.42 feet; thence S 00°59'35"E a distance of 30.00 feet to the POINT OF BEGINNING.

TOGETHER WITH:

PARCEL 3:

North three-quarters (N ¾) of the East half (E ½) of the Northwest quarter (NW ¼) of the Northwest quarter (NW ¼) of Section 9, Township 51 South, Range 42 East.

AND

Northeast quarter (NE ¼) of the Southwest quarter (SW ¼) of Northwest quarter (NW ¼) of the Northwest quarter (NW ¼) of Section 9, Township 51 South, Range 42 East.

AND

South 30 feet of the W ½ of the SW ¼ of the NW ¼ of the NW ¼ of Section 9, Township 51 South, Range 42 East, AND the South 30 feet of the N ½ of Block A, lying East of the Seaboard Coastline Railroad Right-of-Way, CENTRAL GOLF SECTION OF HOLLYWOOD, according to the Plat thereof recorded in Plat Book 9, Page 44, of the Public Records of Broward County, Florida.

LESS THE FOLLOWING DESCRIBED PARCEL:

The North 250 feet; and all that land lying East of the West Right-of-way line of State Road 9 and Interstate Highway I-95; all located in the North three-quarters (N ¾) of the East half (E ½) of the Northwest quarter (NW ¼) of the Northwest quarter (NW ¼), Section 9, Township 51 South, Range 42 East.

AND LESS:

That part of the NW ¼ of the NW ¼ of Section 9, Township 51 South, Range 42 East; being more particularly described as follows:

Commence at the Northwest corner of said Section 9; thence N 88°55'14"E along the North line of said Section 9, a distance of 883.90 feet; thence S 01°04'46"E, perpendicular to the last described course, a distance of 51.25 feet to the intersection of the Southerly Existing Right of Way line of Sheridan Street with the Westerly Existing Limited Access Right of Way line of Interstate 95 (I-95); thence S 00°55'49"E along said Westerly Right of Way line, a distance of 198.75 feet to the Point of Beginning; thence S 88°55'14"W a distance of 214.85 feet to a point on the Easterly Existing Right of Way line of North 29th Avenue; thence S 00°58'26"E along said Easterly Right of Way line a distance of 359.40 feet; thence N 89°01'34"E, a distance of 138.62 feet to a point on said Westerly Existing Limited Access Right of Way line of Interstate 95 (I-95); thence N 08°41'36"E along said Westerly Existing Limited Access Right of Way line of Interstate 95 (I-95), a distance of 174.80 feet; thence N 13°03'46"E along said Westerly Existing Limited Access Right of Way line, a distance of 193.26 feet to the Point of Beginning.

TOGETHER WITH:

PARCEL 4:

That part of the NW ¼ of the NW ¼ of Section 9, Township 51 South, Range 42 East; more particularly described as follows:

Commence at the Northwest corner of said Section 9; thence N 88°55'14"E along the North line of said Section 9, a distance of 883.90 feet; thence S 01°04'46"E, perpendicular to the last described course, a distance of 51.25 feet to the intersection of the Southerly Existing Right of Way line of Sheridan Street with the Westerly Existing Limited Access Right of Way line of Interstate 95 (I-95); thence S 00°55'49"E along said Westerly Right of Way line, a distance of 198.75 feet to the POINT OF BEGINNING; thence S 88°55'14"W a distance of 214.85 feet to a point on the Easterly Existing Right of Way line of North 29th Avenue, thence S 00°58'26"E along said Easterly Right of Way line a distance of 359.40 feet; thence N 89°01'34"E, a distance of 138.62 feet to a point on said Westerly Existing Limited Access Right of Way line of Interstate 95 (I-95); thence N 08°41'36"E along said Westerly Existing Limited Access Right of Way line of Interstate 95 (I-95), a distance of 174.80 feet; thence N 13°03'46"E along said Westerly Existing Limited Access Right of Way line, a distance of 193.26 feet to the POINT OF BEGINNING.

LESS THE FOLLOWING DESCRIBED PARCEL:

That part of the Northwest quarter (NW ¼) of the Northwest quarter (NW ¼) of Section 9, Township 51 South, Range 42 East, lying in Broward County, Florida being more particularly described as follows:

Commence at the Northwest corner said Section 9; thence North 88°55'14" East along the North line of said Section 9, a distance of 841.80 feet; thence South 01°04'46" East a distance of 250.00 feet to the POINT OF BEGINNING; thence South 13°03'46" West, a distance of 41.52 feet; thence South 88°55'14" West, a distance of 147.37 feet; thence North 01°00'43" West, a distance of 40.26 feet; thence North 88°55'14" East, a distance of 157.47 feet to the POINT OF BEGINNING.

Said Lands lying In the City of Hollywood, Broward County, Florida and containing a total net area of 39.401 acres, more or less.

TREE LEGEND:

- = Palm Tree
- = Norfolk Pine
- = Live Oak
- = Mango
- = Strangler Fig
- = Ficus
- = Schefflera
- = Arbor Vitae
- = Yellow Poinciana
- = Lead Tree
- = Royal Poinciana
- = Hong Kong Orchid
- = Rusty Fig
- = Toog
- = Gumbo Limbo
- = Yellow Tabeuia
- = Black Olive
- = Rubber Tree
- = Australian Pine
- = Dracene
- = Avocado
- = Black Sapote
- = Citrus
- = Silk Floss
- = Pink Tabeuia

LEGEND:

APPROX.	=	Approximate
B	=	Bollard
B.C.R.	=	Broward County Records
BFP	=	Backflow Preventor
℄	=	Baseline
BSR	=	Bell South Riser
CA	=	Central Angle
C.B.	=	Catch Basin
CCP	=	Concrete Power Pole
CLF	=	Chain Link Fence
CLP	=	Concrete Light Pole
CONC.	=	Concrete
CPP	=	Concrete Power Pole
DESC.	=	Description
EHH	=	Electric Hand Hole
ESB	=	Electric Service Box
ELEC.	=	Electric
EMH	=	Electric Manhole
EOP	=	Edge of Pavement
EOW	=	Edge of Water
FB/PG	=	Field Book and Page
F.D.O.T.	=	Florida Department of Transportation
FH	=	Fire Hydrant
FIP	=	Found Iron Pipe
FIPC	=	Found Iron Pipe and Cap
FIRC	=	Found Iron Rod and Cap
FLP	=	Fiberglass Light Pole
FND	=	Found
FP&L	=	Florida Power and Light Company
GV	=	Gate Valve
I.D.	=	Identification
I.P.	=	Iron Pipe
IPC	=	Iron Pipe with Survey Cap
IR	=	Iron Rod
IRC	=	Iron Rod with Survey Cap
L	=	Arc Length
LB	=	Licensed Business
LP	=	Light Pole
MLP	=	Metal Light Pole
MH	=	Manhole
N&D	=	Nail & Disc
O.R.B.	=	Official Records Book
P.B.	=	Plat Book
PG.	=	Page
P.O.B.	=	Point Of Beginning
P.O.C.	=	Point Of Commencement
PCP	=	Permanent Control Point
PLS	=	Professional Licensed Surveyor
PRM	=	Permanent Reference Monument
R	=	Radius Distance
(R)	=	Recorded
RR	=	Railroad
R/W	=	Right-of-Way
SB	=	Steel Bollard
SEC	=	Section
SIR	=	Set Iron Rod & Cap
SLHH	=	Street Light Hand Hole
ST.	=	Street
TSHH	=	Traffic Signal Hand Hole
TYP.	=	Typical
WPP	=	Wood Power Pole

SYMBOL	LEGEND
	ANCHOR
	BELL SOUTH RISER
	BOLLARD
	CATCH BASIN
	CLEANOUT
	COLUMN
	CURB INLET
	DRAINAGE MANHOLE
	EDGE OF WATER
	FIRE HYDRANT
	GROUND LIGHT
	HAND HOLE
	HANDICAPPED SPACE
	LIGHT POLE
	NO. OF PARKING SPACES
	POLE
	SANITARY SEWER MANHOLE
	SIGN
	VALVE
	WATER METER
	YARD DRAIN
	SURVEY MONUMENT

SURVEYOR'S NOTES:

1. Not valid without the signature and original raised seal of a Florida Licensed Surveyor and Mapper.
2. Lands shown hereon were not abstracted by the surveyor for rights-of-way, easements, ownership, or other instruments of record.
3. Bearings shown hereon are relative to State Plane Coordinates, Florida East Zone, as shown on "Eastern Broward County Secondary G.P.S. Control Network" prepared by the Broward County Surveyors Office. Control points utilized in the survey were D-41 and E-42. The bearing on the West line of the Northwest ¼ of Section 9-51-42 has a bearing of N01°31'19"W.
4. FLOOD ZONE INFORMATION:

Community Name:	City of Hollywood
Community Number:	125113
County:	Broward
State:	Florida
Map & Panel Number:	12011C0308
Suffix:	F
Flood Zone:	AE
Base Elevation:	7' Base Flood Elevation
F.I.R.M. Index Date:	10-02-97
F.I.R.M. Panel Effective Date:	08-18-92

5. Underground improvements and/or encroachments were not located with this survey.
6. This is not a Boundary Survey, but a Specific Purpose Survey of all trees on site along with their botanical name, type, diameter, canopy height, and notes pertaining to the trees' condition, if necessary.

Rev. 2	9-9-14	Revised total net acreage.	LMK
Rev. 1	12-9-13	Revised tree schedule per arborist's comments.	LMK

Project No. 13-5958
File No. 13-L-27

SURVEYOR'S CERTIFICATE:

I HEREBY CERTIFY: that this "SPECIFIC PURPOSE SURVEY" of the property shown hereon is true and correct to the best of my knowledge and belief as recently surveyed and drawn under my supervision. This sketch complies with the Minimum Technical Standards set forth by the Florida State Board of Professional Surveyors and Mappers in Chapter 5J17-050, Florida Administrative Code pursuant to 472.027 Florida Statutes.

CALVIN, GIORDANO & ASSOCIATES, INC.

Signed: _____ Survey Date: 7-12-2013
Gregory J. Clements
Professional Surveyor and Mapper #LS 4479
State of Florida

SHEET 1 OF 7

P:\Projects\2013\135958 Sheridan Station\Survey\SKETCH\135958-V-TS-TREE.dwg Sep 09, 2014 - 9:43am

TREE LEGEND:

- = Palm Tree
- = Norfolk Pine
- = Live Oak
- = Mango
- = Strangler Fig
- = Ficus
- = Schefflera
- = Arbor Vitae
- = Yellow Poinciana
- = Lead Tree
- = Royal Poinciana
- = Hong Kong Orchid
- = Rusty Fig
- = Toog
- = Gumbo Limbo
- = Yellow Tabeuia
- = Black Olive
- = Rubber Tree
- = Australian Pine
- = Dracene
- = Avocado
- = Black Sapote
- = Citrus
- = Silk Floss
- = Pink Tabeuia

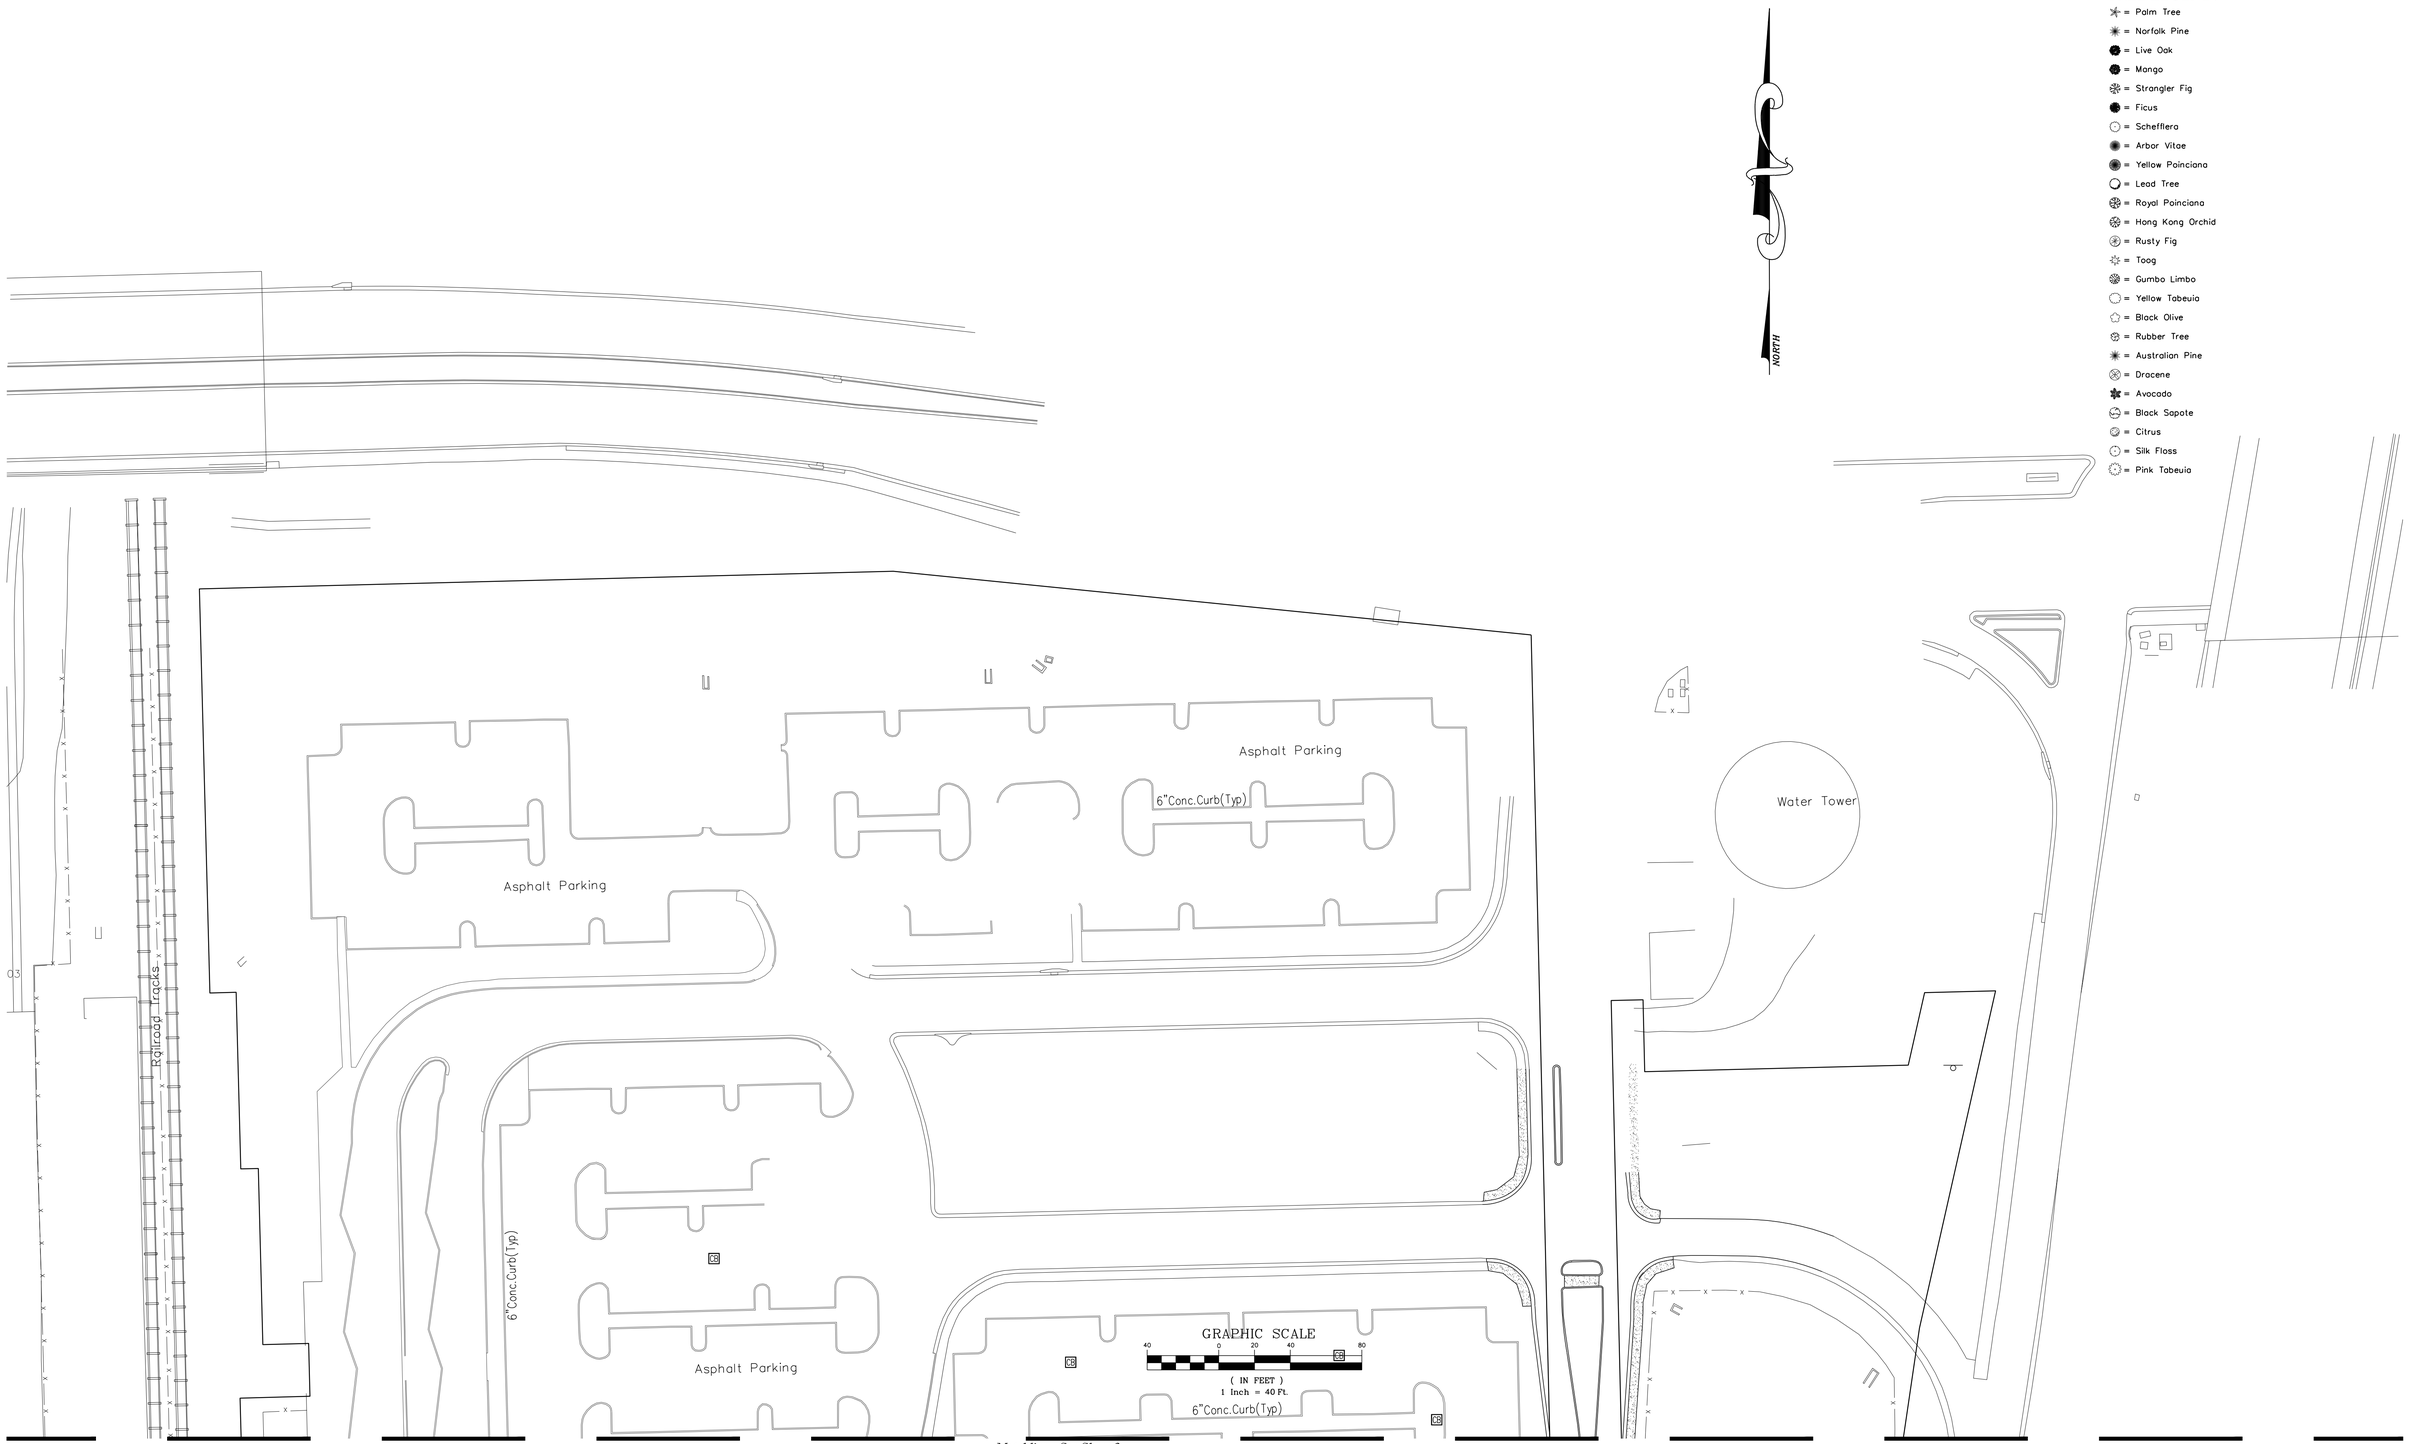

NO	DATE	REVISION	BY	NO	DATE	REVISION	BY
2	9-9-14	Revised total net acreage.	LMK				
1	12-9-13	Revised tree schedule per arborist's comments.	LMK				

DESIGNED DATE
DRAWN LMK DATE 07/16/13
CHECKED DCL DATE 07/16/13

Calvin, Giordano & Associates, Inc.
Engineers Surveyors Planners
1800 Eller Drive, Suite 600
Fort Lauderdale, Florida 33316
Phone: 954.921.7781 Fax 954.921.8807
Certificate of Authorization No. LB 6791

SHERIDAN STATION
A Portion of Section 9, Township 51 Sourh, Range 42 East
City of Hollywood, Broward County, Florida

TREE SURVEY

FB/PG: 750/14-24

SCALE 1"=40'
PROJECT No. 13-5958
CAD FILE 13-L-27

SHEET 2 of 7

P:\Projects\2013\135958 Sheridan Station\Survey\SKETCH\135958-V-TS-TREE.dwg Sep 09, 2014 - 9:37am

TREE LEGEND:

- = Palm Tree
- = Norfolk Pine
- = Live Oak
- = Mango
- = Strangler Fig
- = Ficus
- = Schefflera
- = Arbor Vitae
- = Yellow Poinciana
- = Lead Tree
- = Royal Poinciana
- = Hong Kong Orchid
- = Rusty Fig
- = Toog
- = Gumbo Limbo
- = Yellow Tabeuia
- = Black Olive
- = Rubber Tree
- = Australian Pine
- = Dracene
- = Avocado
- = Black Sapote
- = Citrus
- = Silk Floss
- = Pink Tabeuia

NORTH

GRAPHIC SCALE

40 0 20 40 80

(IN FEET)
1 inch = 40 FT.

NO	DATE	REVISION	BY	NO	DATE	REVISION	BY
2	9-9-14	Revised total net acreage.	LMK				
1	12-9-13	Revised tree schedule per arborist's comments.	LMK				

DESIGNED DATE
DRAWN LMK DATE 07/16/13
CHECKED DCL DATE 07/16/13

Calvin, Giordano & Associates, Inc.
Engineers Surveyors Planners
1800 Eller Drive, Suite 600
Fort Lauderdale, Florida 33316
Phone: 954.921.7781 Fax 954.921.8807
Certificate of Authorization No. LB 6791

SHERIDAN STATION
A Portion of Section 9, Township 51 Sourh, Range 42 East
City of Hollywood, Broward County, Florida

TREE SURVEY

FB/PG: 750/14-24

SCALE 1"=40'
PROJECT No 13-5958
CAD FILE 13-L-27

SHEET 3 of 7

P:\Projects\2013\135958 Sheridan Station\Survey\SKETCH\135958-V-TS-TREE.dwg Sep 09, 2014 - 9:37am

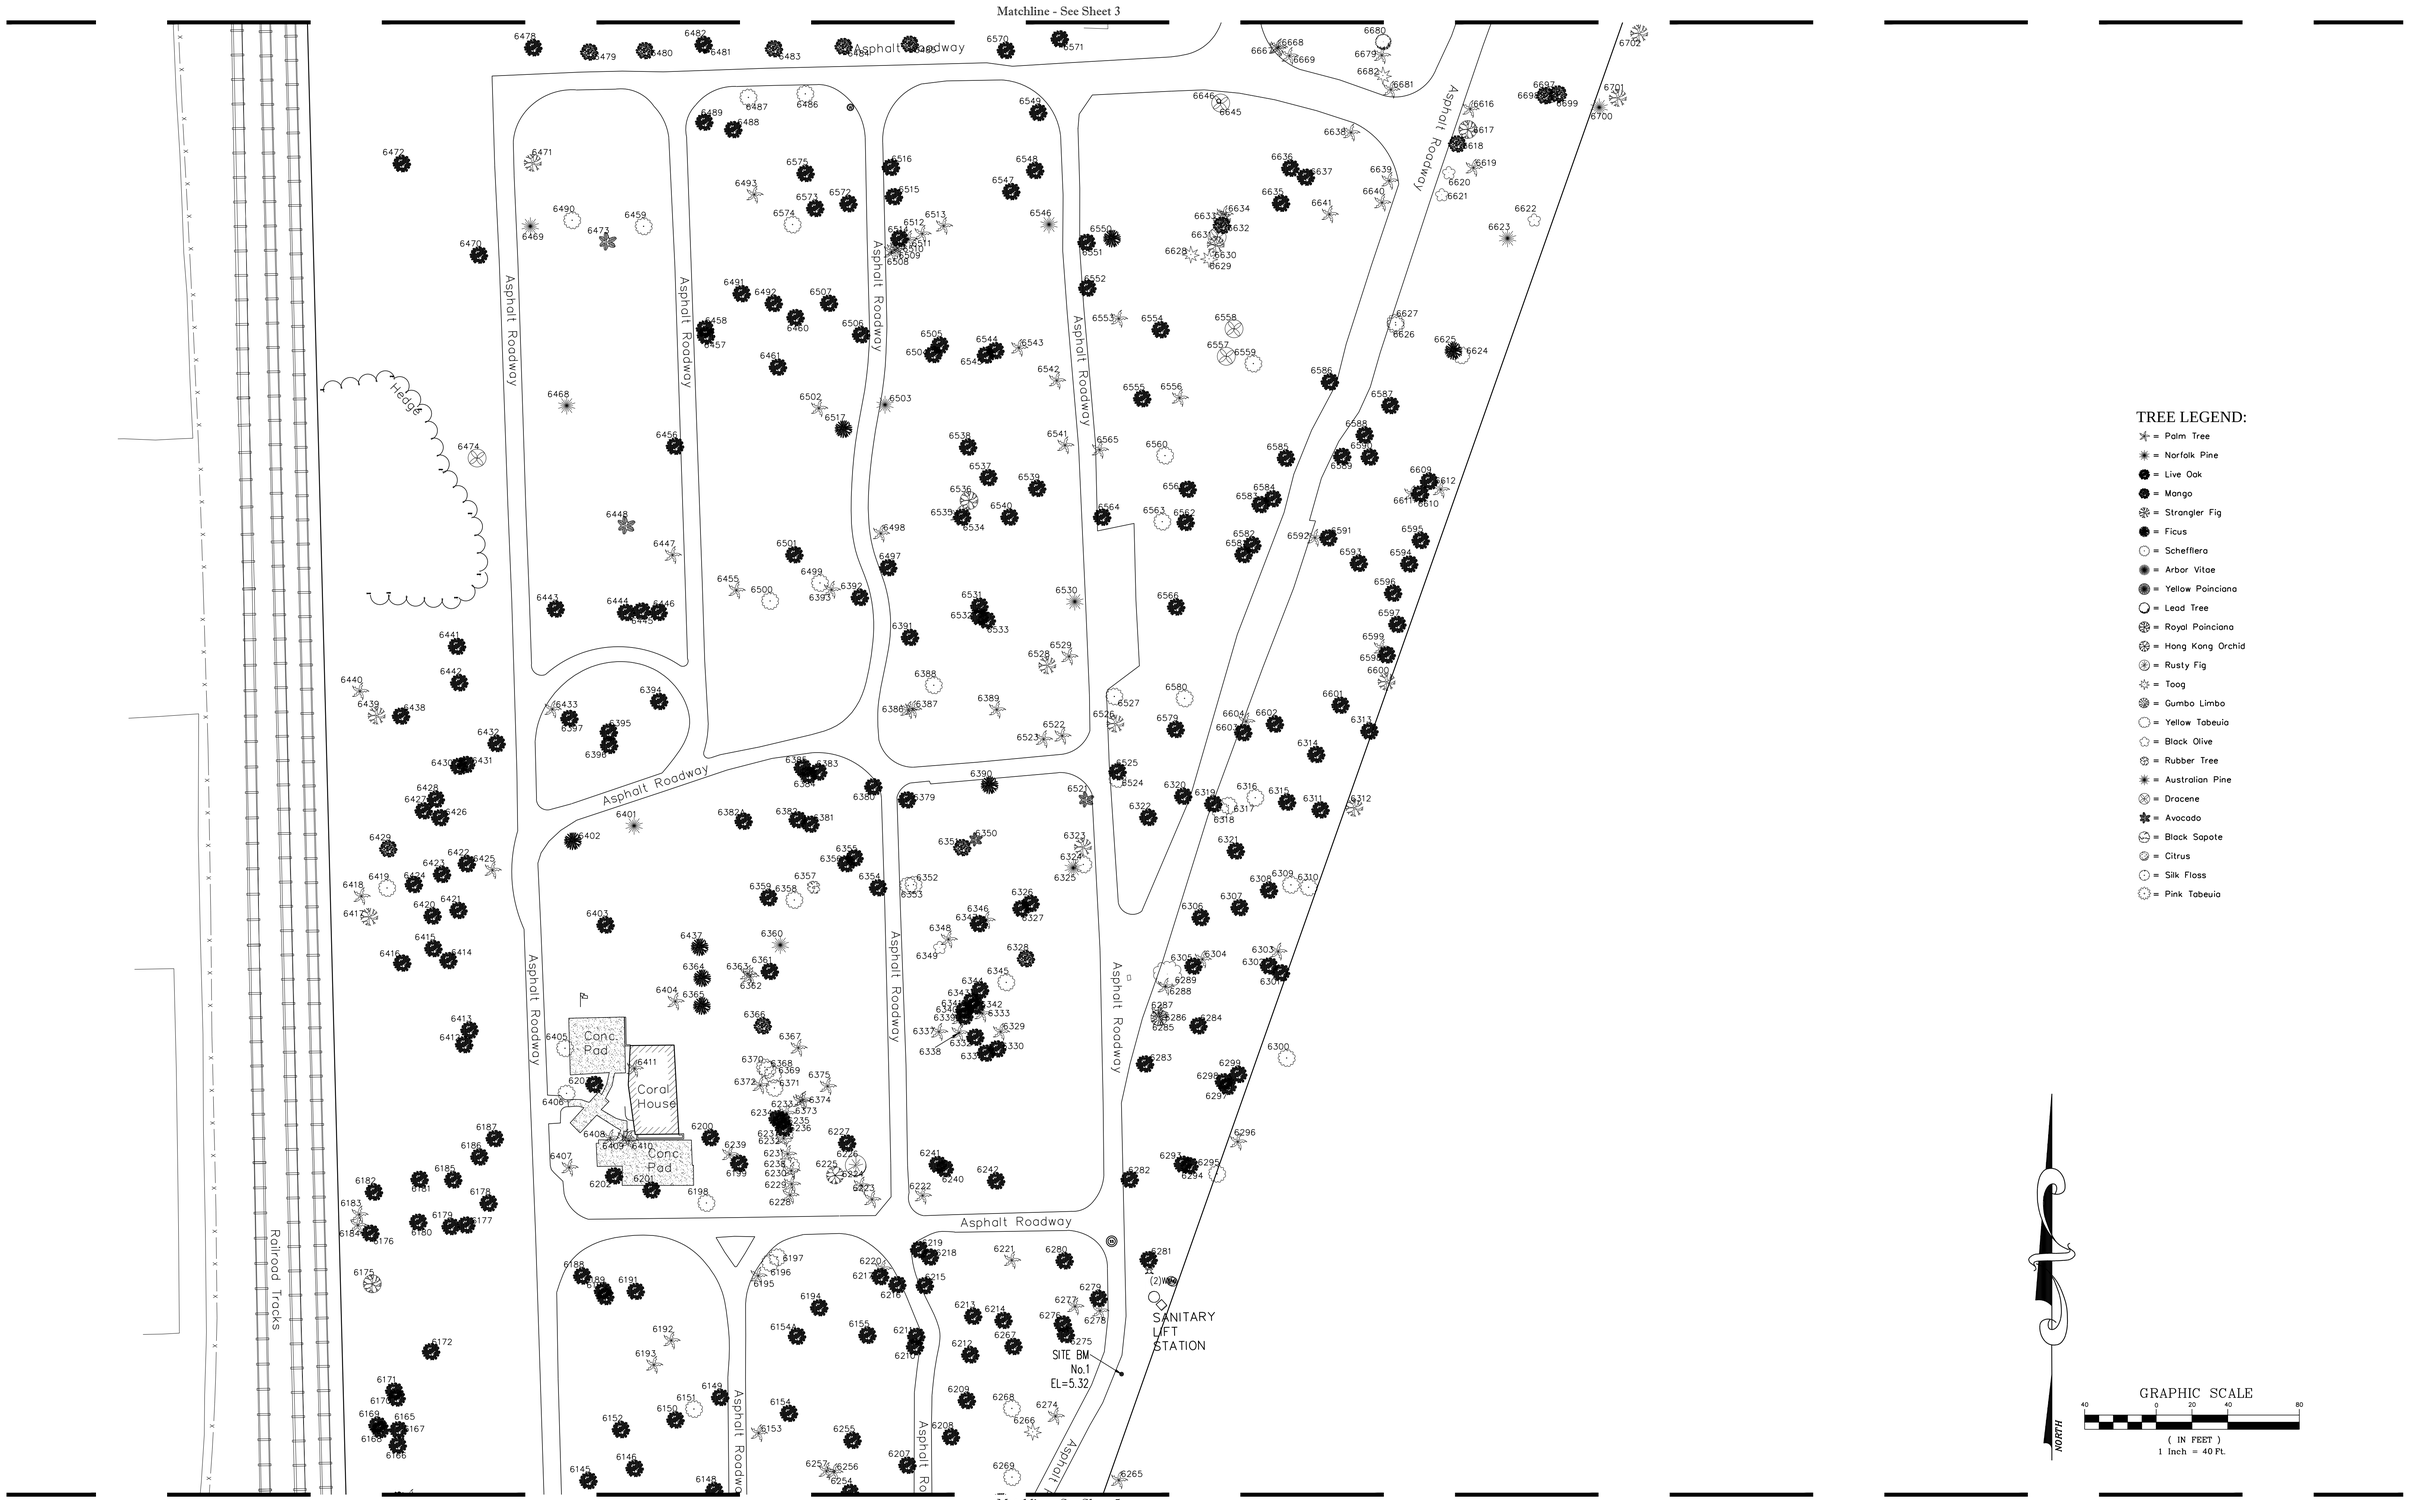

P:\Projects\2013\135958 Sheridan Station\Survey\SKETCH\135958-V-TS-TREE.dwg Sep 09, 2014 - 9:38am

NO	DATE	REVISION	BY	NO	DATE	REVISION	BY
2	9-9-14	Revised total net acreage.	LMK				
1	12-9-13	Revised tree schedule per arborist's comments.	LMK				

DESIGNED DATE
DRAWN LMK DATE 07/16/13
CHECKED DCL DATE 07/16/13

Calvin, Giordano & Associates, Inc.
Engineers Surveyors Planners
1800 Eller Drive, Suite 600
Fort Lauderdale, Florida 33316
Phone: 954.921.7781 Fax 954.921.8807
Certificate of Authorization No. LB 6791

SHERIDAN STATION
A Portion of Section 9, Township 51 Sourh, Range 42 East
City of Hollywood, Broward County, Florida

TREE SURVEY

FB/PG: 750/14-24

SCALE 1"=40'
PROJECT No. 13-5958
CAD FILE 13-L-27

SHEET 4 of 7

TREE LEGEND:

- = Palm Tree
- = Norfolk Pine
- = Live Oak
- = Mango
- = Strangler Fig
- = Ficus
- = Schefflera
- = Arbor Vitae
- = Yellow Poinciana
- = Lead Tree
- = Royal Poinciana
- = Hong Kong Orchid
- = Rusty Fig
- = Toog
- = Gumbo Limbo
- = Yellow Tabeuia
- = Black Olive
- = Rubber Tree
- = Australian Pine
- = Dracene
- = Avocado
- = Black Sapote
- = Citrus
- = Silk Floss
- = Pink Tabeuia

NORTH

GRAPHIC SCALE

40 0 20 40 80

(IN FEET)
1 Inch = 40 FL

NO	DATE	REVISION	BY	NO	DATE	REVISION	BY
2	9-9-14	Revised total net acreage.	LMK				
1	12-9-13	Revised tree schedule per arborist's comments.	LMK				

DESIGNED DATE
DRAWN LMK DATE 07/16/13
CHECKED DCL DATE 07/16/13

Calvin, Giordano & Associates, Inc.
Engineers Surveyors Planners
1800 Eller Drive, Suite 600
Fort Lauderdale, Florida 33316
Phone: 954.921.7781 Fax 954.921.8807
Certificate of Authorization No. LB 6791

SHERIDAN STATION
A Portion of Section 9, Township 51 Sourh, Range 42 East
City of Hollywood, Broward County, Florida

TREE SURVEY

FB/PG: 750/14-24

SCALE 1"=40'
PROJECT No 13-5958
CAD FILE 13-L-27

SHEET 5 of 7

P:\Projects\2013\135958 Sheridan Station\Survey\SKETCH\135958-V-TS-TREE.dwg Sep 09, 2014 - 9:38am

TREE	BOTANICAL NAME	TYPE	DIA	DIA	DIA	CANOPY	COMBINED TRUNK
6002	Quercus virginiana	LIVE OAK	20 "			30 FT	
6003	Quercus virginiana	LIVE OAK	23 "			40 FT	
6004	Quercus virginiana	LIVE OAK	12 "			23 FT	
6005	Quercus virginiana	LIVE OAK	23 "			50 FT	
6006	Mangifera indica	MANGO	16 "			36 FT	
6007	Ficus aurea	STRANGLER FIG	11 "			27 FT	
6008	Adonidia merrillii	CHRISTMAS PALM	6 "			10 FT	
6009	Adonidia merrillii	CHRISTMAS PALM	6 "			10 FT	
6010	Adonidia merrillii	CHRISTMAS PALM	6 "			10 FT	
6011	Adonidia merrillii	CHRISTMAS PALM	6 "			10 FT	
6012	Dypsis lutescens	ARECA PALM	65 "			16 FT	
6013	Quercus virginiana	LIVE OAK	20 "			40 FT	
6014	Quercus virginiana	LIVE OAK	10 "			16 FT	
6015	Quercus virginiana	LIVE OAK	23 "			42 FT	
6016	Quercus virginiana	LIVE OAK	17 "			37 FT	
6017	Sabal palmetto	SABAL PALM	21 "			15 FT	
6018	Sabal palmetto	SABAL PALM	18 "			12 FT	
6019	Quercus virginiana	LIVE OAK	18 "			33 FT	
6020	Quercus virginiana	LIVE OAK	10 "			22 FT	
6021	Quercus virginiana	LIVE OAK	19 "			33 FT	
6022	Quercus virginiana	LIVE OAK	25 "			33 FT	
6023	Quercus virginiana	LIVE OAK	7 "			15 FT	
6024	Quercus virginiana	LIVE OAK	14 "			20 FT	
6025	Quercus virginiana	LIVE OAK	15 "			24 FT	
6026	Quercus virginiana	LIVE OAK	15 "			27 FT	
6027	Quercus virginiana	LIVE OAK	5 "			12 FT	
6028	Quercus virginiana	LIVE OAK	14 "			28 FT	
6029	Quercus virginiana	LIVE OAK	13 "			26 FT	
6030	Quercus virginiana	LIVE OAK	5 "			12 FT	
6031	Sabal palmetto	SABAL PALM	13 "			16 FT	
6035	Ficus benjamina	FICUS	6 "	5 "		18 FT	11 "
6036	Quercus virginiana	LIVE OAK	53 "			80 FT	
6037	Quercus virginiana	LIVE OAK	27 "			45 FT	
6038	Quercus virginiana	LIVE OAK	38 "			55 FT	
6039	Sabal palmetto	SABAL PALM	10 "			12 FT	
6040	Schefflera arboricola	SCHEFFLERA	6 "	5 "	5 "	17 FT	16 "
6041	Quercus virginiana	LIVE OAK	50 "			70 FT	
6042	Cocos nucifera	COCONUT PALM	10 "			17 FT	
6043	Quercus virginiana	LIVE OAK	46 "			66 FT	
6044	Quercus virginiana	LIVE OAK	36 "	34 "		80 FT	70 "
6045	Araucaria heterophylla	NORFOLK PINE	3 "			8 FT	
6046	Quercus virginiana	LIVE OAK	32 "	23 "		70 FT	54 "
6047	Quercus virginiana	LIVE OAK	23 "			35 FT	
6048	Ficus aurea	STRANGLER FIG	51 "			45 FT	
6049	Sabal palmetto	SABAL PALM	14 "			17 FT	
6050	Quercus virginiana	LIVE OAK	19 "	10 "		37 FT	29 "
6051	Quercus virginiana	LIVE OAK	20 "			30 FT	
6052	Sabal palmetto	SABAL PALM	13 "			16 FT	
6053	Sabal palmetto	SABAL PALM	12 "			16 FT	
6054	Schefflera arboricola	SCHEFFLERA	6 "	6 "	5 "	17 FT	16 "
6055	Quercus virginiana	LIVE OAK	34 "			80 FT	
6056	Quercus virginiana	LIVE OAK	47 "			85 FT	
6057	Quercus virginiana	LIVE OAK	11 "			25 FT	
6058	Quercus virginiana	LIVE OAK	11 "			23 FT	
6059	Quercus virginiana	LIVE OAK	13 "			22 FT	
6060	Quercus virginiana	LIVE OAK	18 "			33 FT	
6061	Quercus virginiana	LIVE OAK	17 "			26 FT	
6062	Quercus virginiana	LIVE OAK	21 "			48 FT	
6063	Quercus virginiana	LIVE OAK	23 "			52 FT	
6064	Quercus virginiana	LIVE OAK	62 "			85 FT	
6068	Mangifera indica	MANGO	16 "			37 FT	
6069	Roystonea elata	ROYAL PALM	13 "			16 FT	
6070	Sabal palmetto	SABAL PALM	17 "			18 FT	
6071	Cocos nucifera	COCONUT PALM	10 "			22 FT	
6072	Quercus virginiana	LIVE OAK	31 "			55 FT	
6073	Arborvitae spp.	ARBOR VITAE	6 "			14 FT	
6074	Arborvitae spp.	ARBOR VITAE	4 "			7 FT	
6075	Cocos nucifera	COCONUT PALM	12 "			22 FT	
6076	Quercus virginiana	LIVE OAK	24 "			44 FT	
6077	Araucaria heterophylla	NORFOLK PINE	21 "			19 FT	
6078	Quercus virginiana	LIVE OAK	22 "			46 FT	
6079	Quercus virginiana	LIVE OAK	7 "			23 FT	
6080	Quercus virginiana	LIVE OAK	10 "			24 FT	
6081	Quercus virginiana	LIVE OAK	4 "			10 FT	
6082	Schefflera arboricola	SCHEFFLERA	8 "	6 "		17 FT	14 "
6083	Schefflera arboricola	SCHEFFLERA	7 "	6 "		16 FT	14 "
6084	Ptychosperma elegans	ALEXANDER PALM	3 "			6 FT	
6084A	Quercus virginiana	LIVE OAK	5 "			15 FT	
6084B	Adonidia merrillii	CHRISTMAS PALM	6 "			8 FT	
6084C	Ptychosperma elegans	ALEXANDER PALM	4 "			8 FT	
6085	Ptychosperma elegans	ALEXANDER PALM	3 "			6 FT	
6085A	Quercus virginiana	LIVE OAK	4 "			10 FT	
6086	Adonidia merrillii	CHRISTMAS PALM	6 "			9 FT	
6087	Ptychosperma elegans	ALEXANDER PALM	3 "			6 FT	
6088	Ptychosperma elegans	ALEXANDER PALM	3 "			6 FT	
6089	Ptychosperma elegans	ALEXANDER PALM	3 "			6 FT	
6090	Adonidia merrillii	CHRISTMAS PALM	6 "			11 FT	
6091	Quercus virginiana	LIVE OAK	31 "			53 FT	
6092	Quercus virginiana	LIVE OAK	17 "			33 FT	
6093	Quercus virginiana	LIVE OAK	25 "			36 FT	
6094	Quercus virginiana	LIVE OAK	40 "			64 FT	
6095	Quercus virginiana	LIVE OAK	24 "			60 FT	
6096	Quercus virginiana	LIVE OAK	22 "			56 FT	
6097	Veitchia montgomeryana	MONTGOMERY PALM	8 "			15 FT	
6098	Veitchia montgomeryana	MONTGOMERY PALM	6 "			10 FT	
6099	Veitchia montgomeryana	MONTGOMERY PALM	8 "			14 FT	
6100	Cocos nucifera	COCONUT PALM	13 "			18 FT	
6101	Quercus virginiana	LIVE OAK	47 "			60 FT	
6105	Quercus virginiana	LIVE OAK	38 "			90 FT	
6106	Veitchia montgomeryana	MONTGOMERY PALM	6 "			12 FT	
6107	Veitchia montgomeryana	MONTGOMERY PALM	5 "			8 FT	
6108	Sabal palmetto	SABAL PALM	13 "			16 FT	
6109	Quercus virginiana	LIVE OAK	12 "			27 FT	
6110	Quercus virginiana	LIVE OAK	15 "			27 FT	
6111	Quercus virginiana	LIVE OAK	16 "			33 FT	
6112	Quercus virginiana	LIVE OAK	17 "			30 FT	
6113	Quercus virginiana	LIVE OAK	21 "			45 FT	
6114	Quercus virginiana	LIVE OAK	28 "			33 FT	
6115	Quercus virginiana	LIVE OAK	20 "			40 FT	
6116	Quercus virginiana	LIVE OAK	29 "			44 FT	
6117	Quercus virginiana	LIVE OAK	21 "	18 "		46 FT	39 "
6118	Quercus virginiana	LIVE OAK	18 "			32 FT	
6119	Quercus virginiana	LIVE OAK	22 "			48 FT	
6120	Quercus virginiana	LIVE OAK	19 "			40 FT	
6121	Peltophorum dubium	YELLOW POINCIANA	8 "			22 FT	
6122	Quercus virginiana	LIVE OAK	39 "			47 FT	
6123	Quercus virginiana	LIVE OAK	31 "			56 FT	
6124	Quercus virginiana	LIVE OAK	37 "			60 FT	
6125	Quercus virginiana	LIVE OAK	21 "			40 FT	
6126	Quercus virginiana	LIVE OAK	24 "			38 FT	
6127	Quercus virginiana	LIVE OAK	23 "			47 FT	
6128	Quercus virginiana	LIVE OAK	29 "	24 "		65 FT	53 "
6129	Sabal palmetto	SABAL PALM	13 "			20 FT	
6130	Veitchia montgomeryana	MONTGOMERY PALM	10 "			23 FT	
6131	Veitchia montgomeryana	MONTGOMERY PALM	9 "			16 FT	
6135	Veitchia montgomeryana	MONTGOMERY PALM	9 "			16 FT	
6136	Veitchia montgomeryana	MONTGOMERY PALM	7 "	6 "		20 FT	13 "
6137	Veitchia montgomeryana	MONTGOMERY PALM	9 "	8 "		20 FT	17 "
6138	Roystonea elata	ROYAL PALM	5 "			16 FT	

TREE	BOTANICAL NAME	TYPE	DIA	DIA	DIA	CANOPY	COMBINED TRUNK
6139	Adonidia merrillii	CHRISTMAS PALM	7 "			16 FT	
6140	Quercus virginiana	LIVE OAK	24 "			39 FT	
6141	Quercus virginiana	LIVE OAK	30 "			47 FT	
6142	Quercus virginiana	LIVE OAK	27 "			36 FT	
6143	Quercus virginiana	LIVE OAK	32 "			61 FT	
6144	Quercus virginiana	LIVE OAK	28 "	16 "		56 FT	44 "
6145	Quercus virginiana	LIVE OAK	25 "			42 FT	
6146	Quercus virginiana	LIVE OAK	36 "			51 FT	
6147	Quercus virginiana	LIVE OAK	36 "			65 FT	
6148	Quercus virginiana	LIVE OAK	23 "			61 FT	
6149	Quercus virginiana	LIVE OAK	49 "			92 FT	
6150	Quercus virginiana	LIVE OAK	34 "			86 FT	
6151	Schefflera arboricola	SCHEFFLERA	4 "			9 FT	
6152	Quercus virginiana	LIVE OAK	44 "			68 FT	
6153	Adonidia merrillii	CHRISTMAS PALM	5 "	6 "		16 FT	11 "
6154	Quercus virginiana	LIVE OAK	29 "			55 FT	
6154A	Quercus virginiana	LIVE OAK	28 "			35 FT	
6155	Quercus virginiana	LIVE OAK	23 "			30 FT	
6156	Quercus virginiana	LIVE OAK	63 "			87 FT	
6157	Quercus virginiana	LIVE OAK	36 "			78 FT	
6158	Quercus virginiana	LIVE OAK	44 "			73 FT	
6159	Quercus virginiana	LIVE OAK	28 "			37 FT	
6160	Quercus virginiana	LIVE OAK	15 "			23 FT	
6161	Sabal palmetto	SABAL W/ S FIG	10 "			18 FT	
6165	Leucaena leucocephala	LEAD TREE	5 "			12 FT	
6166	Quercus virginiana	LIVE OAK	16 "			45 FT	
6167	Quercus virginiana	LIVE OAK	11 "			27 FT	
6168	Quercus virginiana	LIVE OAK	15 "			33 FT	
6169	Quercus virginiana	LIVE OAK	11 "			22 FT	
6170	Quercus virginiana	LIVE OAK	29 "			60 FT	
6171	Quercus virginiana	LIVE OAK	34 "			63 FT	
6172	Quercus virginiana	LIVE OAK	22 "			42 FT	
6175	Delonix regia	ROYAL POINCIANA	10 "			30 FT	
6176	Quercus virginiana	LIVE OAK	23 "			37 FT	
6177	Quercus virginiana	LIVE OAK	27 "			44 FT	
6178	Quercus virginiana	LIVE OAK	25 "			41 FT	
6179	Quercus virginiana	LIVE OAK	27 "			43 FT	
6180	Quercus virginiana	LIVE OAK	19 "			32 FT	
6181	Quercus virginiana	LIVE OAK	23 "			27 FT	
6182	Quercus virginiana	LIVE OAK	23 "			34 FT	
6183	Cocos nucifera	COCONUT PALM	11 "			12 FT	
6184	Cocos nucifera	COCONUT PALM	11 "			16 FT	
6185	Quercus virginiana	LIVE OAK	21 "			28 FT	
6186	Quercus virginiana	LIVE OAK	26 "			44 FT	
6187	Quercus virginiana	LIVE OAK	15 "			35 FT	
6188	Quercus virginiana	LIVE OAK	28 "			47 FT	
6189	Quercus virginiana	LIVE OAK	17 "	17 "		62 FT	34 "
6190	Quercus virginiana	LIVE OAK	23 "			42 FT	
6191	Quercus virginiana	LIVE OAK	40 "			64 FT	
6192	Sabal palmetto	SABAL PALM	13 "			14 FT	
6193	Sabal palmetto	SABAL PALM	15 "			16 FT	
6194	Quercus virginiana	LIVE OAK	32 "			60 FT	
6195	Adonidia merrillii	CHRISTMAS PALM	8 "			10 FT	
6196	Schefflera arboricola	SCHEFFLERA	8 "			12 FT	
6197	Schefflera arboricola	SCHEFFLERA	7 "			16 FT	
6198	Schefflera arboricola	SCHEFFLERA	6 "			14 FT	
6199	Quercus virginiana	LIVE OAK	31 "			82 FT	
6200	Quercus virginiana	LIVE OAK	38 "			76 FT	
6201	Quercus virginiana	LIVE OAK	32 "			59 FT	
6202	Quercus virginiana	LIVE OAK	26 "			53 FT	
6203	Quercus virginiana	LIVE OAK	34 "			69 FT	
6207	Quercus virginiana	LIVE OAK	23 "			41 FT	
6208	Quercus virginiana	LIVE OAK	28 "			42 FT	
6209	Quercus virginiana	LIVE OAK	49 "			67 FT	
6210	Quercus virginiana	LIVE OAK	22 "			32 FT	
6211	Quercus virginiana	LIVE OAK	28 "			52 FT	
6212	Quercus virginiana	LIVE OAK	53 "			82 FT	
6213	Quercus virginiana	LIVE OAK	22 "			37 FT	
6214	Quercus virginiana	LIVE OAK	24 "			55 FT	
6215	Quercus virginiana	LIVE OAK	20 "			27 FT	
6216	Quercus virginiana	LIVE OAK	20 "			60 FT	
6217	Quercus virginiana	LIVE OAK	25 "	22 "		67 FT	47 "
6218	Quercus virginiana	LIVE OAK	23 "			36 FT	
6219	Quercus virginiana	LIVE OAK	25 "			39 FT	
6220	Adonidia merrillii	CHRISTMAS PALM	6 "			12 FT	
6221	Adonidia merrillii	CHRISTMAS PALM	6 "			10 FT	
6222	Adonidia merrillii	CHRISTMAS PALM	7 "			12 FT	
6223	Adonidia merrillii	CHRISTMAS PALM	6 "	6 "		14 FT	12 "
6224	Adonidia merrillii	CHRISTMAS PALM	7 "			10 FT	
6225	Bauhinia blakeana	HONG KONG ORCHID	11 "			22 FT	
6226	Ficus rubiginosa	RUSTY FIG	7 "			28 FT	
6227	Quercus virginiana	LIVE OAK	21 "			54 FT	
6228	Adonidia merrillii	CHRISTMAS PALM	6 "			10 FT	
6229	Adonidia merrillii	CHRISTMAS PALM	6 "	6 "		14 FT	12 "
6230	Adonidia merrillii	CHRISTMAS PALM	5 "			10 FT	
6231	Adonidia merrillii	CHRISTMAS PALM	6 "			12 FT	
6232	Adonidia merrillii	CHRISTMAS PALM	7 "			12 FT	
6233	Adonidia merrillii	CHRISTMAS PALM	6 "			10 FT	
6234	Quercus virginiana	LIVE OAK	17 "			46 FT	
6235	Quercus virginiana	LIVE OAK	16 "			34 FT	
6236	Quercus virginiana	LIVE OAK	18 "			39 FT	
6237	Schefflera arboricola	SCHEFFLERA	6 "			14 FT	
6238	Schefflera arboricola	SCHEFFLERA	6 "			14 FT	
6239	Livistonia chinensis	CHINESE FAN PALM	8 "			24 FT	
6240	Quercus virginiana	LIVE OAK	23 "			57 FT	
6241	Quercus virginiana	LIVE OAK	32 "			65 FT	
6242	Quercus virginiana	LIVE OAK	50 "			80 FT	
6247	Quercus virginiana	LIVE OAK	52 "			70 FT	
6248	Quercus virginiana	LIVE OAK	44 "			61 FT	
6249	Roystonea elata	ROYAL PALM	18 "			24 FT	
6250	Cocos nucifera	COCONUT PALM	10 "			14 FT	
6251	Cocos nucifera	COCONUT PALM	10 "			20 FT	
6252	Cocos nucifera	COCONUT PALM	8 "			16 FT	
6253	Adonidia merrillii	CHRISTMAS PALM	6 "	6 "		14 FT	12 "
6254	Quercus virginiana	LIVE OAK	32 "			59 FT	
6255	Quercus virginiana	LIVE OAK	33 "			60 FT	
6256	Cocos nucifera	COCONUT PALM	11 "			18 FT	
6257	Sabal palmetto	SABAL PALM	6 "			12 FT	
6258	Quercus virginiana	LIVE OAK	20 "			30 FT	
6259	Quercus virginiana	LIVE OAK	23 "			40 FT	
6260	Quercus virginiana	LIVE OAK	22 "			46 FT	
6261	Schefflera arboricola	SCHEFFLERA	13 "			16 FT	
6262	Schefflera arboricola	SCHEFFLERA	16 "			20 FT	
6263	Schefflera arboricola	SCHEFFLERA	15 "			14 FT	
6264	Quercus virginiana	LIVE OAK	4 "			12 FT	
6265	Cocos nucifera	COCONUT PALM	10 "			20 FT	
6266	Biscofia javanica	TOOG	21 "			40 FT	
6267	Quercus virginiana	LIVE OAK	24 "			52 FT	
6268	Schefflera arboricola	SCHEFFLERA	4 "			12 FT	
6269	Schefflera arboricola	SCHEFFLERA	11 "			25 FT	
6270	Ficus benjamina	FICUS	23 "			25 FT	
6274	Ptychosperma elegans	ALEXANDER PALM	4 "			8 FT	
6275	Quercus virginiana	LIVE OAK	26 "			50 FT	
6276	Quercus virginiana	LIVE OAK	21 "	18 "	20 "	59 FT	58 "
6277	Adonidia merrillii	CHRISTMAS PALM	7 "			12 FT	
6278	Cocos nucifera	COCONUT PALM	9 "			16 FT	
6279	Quercus virginiana	LIVE OAK	28 "			46 FT	
6280	Quercus virginiana	LIVE OAK	42 "			70 FT	
6281	Quercus virginiana	LIVE OAK	34 "			68 FT	

TREE	BOTANICAL NAME	TYPE	DIA	DIA	DIA	CANOPY	COMBINED TRUNK
6282	Quercus virginiana	LIVE OAK	43 "			71 FT	
6283	Quercus virginiana	LIVE OAK	25 "			62 FT	
6284	Quercus virginiana	LIVE OAK	34 "			61 FT	
6285	Bursera simaruba	GUMBO LIMBO	4 "			10 FT	
6286	Adonidia merrillii	CHRISTMAS PALM	4 "			10 FT	
6287	Adonidia merrillii	CHRISTMAS PALM	5 "			10 FT	
6288	Adonidia merrillii	CHRISTMAS PALM	6 "			12 FT	
6289	Tabebuia caraiba	YELLOW TABEUIA	7 "			14 FT	
6293	Quercus virginiana	LIVE OAK	29 "			57 FT	
6294	Quercus virginiana	LIVE OAK	20 "			36 FT	
6295	Schefflera arboricola	SCHEFFLERA	6 "	6 "		18 FT	12 "
6296	Cocos nucifera	COCONUT PALM	7 "			12 FT	
6297	Quercus virginiana	LIVE OAK	25 "			39 FT	
6298	Quercus virginiana	LIVE OAK	21 "			42 FT	
6299	Quercus virginiana	LIVE OAK	25 "			57 FT	
6300	Schefflera arboricola	SCHEFFLERA	8 "			14 FT	
6301	Quercus virginiana	LIVE OAK	20 "			37 FT	
6302	Quercus virginiana	LIVE OAK	34 "			64 FT	
6303	Adonidia merrillii	CHRISTMAS PALM	7 "			12 FT	
6304	Sabal palmetto	SABAL PALM	13 "			16 FT	
6305	Quercus virginiana	LIVE OAK	19 "			31 FT	
6306	Quercus virginiana	LIVE OAK	17 "			30 FT	
6307	Quercus virginiana	LIVE OAK	32 "			57 FT	
6308	Quercus virginiana	LIVE OAK	44 "			78 FT	
6309	Schefflera arboricola	SCHEFFLERA	13 "	6 "		20 FT	19 "
6310	Schefflera arboricola	SCHEFFLERA	5 "	4 "	6 "	20 FT	15 "
6311	Quercus virginiana	LIVE OAK	21 "	13 "		36 FT	34 "
6312	Ficus aurea	STRANGLER FIG	13 "	6 "		16 FT	19 "
6313	Quercus virginiana	LIVE OAK	23 "			39 FT	
6314	Quercus virginiana	LIVE OAK	12 "			23 FT	
6315	Quercus virginiana	LIVE OAK	31 "			63 FT	
6316	Schefflera arboricola	SCHEFFLERA	15 "	10 "		30 FT	25 "
6317	Schefflera arboricola	SCHEFFLERA	11 "			22 FT	
6318	Schefflera arboricola	SCHEFFLERA	5 "			16 FT	
6319	Quercus virginiana	LIVE OAK	16 "			30 FT	
6320	Quercus virginiana	LIVE OAK	10 "			25 FT	
6321	Quercus virginiana	LIVE OAK	22 "			45 FT	
6322	Quercus virginiana	LIVE OAK	25 "			45 FT	
6323	Ficus aurea	STRANGLER FIG	11 "			20 FT	
6324	Schefflera arboricola	SCHEFFLERA	6 "	6 "	6 "	25 FT	18 "
6325	Araucaria heterophylla	NORFOLK PINE	6 "			14 FT	
6326	Quercus virginiana	LIVE OAK	19 "			38 FT	
6327	Quercus virginiana	LIVE OAK	25 "			58 FT	
6328	Mangifera indica	MANGO	15 "			28 FT	
6329	Adonidia merrillii	CHRISTMAS PALM	6 "			16 FT	
6330	Quercus virginiana	LIVE OAK	32 "	31 "		54 FT	63 "
6331	Quercus virginiana	LIVE OAK	22 "			45 FT	
6332	Quercus virginiana	LIVE OAK	15 "	12 "		52 FT	28 "
6333	Adonidia merrillii	CHRISTMAS PALM	6 "			16 FT	
6337	Adonidia merrillii	CHRISTMAS PALM	7 "			14 FT	
6338	Adonidia merrillii	CHRISTMAS PALM	6 "			12 FT	
6339	Adonidia merrillii	CHRISTMAS PALM	6 "			12 FT	
6340	Quercus virginiana	LIVE OAK	15 "			10 FT	
6341	Quercus virginiana	LIVE OAK	16 "			31 FT	
6342	Quercus virginiana	LIVE OAK	17 "			34 FT	
6343	Quercus virginiana	LIVE OAK	11 "			26 FT	
6344	Quercus virginiana	LIVE OAK	20 "			49 FT	
6345	Schefflera arboricola	SCHEFFLERA	8 "	7 "	6 "	22 FT	21 "
6346	Sabal palmetto	SABAL PALM	14 "			18 FT	
6347	Quercus virginiana	LIVE OAK	20 "			44 FT	
6348	Adonidia merrillii	CHRISTMAS PALM	6 "			12 FT	
6349	Bucida burceras	BLACK OLIVE	9 "			26 FT	
6350	Persea americana	AVOCADO	6 "			10 FT	
6351	Mangifera indica	MANGO	7 "			16 FT	
6352	Schefflera arboricola	SCHEFFLERA	11 "			24 FT	
6353	Schefflera arboricola	SCHEFFLERA	5 "			10 FT	
6354	Quercus virginiana	LIVE OAK	20 "			33 FT	
6355	Quercus virginiana	LIVE OAK	29 "			54 FT	
6356	Quercus virginiana	LIVE OAK	29 "	19 "		60 FT	49 "
6357	Ficus elastica	RUBBER	5 "	6 "		18 FT	11 "
6358	Schefflera arboricola	SCHEFFLERA	4 "	4 "		12 FT	8 "
6359	Quercus virginiana	LIVE OAK	26 "			45 FT	
6360	Casuarina spp.	AUSTRALIAN PINE	10 "			20 FT	
6361	Quercus virginiana	LIVE OAK	17 "			45 FT	
6362	Ravenala madagascariensis	TRAVELERS PALM	8 "			20 FT	
6363	Ravenala madagascariensis	TRAVELERS PALM	8 "			20 FT	
6364	Ficus rubiginosa	RUSTY FIG	12 "			20 FT	
6365	Ficus rubiginosa	RUSTY FIG	18 "			30 FT	
6366	Mangifera indica	MANGO	28 "			45 FT	
6367	Cocos nucifera	COCONUT PALM	8 "			22 FT	
6368	Schefflera arboricola	SCHEFFLERA	6 "			12 FT	
6369	Schefflera arboricola	SCHEFFLERA	5 "			10 FT	
6370	Schefflera arboricola	SCHEFFLERA	5 "			10 FT	
6371	Schefflera arboricola	SCHEFFLERA	4 "	9 "		14 FT	13 "
6372	Adonidia merrillii	CHRISTMAS PALM	4 "	5 "		10 FT	9 "
6373	Adonidia merrillii	CHRISTMAS PALM	6 "			14 FT	
6374	Adonidia merrillii	CHRISTMAS PALM	7 "			14 FT	
6375	Adonidia merrillii	CHRISTMAS PALM	6 "			12 FT	
6379	Quercus virginiana	LIVE OAK	32 "			57 FT	
6380	Quercus virginiana	LIVE OAK	19 "			40 FT	
6381	Quercus virginiana	LIVE OAK	26 "			46 FT	
6382	Quercus virginiana	LIVE OAK	19 "			37 FT	
6382A	Quercus virginiana	LIVE OAK	36 "			65 FT	
6383	Quercus virginiana	LIVE OAK	18 "			41 FT	
6384	Quercus virginiana	LIVE OAK	24 "	23 "		76 FT	47 "
6385	Quercus virginiana	LIVE OAK	21 "			43 FT	
6386	Adonidia merrillii	CHRISTMAS PALM	6 "			16 FT	
6387	Adonidia merrillii	CHRISTMAS PALM	6 "			12 FT	
6388	Schefflera arboricola	SCHEFFLERA	9 "	7 "		20 FT	16 "
6389	Sabal palmetto	SABAL PALM	15 "			18 FT	
6390	Ficus benjamina	FICUS	28 "			24 FT	
6391	Quercus virginiana	LIVE OAK	33 "			55 FT	
6392	Quercus virginiana	LIVE OAK	27 "			50 FT	
6393	Sabal palmetto	SABAL PALM	13 "			22 FT	
6394	Quercus virginiana	LIVE OAK	32 "			68 FT	
6395	Quercus virginiana	LIVE OAK	24 "			57 FT	
6396	Quercus virginiana	LIVE OAK	23 "			49 FT	
6397	Quercus virginiana	LIVE OAK	18 "			34 FT	
6401	Araucaria heterophylla	NORFOLK PINE	11 "			14 FT	
6402	Ficus benjamina	FICUS	12 "			30 FT	
6403	Quercus virginiana	LIVE OAK	34 "			65 FT	
6404	Dypsis decaryi	TRIANGLE PALM	10 "			18 FT	
6405	Schefflera arboricola	SCHEFFLERA	12 "	10 "		25 FT	23 "
6406	Schefflera arboricola	SCHEFFLERA	8 "	10 "	8 "	20 FT	26 "
6407	Washingtonia robusta	WASHINGTON PALM	10 "			8 FT	
6408	Adonidia merrillii	CHRISTMAS PALM	4 "			10 FT	
6409	Adonidia merrillii	CHRISTMAS PALM	4 "			10 FT	
6410	Adonidia merrillii	CHRISTMAS PALM	4 "			8 FT	
6411	Veitchia montgomeryana	MONTGOMERY PALM	5 "			10 FT	
6412	Quercus virginiana	LIVE OAK	26 "			44 FT	
6413	Quercus virginiana	LIVE OAK	26 "			49 FT	
6414	Quercus virginiana	LIVE OAK	23 "			29 FT	
6415	Quercus virginiana	LIVE OAK	26 "			47 FT	
6416	Quercus virginiana	LIVE OAK	19 "			39 FT	
6417	Ficus aurea	STRANGLER FIG	74 "			55 FT	
6418	Cocos nucifera	COCONUT PALM	8 "			22 FT	
6419	Schefflera arboricola	SCHEFFLERA	8 "			18 FT	
6420	Quercus virginiana	LIVE OAK	16 "			23 FT	
6421	Quercus virginiana	LIVE OAK	24 "			33 FT	

TREE	BOTANICAL NAME	TYPE	DIA	DIA	DIA	CANOPY	COMBINED TRUNK
6422	Quercus virginiana	LIVE OAK	48 "			77 FT	
6423	Quercus virginiana	LIVE OAK	19 "	16 "		61 FT	35 "
6424	Quercus virginiana	LIVE OAK	19 "			41 FT	
6425	Adonidia merrillii	CHRISTMAS PALM	6 "			14 FT	
6426	Quercus virginiana	LI

TREE	BOTANICAL NAME	TYPE	DIA	DIA	DIA	CANOPY	COMBINED TRUNK
6581	Quercus virginiana	LIVE OAK	32 "			65 FT	
6582	Quercus virginiana	LIVE OAK	24 "			48 FT	
6583	Quercus virginiana	LIVE OAK	17 "			35 FT	
6584	Quercus virginiana	LIVE OAK	21 "			40 FT	
6585	Quercus virginiana	LIVE OAK	32 "			47 FT	
6586	Quercus virginiana	LIVE OAK	34 "			65 FT	
6587	Quercus virginiana	LIVE OAK	38 "			70 FT	
6588	Quercus virginiana	LIVE OAK	24 "			35 FT	
6589	Quercus virginiana	LIVE OAK	39 "			60 FT	
6590	Quercus virginiana	LIVE OAK	22 "			35 FT	
6591	Quercus virginiana	LIVE OAK	27 "			35 FT	
6592	Adonidia merrillii	CHRISTMAS PALM	6 "			8 FT	
6593	Quercus virginiana	LIVE OAK	24 "			28 FT	
6594	Quercus virginiana	LIVE OAK	32 "			48 FT	
6595	Quercus virginiana	LIVE OAK	31 "			45 FT	
6596	Quercus virginiana	LIVE OAK	23 "	23 "		72 FT	46 "
6597	Quercus virginiana	LIVE OAK	18 "			42 FT	
6598	Quercus virginiana	LIVE OAK	53 "			90 FT	
6599	Sabal palmetto	SABAL PALM	14 "			12 FT	
6600	Ficus aurea	STRANGLER FIG	31 "			45 FT	
6601	Quercus virginiana	LIVE OAK	35 "			85 FT	
6602	Quercus virginiana	LIVE OAK	31 "			55 FT	
6603	Quercus virginiana	LIVE OAK	29 "			45 FT	
6604	Adonidia merrillii	CHRISTMAS PALM	5 "			8 FT	
6609	Quercus virginiana	LIVE OAK	25 "			25 FT	
6610	Quercus virginiana	LIVE OAK	29 "	29 "		85 FT	58 "
6611	Adonidia merrillii	CHRISTMAS PALM	6 "	4 "		15 FT	10 "
6612	Adonidia merrillii	CHRISTMAS PALM	6 "			8 FT	
6616	Adonidia merrillii	CHRISTMAS PALM	4 "	5 "		15 FT	9 "
6617	Delonix regia	ROYAL POINCIANA	15 "			45 FT	
6618	Mangifera indica	MANGO	5 "			10 FT	
6619	Cocos nucifera	COCONUT PALM	9 "			20 FT	
6620	Bucida burceras	BLACK OLIVE	18 "			22 FT	
6621	Bucida burceras	BLACK OLIVE	17 "			30 FT	
6622	Bucida burceras	BLACK OLIVE	16 "			30 FT	
6623	Araucaria heterophylla	NORFOLK PINE	29 "			20 FT	
6624	Schefflera arboricola	SCHEFFLERA	7 "			10 FT	
6625	Ficus benjamina	FICUS	9 "			10 FT	
6626	Schefflera arboricola	SCHEFFLERA	5 "			10 FT	
6627	Schefflera arboricola	SCHEFFLERA	4 "			10 FT	
6628	Bischofia javanica	TOOG	8 "			18 FT	
6629	Bischofia javanica	TOOG	8 "			18 FT	
6630	Ficus aurea	STRANGLER FIG	11 "			12 FT	
6631	Diospyros digyna	BLACK SAPOTE	4 "			10 FT	
6632	Mangifera indica	MANGO	6 "			8 FT	
6633	Ficus aurea	STRANGLER FIG	32 "			25 FT	
6634	Sabal palmetto	SABAL PALM	11 "			15 FT	
6635	Quercus virginiana	LIVE OAK	24 "			40 FT	
6636	Quercus virginiana	LIVE OAK	28 "			45 FT	
6637	Quercus virginiana	LIVE OAK	32 "			65 FT	
6638	Adonidia merrillii	CHRISTMAS PALM	6 "			8 FT	
6639	Adonidia merrillii	CHRISTMAS PALM	7 "			8 FT	
6640	Adonidia merrillii	CHRISTMAS PALM	7 "			8 FT	
6641	Adonidia merrillii	CHRISTMAS PALM	6 "			8 FT	
6645	Cupaniopsis anacardioides	CARROTWOOD	5 "			10 FT	
6646	Leucaena leucocephala	LEAD TREE	6 "			22 FT	
6647	Schefflera arboricola	SCHEFFLERA	4 "			10 FT	
6648	Schefflera arboricola	SCHEFFLERA	6 "	5 "		10 FT	11 "
6649	Quercus virginiana	LIVE OAK	4 "			15 FT	
6650	Quercus virginiana	LIVE OAK	41 "			67 FT	
6651	Quercus virginiana	LIVE OAK	18 "			40 FT	
6652	Quercus virginiana	LIVE OAK	19 "			33 FT	
6653	Quercus virginiana	LIVE OAK	21 "			40 FT	
6654	Ficus rubiginosa	RUSTY FIG	14 "			32 FT	
6655	Casuarina spp.	AUSTRALIAN PINE	31 "			55 FT	
6656	Quercus virginiana	LIVE OAK	20 "			25 FT	
6657	Quercus virginiana	LIVE OAK	28 "			45 FT	
6658	Quercus virginiana	LIVE OAK	27 "	21 "		50 FT	48 "
6659	Quercus virginiana	LIVE OAK	25 "			40 FT	
6660	Ficus benjamina	FICUS	5 "			10 FT	
6661	Quercus virginiana	LIVE OAK	30 "			50 FT	
6662	Leucaena leucocephala	LEAD TREE	6 "			15 FT	
6663	Delonix regia	ROYAL POINCIANA	7 "			18 FT	
6664	Livingstonia chinensis	CHINESE FAN PALM	9 "			12 FT	
6665	Cocos nucifera	COCONUT PALM	10 "			20 FT	
6666	Adonidia merrillii	CHRISTMAS PALM	6 "			15 FT	
6667	Adonidia merrillii	CHRISTMAS PALM	6 "	6 "		16 FT	13 "
6668	Caryota mitis	FISH TAIL PALM	7 "	6 "		15 FT	13 "
6669	Cocos nucifera	COCONUT PALM	8 "			18 FT	
6670	Leucaena leucocephala	LEAD TREE	10 "			20 FT	
6671	Leucaena leucocephala	LEAD TREE	8 "			20 FT	
6672	Adonidia merrillii	CHRISTMAS PALM	5 "			6 FT	
6673	Mangifera indica	MANGO	8 "			15 FT	
6674	Mangifera indica	MANGO	7 "			12 FT	
6675	Leucaena leucocephala	LEAD TREE	12 "			21 FT	
6676	Ficus benjamina	FICUS	5 "			12 FT	
6677	Ficus benjamina	FICUS	5 "			10 FT	
6678	Quercus virginiana	LIVE OAK	13 "			18 FT	
6679	Ptychosperma elegans	ALEXANDER PALM	4 "	3 "		12 FT	7 "
6680	Leucaena leucocephala	LEAD TREE	7 "			18 FT	
6681	Cocos nucifera	COCONUT PALM	10 "			20 FT	
6682	Swietenia mahagoni	MAHOGANY	8 "			15 FT	
6686	Quercus virginiana	LIVE OAK	24 "			35 FT	
6687	Ficus rubiginosa	RUSTY FIG	16 "			22 FT	
6688	Quercus virginiana	LIVE OAK	16 "			30 FT	
6689	Cocos nucifera	COCONUT PALM	8 "			18 FT	
6690	Quercus virginiana	LIVE OAK	6 "			12 FT	
6691	Adonidia merrillii	CHRISTMAS PALM	5 "	4 "		7 FT	8 "
6692	Adonidia merrillii	CHRISTMAS PALM	5 "			8 FT	
6693	Veitchia winin	WININ PALM	5 "			6 FT	
6694	Veitchia winin	WININ PALM	4 "			16 FT	
6695	Ficus benjamina	FICUS	11 "			16 FT	
6696	Thrinax spp.	THATCH PALM	5 "			6 FT	
6697	Coccoloba uvifera	SEAGRAPE	11 "			20 FT	
6698	Mangifera indica	MANGO	7 "			10 FT	
6699	Mangifera indica	MANGO	7 "			12 FT	
6700	Araucaria heterophylla	NORFOLK PINE	17 "			12 FT	
6701	Ficus benjamina	FICUS	48 "			65 FT	
6702	Ficus benjamina	FICUS	42 "			25 FT	
6706	Ficus benjamina	FICUS	76 "			75 FT	
6707	Quercus virginiana	LIVE OAK	25 "			45 FT	
6708	Leucaena leucocephala	LEAD TREE	12 "			32 FT	
6709	Cocos nucifera	COCONUT PALM	9 "			22 FT	
6710	Quercus virginiana	LIVE OAK	18 "			40 FT	
6711	Quercus virginiana	LIVE OAK	21 "			37 FT	
6712	Quercus virginiana	LIVE OAK	12 "	16 "		35 FT	28 "
6713	Schefflera arboricola	SCHEFFLERA	8 "			8 FT	
6714	Schefflera arboricola	SCHEFFLERA	7 "			8 FT	
6715	Schefflera arboricola	SCHEFFLERA	19 "			8 FT	
6716	Quercus virginiana	LIVE OAK	4 "	4 "		18 FT	8 "
6717	Citrus sp.	CITRUS	5 "			10 FT	
6718	Ficus benjamina	FICUS	5 "			8 FT	
6719	Quercus virginiana	LIVE OAK	49 "			52 FT	
6720	Ficus benjamina	FICUS	7 "	7 "		15 FT	14 "
6721	Quercus virginiana	LIVE OAK	14 "			22 FT	
6722	Quercus virginiana	LIVE OAK	38 "			55 FT	
6723	Adonidia merrillii	CHRISTMAS PALM	6 "			8 FT	
6727	Quercus virginiana	LIVE OAK	26 "			50 FT	
6728	Quercus virginiana	LIVE OAK	32 "			50 FT	

TREE	BOTANICAL NAME	TYPE	DIA	DIA	DIA	CANOPY	COMBINED TRUNK
6729	Sabal palmetto	SABAL PALM	17 "			15 FT	
6730	Ficus benjamina	FICUS	10 "			FT	
6731	Ficus benjamina	FICUS	7 "			FT	
6732	Ficus benjamina	FICUS	13 "			FT	
6733	Ficus benjamina	FICUS	6 "			FT	
6734	Ficus benjamina	FICUS	6 "			FT	
6735	Ficus benjamina	FICUS	4 "			FT	
6736	Bursera simaruba	GUMBO LIMBO	12 "			24 FT	
6737	Schefflera arboricola	SCHEFFLERA	7 "			8 FT	
6738	Quercus virginiana	LIVE OAK	21 "			30 FT	
6739	Quercus virginiana	LIVE OAK	19 "			22 FT	
6740	Quercus virginiana	LIVE OAK	39 "			70 FT	
6741	Acacia auriculiformis	EARLEAF ACACIA	7 "			15 FT	
6745	Schefflera arboricola	SCHEFFLERA	9 "	7 "	10 "	8 FT	27 "
6746	Schefflera arboricola	SCHEFFLERA	8 "	6 "	6 "	10 FT	21 "
6747	Cocos nucifera	COCONUT PALM	9 "			15 FT	
6748	Adonidia merrillii	CHRISTMAS PALM	4 "			8 FT	
6749	Schefflera arboricola	SCHEFFLERA	5 "			8 FT	
6750	Schefflera arboricola	SCHEFFLERA	5 "			10 FT	
6751	Quercus virginiana	LIVE OAK	31 "			32 FT	
6752	Adonidia merrillii	CHRISTMAS PALM	5 "			8 FT	
6753	Adonidia merrillii	CHRISTMAS PALM	5 "			8 FT	
6754	Adonidia merrillii	CHRISTMAS PALM	5 "			8 FT	
6755	Syagrus romanzoffiana	QUEEN PALM	8 "			10 FT	
6756	Syagrus romanzoffiana	QUEEN PALM	6 "			8 FT	
6757	Cocos nucifera	COCONUT PALM	9 "			16 FT	
6758	Adonidia merrillii	CHRISTMAS PALM	5 "	5 "		15 FT	10 "
6759	Sabal palmetto	SABAL PALM	11 "			14 FT	
6760	Adonidia merrillii	CHRISTMAS PALM	5 "	5 "		16 FT	10 "
6761	Quercus virginiana	LIVE OAK	36 "			60 FT	
6762	Adonidia merrillii	CHRISTMAS PALM	6 "			8 FT	
6763	Quercus virginiana	LIVE OAK	44 "			60 FT	
6764	Adonidia merrillii	CHRISTMAS PALM	4 "	5 "		10 FT	9 "
6765	Quercus virginiana	LIVE OAK	24 "			42 FT	
6766	Sabal palmetto	SABAL PALM	15 "			15 FT	
6767	Tabebuia heterophylla	PINK TABEBUIA	4 "			7 FT	
6771	Bucida burceras	BLACK OLIVE	29 "			55 FT	
6772	Adonidia merrillii	CHRISTMAS PALM	4 "			8 FT	
6772A	Ptychosperma elegans	ALEXANDER PALM	3 "	3 "		10 FT	6 "
6772B	Ptychosperma elegans	ALEXANDER PALM	3 "			10 FT	
6773	Schefflera arboricola	SCHEFFLERA	6 "			8 FT	
6774	Quercus virginiana	LIVE OAK	32 "			50 FT	
6775	Sabal palmetto	SABAL PALM	15 "			14 FT	
6776	Bursera simaruba	GUMBO LIMBO	8 "			12 FT	
6777	Quercus virginiana	LIVE OAK	8 "			14 FT	
6778	Ceiba speciosa	SILK FLOSS	15 "			22 FT	
6779	Phoenix sylvestris	SYLVESTER DATE PALM	15 "			17 FT	
6780	Cocos nucifera	COCONUT PALM	10 "			20 FT	
6781	Quercus virginiana	LIVE OAK	18 "			40 FT	
6782	Adonidia merrillii	CHRISTMAS PALM	6 "			8 FT	
6783	Adonidia merrillii	CHRISTMAS PALM	6 "			8 FT	
6784	Adonidia merrillii	CHRISTMAS PALM	5 "			8 FT	
6785	Adonidia merrillii	CHRISTMAS PALM	6 "			8 FT	
6786	Adonidia merrillii	CHRISTMAS PALM	6 "			20 FT	
6787	Cocos nucifera	COCONUT PALM	13 "			20 FT	
6788	Sabal palmetto	SABAL PALM	16 "			15 FT	
6789	Sabal palmetto	SABAL PALM	16 "			15 FT	
6793	Quercus virginiana	LIVE OAK	12 "			22 FT	
6794	Quercus virginiana	LIVE OAK	35 "			70 FT	
6795	Delonix regia	ROYAL POINCIANA	6 "	5 "	4 "	18 FT	15 "
6796	Ficus aurea	STRANGLER FIG	7 "	8 "		20 FT	16 "
6797	Quercus virginiana	LIVE OAK	27 "	31 "		72 FT	58 "
6798	Quercus virginiana	LIVE OAK	29 "			60 FT	
6799	Adonidia merrillii	CHRISTMAS PALM	5 "			8 FT	
6800	Adonidia merrillii	CHRISTMAS PALM	5 "	6 "		15 FT	11 "
6801	Adonidia merrillii	CHRISTMAS PALM	5 "	6 "		16 FT	11 "
6802	Adonidia merrillii	CHRISTMAS PALM	5 "			8 FT	
6806	Adonidia merrillii	CHRISTMAS PALM	5 "			8 FT	
6807	Ptychosperma elegans	ALEXANDER PALM	4 "			8 FT	
6808	Ptychosperma elegans	ALEXANDER PALM	4 "			8 FT	
6809	Ptychosperma elegans	ALEXANDER PALM	4 "			8 FT	
6810	Hyophorbe lagenicaulis	BOTTLE PALM	16 "			10 FT	
6811	Quercus virginiana	LIVE OAK	25 "			40 FT	
6812	Quercus virginiana	LIVE OAK	33 "			65 FT	
6813	Quercus virginiana	LIVE OAK	22 "			40 FT	
6814	Quercus virginiana	LIVE OAK	25 "			40 FT	
6815	Quercus virginiana	LIVE OAK	21 "			45 FT	
6816	Quercus virginiana	LIVE OAK	21 "			38 FT	
6817	Adonidia merrillii	CHRISTMAS PALM	6 "			8 FT	
6818	Adonidia merrillii	CHRISTMAS PALM	5 "			8 FT	
6819	Persea americana	AVOCADO	4 "			18 FT	
6820	Sabal palmetto	SABAL PALM	15 "			18 FT	
6821	Quercus virginiana	LIVE OAK	25 "			35 FT	
6822	Quercus virginiana	LIVE OAK	24 "			40 FT	
6823	Quercus virginiana	LIVE OAK	29 "			42 FT	
6824	Quercus virginiana	LIVE OAK	20 "			35 FT	

NO	DATE	REVISION	BY	NO	DATE	REVISION	BY
2	9-9-14	Revised total net acreage.	LMK				
1	12-9-13	Revised tree schedule per arborist's comments.	LMK				

DESIGNED DATE
DRAWN LMK 07/16/13
CHECKED DCL 07/16/13

Calvin, Giordano & Associates, Inc.
Engineers Surveyors Planners
1800 Eller Drive, Suite 600
Fort Lauderdale, Florida 33316
Phone: 954.921.7781 Fax 954.921.8807
Certificate of Authorization No. LB 6791

SHERIDAN STATION
A Portion of Section 9, Township 51 South Range 42 East
City of Hollywood, Broward County, Florida

TREE SURVEY

SCALE N/A
PROJECT No 13-5958
CAD FILE 13-L-27
SHEET 7 of 7

P:\Projects\2013\135958 Sheridan Station\Survey\SKETCH\135958-V-TS-TREE.dwg Sep 09, 2014 - 9:39am

TREE	BOTANICAL NAME	TYPE	DIA	Condition	% live Canopy	Presreve	Relocate	Remove	NOTES
6002	Quercus virginiana	LIVE OAK	18	70	80	P			
6003	Quercus virginiana	LIVE OAK	21	90	95		R		
6004	Quercus virginiana	LIVE OAK	12	-20	-25			X	sub-canopy
6005	Quercus virginiana	LIVE OAK	23	90	95		R		
6006	Mangifera indica	MANGO	16	80	90	P			
6007	Ficus aurea	STRANGLER FIG	11	45	50			x	sub-canopy
6008	Adonidia merrillii	CHRISTMAS PALM	6	70	na		R		
6009	Adonidia merrillii	CHRISTMAS PALM	6	85	na		R		
6010	Adonidia merrillii	CHRISTMAS PALM	6	90	na		R		
6011	Adonidia merrillii	CHRISTMAS PALM	6	90	na		R		
6012	Dypsis lutescens	ARECA PALM	65	90	na			X	
6013	Quercus virginiana	LIVE OAK	20	40	70	P			
6014	Quercus virginiana	LIVE OAK	10	20	50	P			
6015	Quercus virginiana	LIVE OAK	23	20	50	P			
6016	Quercus virginiana	LIVE OAK	16	20	25	P			
6017	Sabal palmetto	SABAL PALM	21	80	na	P			
6018	Sabal palmetto	SABAL PALM	18	80	na	P			
6019	Quercus virginiana	LIVE OAK	18	60	60	P			co-canopy
6020	Quercus virginiana	LIVE OAK	10	20	20			X	co-canopy
6021	Quercus virginiana	LIVE OAK	19	50	50			X	co-canopy
6022	Quercus virginiana	LIVE OAK	20	50	50			X	co-canopy
6023	Quercus virginiana	LIVE OAK	7	5	5			X	co-canopy
6024	Quercus virginiana	LIVE OAK	13	20	20			X	co-canopy
6025	Quercus virginiana	LIVE OAK	14	20	20			X	co-canopy
6026	Quercus virginiana	LIVE OAK	15	50	50			X	co-canopy
6027	Quercus virginiana	LIVE OAK	5	20	20			X	sub-canopy
6028	Quercus virginiana	LIVE OAK	13	30	30			X	sub-canopy
6029	Quercus virginiana	LIVE OAK	12	60	80		R		
6030	Quercus virginiana	LIVE OAK	5	30	30			X	
6031	Sabal palmetto	SABAL PALM	13	na	na			X	
6035	Ficus benjamina	FICUS	10	25	50			X	stump sprout
6036	Quercus virginiana	LIVE OAK	53	60	60		R		co-canopy
6037	Quercus virginiana	LIVE OAK	27	20	20			X	co-canopy
6038	Quercus virginiana	LIVE OAK	33	25	40			X	co-canopy
6039	Sabal palmetto	SABAL PALM	10	na	na			X	
6040	Schefflera							X	invasive
6041	Quercus virginiana	LIVE OAK	47	70	70	P			
6042	Cocos nucifera	COCONUT PALM	10	90	90	P			
6043	Quercus virginiana	LIVE OAK	41	40	50			X	co-canopy
6044	Quercus virginiana	LIVE OAK	49	80	90	P			
6045	Araucaria heterophylla	NORFOLK PINE	3	90	90	P			
6046	Quercus virginiana	LIVE OAK	41	40	50	P			co-canopy
6047	Quercus virginiana	LIVE OAK	23	15	20	P			co-canopy
6048	Ficus aurea	STRANGLER FIG	51	50	50			X	co-canopy
6049	Sabal palmetto	SABAL PALM	14	90	na			X	
6050	Quercus virginiana	LIVE OAK	19	20	25			X	co-canopy
6051	Quercus virginiana	LIVE OAK	20	20	20			X	co-canopy
6052	Sabal palmetto	SABAL PALM	13	90	90			X	
6053	Sabal palmetto	SABAL PALM	12	90	90			X	
6054	Schefflera							X	invasive
6055	Quercus virginiana	LIVE OAK	34	50	50			X	co-canopy
6056	Quercus virginiana	LIVE OAK	46	50	50			X	co-canopy
6057	Quercus virginiana	LIVE OAK	11	5	5			X	
6058	Quercus virginiana	LIVE OAK	11	5	5			X	
6059	Quercus virginiana	LIVE OAK	13	15	15			X	
6060	Quercus virginiana	LIVE OAK	18	15	15			X	
6061	Quercus virginiana	LIVE OAK	17	0	0			X	dead
6062	Quercus virginiana	LIVE OAK	21	25	25			X	sub-canopy
6063	Quercus virginiana	LIVE OAK	23	25	25			X	sub-canopy
6064	Quercus virginiana	LIVE OAK	62	80	80	P			
6068	Mangifera indica	MANGO	16	40	50	P			co-canopy
6069	Roystonea elata	ROYAL PALM	13	50	na	P			
6070	Sabal palmetto	SABAL PALM	17	90	na	P			close to wall
6071	Cocos nucifera	COCONUT PALM	10	70	90	P			
6072	Quercus virginiana	LIVE OAK	31	60	70	P			
6073	Arborvitae spp.	ARBOR VITAE	6	50	50	P			
6074	Arborvitae spp.	ARBOR VITAE	4	30	30	P			
6075	Cocos nucifera	COCONUT PALM	12	90	na	P			
6076	Quercus virginiana	LIVE OAK	24	70	75	P			co-canopy
6077	Araucaria heterophylla	NORFOLK PINE	21	75	95	P			
6078	Quercus virginiana	LIVE OAK	21	80	80	P			
6079	Quercus virginiana	LIVE OAK	7	20	20	P			sub-canopy
6080	Quercus virginiana	LIVE OAK	10	40	50	P			1 foot from wall
6081	Quercus virginiana	LIVE OAK	4	50	95	P			cull
6082	Schefflera							X	invasive
6083	Schefflera							X	invasive
6084	Ptychosperma elegans	ALEXANDER PALM	3	90	na	P			
6084A	Quercus virginiana	LIVE OAK	5	40	50			X	co-canopy
6084B	Adonidia merrillii	CHRISTMAS PALM	6	90	na		R		
6084C	Ptychosperma elegans	ALEXANDER PALM	4	90	na		R		
6085	Ptychosperma elegans	ALEXANDER PALM	3	90	na	P			
6085A	Quercus virginiana	LIVE OAK	4	20	20	P			
6086	Adonidia merrillii	CHRISTMAS PALM	6	90	na	P			
6087	Ptychosperma elegans	ALEXANDER PALM	3	90	na	P			
6088	Ptychosperma elegans	ALEXANDER PALM	3	90	na	P			
6089	Ptychosperma elegans	ALEXANDER PALM	3	90	na	P			
6090	Adonidia merrillii	CHRISTMAS PALM	6	90	na	P			
6091	Quercus virginiana	LIVE OAK	31	50	70	P			
6092	Quercus virginiana	LIVE OAK	17	20	20	P			sub-canopy
6093	Quercus virginiana	LIVE OAK	24	20	20	P			
6094	Quercus virginiana	LIVE OAK	38	60	60	P			
6095	Quercus virginiana	LIVE OAK	24	20	20	P			
6096	Quercus virginiana	LIVE OAK	22	25	25	P			sub-canopy
6097	Veitchia montgomeryana	MONTGOMERY PALM	8	80	80	P			
6098	Veitchia montgomeryana	MONTGOMERY PALM	6	70	70	P			
6099	Veitchia montgomeryana	MONTGOMERY PALM	8	80	80	P			
6100	Cocos nucifera	COCONUT PALM	13	70	70	P			
6101	Quercus virginiana	LIVE OAK	47	45	45	P			sub-canopy
6105	Quercus virginiana	LIVE OAK	38	75	75	P			co-canopy
6106	Veitchia montgomeryana	MONTGOMERY PALM	6	90	90	P			
6107	Veitchia montgomeryana	MONTGOMERY PALM	5	90	90	P			

TREE	BOTANICAL NAME	TYPE	DIA	Condition	% live Canopy	Presreve	Relocate	Remove	NOTES
6108	Sabal palmetto	SABAL PALM	13	90	90	P			
6109	Quercus virginiana	LIVE OAK	12	15	15			X	sub-canopy
6110	Quercus virginiana	LIVE OAK	15	20	20			X	
6111	Quercus virginiana	LIVE OAK	16	30	30			X	co-canopy
6112	Quercus virginiana	LIVE OAK	17	30	30			X	co-canopy
6113	Quercus virginiana	LIVE OAK	21	30	30			X	co-canopy
6114	Quercus virginiana	LIVE OAK	28	30	30			X	co-canopy
6115	Quercus virginiana	LIVE OAK	20	20	20			X	co-canopy
6116	Quercus virginiana	LIVE OAK	29	50	50			X	co-canopy
6117	Quercus virginiana	LIVE OAK	21	50	50	P			co-canopy, Group w/6116-6120
6118	Quercus virginiana	LIVE OAK	18	15	15	P			sub-canopy, Group w/6116-6120
6119	Quercus virginiana	LIVE OAK	22	25	25	P			co-canopy, Group w/6116-6120
6120	Quercus virginiana	LIVE OAK	19	30	30	P			sub-canopy, Group w/6116-6120
6121	Peltophorum dubium	YELLOW POINCIANA	8	30	40			X	weak fork
6122	Quercus virginiana	LIVE OAK	38	15	40	P			co-canopy, 2 lg hollow in trunk
6123	Quercus virginiana	LIVE OAK	31	60	60	P			co-canopy
6124	Quercus virginiana	LIVE OAK	37	70	70	P			co-canopy
6125	Quercus virginiana	LIVE OAK	21	15	15	P			sub-canopy
6126	Quercus virginiana	LIVE OAK	24	15	20	P			sub-canopy
6127	Quercus virginiana	LIVE OAK	23	20	20	P			co-canopy
6128	Quercus virginiana	LIVE OAK	29	70	70	P			co-canopy
6129	Sabal palmetto	SABAL PALM	13	90	90	P			
6130	Veitchia montgomeryana	MONTGOMERY PALM	10	90	90	P			
6131	Veitchia montgomeryana	MONTGOMERY PALM	9	90	90	P			
6135	Veitchia montgomeryana	MONTGOMERY PALM	9	50	50	P			
6136	Veitchia montgomeryana	MONTGOMERY PALM	7	50	50	P			
6137	Veitchia montgomeryana	MONTGOMERY PALM	9	90	90		R		
6138	Roystonea elata	ROYAL PALM	5	20	20	P			
6139	Adonidia merrillii	CHRISTMAS PALM	7	80	na	P			
6140	Quercus virginiana	LIVE OAK	24	10	10	P			sub-canopy
6141	Quercus virginiana	LIVE OAK	30	30	30	P			co-canopy
6142	Quercus virginiana	LIVE OAK	27	25	25	P			co-canopy
6143	Quercus virginiana	LIVE OAK	32	30	40	P			co-canopy
6144	Quercus virginiana	LIVE OAK	51	20	30	P			co-canopy
6145	Quercus virginiana	LIVE OAK	25	25	25	P			sub-canopy
6146	Quercus virginiana	LIVE OAK	36	10	15	P			co-canopy
6147	Quercus virginiana	LIVE OAK	36	50	50	P			co-canopy
6148	Quercus virginiana	LIVE OAK	23	25	25	P			sub-canopy
6149	Quercus virginiana	LIVE OAK	49	40	50	P			co-canopy
6150	Quercus virginiana	LIVE OAK	34	60	60	P			co-canopy
6151	Schefflera							X	INVASIVE
6152	Quercus virginiana	LIVE OAK	44	35	35	P			co-canopy
6153	Adonidia merrillii	CHRISTMAS PALM	5	90	na	P			
6154	Quercus virginiana	LIVE OAK	29	30	30	P			co-canopy
6154A	Quercus virginiana	LIVE OAK	34	0	25			X	HAZARD - up-rooted
6155	Quercus virginiana	LIVE OAK	23	10	10	P			almost dead
6156	Quercus virginiana	LIVE OAK	63	80	80	P			co-canopy, Group w/6156-6157
6157	Quercus virginiana	LIVE OAK	36	25	25	P			sub-canopy, Group w/6156-6157
6158	Quercus virginiana	LIVE OAK	30	40	50	P			co-canopy, lg fig
6159	Quercus virginiana	LIVE OAK	28	20	20	P			sub-canopy
6160	Quercus virginiana	LIVE OAK	15	0	0	P			dead
6161	Sabal palmetto	SABAL W/ S FIG	10	0	0	P			more fig than palm
6165	Leucaena leucocephala	MELELUCCA						X	INVASIVE
6166	Quercus virginiana	LIVE OAK	16	20	20			X	co-canopy
6167	Quercus virginiana	LIVE OAK	11	10	10			X	co-canopy
6168	Quercus virginiana	LIVE OAK	15	10	10			X	co-canopy
6169	Quercus virginiana	LIVE OAK	11	15	15			X	co-canopy
6170	Quercus virginiana	LIVE OAK	29	40	40	P			co-canopy
6171	Quercus virginiana	LIVE OAK	34	30	30	P			sub-canopy
6172	Quercus virginiana	LIVE OAK	22	50	50	P			co-canopy
6175	Delonix regia	ROYAL POINCIANA	10	40	40	P			co-canopy
6176	Quercus virginiana	LIVE OAK	23	20	20	P			co-canopy
6177	Quercus virginiana	LIVE OAK	27	10	15			X	co-canopy
6178	Quercus virginiana	LIVE OAK	25	30	30			X	co-canopy
6179	Quercus virginiana	LIVE OAK	27	20	20			X	
6180	Quercus virginiana	LIVE OAK	19	20	20			X	
6181	Quercus virginiana	LIVE OAK	23	10	10			X	
6182	Quercus virginiana	LIVE OAK	23	20	20	P			
6183	Cocos nucifera	COCONUT PALM	11	20	20	P			
6184	Cocos nucifera	COCONUT PALM	11	90	90	P			
6185	Quercus virginiana	LIVE OAK	21	15	15			X	
6186	Quercus virginiana	LIVE OAK	26	55	55		R		
6187	Quercus virginiana	LIVE OAK	15	10	10			X	
6188	Quercus virginiana	LIVE OAK	28	40	40	P			co-canopy, Group w/6188-6191
6189	Quercus virginiana	LIVE OAK	17	25	25	P			sub-canopy, Group w/6188-6191
6190	Quercus virginiana	LIVE OAK	23	30	30	P			co-canopy, Group w/6188-6191
6191	Quercus virginiana	LIVE OAK	40	60	60	P			co-canopy, Group w/6188-6191
6192	Sabal palmetto	SABAL PALM	13	90	90	P			
6193	Sabal palmetto	SABAL PALM	15	90	90	P			co-canopy
6194	Quercus virginiana	LIVE OAK	32	35	35	P			
6195	Adonidia merrillii	CHRISTMAS PALM	8	90	90		R		co-canopy
6196	Schefflera							X	invasive
6197	Schefflera							X	invasive
6198	Schefflera							X	invasive
6199	Quercus virginiana	LIVE OAK	31	75	75	P			co-canopy
6200	Quercus virginiana	LIVE OAK	38	30	30	P			co-canopy
6201	Quercus virginiana	LIVE OAK	32	50	50	P			co-canopy
6202	Quercus virginiana	LIVE OAK	26	50	50	P			co-canopy
6203	Quercus virginiana	LIVE OAK	34	80	80	P			full canopy
6207	Quercus virginiana	LIVE OAK	23	15	15	P			sub-canopy
6208	Quercus virginiana	LIVE OAK	28	15	15	P			co-canopy
6209	Quercus virginiana	LIVE OAK	49	20	25	P			sub-canopy
6210	Quercus virginiana	LIVE OAK	22	10	10	P			co-canopy
6211	Quercus virginiana	LIVE OAK	28	20	20	P			co-canopy
6212	Quercus virginiana	LIVE OAK	53	50	50	P			co-canopy
6213	Quercus virginiana	LIVE OAK	22	10	10	P			sub-canopy
6214	Quercus virginiana	LIVE OAK	24	40	40	P			co-canopy
6215	Quercus virginiana	LIVE OAK	20	20	20	P			co-canopy
6216	Quercus virginiana	LIVE OAK	20	15	15	P			co-canopy
6217	Quercus virginiana	LIVE OAK	25	45	45	P			co-canopy

TREE	BOTANICAL NAME	TYPE	DIA	Condition	% live Canopy	Presreve	Relocate	Remove	NOTES
6218	Quercus virginiana	LIVE OAK	23	20	20	P			sub-canopy
6219	Quercus virginiana	LIVE OAK	25	15	15	P			sub-canopy
6220	Adonidia merrillii	CHRISTMAS PALM	6	90	90	P			
6221	Adonidia merrillii	CHRISTMAS PALM	6	70	70	P			
6222	Adonidia merrillii	CHRISTMAS PALM	7	90	NA	P			
6223	Adonidia merrillii	CHRISTMAS PALM	6	90	NA		R		dbl trunk
6224	Adonidia merrillii	CHRISTMAS PALM	7	90	NA	P			
6225	Bauhinia blakeana	HONG KONG ORCHID	11	20	30			X	stump sprout
6226	Ficus rubiginosa	RUSTY FIG	7	30	30	P			
6227	Quercus virginiana	LIVE OAK	21	40	40	P			sub-canopy
6228	Adonidia merrillii	CHRISTMAS PALM	6	90	NA	P			
6229	Adonidia merrillii	CHRISTMAS PALM	6	90	NA	P			dbl trunk
6230	Adonidia merrillii	CHRISTMAS PALM	5	90	NA	P			
6231	Adonidia merrillii	CHRISTMAS PALM	6	90	NA	P			
6232	Adonidia merrillii	CHRISTMAS PALM	7	90	NA	P			
6233	Adonidia merrillii	CHRISTMAS PALM	6	90	NA		R		
6234	Quercus virginiana	LIVE OAK	17	15	15			X	sub-canopy
6235	Quercus virginiana	LIVE OAK	16	20	20			X	sub-canopy
6236	Quercus virginiana	LIVE OAK	18	30	30			X	sub-canopy
6237	Schefflera							X	invasive
6238	Schefflera							X	invasive
6239	Livistonia chinensis	Chinese fan	8	70	NA	P			
6240	Quercus virginiana	LIVE OAK	23	30	30	P			sub-canopy
6241	Quercus virginiana	LIVE OAK	32	45	45	P			co-canopy
6242	Quercus virginiana	LIVE OAK	50	70	70	P			
6247	Quercus virginiana	LIVE OAK	47	40	40	P			
6248	Quercus virginiana	LIVE OAK	41	25	25	P			co-canopy
6249	Roystonea elata	ROYAL PALM	18	90	NA	P			
6250	Cocos nucifera	COCONUT PALM	10	90	NA	P			
6251	Cocos nucifera	COCONUT PALM	10	90	NA	P			
6252	Cocos nucifera	COCONUT PALM	8	70	NA	P			
6253	Adonidia merrillii	CHRISTMAS PALM	6	90	NA	P			
6254	Quercus virginiana	LIVE OAK	32	50	50	P			co-canopy
6255	Quercus virginiana	LIVE OAK	32	60	60	P			co-canopy
6256	Cocos nucifera	COCONUT PALM	11	90	NA	P			
6257	Sabal palmetto	SABAL PALM	6	90	NA	P			
6258	Quercus virginiana	LIVE OAK	20	5	5	P			sub-canopy, almost dead
6259	Quercus virginiana	LIVE OAK	23	20	20	P			co-canopy
6260	Quercus virginiana	LIVE OAK	22	90	90	P			
6261	Schefflera							X	invasive
6262	Schefflera							X	invasive
6263	Schefflera							X	invasive
6264	Quercus virginiana	LIVE OAK	4	70	70			X	cull
6265	Cocos nucifera	COCONUT PALM	10	90	NA	P			
6266	Biscofia javanica	TOOG	21	50	50			X	co-canopy
6267	Quercus virginiana	LIVE OAK	24	20	20	P			sub-canopy
6268	Schefflera							X	invasive
6269	Schefflera							X	invasive
6270	Ficus benjamina	FICUS	23	15	15	P			co-canopy
6274	Ptychosperma elegans	ALEXANDER PALM	4	90	90		R		
6275	Quercus virginiana	LIVE OAK	26	20	20	P			
6276	Quercus virginiana	LIVE OAK	59	50	50	P			
6277	Adonidia merrillii	CHRISTMAS PALM	7	90	90		R		3 trunks @ 1 foot
6278	Cocos nucifera	COCONUT PALM	9	90	90		R		
6279	Quercus virginiana	LIVE OAK	28	20	20			X	sub-canopy
6280	Quercus virginiana	LIVE OAK	42	80	80	P			co-canopy
6281	Quercus virginiana	LIVE OAK	34	80	80	P			co-canopy
6282	Quercus virginiana	LIVE OAK	43	55	70	P			co-canopy - hollow trunk
6283	Quercus virginiana	LIVE OAK	25	40	40	P			co-canopy
6284	Quercus virginiana	LIVE OAK	34	60	60	P			co-canopy
6285	Bursera simaruba	GUMBO LIMBO	4	10	10			X	cull
6286	Adonidia merrillii	CHRISTMAS PALM	4	90	NA		R		
6287	Adonidia merrillii	CHRISTMAS PALM	5	90	NA		R		
6288	Adonidia merrillii	CHRISTMAS PALM	6	90	NA		R		
6289	Tabebuia caraiba	YELLOW TABEUIA	7	25	NA			X	sub-canopy
6293	Quercus virginiana	LIVE OAK	29	50		P			co-canopy
6294	Quercus virginiana	LIVE OAK	20	10		P			sub-canopy
6295	Schefflera							X	invasive
6296	Cocos nucifera	COCONUT PALM	7	90		P			
6297	Quercus virginiana	LIVE OAK	25	20		P			sub-canopy
6298	Quercus virginiana	LIVE OAK	21	20		P			co-canopy
6299	Quercus virginiana	LIVE OAK	25	50		P			co-canopy
6300	Schefflera							X	invasive
6301	Quercus virginiana	LIVE OAK	20	20	20	P			sub-canopy
6302	Quercus virginiana	LIVE OAK	34	70	70	P			co-canopy
6303	Adonidia merrillii	CHRISTMAS PALM	7	90	NA	P			
6304	Sabal palmetto	SABAL PALM	13	90	NA	P			
6305	Quercus virginiana	LIVE OAK	19	20	20			X	co-canopy, just a top
6306	Quercus virginiana	LIVE OAK	17	20	20			X	sub-canopy
6307	Quercus virginiana	LIVE OAK	32	40	40	P			sub-canopy
6308	Quercus virginiana	LIVE OAK	44	70	70	P			
6309	Schefflera							X	invasive
6310	Schefflera							X	invasive
6311	Quercus virginiana	LIVE OAK	21	10	10	P			co-canopy
6312	Ficus aurea	STRANGLER FIG	13	10	10			X	sub-canopy
6313	Quercus virginiana	LIVE OAK	23	20	20	P			sub-canopy
6314	Quercus virginiana	LIVE OAK	12	0	0			X	dead
6315	Quercus virginiana	LIVE OAK	31	60	60	P			co-canopy
6316	Schefflera							X	invasive
6317	Schefflera							X	invasive
6318	Schefflera							X	invasive
6319	Quercus virginiana	LIVE OAK	16	30	30			X	co-canopy
6320	Quercus virginiana	LIVE OAK	10	40	40			X	sub-canopy
6321	Quercus virginiana	LIVE OAK	22	20	20	P			co-canopy
6322	Quercus virginiana	LIVE OAK	25	50	50			X	co-canopy
6323	Ficus aurea	STRANGLER FIG	11	20	20			X	co-canopy
6324	Schefflera							X	invasive
6325	Araucaria heterophylla	NORFOLK PINE	6	70	70			X	co-canopy

NOTE:THE TREES SHOWN AS BEING RELOCATED ARE BASED ON THE RECOMMENDATION OF SUTTON CONSULTING ARBORISTS. HOWEVER, THE ARBORIST HAS INDICATED THAT ADDITIONAL RESEARCH IN THE FIELD IS REQUIRED TO MAKE A FINAL DECISION ON WHICH TREES CAN BE RELOCATED AND/OR SAVED.

EXISTING TREE DISPOSITION LIST

NOTE: TREES SHOWN IN ITALICS ARE LOCATED IN PARK SITE. ALL OTHERS ARE IN RESIDENTIAL SITE.

REVISIONS

1. Rev. 1 07-01-2014 REVISED AS PER ROUND 1 TAC COMMENTS
2. Rev. 2 08-18-2014 REVISED AS PER ROUND 2 TAC COMMENTS
3. Rev. 3 09-10-2014 REVISED AS PER ROUND 3 TAC COMMENTS & PARK LANDSCAPE VALUE ENGINEERING
4. Rev. 4 11-13-2014 GENERAL PARK REVISIONS AS PER COORDINATION W/ CITY STAFF
4A. Rev. 4A 11-13-2014 REMOVE OAK #6279, RELOCATE COCONUT PALM #6278, ALEXANDER PALM #6274, & MANILLA PALM #6277

Sheridan Station
A Transit Oriented Development
Hollywood, Florida

SEAL

GEORGE ALEX KNIGHT, ASLA
FL. LANDSCAPE ARCHITECT
FL. REG. NO. 949

ALEX KNIGHT
FL. REG. 949
LANDSCAPE ARCHITECTURE AND PLANNING
11843 SW 7th STREET
PEMBROKE PINES, FL 33025
TELEPHONE 786-216-3033
E-MAIL akdesign22@aol.com

ALL IDEAS, DESIGNS AND PLANS INDICATED OR REPRESENTED BY THIS DRAWING ARE OWNED BY AND ARE THE EXCLUSIVE PROPERTY OF ALEX KNIGHT, INC., AND WERE CREATED, EVOLVED AND DEVELOPED FOR USE IN AND IN CONJUNCTION WITH THE PROJECT THEREIN REFERENCED. NO SUCH IDEAS, DESIGNS AND PLANS SHALL BE USED OR DISCLOSED TO ANY PERSON, FIRM OR CORPORATION FOR ANY PURPOSE WHATSOEVER WITHOUT THE WRITTEN PERMISSION OF ALEX KNIGHT, INC.

TITLE: Existing Tree Disposition List

DATE: 06-10-2014

SCALE: 1" = 80'

DRAWING NO.: LA-2

TREE	BOTANICAL NAME	TYPE	DIA	Condition	% live Canopy	Presreve	Relocate	Remove	NOTES
6326	Quercus virginiana	LIVE OAK	19	20	25			X	sub-canopy
6327	Quercus virginiana	LIVE OAK	25	50	50			X	sub-canopy
6328	Mangifera indica	MANGO	15	25	25			X	co-canopy
6329	Adonidia merrillii	CHRISTMAS PALM	6	90	NA		R		
6330	Quercus virginiana	LIVE OAK	32	35	35			X	dbl trunk
6331	Quercus virginiana	LIVE OAK	22	15	15			X	sub-canopy
6332	Quercus virginiana	LIVE OAK	15	15	15			X	co-canopy
6333	Adonidia merrillii	CHRISTMAS PALM	6	90	NA		R		
6337	Adonidia merrillii	CHRISTMAS PALM	7	90	NA		R		
6338	Adonidia merrillii	CHRISTMAS PALM	6	90	NA		R		
6339	Adonidia merrillii	CHRISTMAS PALM	6	90	NA		R		
6340	Quercus virginiana	LIVE OAK	15	0	0			X	stump sprout
6341	Quercus virginiana	LIVE OAK	16	10	10			X	sub-canopy, hollow
6342	Quercus virginiana	LIVE OAK	17	15	15			X	co-canopy
6343	Quercus virginiana	LIVE OAK	11	15	15			X	sub-canopy
6344	Quercus virginiana	LIVE OAK	20	25	25			X	co-canopy
6345	Schefflera							X	invasive
6346	Sabal palmetto	SABAL PALM	14	90	NA			X	
6347	Quercus virginiana	LIVE OAK	20	20	20			X	sub-canopy
6348	Adonidia merrillii	CHRISTMAS PALM	6	90	NA		R		
6349	Bucida burceras	BLACK OLIVE	9	20	20			X	co-canopy
6350	Persea americana	AVOCADO	6	10	10			X	
6351	Mangifera indica	MANGO	7	5	5			X	
6352	Schefflera							X	invasive
6353	Schefflera							X	invasive
6354	Quercus virginiana	LIVE OAK	20	15	15			X	sub-canopy
6355	Quercus virginiana	LIVE OAK	29	30	30			X	co-canopy
6356	Quercus virginiana	LIVE OAK	29	30	30			X	co-canopy
6357	Ficus elastica	RUBBER	5	90	90			X	bush
6358	Schefflera							X	invasive
6359	Quercus virginiana	LIVE OAK	26	25	25			X	co-canopy
6361	Quercus virginiana	LIVE OAK	17	20	20			X	co-canopy
6362	Ravenala madagascariensis	TRAVELERS PALM	8	30	NA			X	same as 6363
6363	Ravenala madagascariensis	TRAVELERS PALM	8	30	NA			X	same as 6362
6364	Ficus rubiginosa	RUSTY FIG	12	15	15			X	sub-canopy
6365	*Ficus rubiginosa*	*RUSTY FIG*	18	20	20	P			sub-canopy
6366	Mangifera indica	MANGO	28	75	75			X	invasive
6367	Cocos nucifera	COCONUT PALM	8	90	NA		R		invasive
6368	Schefflera							X	invasive
6369	Schefflera							X	invasive
6370	Schefflera							X	invasive
6371	Schefflera							X	invasive
6372	Adonidia merrillii	CHRISTMAS PALM	4	90	NA		R		same as 6373 dbl trunk
6373	Adonidia merrillii	CHRISTMAS PALM	6	90	NA		R		same as 6372
6374	Adonidia merrillii	CHRISTMAS PALM	7	90	NA		R		
6375	Adonidia merrillii	CHRISTMAS PALM	6	90	NA		R		
6379	Quercus virginiana	LIVE OAK	32	40	40			X	co-canopy
6380	Quercus virginiana	LIVE OAK	19	20	20			X	sub-canopy
6381	Quercus virginiana	LIVE OAK	26	35	35			X	co-canopy
4A 6382	Quercus virginiana	LIVE OAK	19	10	10			X	sub-canopy, storm dmg
6382A	Quercus virginiana	LIVE OAK	35	50	50			X	co-canopy
6383	Quercus virginiana	LIVE OAK	18	15	15			X	sub-canopy, Group w/6383-6385
6384	Quercus virginiana	LIVE OAK	24	80	80			X	w/6383-6385
6385	Quercus virginiana	LIVE OAK	21	15	15			X	sub-canopy, Group w/6383-6385
6386	Adonidia merrillii	CHRISTMAS PALM	6	90	NA		R		dbl trunk, same as 6387
6387	Adonidia merrillii	CHRISTMAS PALM	6	90	NA		R		dbl trunk, same as 6386
6388	Schefflera							X	invasive
6389	Sabal palmetto	SABAL PALM	15	90	NA			X	
6390	Ficus benjamina	FICUS	28	10	30			X	disease
6391	Quercus virginiana	LIVE OAK	33	50	50		R		co-canopy
6392	Quercus virginiana	LIVE OAK	27	35	35			X	co-canopy
6393	Sabal palmetto	SABAL PALM	13	90	NA			X	
6394	Quercus virginiana	LIVE OAK	32	50	50			X	co-canopy
6395	Quercus virginiana	LIVE OAK	24	50	50	P			co-canopy
6396	Quercus virginiana	LIVE OAK	23	30	30			X	sub-canopy
6397	Quercus virginiana	LIVE OAK	18	20	20			X	co-canopy
6401	Araucaria heterophylla	NORFOLK PINE	11	90	90			X	
6402	Ficus benjamina	FICUS	12	80	80			X	
6403	Quercus virginiana	LIVE OAK	34	80	80		R		
6404	*Dypsis decaryi*	*TRIANGLE PALM*	10	50	NA			X	
6405	*Schefflera*							X	invasive
6406	*Schefflera*							X	invasive
6407	*Washingtonia robusta*	*WASHINGTON PALM*	10	80	NA	P			
6408	*Adonidia merrillii*	*CHRISTMAS PALM*	4	90	NA	P			
6409	*Adonidia merrillii*	*CHRISTMAS PALM*	4	90	NA	P			
6410	*Adonidia merrillii*	*CHRISTMAS PALM*	4	90	NA	P			
6411	*Veitchia montgomeryana*	*MONTGOMERY PALM*	5	60	NA		R		
6412	*Quercus virginiana*	*LIVE OAK*	26	30	30	P			sub-canopy, Group w/6412-6413
6413	*Quercus virginiana*	*LIVE OAK*	26	60	60	P			co-canopy, Group w/6412-6413
6414	Quercus virginiana	LIVE OAK	23	25	25			X	co-canopy
6415	Quercus virginiana	LIVE OAK	26	30	30			X	sub-canopy
6416	Quercus virginiana	LIVE OAK	19	10	10			X	sub-canopy
6417	Ficus aurea	STRANGLER FIG	74	50	50			X	
6418	Cocos nucifera	COCONUT PALM	8	90	NA		R		
6419	Schefflera							X	invasive
6420	Quercus virginiana	LIVE OAK	16	10	10			X	sub-canopy
6421	Quercus virginiana	LIVE OAK	24	10	10			X	sub-canopy, with strangler fig
6422	Quercus virginiana	LIVE OAK	48	75	75		R		dom-canopy
6423	Quercus virginiana	LIVE OAK	19	25	25			X	sub-canopy
6424	Quercus virginiana	LIVE OAK	19	25	25			X	sub-canopy
6425	Adonidia merrillii	CHRISTMAS PALM	6	90	NA		R		
6426	Quercus virginiana	LIVE OAK	25	10	10			X	sub-canopy
6427	Quercus virginiana	LIVE OAK	22	15	15			X	sub-canopy
6428	Quercus virginiana	LIVE OAK	17	20	20			X	co-canopy
6429	Mangifera indica	MANGO	9	40	40			X	co-canopy
6430	Quercus virginiana	LIVE OAK	42	40	40	P			co-canopy
6431	Quercus virginiana	LIVE OAK	22	20	20	P			sub-canopy
6432	Quercus virginiana	LIVE OAK	25	25	25			X	sub-canopy

TREE	BOTANICAL NAME	TYPE	DIA	Condition	% live Canopy	Presreve	Relocate	Remove	NOTES
6433	Sabal palmetto	SABAL PALM	17	90	NA			X	with strangler fig
6437	Ficus benjamina	FICUS	24					X	DID NOT LOCATE
6438	Quercus virginiana	LIVE OAK	32	30	30			X	co-canopy
6439	Ficus aurea	STRANGLER FIG	71	90	30			X	co-canopy
6440	Sabal palmetto	SABAL PALM	11	70	NA			X	
6441	Quercus virginiana	LIVE OAK	36	70	70	P			dom-canopy
6442	Quercus virginiana	LIVE OAK	15	5	5			X	co-canopy
6443	Quercus virginiana	LIVE OAK	41	80	90		R		full canopy
6444	Quercus virginiana	LIVE OAK	24	40	40			X	co-canopy
6445	Quercus virginiana	LIVE OAK	27	30	30			X	co-canopy
6446	Quercus virginiana	LIVE OAK	19	30	30			X	sub-canopy
6447	Sabal palmetto	SABAL PALM	11	90	NA			X	
6448	Persea americana	AVOCADO	20	40	40			X	co-canopy
6455	Adonidia merrillii	CHRISTMAS PALM	6	90	NA		R		
6456	Quercus virginiana	LIVE OAK	5	50	50			X	cull
6457	Quercus virginiana	LIVE OAK	23	30	40			x	co-canopy, Group w/6457-6458
6458	Quercus virginiana	LIVE OAK	31	20	20			X	sub-canopy, Group w/6457-6458
6459	Schefflera							X	invasive
6460	Quercus virginiana	LIVE OAK	22	15	15			X	sub-canopy
6461	Quercus virginiana	LIVE OAK	28	30	40			X	sub-canopy
6468	Araucaria heterophylla	NORFOLK PINE	18	50	80			X	
6469	Araucaria heterophylla	NORFOLK PINE	15	35	75			X	
6470	Quercus virginiana	LIVE OAK	33	70	100	P			dom-canopy
6471	Ficus benjamina	FICUS	57	50	70			X	co-canopy
6472	Quercus virginiana	LIVE OAK	23	60	75		R		dom-canopy
6473	Persea americana	AVOCADO	19	40	60			X	dom-canopy
6474	Pongamia pinata	PONGAM	8	20	50			X	
6478	Quercus virginiana	LIVE OAK	20	50	50	P			co-canopy
6479	Mangifera indica	MANGO	21	40	40			X	co-canopy
6480	Mangifera indica	MANGO	21	30	50			X	co-canopy
6481	Persea americana	AVOCADO	26	10	20			X	co-canopy, stump
6482	Quercus virginiana	LIVE OAK	15	0	0			X	DEAD
6483	Mangifera indica	MANGO	23	60	70			X	
6484	Mangifera indica	MANGO	15	30	50			X	
6485	Mangifera indica	MANGO	19	30	50			X	
6486	Schefflera							X	invasive
6487	Schefflera							X	invasive
6488	Quercus virginiana	LIVE OAK	20	10	30			X	
6489	Quercus virginiana	LIVE OAK	37	65	70		R		co-canopy
6490	Schefflera							X	invasive
6491	Quercus virginiana	LIVE OAK	25	40	40			X	co-canopy
6492	Quercus virginiana	LIVE OAK	26	25	25			X	co-canopy
6493	Adonidia merrillii	CHRISTMAS PALM	6	90	NA		R		
6497	Quercus virginiana	LIVE OAK	25	50	50			X	co-canopy
6498	Adonidia merrillii	CHRISTMAS PALM	5	90	NA		R		
6499	Schefflera							X	invasive
6500	Schefflera							X	invasive
6501	Quercus virginiana	LIVE OAK	27	10	50			X	dom-canopy
6502	Sabal palmetto	SABAL PALM	19	90	NA			X	
6503	Araucaria heterophylla	NORFOLK PINE	9	50	90			X	
6504	Quercus virginiana	LIVE OAK	25	50	70			X	dom-canopy
6505	Quercus virginiana	LIVE OAK	18	10	10			X	sub-canopy
6506	Quercus virginiana	LIVE OAK	15	5	5			X	dying
6507	Quercus virginiana	LIVE OAK	40	20	40			X	sub-canopy
6508	Veitchia montgomeryana	MONTGOMERY PALM	7	90	NA		R		
6509	Veitchia montgomeryana	MONTGOMERY PALM	8	90	NA		R		
6510	Veitchia montgomeryana	MONTGOMERY PALM	9	90	NA		R		
6511	Veitchia montgomeryana	MONTGOMERY PALM	11	90			R		
6512	Veitchia montgomeryana	MONTGOMERY PALM	9	90			R		
6513	Veitchia montgomeryana	MONTGOMERY PALM	9	90			R		
6514	Quercus virginiana	LIVE OAK	21	5				X	sub-canopy
6515	Quercus virginiana	LIVE OAK	28	30				X	co-canopy
6516	Quercus virginiana	LIVE OAK	29	30				X	co-canopy
6517	Ficus benjamina	FICUS	7	5				X	
6521	Persea americana	AVOCADO	4	90				X	
6522	Wodyetia bifurcata	FOXTAIL PALM	10	90				X	
6523	Wodyetia bifurcata	FOXTAIL PALM	10	90				X	
6524	Schefflera							X	invasive
6525	Quercus virginiana	LIVE OAK	8	30				X	co-canopy
6526	Ficus aurea	STRANGLER FIG	9	50				X	co-canopy
6527	Schefflera							X	invasive
6528	Ficus aurea	STRANGLER FIG	7	10				X	
6529	Ravenala madagascariensis	TRAVELERS PALM	4	50				X	
6530	Araucaria heterophylla	NORFOLK PINE	12	80				X	
6531	Quercus virginiana	LIVE OAK	21	5				X	sub-canopy
6532	Quercus virginiana	LIVE OAK	21	15				X	sub-canopy
6533	Quercus virginiana	LIVE OAK	48	70				X	
6534	Quercus virginiana	LIVE OAK						X	
6535	Sabal palmetto	SABAL PALM	18	90				X	
6536	Delonix regia	ROYAL POINCIANA	13	20				X	co-canopy
6537	Quercus virginiana	LIVE OAK	21	20				X	co-canopy
6538	Quercus virginiana	LIVE OAK	24	50	50			X	sub-canopy
6539	Quercus virginiana	LIVE OAK	23	25	25			X	sub-canopy
6540	Quercus virginiana	LIVE OAK	28	25	25			X	co-canopy
6541	Sabal palmetto	SABAL PALM	15	90	NA			X	
6542	Sabal palmetto	SABAL PALM	10	90	NA			X	
6543	Adonidia merrillii	CHRISTMAS PALM	6	90	NA		R		
6544	Quercus virginiana	LIVE OAK	26	15	15			X	sub-canopy
6545	Quercus virginiana	LIVE OAK	37	20	35			X	co-canopy
6546	Araucaria heterophylla	NORFOLK PINE	18	90	90			X	
6547	Quercus virginiana	LIVE OAK	20	40	40			X	sub-canopy
6548	Quercus virginiana	LIVE OAK	19	40	40			X	dom-canopy
6549	Quercus virginiana	LIVE OAK	18	40	45			X	co-canopy
A 4 6550	Ficus benjamina	FICUS	10	15	30			X	co-canopy
B 4 6551	Quercus virginiana	LIVE OAK	25	70	70			X	dom-canopy
A 4 6552	Quercus virginiana	LIVE OAK	22	70	70		R		sub-canopy
A 4 6553	Adonidia merrillii	CHRISTMAS PALM	5	60	NA		R		
6554	Quercus virginiana	LIVE OAK	21	60	60			X	co-canopy
6555	Quercus virginiana	LIVE OAK	34	80	90		R		dom-canopy
6556	Adonidia merrillii	CHRISTMAS PALM	5	50	NA		R		

TREE	BOTANICAL NAME	TYPE	DIA	Condition	% live Canopy	Presreve	Relocate	Remove	NOTES
6557	Dracena							X	not a tree
6558	Bischofia javanica	TOOG	8	50	50			X	half dead
6559	Schefflera							X	invasive
6560	Schefflera							X	invasive
6561	Quercus virginiana	LIVE OAK	22	50	50			X	co-canopy
6562	Quercus virginiana	LIVE OAK	20	15	15			X	sub-canopy
6563	Schefflera							X	invasive
6564	Quercus virginiana	LIVE OAK	26	15	15			X	only 1 branch left
6565	Washingtonia robusta	WASHINGTON PALM	11	90	NA			X	
6566	Quercus virginiana	LIVE OAK	29	60	80		R		dom-canopy
6570	Quercus virginiana	LIVE OAK	22	20	40			X	co-canopy
6571	Quercus virginiana	LIVE OAK	29	50	60	P			dom-canopy, w/schefflera
6572	Quercus virginiana	LIVE OAK	19						DID NOT LOCATE
6573	Quercus virginiana	LIVE OAK	37						DID NOT LOCATE, w/bees &
6574	Schefflera							X	invasive
6575	Quercus virginiana	LIVE OAK	21						DID NOT LOCATE
6579	Quercus virginiana	LIVE OAK	19	20	25			X	sub-canopy
6580	Schefflera							X	invasive
6581	Quercus virginiana	LIVE OAK	32	25	25			X	sub-canopy, Group w/6581-6582
6582	Quercus virginiana	LIVE OAK	24	30	30			X	co-canopy, Group w/6581-6582
6583	Quercus virginiana	LIVE OAK	17	20	20			X	co-canopy
6584	Quercus virginiana	LIVE OAK	21	20	20			X	co-canopy
6585	Quercus virginiana	LIVE OAK	32	25	25			X	co-canopy
6586	Quercus virginiana	LIVE OAK	34	40	50	P			co-canopy
6587	Quercus virginiana	LIVE OAK	38	50	50	P			co-canopy
6588	Quercus virginiana	LIVE OAK	24	20	20	P			co-canopy
6589	Quercus virginiana	LIVE OAK	39	30	40	P			co-canopy
6590	Quercus virginiana	LIVE OAK	22	10	10	P			sub-canopy
6591	Quercus virginiana	LIVE OAK	27	10	20			X	sub-canopy
6592	Adonidia merrillii	CHRISTMAS PALM	6	80	NA		R		
6593	Quercus virginiana	LIVE OAK	24	5	10	P			sub-canopy
6594	Quercus virginiana	LIVE OAK	32	20	35	P			co-canopy
6595	Quercus virginiana	LIVE OAK	31	20	30	P			sub-canopy
6596	Quercus virginiana	LIVE OAK	40	30	40	P			co-canopy
6597	Quercus virginiana	LIVE OAK	18	10	10	P			sub-canopy
6598	Quercus virginiana	LIVE OAK	53	60	70	P			co-canopy
6599	Sabal palmetto	SABAL PALM	14	90	NA	P			
6600	Ficus aurea	STRANGLER FIG	31	50	50	P			co-canopy
6601	Quercus virginiana	LIVE OAK	35	25	25	P			co-canopy
6602	Quercus virginiana	LIVE OAK	31	10	30	P			co-canopy
6603	Quercus virginiana	LIVE OAK	29	30	30			X	sub-canopy
6604	Adonidia merrillii	CHRISTMAS PALM	5	90	NA		R		
6609	Quercus virginiana	LIVE OAK	25	5	10	P			sub-canopy
6610	Quercus virginiana	LIVE OAK	44	30	30	P			co-canopy
6611	Adonidia merrillii	CHRISTMAS PALM	6	50	NA	P			trp trunk
6612	Adonidia merrillii	CHRISTMAS PALM	6	30	NA	P			dbl trunk
6616	Adonidia merrillii	CHRISTMAS PALM	4	90	NA		R		dbl trunk
6617	Delonix regia	ROYAL POINCIANA	15	50	50			X	co-canopy
6618	Mangifera indica	MANGO	5	50	50			X	sub-canopy
6619	Cocos nucifera	COCONUT PALM	9	90	NA		R		
6620	Bucida burceras	BLACK OLIVE	18	40	50			X	co-canopy
6621	Bucida burceras	BLACK OLIVE	17	50	50			X	co-canopy
6622	Bucida burceras	BLACK OLIVE	16	50	50			X	co-canopy
6623	Araucaria heterophylla	NORFOLK PINE	29	20	20			X	major trunk dmg
6624	Schefflera							X	invasive
6625	Ficus benjamina	FICUS	9	5	5			X	almost dead
6626	Schefflera							X	invasive
6627	Schefflera							X	invasive
6628	Bischofia javanica	TOOG	8	25	25			X	sub-canopy
6629	Bischofia javanica	TOOG	8	80	80			X	dom-canopy
6630	Ficus aurea	STRANGLER FIG	11	20	20			X	sub-canopy
6631	Diospyros digyna	BLACK SAPOTE	4	50	50			X	co-canopy
6632	Mangifera indica	MANGO	6	25	25			X	sub-canopy
6633	Ficus aurea	STRANGLER FIG	32	50	50			X	co-canopy
6634	Sabal palmetto	SABAL PALM	11	90	NA			X	
6635	Quercus virginiana	LIVE OAK	24	5	20			X	
6636	Quercus virginiana	LIVE OAK	28	50	50			X	co-canopy, Group w/6636-6637
6637	Quercus virginiana	LIVE OAK	32	25	25			X	sub-canopy, Group w/6636-6637
6638	Adonidia merrillii	CHRISTMAS PALM	6	90	NA		R		
6639	Adonidia merrillii	CHRISTMAS PALM	7	90	NA		R		
6640	Adonidia merrillii	CHRISTMAS PALM	7	90	NA		R		
6641	Adonidia merrillii	CHRISTMAS PALM	6	90	NA		R		
6645	Cupaniopsis anacardioides	CARROTWOOD	5	90	90			X	INVASIVE
6646	Leucaena leucocephala	Lead tree						X	INVASIVE
6647	Schefflera							X	INVASIVE
6648	Schefflera							X	INVASIVE
6649	Quercus virginiana	LIVE OAK	4	50	50			X	co-canopy
6650	Quercus virginiana	LIVE OAK	41	50	50			X	co-canopy
6651	Quercus virginiana	LIVE OAK	18	30	30			X	co-canopy
6652	Quercus virginiana	LIVE OAK	19	20	20			X	sub-canopy
6653	Quercus virginiana	LIVE OAK	21	20	20			X	sub-canopy
6654	Ficus rubiginosa	RUSTY FIG	14	70	70	P			
6655	Casuarina spp.	AUSTRALIAN PINE						X	Invasive
6656	Quercus virginiana	LIVE OAK	20	20	20			X	sub-canopy
6657	Quercus virginiana	LIVE OAK	28	70	70	P			co-canopy
6658	Quercus virginiana	LIVE OAK	27	70	70	P			co-canopy
6659	Quercus virginiana	LIVE OAK	25	70	70		R		co-canopy
6660	Ficus benjamina	FICUS	5	20	20			X	was a hedge
6661	Quercus virginiana	LIVE OAK	30	5	25			X	major trunk dmg
6662	Leucaena leucocephala	Lead tree						X	Invasive
6663	Leucaena leucocephala	Lead tree						X	Invasive
6664	Livistonia chinensis	Chinese fan	9	80	10			X	
6665	Cocos nucifera	COCONUT PALM	10	90	NA		R		
6666	Adonidia merrillii	CHRISTMAS PALM	6	90	NA		R		
6667	Adonidia merrillii	CHRISTMAS PALM	6	90	NA		R		
6668	Caryota mitis	FISH TAIL PALM	7	90	NA			X	
6669	Cocos nucifera	COCONUT PALM	8	90	NA		R		
6670	Leucaena leucocephala	LEAD TREE						X	INVASIVE
6671	Leucaena leucocephala	LEAD TREE						X	INVASIVE
6672	Adonidia merrillii	CHRISTMAS PALM	5	90	NA		R		

NOTE:THE TREES SHOWN AS BEING RELOCATED ARE BASED ON THE RECOMMENDATION OF SUTTON CONSULTING ARBORISTS. HOWEVER, THE ARBORIST HAS INDICATED THAT ADDITIONAL RESEARCH IN THE FIELD IS REQUIRED TO MAKE A FINAL DECISION ON WHICH TREES CAN BE RELOCATED AND/OR SAVED.

EXISTING TREE DISPOSITION LIST

NOTE: TREES SHOWN IN ITALICS ARE LOCATED IN PARK SITE. ALL OTHERS ARE IN RESIDENTIAL SITE.

REVISIONS

1 Rev. 1 07-01-2014 REVISED AS PER ROUND 1 TAC COMMENTS

2 Rev. 2 08-18-2014 REVISED AS PER ROUND 2 TAC COMMENTS

3 Rev. 3 09-10-2014 REVISED AS PER ROUND 3 TAC COMMENTS & PARK LANDSCAPE VALUE ENGINEERING

4 Rev. 4 11-13-2014 GENERAL PARK REVISIONS AS PER COORDINATION W/ CITY STAFF

4A Rev. 4A 11-13-2014 REMOVE OAKS #6382A, 6551, & 6554

4B Rev. 4B 11-13-2014 RELOCATE OAK #6552

Sheridan Station
A Transit Oriented Development
Hollywood, Florida

SEAL

GEORGE ALEX KNIGHT, ASLA
FL. LANDSCAPE ARCHITECT
FL. REG. NO. 949

aK

ALEX KNIGHT
FL. REG. 949
LANDSCAPE ARCHITECTURE AND PLANNING
11843 SW 7th STREET
PEMBROKE PINES, FL 33025
TELEPHONE 786-216-3033
E-MAIL akdesign22@aol.com

ALL IDEAS, DESIGNS AND PLANS INDICATED OR REPRESENTED BY THIS DRAWING ARE OWNED BY AND ARE THE EXCLUSIVE PROPERTY OF ALEX KNIGHT, INC., AND WERE CREATED, EVOLVED AND DEVELOPED FOR USE IN AND IN CONJUNCTION WITH THE PROJECT THEREIN REFERENCED. NO SUCH IDEAS, DESIGNS AND PLANS SHALL BE USED OR DISCLOSED TO ANY PERSON, FIRM OR CORPORATION FOR ANY PURPOSE WHATSOEVER WITHOUT THE WRITTEN PERMISSION OF ALEX KNIGHT, INC.

TITLE: Existing Tree Disposition List

DATE: 06-10-2014

SCALE: 1" = 80'

DRAWING NO.: LA-3

TREE	BOTANICAL NAME	TYPE	DIA	Condition	% live Canopy	Presreve	Relocate	Remove	NOTES
6673	Mangifera indica	MANGO	8	90	90			X	
6674	Mangifera indica	MANGO	7	80	80			X	
6675	Leucaena leucocephala	LEAD TREE						X	INVASIVE
6676	Ficus benjamina	FICUS	5	50	50			X	co-canopy
6677	Ficus benjamina	FICUS	5	50	50			X	co-canopy
6678	Quercus virginiana	LIVE OAK	13	20	20			X	sub-canopy
6679	Ptychosperma elegans	ALEXANDER PALM	4	90	NA		R		
6680	Leucaena leucocephala	LEAD TREE						X	INVASIVE
6681	Cocos nucifera	COCONUT PALM	10	90	NA		R		
6682	Swietenia mahagoni	MAHOGANY	8	40	50			X	co-canopy
6686	Quercus virginiana	LIVE OAK	24	90	100	P			Dom-canopy
6687	Ficus rubiginosa	RUSTY FIG	16	60	60	P			co-canopy
6688	Quercus virginiana	LIVE OAK	16	80	80	P			co-canopy
6689	Cocos nucifera	COCONUT PALM	8	90	NA	P			
6690	Quercus virginiana	LIVE OAK	6	50	50			X	
6691	Adonidia merrillii	CHRISTMAS PALM	na	90	NA		R		
6692	Adonidia merrillii	CHRISTMAS PALM	na	50	NA		R		
6693	Veitchia winin	WININ PALM	na	90	NA			X	
6694	Veitchia winin	WININ PALM	na	90	NA			X	
6695	Ficus benjamina	FICUS	20	50	80			X	
6696	Thrinax spp.	THATCH PALM	650	90	NA		R		
6697	Coccoloba uvifera	SEAGRAPE	11	25	25			X	sub-canopy
6698	Mangifera indica	MANGO	7	30	30			X	co-canopy
6699	Mangifera indica	MANGO	7	30	30			X	co-canopy
6700	Araucaria heterophylla	NORFOLK PINE	17	80	80			X	co-canopy
6701	Ficus benjamina	FICUS	48	50	50			X	co-canopy
6702	Ficus benjamina	FICUS	42	20	30			X	
6706	Ficus benjamina	FICUS	76	20	30			X	
6707	Quercus virginiana	LIVE OAK	25	50	70		R		Dom-canopy
6708	Leucaena leucocephala	LEAD TREE						X	INVASIVE
6709	Cocos nucifera	COCONUT PALM	9	90	NA		R		
6710	Quercus virginiana	LIVE OAK	18	50	50			X	
4A 6711	Quercus virginiana	LIVE OAK	21	50	50			X	
6712	Quercus virginiana	LIVE OAK	12	30	60			X	
6713	Schefflera							X	INVASIVE
6714	Schefflera							X	INVASIVE
6715	Schefflera							X	INVASIVE
6716	Quercus virginiana	LIVE OAK	4	50	70			X	co-canopy
6717	Citrus sp.	CITRUS	5	10	50			X	co-canopy
6718	Ficus benjamina	FICUS	5	10	10			X	OLD HEDGE
6719	Quercus virginiana	LIVE OAK	46	90	90		R		Nice tree
6720	Ficus benjamina	FICUS	7	10	15			X	escape house plant
6721	Quercus virginiana	LIVE OAK	14	20	20	P			co-canopy
6722	Quercus virginiana	LIVE OAK	38	70	70	P			co-canopy
6723	Adonidia merrillii	CHRISTMAS PALM	6	90	NA		R		
6727	Quercus virginiana	LIVE OAK	26	30	30			X	co-canopy, Group w/6727-6728
6728	Quercus virginiana	LIVE OAK	32	50	50			X	co-canopy, Group w/6727-6728
6729	Sabal palmetto	SABAL PALM	17	90	NA			X	
6730	Ficus benjamina	FICUS	10	10	10			X	Hedge
6731	Ficus benjamina	FICUS	7	20	20			X	Hedge
6732	Ficus benjamina	FICUS	13	10	10			X	Hedge
6733	Ficus benjamina	FICUS	6	10	10			X	Hedge
6734	Ficus benjamina	FICUS	6	10	10			X	Hedge
4B 6735	Ficus benjamina	FICUS	4	10	10			X	Hedge
6736	Bursera simaruba	GUMBO LIMBO	12	50	50		R		co-canopy
6737	Schefflera							X	INVASIVE
6738	Quercus virginiana	LIVE OAK	21	30	30			X	sub-canopy, Group w/6738-6740
6739	Quercus virginiana	LIVE OAK	19	20	20	P			sub-canopy, Group w/6738-6740
6740	Quercus virginiana	LIVE OAK	39	50	50	P			co-canopy, Group w/6738-6740
6741	Acacia auriculiformis	ACACIA						X	INVASIVE
6745	Schefflera							X	INVASIVE
6746	Schefflera							X	INVASIVE
6747	Cocos nucifera	COCONUT PALM	9	90	NA		R		
6748	Adonidia merrillii	CHRISTMAS PALM	4	70	NA		R		
6749	Schefflera							X	INVASIVE
6750	Schefflera							X	INVASIVE
6751	Quercus virginiana	LIVE OAK	31	40	50			x	dom-canopy
6752	Adonidia merrillii	CHRISTMAS PALM	5	90	NA		R		
6753	Adonidia merrillii	CHRISTMAS PALM	5	90	NA		R		
6754	Adonidia merrillii	CHRISTMAS PALM	5	90	NA		R		
6755	Syagrus romanzoffiana	QUEEN PALM	8	20	NA			X	
6756	Syagrus romanzoffiana	QUEEN PALM	6	40	NA			X	
6757	Cocos nucifera	COCONUT PALM	9	90	NA		R		
6758	Adonidia merrillii	CHRISTMAS PALM	5	90	NA		R		
6759	Sabal palmetto	SABAL PALM	11	80	NA			X	
6760	Adonidia merrillii	CHRISTMAS PALM	5	50	NA		R		
6761	Quercus virginiana	LIVE OAK	36	80	90	P			dom-canopy
6762	Adonidia merrillii	CHRISTMAS PALM	6	80	NA		R		
6763	Quercus virginiana	LIVE OAK	44	70	70	P			dom-canopy
6764	Adonidia merrillii	CHRISTMAS PALM	4	90	NA		R		
6765	Quercus virginiana	LIVE OAK	24	50	50		R		dom-canopy
6766	Sabal palmetto	SABAL PALM	15	90	NA			X	
6767	Tabebuia heterophylla	PINK TABEBUIA	4	50	50			X	
6771	Bucida burceras	BLACK OLIVE	29	50	70			X	dom-canopy
6772	Adonidia merrillii	CHRISTMAS PALM	4	20	NA		R		
6772A	Ptychosperma elegans	ALEXANDER PALM	3	50	NA			X	dbl trunk
6773	Schefflera							X	INVASIVE
6772B	Ptychosperma elegans	ALEXANDER PALM	3	90	NA		R		
6774	Quercus virginiana	LIVE OAK	32	80	80	P			dom-canopy
6775	Sabal palmetto	SABAL PALM	15	90	NA			X	
6776	Bursera simaruba	GUMBO LIMBO	8	30	50			X	hat-rack
6777	Quercus virginiana	LIVE OAK	8	70	70			X	hat-rack
6778	Ceiba speciosa	SILK FLOSS	15	90	90			X	dom-canopy
6779	Phoenix sylvestris	SYLVESTER DATE PALM	15	90	NA		R		
6780	Cocos nucifera	COCONUT PALM	10	90	NA		R		
6781	Quercus virginiana	LIVE OAK	18	50	50	P			co-canopy
6782	Adonidia merrillii	CHRISTMAS PALM	6	20	NA		R		

TREE	BOTANICAL NAME	TYPE	DIA	Condition	% live Canopy	Presreve	Relocate	Remove	NOTES
6783	Adonidia merrillii	CHRISTMAS PALM	6	90	NA		R		
6784	Adonidia merrillii	CHRISTMAS PALM	5	90	NA		R		
6785	Adonidia merrillii	CHRISTMAS PALM	6	90	NA		R		
6786	Adonidia merrillii	CHRISTMAS PALM	6	20	NA		R		with ficus
6787	Cocos nucifera	COCONUT PALM	13	90	NA		R		
6788	Sabal palmetto	SABAL PALM	16	90	NA	P			
6789	Sabal palmetto	SABAL PALM	16	90	NA	P			
6793	Quercus virginiana	LIVE OAK	12	10	10			X	
6794	Quercus virginiana	LIVE OAK	35	80	80	P			dom-canopy
6795	Delonix regia	ROYAL POINCIANA	6	20	30			X	
6796	Ficus aurea	STRANGLER FIG	7	20	20			X	sub-canopy
6797	Quercus virginiana	LIVE OAK	48	70	90	P			dom-canopy
6798	Quercus virginiana	LIVE OAK	29	70	70	P			dom-canopy
6799	Adonidia merrillii	CHRISTMAS PALM	5	90	NA		R		
6800	Adonidia merrillii	CHRISTMAS PALM	5	90	NA		R		
6801	Adonidia merrillii	CHRISTMAS PALM	5	90	NA		R		
6802	Adonidia merrillii	CHRISTMAS PALM	5	90	NA		R		
6806	Adonidia merrillii	CHRISTMAS PALM	5	60	NA		R		
6807	Ptychosperma elegans	ALEXANDER PALM	4	90	NA		R		
6808	Ptychosperma elegans	ALEXANDER PALM	4	90			R		
6809	Ptychosperma elegans	ALEXANDER PALM	4	90	NA		R		
6810	Hyophorbe lagenicaulis	BOTTLE PALM	16	90	NA		R		
6811	Quercus virginiana	LIVE OAK	25	60	60		R		dom-canopy
6812	Quercus virginiana	LIVE OAK	33	70	80		R		dom-canopy
6813	Quercus virginiana	LIVE OAK	22	30	50			X	co-canopy
6814	Quercus virginiana	LIVE OAK	25	40	40			X	dom-canopy, Group w/6814-6815
6815	Quercus virginiana	LIVE OAK	21	60	60			X	dom-canopy, Group w/6814-6815
6816	Quercus virginiana	LIVE OAK	21	40	40			X	co-canopy
6817	Adonidia merrillii	CHRISTMAS PALM	6	90	NA		R		
6818	Adonidia merrillii	CHRISTMAS PALM	5	90	NA		R		
6819	Persea americana	AVOCADO	4	30	30			X	co-canopy
6820	Sabal palmetto	SABAL PALM	15	90	NA			X	
6821	Quercus virginiana	LIVE OAK	25	25	25			X	co-canopy, Group w/6821-6822
6822	Quercus virginiana	LIVE OAK	24	40	40			X	co-canopy
6823	Quercus virginiana	LIVE OAK	29	30	50			X	dom-canopy
6824	Quercus virginiana	LIVE OAK	20	30	30			X	sub-canopy

TREE PROTECTION FENCE

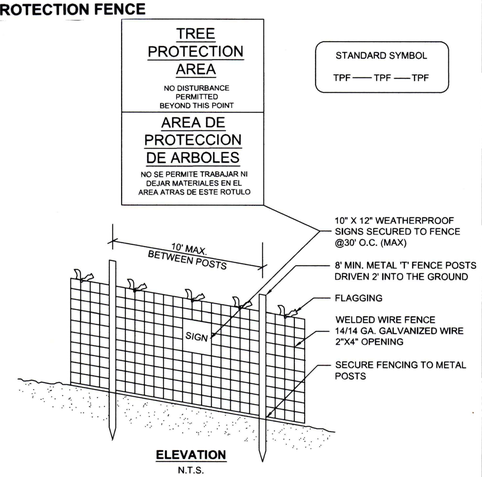

ELEVATION
N.T.S.

NOTES:

1. PRACTICE MAY BE COMBINED WITH SEDIMENT CONTROL FENCING.
2. LOCATION AND LIMITS OF FENCING SHALL BE COORDINATED IN FIELD WITH ARBORIST.
3. BOUNDARIES OF PROTECTION AREA SHOULD BE STAKED PRIOR TO INSTALLING PROTECTIVE DEVICE.
4. ROOT DAMAGE SHOULD BE AVOIDED.
5. PROTECTIVE SIGNAGE IS REQUIRED.
6. FENCING SHALL BE MAINTAINED THROUGHOUT CONSTRUCTION.

Note:

Do NOT relocate, Remove or Destroy a tree without first obtaining a permit from the City.

Specimen trees to be relocated will require a bond to be posted to insure the survival of the tree.

The contractor will remove all existing exotic tree species located within the project boundaries when exempt from local county removal permits and required for removal. Such exotic species are not included for calculations of tree caliper/canopy replacement. Exotic species shall be as determined by the US-EPA; Florida Department of Environmental Protection; and the Florida EPPC (Florida Exotic Pest Plant Council) Category 1. Statutory law prevails over local ordinance.

GENERAL TREE MANAGEMENT NOTES AND SPECIFICATIONS

TREE PROTECTION, RELOCATION & REMOVAL NOTES

1. The Tree Management Plan, sheets LA-2 thru LA-7 is based on or contain elements or features from the certified "Property and Tree Survey: prepared by Calvin Giordano., dated 7/16/2014 .Coordinates of tree locations, identification of species, description of size and health of same is conditional on the accuracy and completeness of survey data. The Tree Management Plan does not warrant the accurate location of trees in relation to proposed development.
2. The GENERAL CONTRACTOR is responsible for ensuring that the on-site tree relocation activity or management of trees does not conflict with proposed development.
3. The GENERAL CONTRACTOR shall protect every tree to be preserved/saved by installing a barrier around the individual trees, groups of trees or entire preserve area in accordance with the tree protection detail on this sheet. The barrier shall be a minimum of five feet (5') radius from the tree trunk or following the drip-line (edge of tree canopy), whichever is greater. The barriers shall be placed prior to clearing, shall remain in place and in good condition for the duration of construction AND until receipt of certificate of occupancy from the permitting agency.
4. All tree roots are to be hand pruned prior to any and all excavations a minimum of one foot away from excavation and to a depth of one foot beyond where no more root are encountered.
5. At no time will the natural grade be changed within tree protection areas.
6. The GENERAL CONTRACTOR is responsible to prevent spillage into protected trees of concrete, mortar, slurry, contaminated water and/or noxious chemicals from construction activity and is responsible for daily clean-up of debris inside and at the perimeter of the tree protection barriers. The GENERAL CONTRACTOR shall provide financial compensation to the Owner or jurisdiction for accidental damage to protected trees and/or for careless damage to protected trees by their crews, subcontractors and trades. Compensation to the Owner will be calculated from the ISA tree value provided by a Certified Arborist or the City or County of recorded jurisdiction, plus legal fees, professional time and expenses incurred to recover damages.
7. The LANDSCAPE CONTRACTOR will provide backfill mix as noted on the planting details. Backfill mix will be free of all debris & stones over 1" diameter and sanitized of nematodes & parasites. Alternative backfill material as noted in details on this page may be used. Native sand or sandy soil may be used for backfilling palms only, and must be approved by Landscape Architect or Certified Arborist prior to installation.
8. 'All plant material proposed in sandy soils or fast draining sites will receive 'Terrasorb' or other approved soil supplement (humectant and hygroscopic compounds), thoroughly incorporated into the backfill mix according to the manufacturer's recommendations and as noted on details, this page.
9. All trees and palms will by guyed or staked according to the details as shown, or by alternative methods as required by the jurisdictional city or county. Guying or staking requirements will be strictly enforced. All trees and palms will be plumb in all directions at time of inspection.
10. All transplanted trees and palms will receive mulch approved by the Landscape Architect and which complies with all applicable land development, zoning and building codes. Depth of mulch will be 3" at time of inspection. A 36" ring of mulch, measured radially from trunk center, with a 6" clear zone of mulch around the tree or palm base shall be provided and maintained around all trees and palms.
11. All transplanted trees and palms shall have the moisture monitored with a moisture meter in-order to avoid excessive water and/or drying. At no time shall the soil be saturated or reach the wilt point.
12. No fertilizer other than specified in details, this page, shall be applied to any tree or palm at time of transplant. Additional fertilization shall be applied after 60 to 90 days from date of transplant.
13. All trees and palms in areas of sustained winds of more than 10 knots, and all coastal areas, will be sprayed with 'Wilt-Pruf" or other approved surfactant, according to the manufacturer's recommendations, to prevent windburn and excessive water loss through transpiration.
14. All plantings will be covered by an underground irrigation system that provides 100% coverage with 100% overlap and includes a rain sensor automatic shut-off, such as the "MiniClik II" or approved equal, installed per the manufacturer's specifications. The irrigation system will comply with all applicable land development and building codes. Water source will be rust free OR the Contractor will provide an in-line rust inhibitor filter. No overspray on paving.
15. The LANDSCAPE CONTRACTOR is responsible for any damage to underground work which is properly marked or for which he has not obtained proper marking through the ONE CALL SYSTEM - 48 HOURS BEFORE DIGGING - CALL TOLL FREE 1 (800) 432-4770, markings from local utility departments, or from the General Contractor.
16. The LANDSCAPE CONTRACTOR will provide written care instructions for the first year to the Owner's representative at the time of the substantial completion inspection and prior to final acceptance.
17. The Superintendent or Crew Chief on job site will have a minimum of two (2) years experience.

TREE RELOCATION PROCESS

The tree relocation contractor shall be licensed and insured per State or County regulations, and shall be approved by the Certified Arborist of Record for the project, or Landscape Architect prior to acceptance of contract.

ANSI PREPARATION, EQUIPMENT, IRRIGATION & BARRIER GUIDELINES

The General Contractor and Tree Professional shall refer to and comply with the AMERICAN NATIONAL STANDARDS INSTITUE (ANSI) specification A-300 for all tree relocation work as a condition of license approval from Broward County - Dept. of Preservation and Environmental Protection (BC-DPEP).

TREE PREPARATION, FERTILIZATION AND PEST CONTROL

Tree preparation to be performed three weeks prior to first stage of root pruning schedule. Application of water soluble tank mix applied through ground drench. Fertilizer to include supplemental mycorrhizae and macro/micro nutrient treatment in mix. During first application an appropriate systemic insecticide also shall be applied to inhibit infestation of Borers or Beetles due to stressful conditions of relocation process.

Additional application of fertilization treatment shall be performed at end of first week of root pruning schedule and at end of third phase or root pruning schedule.

A second application of systemic insecticide shall be applied in same manner at third phase of root pruning schedule.

CANOPY CLEANING

Remove dead, diseased and damaged tree branches or palm fronds. Lesser tree branches that rub on major branches, branches with V-crotches or included bark and other visibly weak branches may be removed if necessary to the health and survival of the tree. All debris shall be disposed of in a manner that will comply with all applicable land development, zoning and building codes, wither by hauling or chipping.

ROOT PRUNING:

Prune palm roots for anticipated root ball of 18" radius (36" diameter) minimum. Prune tree roots for anticipated root ball of 24" radius (48" diameter) minimum for all trees less that 6" caliper at DBH. Root ball size for trees greater than 6" caliper measured at DBH will be determined based on 8" minimum of root ball diameter for each inch of trunk diameter measured at DBH height.

At no time shall the use of an axe to cut roots be accepted. All root cuts shall be performed either by hand pruning shears or sharpened shovel for smaller roots, or by saw for larger roots.

TREES W/8" CALIPER OR LESS

Root pruning schedule for trees w/8" caliper or less: Prune 35% of root ball at week one. Prune additional 35% of root ball at week six; then remaining 30% of root ball to be pruned at week twelve. Tree root system will be hardened off and eligible for final dig of root system, root ball containment and transport at end of Week eighteen (six weeks from final root prune).

TREES W/8" CALIPER OR GREATER

Root pruning schedule for trees w/8" caliper or greater: Prune 25% of root ball at week one. Prune additional 25% of root ball at week six; prune additional 25% of root ball at week twelve, then remaining 25% of root ball to be pruned at week eighteen. Tree root system will be hardened off and eligible for final dig of root system, root ball containment and transport at end of Week twenty-four (six weeks from final root prune). Deviation from this schedule and/or option to prepare trees for transport after week eighteen shall be approved by the Owner or Certified Arborist prior to commencement of any relocation activities.

For trees 18" caliper or greater, minimum hardening time from root pruning prior to relocation shall be 12 weeks.

WATERING

The preferred method of irrigation shall be an overhead mist system. This method is effective in alleviating loss of canopy and insure sufficient moisture to root ball. Schedule for irrigation shall be daily and shall take place between the hours of 5:00 a.m. and 10:00 a.m. Any deviation from this method, shall be presented in writing to the Owner or Certified Arborist for approval prior to commencement of any root pruning activities.

VERIFICATION

Root ball on each tree shall be inspected by Certified Arborist prior to scheduling of final relocation to determine presence of active and viable new root growth.

TREE AND PALM MOVING

Excavate proposed locations on adequate depth to accommodate the root ball of the identified tree or palm.

Preparation of root ball prior to commencement of relocation shall be to cut the bottom roots of the tree. This shall be performed by mechanical means and physical cuts of the roots only and at no time shall the root ball be pulled from the ground.

The root ball shall be contained by any means necessary to preserve the integrity of the root ball for it to remain intact. The method of containment shall be determined by Certified Arborist and shall be on an individual basis for each tree or palm.

The method of transport for tree relocation shall be determined by the Certified Arborist, and shall be decided on a case by case basis dependent upon actual site conditions. Prior to commencement of tree relocation activities, the Tree Relocation Contractor may submit, in writing, a method of transport to the Owner or Certified Arborist for evaluation and approval.

NOTE:THE TREES SHOWN AS BEING RELOCATED ARE BASED ON THE RECOMMENDATION OF SUTTON CONSULTING ARBORISTS. HOWEVER, THE ARBORIST HAS INDICATED THAT ADDITIONAL RESEARCH IN THE FIELD IS REQUIRED TO MAKE A FINAL DECISION ON WHICH TREES CAN BE RELOCATED AND/OR SAVED.

EXISTING TREE DISPOSITION LIST

NOTE: TREES SHOWN IN ITALICS ARE LOCATED IN PARK SITE. ALL OTHERS ARE IN RESIDENTIAL SITE.

REVISIONS

1 Rev. 1 07-01-2014 REVISED AS PER ROUND 1 TAC COMMENTS
2 Rev. 2 08-18-2014 REVISED AS PER ROUND 2 TAC COMMENTS
3 Rev. 3 09-10-2014 REVISED AS PER ROUND 3 TAC COMMENTS & PARK LANDSCAPE VALUE ENGINEERING
4 Rev. 4 11-13-2014 GENERAL PARK REVISIONS AS PER COORDINATION W/ CITY STAFF
4A Rev. 4A 11-13-2014 REMOVE OAK #6712
4B Rev. 4B 11-13-2014 RELOCATE GUMBO LIMBO #6736

Sheridan Station Transit Oriented Development
Hollywood, Florida

SEAL

GEORGE ALEX KNIGHT, ASLA
FL. LANDSCAPE ARCHITECT
FL. REG. NO. 949

aK

ALEX KNIGHT
FL. REG. 949
LANDSCAPE ARCHITECTURE AND PLANNING
11843 SW 7th STREET
PEMBROKE PINES, FL 33025
TELEPHONE 786-216-3033
E-MAIL akdesign22@aol.com

ALL IDEAS, DESIGNS AND PLANS INDICATED OR REPRESENTED BY THIS DRAWING ARE OWNED BY AND ARE THE EXCLUSIVE PROPERTY OF ALEX KNIGHT, INC., AND WERE CREATED, EVOLVED AND DEVELOPED FOR USE IN AND IN CONJUNCTION WITH THE PROJECT THEREIN REFERENCED. NO SUCH IDEAS, DESIGNS AND PLANS SHALL BE USED OR DISCLOSED TO ANY PERSON, FIRM OR CORPORATION FOR ANY PURPOSE WHATSOEVER WITHOUT THE WRITTEN PERMISSION OF ALEX KNIGHT, INC.

TITLE: Existing Tree Disposition List

DATE: 06-10-2014

SCALE: 1" = 80'

DRAWING NO.: LA-4

A ROOT PRUNING PROCEDURE @ GRADE
EXISTING TREES TO REMAIN Scale: 3/8" = 1'-0"

B ROOT PRUNING PROCEDURE @ ABOVE GRADE
EXISTING TREES TO REMAIN Scale: 3/8" = 1'-0"

C ROOT AERATION PROCEDURE @ BELOW GRADE
EXISTING TREES TO REMAIN Scale: 3/8" = 1'-0"

NOTE:

- **Refer to and cross reference the existing tree inventory plans with tree disposition lists on sheets LA-2 thru LA-4. The tree disposition lists hold precedence over the tree inventory plans.**
- **All Trees/ Palms indicated with a (P) are to be preserved & protected During construction with an approved protection barrier.**
- **All Trees indicated with an (R) are to be relocated once and protected with an approved protection barrier. All Palms indicated with an (R) are to be relocated to an onsite holding area. Final locations for these palms as shown on Quadrant planting plans LA-11 to LA-16. All relocated trees/palms are to be maintained during construction.**
- **All other Trees/Palms NOT indicated with a (P) or (R) are to be removed. All Oak trees to removed shall be harvested and recycled into mulch. Recycled Oak mulch is to be used within the park site in areas labeled as L3.**
- **Refer to General Tree Management Notes and Specifications sheet LA-4**

Existing Tree Key Legend:

(P) - Indicates existing tree to be preserved

(R) - Indicates an existing tree to be relocated

+ - Original tree survey location

● - New tree survey location

REVISIONS

1. Rev. 1 07-01-2014 REVISED AS PER ROUND 1 TAC COMMENTS
2. Rev. 2 08-18-2014 REVISED AS PER ROUND 2 TAC COMMENTS
3. Rev. 3 09-10-2014 REVISED AS PER ROUND 3 TAC COMMENTS & PARK LANDSCAPE VALUE ENGINEERING
4. Rev. 4 11-13-2014 GENERAL PARK REVISIONS AS PER COORDINATION W/ CITY STAFF

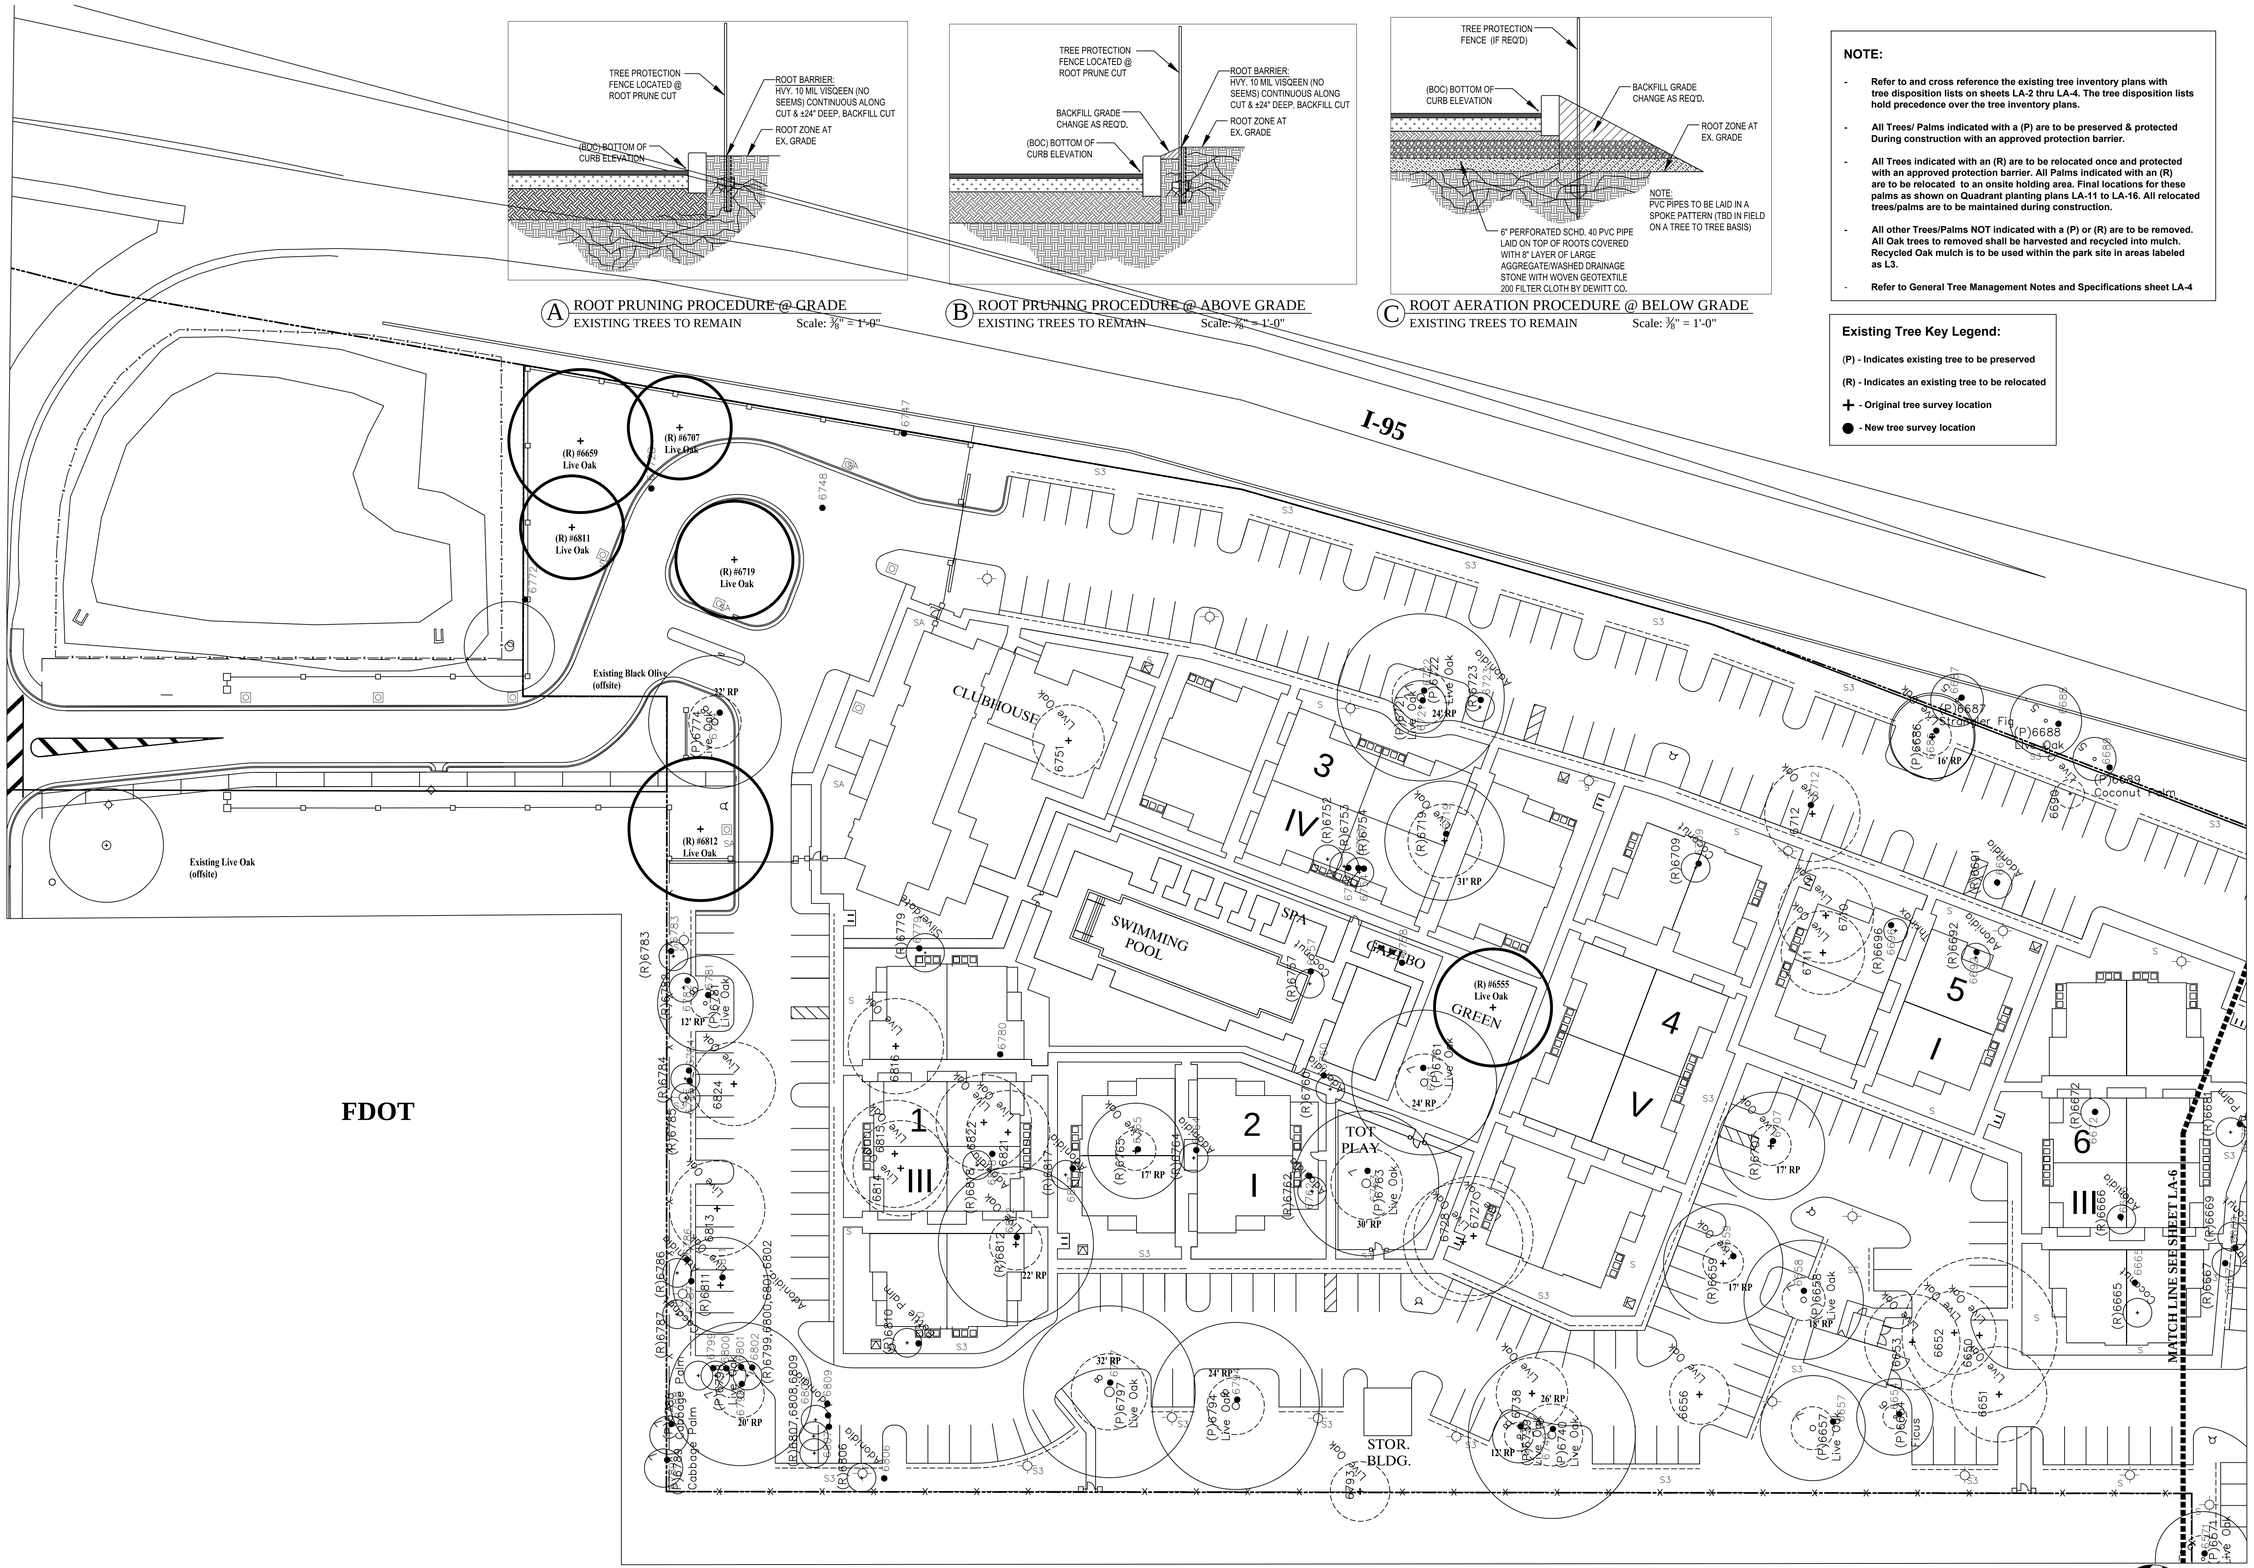
I-95
FDOT
CLUBHOUSE
SWIMMING POOL
SPA
GAZEBO
GREEN
TOT PLAY
STOR. BLDG.
MATCH LINE SEE SHEET LA-6
(R) #6659 Live Oak
(R) #6707 Live Oak
(R) #6811 Live Oak
(R) #6719 Live Oak
(R) #6812 Live Oak
(R) #6555 Live Oak
Existing Black Olive (offsite)
Existing Live Oak (offsite)
(P)6687 Strangler Fig
(P)6688 Live Oak
(P)6689 Coconut Palm
(P)6686 Cabbage Palm
(P)6799,6800,6802 Live Oak
(P)6807,6808,6809 Cabbage Palm
(P)6798 Cabbage Palm
(P)6797 Live Oak
(P)6793a Live Oak
(P)6793 Live Oak
(P)6763 Live Oak
(P)6761 Live Oak
(P)6722 Live Oak
(P)6723 Live Oak
(P)6671 Live Oak
(P)6657 Live Oak
(P)6658 Live Oak
(P)6653 Live Oak
(P)6652 Live Oak
(P)6650 Live Oak
(P)6651 Live Oak
(P)6781 Live Oak
(P)6719 Live Oak
(R)6752
(R)6753
(R)6754
(R)6709
(R)6712
(R)6696
(R)6692
(R)6691
(R)6783
(R)6779
(R)6784
(R)6785
(R)6786
(R)6787
(R)6811
(R)6813
(R)6814
(R)6816
(R)6822
(R)6821
(R)6817
(R)6812
(R)6810
(R)6806
(R)6765
(R)6762
(R)6760
(R)6759
(R)6728
(R)6672
(R)6666
(R)6665
(R)6669
(R)6667
(R)6659
(R)6656
(R)6655
(R)6654
(R)6649
(R)6648
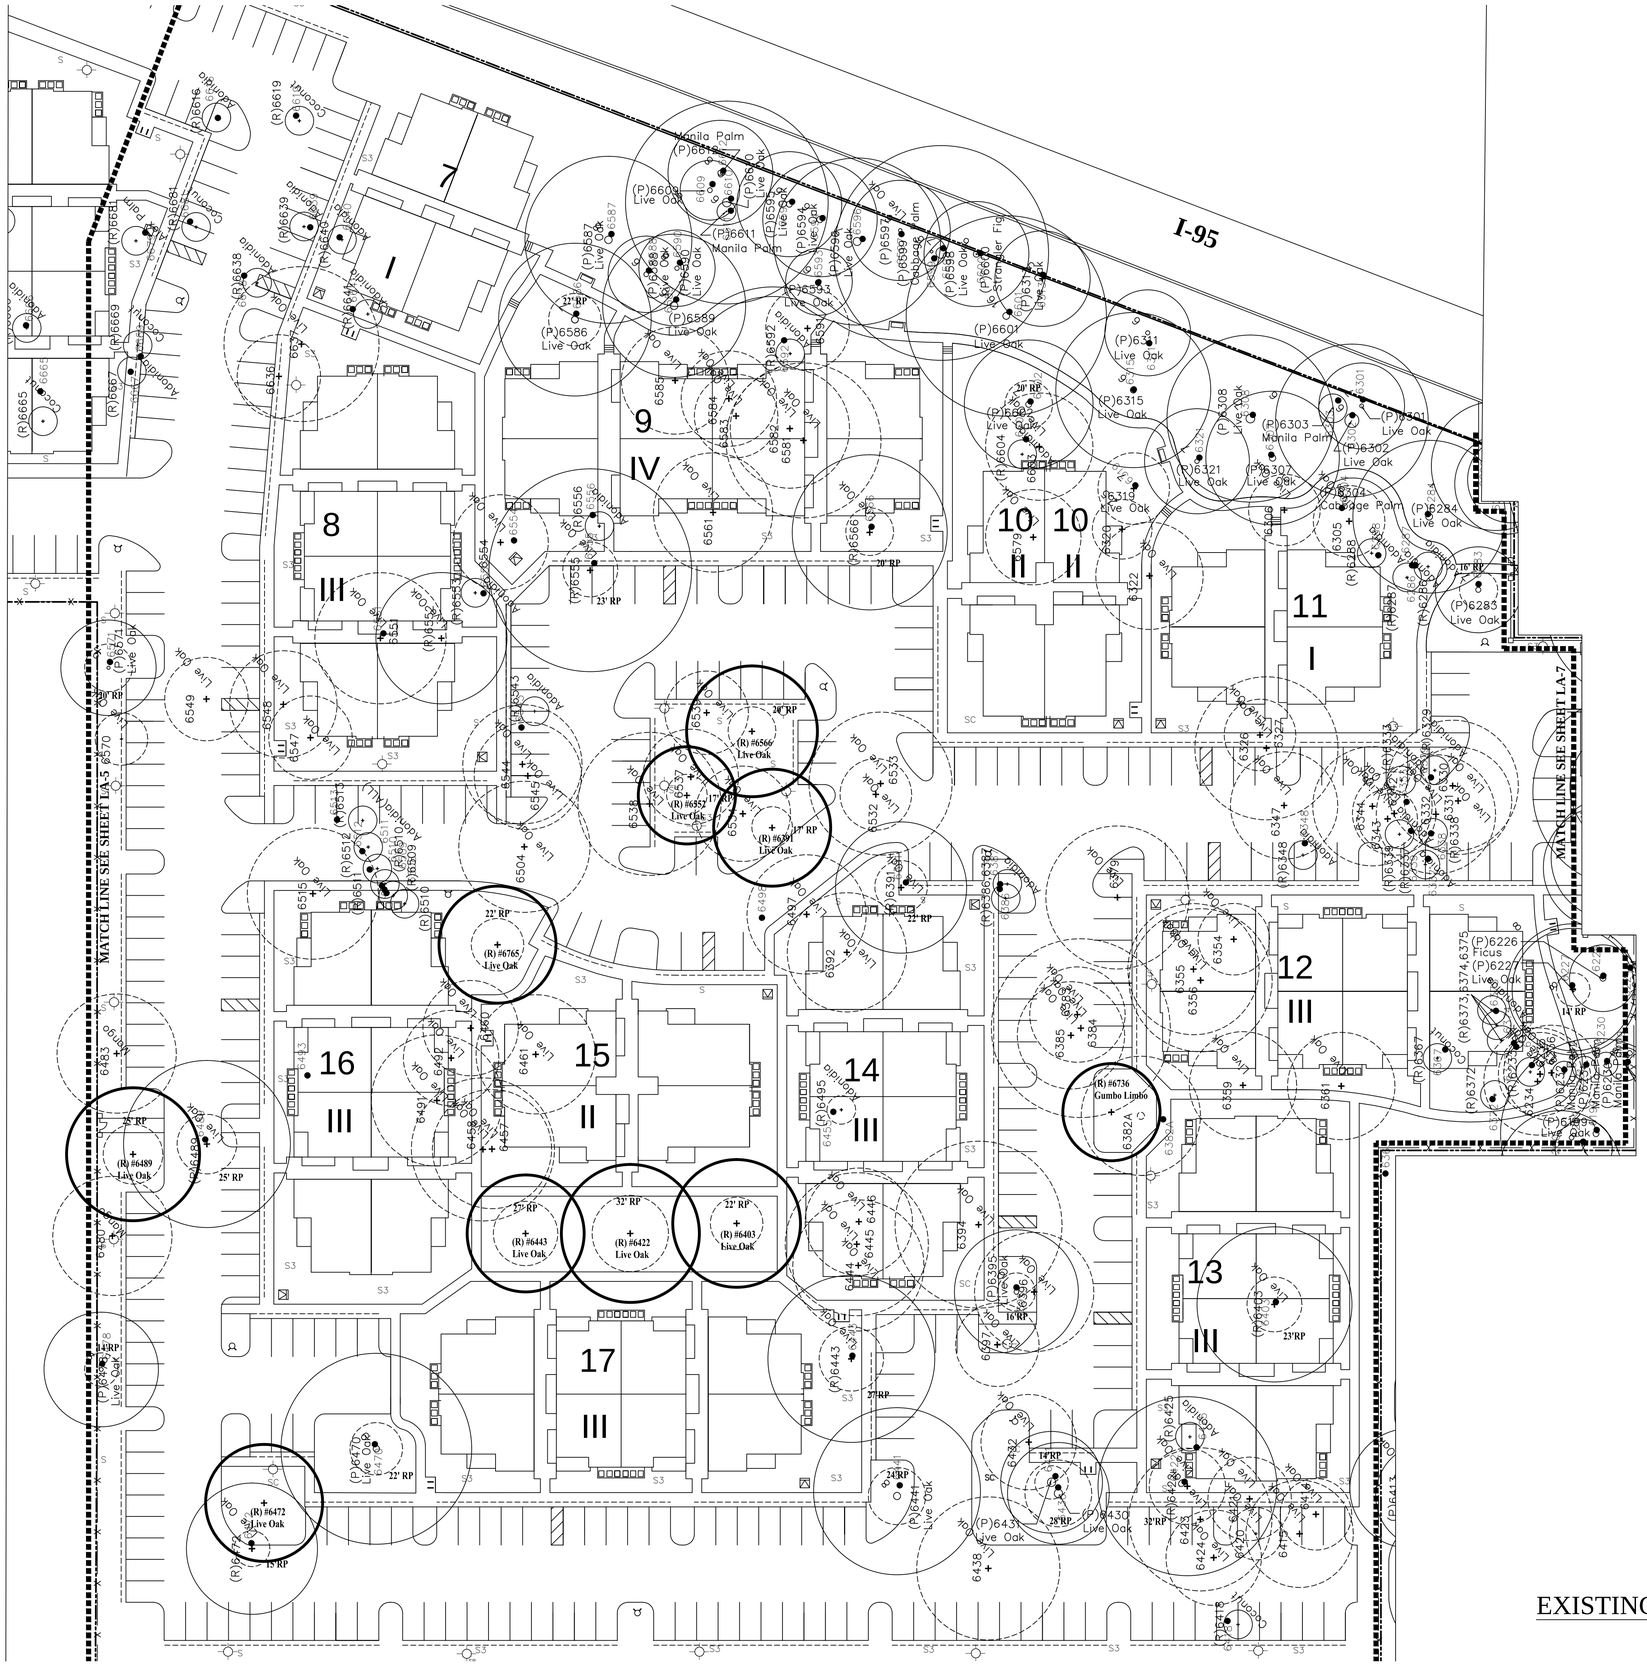

NOTE:

- Refer to and cross reference the existing tree inventory plans with tree disposition lists on sheets LA-2 thru LA-4. The tree disposition lists hold precedence over the tree inventory plans.
- All Trees/ Palms indicated with a (P) are to be preserved & protected During construction with an approved protection barrier.
- All Trees indicated with an (R) are to be relocated once and protected with an approved protection barrier. All Palms indicated with an (R) are to be relocated to an onsite holding area. Final locations for these palms as shown on Quadrant planting plans LA-11 to LA-16. All relocated trees/palms are to be maintained during construction.
- All other Trees/Palms NOT indicated with a (P) or (R) are to be removed. All Oak trees to removed shall be harvested and recycled into mulch. Recycled Oak mulch is to be used within the park site in areas labeled as L3.
- Refer to General Tree Management Notes and Specifications sheet LA-4

Existing Tree Key Legend:

(P) - Indicates existing tree to be preserved

(R) - Indicates an existing tree to be relocated

+ - Original tree survey location

● - New tree survey location

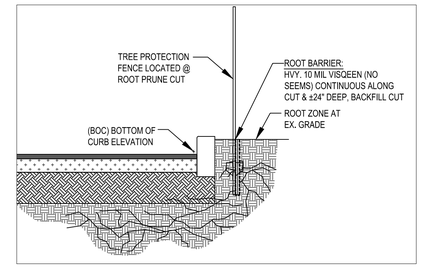

A ROOT PRUNING PROCEDURE @ GRADE
EXISTING TREES TO REMAIN Scale: 3/8" = 1'-0"

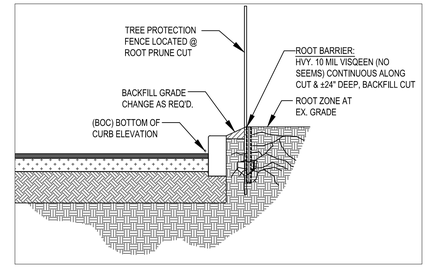

B ROOT PRUNING PROCEDURE @ ABOVE GRADE
EXISTING TREES TO REMAIN Scale: 3/8" = 1'-0"

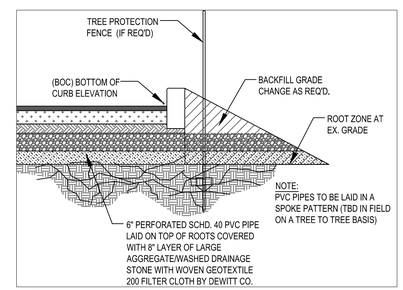

C ROOT AERATION PROCEDURE @ BELOW GRADE
EXISTING TREES TO REMAIN Scale: 3/8" = 1'-0"

EXISTING TREE INVENTORY PLAN AREA B

REVISIONS

1. Rev. 1 07-01-2014 REVISED AS PER ROUND 1 TAC COMMENTS
2. Rev. 2 08-18-2014 REVISED AS PER ROUND 2 TAC COMMENTS
3. Rev. 3 09-10-2014 REVISED AS PER ROUND 3 TAC COMMENTS & PARK LANDSCAPE VALUE ENGINEERING
4. Rev. 4 11-13-2014 GENERAL PARK REVISIONS AS PER COORDINATION W/ CITY STAFF

Sheridan Station
A Transit Oriented Development
Hollywood, Florida

SEAL

GEORGE ALEX KNIGHT, ASLA
FL. LANDSCAPE ARCHITECT
FL. REG. NO. 949

ALEX KNIGHT
FL. REG. 949
LANDSCAPE ARCHITECTURE AND PLANNING
11843 SW 7th STREET
PEMBROKE PINES, FL 33025
TELEPHONE 786-216-3033
E-MAIL akdesign22@aol.com

ALL IDEAS, DESIGNS AND PLANS INDICATED OR REPRESENTED BY THIS DRAWING ARE OWNED BY AND ARE THE EXCLUSIVE PROPERTY OF ALEX KNIGHT, INC., AND WERE CREATED, EVOLVED AND DEVELOPED FOR USE IN AND IN CONJUNCTION WITH THE PROJECT THEREIN REFERENCED. NO SUCH IDEAS, DESIGNS AND PLANS SHALL BE USED OR DISCLOSED TO ANY PERSON, FIRM OR CORPORATION FOR ANY PURPOSE WHATSOEVER WITHOUT THE WRITTEN PERMISSION OF ALEX KNIGHT, INC.

TITLE: Existing Tree Inventory Plan Area B

DATE: 07-01-2014

SCALE: 1" = 30'

DRAWING NO.: LA-6

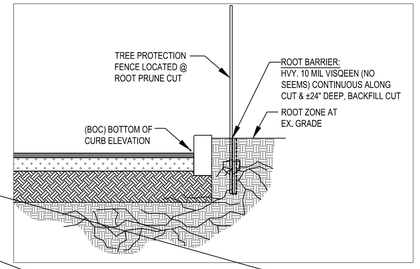

A ROOT PRUNING PROCEDURE @ GRADE
EXISTING TREES TO REMAIN Scale: ⅜" = 1'-0"

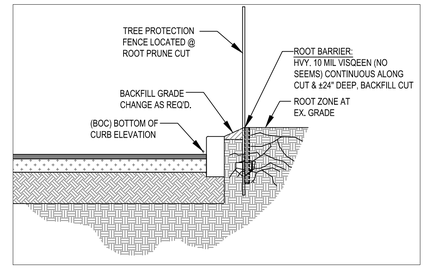

B ROOT PRUNING PROCEDURE @ ABOVE GRADE
EXISTING TREES TO REMAIN Scale: ⅜" = 1'-0"

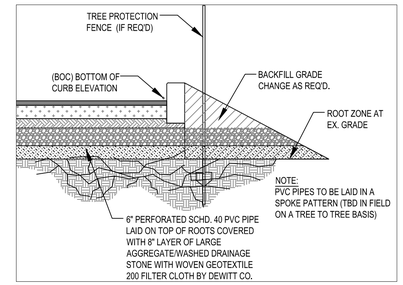

C ROOT AERATION PROCEDURE @ BELOW GRADE
EXISTING TREES TO REMAIN Scale: ⅜" = 1'-0"

NOTE:

- **Refer to and cross reference the existing tree inventory plans with tree disposition lists on sheets LA-2 thru LA-4. The tree disposition lists hold precedence over the tree inventory plans.**
- **All Trees/ Palms indicated with a (P) are to be preserved & protected During construction with an approved protection barrier.**
- **All Trees indicated with an (R) are to be relocated once and protected with an approved protection barrier. All Palms indicated with an (R) are to be relocated to an onsite holding area. Final locations for these palms as shown on Quadrant planting plans LA-11 to LA-16. All relocated trees/palms are to be maintained during construction.**
- **All other Trees/Palms NOT indicated with a (P) or (R) are to be removed. All Oak trees to removed shall be harvested and recycled into mulch. Recycled Oak mulch is to be used within the park site in areas labeled as L3.**
- **Refer to General Tree Management Notes and Specifications sheet LA-4**

Existing Tree Key Legend:

(P) - Indicates existing tree to be preserved

(R) - Indicates an existing tree to be relocated

+ - Original tree survey location

● - New tree survey location

REVISIONS

1. Rev. 1 07-01-2014 REVISED AS PER ROUND 1 TAC COMMENTS
2. Rev. 2 08-18-2014 REVISED AS PER ROUND 2 TAC COMMENTS
3. Rev. 3 09-10-2014 REVISED AS PER ROUND 3 TAC COMMENTS & PARK LANDSCAPE VALUE ENGINEERING
4. Rev. 4 11-13-2014 GENERAL PARK REVISIONS AS PER COORDINATION W/ CITY STAFF
5. Rev. 5 1-15-2015 ADDED PARK MAIN ENTRY GATES & NORTH PROPERTY LINE EASEMENT

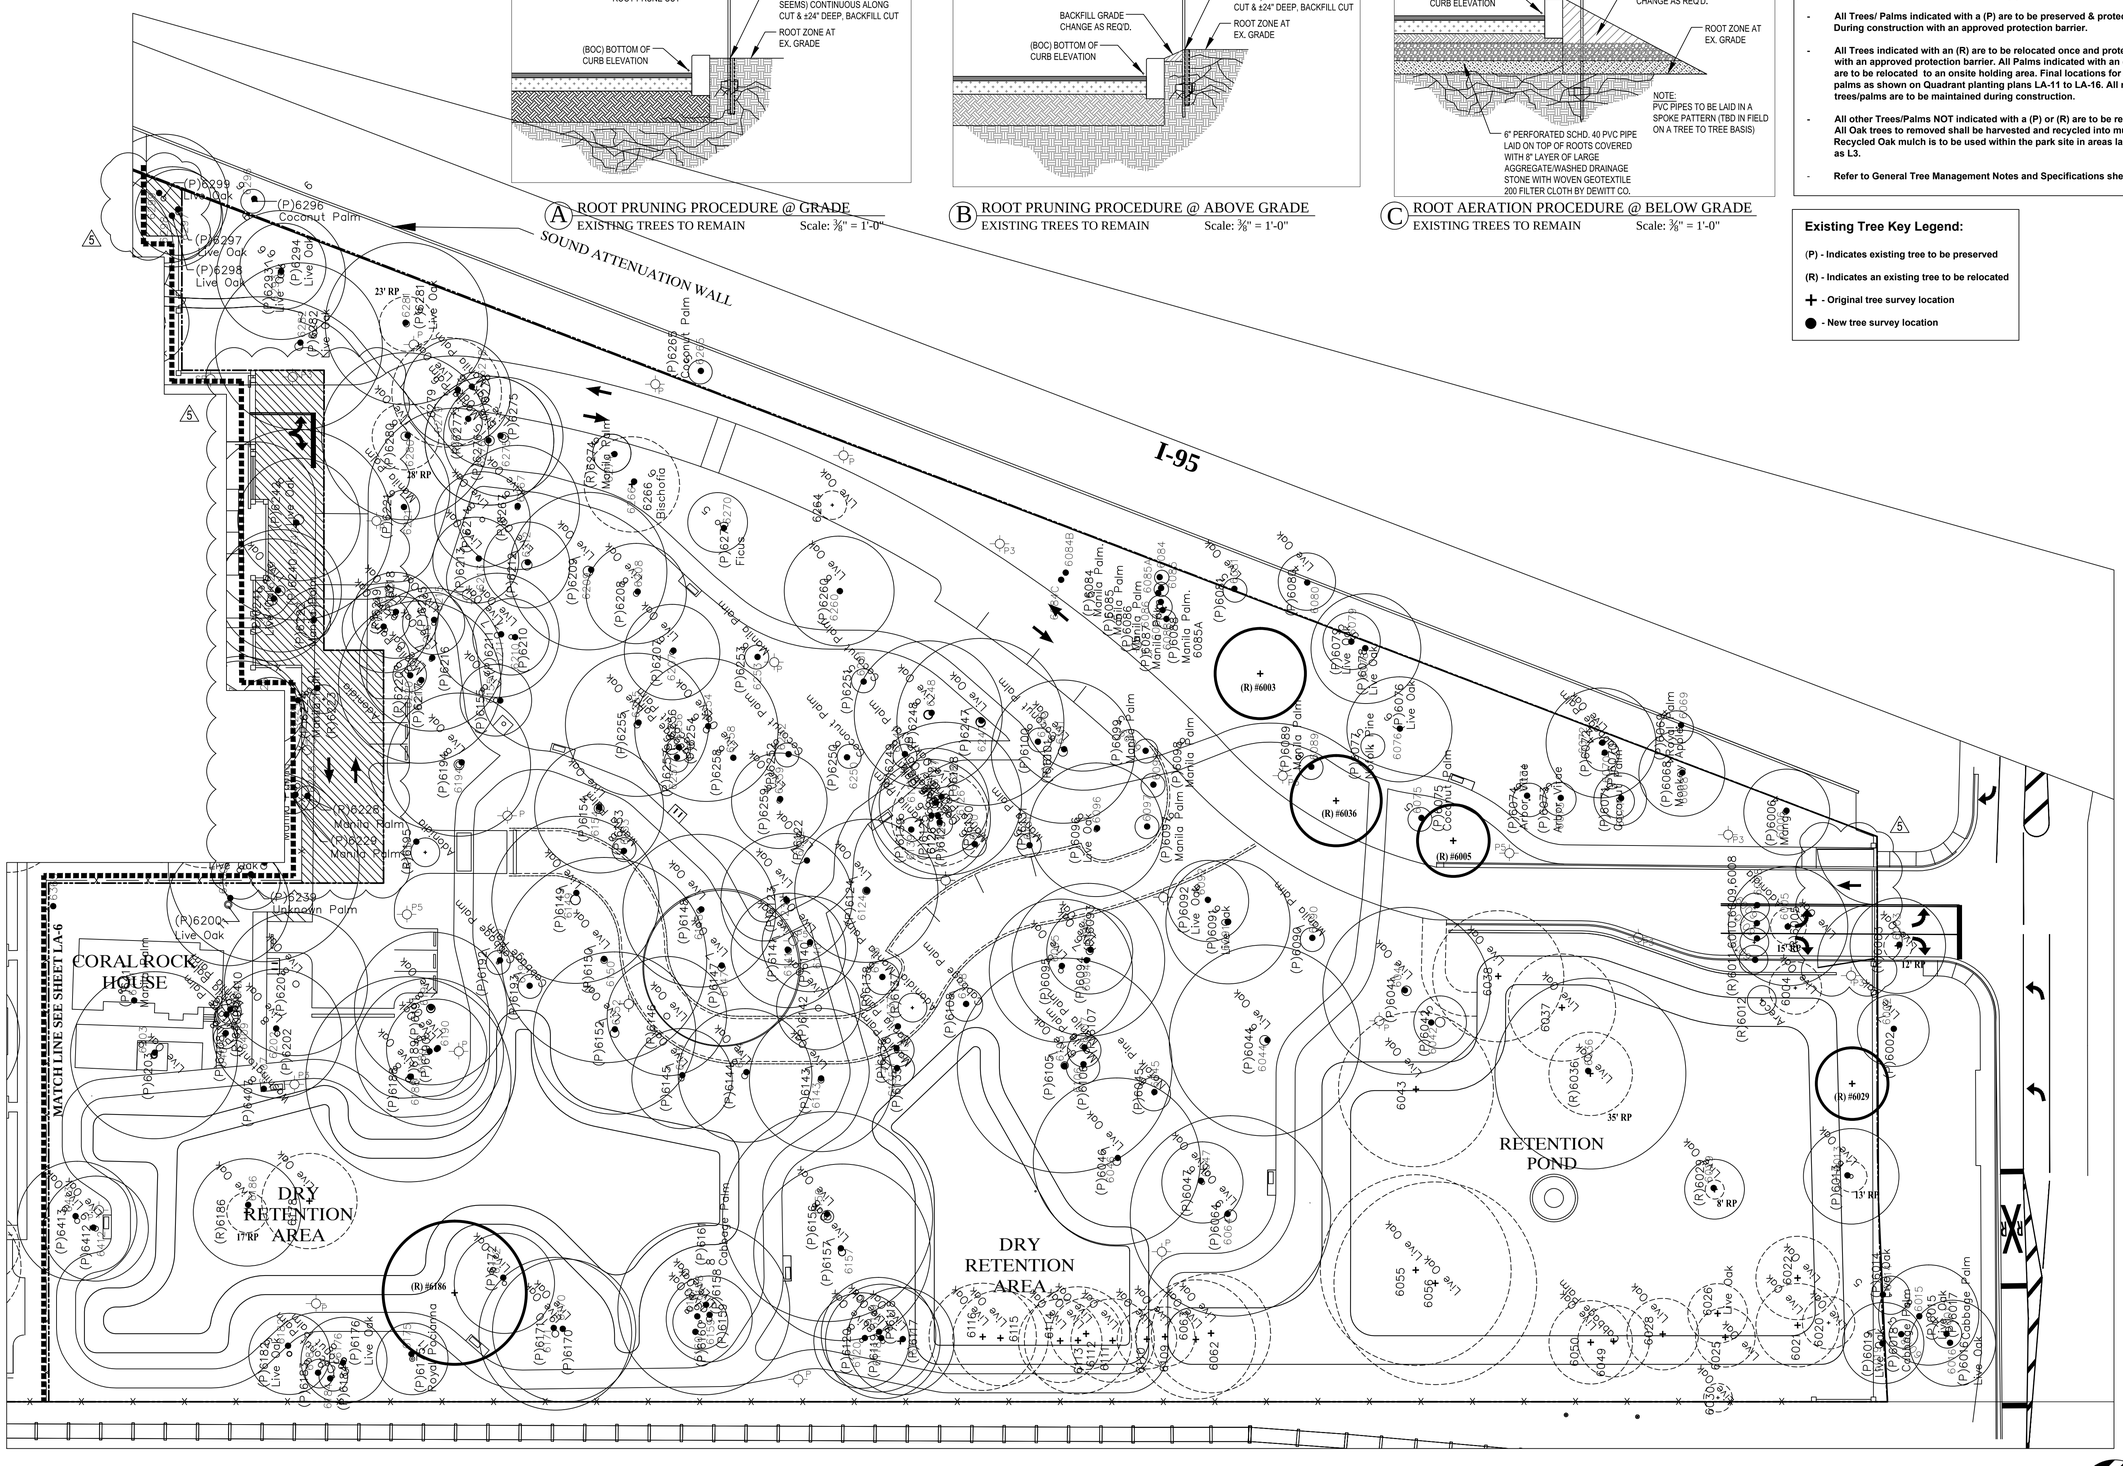

EXISTING TREE INVENTORY PLAN AREA C

Sheridan Station
A Transit Oriented Development
Hollywood, Florida

SEAL

GEORGE ALEX KNIGHT, ASLA
FL. LANDSCAPE ARCHITECT
FL. REG. NO. 949

ALEX KNIGHT
FL. REG. 949
LANDSCAPE ARCHITECTURE AND PLANNING
11843 SW 7th STREET
PEMBROKE PINES, FL 33025
TELEPHONE 786-216-3033
E-MAIL akdesign22@aol.com

ALL IDEAS, DESIGNS AND PLANS INDICATED OR REPRESENTED BY THIS DRAWING ARE OWNED BY AND ARE THE EXCLUSIVE PROPERTY OF ALEX KNIGHT, INC., AND WERE CREATED, EVOLVED AND DEVELOPED FOR USE IN AND IN CONJUNCTION WITH THE PROJECT THEREIN REFERENCED. NO SUCH IDEAS, DESIGNS AND PLANS SHALL BE USED OR DISCLOSED TO ANY PERSON, FIRM OR CORPORATION FOR ANY PURPOSE WHATSOEVER WITHOUT THE WRITTEN PERMISSION OF ALEX KNIGHT, INC.

TITLE: Existing Tree Inventory Plan Area C

DATE: 07-01-2014

SCALE: 1" = 30'

DRAWING NO.: LA-7

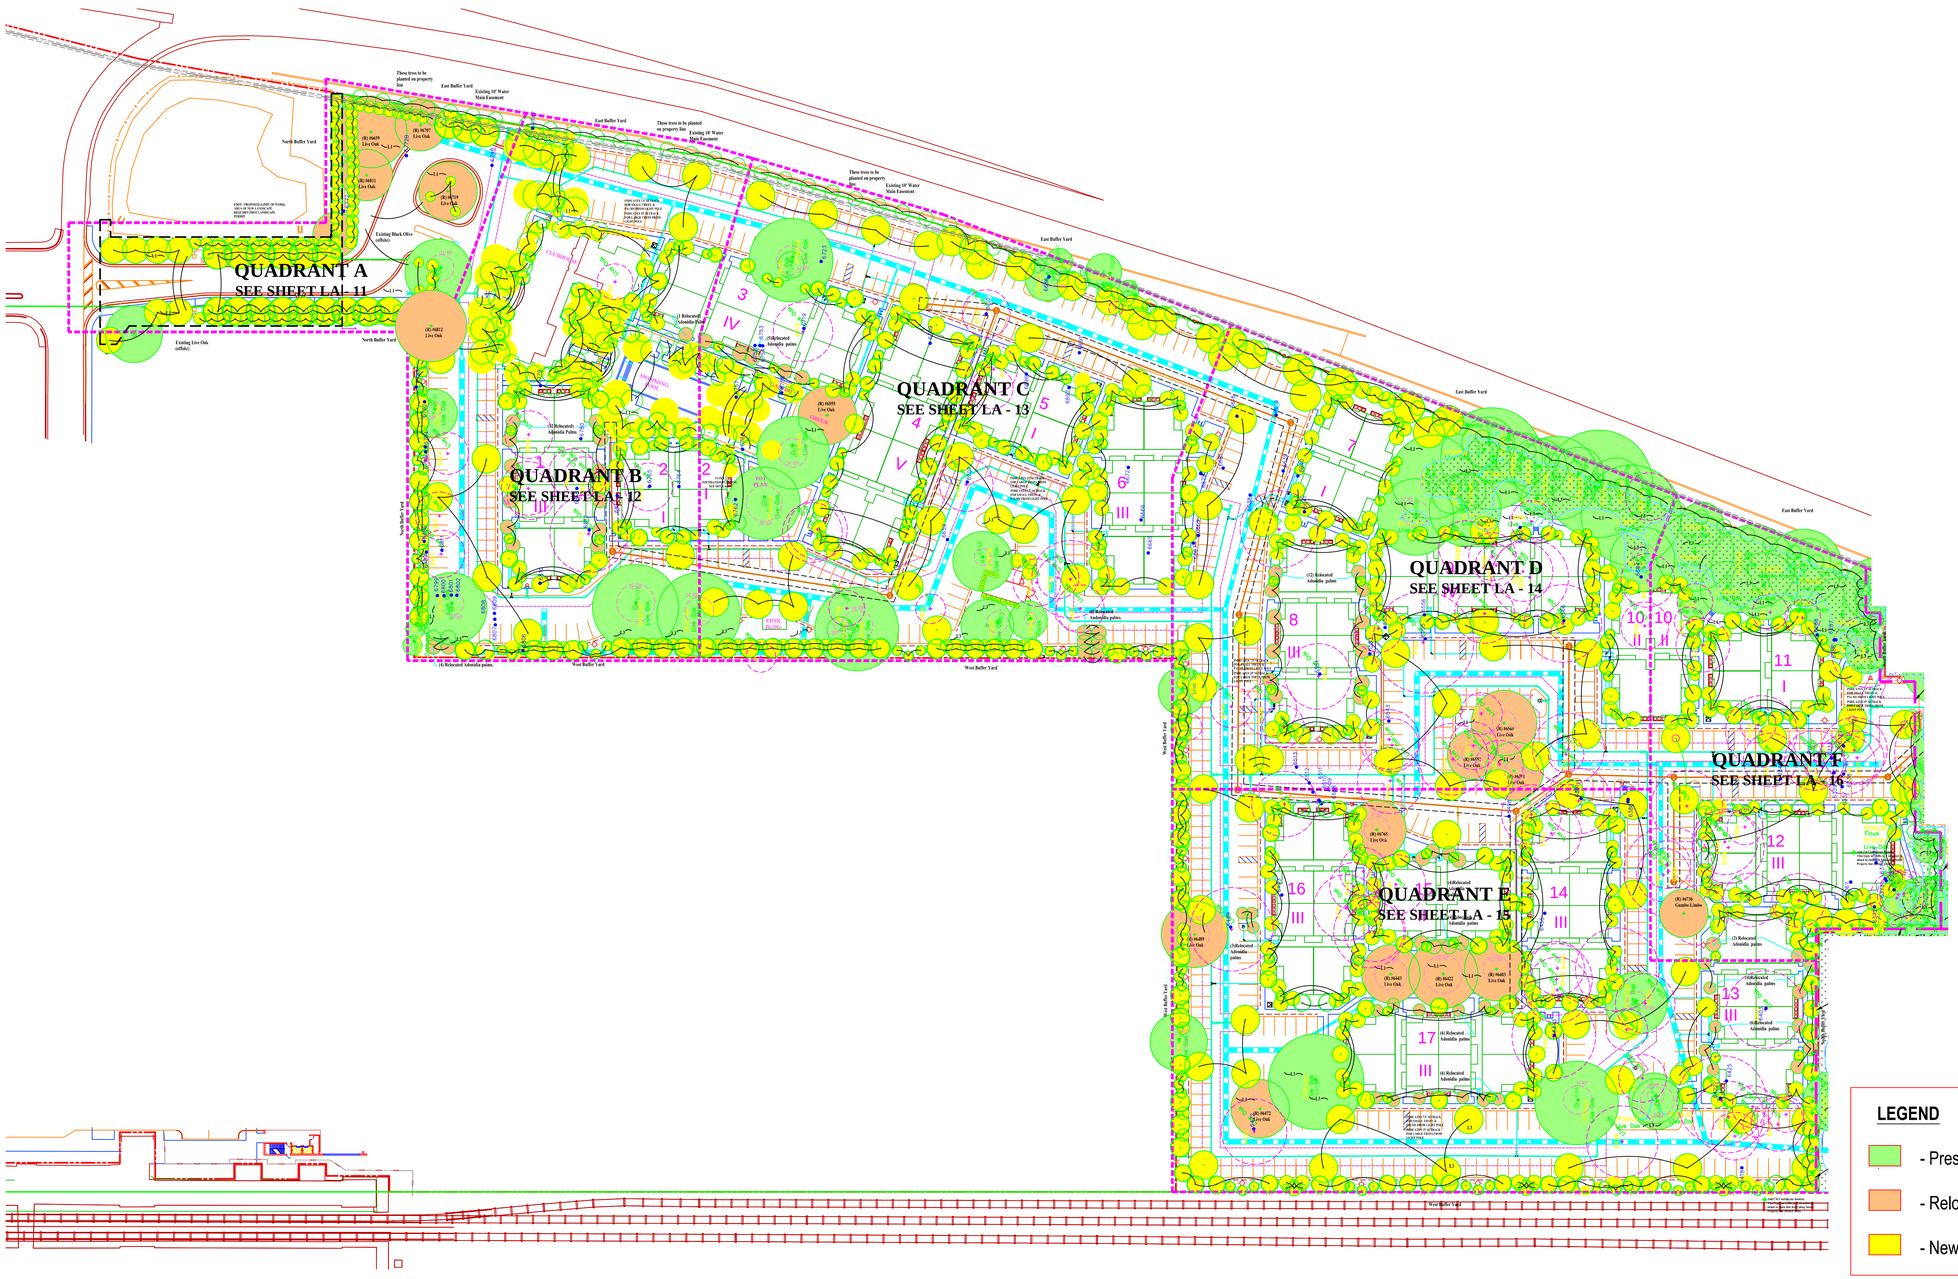

OVERALL RESIDENTIAL SITE PLANTING

REVISIONS

1. Rev. 1 07-01-2014 REVISED AS PER ROUND 1 TAC COMMENTS
2. Rev. 2 08-18-2014 REVISED AS PER ROUND 2 TAC COMMENTS
3. Rev. 3 09-10-2014 REVISED AS PER ROUND 3 TAC COMMENTS & PARK LANDSCAPE VALUE ENGINEERING
4. Rev. 4 11-13-2014 GENERAL PARK REVISIONS AS PER COORDINATION W/ CITY STAFF

Sheridan Station A Transit Oriented Development

Hollywood, Florida

SEAL

GEORGE ALEX KNIGHT, ASLA
FL. LANDSCAPE ARCHITECT
FL. REG. NO. 949

ALEX KNIGHT
FL. REG. 949
LANDSCAPE ARCHITECTURE AND PLANNING
11843 SW 7th STREET
PEMBROKE PINES, FL 33025
TELEPHONE 786-216-3033
E-MAIL akdesign22@aol.com

ALL IDEAS, DESIGNS AND PLANS INDICATED OR REPRESENTED BY THIS DRAWING ARE OWNED BY AND ARE THE EXCLUSIVE PROPERTY OF ALEX KNIGHT, INC., AND WERE CREATED, EVOLVED AND DEVELOPED FOR USE IN AND IN CONJUNCTION WITH THE PROJECT THEREIN REFERENCED. NO SUCH IDEAS, DESIGNS AND PLANS SHALL BE USED OR DISCLOSED TO ANY PERSON, FIRM OR CORPORATION FOR ANY PURPOSE WHATSOEVER WITHOUT THE WRITTEN PERMISSION OF ALEX KNIGHT, INC.

TITLE: Overall Residential Site Planting

DATE: 07-01-2014

SCALE: 1" = 60'

DRAWING NO.: LA-8

Plant List: Quad A

Date: 11/10/2014
Project: Sheridan Station
Sheet #: LA- 11 / Quad A

DT / Drought Tol. - ***high, **moderate, *low
+ - Indicates accent trees

TREES:

Key	Native	DT	Quan	Botanical/ COMMON NAME	Description
CE1	Y	***	5	Conocarpus erectus SILVER BUTTONWOOD	12'hgt.x 6'spr. FG muti trk
CO1	Y	***	50	Conocarpus erectus GREEN BUTTONWOOD	12'-14'hgt x 6'spr FG full to ground
+LJ	N	**	28	Ligustrum japonicum JAPANESE PRIVET	6' hgt x 6' spr FG multi trk HVY
QV1	Y	***	7	Quercus virginiana LIVE OAK	18'hgt x 10'spr 4" cal roots grower plus

PALMS:

Key	Native	DT	Quan	Botanical/ COMMON NAME	Description
PR2	N	**	5	Phoenix roebelenii PYGMY DATE PALM	5'-6"CT FG double
RE	Y	***	18	Rostonea elata FLORIDA ROYAL PALM	20' Grey wood FG matched

SHRUBS / GROUND COVERS / ACCENT PLANTS:

Key	Native	Dr.Tol.	Quan	Botanical/ COMMON NAME	Description
AN	N	*	550	Seasonal annuals TBD	6"pots w/ pro mix no mulch
CG1	N	***	37	Clusia rosea 'NANA' DWARF PITCH APPLE	4'-6'hgt.x 30"spr 3'o.c. full to ground
CG2	N	***	295	Clusia rosea 'NANA' DWARF PITCH APPLE	24"hgt.x 20"spr 24" o.c.
FG	N	***	957	Ficus 'GREEN ISLAND' SAME	12"hgt.x spr. 24"o.c.
GG	N	***	400	Galphimia glauca YELLOW THRYALLIS	24"hgt.x 20"spr 24"o.c.
HE	Y	***	280	Hymenocallis latifolia SPIDER LILY	18"hgt x spr 24" o.c.
JN	N	**	980	Jasmininum nitidum SHINNING JASMINE	18"hgt.x spr 24"o.c.
NC	N	**	17	Nerium oleander 'Calypso' SAME	25-gal 8' STD matched
PN	Y	***	375	Psychotria nervosa SHINY LEAF WILD COFFEE	24" spr x 18"spr 24" o.c.

Sod: See key legend

Plant List: Quad B

Date: 11/10/2014
Project: Sheridan Station
Sheet #: LA- 12 / Quad B

DT / Drought Tol. - ***high, **moderate, *low
+ - Indicates accent trees

TREES:

Key	Native	DT	Quan	Botanical/ COMMON NAME	Description
+AE	Y	***	4	Ardisia escalloniodes MARLBERRY	8' hgt x 4'-5' spr FG STD
CB	N	***	6	Cordia boissieri WHITE GEIGER TREE	12' hgt x 6' spr 2.5" cal FG
CE1	Y	***	4	Conocarpus erectus SILVER BUTTONWOOD	12"hgt.x 6'spr. FG muti trk
CL	N	***	6	Cordia Lutea YELLOW GEIGER TREE	12"hgt x 5' spr 2.5" cal FG
CO	Y	***	5	Conocarpus erectus GREEN BUTTONWOOD	12"hgt x 6'spr 2.5"cal. FG STD
CO1	Y	***	32	Conocarpus erectus GREEN BUTTONWOOD	12'-14"hgt x 6'spr FG full to ground
CS	Y	***	9	Cordia sebestena ORANGE GEIGER TREE	12' hgt x 6' spr 2.5" cal. FG
+EL	N	**	3	Elaeocarpus decipiens JAPANESE BLUEBERRY TREE	8'-10' hgt x 4'-5' spr 1 ½"-2"cal 65-gal
LI1	N	**	2	Lagerstroemia indica 'Toscarora' TOSCARORA CREPE MYRTLE	12" hgt x 6'spr FG/ multi roots grower plus
LI2	N	**	3	Lagerstroemia indica 'Natchez' NATCHEZ CREPE MYRTLE	12" hgt x 6'spr 2.5" cal std. roots plus grower
+LJ	N	**	46	Ligustrum japonicum JAPANESE PRIVET	6' hgt x 6' spr FG multi trk HVY
MC1	Y	***	4	Myrica cerifera SOUTHERN WAX MYRTLE	12' hgt x 6' spr FG multi tree form
QV1	Y	***	10	Quercus virginiana LIVE OAK	18"hgt x 10'spr 4" cal roots grower plus
QV2	Y	***	5	Quercus virginiana LIVE OAK	12"hgt x 6' spr 2.5" cal roots grower plus
+TB	Y	***	5	Tetrazygia bicolor WEST INDIAN LILAC	8'hgt x 4'-5' spr FG STD

PALMS:

Key	Native	DT	Quan	Botanical/ COMMON NAME	Description
CN	N	***	20	Cocos nucifera ' MAYPAN COCONUT 7@8' wd, 7@12' wd, 6@16' wd.	8'-16' wood FG certified
PE3	N	***	13	Ptychosperma elegans ALEXANDER PALM	14'-16' wood FG triple trk
(Note: Palms with sooty mold will not be accepted)					
PR2	N	**	2	Phoenix roebelenii PYGMY DATE PALM	5'-6"CT FG double
PS	N	***	10	Phoenix sylvestris SILVER DATE PALM	24' CT w/ nut FG matched
RE	Y	***	7	Rostonea elata FLORIDA ROYAL PALM	20' Grey wood FG matched
SP	Y	***	22	Sabal palmetto SABAL PALM	10',14'18' CT FG booted
(Note: provide 3 staggered hgt's at each building corner & no hurricane cut)					
VM	N	**	6	Veitchia montgomeryana MONTGOMERY PALM	6@16'ct single Matched @pool area

SHRUBS / GROUND COVERS / ACCENT PLANTS:

Key	Native	Dr.Tol.	Quan	Botanical/ COMMON NAME	Description
AN	N	*	360	Seasonal annuals TBD	6"pots w/ pro mix no mulch
CG2	N	***	296	Clusia rosea 'NANA' DWARF PITCH APPLE	24"hgt.x 20"spr 24" o.c.
CO2	Y	***	50	Conocarpus erectus GREEN BUTTON WOOD	4'-6' hgt x 3'spr 3' o.c. Full to ground
FG	N	***	541	Ficus 'GREEN ISLAND' SAME	14"hgt.x spr. 24"o.c.
HA1	N	**	9	Hibiscus 'Anderson Crepe' SAME	15-gal 4'-5' hgt STD
HD	N	**	64	Heliconia 'Lady Di' SAME	10" pot 30" hgt 24" o.c.full
HE	Y	***	161	Hymenocallis latifolia SPIDER LILY	18"hgt x spr 24" o.c.
JN	N	**	680	Jasmininum nitidum SHINNING JASMINE	18"hgt.x spr 24"o.c..
MC2	Y	***	72	Myrica cerifera SOUTHERN WAX MYRTLE	24"hgt x 20"spr 24" o.c.
NE	Y	***	560	Nepholepis exaltata SWORD FERN	12"-14"hgt x spr 24" o.c.
SJ	Y	***	288	Stachylaphaeta jamaicensis DWARF PORTERWEED	16"hgt x spr 24" o.c. blue flower

Sod: See key legend

Plant List: Quad C

Date: 11/10/2014
Project: Sheridan Station
Sheet #: LA- 13 / Quad C

DT / Drought Tol. - ***high, **moderate, *low
+ - Indicates accent trees

TREES:

Key	Native	DT	Quan	Botanical/ COMMON NAME	Description
+AE	Y	***	8	Ardisia escalloniodes MARLBERRY	8' hgt x 4'-5' spr FG STD
+CA	Y	***	5	Capparis cynophallophora JAMACAN CAPER	8' hgt. x 4' spr. FG
CB	N	***	3	Cordia boissieri WHITE GEIGER TREE	12' hgt x 6' spr 2.5" cal FG
CE1	Y	***	7	Conocarpus erectus SILVER BUTTONWOOD	12"hgt.x 6'spr. FG muti trk
CL	N	***	6	Cordia Lutea YELLOW GEIGER TREE	12"hgt x 6' spr 2.5" cal FG
CO	Y	***	6	Conocarpus erectus GREEN BUTTONWOOD	12"hgt x 6'spr 2.5"cal. FG STD
CO1	Y	***	37	Conocarpus erectus GREEN BUTTONWOOD	12'-14"hgt x 6'spr FG full to ground
CS	Y	***	6	Cordia sebestena ORANGE GEIGER TREE	12" hgt x 6' spr 2.5" cal. FG
+EL	N	**	2	Elaeocarpus decipiens JAPANESE BLUEBERRY TREE	8'-10' hgt x 4'-5' spr 1 ½"-2"cal 65-gal
LI1	N	**	5	Lagerstroemia indica 'Toscarora' TOSCARORA CREPE MYRTLE	12" hgt x 6'spr FG/ multi roots grower plus
LI2	N	**	9	Lagerstroemia indica 'Natchez' NATCHEZ CREPE MYRTLE	12" hgt x 6'spr 2.5" cal std. roots plus grower
+LJ	N	**	16	Ligustrum japonicum JAPANESE PRIVET	6' hgt x 6' spr FG multi trk HVY.
MC1	Y	***	22	Myrica cerifera SOUTHERN WAX MYRTLE	12' hgt x 6' spr FG multi tree form
QV1	Y	***	14	Quercus virginiana LIVE OAK	18"hgt x 10'spr 4" cal roots grower plus
QV2	Y	***	15	Quercus virginiana LIVE OAK	12"hgt x 6' spr 2.5" cal roots grower plus
+TB	Y	***	6	Tetrazygia bicolor WEST INDIAN LILAC	8'hgt x 4'-5' spr FG STD

PALMS:

Key	Native	DT	Quan	Botanical/ COMMON NAME	Description
CN	N	***	6	Cocos nucifera ' MAYPAN COCONUT 2@8' wd, 2@12' wd, 2@16'wood	8'-16' wood FG certified
PE3	N	***	15	Ptychosperma elegans ALEXANDER PALM	14'-16' wood FG triple trk
(Note: Palms with sooty mold will not be accepted)					
PS	N	***	2	Phoenix sylvestris SILVER DATE PALM	24' ct w/nut FG matched
SP	Y	***	49	Sabal palmetto SABAL PALM	10',14'18' CT FG booted
(Note: provide 3 staggered hgt's at each building corner & no hurricane cut)					
VM	N	**	8	Veitchia montgomeryana MONTGOMERY PALM	6@12'-16'ct dbl trk FG 2@16'ct single Matched @pool area

SHRUBS / GROUND COVERS / ACCENT PLANTS:

Key	Native	Dr.Tol.	Quan	Botanical/ COMMON NAME	Description
AN	N	*	98	Seasonal annuals TBD	6"pots pro mix/ no mulch
CG2	N	***	331	Clusia rosea 'NANA' DWARF PITCH APPLE	24"hgt.x 20"spr 24" o.c.
CO2	Y	***	140	Conocarpus erectus GREEN BUTTON WOOD	4'-6' hgt x 3'spr 3' o.c. Full to ground
FG	N	***	160	Ficus 'Green Island' SAME	14" hgt x spr 24" o.c.
HE	Y	***	629	Hymenocallis latifolia SPIDER LILY	18"hgt x spr 24" o.c.
JN	N	**	180	Jasmininum nitidum SHINNING JASMINE	18"hgt.x spr 24"o.c.
MC2	Y	***	90	Myrica cerifera SOUTHERN WAX MYRTLE	24"hgt x 20"spr 24" o.c.
NE	Y	***	1330	Nepholepis exaltata SWORD FERN	12"-14"hgt x spr 24" o.c.
SJ	Y	***	513	Stachylaphaeta jamaicensis DWARF PORTERWEED	16"hgt x spr 24" o.c. blue flower

Sod: See key legend

Plant List: Quad D

Date: 11/10/2014
Project: Sheridan Station
Sheet #: LA- 14 / Quad D

DT / Drought Tol. - ***high, **moderate, *low
+ - Indicates accent trees

TREES:

Key	Native	DT	Quan	Botanical/ COMMON NAME	Description
+AE	Y	***	2	Ardisia escalloniodes MARLBERRY	8' hgt x 4'-5' spr FG STD
+BG	N	**	8	Bauhinia galpinii RED ORCHID BUSH	8' hgt x 4'-5' spr 25 gal STD
BU	N	**	3	Bulnesia arborea VERAWOOD	12'hgt.x 6'spr 2.5" cal. FG
+CA	Y	***	6	Capparis cynophallophora JAMACAN CAPER	8' hgt. x 4' spr. FG
CB	N	***	3	Cordia boissieri WHITE GEIGER TREE	12' hgt x 6' spr 2.5" ca FG
CE1	Y	***	10	Conocarpus erectus SILVER BUTTONWOOD	12"hgt.x 6'spr. FG muti trk
CL	N	***	4	Cordia Lutea YELLOW GEIGER TREE	12'hgt x 6' spr 2.5" cal FG
CO	Y	***	5	Conocarpus erectus GREEN BUTTONWOOD	12"hgt x 6'spr 2.5"cal. FG STD
CO1	Y	***	26	Conocarpus erectus GREEN BUTTONWOOD	12'-14"hgt x 6'spr FG full to ground
CS	Y	***	3	Cordia sebestena ORANGE GEIGER TREE	12' hgt x 6' spr 2.5" cal. FG
LI1	N	**	10	Lagerstroemia indica 'Toscarora' TOSCARORA CREPE MYRTLE	12" hgt x 6'spr FG/ multi roots grower plus
LI2	N	**	5	Lagerstroemia indica 'Natchez' NATCHEZ CREPE MYRTLE	12" hgt x 6'spr 2.5" cal std. roots plus grower
+LJ	N	**	5	Ligustrum japonicum JAPANESE PRIVET	6' hgt x 6' spr FG multi trk HVY
MC1	Y	***	4	Myrica cerifera SOUTHERN WAX MYRTLE	12' hgt x 6' spr FG multi tree form
QV1	Y	***	9	Quercus virginiana LIVE OAK	18"hgt x 10'spr 4" cal roots grower plus
QV2	Y	***	18	Quercus virginiana LIVE OAK	12"hgt x 6' spr 2.5" cal roots grower plus
+TB	Y	***	4	Tetrazygia bicolor WEST INDIAN LILAC	8'hgt x 4'-5' spr FG STD

PALMS:

Key	Native	DT	Quan	Botanical/ COMMON NAME	Description
PE3	N	***	14	Ptychosperma elegans ALEXANDER PALM	14'-16' wood FG triple trk
(Note: Palms with sooty mold will not be accepted)					
SP	Y	***	42	Sabal palmetto SABAL PALM	10',14'18' CT FG booted
(Note: provide 3 staggered hgt's at each building corner & no hurricane cut)					
VM	N	**	6	Veitchia montgomeryana MONTGOMERY PALM	12'-16'CT dbl. trk. FG

SHRUBS / GROUND COVERS / ACCENT PLANTS:

Key	Native	Dr.Tol.	Quan	Botanical/ COMMON NAME	Description
AE2	Y	***	90	Ardisia escalloniodes MARLBERRY	24" hgt x 18" spr 24" o.c.
CG2	N	***	91	Clusia rosea 'NANA' DWARF PITCH APPLE	24"hgt.x 20"spr 24" o.c.
CO2	Y	***	70	Conocarpus erectus GREEN BUTTON WOOD	4'-6' hgt x 3'spr 3' o.c. Full to ground
HE	Y	***	910	Hymenocallis latifolia SPIDER LILY	18"hgt x spr 24" o.c.
NE	Y	***	600	Nepholepis exaltata SWORD FERN	12"-14"hgt x spr 24" o.c.
SJ	Y	***	229	Stachylaphaeta jamaicensis DWARF PORTERWEED	16"hgt x spr 24" o.c. blue flower

Sod: See key legend

Plant List: Quad E

Date: 11/10/2014
Project: Sheridan Station
Sheet #: LA- 15 / Quad E

DT / Drought Tol. - ***high, **moderate, *low
+ - Indicates accent trees

TREES:

Key	Native	DT	Quan	Botanical/ COMMON NAME	Description
+AE	Y	***	6	Ardisia escalloniodes MARLBERRY	8' hgt x 4'-5' spr FG STD
BU	N	**	2	Bulnesia arborea VERAWOOD	12'hgt.x 6'spr 2.5" cal. FG
+CA	Y	***	4	Capparis cynophallophora JAMACAN CAPER	8' hgt. x 4' spr. FG
CB	N	***	15	Cordia boissieri WHITE GEIGER TREE	12' hgt x 6' spr 2.5" cal FG
CE1	Y	***	17	Conocarpus erectus SILVER BUTTONWOOD	12"hgt.x 6'spr. FG muti trk
CH	Y	***	8	Chrysophyllum oliviforme SATIN LEAF	12' hgt. x 6' spr. 2.5" cal. FG
CO	Y	***	10	Conocarpus erectus GREEN BUTTONWOOD	12"hgt x 6'spr 2.5"cal. FG STD
CO1	Y	***	38	Conocarpus erectus GREEN BUTTONWOOD	12'-14"hgt x 6'spr FG full to ground
CS	Y	***	12	Cordia sebestena ORANGE GEIGER TREE	12' hgt x 6' spr 2.5" cal. FG
LI1	N	**	6	Lagerstroemia indica 'Toscarora' TOSCARORA CREPE MYRTLE	12" hgt x 6'spr FG/ multi roots grower plus
LI2	N	**	12	Lagerstroemia indica 'Natchez' NATCHEZ CREPE MYRTLE	12" hgt x 6'spr 2.5" cal std. roots plus grower
+LJ	N	**	13	Ligustrum japonicum JAPANESE PRIVET	6' hgt x 6' spr FG multi trk HVY
MC1	Y	***	6	Myrica cerifera SOUTHERN WAX MYRTLE	12' hgt x 6' spr FG multi tree form
QV2	Y	***	24	Quercus virginiana LIVE OAK	12"hgt x 6' spr 2.5" cal roots grower plus
+TB	Y	***	8	Tetrazygia bicolor WEST INDIAN LILAC	8'hgt x 4'-5' spr FG STD

PALMS:

Key	Native	DT	Quan	Botanical/ COMMON NAME	Description
SP	Y	***	50	Sabal palmetto SABAL PALM	10',14'18' CT FG booted
(Note: provide 3 staggered hgt's at each building corner & no hurricane cut)					
VM	N	**	24	Veitchia montgomeryana MONTGOMERY PALM	12'-16'CT dbl. trk. FG

SHRUBS / GROUND COVERS / ACCENT PLANTS:

Key	Native	Dr.Tol.	Quan	Botanical/ COMMON NAME	Description
CG2	N	***	345	Clusia rosea 'NANA' DWARF PITCH APPLE	24"hgt.x 20"spr 24" o.c.
HE	Y	***	894	Hymenocallis latifolia SPIDER LILY	18"hgt x spr 24" o.c.
HP	Y	***	174	Hamelia patens FIREBUSH	24"hgt.x 20"sp 24"o.c.
MC2	Y	***	215	Myrica cerifera SOUTHERN WAX MYRTLE	24"hgt x 20"spr 24" o.c.
NE	Y	***	1704	Nepholepis exaltata SWORD FERN	12"-14"hgt x spr 24" o.c.
SJ	Y	***	410	Stachylaphaeta jamaicensis DWARF PORTERWEED	16"hgt x spr 24" o.c. blue flower

Sod: See key legend

Plant List: Quad F

Date: 11/10/2014
Project: Sheridan Station
Sheet #: LA- 16 / Quad F

DT / Drought Tol. - ***high, **moderate, *low
+ - Indicates accent trees

TREES:

Key	Native	DT	Quan	Botanical/ COMMON NAME	Description
+AE	Y	***	3	Ardisia escalloniodes MARLBERRY	8' hgt x 4'-5' spr FG STD
+CA	Y	***	3	Capparis cynophallophora JAMACAN CAPER	8' hgt. x 4' spr. FG
CE1	Y	***	8	Conocarpus erectus SILVER BUTTONWOOD	12"hgt.x 6'spr. FG muti trk
CH	Y	***	2	Chrysophyllum oliviforme SATIN LEAF	12' hgt. x 6' spr. 2.5" cal. FG
CO1	Y	***	29	Conocarpus erectus GREEN BUTTONWOOD	12'-14"hgt x 6'spr FG full to ground
IC	Y	***	3	Ilex cassine DAHOON HOLLY	12' hgt x 6' spr STD roots grower plus
LI1	N	**	4	Lagerstroemia indica 'Toscarora' TOSCARORA CREPE MYRTLE	12' hgt x 6'spr FG/ multi roots grower plus
LI2	N	**	6	Lagerstroemia indica 'Natchez' NATCHEZ CREPE MYRTLE	12' hgt x 6'spr 2.5" cal std. roots plus grower
MC1	Y	***	3	Myrica cerifera SOUTHERN WAX MYRTLE	12' hgt x 6' spr FG multi tree form
QV2	Y	***	11	Quercus virginiana LIVE OAK	12"hgt x 6' spr 2.5" cal roots grower plus
+TB	Y	***	4	Tetrazygia bicolor WEST INDIAN LILAC	8'hgt x 4'-5' spr FG STD

PALMS:

Key	Native	DT	Quan	Botanical/ COMMON NAME	Description
PE3	N	***	3	Ptychosperma elegans ALEXANDER PALM	14'-16' wood FG triple trk
(Note: Palms with sooty mold will not be accepted)					
SP	Y	***	36	Sabal palmetto SABAL PALM	10',14'18' CT FG booted
(Note: provide 3 staggered hgt's at each building corner & no hurricane cut)					
VM	N	**	12	Veitchia montgomeryana MONTGOMERY PALM	12'-16'CT dbl. trk. FG

SHRUBS / GROUND COVERS / ACCENT PLANTS:

Key	Native	Dr.Tol.	Quan	Botanical/ COMMON NAME	Description
AE2	Y	***	80	Ardisia escalloniodes MARLBERRY	24" hgt x 18" spr 24" o.c.
CG2	N	***	152	Clusia rosea 'NANA' DWARF PITCH APPLE	24"hgt.x 20"spr 24" o.c.
HE	Y	***	246	Hymenocallis latifolia SPIDER LILY	18"hgt x spr 24" o.c.
NE	Y	***	725	Nepholepis exaltata SWORD FERN	12"-14"hgt x spr 24" o.c.
PN	Y	***	85	Psychotria nervosa SHINY LEAF WILD COFFEE	24" spr x 18"spr 24" o.c.
SJ	Y	***	136	Stachylaphaeta jamaicensis DWARF PORTERWEED	16"hgt x spr 24" o.c. blue flower

Sod: See key legend

General Planting Notes:

- **The City Landscape Reviewer must be notified prior to any changes In approved landscape materials.**
- **Plant material shall not be planted into root balls of trees and palms.**
- **All plant material shall be Florida Grade #1 or better.**
- **All landscaped areas shall receive 100% coverage/ 50% overlap by means of an automatic underground irrigation system. A rain sensor is to be provided.**
- **Tops of root balls (the base of truck flare) or root systems of trees, palms,**
  Shrubs and ground cover shall at or slightly above grade at the time of Landscape inspection, but not to exceed 10% above final grade.
- **Topsoil shall be clean and reasonably free of construction debris, weeds, rocks, and noxious pests and disease. The following soils shall apply:**
- **PLANTING SOILS:**
  TOPSOIL - Topsoil shall be a 50-50 prepared mix, 50% muck and 50% fine sand thoroughly mixed with a commercial shredder/ blender or equivalent. It shall be suitable for ornamental plant growth and free from clods, stiff clay, hardpan, gravel, subsoil, brush, large roots, refuse or other deleterious materials, and of uniform quality. Min 3" topsoil depth shall be required throughout.
  PLANTING SOIL - Planting soil for backfill shall be 50% existing native topsoil and 50% prepared backfill (1/3 muck, 1/3 Canadian peat, 1/3 fine sand). It shall be suitable for ornamental plant growth and free from clods, stiff clay, hardpan, gravel, subsoil, brush, large roots, refuse or other deleterious materials, and of uniform quality.
  PALM SOIL - Palm planting soil shall be 50% existing native top soil and 50% prepared backfill mix (2/3 course sand, 1/3 Canadian peat). Final specifications for soil conditioners and soil backfill mixtures shall be called out by the Landscape Architect and shall be appropriate for the plant species and micro environmental conditions indigenous to the job site.

- **Mulch: See key legend this sheet for mulch types. Min of 3" layer is required.**
- **All tree/ palm, shrub and ground cover soil is to be amended with a soil moisturizer (Terra-sorb or approve equal) installed as per manufact. Instructions.**

REVISIONS

1. Rev. 1 07-01-2014 REVISED AS PER ROUND 1 TAC COMMENTS
2. Rev. 2 08-18-2014 REVISED AS PER ROUND 2 TAC COMMENTS
3. Rev. 3 09-10-2014 REVISED AS PER ROUND 3 TAC COMMENTS & PARK LANDSCAPE VALUE ENGINEERING
4. Rev. 4 11-13-2014 GENERAL PARK REVISIONS AS PER COORDINATION W/ CITY STAFF

Sheridan Station
A Transit Oriented Development
Hollywood, Florida

SEAL

GEORGE ALEX KNIGHT, ASLA
FL. LANDSCAPE ARCHITECT
FL. REG. NO. 949

ALEX KNIGHT
FL. REG. 949
LANDSCAPE ARCHITECTURE AND PLANNING

11843 SW 7th STREET
PEMBROKE PINES, FL 33025

TELEPHONE 786-216-3033
E-MAIL akdesign22@aol.com

ALL IDEAS, DESIGNS AND PLANS INDICATED OR REPRESENTED BY THIS DRAWING ARE OWNED BY AND ARE THE EXCLUSIVE PROPERTY OF ALEX KNIGHT, INC., AND WERE CREATED, EVOLVED AND DEVELOPED FOR USE IN AND IN CONJUNCTION WITH THE PROJECT THEREIN REFERENCED. NO SUCH IDEAS, DESIGNS AND PLANS SHALL BE USED OR DISCLOSED TO ANY PERSON, FIRM OR CORPORATION FOR ANY PURPOSE WHATSOEVER WITHOUT THE WRITTEN PERMISSION OF ALEX KNIGHT, INC.

TITLE: Planting List - Residential Site

DATE: 07-01-2014

SCALE: N.T.S.

DRAWING NO.: LA-9

Plant List: Bldg. type 1

Date: 7/1/14
Project: Sheridan Station
Sheet #: LA-16
Bldg. # 2,5,7&11

* - Indicates native species
# - Indicates butterfly species
Plant Type - S/ shrub, GC/ ground cover, AC/ accent plant, H/ hedge
Note: Quantities shown are for (4) four total type 1 buildings

Shrubs / Ground Covers

Key	Type	Quan	Botanical/ COMMON NAME	Description
MC2	H/*	288	Myrica cerifera	24"hgt x 20"spr
			SOUTHERN WAX MYRTLE	24" o.c.
MU	S/*	1280	Muhlenbergia capillaries	24"hgt x spr
			MUHLY GRASS	36" o.c.
PN	S/*/#	480	Psychotria nervosa	24" spr x 18"spr
			SHINY LEAF WILD COFFEE	24" o.c.
SE	S/*/#	640	Senna Mexicana 'Chapmanii'	24"hgt. x18"spr.
			BAHAMA CASSIA	24" o.c.
SM	GC/*/#	384	Stachylaphaeta miniacea	12".hgt. x spr
			DWARF RED PORTERWEED	12" o.c.

Plant List: Bldg. type 2

Date: 7/1/14
Project: Sheridan Station
Sheet #: LA-16
Bldg. # 10 & 15

* - Indicates native species
# - Indicates butterfly species
Plant Type - S/ shrub, GC/ ground cover, AC/ accent plant, H/ hedge
Note: Quantities shown are for (2) two total type 2 buildings

Shrubs / Ground Covers

Key	Type	Quan	Botanical/ COMMON NAME	Description
CA	S/#	240	Callistemon 'Little John'	14"hgt x spr
			LITTLE JOHN BOTTLEBRUSH	24"o.c.
CG2	H	192	Clusia guttifera	24"hgt.x18"spr.
			SMALL LEAF CLUSIA	24" o.c.
FG	S	320	Ficus 'GREEN ISLAND'	16"hgt.x spr.
			SAME	24"o.c.
HE	GC/*	384	Hymenocallis latifolia	18"hgt x spr
			SPIDER LILY	24" o.c.
HN	S/*/#	1120	Hamelia patens	24"hgt.x 18"spr
			FIREBUSH	24" o.c.
LD	GC/*/#	192	Lantana depressa	8"hgt. x 12" spr.
			YELLOW PINELAND LANTANA	12" o.c.

Plant List: Bldg. type 3

Date: 7-1-14
Project: Sheridan Station
Sheet #: LA-17
Bldg. # 1,8,13&16

* - Indicates native species
# - Indicates butterfly species
Plant Type - S/ shrub, GC/ ground cover, AC/ accent plant, H/ hedge
Note: Quantities shown are for (4) four total type 3(scheme 1) buildings

Scheme 1:

Shrubs / Ground Covers

Key	Type	Quan	Botanical/ COMMON NAME	Description
BG	AC/#	16	Bauhinia galpinii	15-gal. STD 6'hgt
			RED ORCHID BUSH	
CG2	H	432	Clusia guttifera	24"hgt.x18"spr.
			SMALL LEAF CLUSIA	24" o.c.
SE	S/*/#	1280	Senna Mexicana 'Chapmanii'	24"hgt. x18"spr.
			BAHAMA CASSIA	24" o.c.
SJ	GC/*/#	960	Stachylaphaeta jamaicensis	12".hgt. x spr
			DWARF BLUE PORTERWEED	12" o.c.
TF	S/*	1280	Tripsacum floridana	24"hgt
			FLORIDA GAMMA GRASS	30"o.c. full
ZA	S/*	768	Zamia pumila	14" hgt. x spr.
			COONTIE	18" o.c.

Plant List: Bldg. type 3

Date: 7/1/14
Project: Sheridan Station
Sheet #: LA-17
Bldg. # 6,12,14&17

* - Indicates native species
# - Indicates butterfly species
Plant Type - S/ shrub, GC/ ground cover, AC/ accent plant, H/ hedge
Note: Quantities shown are for (4) three total type 3 (scheme 2) buildings

Scheme 2:

Shrubs / Ground Covers

Key	Type	Quan	Botanical/ COMMON NAME	Description
CI	H/*	432	Chrysobalanus icaco 'Red Tip'	24"hgt. x 18"spr
			RED TIP COCOPLUM	24" o.c.
CU	GC/#	768	Cuphia 'Mellow Yellow'	12"hgt x spr
			SAME	12" o.c.
DT	GC	1280	Dianela tasmanica	16"hgt.x spr
			BLUEBERRY FLAX LILY	24"o.c.
LO	S	960	Loropetalum rubrum 'Ruby'	18"hgt x spr
			SAME	24" o.c.
MU	S/#	1280	Mussaenda glabra	24"hgt. x 18"spr.
			Dwarf Mussaenda	24"o.c.

Plant List: Bldg. type 4

Date: 7/1/14
Project: Sheridan Station
Sheet #: LA-18
Bldg. # 3 & 9

* - Indicates native species
# - Indicates butterfly species
Plant Type - S/ shrub, GC/ ground cover, AC/ accent plant, H/ hedge
Note: Quantities shown are for (2) two total type 4 buildings

Shrubs / Ground Covers

Key	Type	Quan	Botanical/ COMMON NAME	Description
CO2	H/*	292	Conocarpus erectus	24"hgt &spr
			GREEN BUTTON WOOD	24"o.c.
GG	S/#	480	Galphimia gracilis	24"hgt.x18"spr
			YELLOW THRYALLIS	24" o.c.
HE	GC/*	640	Hymenocallis latifolia	18"hgt x spr
			SPIDER LILY	24" o.c.
LM	GC/#	384	Lantana montevidensis	1-gal. full
			PURPLE TRAILING LANTANA	12"o.c.
MU	S/*	640	Muhlenbergia capillaris	24"hgt. x 18"spr.
			Muhley Grass	24" o.c

Plant List: Bldg. type 5

Date: 7/1/14
Project: Sheridan Station
Sheet #: LA-18
Bldg. # 4

* - Indicates native species
# - Indicates butterfly species
Plant Type - S/ shrub, GC/ ground cover, AC/ accent plant, H/ hedge
Note: Quantities shown are for (1) one total type 5 buildings

Shrubs / Ground Covers

Key	Type	Quan	Botanical/ COMMON NAME	Description
CG2	H	100	Clusia guttifera	24"hgt.x18"spr.
			SMALL LEAF CLUSIA	24" o.c.
GG	S/#	240	Galphimia gracilis	24"hgt.x18"spr
			YELLOW THRYALLIS	24" o.c.
HN	S/*/#	320	Hamelia patens	24"hgt.x 18"spr
			FIREBUSH	24" o.c.
SJ	GC/*/#	320	Stachylaphaeta jamaicensis	12".hgt. x spr
			DWARF BLUE PORTERWEED	12" o.c.
ZA	S/*	192	Zamia pumila	14" hgt. x spr.
			COONTIE	18" o.c.

General Planting Notes:

- The City Landscape Reviewer must be notified prior to any changes In approved landscape materials.
- Plant material shall not be planted into root balls of trees and palms.
- All plant material shall be Florida Grade #1 or better.
- All landscaped areas shall receive 100% coverage/ 50% overlap by means of an automatic underground irrigation system. A rain sensor is to be provided.
- Tops of root balls (the base of truck flare) or root systems of trees, palms,
  Shrubs and ground cover shall at or slightly above grade at the time of Landscape inspection, but not to exceed 10% above final grade.
- Topsoil shall be clean and reasonably free of construction debris, weeds, rocks, and noxious pests and disease. The following soils shall apply:

- PLANTING SOILS:
  TOPSOIL - Topsoil shall be a 50-50 prepared mix, 50% muck and 50% fine sand thoroughly mixed with a commercial shredder/ blender or equivalent. It shall be suitable for ornamental plant growth and free from clods, stiff clay, hardpan, gravel, subsoil, brush, large roots, refuse or other deleterious materials, and of uniform quality. Min 3" topsoil depth shall be required throughout.
  PLANTING SOIL - Planting soil for backfill shall be 50% existing native topsoil and 50% prepared backfill (1/3 muck, 1/3 Canadian peat, 1/3 fine sand). It shall be suitable for ornamental plant growth and free from clods, stiff clay, hardpan, gravel, subsoil, brush, large roots, refuse or other deleterious materials, and of uniform quality.
  PALM SOIL - Palm planting soil shall be 50% existing native top soil and 50% prepared backfill mix (2/3 course sand, 1/3 Canadian peat). Final specifications for soil conditioners and soil backfill mixtures shall be called out by the Landscape Architect and shall be appropriate for the plant species and micro environmental conditions indigenous to the job site.

- Mulch: See key legend this sheet for mulch types. Min of 3" layer is required.
- All tree/ palm, shrub and ground cover soil is to be amended with a soil moisturizer (Terra-sorb or approve equal) installed as per manufact. Instructions.

REVISIONS

1. Rev. 1 07-01-2014 REVISED AS PER ROUND 1 TAC COMMENTS
2. Rev. 2 08-18-2014 REVISED AS PER ROUND 2 TAC COMMENTS
3. Rev. 3 09-10-2014 REVISED AS PER ROUND 3 TAC COMMENTS & PARK LANDSCAPE VALUE ENGINEERING
4. Rev. 4 11-13-2014 GENERAL PARK REVISIONS AS PER COORDINATION W/ CITY STAFF

Sheridan Station
A Transit Oriented Development
Hollywood, Florida

SEAL

GEORGE ALEX KNIGHT, ASLA
FL. LANDSCAPE ARCHITECT
FL. REG. NO. 949

ALEX KNIGHT
FL. REG. 949
LANDSCAPE ARCHITECTURE AND PLANNING

11843 SW 7th STREET
PEMBROKE PINES, FL 33025

TELEPHONE 786-216-3033
E-MAIL akdesign22@aol.com

ALL IDEAS, DESIGNS AND PLANS INDICATED OR REPRESENTED BY THIS DRAWING ARE OWNED BY AND ARE THE EXCLUSIVE PROPERTY OF ALEX KNIGHT, INC., AND WERE CREATED, EVOLVED AND DEVELOPED FOR USE IN AND IN CONJUNCTION WITH THE PROJECT THEREIN REFERENCED. NO SUCH IDEAS, DESIGNS AND PLANS SHALL BE USED OR DISCLOSED TO ANY PERSON, FIRM OR CORPORATION FOR ANY PURPOSE WHATSOEVER WITHOUT THE WRITTEN PERMISSION OF ALEX KNIGHT, INC.

TITLE: Planting List - Residential Site

DATE: 07-01-2014

SCALE: N.T.S.

DRAWING NO.: LA-10

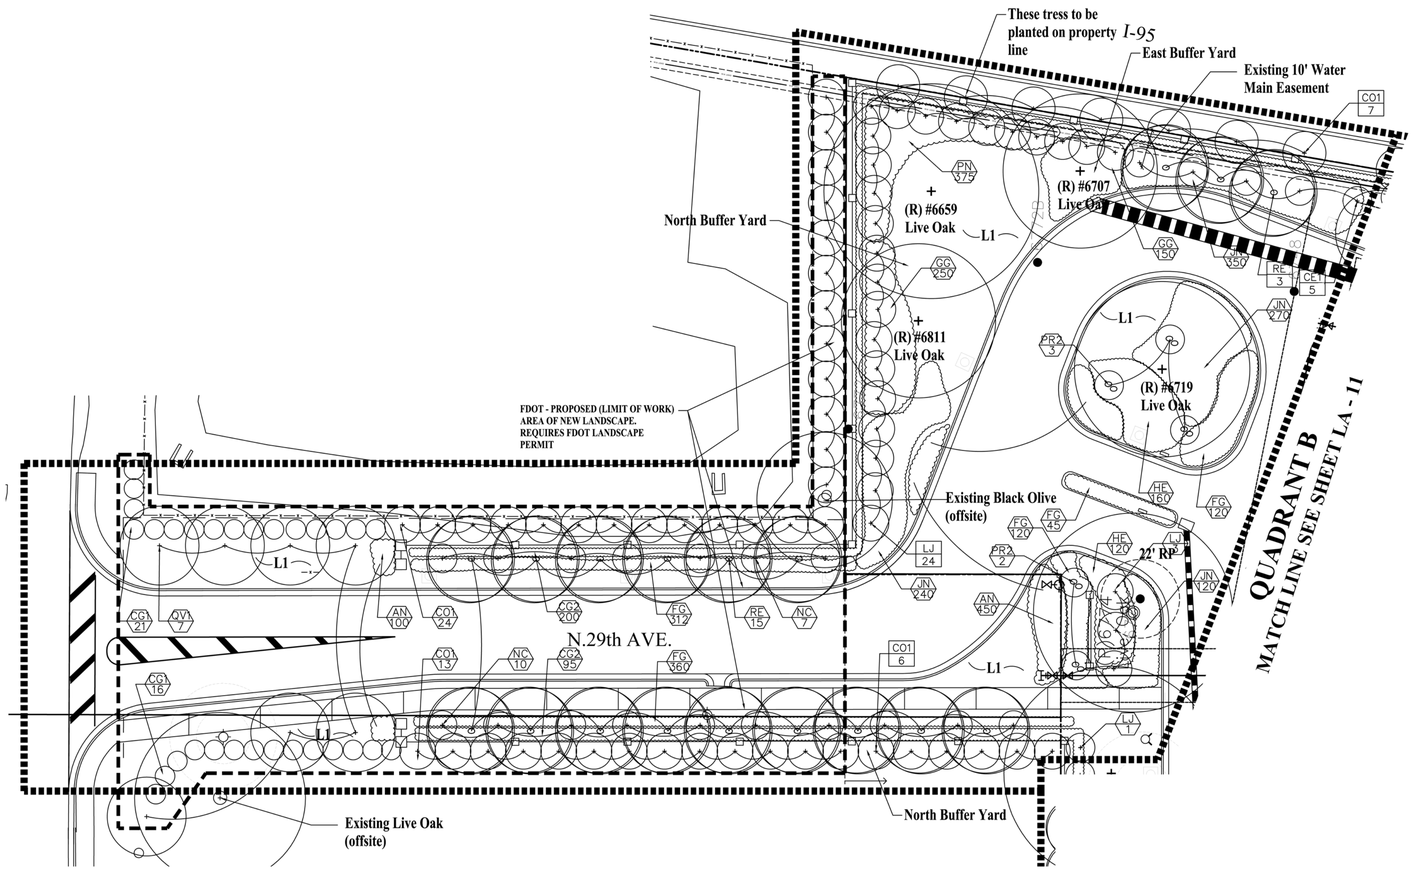

Plant List: Quad A

Date: 11/10/2014
Project: Sheridan Station
Sheet #: LA- 11 / Quad A

DT / Drought Tol. - ***high, **moderate, *low
+ - Indicates accent trees

TREES:

Key	Native	DT	Quan	Botanical/ COMMON NAME	Description
CE1	Y	***	5	Conocarpus erectus SILVER BUTTONWOOD	12'hgt.x 6'spr. FG muti trk
CO1	Y	***	50	Conocarpus erectus GREEN BUTTONWOOD	12'-14'hgt x 6'spr FG full to ground
+LJ	N	**	28	Ligustrum japonicum JAPANESE PRIVET	6' hgt x 6' spr FG multi trk HVY
QV1	Y	***	7	Quercus virginiana LIVE OAK	18'hgt x 10'spr 4" cal roots grower plus

PALMS:

Key	Native	DT	Quan	Botanical/ COMMON NAME	Description
PR2	N	**	5	Phoenix roebelenii PYGMY DATE PALM	5'-6"CT FG double
RE	Y	***	18	Rostonea elata FLORIDA ROYAL PALM	20' Grey wood FG matched

SHRUBS / GROUND COVERS / ACCENT PLANTS:

Key	Native	Dr.Tol.	Quan	Botanical/ COMMON NAME	Description
AN	N	*	550	Seasonal annuals TBD	6"pots w/ pro mix no mulch
CG1	N	***	37	Clusia rosea 'NANA' DWARF PITCH APPLE	4'-6'hgt.x 30"spr 3'o.c. full to ground
CG2	N	***	295	Clusia rosea 'NANA' DWARF PITCH APPLE	24"hgt.x 20"spr 24" o.c.
FG	N	***	957	Ficus 'GREEN ISLAND' SAME	12"hgt.x spr. 24"o.c.
GG	N	***	400	Galphimia glauca YELLOW THRYALLIS	24"hgt.x 20"spr 24"o.c.
HE	Y	***	280	Hymenocallis latifolia SPIDER LILY	18"hgt.x spr 24" o.c.
JN	N	**	980	Jasmininum nitidum SHINNING JASMINE	18"hgt.x spr 24"o.c.
NC	N	**	17	Nerium oleander 'Calypso' SAME	25-gal 8' STD matched
PN	Y	***	375	Psychotria nervosa SHINY LEAF WILD COFFEE	24" spr x 18"spr 24" o.c.

Sod: See key legend

General Planting Notes:

- The City Landscape Reviewer must be notified prior to any changes In approved landscape materials.
- Plant material shall not be planted into root balls of trees and palms.
- All plant material shall be Florida Grade #1 or better.
- All landscaped areas shall receive 100% coverage/ 50% overlap by means of an automatic underground irrigation system. A rain sensor is to be provided.
- Tops of root balls (the base of truck flare) or root systems of trees, palms, Shrubs and ground cover shall at or slightly above grade at the time of Landscape inspection, but not to exceed 10% above final grade.
- Topsoil shall be clean and reasonably free of construction debris, weeds, rocks, and noxious pests and disease. The following soils shall apply:

- PLANTING SOILS:
  TOPSOIL - Topsoil shall be a 50-50 prepared mix, 50% muck and 50% fine sand thoroughly mixed with a commercial shredder/ blender or equivalent. It shall be suitable for ornamental plant growth and free from clods, stiff clay, hardpan, gravel, subsoil, brush, large roots, refuse or other deleterious materials, and of uniform quality. Min 3" topsoil depth shall be required throughout.
  PLANTING SOIL - Planting soil for backfill shall be 50% existing native topsoil and 50% prepared backfill (1/3 muck, 1/3 Canadian peat, 1/3 fine sand). It shall be suitable for ornamental plant growth and free from clods, stiff clay, hardpan, gravel, subsoil, brush, large roots, refuse or other deleterious materials, and of uniform quality.
  PALM SOIL - Palm planting soil shall be 50% existing native top soil and 50% prepared backfill mix (2/3 course sand, 1/3 Canadian peat). Final specifications for soil conditioners and soil backfill mixtures shall be called out by the Landscape Architect and shall be appropriate for the plant species and micro environmental conditions indigenous to the job site.

- Mulch: See key legend this sheet for mulch types. Min of 3" layer is required.
- All tree/ palm, shrub and ground cover soil is to be amended with a soil moisturizer (Terra-sorb or approve equal) installed as per manufact. Instructions.

Key Legend:

(P) - Indicates existing tree to be preserved

(R) - Indicates an existing tree/palm to be relocated

(RP) - Indicates approximate distance area of root pruning (preserved and relocated), arborist to determine final distance in the field

- **L1 - Indicates areas of St. Augustine 'Palmetto' solid sod**
- **L2 - Indicates areas of Bahia Sod**
- **L3 - Indicates areas of native on-site recycled Oak mulch.**
- **L4 - Indicates areas of new plantings.**

Note: All planting beds and tree saucers are to be mulched with sterilized Melaleuca mulch or approved equal as required/ min 3" deep (after initial watering-in)

Note: See sheets LA-2, 3, & 4 for existing tree disposition lists (trees to be preserved, relocated, or removed)

TREE LEGEND KEY

- Indicates interior trees.
- Indicates parking interior trees.
- Indicates perimeter trees.

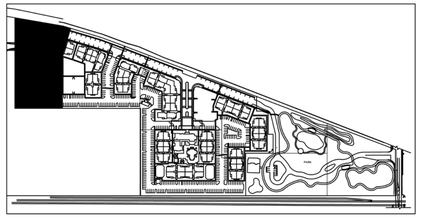

N KEY PLAN

QUADRANT A: RESIDENTIAL SITE PLANTING

REVISIONS

1. Rev. 1 07-01-2014 REVISED AS PER ROUND 1 TAC COMMENTS
2. Rev. 2 08-18-2014 REVISED AS PER ROUND 2 TAC COMMENTS
3. Rev. 3 09-10-2014 REVISED AS PER ROUND 3 TAC COMMENTS & PARK LANDSCAPE VALUE ENGINEERING
4. Rev. 4 11-13-2014 GENERAL PARK REVISIONS AS PER COORDINATION W/ CITY STAFF
6. Rev. 6 11-13-2014 REVISED LIGHT POLE LOCATIONS

Sheridan Station
A Transit Oriented Development
Hollywood, Florida

SEAL

GEORGE ALEX KNIGHT, ASLA
FL. LANDSCAPE ARCHITECT
FL. REG. NO. 949

ALEX KNIGHT
FL. REG. 949
LANDSCAPE ARCHITECTURE AND PLANNING
11843 SW 7th STREET
PEMBROKE PINES, FL 33025
TELEPHONE 786-216-3033
E-MAIL akdesign22@aol.com

ALL IDEAS, DESIGNS AND PLANS INDICATED OR REPRESENTED BY THIS DRAWING ARE OWNED BY AND ARE THE EXCLUSIVE PROPERTY OF ALEX KNIGHT, INC., AND WERE CREATED,EVOLVED AND DEVELOPED FOR USE IN AND IN CONJUNCTION WITH THE PROJECT THEREIN REFERENCED. NO SUCH IDEAS, DESIGNS AND PLANS SHALL BE USED OR DISCLOSED TO ANY PERSON, FIRM OR CORPORATION FOR ANY PURPOSE WHATSOEVER WITHOUT THE WRITTEN PERMISSION OF ALEX KNIGHT, INC.

TITLE: Quadrant A Residential Site Planting

DATE: 07-01-2014

SCALE: 1" = 20'

DRAWING NO.: LA-11

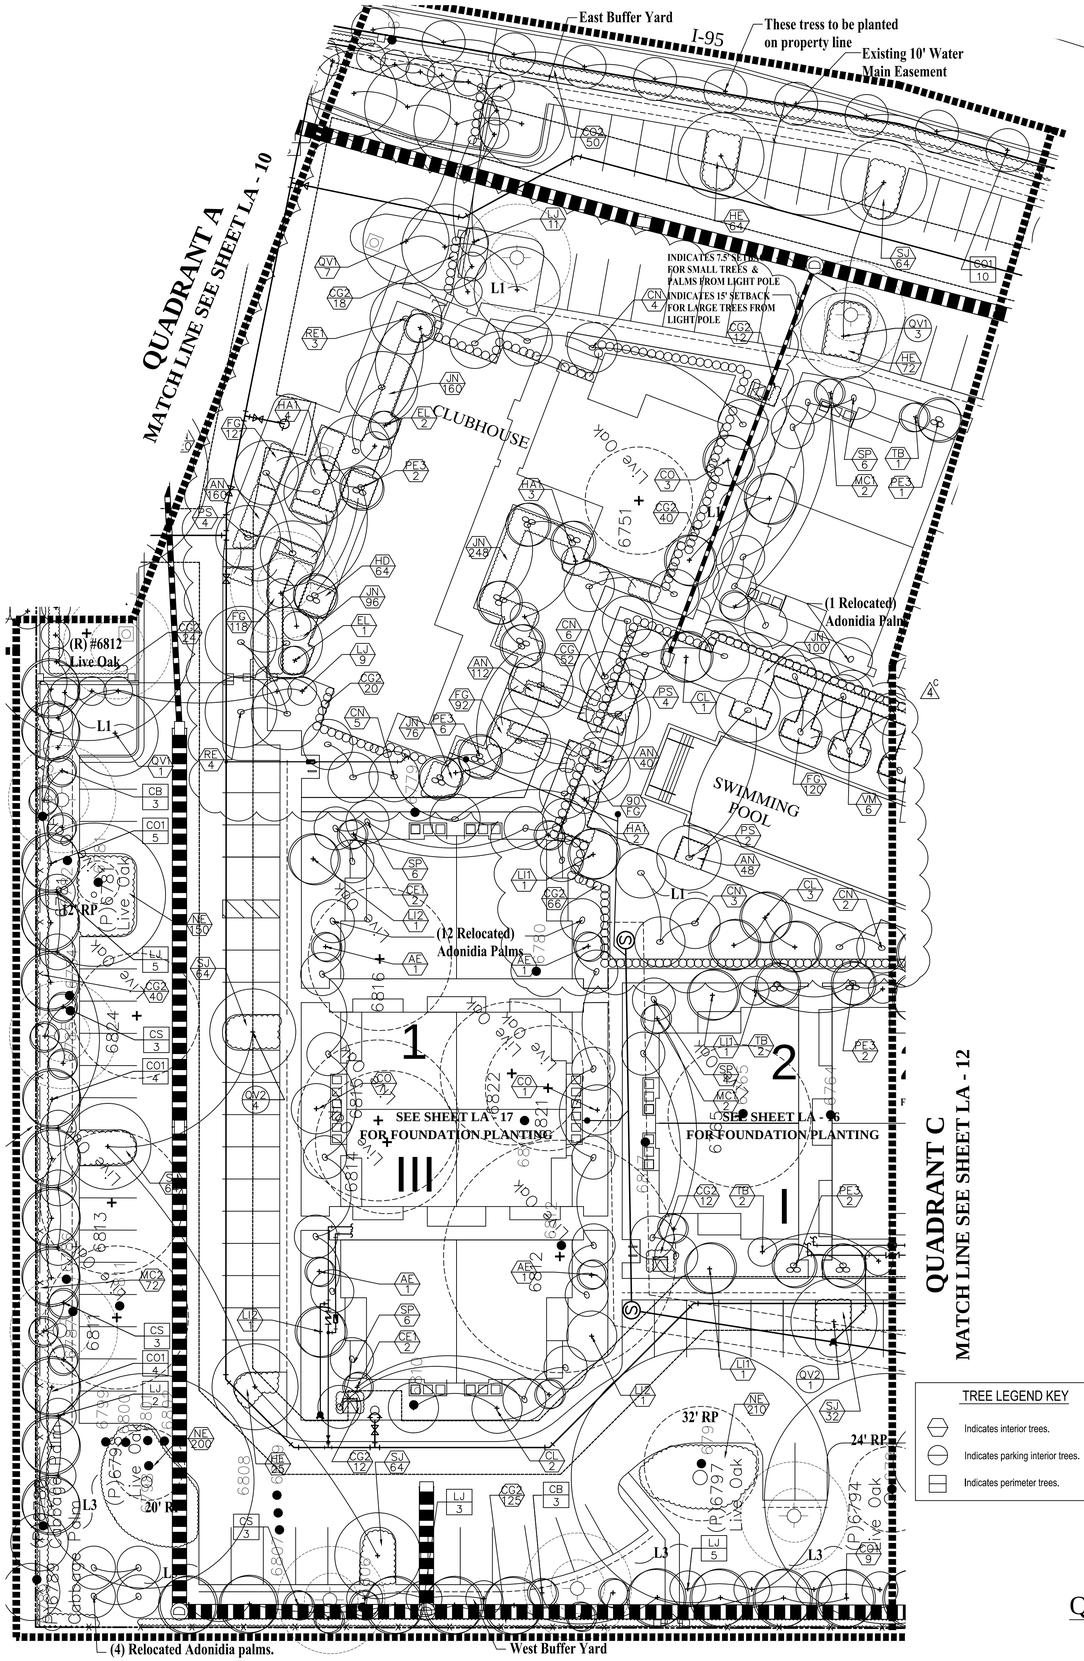

Plant List: Quad B

Date: 11/10/2014
Project: Sheridan Station
Sheet #: LA- 12 / Quad B

DT / Drought Tol. - ***high, **moderate, *low
+ - Indicates accent trees

TREES:

Key	Native	DT	Quan	Botanical/ COMMON NAME	Description
+AE	Y	***	4	Ardisia escalloniodes MARLBERRY	8' hgt x 4'-5' spr FG STD
CB	N	***	6	Cordia boissieri WHITE GEIGER TREE	12' hgt x 6' spr 2.5" cal FG
CE1	Y	***	4	Conocarpus erectus SILVER BUTTONWOOD	12'hgt.x 6'spr. FG muti trk
CL	N	***	6	Cordia Lutea YELLOW GEIGER TREE	12'hgt.x 5' spr 2.5" cal FG
CO	Y	***	5	Conocarpus erectus GREEN BUTTONWOOD	12'hgt x 6'spr 2.5"cal. FG STD
CO1	Y	***	32	Conocarpus erectus GREEN BUTTONWOOD	12'-14'hgt x 6'spr FG full to ground
CS	Y	***	9	Cordia sebestena ORANGE GEIGER TREE	12' hgt x 6' spr 2.5" cal. FG
+EL	N	**	3	Elaeocarpus decipiens JAPANESE BLUEBERRY TREE	8'-10' hgt x 4'-5' spr 1 ½'-2' cal 65-gal
LI1	N	**	2	Lagerstroemia indica 'Toscarora' TOSCARORA CREPE MYRTLE	12' hgt x 6'spr FG/ multi roots grower plus
LI2	N	**	3	Lagerstroemia indica 'Natchez' NATCHEZ CREPE MYRTLE	12' hgt x 6'spr 2.5" cal std. roots plus grower
+LJ	N	**	46	Ligustrum japonicum JAPANESE PRIVET	6' hgt x 6' spr FG multi trk HVY
MC1	Y	***	4	Myrica cerifera SOUTHERN WAX MYRTLE	12' hgt x 6' spr FG multi tree form
QV1	Y	***	10	Quercus virginiana LIVE OAK	18'hgt x 10'spr 4" cal roots grower plus
QV2	Y	***	5	Quercus virginiana LIVE OAK	12'hgt x 6' spr 2.5" cal roots grower plus
+TB	Y	***	5	Tetrazygia bicolor WEST INDIAN LILAC	8'hgt x 4'-5' spr FG STD

PALMS:

Key	Native	DT	Quan	Botanical/ COMMON NAME	Description
CN	N	***	20	Cocos nucifera ' MAYPAN COCONUT 7@8' wd, 7@12' wd, 6@16' wd.	8'-16' wood FG certified
PE3	N	***	13	Ptychosperma elegans ALEXANDER PALM	14'-16' wood FG triple trk
(Note: Palms with sooty mold will not be accepted)					
PR2	N	**	2	Phoenix roebelenii PYGMY DATE PALM	5'-6"CT FG double
PS	N	***	10	Phoenix sylvestris SILVER DATE PALM	24' CT w/ nut FG matched
RE	Y	***	7	Rostonea elata FLORIDA ROYAL PALM	20' Grey wood FG matched
SP	Y	***	22	Sabal palmetto SABAL PALM	10',14'18' CT FG booted
(Note: provide 3 staggered hgt's at each building corner & no hurricane cut)					
VM	N	**	6	Veitchia montgomeryana MONTGOMERY PALM	6@16'ct single Matched @pool area

SHRUBS / GROUND COVERS / ACCENT PLANTS:

Key	Native	Dr.Tol.	Quan	Botanical/ COMMON NAME	Description
AN	N	*	360	Seasonal annuals TBD	6"pots w/ pro mix no mulch
CG2	N	***	296	Clusia rosea 'NANA' DWARF PITCH APPLE	24"hgt.x 20"spr 24" o.c.
CO2	Y	***	50	Conocarpus erectus GREEN BUTTON WOOD	4'-6" hgt x 3'spr 3" o.c. Full to ground
FG	N	***	541	Ficus 'GREEN ISLAND' SAME	14"hgt.x spr. 24"o.c.
HA1	N	**	9	Hibiscus 'Anderson Crepe' SAME	15-gal 4'-5' hgt STD
HD	N	**	64	Heliconia 'Lady Di' SAME	10" pot 30" hgt 24" o.c.full
HE	Y	***	161	Hymenocallis latifolia SPIDER LILY	18"hgt x spr 24" o.c.
JN	N	**	680	Jasmininum nitidum SHINNING JASMINE	18"hgt.x spr 24"o.c..
MC2	Y	***	72	Myrica cerifera SOUTHERN WAX MYRTLE	24"hgt x 20"spr 24" o.c.
NE	Y	***	560	Nephrolepis exaltata SWORD FERN	12"-14"hgt x spr 24" o.c.
SJ	Y	***	288	Stachylaphaeta jamaicensis DWARF PORTERWEED	16"hgt x spr 24" o.c. blue flower

Sod: See key legend

REVISIONS

1. Rev. 1 07-01-2014 REVISED AS PER ROUND 1 TAC COMMENTS
2. Rev. 2 08-18-2014 REVISED AS PER ROUND 2 TAC COMMENTS
3. Rev. 3 09-10-2014 REVISED AS PER ROUND 3 TAC COMMENTS & PARK LANDSCAPE VALUE ENGINEERING
4. Rev. 4 11-13-2014 GENERAL PARK REVISIONS AS PER COORDINATION W/ CITY STAFF
4C. Rev. 4C 11-13-2014 ADDED NEW CLUBHOUSE & POOL AREA
6. Rev. 6 11-13-2014 REVISED LIGHT POLE LOCATIONS

Sheridan Station
A Transit Oriented Development
Hollywood, Florida

Key Legend:

(P) - Indicates existing tree to be preserved

(R) - Indicates an existing tree/palm to be relocated

(RP) - Indicates approximate distance area of root pruning (preserved and relocated), arborist to determine final distance in the field

- L1 - Indicates areas of St. Augustine 'Palmetto' solid sod
- L2 - Indicates areas of Bahia Sod
- L3 - Indicates areas of native on-site recycled Oak mulch.
- L4 - Indicates areas of new plantings.

Note: All planting beds and tree saucers are to be mulched with sterilized Melaleuca mulch or approved equal as required/ min 3" deep (after initial watering-in)

Note: See sheets LA-2, 3, & 4 for existing tree disposition lists (trees to be preserved, relocated, or removed)

TREE LEGEND KEY

- Indicates interior trees.
- Indicates parking interior trees.
- Indicates perimeter trees.

General Planting Notes:

- The City Landscape Reviewer must be notified prior to any changes In approved landscape materials.
- Plant material shall not be planted into root balls of trees and palms.
- All plant material shall be Florida Grade #1 or better.
- All landscaped areas shall receive 100% coverage/ 50% overlap by means of an automatic underground irrigation system. A rain sensor is to be provided.
- Tops of root balls (the base of truck flare) or root systems of trees, palms, Shrubs and ground cover shall at or slightly above grade at the time of Landscape inspection, but not to exceed 10% above final grade.
- Topsoil shall be clean and reasonably free of construction debris, weeds, rocks, and noxious pests and disease. The following soils shall apply:

- PLANTING SOILS:
  TOPSOIL - Topsoil shall be a 50-50 prepared mix, 50% muck and 50% fine sand thoroughly mixed with a commercial shredder/ blender or equivalent. It shall be suitable for ornamental plant growth and free from clods, stiff clay, hardpan, gravel, subsoil, brush, large roots, refuse or other deleterious materials, and of uniform quality. Min 3" topsoil depth shall be required throughout.
  PLANTING SOIL - Planting soil for backfill shall be 50% existing native topsoil and 50% prepared backfill (1/3 muck, 1/3 Canadian peat, 1/3 fine sand). It shall be suitable for ornamental plant growth and free from clods, stiff clay, hardpan, gravel, subsoil, brush, large roots, refuse or other deleterious materials, and of uniform quality.
  PALM SOIL - Palm planting soil shall be 50% existing native top soil and 50% prepared backfill mix (2/3 course sand, 1/3 Canadian peat). Final specifications for soil conditioners and soil backfill mixtures shall be called out by the Landscape Architect and shall be appropriate for the plant species and micro environmental conditions indigenous to the job site.

- Mulch: See key legend this sheet for mulch types. Min of 3" layer is required.
- All tree/ palm, shrub and ground cover soil is to be amended with a soil moisturizer (Terra-sorb or approve equal) installed as per manufact. Instructions.

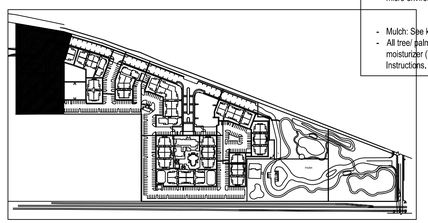

N KEY PLAN

QUADRANT B: RESIDENTIAL SITE PLANTING

SEAL

GEORGE ALEX KNIGHT, ASLA
FL. LANDSCAPE ARCHITECT
FL. REG. NO. 949

ALEX KNIGHT
FL. REG. 949
LANDSCAPE ARCHITECTURE AND PLANNING
11843 SW 7th STREET
PEMBROKE PINES, FL 33025
TELEPHONE 786-216-3033
E-MAIL akdesign22@aol.com

ALL IDEAS, DESIGNS AND PLANS INDICATED OR REPRESENTED BY THIS DRAWING ARE OWNED BY AND ARE THE EXCLUSIVE PROPERTY OF ALEX KNIGHT, INC., AND WERE CREATED, EVOLVED AND DEVELOPED FOR USE IN AND IN CONJUNCTION WITH THE PROJECT THEREIN REFERENCED. NO SUCH IDEAS, DESIGNS AND PLANS SHALL BE USED OR DISCLOSED TO ANY PERSON, FIRM OR CORPORATION FOR ANY PURPOSE WHATSOEVER WITHOUT THE WRITTEN PERMISSION OF ALEX KNIGHT, INC.

TITLE: Quadrant B Residential Site Planting

DATE: 07-01-2014

SCALE: 1" = 20'

DRAWING NO.: LA-12

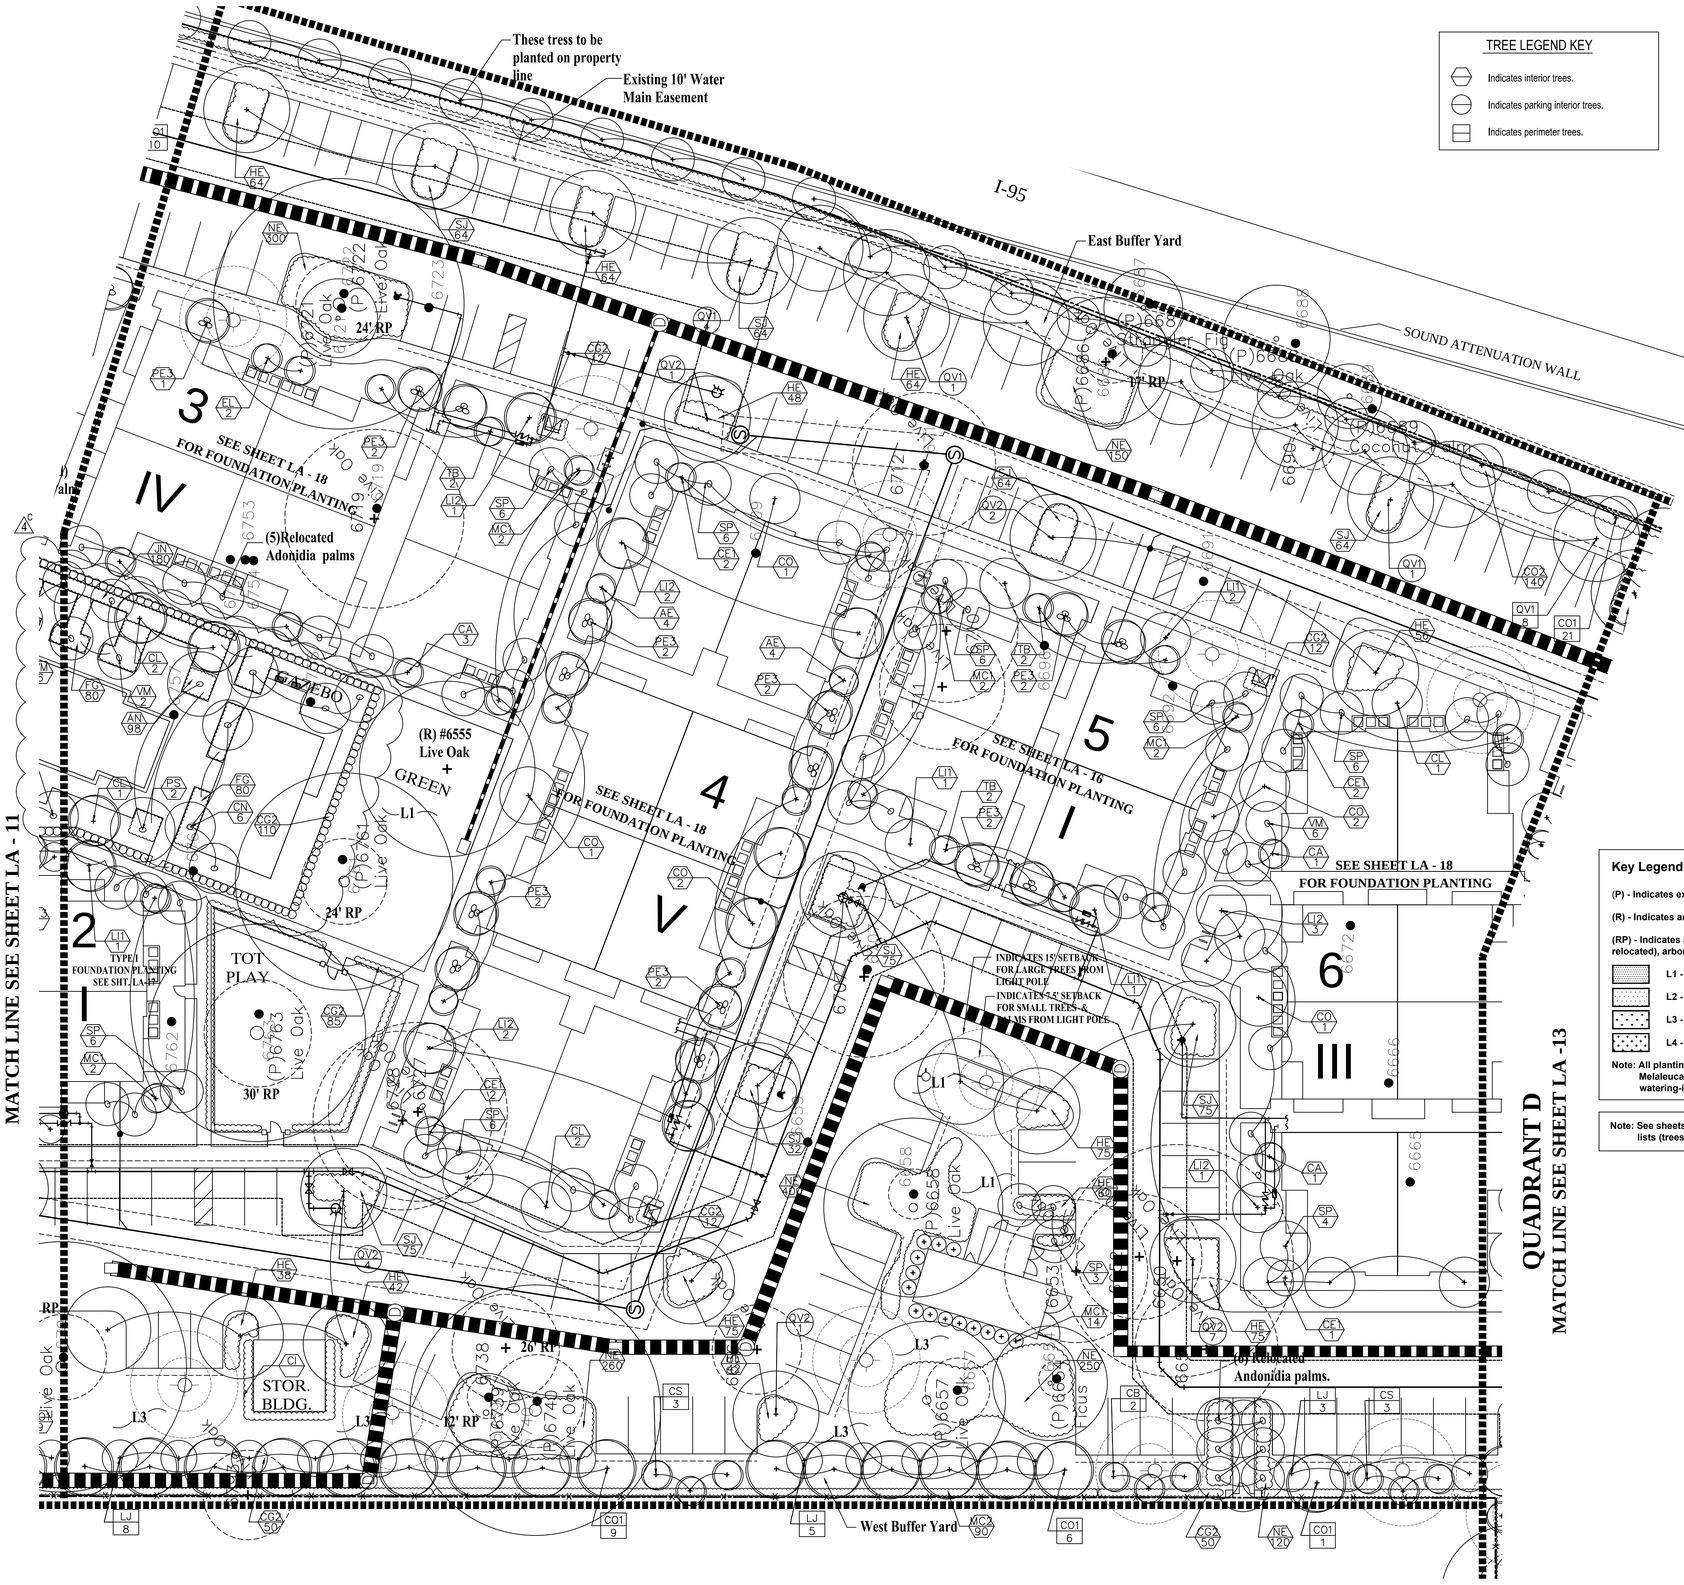

TREE LEGEND KEY

- Indicates interior trees.
- Indicates parking interior trees.
- Indicates perimeter trees.

Plant List: Quad C

Date: 11/10/2014
Project: Sheridan Station
Sheet #: LA- 13 / Quad C

DT / Drought Tol. - ***high, **moderate, *low
+ - Indicates accent trees

TREES:

Key	Native	DT	Quan	Botanical/ COMMON NAME	Description
+AE	Y	***	8	Ardisia escalloniodes MARLBERRY	8' hgt x 4'-5' spr FG STD
+CA	Y	***	5	Capparis cynophallophora JAMACAN CAPER	8' hgt. x 4' spr. FG
CB	N	***	3	Cordia boissieri WHITE GEIGER TREE	12' hgt x 6' spr 2.5" cal FG
CE1	Y	***	7	Conocarpus erectus SILVER BUTTONWOOD	12'hgt.x 6'spr. FG muti trk
CL	N	***	6	Cordia Lutea YELLOW GEIGER TREE	12'hgt x 6' spr 2.5" cal FG
CO	Y	***	6	Conocarpus erectus GREEN BUTTONWOOD	12'hgt x 6'spr 2.5'cal. FG STD
CO1	Y	***	37	Conocarpus erectus GREEN BUTTONWOOD	12'-14'hgt x 6'spr FG full to ground
CS	Y	***	6	Cordia sebestena ORANGE GEIGER TREE	12' hgt x 6' spr 2.5" cal. FG
+EL	N	**	2	Elaeocarpus decipiens JAPANESE BLUEBERRY TREE	8'-10' hgt x 4'-5' spr 1 ½"-2"cal 65-gal
LI1	N	**	5	Lagerstroemia indica 'Toscarora' TOSCARORA CREPE MYRTLE	12' hgt x 6'spr FG/ multi roots grower plus
LI2	N	**	9	Lagerstroemia indica 'Natchez' NATCHEZ CREPE MYRTLE	12' hgt x 6'spr 2.5" cal std. roots plus grower
+LJ	N	**	16	Ligustrum japonicum JAPANESE PRIVET	6' hgt x 6' spr FG multi trk HVY.
MC1	Y	***	22	Myrica cerifera SOUTHERN WAX MYRTLE	12' hgt x 6' spr FG multi tree form
QV1	Y	***	14	Quercus virginiana LIVE OAK	18'hgt x 10'spr 4" cal roots grower plus
QV2	Y	***	15	Quercus virginiana LIVE OAK	12'hgt x 6' spr 2.5" cal roots grower plus
+TB	Y	***	6	Tetrazygia bicolor WEST INDIAN LILAC	8'hgt x 4'-5' spr FG STD

Sod: See key legend

PALMS:

Key	Native	DT	Quan	Botanical/ COMMON NAME	Description
CN	N	***	6	Cocos nucifera ' MAYPAN COCONUT 2@8' wd, 2@12' wd, 2@16'wood	8'-16' wood FG certified
PE3	N	***	15	Ptychosperma elegans ALEXANDER PALM	14'-16' wood FG triple trk
(Note: Palms with sooty mold will not be accepted)					
PS	N	***	2	Phoenix sylvestris SILVER DATE PALM	24' ct w/nut FG matched
SP	Y	***	49	Sabal palmetto SABAL PALM	10',14'18' CT FG booted
(Note: provide 3 staggered hgt's at each building corner & no hurricane cut)					
VM	N	**	8	Veitchia montgomeryana MONTGOMERY PALM	6@12'-16'ct dbl trk FG 2@16'ct single Matched @pool area

SHRUBS / GROUND COVERS / ACCENT PLANTS:

Key	Native	Dr.Tol.	Quan	Botanical/ COMMON NAME	Description
AN	N	*	98	Seasonal annuals TBD	6"pots pro mix/ no mulch
CG2	N	***	331	Clusia rosea 'NANA" DWARF PITCH APPLE	24"hgt.x 20"spr 24" o.c.
CO2	Y	***	140	Conocarpus erectus GREEN BUTTON WOOD	4'-6' hgt x 3'spr 3' o.c. Full to ground
FG	N	***	160	Ficus 'Green Island' SAME	14" hgt x spr 24" o.c.
HE	Y	***	629	Hymenocallis latifolia SPIDER LILY	18"hgt x spr 24" o.c.
JN	N	**	180	Jasminninum nitidum SHINNING JASMINE	18"hgt.x spr 24"o.c.
MC2	Y	***	90	Myrica cerifera SOUTHERN WAX MYRTLE	24"hgt x 20"spr 24" o.c.
NE	Y	***	1330	Nepholepis exaltata SWORD FERN	12"-14"hgt x spr 24" o.c.
SJ	Y	***	513	Stachylaphaeta jamaicensis DWARF PORTERWEED	16"hgt x spr 24" o.c. blue flower

General Planting Notes:

- The City Landscape Reviewer must be notified prior to any changes In approved landscape materials.
- Plant material shall not be planted into root balls of trees and palms.
- All plant material shall be Florida Grade #1 or better.
- All landscaped areas shall receive 100% coverage(50% overlap by means of an automatic underground irrigation system. A rain sensor is to be provided.
- Tops of root balls (the base of truck flare) or root systems of trees, palms, Shrubs and ground cover shall at or slightly above grade at the time of Landscape inspection, but not to exceed 10% above final grade.
- Topsoil shall be clean and reasonably free of construction debris, weeds, rocks, and noxious pests and disease. The following soils shall apply:

- PLANTING SOILS:
  TOPSOIL - Topsoil shall be a 50-50 prepared mix, 50% muck and 50% fine sand thoroughly mixed with a commercial shredder/ blender or equivalent. It shall be suitable for ornamental plant growth and free from clods, stiff clay, hardpan, gravel, subsoil, brush, large roots, refuse or other deleterious materials, and of uniform quality. Min 3" topsoil depth shall be required throughout.
  PLANTING SOIL - Planting soil for backfill shall be 50% existing native topsoil and 50% prepared backfill (1/3 muck, 1/3 Canadian peat, 1/3 fine sand). It shall be suitable for ornamental plant growth and free from clods, stiff clay, hardpan, gravel, subsoil, brush, large roots, refuse or other deleterious materials, and of uniform quality.
  PALM SOIL - Palm planting soil shall be 50% existing native top soil and 50% prepared backfill mix (2/3 course sand, 1/3 Canadian peat). Final specifications for soil conditioners and soil backfill mixtures shall be called out by the Landscape Architect and shall be appropriate for the plant species and micro environmental conditions indigenous to the job site.

- Mulch: See key legend this sheet for mulch types. Min of 3" layer is required.
- All tree/ palm, shrub and ground cover soil is to be amended with a soil moisturizer (Terra-sorb or approve equal) installed as per manufact. Instructions.

Key Legend:

(P) - Indicates existing tree to be preserved

(R) - Indicates an existing tree/palm to be relocated

(RP) - Indicates approximate distance area of root pruning (preserved and relocated), arborist to determine final distance in the field

- **L1 - Indicates areas of St. Augustine 'Palmetto' solid sod**
- **L2 - Indicates areas of Bahia Sod**
- **L3 - Indicates areas of native on-site recycled Oak mulch.**
- **L4 - Indicates areas of new plantings.**

Note: All planting beds and tree saucers are to be mulched with sterilized Melaleuca mulch or approved equal as required/ min 3" deep (after initial watering-in)

Note: See sheets LA-2, 3, & 4 for existing tree disposition lists (trees to be preserved, relocated, or removed)

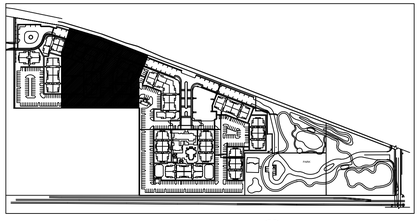

N KEY PLAN

QUADRANT C: RESIDENTIAL SITE PLANTING

REVISIONS

1. Rev. 1 07-01-2014 REVISED AS PER ROUND 1 TAC COMMENTS
2. Rev. 2 08-18-2014 REVISED AS PER ROUND 2 TAC COMMENTS
3. Rev. 3 09-10-2014 REVISED AS PER ROUND 3 TAC COMMENTS & PARK LANDSCAPE VALUE ENGINEERING
4. Rev. 4 11-13-2014 GENERAL PARK REVISIONS AS PER COORDINATION W/ CITY STAFF
4C. Rev. 4C 11-13-2014 ADDED NEW CLUBHOUSE & POOL AREA
6. Rev. 6 11-13-2014 REVISED LIGHT POLE LOCATIONS

Sheridan Station
A Transit Oriented Development
Hollywood, Florida

SEAL

GEORGE ALEX KNIGHT, ASLA
FL. LANDSCAPE ARCHITECT
FL. REG. NO. 949

ALEX KNIGHT
FL. REG. 949
LANDSCAPE ARCHITECTURE AND PLANNING
11843 SW 7th STREET
PEMBROKE PINES, FL 33025
TELEPHONE 786-216-3033
E-MAIL akdesign22@aol.com

ALL IDEAS, DESIGNS AND PLANS INDICATED OR REPRESENTED BY THIS DRAWING ARE OWNED BY AND ARE THE EXCLUSIVE PROPERTY OF ALEX KNIGHT, INC., AND WERE CREATED, EVOLVED AND DEVELOPED FOR USE IN AND IN CONJUNCTION WITH THE PROJECT THEREIN REFERENCED. NO SUCH IDEAS, DESIGNS AND PLANS SHALL BE USED OR DISCLOSED TO ANY PERSON, FIRM OR CORPORATION FOR ANY PURPOSE WHATSOEVER WITHOUT THE WRITTEN PERMISSION OF ALEX KNIGHT, INC.

TITLE: Quadrant C Residential Site Planting

DATE: 07-01-2014

SCALE: 1" = 20'

DRAWING NO.: LA-13

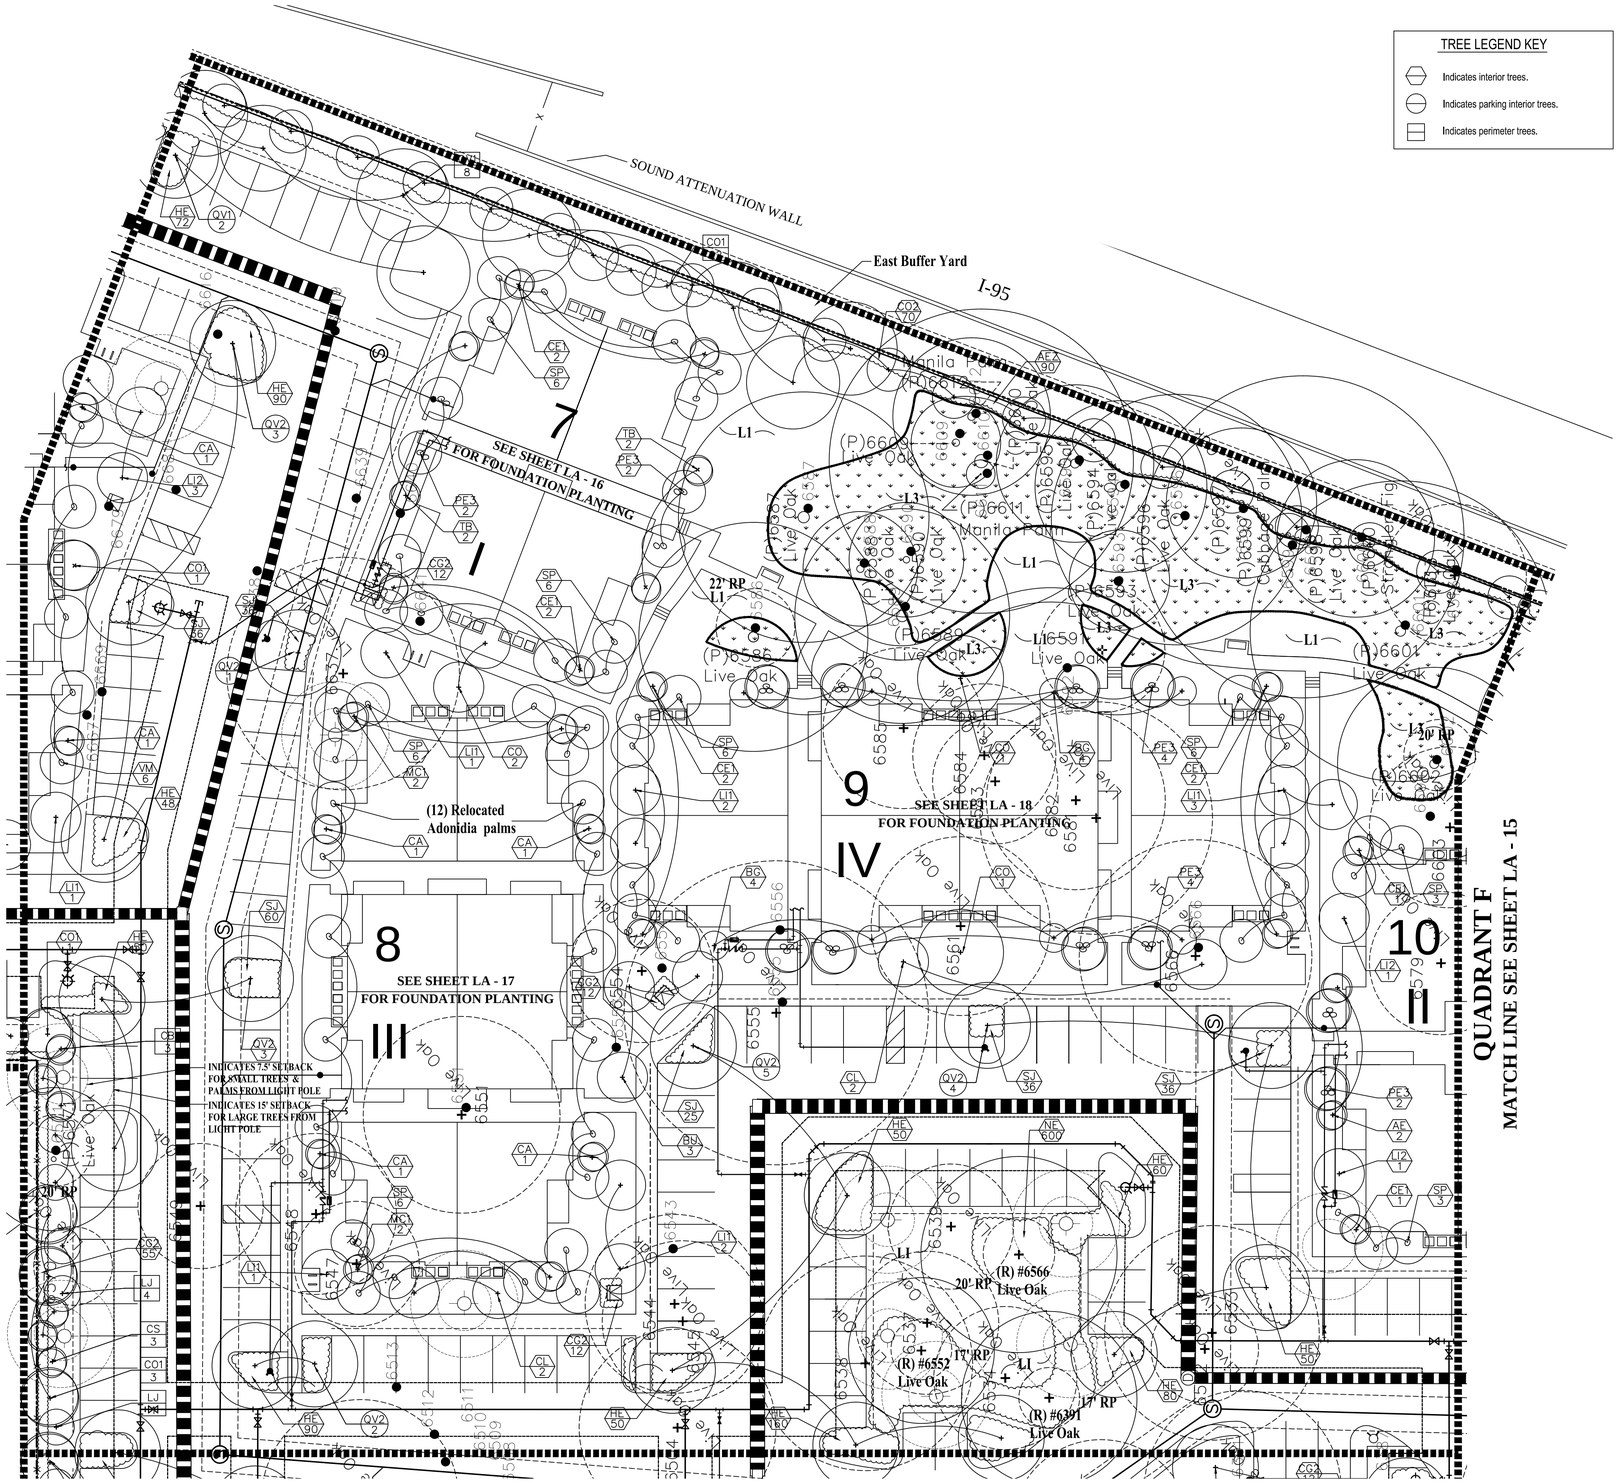

TREE LEGEND KEY

- Indicates interior trees.
- Indicates parking interior trees.
- Indicates perimeter trees.

Plant List: Quad D

Date: 11/10/2014
Project: Sheridan Station
Sheet #: LA- 14 / Quad D

DT / Drought Tol. - ***high, **moderate, *low
+ - Indicates accent trees

TREES:

Key	Native	DT	Quan	Botanical/ COMMON NAME	Description
+AE	Y	***	2	Ardisia escalloniodes MARLBERRY	8' hgt x 4'-5' spr FG STD
+BG	N	**	8	Bauhinia galpinii RED ORCHID BUSH	8' hgt x 4'-5' spr 25 gal STD
BU	N	**	3	Bulnesia arborea VERAWOOD	12'hgt.x 6'spr 2.5" cal. FG
+CA	Y	***	6	Capparis cynophallophora JAMACAN CAPER	8' hgt. x 4' spr, FG
CB	N	***	3	Cordia boissieri WHITE GEIGER TREE	12' hgt x 6' spr 2.5" ca FG
CE1	Y	***	10	Conocarpus erectus SILVER BUTTONWOOD	12'hgt.x 6'spr. FG muti trk
CL	N	***	4	Cordia Lutea YELLOW GEIGER TREE	12'hgt x 6' spr 2.5" cal FG
CO	Y	***	5	Conocarpus erectus GREEN BUTTONWOOD	12'hgt x 6'spr 2.5"cal. FG STD
CO1	Y	***	26	Conocarpus erectus GREEN BUTTONWOOD	12'-14'hgt x 6'spr FG full to ground
CS	Y	***	3	Cordia sebestena ORANGE GEIGER TREE	12' hgt x 6' spr 2.5" cal. FG
LI1	N	**	10	Lagerstroemia indica 'Toscarora' TOSCARORA CREPE MYRTLE	12' hgt x 6'spr FG/ multi roots grower plus
LI2	N	**	5	Lagerstroemia indica 'Natchez' NATCHEZ CREPE MYRTLE	12' hgt x 6'spr 2.5" cal std. roots plus grower
+LJ	N	**	5	Ligustrum japonicum JAPANESE PRIVET	6' hgt x 6' spr FG multi trk HVY
MC1	Y	***	4	Myrica cerifera SOUTHERN WAX MYRTLE	12' hgt x 6' spr FG multi tree form
QV1	Y	***	9	Quercus virginiana LIVE OAK	18'hgt x 10'spr 4" cal roots grower plus
QV2	Y	***	18	Quercus virginiana LIVE OAK	12'hgt x 6' spr 2.5" cal roots grower plus
+TB	Y	***	4	Tetrazygia bicolor WEST INDIAN LILAC	8'hgt x 4'-5' spr FG STD

PALMS:

Key	Native	DT	Quan	Botanical/ COMMON NAME	Description
PE3	N	***	14	Ptychosperma elegans ALEXANDER PALM	14'-16' wood FG triple trk
(Note: Palms with sooty mold will not be accepted)					
SP	Y	***	42	Sabal palmetto SABAL PALM	10',14'18' CT FG booted
(Note: provide 3 staggered hgt's at each building corner & no hurricane cut)					
VM	N	**	6	Veitchia montgomeryana MONTGOMERY PALM	12'-16'CT dbl. trk. FG

SHRUBS / GROUND COVERS / ACCENT PLANTS:

Key	Native	Dr.Tol.	Quan	Botanical/ COMMON NAME	Description
AE2	Y	***	90	Ardisia escalloniodes MARLBERRY	24" hgt x 18" spr 24" o.c.
CG2	N	***	91	Clusia rosea 'NANA' DWARF PITCH APPLE	24"hgt.x 20"spr 24" o.c.
CO2	Y	***	70	Conocarpus erectus GREEN BUTTON WOOD	4'-6' hgt x 3'spr 3' o.c. Full to ground
HE	Y	***	910	Hymenocallis latifolia SPIDER LILY	18"hgt x spr 24" o.c.
NE	Y	***	600	Nepholepis exaltata SWORD FERN	12"-14"hgt x spr 24" o.c.
SJ	Y	***	229	Stachyaphaeta jamaicensis DWARF PORTERWEED	16"hgt x spr 24" o.c. blue flower

Sod: See key legend

General Planting Notes:

- The City Landscape Reviewer must be notified prior to any changes In approved landscape materials.
- Plant material shall not be planted into root balls of trees and palms.
- All plant material shall be Florida Grade #1 or better.
- All landscaped areas shall receive 100% coverage/ 50% overlap by means of an automatic underground irrigation system. A rain sensor is to be provided.
- Tops of root balls (the base of truck flare) or root systems of trees, palms, Shrubs and ground cover shall at or slightly above grade at the time of Landscape inspection, but not to exceed 10% above final grade.
- Topsoil shall be clean and reasonably free of construction debris, weeds, rocks, and noxious pests and disease, The following soils shall apply:

- PLANTING SOILS:
  TOPSOIL - Topsoil shall be a 50-50 prepared mix, 50% muck and 50% fine sand thoroughly mixed with a commercial shredder/ blender or equivalent. It shall be suitable for ornamental plant growth and free from clods, stiff clay, hardpan, gravel, subsoil, brush, large roots, refuse or other deleterious materials, and of uniform quality. Min 3" topsoil depth shall be required throughout.
  PLANTING SOIL - Planting soil for backfill shall be 50% existing native topsoil and 50% prepared backfill (1/3 muck, 1/3 Canadian peat, 1/3 fine sand). It shall be suitable for ornamental plant growth and free from clods, stiff clay, hardpan, gravel, subsoil, brush, large roots, refuse or other deleterious materials, and of uniform quality.
  PALM SOIL - Palm planting soil shall be 50% existing native top soil and 50% prepared backfill mix (2/3 course sand, 1/3 Canadian peat). Final specifications for soil conditioners and soil backfill mixtures shall be called out by the Landscape Architect and shall be appropriate for the plant species and micro environmental conditions indigenous to the job site.

- Mulch: See key legend this sheet for mulch types. Min of 3" layer is required.
- All tree/ palm, shrub and ground cover soil is to be amended with a soil moisturizer (Terra-sorb or approve equal) installed as per manufact. Instructions.

REVISIONS

1. Rev. 1 07-01-2014 REVISED AS PER ROUND 1 TAC COMMENTS
2. Rev. 2 08-18-2014 REVISED AS PER ROUND 2 TAC COMMENTS
3. Rev. 3 09-10-2014 REVISED AS PER ROUND 3 TAC COMMENTS & PARK LANDSCAPE VALUE ENGINEERING
4. Rev. 4 11-13-2014 GENERAL PARK REVISIONS AS PER COORDINATION W/ CITY STAFF
6. Rev. 6 11-13-2014 REVISED LIGHT POLE LOCATIONS

Sheridan Station Transit Oriented Development
Hollywood, Florida

Key Legend:

(P) - Indicates existing tree to be preserved

(R) - Indicates an existing tree/palm to be relocated

(RP) - Indicates approximate distance area of root pruning (preserved and relocated), arborist to determine final distance in the field

- L1 - Indicates areas of St. Augustine 'Palmetto' solid sod
- L2 - Indicates areas of Bahia Sod
- L3 - Indicates areas of native on-site recycled Oak mulch.
- L4 - Indicates areas of new plantings.

Note: All planting beds and tree saucers are to be mulched with sterilized Melaleuca mulch or approved equal as required/ min 3" deep (after initial watering-in)

Note: See sheets LA-2, 3, & 4 for existing tree disposition lists (trees to be preserved, relocated, or removed)

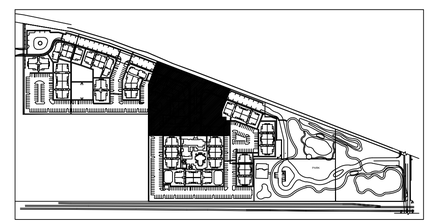

N KEY PLAN

QUADRANT D: RESIDENTIAL SITE PLANTING

SEAL

GEORGE ALEX KNIGHT, ASLA
FL. LANDSCAPE ARCHITECT
FL. REG. NO. 949

ALEX KNIGHT
FL. REG. 949
LANDSCAPE ARCHITECTURE AND PLANNING
11843 SW 7th STREET
PEMBROKE PINES, FL 33025
TELEPHONE 786-216-3033
E-MAIL akdesign22@aol.com

ALL IDEAS, DESIGNS AND PLANS INDICATED OR REPRESENTED BY THIS DRAWING ARE OWNED BY AND ARE THE EXCLUSIVE PROPERTY OF ALEX KNIGHT, INC., AND WERE CREATED, EVOLVED AND DEVELOPED FOR USE IN AND IN CONJUNCTION WITH THE PROJECT THEREIN REFERENCED. NO SUCH IDEAS, DESIGNS AND PLANS SHALL BE USED OR DISCLOSED TO ANY PERSON, FIRM OR CORPORATION FOR ANY PURPOSE WHATSOEVER WITHOUT THE WRITTEN PERMISSION OF ALEX KNIGHT, INC.

TITLE: Quadrant D Residential Site Planting

DATE: 07-01-2014

SCALE: 1" = 20'

DRAWING NO.: LA-14

QUADRANT D
MATCH LINE SEE SHEET LA - 13

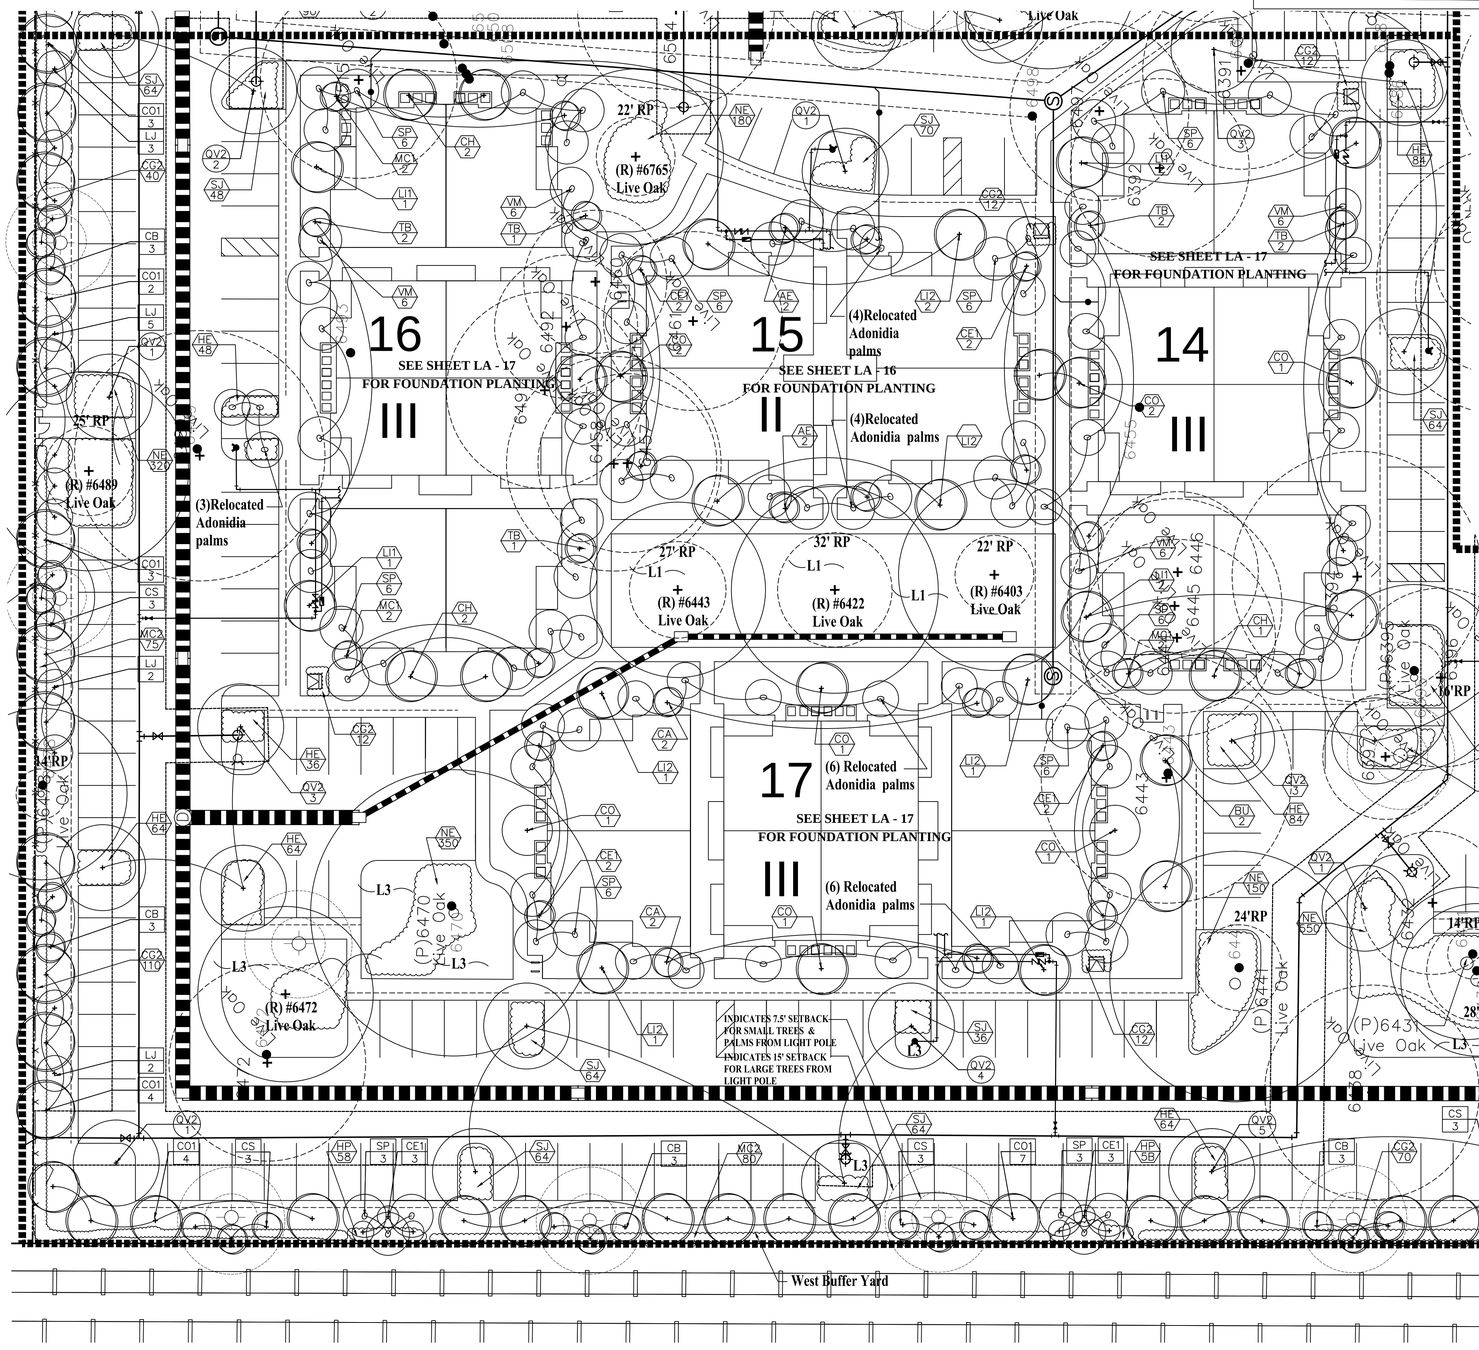

QUADRANT F
MATCH LINE SEE SHEET LA - 15

QUADRANT A
MATCH LINE SEE SHEET LP - 9

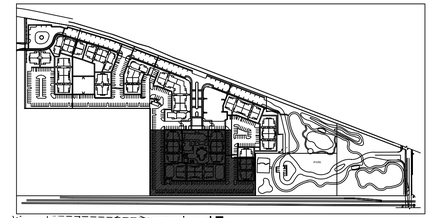

N KEY PLAN

Plant List: Quad E

Date: 11/10/2014
Project: Sheridan Station
Sheet #: LA- 15 / Quad E

DT / Drought Tol. - ***high, **moderate, *low
+ - Indicates accent trees

TREES:

Key	Native	DT	Quan	Botanical/ COMMON NAME	Description
+AE	Y	***	6	Ardisia escalloniodes MARLBERRY	8' hgt x 4'-5' spr FG STD
BU	N	**	2	Bulnesia arborea VERAWOOD	12'hgt.x 6'spr 2.5" cal. FG
+CA	Y	***	4	Capparis cynophallophora JAMACAN CAPER	8' hgt. x 4' spr. FG
CB	N	***	15	Cordia boissieri WHITE GEIGER TREE	12' hgt x 6' spr 2.5" cal FG
CE1	Y	***	17	Conocarpus erectus SILVER BUTTONWOOD	12'hgt.x 6'spr. FG multi trk
CH	Y	***	8	Chrysophyllum oliviforme SATIN LEAF	12' hgt. x 6' spr. 2.5" cal. FG
CO	Y	***	10	Conocarpus erectus GREEN BUTTONWOOD	12'hgt x 6'spr 2.5"cal. FG STD
CO1	Y	***	38	Conocarpus erectus GREEN BUTTONWOOD	12'-14'hgt x 6'spr FG full to ground
CS	Y	***	12	Cordia sebestena ORANGE GEIGER TREE	12' hgt x 6' spr 2.5" cal. FG
LI1	N	**	6	Lagerstroemia indica 'Toscarora' TOSCARORA CREPE MYRTLE	12' hgt x 6'spr FG/ multi roots grower plus
LI2	N	**	12	Lagerstroemia indica 'Natchez' NATCHEZ CREPE MYRTLE	12' hgt x 6'spr 2.5" cal std. roots plus grower
+LJ	N	**	13	Ligustrum japonicum JAPANESE PRIVET	6' hgt x 6' spr FG multi trk HVY
MC1	Y	***	6	Myrica cerifera SOUTHERN WAX MYRTLE	12' hgt x 6' spr FG multi tree form
QV2	Y	***	24	Quercus virginiana LIVE OAK	12'hgt x 6' spr 2.5" cal roots grower plus
+TB	Y	***	8	Tetrazygia bicolor WEST INDIAN LILAC	8'hgt x 4'-5' spr FG STD

PALMS:

Key	Native	DT	Quan	Botanical/ COMMON NAME	Description
SP	Y	***	50	Sabal palmetto SABAL PALM	10',14'18' CT FG booted
(Note: provide 3 staggered hgt's at each building corner & no hurricane cut)					
VM	N	**	24	Veitchia montgomeryana MONTGOMERY PALM	12'-16'CT dbl. trk. FG

SHRUBS / GROUND COVERS / ACCENT PLANTS:

Key	Native	Dr.Tol.	Quan	Botanical/ COMMON NAME	Description
CG2	N	***	345	Clusia rosea 'NANA' DWARF PITCH APPLE	24"hgt.x 20"spr 24" o.c.
HE	Y	***	894	Hymenocallis latifolia SPIDER LILY	18"hgt x spr 24" o.c.
HP	Y	***	174	Hamelia patens FIREBUSH	24"hgt.x 20"sp 24"o.c.
MC2	Y	***	215	Myrica cerifera SOUTHERN WAX MYRTLE	24"hgt x 20"spr 24" o.c.
NE	Y	***	1704	Nepholepis exaltata SWORD FERN	12"-14"hgt x spr 24" o.c.
SJ	Y	***	410	Stachylaphaeta jamaicensis DWARF PORTERWEED	16"hgt x spr 24" o.c. blue flower

Sod: See key legend

General Planting Notes:

- The City Landscape Reviewer must be notified prior to any changes In approved landscape materials.
- Plant material shall not be planted into root balls of trees and palms.
- All plant material shall be Florida Grade #1 or better.
- All landscaped areas shall receive 100% coverage/ 50% overlap by means of an automatic underground irrigation system. A rain sensor is to be provided.
- Tops of root balls (the base of truck flare) or root systems of trees, palms, Shrubs and ground cover shall at or slightly above grade at the time of Landscape inspection, but not to exceed 10% above final grade.
- Topsoil shall be clean and reasonably free of construction debris, weeds, rocks, and noxious pests and disease. The following soils shall apply:

- PLANTING SOILS:
  TOPSOIL - Topsoil shall be a 50-50 prepared mix, 50% muck and 50% fine sand thoroughly mixed with a commercial shredder/ blender or equivalent. It shall be suitable for ornamental plant growth and free from clods, stiff clay, hardpan, gravel, subsoil, brush, large roots, refuse or other deleterious materials, and of uniform quality. Min 3" topsoil depth shall be required throughout.
  PLANTING SOIL - Planting soil for backfill shall be 50% existing native topsoil and 50% prepared backfill (1/3 muck, 1/3 Canadian peat, 1/3 fine sand). It shall be suitable for ornamental plant growth and free from clods, stiff clay, hardpan, gravel, subsoil, brush, large roots, refuse or other deleterious materials, and of uniform quality.
  PALM SOIL - Palm planting soil shall be 50% existing native top soil and 50% prepared backfill mix (2/3 course sand, 1/3 Canadian peat). Final specifications for soil conditioners and soil backfill mixtures shall be called out by the Landscape Architect and shall be appropriate for the plant species and micro environmental conditions indigenous to the job site.

- Mulch: See key legend this sheet for mulch types. Min of 3" layer is required.
- All tree/ palm, shrub and ground cover soil is to be amended with a soil moisturizer (Terra-sorb or approve equal) installed as per manufact. Instructions.

Key Legend:

(P) - Indicates existing tree to be preserved

(R) - Indicates an existing tree/palm to be relocated

(RP) - Indicates approximate distance area of root pruning (preserved and relocated), arborist to determine final distance in the field

L1 - Indicates areas of St. Augustine 'Palmetto' solid sod

L2 - Indicates areas of Bahia Sod

L3 - Indicates areas of native on-site recycled Oak mulch.

L4 - Indicates areas of new plantings.

Note: All planting beds and tree saucers are to be mulched with sterilized Melaleuca mulch or approved equal as required/ min 3" deep (after initial watering-in)

Note: See sheets LA-2, 3, & 4 for existing tree disposition lists (trees to be preserved, relocated, or removed)

TREE LEGEND KEY

- Indicates interior trees.
- Indicates parking interior trees.
- Indicates perimeter trees.

REVISIONS

1. Rev. 1 07-01-2014 REVISED AS PER ROUND 1 TAC COMMENTS
2. Rev. 2 08-18-2014 REVISED AS PER ROUND 2 TAC COMMENTS
3. Rev. 3 09-10-2014 REVISED AS PER ROUND 3 TAC COMMENTS & PARK LANDSCAPE VALUE ENGINEERING
4. Rev. 4 11-13-2014 GENERAL PARK REVISIONS AS PER COORDINATION W/ CITY STAFF
5. Rev. 5 11-13-2014 ADDED CONFEDERATE JASMINE HEDGE ALONG SOUTH PROPERTY LINE
6. Rev. 6 11-13-2014 REVISED LIGHT POLE LOCATIONS

Sheridan Station
A Transit Oriented Development
Hollywood, Florida

SEAL

GEORGE ALEX KNIGHT, ASLA
FL. LANDSCAPE ARCHITECT
FL. REG. NO. 949

ALEX KNIGHT
FL. REG. 949
LANDSCAPE ARCHITECTURE AND PLANNING
11843 SW 7th STREET
PEMBROKE PINES, FL 33025
TELEPHONE 786-216-3033
E-MAIL akdesign22@aol.com

ALL IDEAS, DESIGNS AND PLANS INDICATED OR REPRESENTED BY THIS DRAWING ARE OWNED BY AND ARE THE EXCLUSIVE PROPERTY OF ALEX KNIGHT, INC., AND WERE CREATED, EVOLVED AND DEVELOPED FOR USE IN AND IN CONJUNCTION WITH THE PROJECT THEREIN REFERENCED. NO SUCH IDEAS, DESIGNS AND PLANS SHALL BE USED OR DISCLOSED TO ANY PERSON, FIRM OR CORPORATION FOR ANY PURPOSE WHATSOEVER WITHOUT THE WRITTEN PERMISSION OF ALEX KNIGHT, INC.

TITLE: Quadrant E Residential Site Planting

DATE: 07-01-2014

SCALE: 1" = 20'

DRAWING NO.: LA-15

QUADRANT E: RESIDENTIAL SITE PLANTING

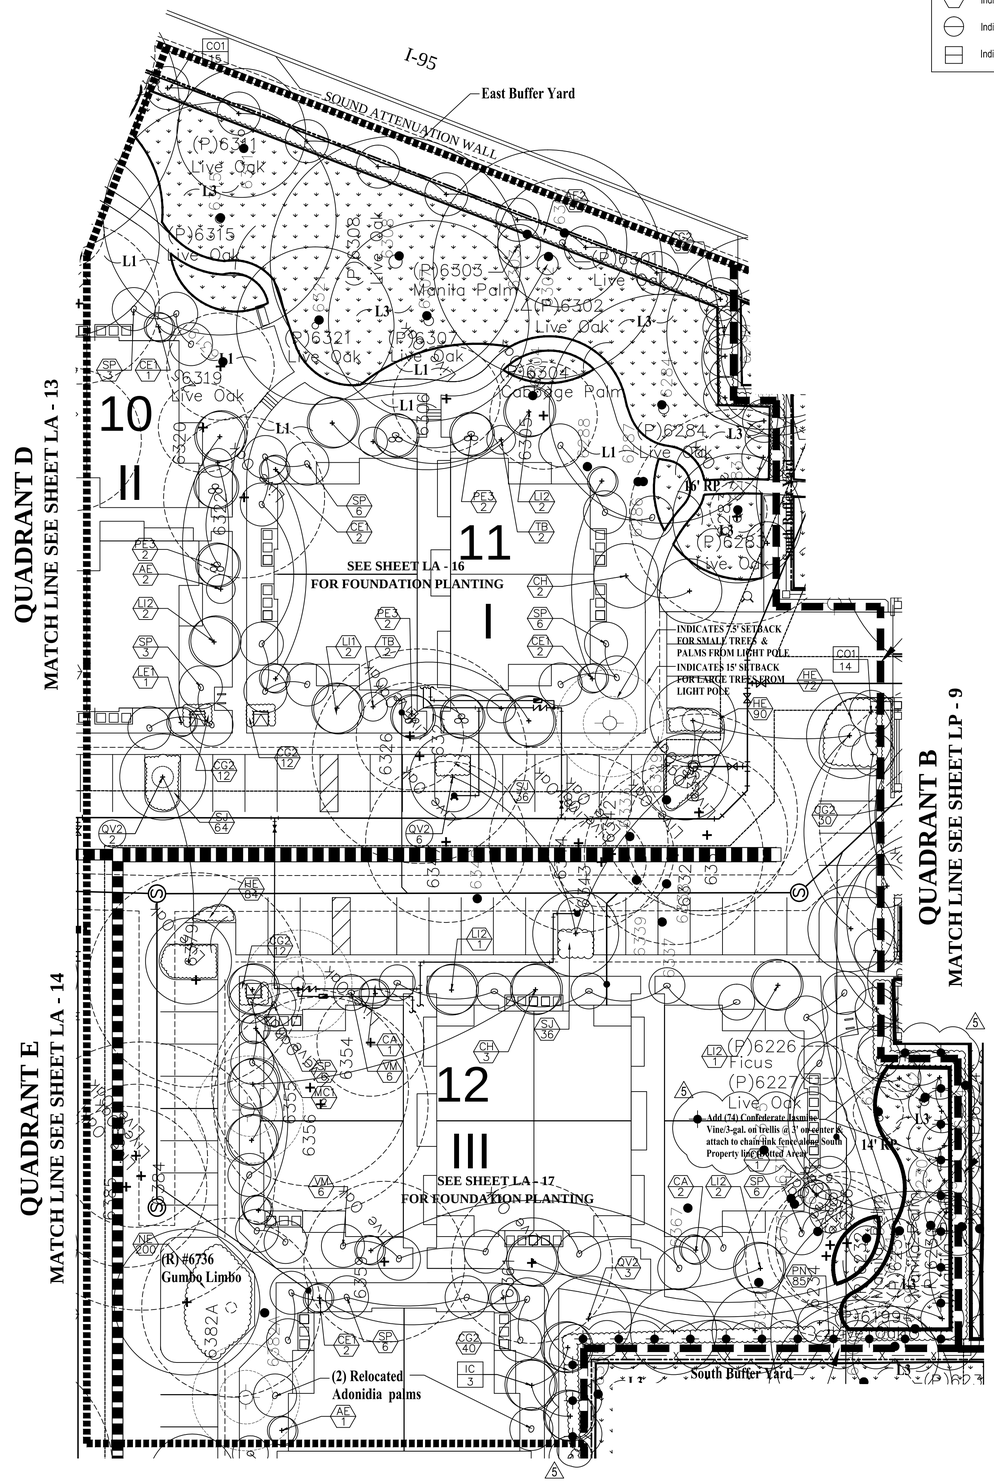

TREE LEGEND KEY

- Indicates interior trees.
- Indicates parking interior trees.
- Indicates perimeter trees.

General Planting Notes:

- The City Landscape Reviewer must be notified prior to any changes In approved landscape materials.
- Plant material shall not be planted into root balls of trees and palms.
- All plant material shall be Florida Grade #1 or better.
- All landscaped areas shall receive 100% coverage/ 50% overlap by means of an automatic underground irrigation system. A rain sensor is to be provided.
- Tops of root balls (the base of truck flare) or root systems of trees, palms, Shrubs and ground cover shall at or slightly above grade at the time of Landscape inspection, but not to exceed 10% above final grade.
- Topsoil shall be clean and reasonably free of construction debris, weeds, rocks, and noxious pests and disease. The following soils shall apply:

- PLANTING SOILS:
  TOPSOIL - Topsoil shall be a 50-50 prepared mix, 50% muck and 50% fine sand thoroughly mixed with a commercial shredder/ blender or equivalent. It shall be suitable for ornamental plant growth and free from clods, stiff clay, hardpan, gravel, subsoil, brush, large roots, refuse or other deleterious materials, and of uniform quality. Min 3" topsoil depth shall be required throughout.
  PLANTING SOIL - Planting soil for backfill shall be 50% existing native topsoil and 50% prepared backfill (1/3 muck, 1/3 Canadian peat, 1/3 fine sand). It shall be suitable for ornamental plant growth and free from clods, stiff clay, hardpan, gravel, subsoil, brush, large roots, refuse or other deleterious materials, and of uniform quality.
  PALM SOIL - Palm planting soil shall be 50% existing native top soil and 50% prepared backfill mix (2/3 coarse sand, 1/3 Canadian peat), Final specifications for soil conditioners and soil backfill mixtures shall be called out by the Landscape Architect and shall be appropriate for the plant species and micro environmental conditions indigenous to the job site.

- Mulch: See key legend this sheet for mulch types. Min of 3" layer is required.
- All tree/ palm, shrub and ground cover soil is to be amended with a soil moisturizer (Terra-sorb or approve equal) installed as per manufact. Instructions.

Key Legend:

(P) - Indicates existing tree to be preserved

(R) - Indicates an existing tree/palm to be relocated

(RP) - Indicates approximate distance area of root pruning (preserved and relocated), arborist to determine final distance in the field

- **L1 - Indicates areas of St. Augustine 'Palmetto' solid sod**
- **L2 - Indicates areas of Bahia Sod**
- **L3 - Indicates areas of native on-site recycled Oak mulch.**
- **L4 - Indicates areas of new plantings.**

Note: All planting beds and tree saucers are to be mulched with sterilized Melaleuca mulch or approved equal as required/ min 3" deep (after initial watering-in)

Note: See sheets LA-2, 3, & 4 for existing tree disposition lists (trees to be preserved, relocated, or removed)

Plant List: Quad F

Date: 11/10/2014
Project: Sheridan Station
Sheet #: LA- 16 / Quad F

DT / Drought Tol. - ***high, **moderate, *low
+ - Indicates accent trees

TREES:

Key	Native	DT	Quan	Botanical/ COMMON NAME	Description
+AE	Y	***	3	Ardisia escalloniodes MARLBERRY	8' hgt x 4'-5' spr FG STD
+CA	Y	***	3	Capparis cynophallophora JAMACAN CAPER	8' hgt. x 4' spr. FG
CE1	Y	***	8	Conocarpus erectus SILVER BUTTONWOOD	12'hgt.x 6'spr. FG multi trk
CH	Y	***	2	Chrysophyllum oliviforme SATIN LEAF	12' hgt. x 6' spr. 2.5" cal, FG
CO1	Y	***	29	Conocarpus erectus GREEN BUTTONWOOD	12'-14'hgt x 6'spr FG full to ground
IC	Y	***	3	Ilex cassine DAHOON HOLLY	12' hgt x 6' spr STD roots grower plus
LI1	N	**	4	Lagerstroemia indica 'Toscarora' TOSCARORA CREPE MYRTLE	12' hgt x 6'spr FG/ multi roots grower plus
LI2	N	**	6	Lagerstroemia indica 'Natchez' NATCHEZ CREPE MYRTLE	12' hgt x 6'spr 2.5" cal std. roots plus grower
MC1	Y	***	3	Myrica cerifera SOUTHERN WAX MYRTLE	12' hgt x 6' spr FG multi tree form
QV2	Y	***	11	Quercus virginiana LIVE OAK	12'hgt x 6' spr 2.5" cal roots grower plus
+TB	Y	***	4	Tetrazygia bicolor WEST INDIAN LILAC	8'hgt x 4'-5' spr FG STD

PALMS:

Key	Native	DT	Quan	Botanical/ COMMON NAME	Description
PE3	N	***	3	Ptychosperma elegans ALEXANDER PALM	14'-16' wood FG triple trk
(Note: Palms with sooty mold will not be accepted)					
SP	Y	***	36	Sabal palmetto SABAL PALM	10',14'18' CT FG booted
(Note: provide 3 staggered hgt's at each building corner & no hurricane cut)					
VM	N	**	12	Veitchia montgomeryana MONTGOMERY PALM	12'-16'CT dbl. trk. FG

SHRUBS / GROUND COVERS / ACCENT PLANTS:

Key	Native	Dr.Tol.	Quan	Botanical/ COMMON NAME	Description
AE2	Y	***	80	Ardisia escalloniodes MARLBERRY	24" hgt x 18" spr 24" o.c.
CG2	N	***	152	Clusia rosea 'NANA' DWARF PITCH APPLE	24"hgt.x 20"spr 24" o.c.
HE	Y	***	246	Hymenocallis latifolia SPIDER LILY	18"hgt x spr 24" o.c.
NE	Y	***	725	Nepholepis exaltata SWORD FERN	12"-14"hgt x spr 24" o.c.
PN	Y	***	85	Psychotria nervosa SHINY LEAF WILD COFFEE	24" spr x 18"spr 24" o.c.
SJ	Y	***	136	Stachylaphaeta jamaicensis DWARF PORTERWEED	16"hgt x spr 24" o.c. blue flower

Sod: See key legend

REVISIONS

1. Rev. 1 07-01-2014 REVISED AS PER ROUND 1 TAC COMMENTS
2. Rev. 2 08-18-2014 REVISED AS PER ROUND 2 TAC COMMENTS
3. Rev. 3 09-10-2014 REVISED AS PER ROUND 3 TAC COMMENTS & PARK LANDSCAPE VALUE ENGINEERING
4. Rev. 4 11-13-2014 GENERAL PARK REVISIONS AS PER COORDINATION W/ CITY STAFF
5. Rev. 5 11-13-2014 ADDED CONFEDERATE JASMINE HEDGE ALONG SOUTH PROPERTY LINE
6. Rev. 6 11-13-2014 REVISED LIGHT POLE LOCATIONS

Sheridan Station
A Transit Oriented Development
Hollywood, Florida

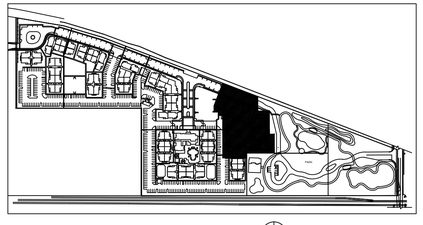

N KEY PLAN

QUADRANT F: RESIDENTIAL SITE PLANTING

SEAL

GEORGE ALEX KNIGHT, ASLA
FL. LANDSCAPE ARCHITECT
FL. REG. NO. 949

ALEX KNIGHT
FL. REG. 949
LANDSCAPE ARCHITECTURE AND PLANNING
11843 SW 7th STREET
PEMBROKE PINES, FL 33025
TELEPHONE 786-216-3033
E-MAIL akdesign22@aol.com

ALL IDEAS, DESIGNS AND PLANS INDICATED OR REPRESENTED BY THIS DRAWING ARE OWNED BY AND ARE THE EXCLUSIVE PROPERTY OF ALEX KNIGHT, INC., AND WERE CREATED, EVOLVED AND DEVELOPED FOR USE IN AND IN CONJUNCTION WITH THE PROJECT THEREIN REFERENCED. NO SUCH IDEAS, DESIGNS AND PLANS SHALL BE USED OR DISCLOSED TO ANY PERSON, FIRM OR CORPORATION FOR ANY PURPOSE WHATSOEVER WITHOUT THE WRITTEN PERMISSION OF ALEX KNIGHT, INC.

TITLE: Quadrant F Residential Site Planting

DATE: 07-01-2014

SCALE: 1" = 20'

DRAWING NO.: LA-16

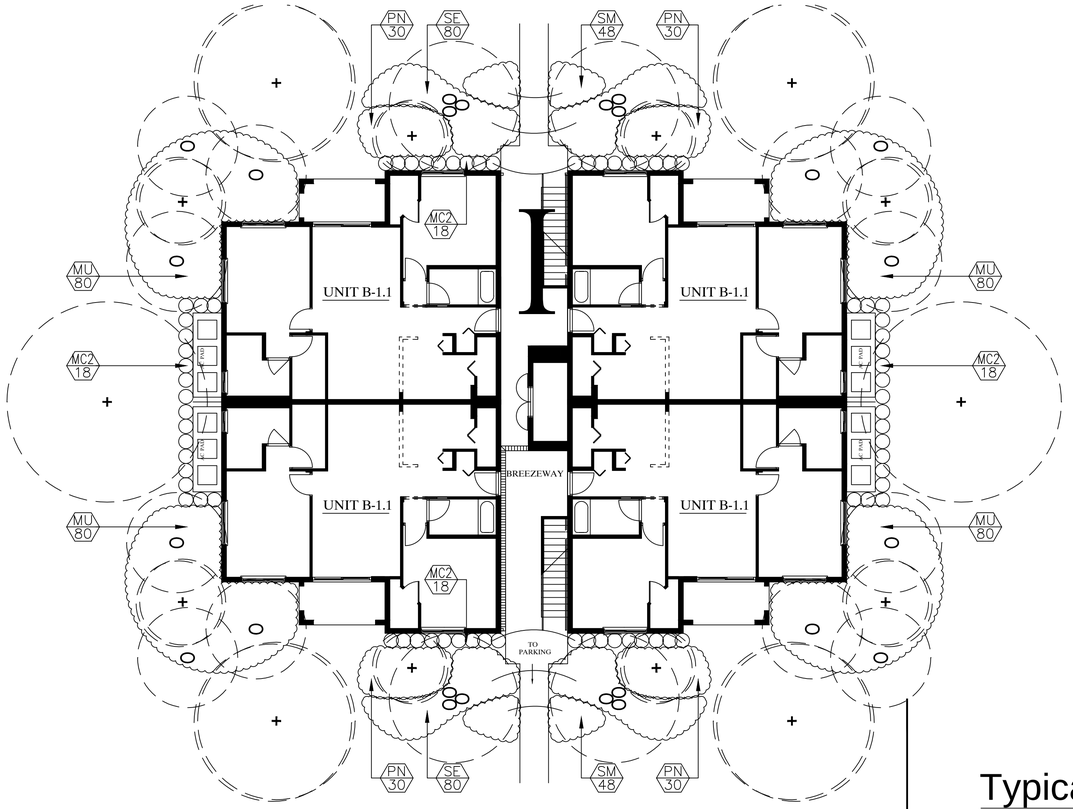

Typical Building 1: Planting

Scale 1" : 10' - BLDG. #'s: 2, 5, 7, & 11

NOTE: INDICATES APPROXIMATE LOCATION OF TREES/PALMS. REFER TO SITE PLANTING QUADRANT PLANS FOR TREE/PALM SPECIES AND LOCATIONS. (TYP.)

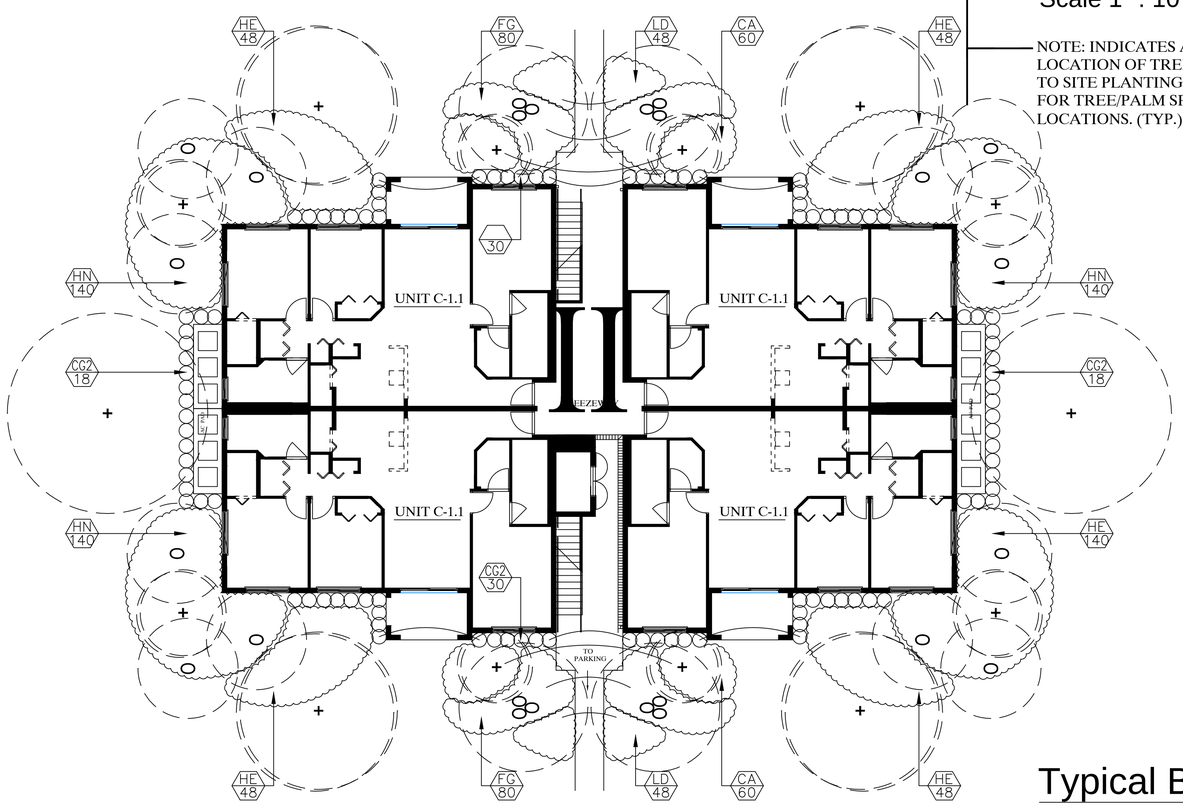

Typical Building 2: Planting

Scale 1" : 10' - BLDG. #'s: 10 & 15

Plant List: Bldg. type 1

Date: 7/1/14
Project: Sheridan Station
Sheet #: LA-16
Bldg. # 2,5,7&11

* - Indicates native species
# - Indicates butterfly species
Plant Type - S/ shrub, GC/ ground cover, AC/ accent plant, H/ hedge
Note: **Quantities shown are for (4) four total type 1 buildings**

Shrubs / Ground Covers

Key	Type	Quan	Botanical/ COMMON NAME	Description
MC2	H/*	288	Myrica cerifera	24"hgt x 20"spr
			SOUTHERN WAX MYRTLE	24" o.c.
MU	S/*	1280	Muhlenbergia capillaries	24"hgt x spr
			MUHLY GRASS	36" o.c.
PN	S/*/#	480	Psychotria nervosa	24" spr x 18"spr
			SHINY LEAF WILD COFFEE	24" o.c.
SE	S/*/#	640	Senna Mexicana 'Chapmanii'	24"hgt. x18"spr.
			BAHAMA CASSIA	24" o.c.
SM	GC/*/#	384	Stachylaphaeta miniacea	12",hgt. x spr
			DWARF RED PORTERWEED	12" o.c.

Plant List: Bldg. type 2

Date: 7/1/14
Project: Sheridan Station
Sheet #: LA-16
Bldg. # 10 & 15

* - Indicates native species
# - Indicates butterfly species
Plant Type - S/ shrub, GC/ ground cover, AC/ accent plant, H/ hedge
Note: **Quantities shown are for (2) two total type 2 buildings**

Shrubs / Ground Covers

Key	Type	Quan	Botanical/ COMMON NAME	Description
CA	S/#	240	Callistemon 'Little John'	14"hgt x spr
			LITTLE JOHN BOTTLEBRUSH	24"o.c.
CG2	H	192	Clusia guttifera	24"hgt.x18"spr.
			SMALL LEAF CLUSIA	24" o.c.
FG	S	320	Ficus 'GREEN ISLAND'	16"hgt.x spr.
			SAME	24"o.c.
HE	GC/*	384	Hymenocallis latifolia	18"hgt x spr
			SPIDER LILY	24" o.c.
HN	S/*/#	1120	Hamelia patens	24"hgt.x 18"spr
			FIREBUSH	24" o.c.
LD	GC/*/#	192	Lantana depressa	8"hgt. x 12" spr.
			YELLOW PINELAND LANTANA	12" o.c.

REVISIONS

1. Rev. 1 07-01-2014 REVISED AS PER ROUND 1 TAC COMMENTS
2. Rev. 2 08-18-2014 REVISED AS PER ROUND 2 TAC COMMENTS
3. Rev. 3 09-10-2014 REVISED AS PER ROUND 3 TAC COMMENTS & PARK LANDSCAPE VALUE ENGINEERING
4. Rev. 4 11-13-2014 GENERAL PARK REVISIONS AS PER COORDINATION W/ CITY STAFF

Sheridan Station
A Transit Oriented Development
Hollywood, Florida

SEAL

GEORGE ALEX KNIGHT, ASLA
FL. LANDSCAPE ARCHITECT
FL. REG. NO. 949

ALEX KNIGHT
FL. REG. 949
LANDSCAPE ARCHITECTURE AND PLANNING

11843 SW 7th STREET
PEMBROKE PINES, FL 33025

TELEPHONE 786-216-3033
E-MAIL akdesign22@aol.com

ALL IDEAS, DESIGNS AND PLANS INDICATED OR REPRESENTED BY THIS DRAWING ARE OWNED BY AND ARE THE EXCLUSIVE PROPERTY OF ALEX KNIGHT, INC., AND WERE CREATED, EVOLVED AND DEVELOPED FOR USE IN AND IN CONJUNCTION WITH THE PROJECT THEREIN REFERENCED. NO SUCH IDEAS, DESIGNS AND PLANS SHALL BE USED OR DISCLOSED TO ANY PERSON, FIRM OR CORPORATION FOR ANY PURPOSE WHATSOEVER WITHOUT THE WRITTEN PERMISSION OF ALEX KNIGHT, INC.

TITLE: Typical Buildings 1 & 2

DATE: 07-01-2014

SCALE: 1" = 10'

DRAWING NO.: LA-17

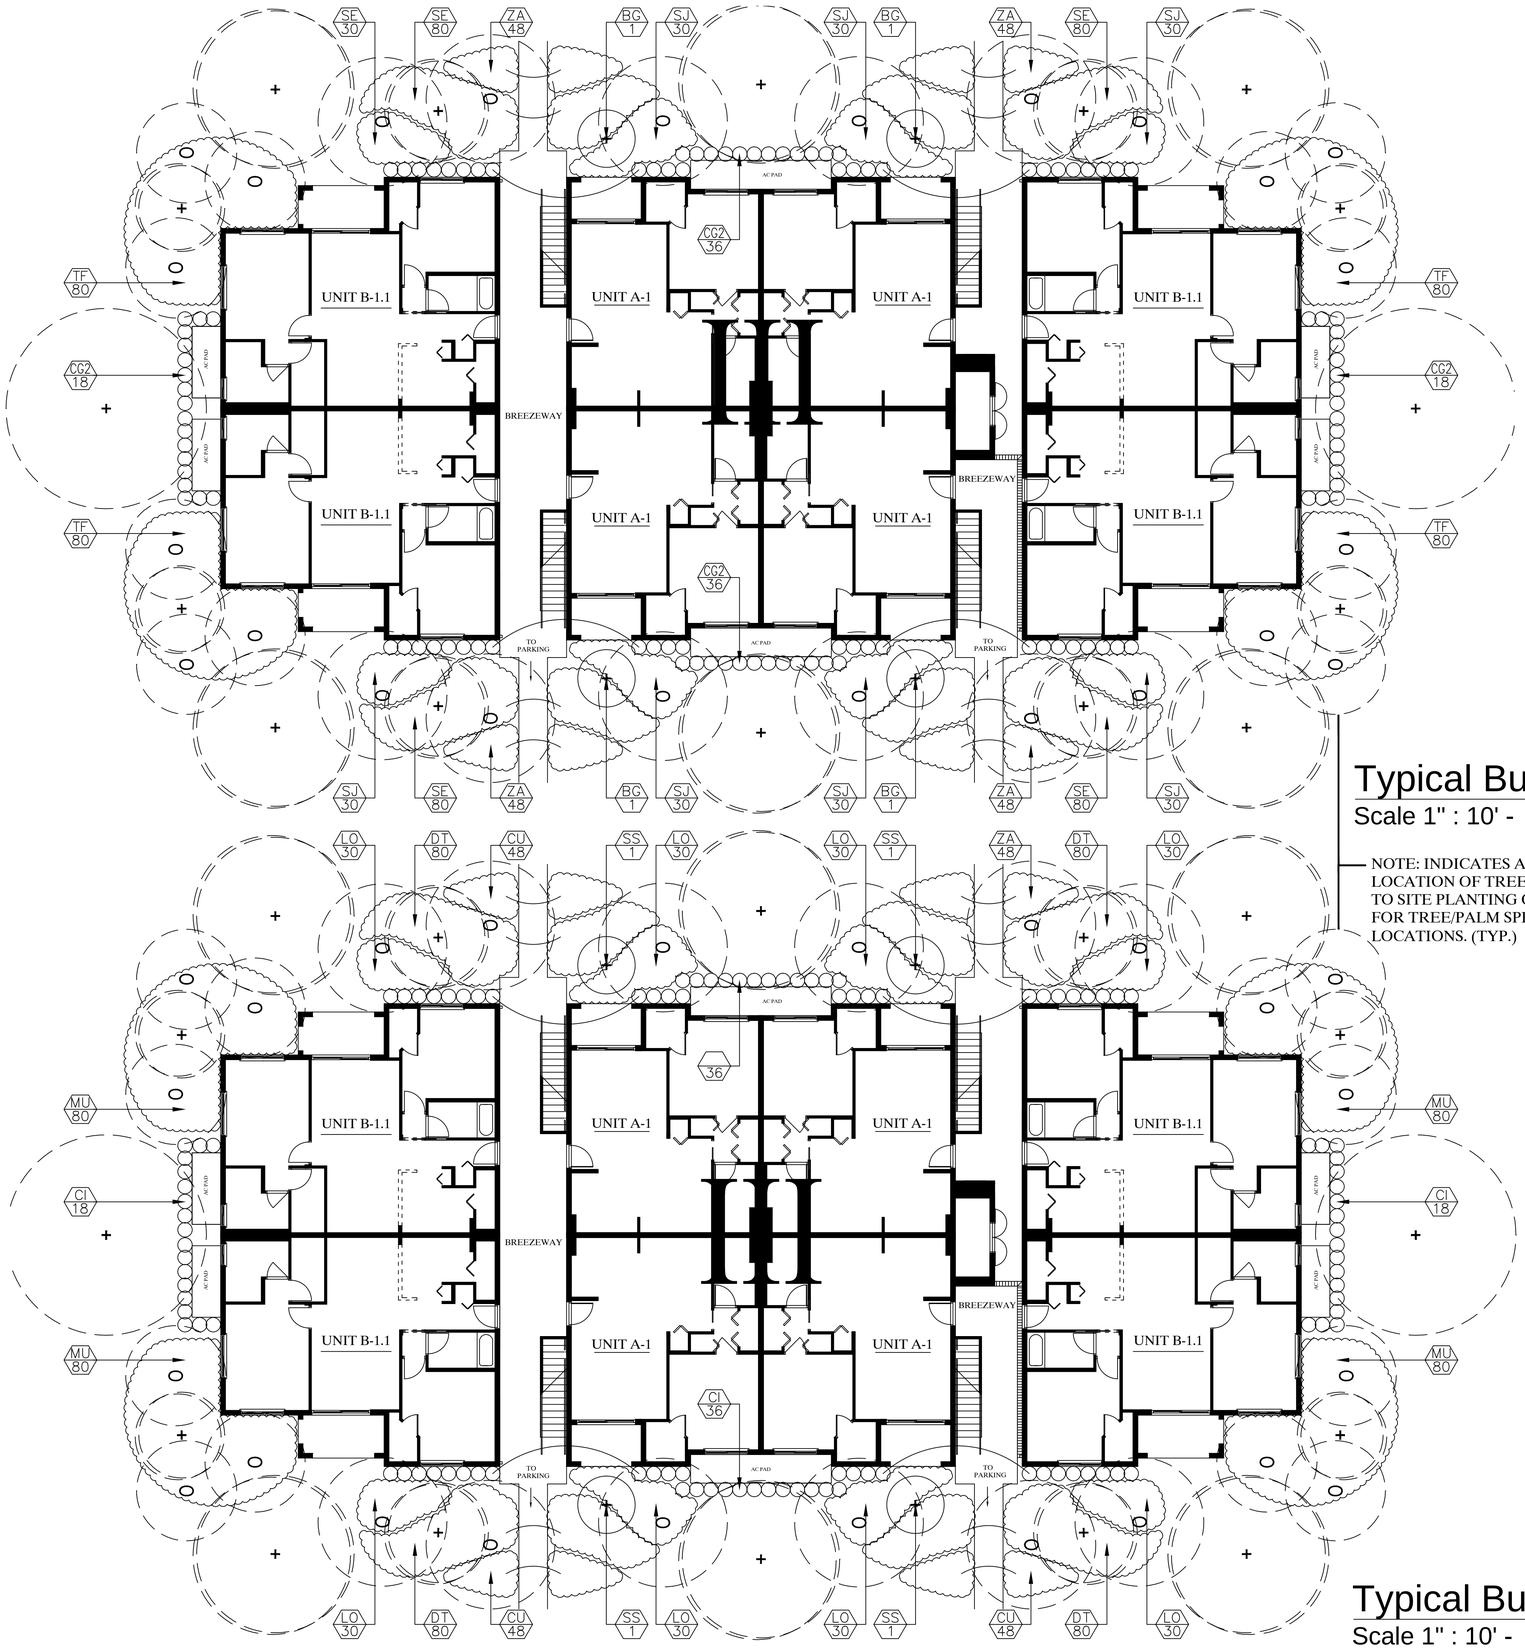

Typical Building 3: Planting Scheme 1

Scale 1" : 10' - BLDG. #'s: 1, 8, 13, & 16

NOTE: INDICATES APPROXIMATE LOCATION OF TREES/PALMS. REFER TO SITE PLANTING QUADRANT PLANS FOR TREE/PALM SPECIES AND LOCATIONS. (TYP.)

Plant List: Bldg. type 3

Date: 7-1-14
Project: Sheridan Station
Sheet #: LA-17
Bldg. # 1,8,13&16

* - Indicates native species
# - Indicates butterfly species
Plant Type - S/ shrub, GC/ ground cover, AC/ accent plant, H/ hedge
Note: **Quantities shown are for (4) four total type 3(scheme 1) buildings**

Scheme 1:

Shrubs / Ground Covers

Key	Type	Quan	Botanical/ COMMON NAME	Description
BG	AC/#	16	Bauhinia galpinii	15-gal. STD 6'hgt
			RED ORCHID BUSH	
CG2	H	432	Clusia guttifera	24"hgt.x18"spr.
			SMALL LEAF CLUSIA	24" o.c.
SE	S/*/#	1280	Senna Mexicana 'Chapmanii'	24"hgt. x18"spr.
			BAHAMA CASSIA	24" o.c.
SJ	GC/*/#	960	Stachylaphaeta jamaicensis	12".hgt. x spr
			DWARF BLUE PORTERWEED	12" o.c.
TF	S/*	1280	Tripsacum floridana	24"hgt
			FLORIDA GAMMA GRASS	30"o.c. full
ZA	S/*	768	Zamia pumila	14" hgt. x spr.
			COONTIE	18" o.c.

Typical Building 3: Planting Scheme 2

Scale 1" : 10' - BLDG. #'s: 6, 12, 14, & 17

Plant List: Bldg. type 3

Date: 7/1/14
Project: Sheridan Station
Sheet #: LA-17
Bldg. # 6,12,14&17

* - Indicates native species
# - Indicates butterfly species
Plant Type - S/ shrub, GC/ ground cover, AC/ accent plant, H/ hedge
Note: **Quantities shown are for (4) three total type 3 (scheme 2) buildings**

Scheme 2:

Shrubs / Ground Covers

Key	Type	Quan	Botanical/ COMMON NAME	Description
CI	H/*	432	Chrysobalanus icaco 'Red Tip'	24"hgt. x 18"spr
			RED TIP COCOPLUM	24" o.c.
CU	GC/#	768	Cuphia 'Mellow Yellow'	12"hgt x spr
			SAME	12" o.c.
DT	GC	1280	Dianela tasmanica	16"hgt.x spr
			BLUEBERRY FLAX LILY	24"o.c.
LO	S	960	Loropetalum rubrum 'Ruby'	18"hgt x spr
			SAME	24" o.c.
MU	S/#	1280	Mussaenda glabra	24"hgt. x 18"spr.
			Dwarf Mussaenda	24"o.c.

REVISIONS

1. Rev. 1 07-01-2014 REVISED AS PER ROUND 1 TAC COMMENTS
2. Rev. 2 08-18-2014 REVISED AS PER ROUND 2 TAC COMMENTS
3. Rev. 3 09-10-2014 REVISED AS PER ROUND 3 TAC COMMENTS & PARK LANDSCAPE VALUE ENGINEERING
4. Rev. 4 11-13-2014 GENERAL PARK REVISIONS AS PER COORDINATION W/ CITY STAFF

Sheridan Station
A Transit Oriented Development
Hollywood, Florida

SEAL

GEORGE ALEX KNIGHT, ASLA
FL. LANDSCAPE ARCHITECT
FL. REG. NO. 949

ALEX KNIGHT
FL. REG. 949
LANDSCAPE ARCHITECTURE AND PLANNING

11843 SW 7th STREET
PEMBROKE PINES, FL 33025

TELEPHONE 786-216-3033
E-MAIL akdesign22@aol.com

ALL IDEAS, DESIGNS AND PLANS INDICATED OR REPRESENTED BY THIS DRAWING ARE OWNED BY AND ARE THE EXCLUSIVE PROPERTY OF ALEX KNIGHT, INC., AND WERE CREATED,EVOLVED AND DEVELOPED FOR USE IN AND IN CONJUNCTION WITH THE PROJECT THEREIN REFERENCED. NO SUCH IDEAS, DESIGNS AND PLANS SHALL BE USED OR DISCLOSED TO ANY PERSON, FIRM OR CORPORATION FOR ANY PURPOSE WHATSOEVER WITHOUT THE WRITTEN PERMISSION OF ALEX KNIGHT, INC.

TITLE: Typical Building 3

DATE: 07-01-2014

SCALE: 1" = 10'

DRAWING NO: LA-18

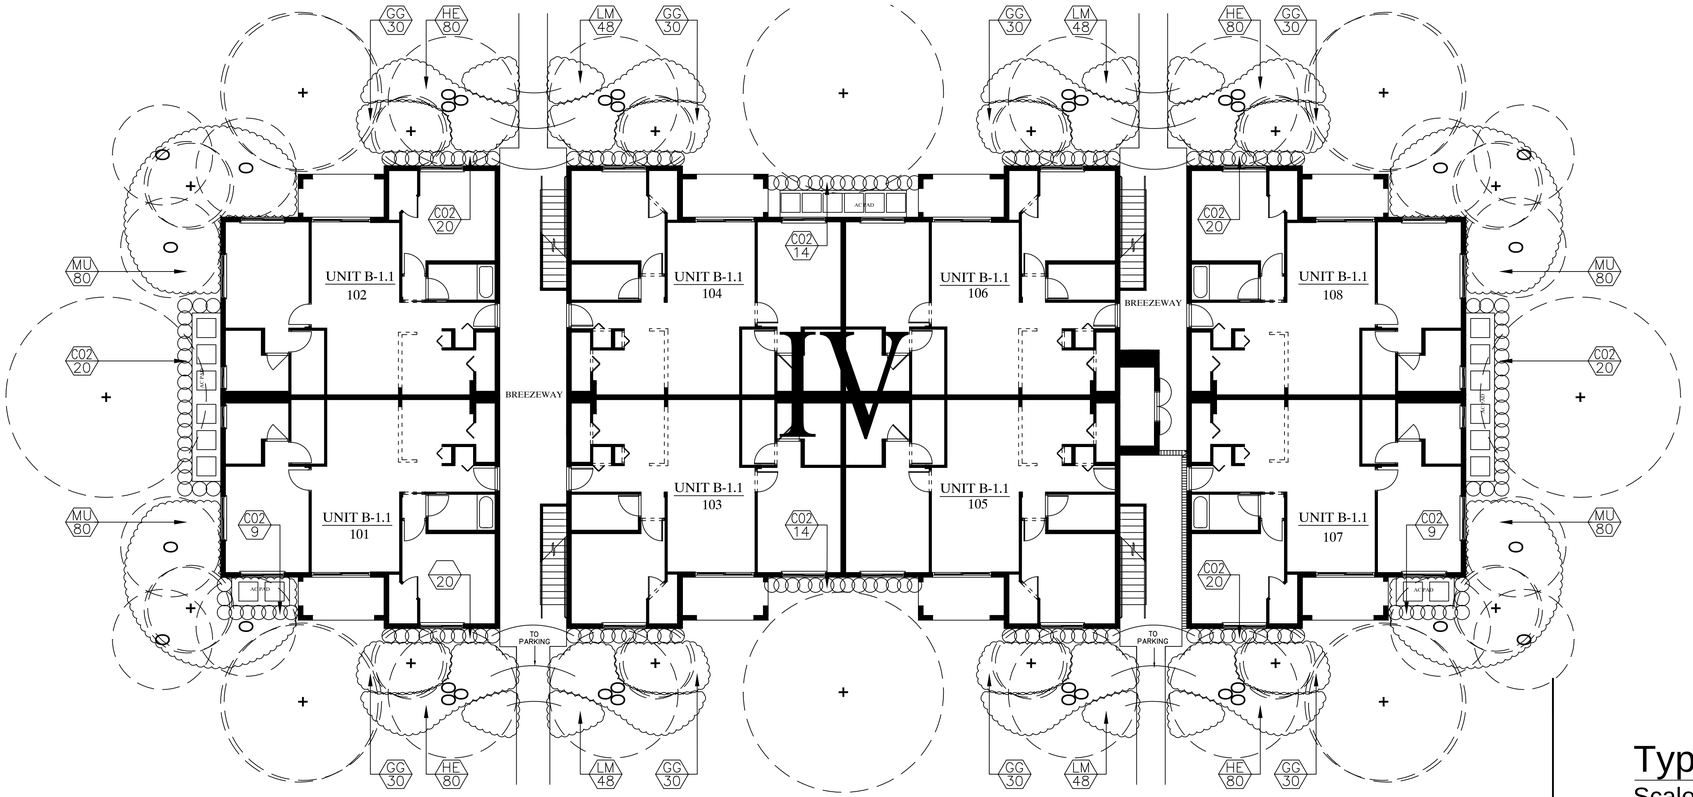

Plant List: Bldg. type 4

Date: 7/1/14
Project: Sheridan Station
Sheet #: LA-18
Bldg. # 3 & 9

* - Indicates native species
# - Indicates butterfly species
Plant Type - S/ shrub, GC/ ground cover, AC/ accent plant, H/ hedge
Note: **Quantities shown are for (2) two total type 4 buildings**

Shrubs / Ground Covers

Key	Type	Quan	Botanical/ COMMON NAME	Description
CO2	H/*	292	Conocarpus erectus	24"hgt.&spr
			GREEN BUTTON WOOD	24"o.c.
GG	S/#	480	Galphimia gracilis	24"hgt.x18"spr
			YELLOW THRYALLIS	24" o.c.
HE	GC/*	640	Hymenocallis latifolia	18"hgt.x spr
			SPIDER LILY	24" o.c.
LM	GC/#	384	Lantana montevidensis	1-gal. full
			PURPLE TRAILING LANTANA	12"o.c.
MU	S/*	640	Muhlenbergia capillaris	24"hgt. x 18"spr.
			Muhley Grass	24" o.c

Typical Building 4: Planting

Scale 1" : 10' - BLDG. #'s: 3 & 9

NOTE: INDICATES APPROXIMATE LOCATION OF TREES/PALMS. REFER TO SITE PLANTING QUADRANT PLANS FOR TREE/PALM SPECIES AND LOCATIONS. (TYP.)

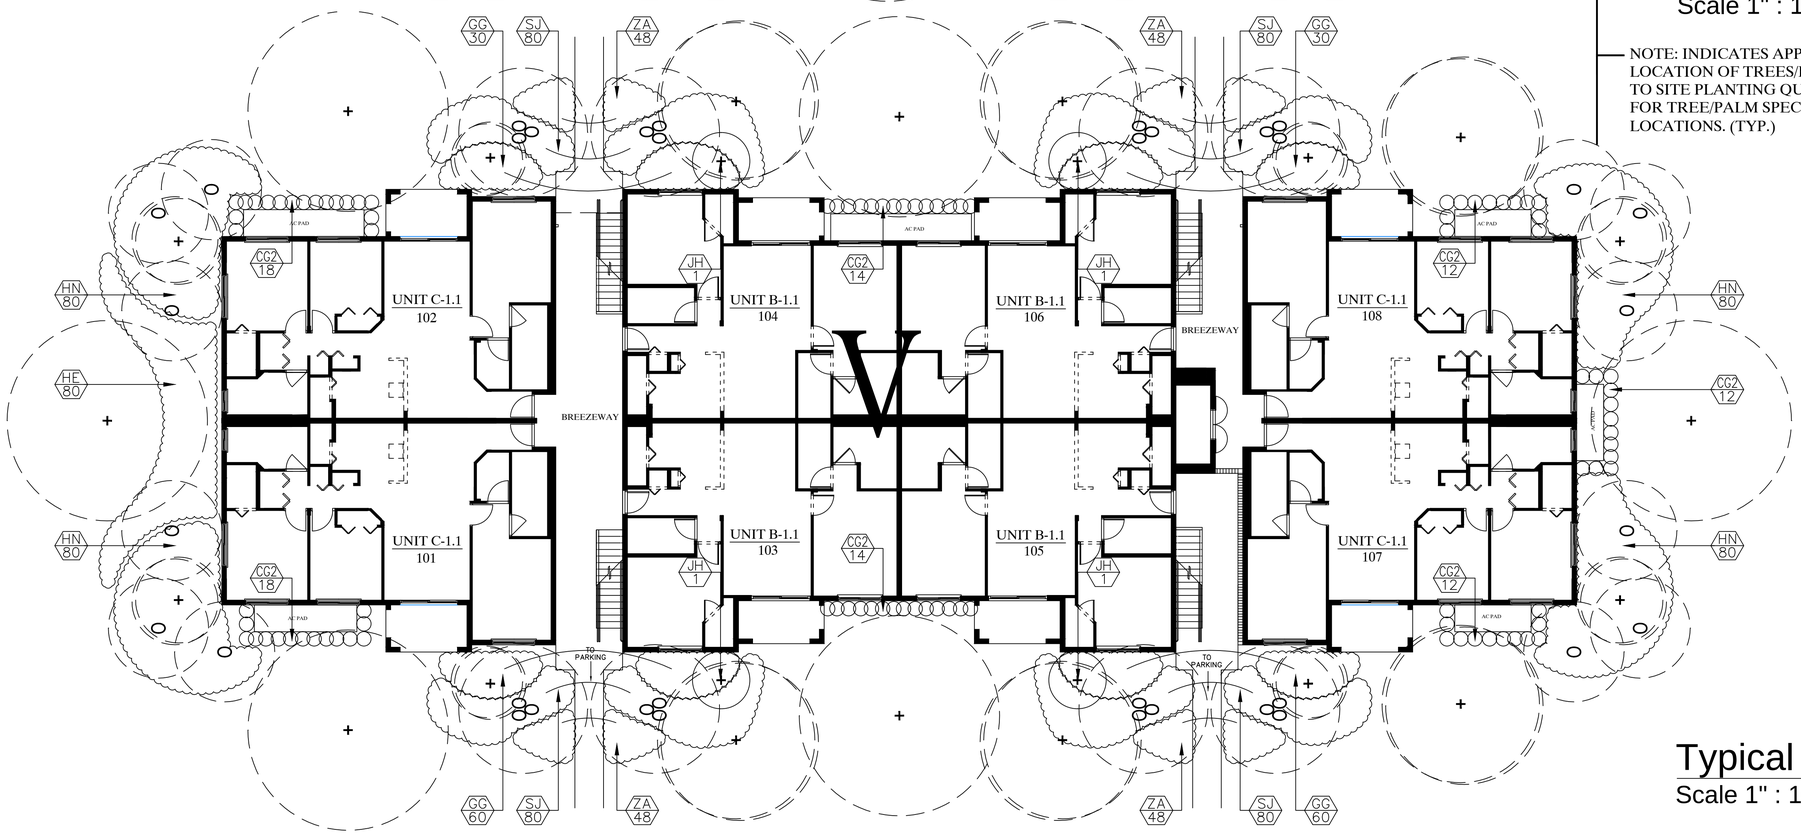

Plant List: Bldg. type 5

Date: 7/1/14
Project: Sheridan Station
Sheet #: LA-18
Bldg. # 4

* - Indicates native species
# - Indicates butterfly species
Plant Type - S/ shrub, GC/ ground cover, AC/ accent plant, H/ hedge
Note: **Quantities shown are for (1) one total type 5 buildings**

Shrubs / Ground Covers

Key	Type	Quan	Botanical/ COMMON NAME	Description
CG2	H	100	Clusia guttifera	24"hgt.x18"spr.
			SMALL LEAF CLUSIA	24" o.c.
GG	S/#	240	Galphimia gracilis	24"hgt.x18"spr
			YELLOW THRYALLIS	24" o.c.
HN	S/*/#	320	Hamelia patens	24"hgt.x 18"spr
			FIREBUSH	24" o.c.
SJ	GC/*/#	320	Stachylaphaeta jamaicensis	12".hgt. x spr
			DWARF BLUE PORTERWEED	12" o.c.
ZA	S/*	192	Zamia pumila	14" hgt. x spr.
			COONTIE	18" o.c.

Typical Building 5: Planting

Scale 1" : 10' - BLDG. #: 4

REVISIONS

1. Rev. 1 07-01-2014 REVISED AS PER ROUND 1 TAC COMMENTS
2. Rev. 2 08-18-2014 REVISED AS PER ROUND 2 TAC COMMENTS
3. Rev. 3 09-10-2014 REVISED AS PER ROUND 3 TAC COMMENTS & PARK LANDSCAPE VALUE ENGINEERING
4. Rev. 4 11-13-2014 GENERAL PARK REVISIONS AS PER COORDINATION W/ CITY STAFF

Sheridan Station
A Transit Oriented Development
Hollywood, Florida

SEAL

GEORGE ALEX KNIGHT, ASLA
FL. LANDSCAPE ARCHITECT
FL. REG. NO. 949

aK

ALEX KNIGHT
FL. REG. 949
LANDSCAPE ARCHITECTURE AND PLANNING
11843 SW 7th STREET
PEMBROKE PINES, FL 33025
TELEPHONE 786-216-3033
E-MAIL akdesign22@aol.com

ALL IDEAS, DESIGNS AND PLANS INDICATED OR REPRESENTED BY THIS DRAWING ARE OWNED BY AND ARE THE EXCLUSIVE PROPERTY OF ALEX KNIGHT, INC., AND WERE CREATED, EVOLVED AND DEVELOPED FOR USE IN AND IN CONJUNCTION WITH THE PROJECT THEREIN REFERENCED. NO SUCH IDEAS, DESIGNS AND PLANS SHALL BE USED OR DISCLOSED TO ANY PERSON, FIRM OR CORPORATION FOR ANY PURPOSE WHATSOEVER WITHOUT THE WRITTEN PERMISSION OF ALEX KNIGHT, INC.

TITLE: Typical Buildings 4 & 5

DATE: 07-01-2014

SCALE: 1" = 10'

DRAWING NO.: LA-19

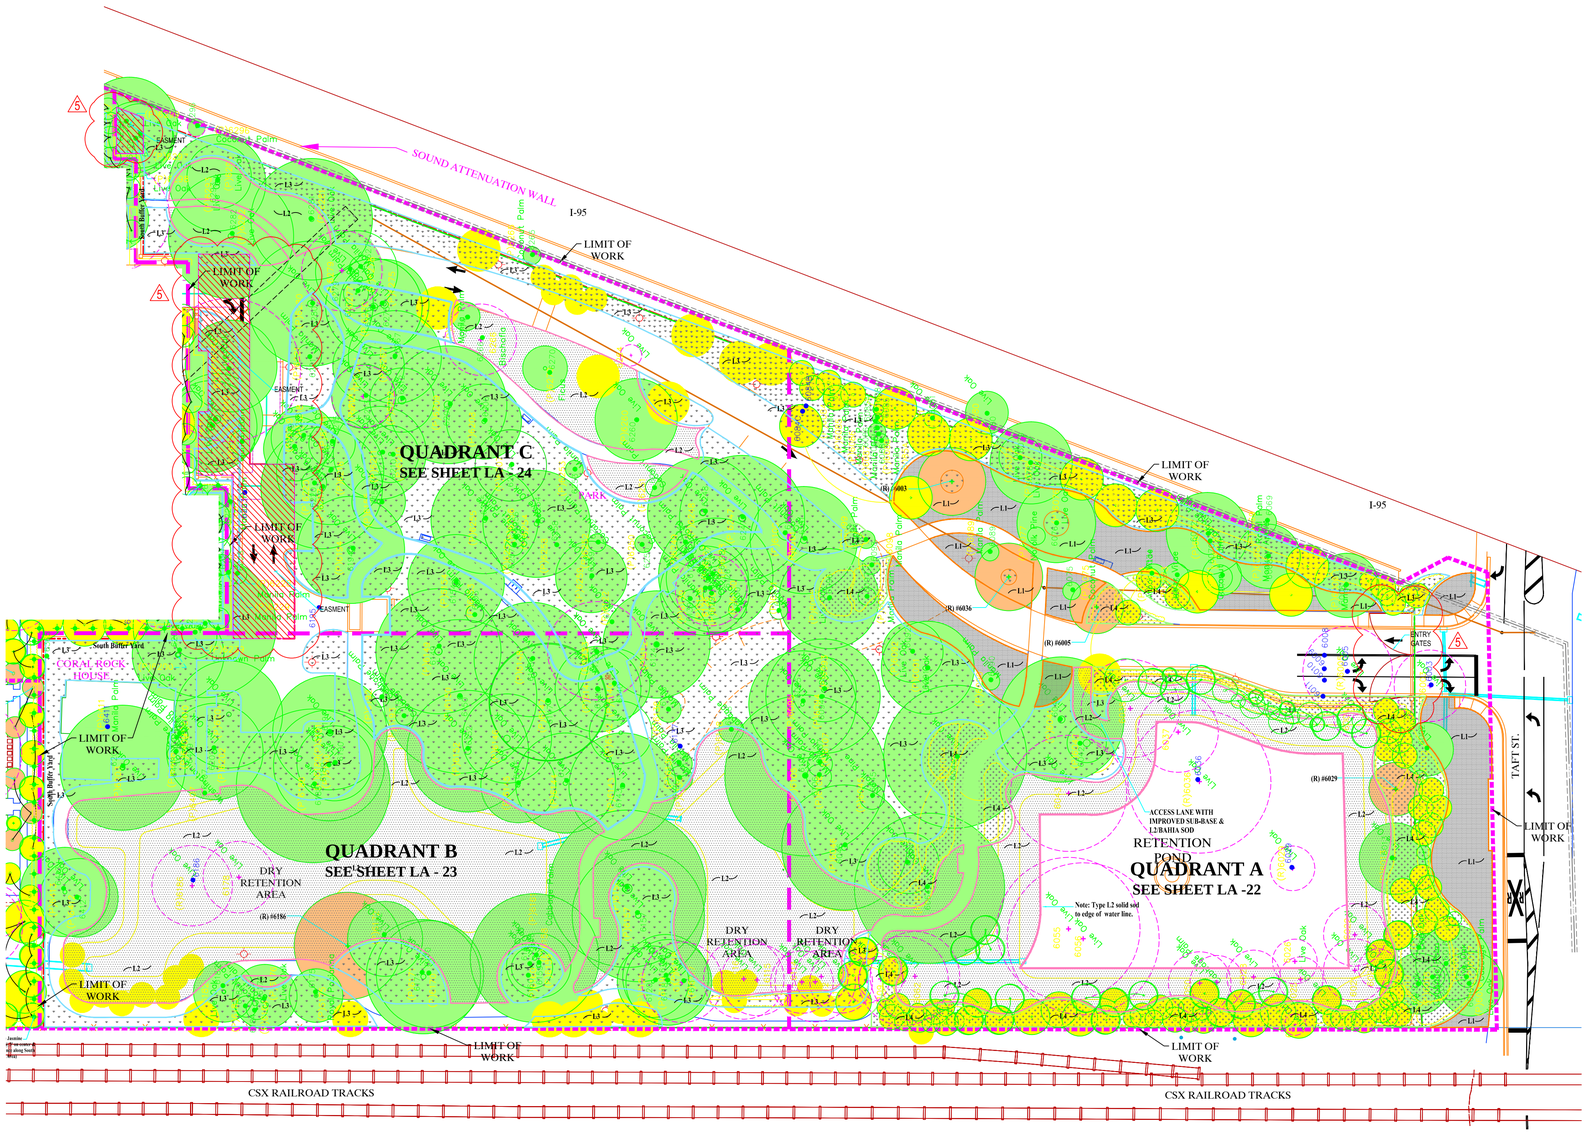

LEGEND

- Preserved Trees
- Relocated Trees
- New Trees

OVERALL PARK SITE PLANTING

REVISIONS

1. Rev. 1 07-01-2014 REVISED AS PER ROUND 1 TAC COMMENTS
2. Rev. 2 08-18-2014 REVISED AS PER ROUND 2 TAC COMMENTS
3. Rev. 3 09-10-2014 REVISED AS PER ROUND 3 TAC COMMENTS & PARK LANDSCAPE VALUE ENGINEERING
4. Rev. 4 11-13-2014 GENERAL PARK REVISIONS AS PER COORDINATION W/ CITY STAFF
5. Rev. 5 1-15-2015 ADDED PARK MAIN ENTRY GATES & NORTH PROPERTY LINE EASEMENT

Sheridan Station
A Transit Oriented Development
Hollywood, Florida

SEAL

GEORGE ALEX KNIGHT, ASLA
FL. LANDSCAPE ARCHITECT
FL. REG. NO. 949

ALEX KNIGHT
FL. REG. 949
LANDSCAPE ARCHITECTURE AND PLANNING
11843 SW 7th STREET
PEMBROKE PINES, FL 33025
TELEPHONE 786-216-3033
E-MAIL akdesign22@aol.com

ALL IDEAS, DESIGNS AND PLANS INDICATED OR REPRESENTED BY THIS DRAWING ARE OWNED BY AND ARE THE EXCLUSIVE PROPERTY OF ALEX KNIGHT, INC., AND WERE CREATED, EVOLVED AND DEVELOPED FOR USE IN AND IN CONJUNCTION WITH THE PROJECT THEREIN REFERENCED. NO SUCH IDEAS, DESIGNS AND PLANS SHALL BE USED OR DISCLOSED TO ANY PERSON, FIRM OR CORPORATION FOR ANY PURPOSE WHATSOEVER WITHOUT THE WRITTEN PERMISSION OF ALEX KNIGHT, INC.

TITLE: Overall Park Site Planting

DATE: 07-01-2014

SCALE: 1" = 40'

DRAWING NO.: LA-20

Plant List:

Park Site Quad A

Date: 10/172014
Project: Sheridan Park
Sheet #: LP-8 / Quad A
DT / Drought Tol. - ***high, **moderate, *low

TREES:

Key	Native	DT	Quan	Botanical/ COMMON NAME	Description
CB	N	***	9	Cordia boissieri WHITE GEIGER TREE	8'-10' hgt x 5' spr 45-gal.
CE1	Y	***	15	Conocarpus erectus SILVER BUTTONWOOD	5'hgt.x 4'spr. FG muti trk
CL	N	***	6	Cordia Lutea YELLOW GEIGER TREE	8'hgt x 5' spr FG
CO1	Y	***	7	Conocarpus erectus GREEN BUTTONWOOD	8'-10'hgt x 5'spr FG full to ground
QV2	Y	***	12	Quercus virginiana LIVE OAK	12'hgt x 6' spr 2.5" cal roots grower plus
TD	Y	***	29	Taxodium distichum BALD CYPRESS	8'-10" hgt 1 ½" cal.FG

PALMS:

Key	Native	DT	Quan	Botanical/ COMMON NAME	Description
SP	Y	***	42	Sabal palmetto SABAL PALM	10',14'18' CT FG booted

(Note: provide 3 staggered hgt's at each building corner & no hurricane cut)

SHRUBS / GROUND COVERS / ACCENT PLANTS:

Key	Native	Dr.Tol.	Quan	Botanical/ COMMON NAME	Description
AE2	Y	***	70	Ardisia escalloniodes MARLBERRY	24" hgt x 18" spr 24" o.c.
BG	N	**	8	Bauhinia galpinii RED ORCHID BUSH	6' hgt. std
CO2	Y	***	90	Conocarpus erectus GREEN BUTTON WOOD	24" hgt x spr 36" o.c. Full to ground
HE	Y	***	840	Hymenocallis latifolia SPIDER LILY	12"hgt x spr 24" o.c.
HP	Y	***	750	Hamelia patens FIREBUSH	20"hgt.x 16"sp 24"o.c.
LD	Y	***	640	Lantana depressa YELLOW PINELAND LANTANA	10"hgt.x spr.full 12"o.c.
MU	Y	***	720	Muhlenbergia capillaries MUHLY GRASS	24"hgt x spr 36" o.c.
NE	Y	***	1035	Nepholepis exaltata SWORD FERN	12"hgt x spr 24" o.c.
PN	Y	***	950	Psychotria nervosa SHINY LEAF WILD COFFEE	24" spr x 18"spr 24" o.c.
SJ	Y	***	540	Stachylaphaeta jamaicensis DWARF PORTERWEED	16"hgt x spr 24" o.c. blue flower
TA	Y	***	150	Trachelospermum asiaticum 'Minima' JASMINE MINIMA	6"hgt x 12"spr 24" o.c.
TF	Y	***	580	Tripsacum floridana DWARF FAKAHATCHEE	24"hgt 36"o.c. full

Sod: See key legend

General Planting Notes:

- The City Landscape Reviewer must be notified prior to any changes In approved landscape materials.
- Plant material shall not be planted into root balls of trees and palms.
- All plant material shall be Florida Grade #1 or better.
- All landscaped areas shall receive 100% coverage/ 50% overlap by means of an automatic underground irrigation system. A rain sensor is to be provided.
- Tops of root balls (the base of truck flare) or root systems of trees, palms, Shrubs and ground cover shall at or slightly above grade at the time of Landscape inspection, but not to exceed 10% above final grade.
- Topsoil shall be clean and reasonably free of construction debris, weeds, rocks, and noxious pests and disease. The following soils shall apply:

- PLANTING SOILS:
  TOPSOIL - Topsoil shall be a 50-50 prepared mix, 50% muck and 50% fine sand thoroughly mixed with a commercial shredder/ blender or equivalent. It shall be suitable for ornamental plant growth and free from clods, stiff clay, hardpan, gravel, subsoil, brush, large roots, refuse or other deleterious materials, and of uniform quality. Min 3" topsoil depth shall be required throughout.
  PLANTING SOIL - Planting soil for backfill shall be 50% existing native topsoil and 50% prepared backfill (1/3 muck, 1/3 Canadian peat, 1/3 fine sand). It shall be suitable for ornamental plant growth and free from clods, stiff clay, hardpan, gravel, subsoil, brush, large roots, refuse or other deleterious materials, and of uniform quality.
  PALM SOIL - Palm planting soil shall be 50% existing native top soil and 50% prepared backfill mix (2/3 course sand, 1/3 Canadian peat). Final specifications for soil conditioners and soil backfill mixtures shall be called out by the Landscape Architect and shall be appropriate for the plant species and micro environmental conditions indigenous to the job site.

- Mulch: See key legend this sheet for mulch types. Min of 3" layer is required.
- All tree/ palm, shrub and ground cover soil is to be amended with a soil moisturizer (Terra-sorb or approve equal) installed as per manufact. Instructions.

REVISIONS

1. Rev. 1 07-01-2014 REVISED AS PER ROUND 1 TAC COMMENTS
2. Rev. 2 08-18-2014 REVISED AS PER ROUND 2 TAC COMMENTS
3. Rev. 3 09-10-2014 REVISED AS PER ROUND 3 TAC COMMENTS & PARK LANDSCAPE VALUE ENGINEERING
4. Rev. 4 11-13-2014 GENERAL PARK REVISIONS AS PER COORDINATION W/ CITY STAFF

Sheridan Station
A Transit Oriented Development
Hollywood, Florida

SEAL

GEORGE ALEX KNIGHT, ASLA
FL. LANDSCAPE ARCHITECT
FL. REG. NO. 949

ALEX KNIGHT
FL. REG. 949
LANDSCAPE ARCHITECTURE AND PLANNING

11843 SW 7th STREET
PEMBROKE PINES, FL 33025

TELEPHONE 786-216-3033
E-MAIL akdesign22@aol.com

ALL IDEAS, DESIGNS AND PLANS INDICATED OR REPRESENTED BY THIS DRAWING ARE OWNED BY AND ARE THE EXCLUSIVE PROPERTY OF ALEX KNIGHT, INC., AND WERE CREATED, EVOLVED AND DEVELOPED FOR USE IN AND IN CONJUNCTION WITH THE PROJECT THEREIN REFERENCED. NO SUCH IDEAS, DESIGNS AND PLANS SHALL BE USED OR DISCLOSED TO ANY PERSON, FIRM OR CORPORATION FOR ANY PURPOSE WHATSOEVER WITHOUT THE WRITTEN PERMISSION OF ALEX KNIGHT, INC.

TITLE: Planting List - Park Site

DATE: 07-01-2014

SCALE: N.T.S.

DRAWING NO.: LA-21

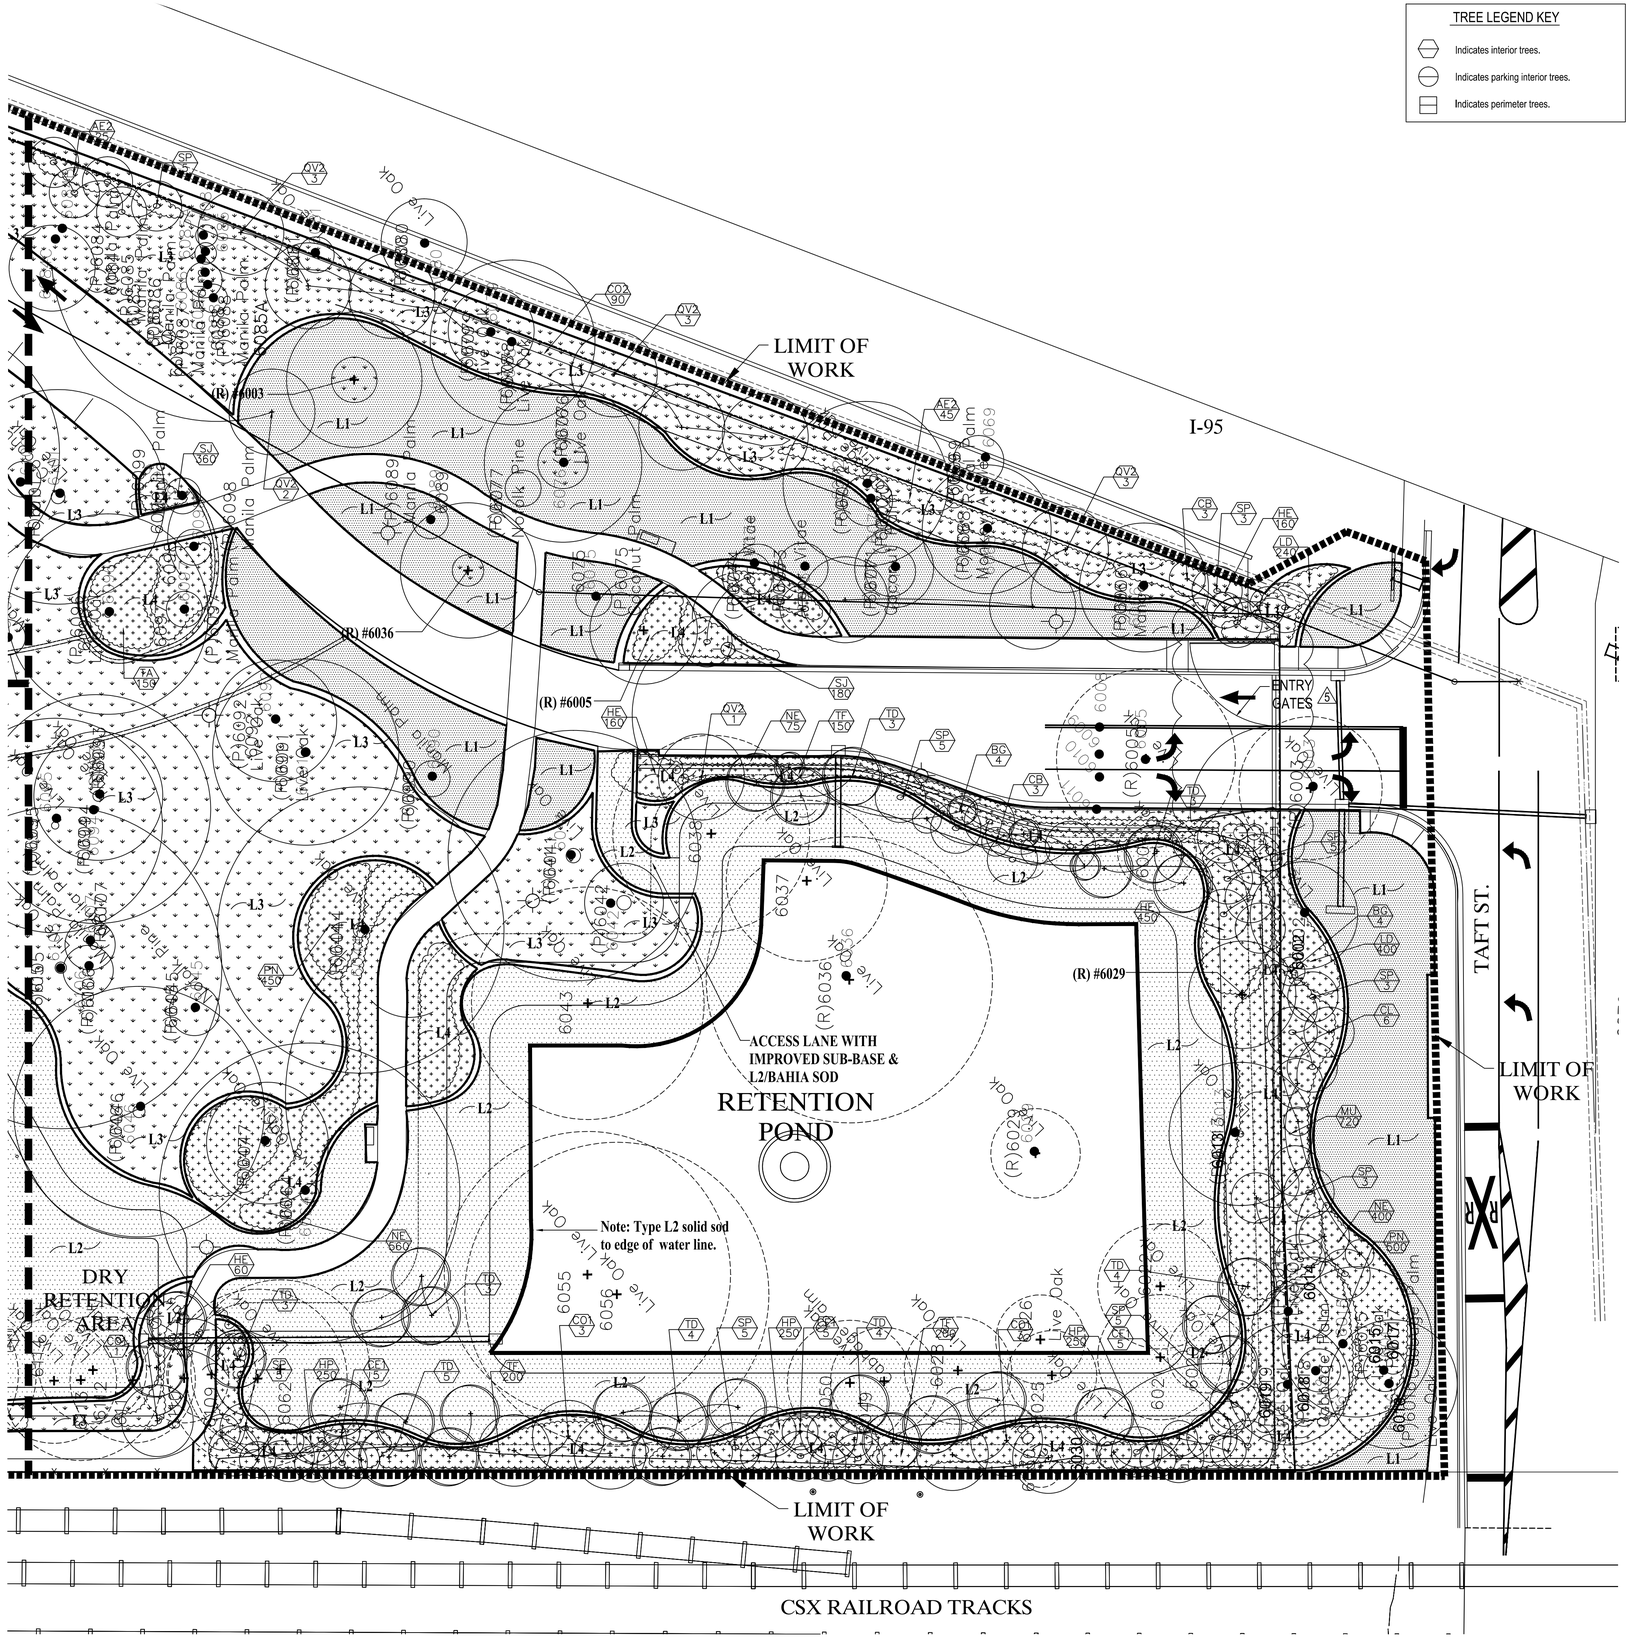

TREE LEGEND KEY

- Indicates interior trees.
- Indicates parking interior trees.
- Indicates perimeter trees.

General Planting Notes:

- The City Landscape Reviewer must be notified prior to any changes In approved landscape materials.
- Plant material shall not be planted into root balls of trees and palms.
- All plant material shall be Florida Grade #1 or better.
- All landscaped areas shall receive 100% coverage/ 50% overlap by means of an automatic underground irrigation system. A rain sensor is to be provided.
- Tops of root balls (the base of truck flare) or root systems of trees, palms, Shrubs and ground cover shall at or slightly above grade at the time of Landscape inspection, but not to exceed 10% above final grade.
- Topsoil shall be clean and reasonably free of construction debris, weeds, rocks, and noxious pests and disease. The following soils shall apply:

- PLANTING SOILS:
  TOPSOIL - Topsoil shall be a 50-50 prepared mix, 50% muck and 50% fine sand thoroughly mixed with a commercial shredder/ blender or equivalent. It shall be suitable for ornamental plant growth and free from clods, stiff clay, hardpan, gravel, subsoil, brush, large roots, refuse or other deleterious materials, and of uniform quality. Min 3" topsoil depth shall be required throughout.
  PLANTING SOIL - Planting soil for backfill shall be 50% existing native topsoil and 50% prepared backfill (1/3 muck, 1/3 Canadian peat, 1/3 fine sand). It shall be suitable for ornamental plant growth and free from clods, stiff clay, hardpan, gravel, subsoil, brush, large roots, refuse or other deleterious materials, and of uniform quality.
  PALM SOIL - Palm planting soil shall be 50% existing native top soil and 50% prepared backfill mix (2/3 course sand, 1/3 Canadian peat). Final specifications for soil conditioners and soil backfill mixtures shall be called out by the Landscape Architect and shall be appropriate for the plant species and micro environmental conditions indigenous to the job site.

- Mulch: See key legend this sheet for mulch types. Min of 3" layer is required.
- All tree/ palm, shrub and ground cover soil is to be amended with a soil moisturizer (Terra-sorb or approve equal) installed as per manufact. Instructions.

Note: See sheets LA-2, 3, & 4 for existing tree disposition lists (trees to be preserved, relocated, or removed)

Key Legend:

(P) - Indicates existing tree to be preserved

(R) - Indicates an existing tree/palm to be relocated

(RP) - Indicates approximate distance area of root pruning (preserved and relocated), arborist to determine final distance in the field

- **L1 - Indicates areas of St. Augustine 'Palmetto' solid sod**
- **L2 - Indicates areas of Bahia Sod**
- **L3 - Indicates areas of native on-site recycled Oak mulch.**
- **L4 - Indicates areas of new plantings.**

Note: All planting beds and tree saucers are to be mulched with sterilized Melaleuca mulch or approved equal as required/ min 3" deep (after initial watering-in)

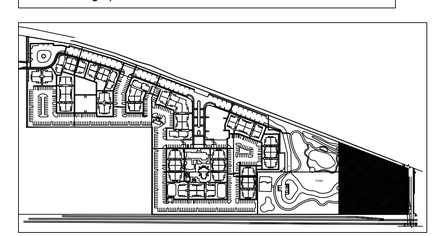

N KEY PLAN

Plant List: Quad A

Date: 7/01/2014
Project: Sheridan Station
Sheet #: LA- 22 / Quad A

DT / Drought Tol. - ***high, **moderate, *low

TREES:

Key	Native	DT	Quan	Botanical/ COMMON NAME	Description
CB	N	***	9	Cordia boissieri WHITE GEIGER TREE	8'-10' hgt x 5' spr 45-gal.
CE1	Y	***	15	Conocarpus erectus SILVER BUTTONWOOD	8'hgt.x 5'spr. FG muti trk
CL	N	***	6	Cordia Lutea YELLOW GEIGER TREE	12'hgt x 5' spr 2.5" cal FG
CO1	Y	***	7	Conocarpus erectus GREEN BUTTONWOOD	12'-14'hgt x 6'spr FG full to ground
QV2	Y	***	12	Quercus virginiana LIVE OAK	12'hgt x 6' spr 2.5" cal roots grower plus
TD	Y	***	29	Taxodium distichum BALD CYPRESS	12'-16' hgt FG

PALMS:

Key	Native	DT	Quan	Botanical/ COMMON NAME	Description
SP	Y	***	42	Sabal palmetto SABAL PALM	10',14'18' CT FG booted

(Note: provide 3 staggered hgt's at each building corner & no hurricane cut)

SHRUBS / GROUND COVERS / ACCENT PLANTS:

Key	Native	Dr.Tol.	Quan	Botanical/ COMMON NAME	Description
AE2	Y	***	70	Ardisia escalloniodes MARLAERRY	24" hgt x 18" spr 24" o.c.
BG	N	***	8	Bauhinia galAinii RED ORCHID BUSH	15 gal std. 6' hgt.
CO2	Y	***	90	Conocarpus erectus GREEN BUTTON WOOD	4'-6' hgt x 3'spr 3' o.c. Full to ground
HE	Y	***	840	Hymenocallis latifolia SPIDER LILY	18"hgt x spr 24" o.c.
HP	Y	***	750	Hamelia patens FIREBUSH	24"hgt.x 20"sp 24"o.c.
LD	Y	***	640	Lantana depressa YELLOW PINELAND LANTANA	10"hgt.x spr.full 12"o.c.
MU	Y	***	720	Muhlenbergia capillaries MUHLY GRASS	24"hgt x spr 36" o.c.
NE	Y	***	1035	Nepholepis exaltata SWORD FERN	12"-14"hgt x spr 24" o.c.
PN	Y	***	950	Psychotria nervosa SHINY LEAF WILD COFFEE	24" spr x 18"spr 24" o.c.
SJ	Y	***	540	Stachylaphaeta jamaicensis DWARF PORTERWEED	16"hgt x spr 24" o.c. blue flower
TA	Y	***	150	Trachelospermum asiaticum 'Minima' 6"hgt x 12"spr JASMINE MINIMA	24" o.c.
TF	Y	***	580	Tripsacum floridana DWARF FAKAHATCHEE	24"hgt 36"o.c. full

Sod: See key legend

REVISIONS

1. Rev. 1 07-01-2014 REVISED AS PER ROUND 1 TAC COMMENTS
2. Rev. 2 08-18-2014 REVISED AS PER ROUND 2 TAC COMMENTS
3. Rev. 3 09-10-2014 REVISED AS PER ROUND 3 TAC COMMENTS & PARK LANDSCAPE VALUE ENGINEERING
4. Rev. 4 11-13-2014 GENERAL PARK REVISIONS AS PER COORDINATION W/ CITY STAFF
5. Rev. 5 1-15-2015 ADDED PARK MAIN ENTRY GATES & NORTH PROPERTY LINE EASEMENT

Sheridan Station
A Transit Oriented Development
Hollywood, Florida

SEAL

GEORGE ALEX KNIGHT, ASLA
FL. LANDSCAPE ARCHITECT
FL. REG. NO. 949

ALEX KNIGHT
FL. REG. 949
LANDSCAPE ARCHITECTURE AND PLANNING
11843 SW 7th STREET
PEMBROKE PINES, FL 33025
TELEPHONE 786-216-3033
E-MAIL akdesign22@aol.com

ALL IDEAS, DESIGNS AND PLANS INDICATED OR REPRESENTED BY THIS DRAWING ARE OWNED BY AND ARE THE EXCLUSIVE PROPERTY OF ALEX KNIGHT, INC., AND WERE CREATED, EVOLVED AND DEVELOPED FOR USE IN AND IN CONJUNCTION WITH THE PROJECT THEREIN REFERENCED. NO SUCH IDEAS, DESIGNS AND PLANS SHALL BE USED OR DISCLOSED TO ANY PERSON, FIRM OR CORPORATION FOR ANY PURPOSE WHATSOEVER WITHOUT THE WRITTEN PERMISSION OF ALEX KNIGHT, INC.

TITLE: Quadrant A Park Site Planting

DATE: 07-01-2014

SCALE: 1" = 20'

DRAWING NO.: LA-22

QUADRANT A: PARK SITE PLANTING

TREE LEGEND KEY

- Indicates interior trees.
- Indicates parking interior trees.
- Indicates perimeter trees.

General Planting Notes:

- The City Landscape Reviewer must be notified prior to any changes In approved landscape materials.
- Plant material shall not be planted into root balls of trees and palms.
- All plant material shall be Florida Grade #1 or better.
- All landscaped areas shall receive 100% coverage(50% overlap by means of an automatic underground irrigation system. A rain sensor is to be provided.
- Tops of root balls (the base of truck flare) or root systems of trees, palms, Shrubs and ground cover shall at or slightly above grade at the time of Landscape inspection, but not to exceed 10% above final grade.
- Topsoil shall be clean and reasonably free of construction debris, weeds, rocks, and noxious pests and disease. The following soils shall apply:

- PLANTING SOILS:
  TOPSOIL - Topsoil shall be a 50-50 prepared mix, 50% muck and 50% fine sand thoroughly mixed with a commercial shredder/ blender or equivalent. It shall be suitable for ornamental plant growth and free from clods, stiff clay, hardpan, gravel, subsoil, brush, large roots, refuse or other deleterious materials, and of uniform quality. Min 3' topsoil depth shall be required throughout.
  PLANTING SOIL - Planting soil for backfill shall be 50% existing native topsoil and 50% prepared backfill (1/3 muck, 1/3 Canadian peat, 1/3 fine sand). It shall be suitable for ornamental plant growth and free from clods, stiff clay, hardpan, gravel, subsoil, brush, large roots, refuse or other deleterious materials, and of uniform quality.
  PALM SOIL - Palm planting soil shall be 50% existing native top soil and 50% prepared backfill mix (2/3 course sand, 1/3 Canadian peat). Final specifications for soil conditioners and soil backfill mixtures shall be called out by the Landscape Architect and shall be appropriate for the plant species and micro environmental conditions indigenous to the job site.

- Mulch: See key legend this sheet for mulch types. Min of 3" layer is required.
- All tree/ palm, shrub and ground cover soil is to be amended with a soil moisturizer (Terra-sorb or approve equal) installed as per manufact. Instructions.

REVISIONS

1. Rev. 1 07-01-2014 REVISED AS PER ROUND 1 TAC COMMENTS
2. Rev. 2 08-18-2014 REVISED AS PER ROUND 2 TAC COMMENTS
3. Rev. 3 09-10-2014 REVISED AS PER ROUND 3 TAC COMMENTS & PARK LANDSCAPE VALUE ENGINEERING
4. Rev. 4 11-13-2014 GENERAL PARK REVISIONS AS PER COORDINATION W/ CITY STAFF

Sheridan Station Transit Oriented Development
Hollywood, Florida

QUADRANT C
MATCH LINE SEE SHEET LA - 24

QUADRANT E
MATCH LINE SEE SHEET LA - 14

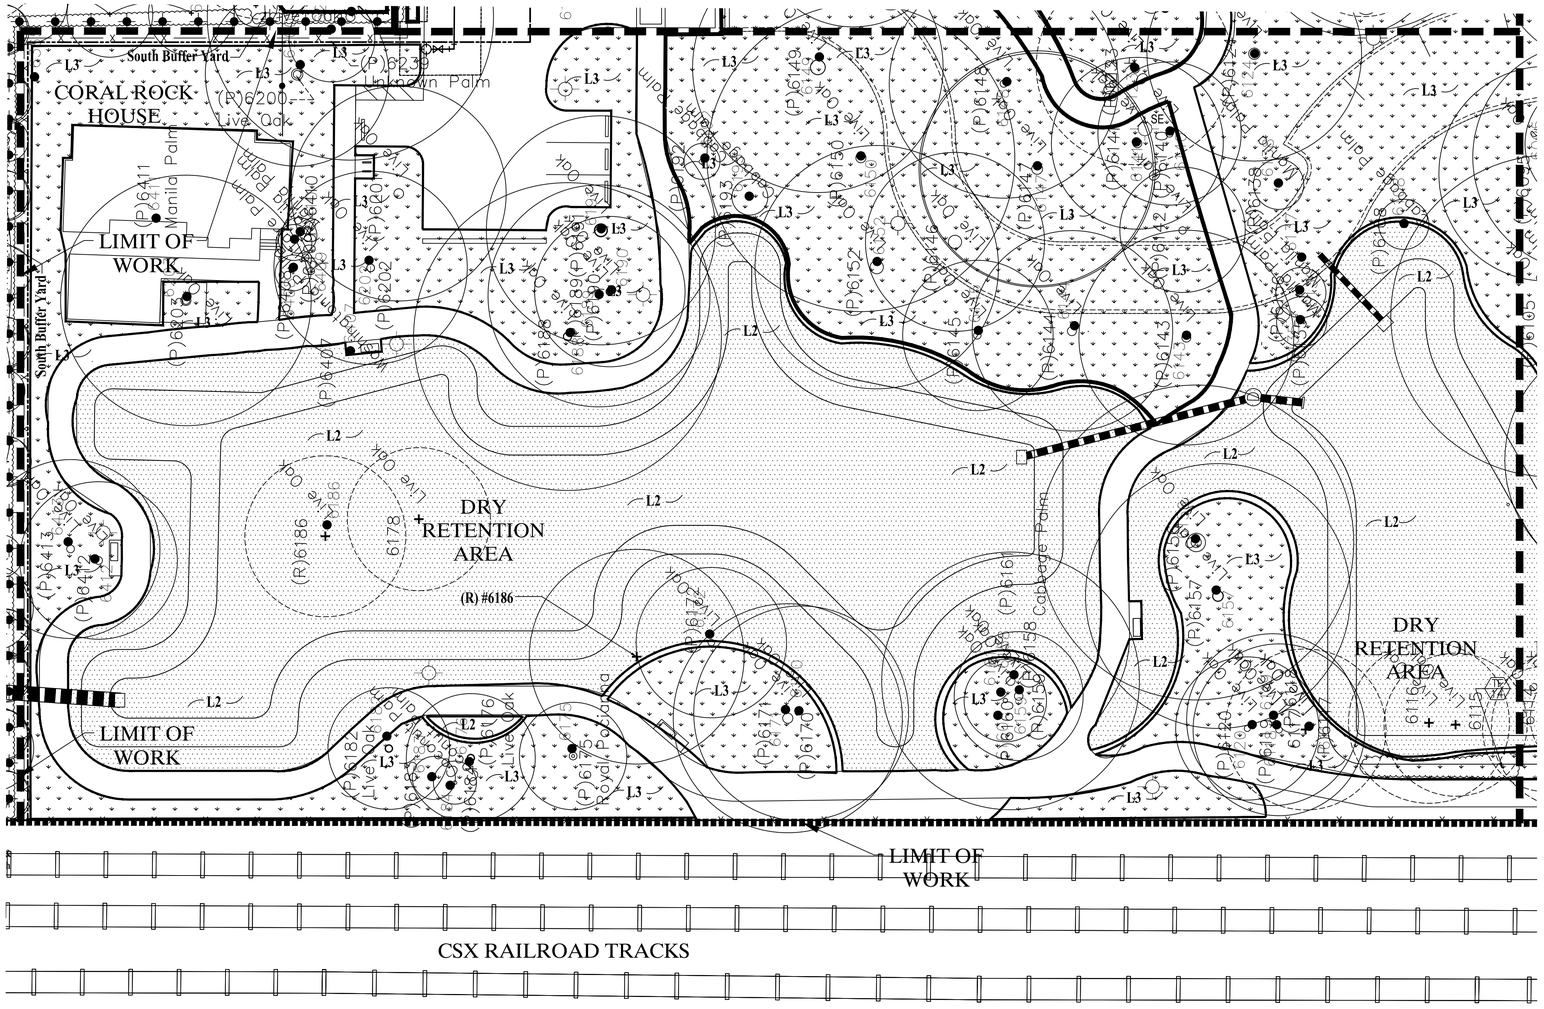

QUADRANT A
MATCH LINE SEE SHEET LA - 22

Key Legend:

(P) - Indicates existing tree to be preserved

(R) - Indicates an existing tree/palm to be relocated

(RP) - Indicates approximate distance area of root pruning (preserved and relocated), arborist to determine final distance in the field

- L1 - Indicates areas of St. Augustine 'Palmetto' solid sod
- L2 - Indicates areas of Bahia Sod
- L3 - Indicates areas of native on-site recycled Oak mulch.
- L4 - Indicates areas of new plantings.

Note: All planting beds and tree saucers are to be mulched with sterilized Melaleuca mulch or approved equal as required/ min 3" deep (after initial watering-in)

Note: See sheets LA-2, 3, & 4 for existing tree disposition lists (trees to be preserved, relocated, or removed)

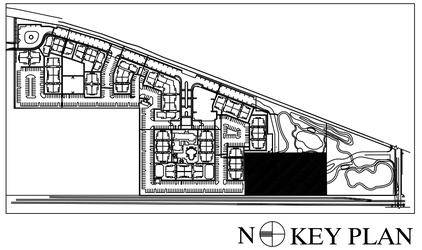

N KEY PLAN

QUADRANT B: PARK SITE PLANTING

SEAL

GEORGE ALEX KNIGHT, ASLA
FL. LANDSCAPE ARCHITECT
FL. REG. NO. 949

ALEX KNIGHT
FL. REG. 949
LANDSCAPE ARCHITECTURE AND PLANNING
11843 SW 7th STREET
PEMBROKE PINES, FL 33025
TELEPHONE 786-216-3033
E-MAIL akdesign22@aol.com

ALL IDEAS, DESIGNS AND PLANS INDICATED OR REPRESENTED BY THIS DRAWING ARE OWNED BY AND ARE THE EXCLUSIVE PROPERTY OF ALEX KNIGHT, INC., AND WERE CREATED, EVOLVED AND DEVELOPED FOR USE IN AND IN CONJUNCTION WITH THE PROJECT THEREIN REFERENCED. NO SUCH IDEAS, DESIGNS AND PLANS SHALL BE USED OR DISCLOSED TO ANY PERSON, FIRM OR CORPORATION FOR ANY PURPOSE WHATSOEVER WITHOUT THE WRITTEN PERMISSION OF ALEX KNIGHT, INC.

TITLE: Quadrant B Park Site Planting

DATE: 07-01-2014

SCALE: 1" = 20'

DRAWING NO.: LA-23

TREE LEGEND KEY

- Indicates interior trees.
- Indicates parking interior trees.
- Indicates perimeter trees.

General Planting Notes:

- The City Landscape Reviewer must be notified prior to any changes In approved landscape materials.
- Plant material shall not be planted into root balls of trees and palms.
- All plant material shall be Florida Grade #1 or better.
- All landscaped areas shall receive 100% coverage/ 50% overlap by means of an automatic underground irrigation system. A rain sensor is to be provided.
- Tops of root balls (the base of truck flare) or root systems of trees, palms, Shrubs and ground cover shall at or slightly above grade at the time of Landscape inspection, but not to exceed 10% above final grade.
- Topsoil shall be clean and reasonably free of construction debris, weeds, rocks, and noxious pests and disease. The following soils shall apply:

- PLANTING SOILS:
  TOPSOIL - Topsoil shall be a 50-50 prepared mix, 50% muck and 50% fine sand thoroughly mixed with a commercial shredder/ blender or equivalent. It shall be suitable for ornamental plant growth and free from clods, stiff clay, hardpan, gravel, subsoil, brush, large roots, refuse or other deleterious materials, and of uniform quality. Min 3" topsoil depth shall be required throughout.
  PLANTING SOIL - Planting soil for backfill shall be 50% existing native topsoil and 50% prepared backfill (1/3 muck, 1/3 Canadian peat, 1/3 fine sand). It shall be suitable for ornamental plant growth and free from clods, stiff clay, hardpan, gravel, subsoil, brush, large roots, refuse or other deleterious materials, and of uniform quality.
  PALM SOIL - Palm planting soil shall be 50% existing native top soil and 50% prepared backfill mix (2/3 course sand, 1/3 Canadian peat). Final specifications for soil conditioners and soil backfill mixtures shall be called out by the Landscape Architect and shall be appropriate for the plant species and micro environmental conditions indigenous to the job site.

- Mulch: See key legend this sheet for mulch types. Min of 3" layer is required.
- All tree/ palm, shrub and ground cover soil is to be amended with a soil moisturizer (Terra-sorb or approve equal) installed as per manufact. Instructions.

REVISIONS

1. Rev. 1 07-01-2014 REVISED AS PER ROUND 1 TAC COMMENTS
2. Rev. 2 08-18-2014 REVISED AS PER ROUND 2 TAC COMMENTS
3. Rev. 3 09-10-2014 REVISED AS PER ROUND 3 TAC COMMENTS & PARK LANDSCAPE VALUE ENGINEERING
4. Rev. 4 11-13-2014 GENERAL PARK REVISIONS AS PER COORDINATION W/ CITY STAFF
5. Rev. 5 1-15-2015 ADDED PARK MAIN ENTRY GATES & NORTH PROPERTY LINE EASEMENT

Sheridan Station
A Transit Oriented Development
Hollywood, Florida

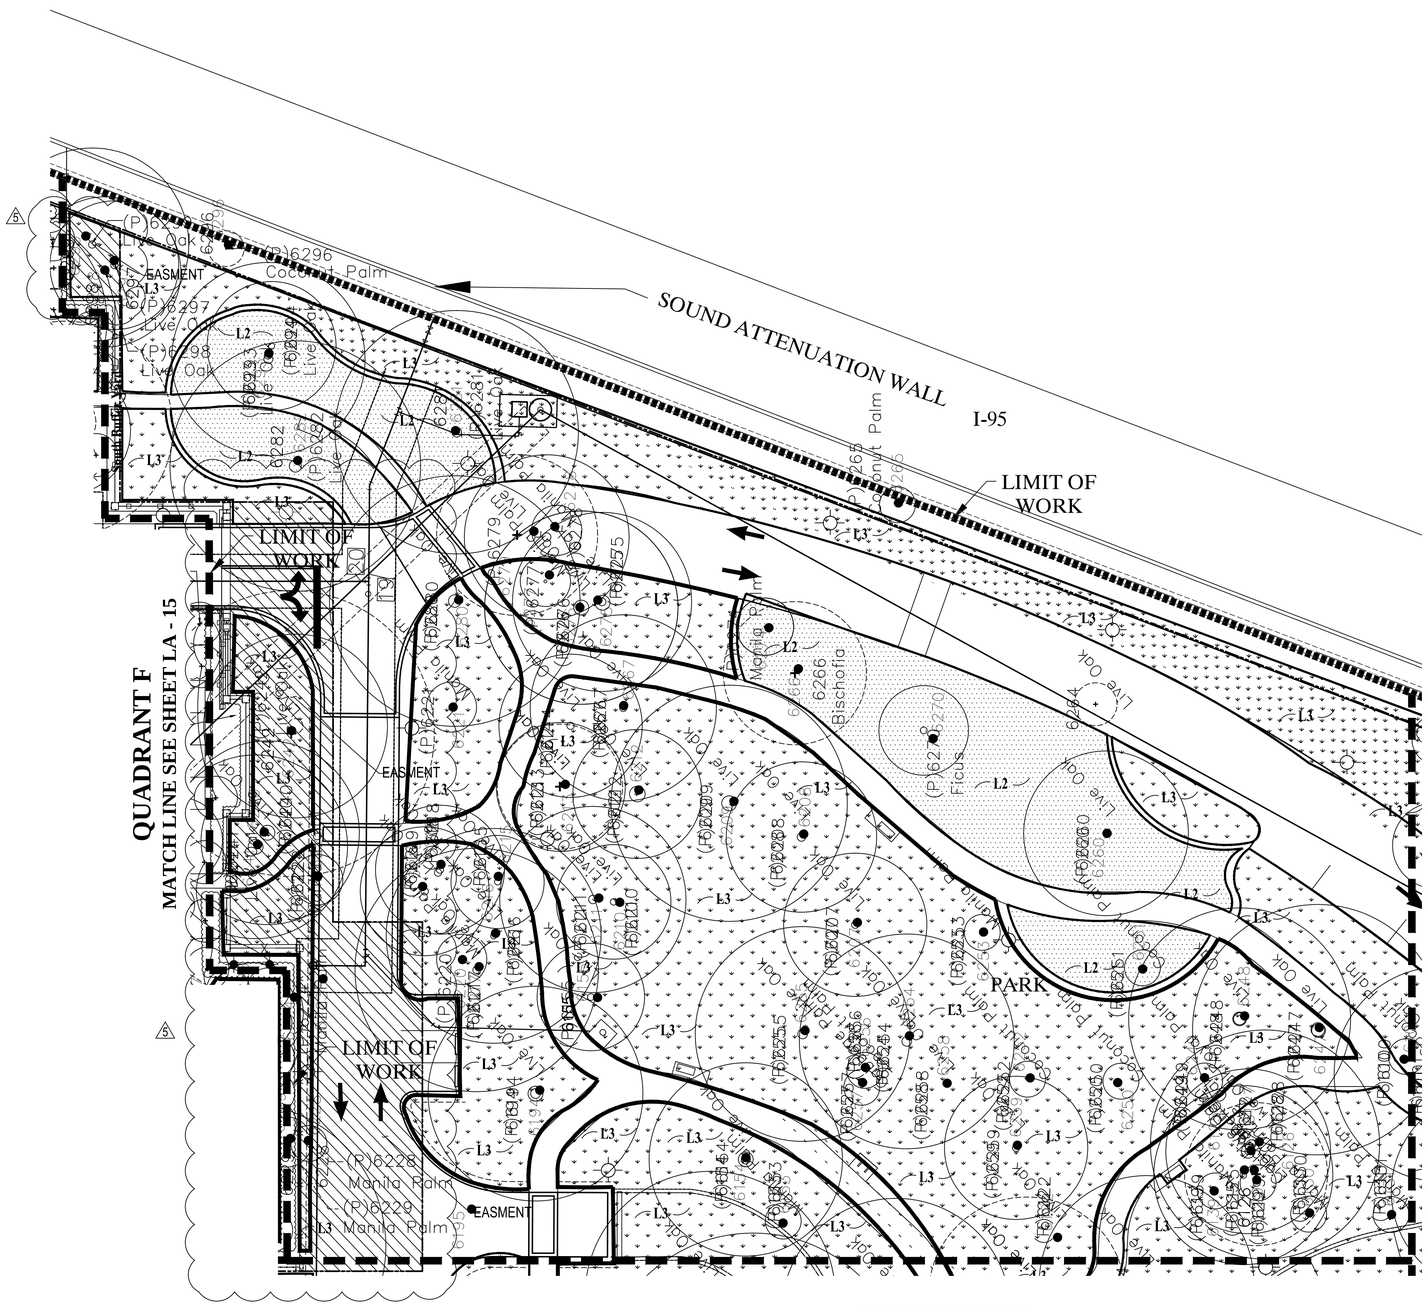

Key Legend:

(P) - Indicates existing tree to be preserved

(R) - Indicates an existing tree/palm to be relocated

(RP) - Indicates approximate distance area of root pruning (preserved and relocated), arborist to determine final distance in the field

- L1 - Indicates areas of St. Augustine 'Palmetto' solid sod
- L2 - Indicates areas of Bahia Sod
- L3 - Indicates areas of native on-site recycled Oak mulch.
- L4 - Indicates areas of new plantings.

Note: All planting beds and tree saucers are to be mulched with sterilized Melaleuca mulch or approved equal as required/ min 3" deep (after initial watering-in)

Note: See sheets LA-2, 3, & 4 for existing tree disposition lists (trees to be preserved, relocated, or removed)

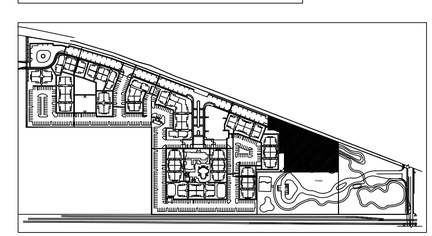

N KEY PLAN

QUADRANT C: PARK SITE PLANTING

SEAL

GEORGE ALEX KNIGHT, ASLA
FL. LANDSCAPE ARCHITECT
FL. REG. NO. 949

ALEX KNIGHT
FL. REG. 949
LANDSCAPE ARCHITECTURE AND PLANNING

11843 SW 7th STREET
PEMBROKE PINES, FL 33025

TELEPHONE 786-216-3033
E-MAIL akdesign22@aol.com

ALL IDEAS, DESIGNS AND PLANS INDICATED OR REPRESENTED BY THIS DRAWING ARE OWNED BY AND ARE THE EXCLUSIVE PROPERTY OF ALEX KNIGHT, INC., AND WERE CREATED, EVOLVED AND DEVELOPED FOR USE IN AND IN CONJUNCTION WITH THE PROJECT THEREIN REFERENCED. NO SUCH IDEAS, DESIGNS AND PLANS SHALL BE USED OR DISCLOSED TO ANY PERSON, FIRM OR CORPORATION FOR ANY PURPOSE WHATSOEVER WITHOUT THE WRITTEN PERMISSION OF ALEX KNIGHT, INC.

TITLE: Quadrant C Park Site Planting

DATE: 07-01-2014

SCALE: 1" = 20'

DRAWING NO.: LA-24

Planting Notes:
(see plant specifications and details for additional standards)

All plant material is to be Florida number 1 or better.
Planting plans shall take precedence over plant list in case of discrepancies.
Trees will be guaranteed for one year from date of acceptance. Shrubs will be guaranteed for three months from acceptance.
No Changes are to be made without prior consent of the Landscape Architect and Owner. Additions and/or deletions to plant material list will be issued through an authorized change order only.
All existing invasive plant material and other undesirables are to be removed as per the Landscape Codes.
All mechanical equipment including but not limited to A/C units, irrigation pumps, FPL transformers, lift stations, backflow preventers and pool pump/ equipment must be screened on three sides by continuous landscape hedging. Such hedging, at the time of installment, must be the greater of the following two options...6" higher than the equipment being screened or the height specified in the approved landscape plans. In addition, all trash dumpsters and trash compactors must receive landscape screening as per the Landscape Codes. The landscape contractor is to include the aforementioned material as part of their contract along with any additional site amenities (i.e. free standing planters, pots, saucers, trellis, etc.)
All bed areas will receive one application of pre-emergent weed killer, Surflan and Gallery (or equivalent) mixed according to manufacturers recommendations.
All trees and palms shall receive (12) Agriform tablets at time of planting.
All plantings shall be properly fertilized at the time of installation with at least a minimum of (25%) organic 6-6-6 with trace element or better fertilizer. Fertilizer is to be applied per manufacturer's recommendations.
Guying/ staking practices shall not permit nails, screws, wires, etc. to penetrate outer surface of tree or palm. Trees or palm rejected due to this practice shall be replaced with inspector on site.
Grow bags, burlap material, wire cages, and plastic straps shall be cut and removed from rootball.
Street trees shall be a minimum of twelve (12) feet overall height with a spread of six (6) feet and a minimum of four and one half (4 ½) feet clear trunk immediately after installation. No street trees shall be closer than twenty five (25) feet from street lights or overhead utility lines.
Small trees shall be a minimum of eight (8) feet.
Palms trees minimum twelve (12) feet o.a. hgt.
Trees at intersection must have a minimum six (6) feet of clear trunk.
Hedges shall be a minimum of two (2) feet overall height spaced 18" on center at time of installation.
Hedges, at time of installation, shall be planted with branches touching, so as to create a solid screen with no visual spaces between plants.
Ground covers should be planted with a minimum of (75%) coverage, with (100%) coverage within one year.
All trees and palms are to be placed in a location in accordance with the requirements of the City Engineer in order to accommodate location of utilities and drainage easements.
No palms shall be located closer than (1 1/2) time the average mature frond length for the species from street lights or overhead utility lines.
As required, root barriers will be installed on appropriate shade trees to protect the sidewalk and utilities from root damage. The root barrier shall be installed as per manufacturer's recommendations. Root barriers shall be installed for trees planted less than (5) feet from curbs & sidewalks.
All soils used shall be suitable for the intended plant material.
Landscape islands shall be filled with clean fill and topsoil to at least to top of curb.
100%, to the top of the curb, using clean 50/50 soil amended with horticultural acceptable organic material. The source of the topsoil shall be known to the applicant and shall be acceptable to the City.
Topsoil: topsoil shall be clean and free of construction debris, weeds, rocks, noxious pests and diseases. The topsoil for planting areas shall be ammended with horticultural acceptable organic material. The source of the topsoil shall be known to the applicant and shall be acceptable to the Landscape COdes.
The minimum topsoil depth shall be six (6) inches for for ground covers, flowers, shrubs and hedges.
Trees shall receive twelve (12) inches of topsoil around and beneath the rootball.
In addition, all planting holes shall be twice the size of the rootball and will be backfilled with clean 50/50 soil amended with horticultural acceptable organic material. Planting beds shall have the entire bed area loosened and mixed with clean 50/50 soil amended with horticultural acceptable organic material.
Native topsoil on the site shall be retained on-site and used when there is sufficient quantity to cover at least some of the onsite landscape areas at least (12") deep.
Use of organic mulches: A three (3) inch minimum thickness of approved organic mulch material, after initial watering, shall be installed in all landscaped areas not covered by buildings, pavement, sod, decorative stones, preserved areas and annual flower beds.
Every tree and palm shall have a ring of organic mulch at the base of no less 18" beyond its trunk in all directions. (No cypress mulch allowed)
Berms with hedges or trees shall be a minimum of four (4) feet in height, and shall have a hedge of a minimum of twenty four (24) inches in height; providing a minimum overall height of six feet.
The height of a berm shall be measured from the crown of the closest adjacent right of way.

Maintenance Requirements:

All owner's of the land parcel which pertains to the landscape plans herein, or their agents, shall be responsible for the maintenance of all landscaping. This includes but is not limited to mowing, pruning, fertilizing and maintaining all material on-site including abutting rights of way, swales, lakes, and canal banks.
Landscaping shall be maintained in a good condition so as to present a healthy, neat and orderly appearance at least equal to the original installation and shall be mowed, trimmed and fertilized in a manner and at a frequency so as not to detract from the appearance of the general area.
Landscaping shall be maintained to minimize property damage and public safety hazards, including but not limited to, removal of living, dead or decaying plant material (this includes the replacement of any dead landscape material), removal of low hanging branches and those obstructing street lighting and maintenance of sight distance standards for clear sight visibility (as specified in the Landscape Code Manual).
All landscaping shall be maintained in accordance with the standards set in the Landscape Code Manual.
All juvenile Coconut fruit is to be removed from plant prior to maturity and mature lower Royal Palm fronds shall be removed prior to drop. Owner's maintenance company is to provide this service in addition to all general landscape maintenance as specified above.

General Notes:

All landscape areas are to be provided with an automatic sprinkler system, which is to provide 100% coverage and 50% overlap. A rain sensor device or switch shall be installed which will override the irrigation cycle of the system when adequate rainfall has occurred.
Landscape Contractor is to locate and verify all underground and overhead utilities prior to beginning work. Contact proper utility companies and/or General Contractor prior to digging for field verifications. The Owner and Landscape Architect shall not be responsible for damages to utility or irrigation lines.
Landscape Contractor is to verify all current drawings and bring any discrepancies to the attention of the Landscape Architect prior to commencing with any bids and/or installation work.
All palm bracing and tree guy wires are to be flagged with bright safety orange flagging tape and/or weather resistant orange spray paint during the recommended time period for the bracing to remain.
All unattended and unplanted tree pits are to be properly barricaded and flagged during installation.
All planting plans are issued as directives for site layout. Any deviations, site changes, etc., are to be brought to the attention of the Landscape Architect for clarifications prior to installation.
Contractors are responsible for visiting the site prior to submitting a bid.
Landscape Contractor is to coordinate with General Contractor all installation, scheduling and phasing of project. All crane service costs must be provided for in bid.
Any landscape trees and/or palms proposed in utility easement areas require a separation between trees and underground utilities as required by the City Engineer. Landscape Architect is to field verify and adjust locations.
The Landscape Contractor is to include as part of their contract the following: all plant material (as specified on landscape plans and in the planting notes), all soil (including berming, planting bed areas, backfill and topsoil), all sod (including on-site open areas, lake banks, canal and drainage easements, and right of ways), all mulch (including planting bed areas, tree/palm saucers and misc. mechanical equipment areas), all installation fees (including any necessary crane use) along with any additional site amenities (including but not limited to free-standing planters, pots, saucers, trellis, etc.)

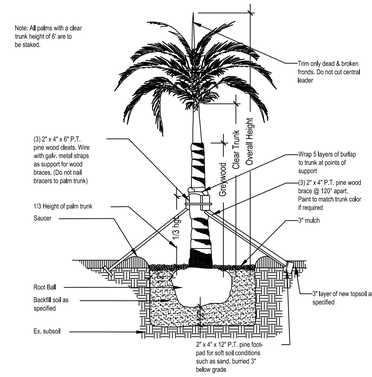

LARGE PALM DETAIL
(STRAIGHT TRUNK PALM)

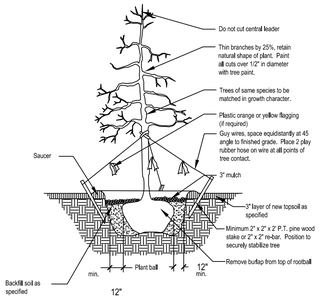

LARGE TREE DETAIL

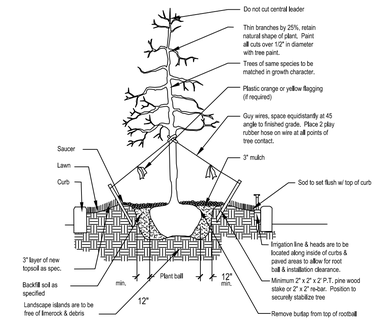

PARKING ISLAND TREE DETAIL

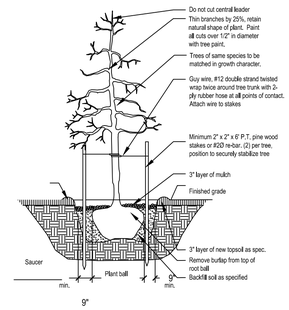

SMALL TREE DETAIL

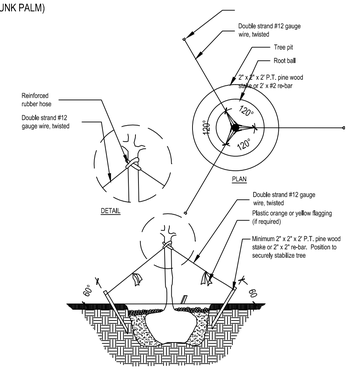

TYPICAL TREE GUYING DETAIL

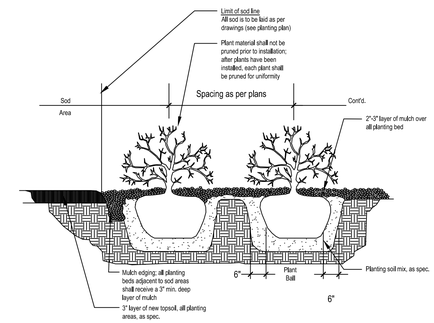

TYPICAL SHRUB DETAIL

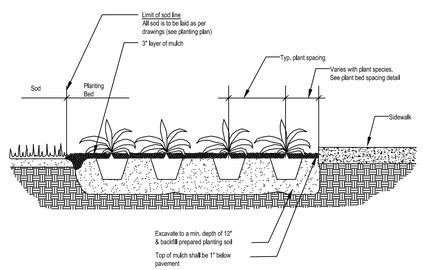

TYPICAL GROUND COVER DETAIL

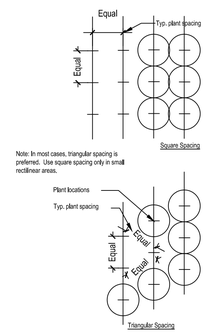

PLANT BED SPACING DETAIL

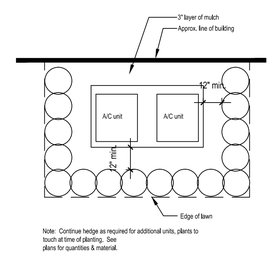

A/C UNIT SCREENING DETAIL

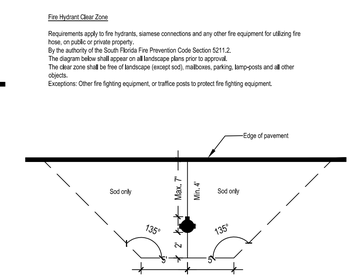

FIRE HYDRANT CLEAR ZONE

NOTE:

- Landscape contractor shall verify locations of all underground utilities, above ground equipment (meters, backflow preventer's, A/C, FPL transformers, etc.) sanitary laterals. And clean outs in field for each building prior to any digging and installation.
- Plant material installation is to maintain a 10' clearance away from aforementioned utilities and equipment. Only lawn is allowed within the 10' clearance area. Service connection locations vary from building to building. Adjust plant material accordingly around each clear zone on site. Lawn is only allowed over easements.
- Clearances of seven and one half feet (7'-6") in front of and to the sides of fire hydrants, with four feet (4' ft.) clearance to the rear of hydrants shall be maintained.
- A root barrier is required for trees planted closer than five (5') from a sidewalk, street, or structure, a root barrier (s) shall be installed. Root barriers for trees shall be installed along the edge of structures, walkways, paving or curbs. The root barrier shall be a minimum of twenty four (24"0 deep, but depending on the size, location, and species of the tree/ palm to be planted, a larger barrier may be required. All root barriers shall be linear. The root barrier shall be installed with twenty (20') linear feet, centered from the trunk for large trees and fifteen (15') feet for smaller trees.
- For poor on site drainage, all tree/ palm planting pits are to have a 6" diam. augured tree sump at the base of each tree pit to a minimum depth of 24". Tree sump is to be filled with #57 crushed gravel and a filter fabric placed at the complete base of the pit prior to the installation of the tree/ palm.
- The will be provided with an automatic irrigation system with 100% coverage and 50% overlap. A moisture sensor is required. Water source for the system is from off site non-potable reclaimed water. Tap connection location TBD.

REVISIONS

1. Rev. 1 07-01-2014 REVISED AS PER ROUND 1 TAC COMMENTS
2. Rev. 2 08-18-2014 REVISED AS PER ROUND 2 TAC COMMENTS
3. Rev. 3 09-10-2014 REVISED AS PER ROUND 3 TAC COMMENTS & PARK LANDSCAPE VALUE ENGINEERING
4. Rev. 4 11-13-2014 GENERAL PARK REVISIONS AS PER COORDINATION W/ CITY STAFF

Sheridan Station
A Transit Oriented Development
Hollywood, Florida

SEAL

GEORGE ALEX KNIGHT, ASLA
FL. LANDSCAPE ARCHITECT
FL. REG. NO. 949

ALEX KNIGHT
FL. REG. 949
LANDSCAPE ARCHITECTURE AND PLANNING
11843 SW 7th STREET
PEMBROKE PINES, FL 33025
TELEPHONE 786-216-3033
E-MAIL akdesign22@aol.com

ALL IDEAS, DESIGNS AND PLANS INDICATED OR REPRESENTED BY THIS DRAWING ARE OWNED BY AND ARE THE EXCLUSIVE PROPERTY OF ALEX KNIGHT, INC., AND WERE CREATED, EVOLVED AND DEVELOPED FOR USE IN AND IN CONJUNCTION WITH THE PROJECT THEREIN REFERENCED. NO SUCH IDEAS, DESIGNS AND PLANS SHALL BE USED OR DISCLOSED TO ANY PERSON, FIRM OR CORPORATION FOR ANY PURPOSE WHATSOEVER WITHOUT THE WRITTEN PERMISSION OF ALEX KNIGHT, INC.

TITLE: Planting Details & Notes

DATE: 07-01-2014

SCALE: N.T.S.

DRAWING NO.: LA-25

Sheridan Station

HOLLYWOOD, FLORIDA

SECTION 09, TOWNSHIP 51, RANGE 42

JANUARY 2015

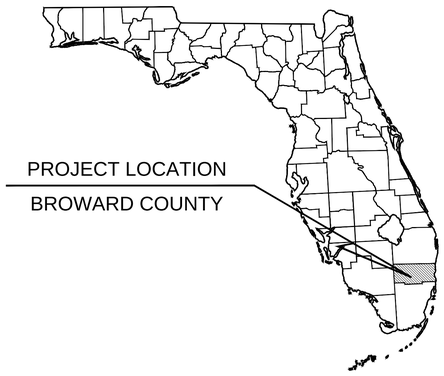

PROJECT TEAM

OWNER/DEVELOPER
RAM DEVELOPMENT COMPANY, INC.
1815 GRIFFIN ROAD, SUITE 106
FORT LAUDERDALE, FL 33004
PHONE: (954) 874-1015
CONTACT: ERAN LANDRY

CIVIL ENGINEER
KIMLEY-HORN AND ASSOCIATES, INC.
600 NORTH PINE ISLAND ROAD, SUITE 450
PLANTATION, FLORIDA 33324
PHONE: (954) 535-5100
CONTACT: CHRISTOPHER FALCE, P.E.

SURVEYOR
CALVIN, GIORDANO & ASSOCIATES, INC.
ENGINEERS SURVEYORS PLANNERS
1800 ELLER DRIVE, SUITE 600
FORT LAUDERDALE, FL 33316
PHONE: (954) 921-7781
CONTACT: DANIEL C. LAAK. PSM

ARCHITECT
ROGER FRY AND ASSOCIATES
ARCHITECTS, P.A.
2791 BIRD AVE
MIAMI, FL 33133
PHONE: (305) 446-7787
CONTACT: ROGER FRY

LANDSCAPE ARCHITECT
ALEX KNIGHT
11843 SW 7th STREET
PEMBROKE PINES, FL 33025
PHONE: (786) 216-3033
CONTACT: ALEX KNIGHT

LIST OF CONTACTS

STORM WATER
BROWARD COUNTY DEPARTMENT OF
ENVIRONMENTAL PROTECTION (BCDEP)
1 N. UNIVERSITY DRIVE
PLANTATION, FL 33301
PHONE: (954) 519-1243
CONTACT: ASHLEY RESTA, P.E.

FIRE PROTECTION
CITY OF HOLLYWOOD
2741 STIRLING ROAD
HOLLYWOOD, FL 33312
PHONE: (954) 967-4248

CITY ENGINEERING
CITY OF HOLLYWOOD
2600 HOLLYWOOD BLVD.
HOLLYWOOD, FL 33022
PHONE: (954) 921-3251
CONTACT: JONATHAN VOGT, CITY ENGINEER

WATER AND SANITARY SEWER
CITY OF HOLLYWOOD PUBLIC UTILITIES
2600 HOLLYWOOD BLVD.
HOLLYWOOD, FL 33022
PHONE: (954) 921-3302
CONTACT: STEVE JOSEPH, P.E.

ELECTRIC PROVIDER
FLORIDA POWER & LIGHT COMPANY
330 S.W. 12TH AVE.
POMPANO BEACH, FLORIDA 33069
PHONE: (954) 956-2075

BUILDING DIVISION
CITY OF HOLLYWOOD
2600 HOLLYWOOD BLVD.
HOLLYWOOD, FL 33022
PHONE: (954) 921-3335

TRANSPORTATION
FLORIDA DEPT. OF TRANSPORTATION
3400 WEST COMMERCIAL BLVD.
FT. LAUDERDALE, FL 33309
PHONE: (954) 777-4383

PLANNING AND ZONING
CITY OF HOLLYWOOD
2600 HOLLYWOOD BLVD.
HOLLYWOOD, FL 33022
PHONE: (954) 921-3471
CONTACT: JAY EPSTEIN

NATURAL GAS PROVIDER
TECO PEOPLES GAS
5101 NW 21st AVE., SUITE 460
FORT LAUDERDALE, FLORIDA 33309
(954) 453-0812

TELEPHONE PROVIDER
AT&T
6451 N. FEDERAL HIGHWAY
FORT LAUDERDALE, FLORIDA 33308
PHONE: (954) 928-4065

CABLE PROVIDER
COMCAST CABLE
2601 SW 145TH AVE
MIRAMAR, FL 33027
PHONE: (954) 447-8405

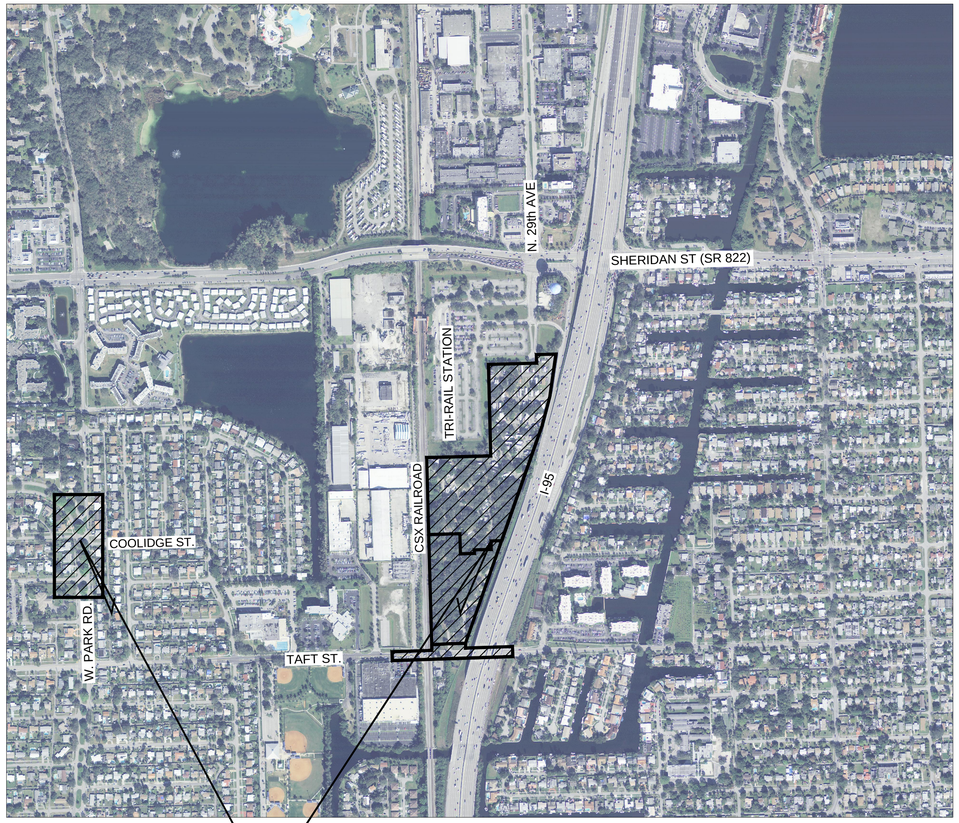

PROJECT LOCATIONS

VICINITY MAP
1"=500'

NORTH

PREPARED BY

Kimley»Horn

2014 KIMLEY-HORN AND ASSOCIATES, INC.
600 N. PINE ISLAND RD, SUITE 450, PLANTATION, FL 33309
PHONE (954) 535-5100
WWW.KIMLEY-HORN.COM CA 00000696

Sheet List Table

Sheet Number	Sheet Title
C-100	COVER SHEET
~~C-100~~	~~COVER SHEET RESIDENTIAL~~
~~C-100~~	~~COVER SHEET - PUBLIC PARK~~
C-101	GENERAL NOTES
C-200	EROSION CONTROL NOTES
C-201	EROSION CONTROL PLAN
C-202	EROSION CONTROL PLAN
C-203	EROSION CONTROL DETAILS
C-300	DEMOLITION NOTES
C-301	DEMOLITION PLAN
C-302	DEMOLITION PLAN
C-303	DEMOLITION PLAN
~~C-400~~	~~HORIZONTAL CONTROL PLAN~~
~~C-401~~	~~HORIZONTAL CONTROL PLAN~~
~~C-402~~	~~HORIZONTAL CONTROL PLAN~~
C-500	SIGNAGE AND MARKING PLAN
C-501	SIGNAGE AND MARKING PLAN
C-502	SIGNAGE AND MARKING PLAN
C-600	DRAINAGE PLAN
C-601	DRAINAGE PLAN
C-602	DRAINAGE PLAN
~~C-603~~	~~DRAINAGE PROFILES~~
~~C-604~~	~~DRAINAGE PROFILES~~
~~C-605~~	~~DRAINAGE PROFILES~~
~~C-606~~	~~DRAINAGE PROFILES~~
C-607	PAVING AND GRADING PLAN
C-608	PAVING AND GRADING PLAN
C-609	PAVING AND GRADING PLAN
C-610	PAVING AND GRADING PLAN
C-611	TYPICAL ROADWAY SECTIONS
C-612	TYPICAL ROADWAY SECTIONS
C-613	DRAINAGE AND PAVING DETAILS
C-614	DRAINAGE AND PAVING DETAILS
~~C-615~~	~~STORM CHAMBER DETAILS~~
C-700	WATER AND SEWER NOTES
C-701	WATER AND SEWER PLAN
C-702	WATER AND SEWER PLAN
C-703	WATER AND SEWER PLAN
~~C-704~~	~~CONFLICT TABLE~~
~~C-705~~	~~SEWER PROFILES~~
~~C-706~~	~~SEWER PROFILES~~
~~C-707~~	~~SEWER PROFILES~~
~~C-708~~	~~WATER PROFILES~~
~~C-709~~	~~WATER PROFILES~~
C-710	PUMP STATION DETAILS
C-711	WATER AND SEWER DETAILS
C-712	WATER AND SEWER DETAILS
C-713	WATER AND SEWER DETAILS
C-714	WATER AND SEWER DETAILS
C-800	TAFT STREET COVER SHEET
C-801	TAFT STREET GENERAL NOTES
C-802	TAFT STREET DEMOLITION AND EROSION CONTROL PLAN
C-803	TAFT STREET HORIZONTAL CONTROL PLAN
C-804	TAFT STREET PAVING, GRADING, AND DRAINAGE PLAN
~~C-805~~	~~TAFT STREET CROSS SECTIONS~~
C-806	TAFT STREET SIGNAGE AND MARKING PLAN
C-900	COVER SHEET-WEST PARK ROAD IMPROVEMENTS
C-901	GENERAL NOTES-WEST PARK ROAD IMPROVEMENTS
C-902	EROSION CONTROL AND DEMOLITION NOTES-WEST PARK ROAD IMPROVEMENTS
C-903	EROSION CONTROL AND DEMOLITION PLAN-WEST PARK ROAD IMPROVEMENTS
C-904	HORIZONTAL CONTROL AND SIGNING AND MARKING PLAN-WEST PARK ROAD IMPROVEMENTS
C-905	ENGINEERING PLAN-WEST PARK ROAD IMPROVEMENTS

Always call 811 two full business days before you dig

Sunshine811.com

No.	REVISIONS	DATE	BY

Kimley»Horn
600 NORTH PINE ISLAND ROAD, SUITE 450, PLANTATION, FL 33324
PHONE: 954-535-5100 FAX: 954-739-2247
WWW.KIMLEY-HORN.COM CA 00000696

LICENSED PROFESSIONAL
CHRISTOPHER THOMAS FALCE, P.E.
73908
DATE:

K-H PROJECT 043105002
DATE 11/24/2014
SCALE AS SHOWN
DESIGNED BY SE
DRAWN BY SE
CHECKED BY CF

COVER SHEET

SHERIDAN STATION
PREPARED FOR
RAM DEVELOPMENT COMPANY, INC.

SHEET NUMBER
C-100

Plotted By:Ebrahimi, Sina Sheet Set:RAM SHERIDAN STATION Layout:C-100 COVER SHEET November 24, 2014 06:12:42pm K:\FTL_Civil\043 jobs\043105002-RAM Sheridan Stationside Multi-Family\CADD\Plan Sheets\C-100 COVER SHEET.dwg
This document, together with the concepts and designs presented herein, as an instrument of service, is intended only for the specific purpose and client for which it was prepared. Reuse of and improper reliance on this document without written authorization and adaptation by Kimley-Horn and Associates, Inc. shall be without liability to Kimley-Horn and Associates, Inc.

Plotted By:Ebrahimi, Sina Sheet Set:RAM SHERIDAN STATION Layout:C-101 GENERAL NOTES January 15, 2015 12:58:34pm K:\FTL_Civil\043 Jobs\043105002-RAM Sheridan Stationside Multi-Family\CADD\Plan Sheets\C-101 GENERAL NOTES.dwg
This document, together with the concepts and designs presented herein, as an instrument of service, is intended only for the specific purpose and client for which it was prepared. Reuse of and improper reliance on this document without written authorization and adaptation by Kimley-Horn and Associates, Inc. shall be without liability to Kimley-Horn and Associates, Inc.

GENERAL CONSTRUCTION NOTES

1. THE CONTRACTOR AND SUBCONTRACTORS SHALL OBTAIN A COPY OF THE CITY OF HOLLYWOOD, FLORIDA PUBLIC WORKS MANUAL, THE BROWARD COUNTY PUBLIC WORKS MANUAL, AND SPECIFICATIONS, THE FLORIDA DEPARTMENT OF TRANSPORTATION "STANDARD SPECIFICATIONS FOR ROAD AND BRIDGE CONSTRUCTION" (LATEST EDITION), THE FLORIDA BUILDING CODE, AND ALL OTHER LOCAL, COUNTY, STATE, AND FEDERAL STANDARDS GOVERNING THE PROPOSED WORK.AND BECOME FAMILIAR WITH THE CONTENTS PRIOR TO COMMENCING WORK, AND, UNLESS OTHERWISE NOTED, ALL WORK SHALL CONFORM AS APPLICABLE TO THESE STANDARDS AND SPECIFICATIONS.

2. THE CONTRACTOR SHALL BE RESPONSIBLE FOR FURNISHING ALL MATERIAL AND LABOR TO CONSTRUCT THE FACILITY AS SHOWN AND DESCRIBED IN THE CONSTRUCTION DOCUMENTS IN ACCORDANCE WITH THE APPROPRIATE APPROVING AUTHORITIES, SPECIFICATIONS AND REQUIREMENTS. CONTRACTOR SHALL CLEAR AND GRUB ALL AREAS UNLESS OTHERWISE INDICATED, REMOVING TREES, STUMPS, ROOTS, MUCK, EXISTING PAVEMENT AND ALL OTHER DELETERIOUS MATERIAL.

3. THE INFORMATION PROVIDED IN THESE PLANS IS TO ASSIST THE CONTRACTOR IN ASSESSING THE NATURE AND EXTENT OF THE CONDITIONS WHICH MAY BE ENCOUNTERED DURING THE COURSE OF THE WORK. ALL CONTRACTORS ARE DIRECTED, PRIOR TO BIDDING, TO CONDUCT ANY INVESTIGATION THEY DEEM NECESSARY TO ARRIVE AT THEIR OWN CONCLUSIONS REGARDING THE ACTUAL CONDITION THAT WILL BE ENCOUNTERED AND UPON WHICH THEIR BIDS WILL BE BASED. IT IS THE CONTRACTOR'S RESPONSIBILITY TO INVESTIGATE BOTH THE SURFACE AND SUBSURFACE CONDITIONS AND BASE HIS PRICING ACCORDINGLY. GEOTECHNICAL AND ENVIRONMENTAL REPORTS ARE AVAILABLE FOR REVIEW.

4. EXISTING UTILITIES SHOWN ARE LOCATED ACCORDING TO THE INFORMATION AVAILABLE TO THE ENGINEER AT THE TIME OF THE TOPOGRAPHIC SURVEY AND HAVE NOT BEEN INDEPENDENTLY VERIFIED BY THE OWNER OR THE ENGINEER. GUARANTEE IS NOT MADE THAT ALL EXISTING UNDERGROUND UTILITIES ARE SHOWN OR THAT THE LOCATION OF THOSE SHOWN ARE ENTIRELY ACCURATE. FINDING THE ACTUAL LOCATION OF ANY EXISTING UTILITIES IS THE CONTRACTOR'S RESPONSIBILITY AND SHALL BE DONE BEFORE COMMENCING ANY WORK IN THE VICINITY. FURTHERMORE, THE CONTRACTOR SHALL BE FULLY RESPONSIBLE FOR ANY AND ALL DAMAGES DUE TO THE CONTRACTOR'S FAILURE TO EXACTLY LOCATE AND PRESERVE ANY AND ALL UNDERGROUND UTILITIES. THE OWNER OR ENGINEER WILL ASSUME NO LIABILITY FOR ANY DAMAGES SUSTAINED OR COST INCURRED BECAUSE OF THE OPERATIONS IN THE VICINITY OF EXISTING UTILITIES OR STRUCTURES, NOR FOR TEMPORARY BRACING AND SHORING OF SAME. IF IT IS NECESSARY TO SHORE, BRACE, SWING OR RELOCATE A UTILITY, THE UTILITY COMPANY OR DEPARTMENT AFFECTED SHALL BE CONTACTED AND THEIR PERMISSION OBTAINED REGARDING THE METHOD TO USE FOR SUCH WORK.

5. IT IS THE CONTRACTOR'S RESPONSIBILITY TO CONTACT THE VARIOUS UTILITY COMPANIES WHICH MAY HAVE BURIED OR AERIAL UTILITIES WITHIN OR NEAR THE CONSTRUCTION AREA BEFORE COMMENCING WORK. THE CONTRACTOR SHALL PROVIDE 48 HOURS MINIMUM NOTICE TO ALL UTILITY COMPANIES PRIOR TO BEGINNING CONSTRUCTION. AA APPROXIMATE LIST OF THE UTILITY COMPANIES WHICH THE CONTRACTOR MUST CALL BEFORE COMMENCING WORK IS PROVIDED ON THE COVER SHEET OF THESE CONSTRUCTION PLANS. THIS LIST SERVES AS A GUIDE ONLY AND IS NOT INTENDED TO LIMIT THE UTILITY COMPANIES WHICH THE CONTRACTOR MAY WISH TO NOTIFY.

6. THE CONTRACTOR SHALL BE RESPONSIBLE FOR OBTAINING ALL REQUIRED CONSTRUCTION PERMITS AND BONDS IF REQUIRED PRIOR TO CONSTRUCTION.

7. THE CONTRACTOR SHALL HAVE AVAILABLE AT THE JOB SITE AT ALL TIMES ONE COPY OF THE CONSTRUCTION DOCUMENTS INCLUDING PLANS, SPECIFICATIONS, GEOTECHNICAL REPORT AND SPECIAL CONDITIONS AND COPIES OF ANY REQUIRED CONSTRUCTION PERMITS.

8. ANY DISCREPANCIES ON THE DRAWINGS SHALL BE IMMEDIATELY BROUGHT TO THE ATTENTION OF THE OWNER AND ENGINEER BEFORE COMMENCING WORK. NO FIELD CHANGES OR DEVIATIONS FROM DESIGN ARE TO BE MADE WITHOUT PRIOR APPROVAL OF THE OWNER AND NOTIFICATION TO THE ENGINEER.

9. ALL COPIES OF COMPACTION, CONCRETE AND OTHER REQUIRED TEST RESULTS ARE TO BE SENT TO THE OWNER AND DESIGN ENGINEER OF RECORD DIRECTLY FROM THE TESTING AGENCY.

10. THE CONTRACTOR SHALL BE RESPONSIBLE FOR SUBMITTING TO THE ENGINEER A CERTIFIED RECORD SURVEY SIGNED AND SEALED BY A PROFESSIONAL LAND SURVEYOR REGISTERED IN THE STATE OF FLORIDA DEPICTING THE ACTUAL FIELD LOCATION OF ALL CONSTRUCTED IMPROVEMENTS THAT ARE REQUIRED BY THE JURISDICTIONAL AGENCIES FOR THE CERTIFICATION PROCESS. ALL SURVEY COSTS WILL BE THE CONTRACTORS RESPONSIBILITY.

11. THE CONTRACTOR SHALL BE RESPONSIBLE FOR DOCUMENTING AND MAINTAINING AS-BUILT INFORMATION WHICH SHALL BE RECORDED AS CONSTRUCTION PROGRESSES OR AT THE COMPLETION OF APPROPRIATE CONSTRUCTION INTERVALS AND SHALL BE RESPONSIBLE FOR PROVIDING AS-BUILT DRAWINGS TO THE OWNER FOR THE PURPOSE OF CERTIFICATION TO JURISDICTIONAL AGENCIES AS REQUIRED. ALL AS-BUILT DATA SHALL BE COLLECTED BY A STATE OF FLORIDA PROFESSIONAL LAND SURVEYOR WHOSE SERVICES ARE ENGAGED BY THE CONTRACTOR.

12. ANY WELL DISCOVERED DURING EARTH MOVING OR EXCAVATION SHALL BE REPORTED TO THE OWNER, ENGINEER OF RECORD AND APPROPRIATE JURISDICTIONAL AGENCIES WITHIN 24 HOURS AFTER DISCOVERY IS MADE.

13. IT IS THE CONTRACTOR'S RESPONSIBILITY TO COORDINATE THE MAINTENANCE OF TRAFFIC FOR THE ADJACENT PROPERTY DURING CONSTRUCTION.

14. THE CONTRACTOR SHALL BE RESPONSIBLE FOR VERIFYING THAT THE PROPOSED IMPROVEMENTS SHOWN ON THE PLANS DO NOT CONFLICT WITH ANY KNOWN EXISTING OR OTHER PROPOSED IMPROVEMENTS. IF ANY CONFLICTS ARE DISCOVERED, THE CONTRACTOR SHALL NOTIFY THE OWNER PRIOR TO INSTALLATION OF ANY PROPOSED IMPROVEMENTS. FAILURE TO NOTIFY OWNER OF AN IDENTIFIABLE CONFLICT PRIOR TO PROCEEDING WITH INSTALLATION RELIEVES OWNER OF ANY OBLIGATION TO PAY FOR A RELATED CHANGE ORDER.

15. PRIOR TO GRAND OPENING THE CONTRACTOR SHALL:
    - SWEEP THE ENTIRE SITE
    - ELIMINATE ALL DEBRIS IN THE LANDSCAPING AREAS
    - PRESSURE CLEAN THE SITE ASPHALT
    - PRESSURE CLEAN THE CURBS, SIDEWALKS, AND CONCRETE PAD AT THE DRIVE THRU

DEMOLITION NOTES

1. ALL MATERIAL REMOVED FROM THIS SITE BY THE CONTRACTOR SHALL BE DISPOSED OF BY THE CONTRACTOR IN A LEGAL MANNER.

2. REFER TO THE TOPOGRAPHIC SURVEY FOR ADDITIONAL DETAILS OF EXISTING STRUCTURES, ETC., LOCATED WITHIN THE PROJECT SITE. UNLESS OTHERWISE NOTED, ALL EXISTING BUILDINGS, STRUCTURES, SLABS, CONCRETE, ASPHALT, DEBRIS PILES, SIGNS, AND ALL APPURTENANCES ARE TO BE REMOVED FROM THE SITE BY THE CONTRACTOR AND PROPERLY DISPOSED OF IN A LEGAL MANNER AS PART OF THIS CONTRACT. SOME ITEMS TO BE REMOVED MAY NOT BE DEPICTED ON THE TOPOGRAPHIC SURVEY. IT IS THE CONTRACTOR'S RESPONSIBILITY TO VISIT THE SITE AND DETERMINE THE FULL EXTENT OF ITEMS TO BE REMOVED. IF ANY ITEMS ARE IN QUESTION, THE CONTRACTOR SHALL CONTACT THE OWNER PRIOR TO REMOVAL OF SAID ITEMS.

3. THE CONTRACTOR SHALL REFER TO THE DEMOLITION PLAN FOR DEMOLITION/PRESERVATION OF EXISTING TREES. ALL TREES NOT SPECIFICALLY SHOWN TO BE PRESERVED OR RELOCATED SHALL BE REMOVED AS A PART OF THIS CONTRACT. TREE PROTECTION FENCING SHALL BE INSTALLED PRIOR TO ANY DEMOLITION.

4. CONTRACTOR SHALL ADJUST GRADE OF ANY EXISTING UTILITIES OR DRAINAGE STRUCTURES TO REMAIN.

PAVING, GRADING AND DRAINAGE NOTES

1. ALL PAVING, CONSTRUCTION, MATERIALS, AND WORKMANSHIP WITHIN JURISDICTION'S RIGHT-OF-WAY SHALL BE IN ACCORDANCE WITH LOCAL OR COUNTY SPECIFICATIONS AND STANDARDS (LATEST EDITION) OR FDOT SPECIFICATIONS AND STANDARDS (LATEST EDITION) IF NOT COVERED BY LOCAL OR COUNTY REGULATIONS.

2. ALL UNPAVED AREAS IN EXISTING RIGHTS-OF-WAY DISTURBED BY CONSTRUCTION SHALL BE REGRADED AND SODDED.

3. TRAFFIC CONTROL ON ALL FDOT, LOCAL AND COUNTY RIGHTS-OF-WAY SHALL MEET THE REQUIREMENTS OF THE MANUAL OF UNIFORM TRAFFIC CONTROL DEVICES (U.S. DOT/FHA) AND THE REQUIREMENTS OF THE STATE AND ANY LOCAL AGENCY HAVING JURISDICTION. IN THE EVENT THAT THE CONTRACT DOCUMENTS AND THE JURISDICTIONAL AGENCY REQUIREMENTS ARE NOT IN AGREEMENT, THE MOST STRINGENT SHALL GOVERN.

4. THE CONTRACTOR SHALL GRADE THE SITE TO THE ELEVATIONS INDICATED AND SHALL REGRADE WASHOUTS WHERE THEY OCCUR AFTER EVERY RAINFALL UNTIL A GRASS STAND IS WELL ESTABLISHED OR ADEQUATE STABILIZATION OCCURS.

5. ALL EARTHEN AREAS WITHIN THE PROJECT SITE SHALL BE SODDED UNLESS INDICATED OTHERWISE ON THE LANDSCAPE PLAN.

6. ALL AREAS INDICATED AS PAVEMENT SHALL BE CONSTRUCTED IN ACCORDANCE WITH THE TYPICAL PAVEMENT SECTIONS AS INDICATED ON THE DRAWINGS.

7. WHERE EXISTING PAVEMENT IS INDICATED TO BE REMOVED AND REPLACED, THE CONTRACTOR SHALL SAW CUT A MINIMUM 2" DEEP FOR A SMOOTH AND STRAIGHT JOINT AND REPLACE THE PAVEMENT WITH THE SAME TYPE AND DEPTH OF MATERIAL AS EXISTING OR AS INDICATED.

8. WHERE NEW PAVEMENT MEETS THE EXISTING PAVEMENT, THE CONTRACTOR SHALL SAW CUT THE EXISTING PAVEMENT A MINIMUM 2" DEEP FOR A SMOOTH AND STRAIGHT JOINT AND MATCH THE EXISTING PAVEMENT ELEVATION WITH THE PROPOSED PAVEMENT UNLESS OTHERWISE INDICATED.

9. THE CONTRACTOR SHALL INSTALL FILTER FABRIC OVER ALL DRAINAGE STRUCTURES FOR THE DURATION OF CONSTRUCTION AND UNTIL ACCEPTANCE OF THE PROJECT BY THE OWNER. ALL DRAINAGE STRUCTURES SHALL BE CLEANED OF DEBRIS AS REQUIRED DURING AND AT THE END OF CONSTRUCTION TO PROVIDE POSITIVE DRAINAGE FLOWS.

10. IF DEWATERING IS REQUIRED, THE CONTRACTOR SHALL OBTAIN ANY APPLICABLE REQUIRED PERMITS. THE CONTRACTOR IS TO COORDINATE WITH THE OWNER AND THE ENGINEER PRIOR TO ANY EXCAVATION.

11. STRIP TOPSOIL AND ORGANIC MATTER FROM ALL AREAS OF THE SITE AS REQUIRED. IN SOME CASES TOPSOIL MAY BE STOCKPILED ON SITE FOR PLACEMENT WITHIN LANDSCAPED AREAS BUT ONLY AS DIRECTED BY THE OWNER.

12. FIELD DENSITY TESTS SHALL BE TAKEN AT INTERVALS IN ACCORDANCE WITH THE LOCAL JURISDICTIONAL AGENCY OR TO FDOT STANDARDS. IN THE EVENT THAT THE CONTRACT DOCUMENTS AND THE JURISDICTIONAL AGENCY REQUIREMENTS ARE NOT IN AGREEMENT, THE MOST STRINGENT SHALL GOVERN.

13. ALL SLOPES AND AREAS DISTURBED BY CONSTRUCTION SHALL BE GRADED AS PER PLANS. THE EARTHEN AREAS SHALL THEN BE SODDED OR SEEDED AS SPECIFIED IN THE PLANS, FERTILIZED, MULCHED, WATERED AND MAINTAINED UNTIL HARDY GRASS GROWTH IS ESTABLISHED IN ALL AREAS. ANY AREAS DISTURBED FOR ANY REASON PRIOR TO FINAL ACCEPTANCE OF THE JOB SHALL BE CORRECTED BY THE CONTRACTOR AT NO ADDITIONAL COST TO THE OWNER. ALL EARTHEN AREAS WILL BE SODDED OR SEEDED AND MULCHED AS SHOWN ON THE LANDSCAPING PLAN.

14. ALL CUT OR FILL SLOPES SHALL BE 4 (HORIZONTAL) :1 (VERTICAL) OR FLATTER UNLESS OTHERWISE SHOWN.

15. THE CONTRACTOR SHALL BE RESPONSIBLE FOR THE CONTROL OF DUST AND DIRT RISING AND SCATTERING IN THE AIR DURING CONSTRUCTION AND SHALL PROVIDE WATER SPRINKLING OR OTHER SUITABLE METHODS OF CONTROL. THE CONTRACTOR SHALL COMPLY WITH ALL GOVERNING REGULATIONS PERTAINING TO ENVIRONMENTAL PROTECTION.

16. THE CONTRACTOR SHALL TAKE ALL REQUIRED MEASURES TO CONTROL TURBIDITY, INCLUDING BUT NOT LIMITED TO THE INSTALLATION OF TURBIDITY BARRIERS AT ALL LOCATIONS WHERE THE POSSIBILITY OF TRANSFERRING SUSPENDED SOLIDS INTO THE RECEIVING WATER BODY EXISTS DUE TO THE PROPOSED WORK. TURBIDITY BARRIERS MUST BE MAINTAINED IN EFFECTIVE CONDITION AT ALL LOCATIONS UNTIL CONSTRUCTION IS COMPLETED AND DISTURBED SOIL AREAS ARE STABILIZED. THEREAFTER, THE CONTRACTOR MUST REMOVE THE BARRIERS. AT NO TIME SHALL THERE BE ANY OFF-SITE DISCHARGE WHICH VIOLATES THE WATER QUALITY STANDARDS IN CHAPTER 17-302, FLORIDA ADMINISTRATIVE CODE.

17. SOD, WHERE CALLED FOR, MUST BE INSTALLED ON EXPOSED SLOPES WITHIN 48 HOURS OF COMPLETING FINAL GRADING, AND AT ANY OTHER TIME AS NECESSARY, TO PREVENT EROSION, SEDIMENTATION OR TURBID DISCHARGES.

18. THE CONTRACTOR MUST REVIEW AND MAINTAIN A COPY OF THE ENVIRONMENTAL RESOURCE PERMIT COMPLETE WITH ALL CONDITIONS, ATTACHMENTS, EXHIBITS, AND PERMIT MODIFICATIONS IN GOOD CONDITION AT THE CONSTRUCTION SITE. THE COMPLETE PERMIT MUST BE AVAILABLE FOR REVIEW UPON REQUEST BY WATER MANAGEMENT DISTRICT REPRESENTATIVES.

19. THE CONTRACTOR SHALL ENSURE THAT PLANTING AREAS ARE NOT COMPACTED AND DO NOT CONTAIN ROAD BASE MATERIALS. THE CONTRACTOR SHALL ALSO EXCAVATE AND REMOVE ALL UNDESIRABLE MATERIAL FROM ALL AREAS ON THE SITE TO BE PLANTED AND PROPERLY DISPOSED OF IN A LEGAL MANNER.

20. THE CONTRACTOR SHALL INSTALL ALL UNDERGROUND STORM WATER PIPING PER MANUFACTURER'S RECOMMENDATIONS.

SURVEY DATA

1. ALL ELEVATIONS ON THE PLANS OR REFERENCED IN THE SPECIFICATIONS ARE BASED ON NATIONAL AMERICAN VERTICAL DATUM OF 1988 (NAVD). COORDINATES ARE BASED ON 0901-FLORIDA EAST STATE PLANE COORDINATE SYSTEM.

2. ALL EXISTING CONTROL POINTS AND/OR REFERENCE MARKERS SHALL BE RAISED TO FINAL GRADE. THESE POINTS AND REFERENCE MARKERS SHALL BE LOCATED AND NOTED ON THE AS-BUILTS.

3. THE LOCATION OF EXISTING RIGHT-OF-WAY LINES, CENTERLINES, ROADWAY PAVEMENT, UTILITIES, TREES, AND OTHER PHYSICAL ABOVE-GROUND FEATURES SHOWN ON THE PLANS WERE TAKEN FROM THE ALTA/A CSM LAND TITLE BOUNDARY SURVEY PREPARED BY:
   CALVIN GIORDANO & ASSOCIATES, INC.
   1800 ELLER DRIVE, SUITE 600
   FT. LAUDERDALE, FL 33316
   PHONE: 954-921-7781 FAX: 954-921-8807
   CONTACT: GREGORY J. CLEMENTS, P.S.M.

4. ALL STATIONS AND OFFSETS ARE REFERENCED TO BASELINE OF SURVEY/CONSTRUCTION BASELINE.

5. EXISTING SECTION CORNERS AND ¼ SECTION CORNERS, AND OTHER LAND MARKERS OR MONUMENTS LOCATED WITHIN PROPOSED CONSTRUCTION ARE TO BE REFERENCED BY THE CONTRACTOR PRIOR TO CONSTRUCTION AND REPLACED IF DISTURBED BY THE CONTRACTOR AT DIRECTION OF A REGISTERED LAND SURVEYOR LICENSED IN THE STATE OF FLORIDA.

6. ANY NGVD - 1929 MONUMENT WITHIN THE LIMITS OF CONSTRUCTION IS TO BE PROTECTED. IF IN DANGER OF DAMAGE, NOTIFY:
   GEODETIC INFORMATION CENTER
   ATTN: MARK MAINTENANCE SECTION N/CG-162
   6001 EXECUTIVE BLVD.,
   ROCKVILLE, MARYLAND 20852
   TELEPHONE NO. (301) 443-8319

WATER AND SEWER UTILITY NOTES

1. THE CONTRACTOR SHALL CONSTRUCT GRAVITY SEWER LATERALS, MANHOLES GRAVITY SEWER LINES AND DOMESTIC WATER AND FIRE PROTECTION SYSTEM AS SHOWN ON THESE PLANS. THE CONTRACTOR SHALL FURNISH ALL NECESSARY MATERIALS, EQUIPMENT, MACHINERY, TOOLS, MEANS OF TRANSPORTATION AND LABOR NECESSARY TO COMPLETE THE WORK IN FULL AND COMPLETE ACCORDANCE WITH THE SHOWN, DESCRIBED AND REASONABLY INTENDED REQUIREMENTS OF THE CONTRACT DOCUMENTS AND JURISDICTIONAL AGENCY REQUIREMENTS. IN THE EVENT THAT THE CONTRACT DOCUMENTS AND THE JURISDICTIONAL AGENCY REQUIREMENTS ARE NOT IN AGREEMENT, THE MOST STRINGENT SHALL GOVERN.

2. ALL EXISTING UNDERGROUND UTILITY LOCATIONS SHOWN ARE APPROXIMATE THE CONTRACTOR SHALL COMPLY WITH ALL REQUIREMENTS FOR UTILITY LOCATION AND COORDINATION IN ACCORDANCE WITH THE NOTES CONTAINED IN THE GENERAL CONSTRUCTION SECTION OF THIS SHEET.

3. THE CONTRACTOR SHALL RESTORE ALL DISTURBED VEGETATION IN KIND, UNLESS SHOWN OTHERWISE.

4. DEFLECTION OF PIPE JOINTS AND CURVATURE OF PIPE SHALL NOT EXCEED THE MANUFACTURER'S SPECIFICATIONS. SECURELY CLOSE ALL OPEN ENDS OF PIPE AND FITTINGS WITH A WATERTIGHT PLUG WHEN WORK IS NOT IN PROGRESS. THE INTERIOR OF ALL PIPES SHALL BE CLEAN AND JOINT SURFACES WIPED CLEAN AND DRY AFTER THE PIPE HAS BEEN LOWERED INTO THE TRENCH. VALVES SHALL BE PLUMB AND LOCATED ACCORDING TO THE PLANS.

5. ALL PHASES OF INSTALLATION, INCLUDING UNLOADING, TRENCHING, LAYING AND BACK FILLING, SHALL BE DONE IN A FIRST CLASS WORKMANLIKE MANNER. ALL PIPE AND FITTINGS SHALL BE CAREFULLY STORED FOLLOWING MANUFACTURER'S RECOMMENDATIONS. CARE SHALL BE TAKEN TO AVOID DAMAGE TO THE COATING OR LINING IN ANY D.I. PIPE FITTINGS. ANY PIPE OR FITTING WHICH IS DAMAGED OR WHICH HAS FLAWS OR IMPERFECTIONS WHICH, IN THE OPINION OF THE ENGINEER OR OWNER, RENDERS IT UNFIT FOR USE, SHALL NOT BE USED. ANY PIPE NOT SATISFACTORY FOR USE SHALL BE CLEARLY MARKED AND IMMEDIATELY REMOVED FROM THE JOB SITE, AND SHALL BE REPLACED AT THE CONTRACTOR'S EXPENSE.

6. WATER FOR FIRE FIGHTING SHALL BE AVAILABLE FOR USE PRIOR TO COMBUSTIBLES BEING BROUGHT ON SITE.

7. ALL UTILITY AND STORM DRAIN TRENCHES LOCATED UNDER AREAS TO RECEIVE PAVING SHALL BE COMPLETELY BACK FILLED IN ACCORDANCE WITH THE GOVERNING JURISDICTIONAL AGENCY'S SPECIFICATIONS. IN THE EVENT THAT THE CONTRACT DOCUMENTS AND THE JURISDICTIONAL AGENCY REQUIREMENTS ARE NOT IN AGREEMENT, THE MOST STRINGENT SHALL GOVERN.

8. UNDERGROUND LINES SHALL BE SURVEYED BY A STATE OF FLORIDA PROFESSIONAL LAND SURVEYOR PRIOR TO BACK FILLING.

9. CONTRACTOR SHALL PERFORM, AT HIS OWN EXPENSE, ANY AND ALL TESTS REQUIRED BY THE SPECIFICATIONS AND/OR ANY AGENCY HAVING JURISDICTION. THESE TESTS MAY INCLUDE, BUT MAY NOT BE LIMITED TO, INFILTRATION AND EXFILTRATION, TELEVISION INSPECTION AND A MANDREL TEST ON GRAVITY SEWER. A COPY OF THE TEST RESULTS SHALL BE PROVIDED TO THE UTILITY PROVIDER, OWNER AND JURISDICTIONAL AGENCY AS REQUIRED.

EROSION CONTROL NOTES

1. THE STORM WATER POLLUTION PREVENTION PLAN ("SWPPP") IS COMPRISED OF THIS EROSION CONTROL PLAN, THE STANDARD DETAILS, THE PLAN NARRATIVE, ATTACHMENTS INCLUDED IN SPECIFICATIONS OF THE SWPPP, PLUS THE PERMIT AND ALL SUBSEQUENT REPORTS AND RELATED DOCUMENTS.

2. ALL CONTRACTORS AND SUBCONTRACTORS INVOLVED WITH STORM WATER POLLUTION PREVENTION SHALL OBTAIN A COPY OF THE STORM WATER POLLUTION PREVENTION PLAN AND THE STATE OF FLORIDA NATIONAL POLLUTANT DISCHARGE ELIMINATION SYSTEM GENERAL PERMIT (NPDES PERMIT) AND BECOME FAMILIAR WITH THEIR CONTENTS.

3. THE CONTRACTOR SHALL IMPLEMENT BEST MANAGEMENT PRACTICES AS REQUIRED BY THE SWPPP. ADDITIONAL BEST MANAGEMENT PRACTICES SHALL BE IMPLEMENTED AS DICTATED BY CONDITIONS AT NO ADDITIONAL COST TO THE OWNER THROUGHOUT ALL PHASES OF CONSTRUCTION.

4. BEST MANAGEMENT PRACTICES (BMP'S) AND CONTROLS SHALL CONFORM TO FEDERAL, STATE, OR LOCAL REQUIREMENTS OR MANUAL OF PRACTICE, AS APPLICABLE. THE CONTRACTOR SHALL IMPLEMENT ADDITIONAL CONTROLS AS DIRECTED BY THE PERMITTING AGENCY OR OWNER.

5. EROSION CONTROL PLAN MUST CLEARLY DELINEATE ALL STATE WATERS. PERMITS FOR ANY CONSTRUCTION ACTIVITY IMPACTING STATE WATERS OR REGULATED WETLANDS MUST BE MAINTAINED ON SITE AT ALL TIMES.

6. THE CONTRACTOR SHALL MINIMIZE CLEARING TO THE MAXIMUM EXTENT PRACTICAL OR AS REQUIRED BY THE GENERAL PERMIT.

7. CONTRACTOR SHALL DENOTE ON PLAN THE TEMPORARY PARKING AND STORAGE AREA WHICH SHALL ALSO BE USED AS THE EQUIPMENT MAINTENANCE AND CLEANING AREA, EMPLOYEE PARKING AREA, AND AREA FOR LOCATING PORTABLE FACILITIES, OFFICE TRAILERS, AND TOILET FACILITIES.

8. ALL WASH WATER (CONCRETE TRUCKS, VEHICLE CLEANING, EQUIPMENT CLEANING, ETC.) SHALL BE DETAINED AND PROPERLY TREATED OR DISPOSED.

9. SUFFICIENT OIL AND GREASE ABSORBING MATERIALS AND FLOTATION BOOMS SHALL BE MAINTAINED ON SITE OR READILY AVAILABLE TO CONTAIN AND CLEAN-UP FUEL OR CHEMICAL SPILLS AND LEAKS.

10. THE CONTRACTOR SHALL BE RESPONSIBLE FOR DUST CONTROL ON SITE. THE USE OF MOTOR OILS AND OTHER PETROLEUM BASED OR TOXIC LIQUIDS FOR DUST SUPPRESSION OPERATIONS IS PROHIBITED.

11. RUBBISH, TRASH, GARBAGE, LITTER, OR OTHER SUCH MATERIALS SHALL BE DEPOSITED INTO SEALED CONTAINERS. MATERIALS SHALL BE PREVENTED FROM LEAVING THE PREMISES THROUGH THE ACTION OF WIND OR STORM WATER DISCHARGE INTO DRAINAGE DITCHES OR WATERS OF THE STATE.

12. STABILIZATION PRACTICES SHOULD BE INITIATED AS SOON AS PRACTICAL, BUT IN NO CASE MORE THAN 7 DAYS WHERE CONSTRUCTION HAS TEMPORARILY CEASED.

13. DISTURBED PORTIONS OF THE SITE WHERE CONSTRUCTION ACTIVITY HAS PERMANENTLY STOPPED SHALL BE PERMANENTLY SEEDED. THESE AREAS SHALL BE SEEDED NO LATER THAN 7 DAYS AFTER THE LAST CONSTRUCTION ACTIVITY OCCURRED IN THESE AREAS. REFER TO SECTION 981 OF THE STANDARD SPECIFICATIONS FOR SEEDING AND MAINTENANCE REQUIREMENTS.

14. IF THE ACTION OF VEHICLES TRAVELING OVER THE GRAVEL CONSTRUCTION ENTRANCES IS NOT SUFFICIENT TO REMOVE THE MAJORITY OF DIRT OR MUD, THEN THE TIRES MUST BE WASHED BEFORE THE VEHICLES ENTER A PUBLIC ROAD. IF WASHING IS USED, PROVISIONS MUST BE MADE TO INTERCEPT THE WASH WATER AND TRAP THE SEDIMENT BEFORE IT IS CARRIED OFF THE SITE.

15. ALL MATERIALS SPILLED, DROPPED, WASHED, OR TRACKED FROM VEHICLES ONTO ROADWAYS OR INTO STORM DRAINS MUST BE REMOVED AS SOON AS POSSIBLE.

16. THE CONTRACTOR SHALL BE RESPONSIBLE FOR REMOVING SEDIMENT IN THE DETENTION POND AND ANY SEDIMENT THAT MAY HAVE COLLECTED IN THE STORM SEWER DRAINAGE SYSTEMS IN CONJUNCTION WITH THE STABILIZATION OF THE SITE.

EROSION CONTROL NOTES (CONT.)

17. ON-SITE & OFF SITE SOIL STOCKPILE AND BORROW AREAS SHALL BE PROTECTED FROM EROSION AND SEDIMENTATION THROUGH IMPLEMENTATION OF BEST MANAGEMENT PRACTICES. STOCKPILE AND BORROW AREA LOCATIONS SHALL BE NOTED ON THE EROSION CONTROL PLAN AND PERMITTED IN ACCORDANCE WITH GENERAL PERMIT REQUIREMENTS.

18. SLOPES SHALL BE LEFT IN A ROUGHENED CONDITION DURING THE GRADING PHASE TO REDUCE RUNOFF VELOCITIES AND EROSION.

19. DUE TO GRADE CHANGES DURING THE DEVELOPMENT OF THE PROJECT, THE CONTRACTOR SHALL BE RESPONSIBLE FOR ADJUSTING THE EROSION CONTROL MEASURES (SILT FENCES, ETC.) TO PREVENT EROSION.

20. ALL CONSTRUCTION SHALL BE STABILIZED AT THE END OF EACH WORKING DAY, THIS INCLUDES BACK FILLING OF TRENCHES FOR UTILITY CONSTRUCTION AND PLACEMENT OF GRAVEL OR BITUMINOUS PAVING FOR ROAD CONSTRUCTION.

PAVEMENT MARKINGS NOTES:

1. ALL PAVEMENT MARKINGS SHALL BE MADE IN ACCORDANCE WITH FDOT STANDARD INDEX # 17346, WHERE SHOWN ON THE PLANS

2. WHERE THE PLANS CALL FOR PAINTED PAVEMENT MARKINGS, INSTALLATION AND MATERIALS SHALL MEET ALL REQUIREMENTS OF SECTION 710 OF FDOT STANDARD SPECIFICATIONS FOR ROAD AND BRIDGE CONSTRUCTION AND THE FOLLOWING: CONTRACTOR TO APPLY TWO COATS OF VOC COMPLIANT, LOCAL DOT DOT APPROVED, UNDILUTED, SOLVENT BASED OR LATEX TRAFFIC PAINT. CONTRACTOR TO FOLLOW MANUFACTURER'S RECOMMENDED APPLICATION RATE WITHOUT THE ADDITION OF A THINNER, WITH A MAXIMUM OF 100 SQUARE FEET PER GALLON OR AS REQUIRED PROVIDING MINIMUM 15 MILS WET FILM THICKNESS AND 7.5 MILS DRY FILM THICKNESS PER COAT WITH MINIMUM OF 30 DAYS BETWEEN APPLICATIONS. SECOND COAT OF PAINT SHALL NOT BE APPLIED EARLIER THAN 7 DAYS PRIOR TO GRAND OPENING. PAINT SHALL BE CRISP, STRAIGHT AND APPLIED UNIFORMLY ACROSS THE WIDTH OF A LINE FOR A TOTAL DRY FILM THICKNESS OF 15 MILS.

3. ALL PAVEMENT SYMBOLS AND MARKINGS ARE TO BE THERMOPLASTIC WITH THE EXCEPTION OF PARKING STRIPING. THERMOPLASTIC INSTALLATION AND MATERIALS SHALL MEET ALL REQUIREMENTS OF SECTION 711 OF FDOT STANDARD SPECIFICATIONS FOR ROAD AND BRIDGE CONSTRUCTION.

MAINTENANCE

ALL MEASURES STATED ON THE EROSION AND SEDIMENT CONTROL PLAN, AND IN THE STORM WATER POLLUTION PREVENTION PLAN, SHALL BE MAINTAINED IN FULLY FUNCTIONAL CONDITION UNTIL NO LONGER REQUIRED FOR A COMPLETED PHASE OF WORK OR FINAL STABILIZATION OF THE SITE. ALL EROSION AND SEDIMENTATION CONTROL MEASURES SHALL BE CHECKED BY A QUALIFIED PERSON AT LEAST ONCE EVERY SEVEN CALENDAR DAYS AND WITHIN 24 HOURS OF THE END OF A 0.5" RAINFALL EVENT, AND CLEANED AND REPAIRED IN ACCORDANCE WITH THE FOLLOWING:

1. INLET PROTECTION DEVICES AND BARRIERS SHALL BE REPAIRED OR REPLACED IF THEY SHOW SIGNS OF UNDERMINING, OR DETERIORATION.

2. ALL SEEDED AREAS SHALL BE CHECKED REGULARLY TO SEE THAT A GOOD STAND IS MAINTAINED. AREAS SHOULD BE FERTILIZED, WATERED AND RESEEDED AS NEEDED. FOR MAINTENANCE REQUIREMENTS REFER TO SECTION 981 OF THE STANDARD SPECIFICATIONS.

3. SILT FENCES SHALL BE REPAIRED TO THEIR ORIGINAL CONDITIONS IF DAMAGED. SEDIMENT SHALL BE REMOVED FROM THE SILT FENCES WHEN IT REACHES ONE-HALF THE HEIGHT OF THE SILT FENCE.

4. THE CONSTRUCTION ENTRANCES SHALL BE MAINTAINED IN A CONDITION WHICH WILL PREVENT TRACKING OR FLOW OF MUD ONTO PUBLIC RIGHTS-OF-WAY. THIS MAY REQUIRE PERIODIC TOP DRESSING OF THE CONSTRUCTION ENTRANCES AS CONDITIONS DEMAND.

5. THE TEMPORARY PARKING AND STORAGE AREA SHALL BE KEPT IN GOOD CONDITION (SUITABLE FOR PARKING AND STORAGE). THIS MAY REQUIRE PERIODIC TOP DRESSING OF THE TEMPORARY PARKING AS CONDITIONS DEMAND.

6. OUTLET STRUCTURES IN THE SEDIMENTATION BASINS SHALL BE MAINTAINED IN OPERATIONAL CONDITIONS AT ALL TIMES. SEDIMENT SHALL BE REMOVED FROM S

BEST MANAGEMENT PRACTICES (BMPS):

THIS PLAN HAS BEEN PREPARED TO ENSURE COMPLIANCE WITH APPROPRIATE CONDITIONS OF THE BROWARD COUNTY LAND DEVELOPMENT REGULATIONS, THE RULES OF THE FLORIDA DEPARTMENT OF ENVIRONMENTAL PROTECTION (FDEP), CHAPTER 17-25, F.A.C., THE SOUTH FLORIDA WATER MANAGEMENT DISTRICT (SFWMD), CHAPTER 40D-4, F.A.C. AND THE UNITED STATES ENVIRONMENTAL PROTECTION AGENCY (EPA) DOCUMENT NO. EPA 832/R-92-005 (SEPTEMBER 1992). THE PLAN ADDRESSES THE FOLLOWING:

A. PREVENT LOSS OF SOIL DURING CONSTRUCTION BY STORMWATER RUNOFF AND/OR WIND EROSION, INCLUDING PROTECTING TOPSOIL BY STOCKPILING FOR REUSE.

B. SEDIMENTION PROTECTION OF STORM SEWER OR RECEIVING STREAM.

C. PREVENT POLLUTING THE AIR WITH DUST AND PARTICULATE MATTER. THE VARIOUS TECHNIQUES OR ACTIONS IDENTIFIED UNDER EACH SECTION INDICATE THE APPROPRIATE SITUATION WHEN THE TECHNIQUES SHOULD BE EMPLOYED. ALSO IDENTIFIED IS A CROSS-REFERENCE TO A DIAGRAM OR FIGURE REPRESENTING THE TECHNIQUE. IT SHOULD BE NOTED THAT THE MEASURES IDENTIFIED ON THIS PLAN ARE ONLY SUGGESTED BMP(S). THE CONTRACTOR SHALL PROVIDE POLLUTION PREVENTION AND EROSION CONTROL MEASURES AS SPECIFIED IN ACCORDANCE WITH THE CURRENT FLORIDA DEPARTMENT OF ENVIRONMENTAL PROTECTION NATIONAL POLLUTION DISCHARGE ELIMINATION SYSTEM (NPDES) REQUIREMENTS. CONTRACTOR SHALL PREPARE REQUIRED NPDES DOCUMENTATION AND OBTAIN PERMIT PRIOR TO COMMENCEMENT OF CONSTRUCTION. IT IS THE SOLE RESPONSIBILITY OF THE CONTRACTOR TO PREPARE THE REQUIRED NPDES DOCUMENT AND OBTAIN THE NPDES PERMIT. ALL COST ASSOCIATED WITH SUCH WORK SHALL BE DEEMED INCIDENTAL TO THE PROJECT LUMP SUM COST.

GENERAL EROSION CONTROL NOTES:

A. THE STORM WATER POLLUTION PREVENTION PLAN (SWPPP) IS COMPRISED OF THESE EROSION CONTROL DRAWINGS, THE STANDARD DETAILS, THE NPDES PERMIT (TO BE OBTAINED BY CONTRACTOR) AND ALL SUBSEQUENT REPORTS AND RELATED DOCUMENTS.

B. ALL CONTRACTORS AND SUBCONTRACTORS INVOLVED WITH STORM WATER POLLUTION PREVENTION SHALL OBTAIN A COPY OF THIS DRAWING AND THE STATE OF FLORIDA NATIONAL POLLUTANT DISCHARGE ELIMINATION SYSTEM GENERAL PERMIT (NPDES PERMIT) AND BECOME FAMILIAR WITH THEIR CONTENTS.

C. CONTRACTOR SHALL IMPLEMENT BEST MANAGEMENT PRACTICES (BMP) IN ALL CONSTRUCTION ACTIVITIES INCLUDING BUT NOT LIMITED TO THE FOLLOWING:

1. FUEL SPILLS AND LEAKS PREVENTION
2. PREVENT/REDUCE VEHICLE AND EQUIPTMENT WASHING AND STEAM CLEANING
3. VEHICLE AND EQUIPTMENT MAINTENANCE AND REPAIR
4. PROPER OUTDOOR LOADING/UNLOADING OF MATERIALS
5. PREVENT/REDUCE OUTDOOR STORAGE OF RAW MATERIALS, PRODUCTS, AND BY-PRODUCTS
6. SOLID WASTE MANAGEMENT
7. HAZARDOUS WASTE MANAGEMENT
8. CONCRETE WASTE MANAGEMENT
9. SANDBLASTING WASTE MANAGEMENT
10. STRUCTURE CONSTRUCTION AND PAINTING
11. SPILL PREVENTION AND CONTROL
12. CONTAMINATED SOIL MANAGEMENT
13. SANITARY/SEPTIC WASTE MANAGEMENT
14. SOIL EROSION CONTROL
15. STORM WATER TURBIDITY MANAGEMENT

ADDITIONAL BEST MANAGEMENT PRACTICES SHALL BE IMPLEMENTED AS DICTATED BY CONDITIONS AT NO ADDITIONAL COST TO THE OWNER THROUGHOUT ALL PHASES OF CONSTRUCTION.

D. BEST MANAGEMENT PRACTICES (BMPS) AND CONTROLS SHALL CONFORM TO FEDERAL, STATE, OR LOCAL REQUIREMENTS OR MANUAL OF PRACTICE, AS APPLICABLE. CONTRACTOR SHALL IMPLEMENT ADDITIONAL CONTROLS AS DIRECTED BY PERMITTING AGENCY OR OWNER.

E. SITE MAP MUST CLEARLY DELINEATE ALL STATE WATERS. CONTRACTOR MUST MAINTAIN ALL PERMITS FOR ANY CONSTRUCTION ACTIVITY IMPACTING STATE WATERS OR REGULATED WETLANDS ON SITE AT ALL TIMES.

F. CONTRACTOR SHALL MINIMIZE CLEARING TO THE MAXIMUM EXTENT PRACTICAL OR AS REQUIRED BY THE GENERAL PERMIT.

G. CONTRACTOR SHALL BEGIN CLEARING AND GRUBBING THOSE PORTIONS OF THE SITE NECESSARY TO IMPLEMENT PERIMETER CONTROL MEASURES. CLEARING AND GRUBBING FOR THE REMAINING PORTIONS OF THE PROPOSED SITE SHALL COMMENCE ONCE PERIMETER CONTROLS ARE IN PLACE. PERIMETER CONTROLS SHALL BE ACTIVELY MAINTAINED UNTIL SAID AREAS HAVE BEEN STABILIZED AND SHALL BE REMOVED ONCE FINAL STABILIZATION IS COMPLETE.

H. GENERAL EROSION CONTROL BMPS SHALL BE EMPLOYED TO MINIMIZE SOIL EROSION AND POTENTIAL LAKE SLOPE CAVE-INS. WHILE THE VARIOUS TECHNIQUES REQUIRED WILL BE SITE AND PLAN SPECIFIC, THEY SHOULD BE EMPLOYED AS SOON AS POSSIBLE DURING CONSTRUCTION.

I. ON-SITE & OFF-SITE SOIL STOCKPILE AND BORROW AREAS SHALL BE PROTECTED FROM EROSION AND SEDIMENTATION THROUGH IMPLEMENTATION OF BEST MANAGEMENT PRACTICES. STOCKPILE AND BORROW AREA LOCATIONS SHALL BE NOTED ON THE SITE MAP AND PERMITTED IN ACCORDANCE WITH GENERAL PERMIT REQUIREMENTS.

J. SURFACE WATER QUALITY SHALL BE MAINTAINED BY EMPLOYING THE FOLLOWING BMP'S IN THE CONSTRUCTION PLANNING AND CONSTRUCTION OF ALL IMPROVEMENTS.

STORM WATER EROSION CONTROL PRACTICES:

A. CONTRACTORS OR SUBCONTRACTORS WILL BE RESPONSIBLE FOR REMOVING SEDIMENT FROM DETENTION PONDS AND ANY SEDIMENT THAT MAY HAVE COLLECTED IN THE STORM SEWER DRAINAGE SYSTEMS IN CONJUNCTION WITH THE STABILIZATION OF THE SITE.

B. SLOPES SHALL BE LEFT IN A ROUGHENED CONDITION DURING THE GRADING PHASE TO REDUCE RUNOFF VELOCITIES AND EROSION.

C. DUE TO THE GRADE CHANGES DURING THE DEVELOPMENT OF THE PROJECT, THE CONTRACTOR SHALL BE RESPONSIBLE FOR ADJUSTING THE EROSION CONTROL MEASURES (COMPOST SOCK DEVICES, ETC.) TO PREVENT EROSION.

D. WHERE PRACTICAL, STORMWATER SHALL BE CONVEYED BY SWALES.

E. EROSION CONTROL MEASURES SHALL BE EMPLOYED TO MINIMIZE TURBIDITY OF SURFACE WATERS LOCATED DOWNSTREAM OF ANY CONSTRUCTION ACTIVITY. WHILE THE VARIOUS MEASURES REQUIRED WILL BE SITE SPECIFIC, THEY SHALL BE EMPLOYED AS NEEDED IN ACCORDANCE WITH THE FOLLOWING:

1. IN GENERAL, EROSION SHALL BE CONTROLLED AT THE FURTHEST PRACTICAL UPSTREAM LOCATION.

2. STORMWATER INLETS SHALL BE PROTECTED DURING CONSTRUCTION. PROTECTION MEASURES SHALL BE EMPLOYED AS SOON AS PRACTICAL DURING THE VARIOUS STAGES OF INLET CONSTRUCTION. SILT BARRIERS SHALL REMAIN IN PLACE UNTIL SODDING AROUND INLETS IS COMPLETE.

3. WHEN NEEDED A TEMPORARY SEDIMENT TRAP SHOLD BE CONSTRUCTED TO DETAIN SEDIMENT-LADEN RUNOFF FROM DISTURBED AREAS.

F. SILT BARRIERS, ANY SILT WHICH ACCUMULATES BEHIND THE BARRIERS, AND ANY FILL USED TO ANCHOR THE BARRIERS SHALL BE REMOVED PROMPTLY AFTER THE END OF THE MAINTENANCE PERIOD SPECIFIED FOR THE BARRIERS.

G. SLOPES OF BANKS OF RETENTION/DETENTION PONDS SHALL BE CONSTRUCTED NOT STEEPER THAN 3H:1V FROM TOP OF BANK TO TWO FEET BELOW NORMAL WATER LEVEL, AS APPLICABLE.

H. SOD SHALL BE PLACED FOR A 2-FOOT WIDE STRIP ADJOINING ALL CURBING AND AROUND ALL INLETS. SOD SHALL BE PLACED BEFORE SILT BARRIERS ARE REMOVED.

I. WHERE REQUIRED TO PREVENT EROSION FROM SHEET FLOW ACROSS BARE GROUND FROM ENTERING A LAKE OR SWALE, A TEMPORARY SEDIMENT SUMP SHALL BE CONSTRUCTED.

J. FILTER FABRIC SHOULD BE USED FOR STORM DRAIN INLET PROTECTION BEFORE FINAL STABILIZATION.

WIND EROSION CONTROL PRACTICES:

A. WIND EROSION SHALL BE CONTROLLED BY EMPLOYING THE FOLLOWING METHODS AS NECESSARY AND APPROPRIATE:

1. BARE EARTH AREAS SHALL BE WATERED DURING CONSTRUCTION AS NECESSARY TO MINIMIZE THE TRANSPORT OF FUGITIVE DUST. IT MAY BE NECESSARY TO LIMIT CONSTRUCTION VEHICLE SPEED IF BARE EARTH HAS NOT BEEN EFFECTIVELY WATERED. IN NO CASE SHALL FUGITIVE DUST BE ALLOWED TO LEAVE THE SITE UNDER CONSTRUCTION.

2. DISTURBED PORTIONS OF THE SITE WHERE CONSTRUCTION ACTIVITY HAS PERMANENTLY STOPPED SHALL BE PERMANENTLY SEEDED (SEE PERMANENT STABALIZATION PRACTICES FOR DETAILS). THESE AREAS SHALL BE SEEDED NO LATER THAN 14 DAYS AFTER THE LAST CONSTRUCTION ACTIVITY OCCURRING IN THESE AREAS. REFER TO THE GRADING PLAN AND/OR LANDSCAPE PLAN. CLEARED SITE DEVELOPMENT AREAS NOT CONTINUALLY SCHEDULED FOR CONSTRUCTION ACTIVITIES SHALL BE COVERED WITH HAY OR OVERSEEDED AND PERIODICALLY WATERED SUFFICIENTLY TO STABILIZE THE TEMPORARY GROUNDCOVER (SEE TEMPORARY STABALIZATION PRACTICES FOR DETAILS).

3. AT ANY TIME BOTH DURING AND AFTER SITE CONSTRUCTION THAT WATERING AND/OR VEGETATION ARE NOT EFFECTIVE IN CONTROLLING WIND EROSION AND/OR TRANSPORT OF FUGITIVE DUST, OTHER METHODS AS ARE NECESSARY FOR SUCH CONTROL SHALL BE EMPLOYED. THESE METHODS SHOULD INCLUDE ERECTION OF DUST CONTROL FENCES. A 6-FT GEOTEXTILE FILTER FIBER SHOULD BE HANGING AGAINST THE EXISTING CHAIN LINK FENCE AND GATE.

B. ALL DUST ON THE SITE SHALL BE CONTROLLED. THE USE OF MOTOR OILS AND OTHER PETROLEUM BASED OR TOXIC LIQUIDS FOR DUST SUPPRESSION OPERATIONS IS PROHIBITED.

STABILIZATION PRACTICES:

SHALL BE IN ACCORDANCE WITH DEP DOCUMENT NO 62-621.300(4)(a)

STRUCTURAL PRACTICES:

SHALL BE IN ACCORDANCE WITH DEP DOCUMENT NO 62-621.300(4)(a)

WASTE DISPOSAL:

A. WASTE MATERIALS - ALL WASTE MATERIALS SHALL BE COLLECTED AND STORED IN A METAL DUMPSTER WITH A SECURE LID IN ACCORDANCE WITH ALL LOCAL AND STATE LAWS. ALL TRASH AND CONSTRUCTION DEBRIS FROM THE SITE SHALL BE DEPOSITED IN THE DUMPSTER. THE SUPERINTENDENT SHALL COORDINATE WITH THE LOCAL UTILITIES TO HAVE THE DUMPSTER EMPTIED AT LEAST TWICE A WEEK AND THE WASTE TAKEN TO AN APPROPRIATE LANDFILL. NO CONSTRUCTION WASTE MATERIALS SHALL BE BURIED ON SITE. THE SUPERINTENDENT SHALL ORGANIZE TRAINING FOR THE EMPLOYEES IN THE PROPER PRACTICES WHEN DEALING WITH WASTE MATERIALS. THE SUPERINTENDENT SHALL BE RESPONSIBLE FOR POSTING AND ENFORCING WASTE MATERIAL PROCEDURES.

B. HAZARDOUS WASTE - HAZARDOUS WASTE MATERIALS SHALL BE DISPOSED OF IN ACCORDANCE WITH ALL LOCAL AND STATE LAWS OR AS DIRECTED BY THE MANUFACTURER. THE SUPERINTENDENT SHALL ORGANIZE THE PROPER TRAINING FOR EMPLOYEES IN THE PROPER PRACTICES WHEN DEALING WITH HAZARDOUS WASTE MATERIALS. THESE PROCEDURES SHALL BE POSTED ON THE SITE. THE PERSON WHO MANAGES THE SITE SHALL BE RESPONSIBLE FOR ENFORCING THE PROCEDURES.

C. SANITARY WASTE - SANITARY WASTE SHALL BE COLLECTED AND DISPOSED OF IN ACCORDANCE WITH ALL LOCAL AND STATE LAWS. THE SUPERINTENDENT SHALL COORDINATE WITH THE LOCAL UTILITY FOR COLLECTION OF THE SANITARY WASTE AT LEAST THREE TIMES A WEEK TO PREVENT SPILLAGE ONTO THE SITE.

D. RUBBISH, TRASH, GARBAGE, LITTER, OR OTHER SUCH MATERIALS SHALL BE DEPOSITED INTO SEALED CONTAINERS. MATERIALS SHALL BE PREVENTED FROM LEAVING THE PREMISES THROUGH THE ACTION OF WIND OR STORM WATER DISCHARGE INTO DRAINAGE DITCHES OR WATERS OF THE STATE.

OFFSITE TRACKING:

A. STABILIZED CONSTRUCTION ENTRANCE SHALL BE PROVIDED TO REDUCE SEDIMENT TRACKING OFFSITE. THE MAJOR ROAD CONNECTED TO THE PROJECT SHALL BE CLEANED ONCE A DAY TO REMOVE ANY EXCESS MUD, DIRT OR ROCK RESULTING FROM CONSTRUCTION TRAFFIC. ALL TRUCKS HAULING MATERIALS OFFSITE SHALL BE COVERED WITH A TARPAULIN.

B. GENERAL CONTRACTOR SHALL DENOTE ON PLAN THE TEMPORARY PARKING AND STORAGE AREA WHICH SHALL ALSO BE USED AS THE EQUIPMENT MAINTENANCE AND CLEANING AREA, EMPLOYEE PARKING AREA, AND AREA FOR LOCATION PORTABLE FACILITIES, OFFICE TRAILERS, AND TOILET FACILITIES. HEAVY CONSTRUCTION EQUIPMENT PARKING AND MAINTENANCE AREAS SHALL BE DESIGNED TO PREVENT OIL, GREASE, AND LUBRICANTS FROM ENTERING SITE DRAINAGE FEATURES INCLUDING STORMWATER COLLECTION AND TREATMENT SYSTEMS. CONTRACTORS SHALL PROVIDE BROAD DIKES, HAY BALES OR SILT SCREENS AROUND, AND SEDIMENT SUMPS WITHIN, SUCH AREAS AS REQUIRED TO CONTAIN SPILLS OF OIL, GREASE OR LUBRICANTS. CONTRACTORS SHALL HAVE AVAILABLE, AND SHALL USE, ABSORBENT FILTER PADS TO CLEAN UP SPILLS AS SOON AS POSSIBLE AFTER OCCURRENCE.

C. ALL WASH WATER FROM CONCRETE TRUCKS, VEHICLE CLEANING, EQUIPMENT CLEANING, ETC. SHALL BE DETAINED ON SITE AND SHALL BE PROPERLY TREATED OR DISPOSED.

D. IF THE ACTION OF VEHICLES TRAVELING OVER THE GRAVEL CONSTRUCTION ENTRANCES IS NOT SUFFICIENT TO REMOVE THE MAJORITY OF DIRT OR MUD, THEN THE TIRES MUST BE WASHED BEFORE THE VEHICLES ENTER A PUBLIC ROAD. IF WASHING IS USED, PROVISIONS MUST BE MADE TO INTERCEPT THE WASH WATER AND TRAP THE SEDIMENT BEFORE IT IS CARRIED OFF THE SITE.

E. ALL MATERIALS SPILLED, DROPPED, WASHED, OR TRACKED FROM VEHICLES ONTO ROADWAYS OR INTO STORM DRAINS MUST BE REMOVED IMMEDIATELY.

MAINTENANCE:

ALL MEASURES STATED ON THIS EROSION AND SEDIMENT CONTROL PLAN, AND IN THE STORM WATER POLLUTION PREVENTION PLAN, SHALL BE MAINTAINED IN FULLY FUNCTIONAL CONDITION UNTIL NO LONGER REQUIRED FOR A COMPLETED PHASE OF WORK OR FINAL STABILIZATION OF THE SITE. ALL EROSION AND SEDIMENTATION CONTROL MEASURES SHALL BE CHECKED BY A QUALIFIED PERSON AT LEAST ONCE EVERY SEVEN CALENDAR DAYS AND WITHIN 24 HOURS OF THE END OF A 0.5" RAINFALL EVENT, AND CLEANED AND REPAIRED IN ACCORDANCE WITH THE FOLLOWING:

A. INLET PROTECTION DEVICES AND BARRIERS SHALL BE REPAIRED OR REPLACED IF THEY SHOW SIGNS OF UNDERMINING, OR DETERIORATION.

B. B.ALL SEEDED AREAS SHALL BE CHECKED REGULARLY TO SEE THAT A GOOD STAND IS MAINTAINED. AREAS SHOULD BE FERTILIZED, WATERED, AND RESEEDED AS NEEDED.

C. THE COMPOST ROCK FILTRATION DEVICE SHALL BE INSPECTED PERIODICALLY FOR HEIGHT OF SEDIMENT AND CONDITION OF DEVICE. COMPOST SOCK SHALL BE REPAIRED TO ITS ORIGINAL CONDITIONS IF DAMAGED. SEDIMENT SHALL BE REMOVED FROM THE COMPOST SOCK WHEN IT REACHES ONE-THIRD THE HEIGHT OF THE COMPOST SOCK.

D. THE CONSTRUCTION ENTRANCES SHALL BE MAINTAINED IN A CONDITION WHICH WILL PREVENT TRACKING OR FLOW OF MUD ONTO PUBLIC RIGHTS-OF-WAY. THIS MAY REQUIRE PERIODIC TOP DRESSING OF THE CONSTRUCTION ENTRANCES AS CONDITIONS DEMAND.

E. THE TEMPORARY PARKING AND STORAGE AREA SHALL BE KEPT IN GOOD CONDITION (SUITABLE FOR PARKING AND STORAGE). THIS MAY REQUIRE PERIODIC TOP DRESSING OF THE TEMPORARY PARKING AS CONDITIONS DEMAND.

F. OUTLET STRUCTURES IN THE SEDIMENTATION BASINS SHALL BE MAINTAINED IN OPERATIONAL CONDITIONS AT ALL TIMES. THE SEDIMENT BASINS/DITCHES SHALL BE CHECKED MONTHLY FOR DEPTH OF SEDIMENT. SEDIMENT SHALL BE REMOVED FROM SEDIMENT BASINS OR TRAPS WHEN THE DESIGN CAPACITY HAS BEEN REDUCED BY 10% AND AFTER CONSTRUCTION IS COMPLETE.

G. ALL MAINTENANCE OPERATIONS SHALL BE DONE IN A TIMELY MANNER BUT IN NO CASE LATER THAN SEVEN CALENDAR DAYS FOLLOWING THE INSPECTION.DIVERSION DIKES SHALL BE INSPECTED MONTHLY. ANY BREACHES SHALL BE PROMPTLY REPAIRED.

H. A MAINTENANCE REPORT SHALL BE COMPLETED DAILY AFTER EACH INSPECTION OF THE SEDIMENT AND EROSION CONTROL METHODS. THE REPORTS SHALL BE FILED IN AN ORGANIZED MANNER AND RETAINED ON-SITE DURING CONSTRUCTION. AFTER CONSTRUCTION IS COMPLETED, THE REPORTS SHALL BE SAVED FOR AT LEAST THREE YEARS. THE REPORTS SHALL BE AVAILABLE FOR ANY AGENCY THAT HAS JURISDICTION OVER EROSION CONTROL.

I. ALL REPAIRS MUST BE MADE WITHIN 24 HOURS OF REPORT.

J. THE SUPERINTENDENT SHALL ORGANIZE THE TRAINING FOR INSPECTION PROCEDURES AND PROPER EROSION CONTROL METHODS FOR EMPLOYEES THAT COMPLETE INSPECTIONS AND REPORTS.

K. SILT FENCES SHALL BE REPAIRED TO THEIR ORIGINAL CONDITIONS IF DAMAGED. SEDIMENT SHALL BE REMOVED FROM THE SILT FENCES WHEN IT REACHES ONE-HALF THE HEIGHT OF THE SILT FENCE.

SPILL PREVENTION AND CONTROL:

THE FOLLOWING ARE THE MATERIAL MANAGEMENT PRACTICES THAT WILL BE USED TO REDUCE THE RISK OF SPILLS OR OTHER ACCIDENTAL EXPOSURE OF MATERIALS AND SUBSTANCES TO STORM WATER RUNOFF.

A. GOOD HOUSEKEEPING

1. SUPERINTENDENT SHALL INSPECT PROJECT AREA DAILY FOR PROPER STORAGE, USE, AND DISPOSAL OF CONSTRUCTION MATERIALS.

2. STORE ONLY ENOUGH MATERIAL ON SITE FOR PROJECT COMPLETION.

3. ALL SUBSTANCES SHOULD BE USED BEFORE DISPOSAL OF CONTAINER.

4. ALL CONSTRUCTION MATERIALS STORED SHALL BE ORGANIZED AND IN THE PROPER CONTAINER AND IF POSSIBLE, STORED UNDER A ROOF OR PROTECTIVE COVER.

5. PRODUCTS SHALL NOT BE MIXED UNLESS DIRECTED BY THE MANUFACTURER.

6. ALL PRODUCTS SHALL BE USED AND DISPOSED OF ACCORDING TO THE MANUFACTURER'S RECOMMENDATIONS.

B. HAZARDOUS PRODUCTS

1. MATERIALS SHOULD BE KEPT IN ORIGINAL CONTAINER WITH LABELS UNLESS THE ORIGINAL CONTAINERS CANNOT BE RESEALED. IF ORIGINAL CONTAINERS CANNOT BE USED, LABELS AND PRODUCT INFORMATION SHALL BE SAVED.

2. PROPER DISPOSAL PRACTICES SHALL ALWAYS BE FOLLOWED IN ACCORDANCE WITH MANUFACTURER AND LOCAL/STATE REGULATIONS.

C. PRODUCT SPECIFIC PRACTICES

1. PETROLEUM PRODUCTS MUST BE STORED IN PROPER CONTAINERS AND CLEARLY LABELED. VEHICLES CONTAINING PETROLEUM PRODUCTS SHALL BE PERIODICALLY INSPECTED FOR LEAKS. PRECAUTIONS SHALL BE TAKEN TO AVOID LEAKAGE OF PETROLEUM PRODUCTS ON SITE.

2. THE MINIMUM AMOUNT OF FERTILIZER SHALL BE USED AND MIXED INTO THE SOIL IN ORDER TO LIMIT EXPOSURE TO STORM WATER. FERTILIZERS SHALL BE STORED IN A COVERED SHED. THE CONTENTS OF ANY PARTIALLY USED BAGS OF FERTILIZER SHALL BE TRANSFERRED TO A SEALABLE PLASTIC BIN TO AVOID SPILLS.

3. PAINT CONTAINERS SHALL BE SEALED AND STORED WHEN NOT IN USE. EXCESS PAINT MUST BE DISPOSED OF IN AN APPROVED MANNER.

4. CONCRETE TRUCKS SHALL NOT BE ALLOWED TO WASH OUT OR DISCHARGE SURPLUS CONCRETE OR DRUM WASH WATER ON THE SITE.

SPILL CLEAN UP:

IN ADDITION TO THE GOOD HOUSEKEEPING AND MATERIAL MANAGEMENT PRACTICES DISCUSSED ABOVE, THE FOLLOWING PRACTICES SHALL BE FOLLOWED FOR SPILL PREVENTION AND CLEANUP:

A. SPILL CLEANUP INFORMATION SHALL BE POSTED ON SITE TO INFORM EMPLOYEES ABOUT CLEANUP PROCEDURES AND RESOURCES.

B. THE FOLLOWING CLEAN-UP EQUIPMENT MUST BE KEPT ON-SITE NEAR THE MATERIAL STORAGE AREA: GLOVES, MOPS, RAGS, BROOMS, DUST PANS, SAND, SAWDUST, LIQUID ABSORBER, GOGGLES, AND TRASH CONTAINERS.

C. SUFFICIENT OIL AND GREASE ABSORBING MATERIALS AND FLOTATION BOOMS SHALL BE MAINTAINED ONSITE AND READILY AVAILABLE TO CONTAIN AND CLEAN-UP FUEL OR CHEMICAL SPILLS AND LEAKS.

D. ALL SPILLS SHALL BE CLEANED UP AS SOON AS POSSIBLE.

E. WHEN CLEANING A SPILL, THE AREA SHOULD BE WELL VENTILATED AND THE EMPLOYEE SHALL WEAR PROPER PROTECTIVE COVERING TO PREVENT INJURY.

F. TOXIC SPILLS MUST BE REPORTED TO THE PROPER AUTHORITY REGARDLESS OF THE SIZE OF THE SPILL.

G. AFTER A SPILL, THE PREVENTION PLAN SHALL BE REVIEWED AND CHANGED TO PREVENT FURTHER SIMILAR SPILLS FROM OCCURRING. THE CAUSE OF THE SPILL, MEASURES TO PREVENT IT, AND HOW TO CLEAN THE SPILL UP SHALL BE RECORDED.

H. THE SUPERINTENDENT SHALL BE THE SPILL PREVENTION AND CLEANUP COORDINATOR AND IS RESPONSIBLE FOR THE DAY TO DAY SITE OPERATIONS. THE SUPERINTENDENT ALSO OVERSEES THE SPILL PREVENTION PLAN AND SHALL BE RESPONSIBLE FOR EDUCATING THE EMPLOYEES ABOUT SPILL PREVENTION AND CLEANUP PROCEDURES.

GENERAL CONSTRUCTION NOTES

1. THE CONTRACTOR AND SUBCONTRACTORS SHALL OBTAIN A COPY OF THE CITY OF HOLLYWOOD, FLORIDA PUBLIC WORKS MANUAL, THE BROWARD COUNTY PUBLIC WORKS MANUAL, AND SPECIFICATIONS, THE FLORIDA DEPARTMENT OF TRANSPORTATION "STANDARD SPECIFICATIONS FOR ROAD AND BRIDGE CONSTRUCTION" (LATEST EDITION), THE FLORIDA BUILDING CODE, AND ALL OTHER LOCAL, COUNTY, STATE, AND FEDERAL STANDARDS GOVERNING THE PROPOSED WORK.AND BECOME FAMILIAR WITH THE CONTENTS PRIOR TO COMMENCING WORK. AND, UNLESS OTHERWISE NOTED, ALL WORK SHALL CONFORM AS APPLICABLE TO THESE STANDARDS AND SPECIFICATIONS.

2. THE CONTRACTOR SHALL BE RESPONSIBLE FOR FURNISHING ALL MATERIAL AND LABOR TO CONSTRUCT THE FACILITY AS SHOWN AND DESCRIBED IN THE CONSTRUCTION DOCUMENTS IN ACCORDANCE WITH THE APPROPRIATE APPROVING AUTHORITIES, SPECIFICATIONS AND REQUIREMENTS. CONTRACTOR SHALL CLEAR AND GRUB ALL AREAS UNLESS OTHERWISE INDICATED, REMOVING TREES, STUMPS, ROOTS, MUCK, EXISTING PAVEMENT AND ALL OTHER DELETERIOUS MATERIAL.

3. THE INFORMATION PROVIDED IN THESE PLANS IS TO ASSIST THE CONTRACTOR IN ASSESSING THE NATURE AND EXTENT OF THE CONDITIONS WHICH MAY BE ENCOUNTERED DURING THE COURSE OF THE WORK. ALL CONTRACTORS ARE DIRECTED, PRIOR TO BIDDING, TO CONDUCT ANY INVESTIGATION THEY DEEM NECESSARY TO ARRIVE AT THEIR OWN CONCLUSIONS REGARDING THE ACTUAL CONDITION THAT WILL BE ENCOUNTERED AND UPON WHICH THEIR BIDS WILL BE BASED. IT IS THE CONTRACTOR'S RESPONSIBILITY TO INVESTIGATE BOTH THE SURFACE AND SUBSURFACE CONDITIONS AND BASE HIS PRICING ACCORDINGLY. GEOTECHNICAL AND ENVIRONMENTAL REPORTS ARE AVAILABLE FOR REVIEW.

4. EXISTING UTILITIES SHOWN ARE LOCATED ACCORDING TO THE INFORMATION AVAILABLE TO THE ENGINEER AT THE TIME OF THE TOPOGRAPHIC SURVEY AND HAVE NOT BEEN INDEPENDENTLY VERIFIED BY THE OWNER OR THE ENGINEER. GUARANTEE IS NOT MADE THAT ALL EXISTING UNDERGROUND UTILITIES ARE SHOWN OR THAT THE LOCATION OF THOSE SHOWN ARE ENTIRELY ACCURATE. FINDING THE ACTUAL LOCATION OF ANY EXISTING UTILITIES IS THE CONTRACTOR'S RESPONSIBILITY AND SHALL BE DONE BEFORE COMMENCING ANY WORK IN THE VICINITY. FURTHERMORE, THE CONTRACTOR SHALL BE FULLY RESPONSIBLE FOR ANY AND ALL DAMAGES DUE TO THE CONTRACTOR'S FAILURE TO EXACTLY LOCATE AND PRESERVE ANY AND ALL UNDERGROUND UTILITIES. THE OWNER OR ENGINEER WILL ASSUME NO LIABILITY FOR ANY DAMAGES SUSTAINED OR COST INCURRED BECAUSE OF THE OPERATIONS IN THE VICINITY OF EXISTING UTILITIES OR STRUCTURES, NOR FOR TEMPORARY BRACING AND SHORING OF SAME. IF IT IS NECESSARY TO SHORE, BRACE, SWING OR RELOCATE A UTILITY, THE UTILITY COMPANY OR DEPARTMENT AFFECTED SHALL BE CONTACTED AND THEIR PERMISSION OBTAINED REGARDING THE METHOD TO USE FOR SUCH WORK.

5. IT IS THE CONTRACTOR'S RESPONSIBILITY TO CONTACT THE VARIOUS UTILITY COMPANIES WHICH MAY HAVE BURIED OR AERIAL UTILITIES WITHIN OR NEAR THE CONSTRUCTION AREA BEFORE COMMENCING WORK. THE CONTRACTOR SHALL PROVIDE 48 HOURS MINIMUM NOTICE TO ALL UTILITY COMPANIES PRIOR TO BEGINNING CONSTRUCTION. AA APPROXIMATE LIST OF THE UTILITY COMPANIES WHICH THE CONTRACTOR MUST CALL BEFORE COMMENCING WORK IS PROVIDED ON THE COVER SHEET OF THESE CONSTRUCTION PLANS. THIS LIST SERVES AS A GUIDE ONLY AND IS NOT INTENDED TO LIMIT THE UTILITY COMPANIES WHICH THE CONTRACTOR MAY WISH TO NOTIFY.

6. THE CONTRACTOR SHALL BE RESPONSIBLE FOR OBTAINING ALL REQUIRED CONSTRUCTION PERMITS AND BONDS IF REQUIRED PRIOR TO CONSTRUCTION.

7. THE CONTRACTOR SHALL HAVE AVAILABLE AT THE JOB SITE AT ALL TIMES ONE COPY OF THE CONSTRUCTION DOCUMENTS INCLUDING PLANS, SPECIFICATIONS, GEOTECHNICAL REPORT AND SPECIAL CONDITIONS AND COPIES OF ANY REQUIRED CONSTRUCTION PERMITS.

8. ANY DISCREPANCIES ON THE DRAWINGS SHALL BE IMMEDIATELY BROUGHT TO THE ATTENTION OF THE OWNER AND ENGINEER BEFORE COMMENCING WORK. NO FIELD CHANGES OR DEVIATIONS FROM DESIGN ARE TO BE MADE WITHOUT PRIOR APPROVAL OF THE OWNER AND NOTIFICATION TO THE ENGINEER.

9. ALL COPIES OF COMPACTION, CONCRETE AND OTHER REQUIRED TEST RESULTS ARE TO BE SENT TO THE OWNER AND DESIGN ENGINEER OF RECORD DIRECTLY FROM THE TESTING AGENCY.

10. THE CONTRACTOR SHALL BE RESPONSIBLE FOR SUBMITTING TO THE ENGINEER A CERTIFIED RECORD SURVEY SIGNED AND SEALED BY A PROFESSIONAL LAND SURVEYOR REGISTERED IN THE STATE OF FLORIDA DEPICTING THE ACTUAL FIELD LOCATION OF ALL CONSTRUCTED IMPROVEMENTS THAT ARE REQUIRED BY THE JURISDICTIONAL AGENCIES FOR THE CERTIFICATION PROCESS. ALL SURVEY COSTS WILL BE THE CONTRACTORS RESPONSIBILITY.

11. THE CONTRACTOR SHALL BE RESPONSIBLE FOR DOCUMENTING AND MAINTAINING AS-BUILT INFORMATION WHICH SHALL BE RECORDED AS CONSTRUCTION PROGRESSES OR AT THE COMPLETION OF APPROPRIATE CONSTRUCTION INTERVALS AND SHALL BE RESPONSIBLE FOR PROVIDING AS-BUILT DRAWINGS TO THE OWNER FOR THE PURPOSE OF CERTIFICATION TO JURISDICTIONAL AGENCIES AS REQUIRED. ALL AS-BUILT DATA SHALL BE COLLECTED BY A STATE OF FLORIDA PROFESSIONAL LAND SURVEYOR WHOSE SERVICES ARE ENGAGED BY THE CONTRACTOR.

12. ANY WELL DISCOVERED DURING EARTH MOVING OR EXCAVATION SHALL BE REPORTED TO THE OWNER, ENGINEER OF RECORD AND APPROPRIATE JURISDICTIONAL AGENCIES WITHIN 24 HOURS AFTER DISCOVERY IS MADE.

13. IT IS THE CONTRACTOR'S RESPONSIBILITY TO COORDINATE THE MAINTENANCE OF TRAFFIC FOR THE ADJACENT PROPERTY DURING CONSTRUCTION.

14. THE CONTRACTOR SHALL BE RESPONSIBLE FOR VERIFYING THAT THE PROPOSED IMPROVEMENTS SHOWN ON THE PLANS DO NOT CONFLICT WITH ANY KNOWN EXISTING OR OTHER PROPOSED IMPROVEMENTS. IF ANY CONFLICTS ARE DISCOVERED, THE CONTRACTOR SHALL NOTIFY THE OWNER PRIOR TO INSTALLATION OF ANY PROPOSED IMPROVEMENTS. FAILURE TO NOTIFY OWNER OF AN IDENTIFIABLE CONFLICT PRIOR TO PROCEEDING WITH INSTALLATION RELIEVES OWNER OF ANY OBLIGATION TO PAY FOR A RELATED CHANGE ORDER.

15. PRIOR TO GRAND OPENING THE CONTRACTOR SHALL:
- SWEEP THE ENTIRE SITE
- ELIMINATE ALL DEBRIS IN THE LANDSCAPING AREAS
- PRESSURE CLEAN THE SITE ASPHALT
- PRESSURE CLEAN THE CURBS, SIDEWALKS, AND CONCRETE PAD AT THE DRIVE THRU

Always call 811 two full business days before you dig

Sunshine811.com

No.	REVISIONS	DATE	BY

Kimley»Horn
600 NORTH PINE ISLAND ROAD, SU

Plotted By:Kiewer, Allie Sheet Set:RAM SHERIDAN STATION Layout:C-201 EROSION CONTROL PLAN January 15, 2015 01:20:46pm K:\FTL_Civil\043 jobs\043105002-RAM Sheridan Stationside Multi-Family\CADD\Plan Sheets\C-202 EROSION CONTROL PLAN.dwg
This document, together with the concepts and designs presented herein, as an instrument of service, is intended only for the specific purpose and client for which it was prepared. Reuse of and improper reliance on this document without written authorization and adaptation by Kimley-Horn and Associates, Inc. shall be without liability to Kimley-Horn and Associates, Inc.

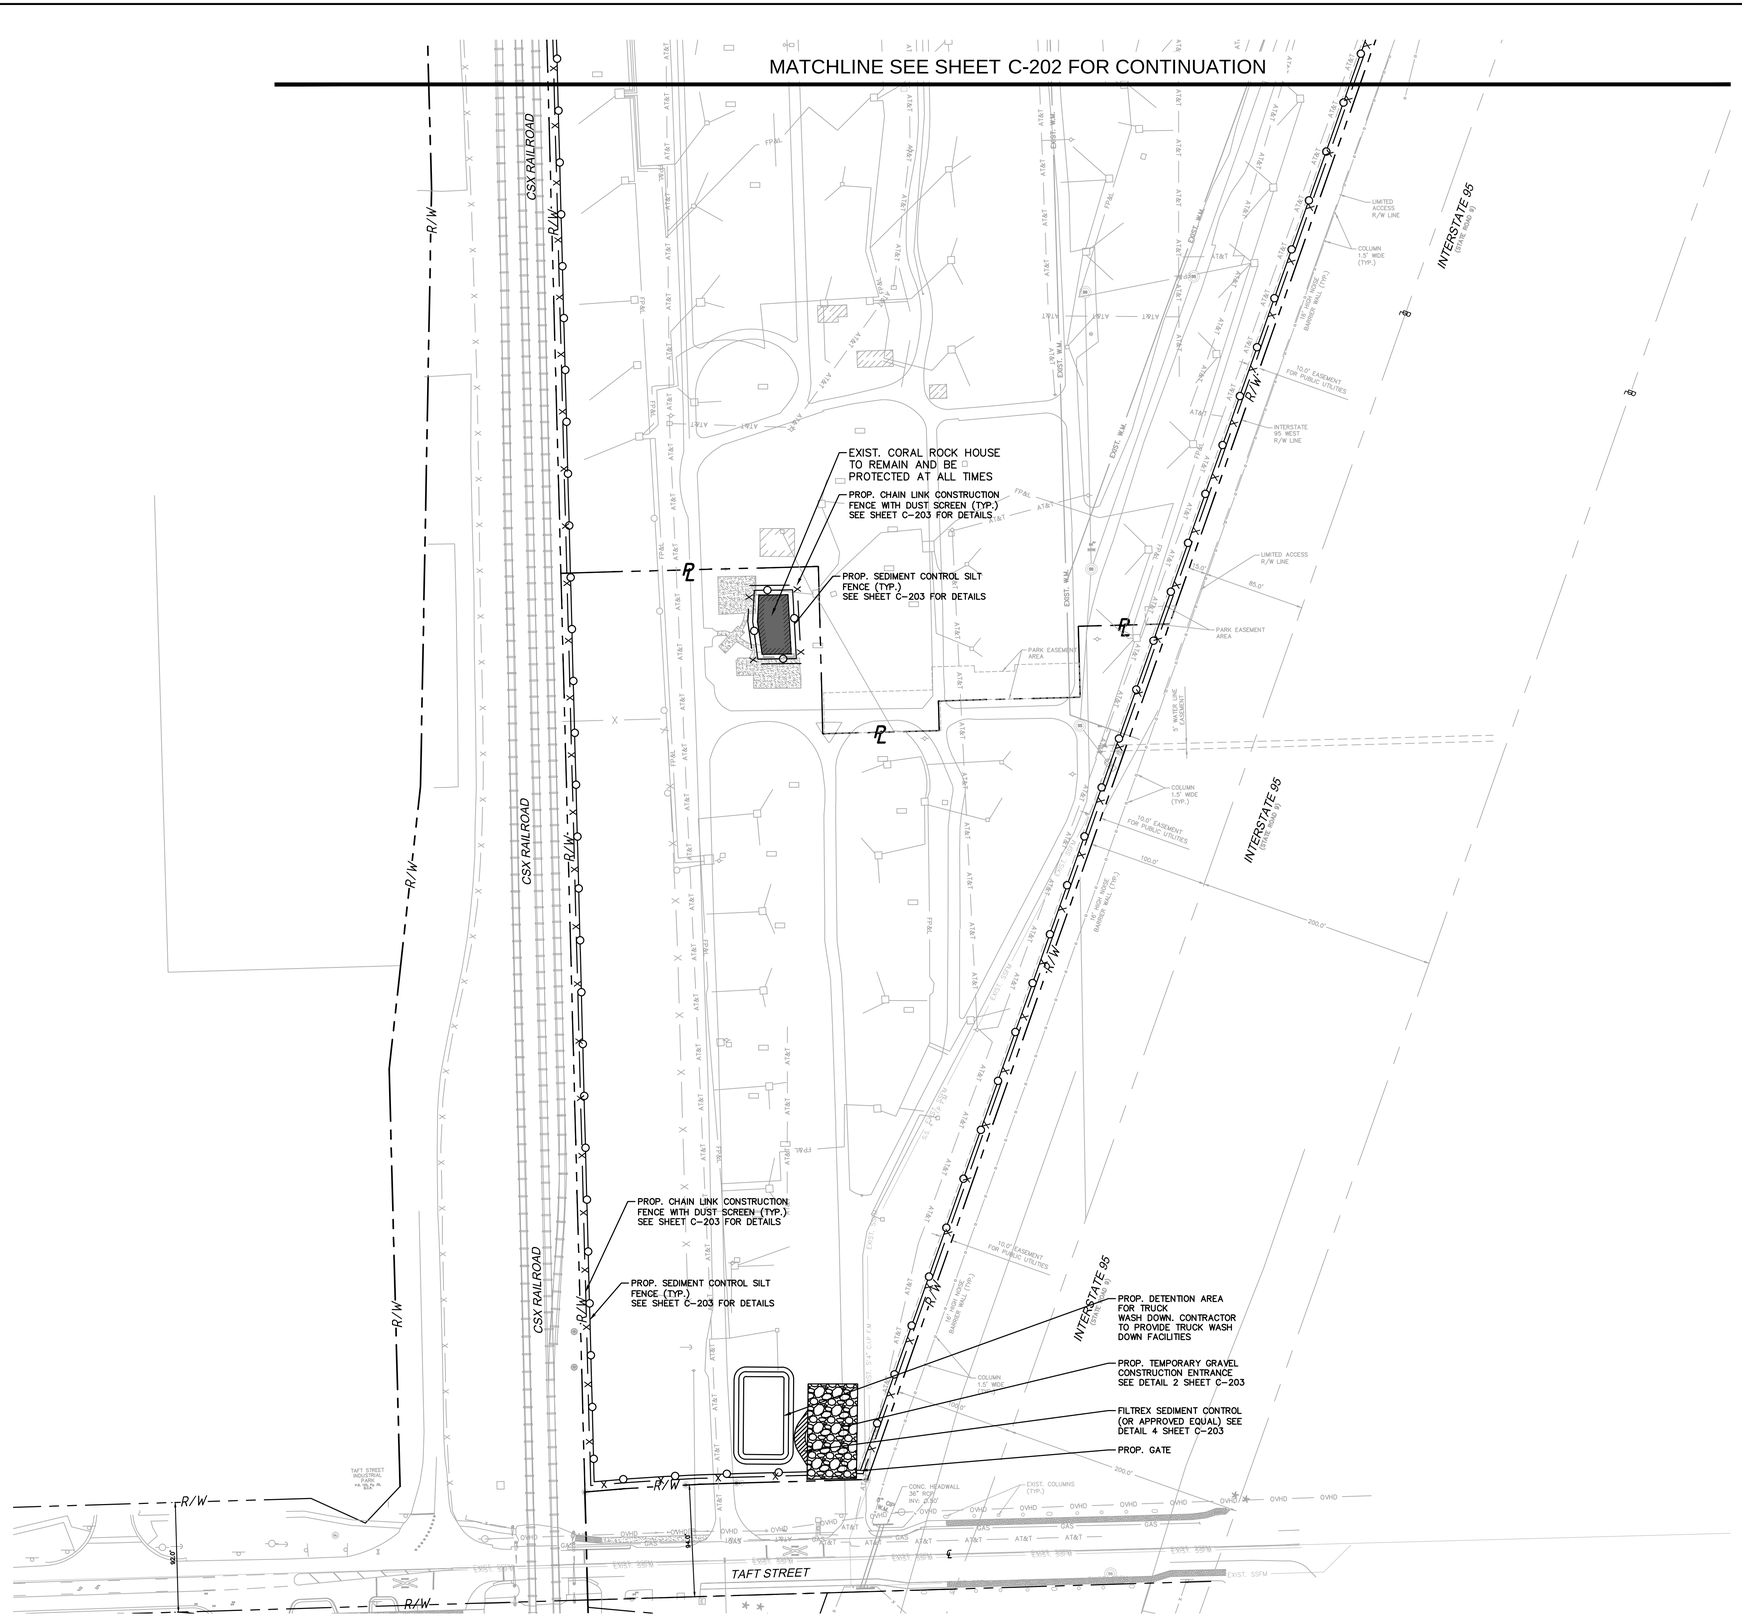

GRAPHIC SCALE IN FEET
0 30 60 120

LEGEND:

- CENTER LINE OF ROADWAY
- PROPERTY LINE AND/OR RIGHT-OF-WAY
- FILTREX INLET PROTECTION OR APPROVED EQUAL
- SILT FENCE SEDIMENT CONTROL DETAIL
- PROP. 6' CHAIN LINK CONSTRUCTION FENCE WITH DUST SCREEN (±5,205 LF)
- STABILIZED CONSTRUCTION ENTRANCE
- DROP INLET SEDIMENT BARRIER FILTREX SEDIMENT CONTROL OR APPROVED EQUAL

NOTES:

1. SEE SHEET C-203 FOR EROSION CONTROL DETAILS
2. CONTRACTOR TO REFER TO LANDSCAPE PLANS FOR TREES TO REMAIN AND BE PROTECTED.

KEY MAP

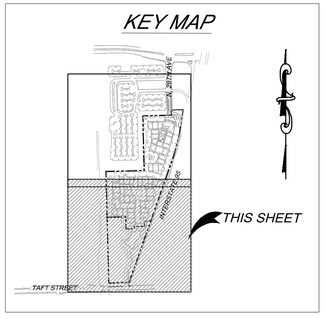

Always call 811 two full business days before you dig
Sunshine811.com

No.	REVISIONS	DATE	BY

Kimley»Horn
600 NORTH PINE ISLAND ROAD, SUITE 450, PLANTATION, FL 33324
PHONE: 954-535-5100 FAX: 954-739-2247
WWW.KIMLEY-HORN.COM CA 00000696

LICENSED PROFESSIONAL
CHRISTOPHER THOMAS FALCE, P.E.
73908
DATE:

KHA PROJECT 043105002
DATE 1/13/2015
SCALE AS SHOWN
DESIGNED BY SE
DRAWN BY SE
CHECKED BY CF

EROSION CONTROL PLAN

SHERIDAN STATION
PREPARED FOR
RAM DEVELOPMENT COMPANY, INC.

SHEET NUMBER
C-201

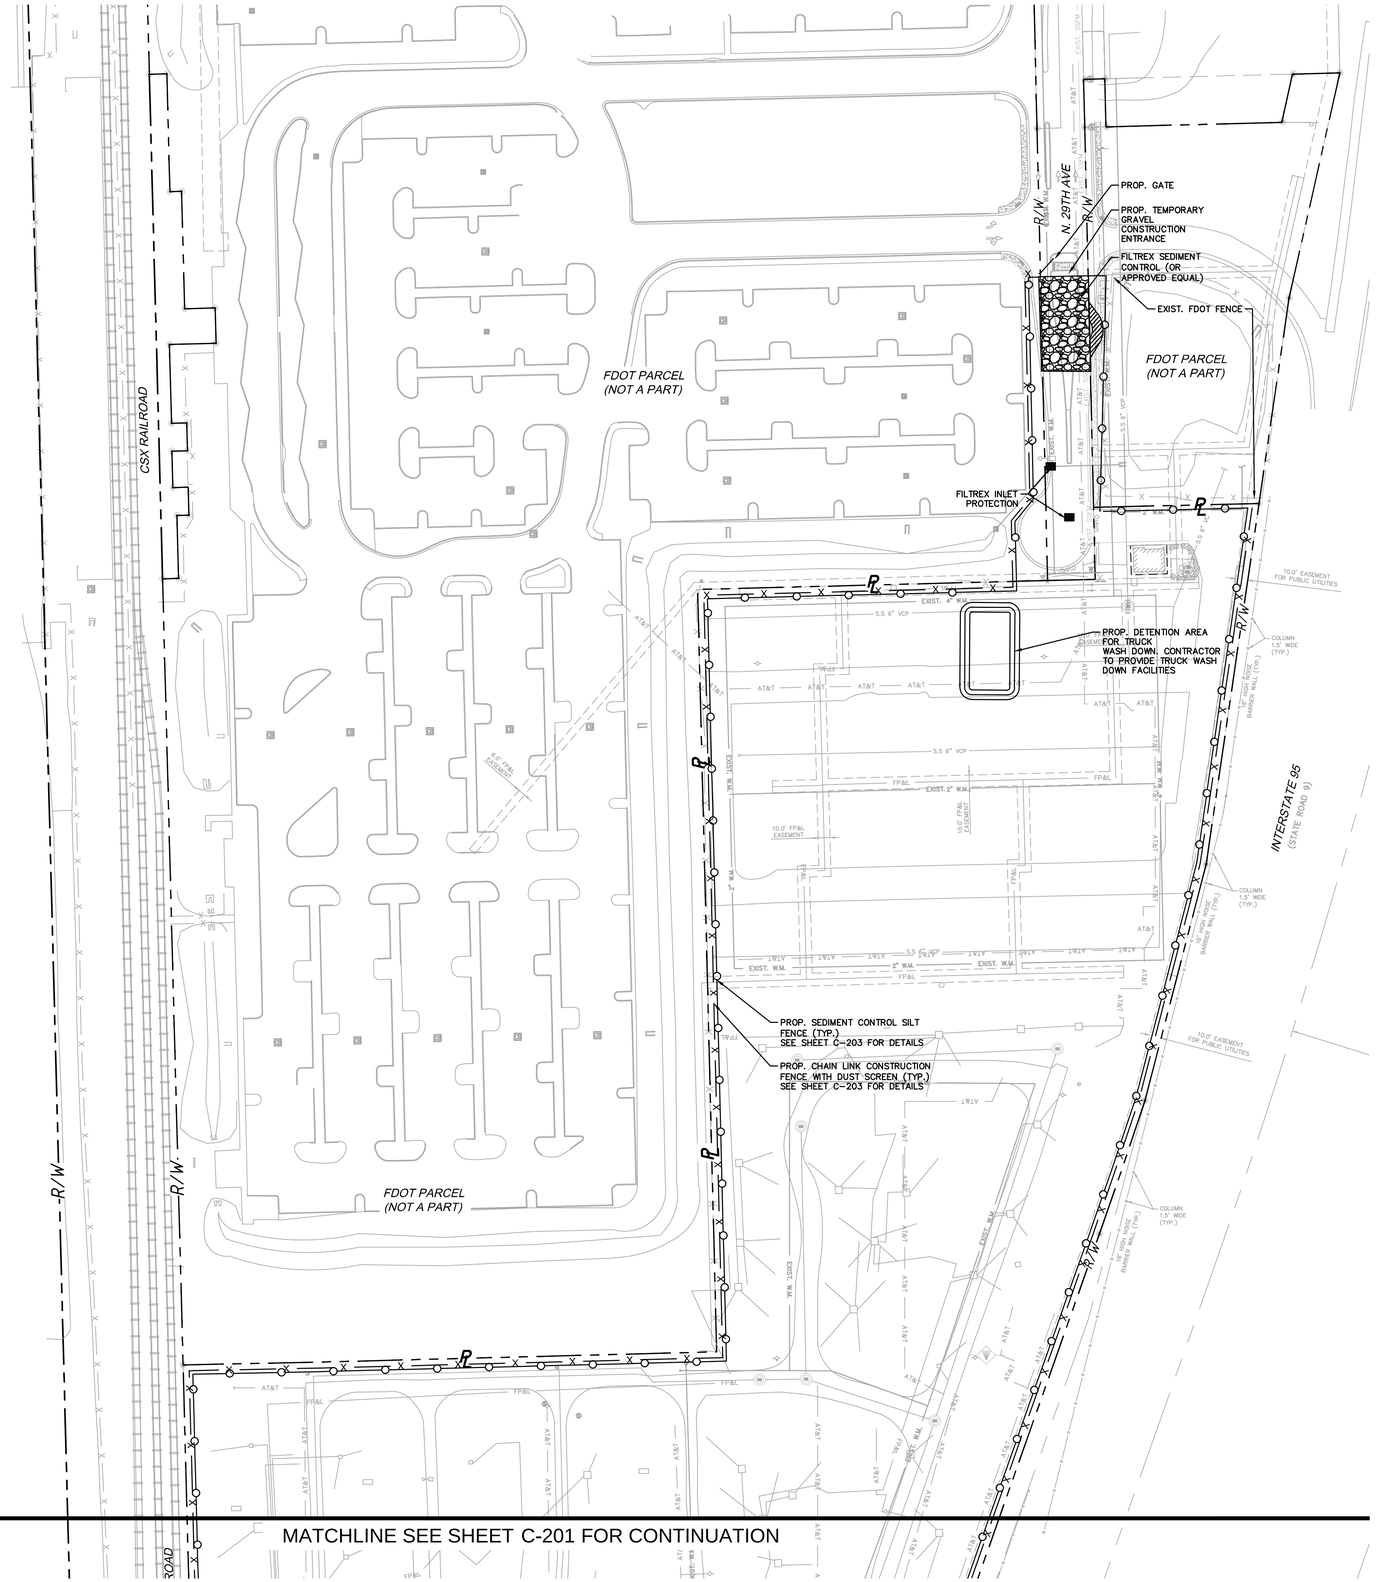

GRAPHIC SCALE IN FEET
0 30 60 120

LEGEND:

- CENTER LINE OF ROADWAY
- PROPERTY LINE AND/OR RIGHT-OF-WAY
- FILTREX INLET PROTECTION OR APPROVED EQUAL
- SILT FENCE SEDIMENT CONTROL DETAIL
- PROP. 6' CHAIN LINK CONSTRUCTION FENCE WITH DUST SCREEN (±5,205 LF)
- STABILIZED CONSTRUCTION ENTRANCE
- DROP INLET SEDIMENT BARRIER FILTREX SEDIMENT CONTROL OR APPROVED EQUAL

NOTES:

1. SEE SHEET C-203 FOR EROSION CONTROL DETAILS
2. CONTRACTOR TO REFER TO LANDSCAPE PLANS FOR TREES TO REMAIN AND BE PROTECTED.

KEY MAP

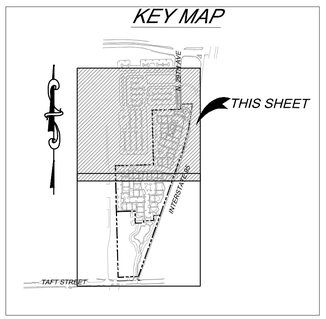

Always call 811 two full business days before you dig

Sunshine811.com

No.	REVISIONS	DATE	BY

Kimley»Horn
600 NORTH PINE ISLAND ROAD, SUITE 450, PLANTATION, FL 33324
PHONE: 954-535-5100 FAX: 954-739-2247
WWW.KIMLEY-HORN.COM CA 00000696

LICENSED PROFESSIONAL
CHRISTOPHER THOMAS FALCE, P.E.
73908
DATE:

KHA PROJECT 043105002
DATE 1/13/2015
SCALE AS SHOWN
DESIGNED BY SE
DRAWN BY SE
CHECKED BY CF

EROSION CONTROL PLAN

SHERIDAN STATION
PREPARED FOR
RAM DEVELOPMENT COMPANY, INC.

SHEET NUMBER
C-202

Plotted By:Ebrahimi, Sina Sheet Set:RAM SHERIDAN STATION Layout:C-202 EROSION CONTROL PLAN January 15, 2015 12:59:29pm K:\FTL_Civil\043 jobs\043105002-RAM Sheridan Stationside Multi-Family\CADD\Plan Sheets\C-202 EROSION CONTROL PLAN.dwg
This document, together with the concepts and designs presented herein, as an instrument of service, is intended only for the specific purpose and client for which it was prepared. Reuse of and improper reliance on this document without written authorization and adaptation by Kimley-Horn and Associates, Inc. shall be without liability to Kimley-Horn and Associates, Inc.

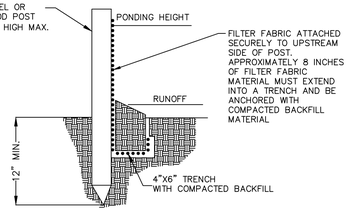

STANDARD DETAIL
TRENCH WITH NATIVE BACKFILL

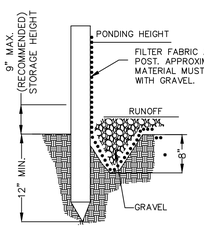

ALTERNATE DETAIL
TRENCH WITH GRAVEL

NOTE:

1. INSPECT AND REPAIR FENCE AFTER EACH STORM EVENT AND REMOVE SEDIMENT WHEN NECESSARY.
2. REMOVED SEDIMENT SHALL BE DEPOSITED TO AN AREA THAT WILL NOT CONTRIBUTE SEDIMENT OFF-SITE AND CAN BE PERMANENTLY STABILIZED.
3. SILT FENCE SHALL BE PLACED ON SLOPE CONTOURS TO MAXIMIZE PONDING EFFICIENCY.

1 SILT FENCE SEDIMENT CONTROL DETAIL

N.T.S.

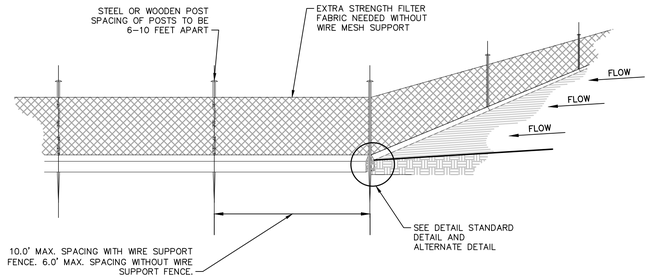

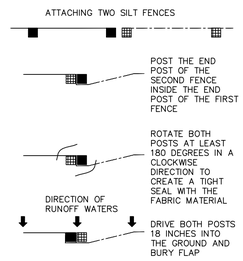

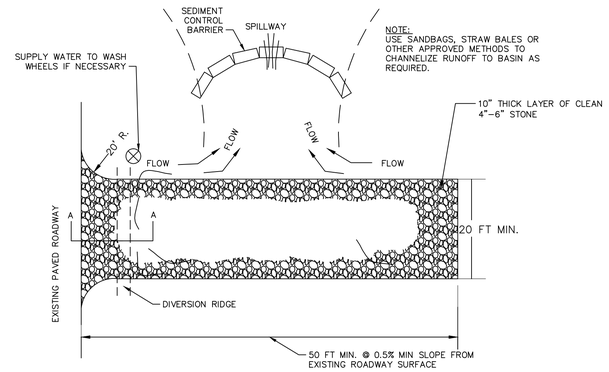

PLAN VIEW

NOTES:

1. THE ENTRANCE SHALL BE MAINTAINED IN A CONDITION THAT WILL PREVENT TRACKING OR FLOWING OF SEDIMENT ONTO PUBLIC RIGHTS-OF-WAY. THIS MAY REQUIRE TOP DRESSING, REPAIR AND/OR CLEANOUT OF ANY MEASURES USED TO TRAP SEDIMENT.
2. WHEN NECESSARY, WHEELS SHALL BE CLEANED PRIOR TO ENTRANCE ONTO PUBLIC RIGHT-OF-WAY.
3. WHEN WASHING IS REQUIRED, IT SHALL BE DONE ON AN AREA STABILIZED WITH CRUSHED STONE THAT DRAINS INTO AN APPROVED SEDIMENT TRAP OR SEDIMENT BASIN.

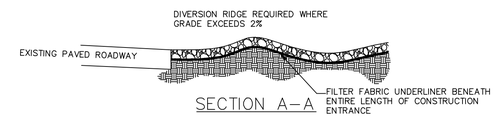

SECTION A-A

2 STABILIZED CONST. ENTRANCE

N.T.S.

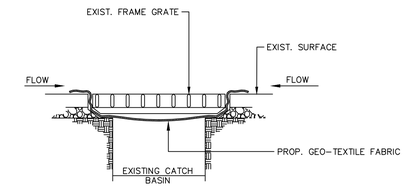

NOTES:

1. CONTRACTOR SHALL PERFORM DAILY INSPECTIONS OF GEO-TEXTILE FABRIC BARRIER AND AS NECESSARY REPLACE OR REPAIR AS REQUIRED. SPECIFICALLY AFTER STORM EVENTS AND LARGE RAINFALL EVENTS.
2. SEDIMENTATION AND DEBRIS THAT ARE REMOVED FROM BARRIERS SHALL BE LEGALLY DISPOSED OF AT AN AUTHORIZED OFF-SITE DISPOSAL FACILITY.

3 DROP INLET SEDIMENT BARRIER

N.T.S.

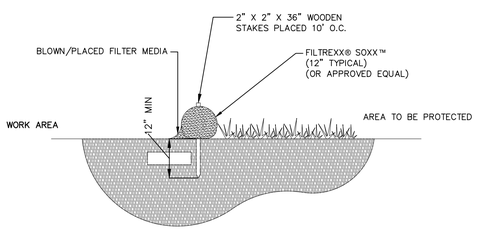

SECTION

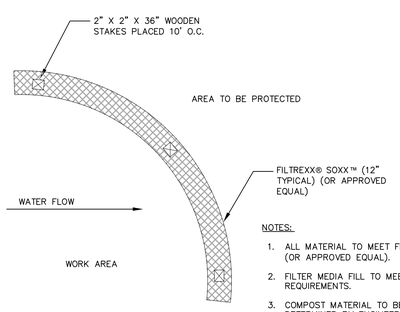

PLAN

NOTES:

1. ALL MATERIAL TO MEET FILTREXX® SPECIFICATIONS (OR APPROVED EQUAL).
2. FILTER MEDIA FILL TO MEET APPLICATION REQUIREMENTS.
3. COMPOST MATERIAL TO BE DISPERSED ON SITE, AS DETERMINED BY ENGINEER.

4 FILTREXX ® SEDIMENT CONTROL (OR APPROVED EQUAL)

N.T.S.

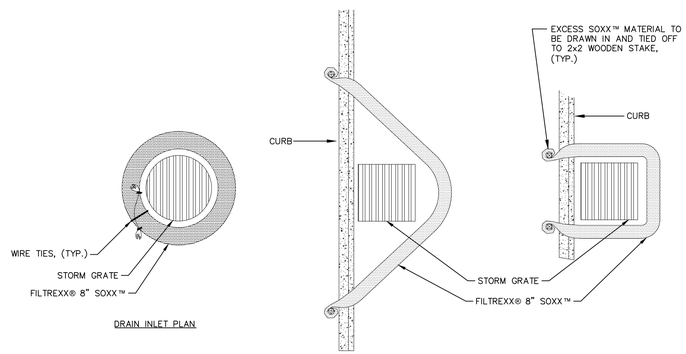

DRAIN INLET PLAN

CURBSIDE OPTION "A" PLAN

CURBSIDE OPTION "B" PLAN

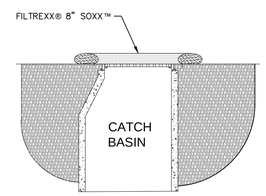

DRAIN INLET SECTION

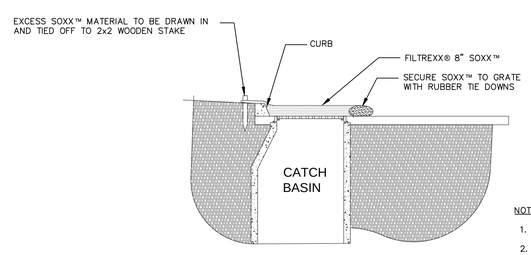

CURBSIDE SECTION

NOTES:

1. ALL MATERIAL TO MEET FILTREXX®SPECIFICATIONS.
2. FILTER MEDIA™FILL TO MEET APPLICATION REQUIREMENTS.
3. COMPOST MATERIAL TO BE DISPERSED ON SITE, AS DETERMINED BY ENGINEER.

5 FILTREXX ® INLET PROTECTION (OR APPROVED EQUAL)

N.T.S.

NOTES:

1. PROTECTION SIGNAGE IS REQUIRED (NO ENTRY/NO STORAGE)
2. ROOT DRAINAGE IS TO BE AVOIDED WITHIN THE DRIP LINE.
3. FENCE SHALL BE THROUGHOUT CONSTRUCTION.

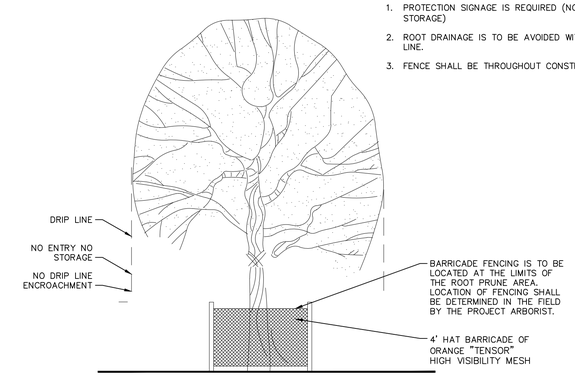

6 TREE PRESERVATION BARRICADE FENCING DETAIL

N.T.S.

Always call 811 two full business days before you dig

Sunshine811.com

No.	REVISIONS	DATE	BY

Kimley»Horn
600 NORTH PINE ISLAND ROAD, SUITE 450, PLANTATION, FL 33324
PHONE: 954-535-5100 FAX: 954-739-2247
WWW.KIMLEY-HORN.COM CA 00000696

LICENSED PROFESSIONAL
CHRISTOPHER THOMAS FALCE, P.E.
73908
DATE:

KHA PROJECT 043105002
DATE 1/13/2015
SCALE AS SHOWN
DESIGNED BY SE
DRAWN BY SE
CHECKED BY CF

EROSION CONTROL DETAILS

SHERIDAN STATION
PREPARED FOR
RAM DEVELOPMENT COMPANY, INC.

SHEET NUMBER
C-203

Plotted By:Ebrahimi, Sina Sheet Set:RAM SHERIDAN STATION Layout:C-203 EROSION CONTROL DETAILS January 15, 2015 12:59:36pm K:\FTL_Civil\043 Jobs\043105002-RAM Sheridan Stationside Multi-Family\CADD\Plan Sheets\C-203 EROSION CONTROL DETAILS.dwg
This document, together with the concepts and designs presented herein, as an instrument of service, is intended only for the specific purpose and client for which it was prepared. Reuse of and improper reliance on this document without written authorization and adaptation by Kimley-Horn and Associates, Inc. shall be without liability to Kimley-Horn and Associates, Inc.

CIVIL RELATED DEMOLITION NOTES AND SPECIFICATIONS:

SHOULD ANY SECTION OF THESE DEMOLITION NOTES BE IN DIRECT CONFLICT WITH THE PROVISIONS OR TECHNICAL SPECIFICATIONS CONTAINED IN THE CONTRACT DOCUMENT FOR THIS PROJECT, THE INTENT OF THE CONTRACT DOCUMENT SHALL GOVERN.

I. GENERAL

FOR THIS PROJECT, "OWNER" SHALL MEAN RAM DEVELOPMENT COMPANY, INC. "SURVEY" SHALL MEAN THE BOUNDARY SURVEY PREPARED BY CALVIN GIORDANO AND ASSOCIATES, INC. ON 02/05/2014 FLORIDA CERTIFICATE OF AUTHORIZATION NUMBER:4479 AND "ENGINEER" SHALL MEAN THE ENGINEER OF RECORD.

1. EXISTING CONDITIONS, UTILITIES, STRUCTURES AND OTHER IMPROVEMENTS, AS SHOWN ON THE DEMOLITION DRAWINGS, WERE TAKEN FROM THE SURVEY, AND FROM INFORMATION PROVIDED BY UTILITY COMPANIES. AN ATTEMPT HAS BEEN MADE TO SHOW ALL EXISTING STRUCTURES, UTILITIES, DRIVES, WALKS, ETC., IN THEIR APPROXIMATE LOCATION. OTHERS MAY EXIST AND MAY BE FOUND UPON VISITING THE SITE. IT WILL BE THE RESPONSIBILITY OF THE CONTRACTOR TO ACCURATELY LOCATE ALL FACILITIES AND TO DETERMINE THEIR EXTENT. IF SUCH FACILITIES OBSTRUCT THE PROGRESS OF THE WORK AND ARE NOT INDICATED TO BE REMOVED OR RELOCATED, THEY SHALL BE REMOVED OR RELOCATED ONLY AS DIRECTED BY THE OWNER, ARCHITECT, OR ENGINEER OF RECORD, AT NO ADDITIONAL COST TO THE OWNER.

2. SOME ITEMS TO BE REMOVED MAY NOT BE DEPICTED ON THE TOPOGRAPHIC SURVEY. IT IS THE CONTRACTOR'S RESPONSIBILITY TO VISIT THE SITE AND DETERMINE THE FULL EXTENT OF ITEMS TO BE REMOVED. IF ANY ITEMS ARE IN QUESTION, THE CONTRACTOR SHALL CONTACT THE OWNER PRIOR TO REMOVAL OF SAID ITEMS.

3. ORGANIZE AND PERFORM DEMOLITION WORK TO AVOID DAMAGE TO ITEMS INTENDED TO REMAIN, INCLUDING TREES (SEE LANDSCAPE PLANS FOR DETAILS).

4. DEMOLITION AND REMOVAL OPERATIONS SHALL BE CONDUCTED IN AN EXPEDIENT MANNER, WITH PRECAUTIONS TAKEN TO PREVENT THE DEMOLITION SITE FROM BEING A NUISANCE.

5. PERFORM REMOVAL AND DEMOLITION IN ACCORDANCE WITH DEMOLITION SCHEDULE (REFER TO SECTION IV.) AND TAKE NECESSARY PRECAUTIONS TO PROTECT EXISTING ADJACENT BUILDINGS, FURNISHINGS, AND EQUIPMENT. NOTIFY THE ENGINEER OF ANY CONDITIONS THAT MAY AFFECT THE SAFETY OF OCCUPANTS OF ADJACENT BUILDINGS, THE NORMAL USE OF THESE FACILITIES, OR THE PHYSICAL CONDITION OF THE STRUCTURES.

6. ALL EXISTING UTILITIES OUTSIDE THE PROPERTY BOUNDARIES ARE TO REMAIN, UNLESS OTHERWISE NOTED.

7. PRIOR TO DEMOLITION ACTIVITIES, IT SHALL BE THE CONTRACTOR'S RESPONSIBILITY TO CONTACT ALL AFFECTED UTILITY COMPANIES IN ORDER TO COORDINATE THE DEACTIVATION OF ALL EXISTING UTILITY LINES WITHIN THE PROPERTY. ONCE ALL ONSITE UTILITIES HAVE BEEN DEACTIVATED, ALL LINES SHALL BE CUT AND CAPPED INSIDE THE PROPERTY LINE, AND REMOVED (UNLESS OTHERWISE INDICATED).

8. THE CONTRACTOR SHALL USE EXTREME CAUTION IN REMOVING ANY STRUCTURES AND UTILITIES ABOVE AND BELOW GRADE TO PREVENT DAMAGE TO EXISTING UTILITIES WHICH ARE TO REMAIN IN SERVICE. ANY DAMAGE TO EXISTING PIPELINES, UTILITIES, ETC., CAUSED BY THE CONTRACTOR SHALL BE REPAIRED, AT THE CONTRACTOR'S EXPENSE, IN A MANNER ACCEPTABLE TO THE PARTY IN OWNERSHIP OF THE DAMAGED PROPERTY. THE CONTRACTOR SHALL REPORT ANY EXISTING DAMAGE PRIOR TO BEGINNING WORK. IN THE EVENT OF ACCIDENTAL DISRUPTION OF UTILITIES OR THE DISCOVERY OF PREVIOUSLY UNKNOWN UTILITIES, STOP WORK IMMEDIATELY AND NOTIFY THE AFFECTED UTILITY COMPANY AND THE ENGINEER. DO NOT CONTINUE WORK UNTIL THE UTILITY COMPANY, ENGINEER, AND CONTRACTOR AGREE ON A PLAN TO CORRECT THE SITUATION OR IDENTIFY THE UTILITY SERVICE LINE.

9. EXISTING WORK NOT SPECIFIED FOR REMOVAL WHICH IS TEMPORARILY REMOVED, DAMAGED, EXPOSED, OR IN ANY WAY DISTURBED OR ALTERED BY THE CONTRACTORS ACTIVITIES SHALL BE REPAIRED, PATCHED OR REPLACED, SOLELY AT THE CONTRACTOR'S EXPENSE, TO THE ENGINEER'S AND OWNER'S SATISFACTION.

10. TITLE AND RESPONSIBILITY TO MATERIALS AND EQUIPMENT TO BE REMOVED, EXCEPT SALVAGEABLE EQUIPMENT TO BE RETAINED BY THE OWNER, IS VESTED TO THE CONTRACTOR UPON RECEIPT OF NOTICE TO PROCEED. THE OWNER WILL NOT BE RESPONSIBLE FOR THE CONDITION, LOSS OR DAMAGE TO SUCH MATERIALS AND EQUIPMENT AFTER THE ISSUANCE OF THE NOTICE TO PROCEED.

11. IT IS THE CONTRACTOR'S RESPONSIBILITY TO:
    - A. PROTECT ALL EXISTING STRUCTURAL AND VEGETATIVE ELEMENTS TO REMAIN DURING DEMOLITION UNLESS OTHERWISE SPECIFIED.
    - B. IF APPLICABLE, PATCH AND REPAIR ALL SURFACES WITHIN THE PUBLIC R/W AFFECTED BY DEMOLITION
    - C. SAW-CUT IN NEAT, STRAIGHT LINES, EXISTING CONC. OR ASPHALT PAVEMENT.
    - D. REMOVE ALL EXISTING IRRIGATION LINES WITHIN THE LIMITS OF DEMOLITION UNLESS OTHERWISE NOTED.
    - E. ALL EXISTING CHAIN LINK FENCES AND CBS WALLS ALONG THE PERIMETER OF THE PROPERTY SHALL REMAIN, UNLESS OTHERWISE SPECIFIED.
    - F. NO ELECTRIC POLES, STREET LIGHTS, WATER METERS/VALVES, FIRE HYDRANTS ETC. WILL BE REMOVED WITHIN THE ROADWAY RIGHT-OF-WAY, UNLESS OTHERWISE NOTED ON THE DEMOLITION PLANS.
    - G. REFER TO LANDSCAPE PLANS FOR VERIFICATION OF ALL EXISTING TREES TO BE REMOVED, RELOCATED OR TO REMAIN.
    - H. MAINTAIN ALL EXISTING SURVEY REFERENCES AND MARKERS IN PLACE, OTHERWISE THEY SHALL BE REPLACED BY THE CONTRACTOR AT NO ADDITIONAL COST TO THE OWNER.

II. DESCRIPTION

1. PROVIDE ALL LABOR, MATERIALS, EQUIPMENT, SERVICES, ETC., NECESSARY AND INCIDENTAL TO THE COMPLETION OF ALL SITE DEMOLITION AND CLEARING WORK AS SHOWN ON THE DRAWINGS AND SPECIFIED HEREIN, INCLUDING THE LEGAL TRANSPORT AND OFF-SITE DISPOSAL OF DEMOLITION DEBRIS.

2. ALL SITE WORK INCLUDES , BUT IS NOT LIMITED TO THE FOLLOWING:
    - A. FULL-DEPTH REMOVAL OF EXISTING SIDEWALKS, DRIVES, CURBS, AND PAVEMENT.
    - B. FULL DEPTH REMOVAL OF EXISTING BUILDING FOUNDATIONS, UNDERGROUND UTILITIES AND RELATED STRUCTURES.
    - C. CLEARING SITE OF VEGETATION AND TREES AS NOTED ON THE LANDSCAPE PLANS.
    - D. CLEARING SITE OF DEMOLITION DEBRIS.
    - E. REMOVAL FROM SITE AND DISPOSAL OF ALL EXCESS AND UNUSABLE MATERIAL.
    - F. COORDINATION WITH ALL UTILITY COMPANIES/OWNERS PRIOR TO DEACTIVATION OF EXISTING UTILITIES.

III. APPLICABLE CODES

1. DEMOLITION AND TRANSPORTATION OF DEBRIS SHALL COMPLY WITH APPLICABLE LOCAL, STATE, AND FEDERAL CODES AND REGULATIONS GOVERNING THESE OPERATIONS. THE CONTRACTOR SHALL OBTAIN AND PAY FOR ANY PERMITS, BONDS, LICENSES, ETC., REQUIRED FOR DEMOLITION AND CLEARING WORK.

2. ANY WORK WITHIN PUBLIC RIGHT-OF-WAY SHALL BE DONE IN ACCORDANCE WITH THE REQUIREMENTS OF THE CITY OF HOLLYWOOD PUBLIC WORKS DEPARTMENT, AND OTHER GOVERNMENTAL AGENCIES WHO MAY HAVE JURISDICTION OF THE PUBLIC RIGHT-OF-WAY. SAID WORK SHALL NOT BEGIN UNTIL THE CONTRACTOR HAS OBTAINED ALL PERMITS AND NOTIFIED ALL THE GOVERNING AUTHORITIES.

IV. SEQUENCING AND SCHEDULING

1. AREAS ADJACENT TO DEMOLITION AND REMOVAL WORK MAY BE OCCUPIED AND THEIR ACTIVITIES CANNOT BE INTERRUPTED OR DISTURBED DURING NORMAL WORKING HOURS. DEMOLITION SCHEDULE SHALL BE COORDINATED WITH ALL ADJACENT PROPERTY OWNERS AND ANY OTHER PARTIES WHOSE DAILY ACTIVITIES WOULD BE AFFECTED BY THE DEMOLITION WORK.

2. COORDINATE WITH APPLICABLE UTILITY COMPANIES FOR UTILITY LINE REMOVAL, CAPPING AND UTILITY SHUTDOWNS NECESSITATED BY REMOVAL WORK.

V. ENVIRONMENTAL PROTECTION

1. CONTROL AMOUNT OF DUST RESULTING FROM CONSTRUCTION OR DEMOLITION TO PREVENT SPREAD OF DUST TO OTHER BUILDINGS AND TO AVOID CREATION OF A NUISANCE IN SURROUNDING AREAS. USE OF WATER TO CONTROL DUST WILL NOT BE PERMITTED WHEN IT WILL RESULT IN, OR CREATE, HAZARDOUS OR OBJECTIONABLE CONDITIONS SUCH AS FLOODING.

2. NOISE PRODUCING ACTIVITIES SHALL BE HELD TO A MINIMUM. INTERNAL COMBUSTION ENGINES AND COMPRESSORS, ETC., SHALL BE EQUIPPED WITH MUFFLERS TO REDUCE NOISE TO A MINIMUM. CONTRACTOR SHALL COMPLY WITH ALL NOISE ABATEMENT ORDINANCES.

3. THE USE OF EXPLOSIVES WILL NOT BE PERMITTED.

4. DISPOSITION OF DEMOLISHED MATERIALS BY BURNING IS NOT PERMITTED.

5. ALL CLEARING SHALL BE PERFORMED IN A MANNER SUCH AS TO PREVENT ANY WASH-OFF OF SOILS AND DEBRIS FROM THE SITE INTO PUBLIC RIGHT-OF-WAY WATER BODIES, AND/OR STORM DRAINAGE SYSTEMS. APPROPRIATE SEDIMENTATION PONDS, DIKES, COLLARS, AND FILTER MEDIA SHALL BE EMPLOYED TO INSURE COMPLIANCE WITH THESE REQUIREMENTS. WHERE A SPECIFIC STATUTE GOVERNS THESE PROCEDURES, SUCH STATUTE SHALL BE COMPLIED WITH IN ITS ENTIRETY.

6. AT ALL TIMES DURING THE CLEARING OPERATION, THE EXPOSED AREAS OF SUBGRADE SHALL BE MAINTAINED IN A CONDITION COMPATIBLE WITH POSITIVE DRAINAGE OF THE WORK AREA. NO WATER WILL BE PERMITTED TO STAND IN OPEN EXCAVATIONS. ALL STORMWATER RUNOFF SHALL BE CONTAINED WITHIN THE SITE. FAILURE TO MAINTAIN SUCH DRAINAGE SHALL BE CONSIDERED ADEQUATE CAUSE TO ORDER TEMPORARY SUSPENSION OF THE WORK.

7. IF IT SHOULD BECOME NECESSARY TO STOP WORK FOR INDEFINITE PERIODS, THE CONTRACTOR SHALL TAKE EVERY PRECAUTION TO PREVENT DAMAGE OR DETERIORATION OF THE WORK ALREADY PERFORMED, PROVIDE SUITABLE AND FUNCTIONAL DRAINAGE BY OPENING DITCHES, FILTER DRAINS, TEMPORARY CUT-OFF LINES, ETC., AND ERECT TEMPORARY PROTECTIVE STRUCTURES WHERE NECESSARY. ALL EMBANKMENTS SHALL BE BACK-BLADED AND SUITABLY SEALED TO PROTECT AGAINST ADVERSE WEATHER CONDITIONS.

8. THE CONTRACTOR SHALL TAKE ALL NECESSARY PRECAUTIONS WHEN REMOVING ABANDONED AND DE-ENERGIZED MATERIALS. IF ASBESTOS PIPES ARE ENCOUNTERED, THE CONTRACTOR WILL TAKE ALL NECESSARY ABATEMENT STEPS AS REQUIRED BY GOVERNING REGULATIONS TO SAFELY REMOVE AND DISPOSE OF SAID FACILITIES. THE CONTRACTOR SHALL NOTIFY THE ENGINEER IMMEDIATELY UPON DISCOVERY OF SAID MATERIALS.

9. THE CONTRACTOR SHALL SECURE THE WORK AREA WITH FENCING OR OTHER MEANS AS APPROVED BY THE OWNER.

VI. TRAFFIC MAINTENANCE

1. THE CONTRACTOR SHALL FOLLOW FDOT MAINTENANCE OF TRAFFIC PROCEDURES DURING DEMOLITION IN PUBLIC RIGHT-OF-WAYS AND PRIVATE DRIVEWAYS, PEDESTRIANS PATHS, AND ROADWAYS (INDEX 600 SERIES), AND PREPARE AND OBTAIN APPROVAL OF SUCH MAINTENANCE OF TRAFFIC PLAN FROM THE APPROPRIATE REGULATORY AGENCY.

2. THE CONTRACTOR SHALL PROVIDE ADEQUATE BRACING, SHORING, TEMPORARY CROSSOVER FOR PEDESTRIAN AND VEHICULAR TRAFFIC INCLUDING GUARDRAILS, LAMPS, WARNING SIGNS AND FLAGS AS REQUIRED BY AGENCIES HAVING JURISDICTION, AND SHALL NOT REMOVE THESE UNTIL THE NEED FOR PROTECTION CEASES.

3. THE CONTRACTOR MAY NOT CLOSE ANY SIDEWALKS WITHOUT PROVIDING ALTERNATE ROUTES IN ACCORDANCE WITH FDOT INDEX 660 AND OBTAINING APPROVAL FROM THE GOVERNING JURISDICTIONAL AGENCY.

4. THE CONTRACTOR SHALL CONDUCT REMOVAL OPERATIONS SO THAT TRAFFIC IS MAINTAINED ALONG EXISTING STREETS AND WALKS. ALL PUBLIC PAVED STREETS AND WALKWAYS MUST BE KEPT FREE OF DEBRIS. THE CONTRACTOR MUST REMOVE MATERIAL AND OTHER MATTER TRACKED OR FALLEN ONTO TRAFFIC SURFACES.

VII. CLEAN UP

1. REMOVE DEMOLISHED CONSTRUCTION MATERIALS AND RELATED DEBRIS FROM THE SITE ON A REGULAR BASIS. ACCUMULATION OF DEBRIS ON THE SITE WILL NOT BE PERMITTED. SELLING OF SALVAGEABLE MATERIALS IS NOT PERMITTED AT THE SITE.

2. REMOVE MATERIALS, INCLUDING DEBRIS AND DUST, AND DISPOSE OF LEGALLY OFF SITE. NO DEBRIS SHALL BE BURNED OR BURIED ON THE SITE AS A MEANS OF DISPOSAL. USE METHODS APPROVED BY THE REGULATORY AGENCIES PRIOR TO BEGINNING CLEANUP OPERATIONS. USE OF BLOWERS TO DISTRIBUTE DUST WILL NOT BE PERMITTED.

3. MATERIAL DESIGNATED FOR REMOVAL SHALL BECOME THE PROPERTY OF THE CONTRACTOR, AND ANY SALVAGE VALUE THERE FROM WILL ACCRUE TO THE CONTRACTOR.

Always call 811 two full business days before you dig

Sunshine811.com

No.	REVISIONS	DATE	BY

Kimley»Horn

600 NORTH PINE ISLAND ROAD, SUITE 450, PLANTATION, FL 33324
PHONE: 954-535-5100 FAX: 954-739-2247
WWW.KIMLEY-HORN.COM CA 00000696

LICENSED PROFESSIONAL
CHRISTOPHER THOMAS FALCE, P.E.
73908
DATE:

KHA PROJECT 043105002
DATE 1/13/2015
SCALE AS SHOWN
DESIGNED BY SE
DRAWN BY SE
CHECKED BY CF

DEMOLITION NOTES

SHERIDAN STATION
PREPARED FOR
RAM DEVELOPMENT COMPANY, INC.

SHEET NUMBER
C-300

Plotted By:Ebrahimi, Sina Sheet Set:RAM SHERIDAN STATION Layout:C-300 DEMOLITION NOTES January 15, 2015 12:59:45pm K:\FTL_Civil\043 jobs\043105002-RAM Sheridan Stationside Multi-Family\CADD\Plan Sheets\C-300 DEMOLITION NOTES.dwg
This document, together with the concepts and designs presented herein, as an instrument of service, is intended only for the specific purpose and client for which it was prepared. Reuse of and improper reliance on this document without written authorization and adaptation by Kimley-Horn and Associates, Inc. shall be without liability to Kimley-Horn and Associates, Inc.

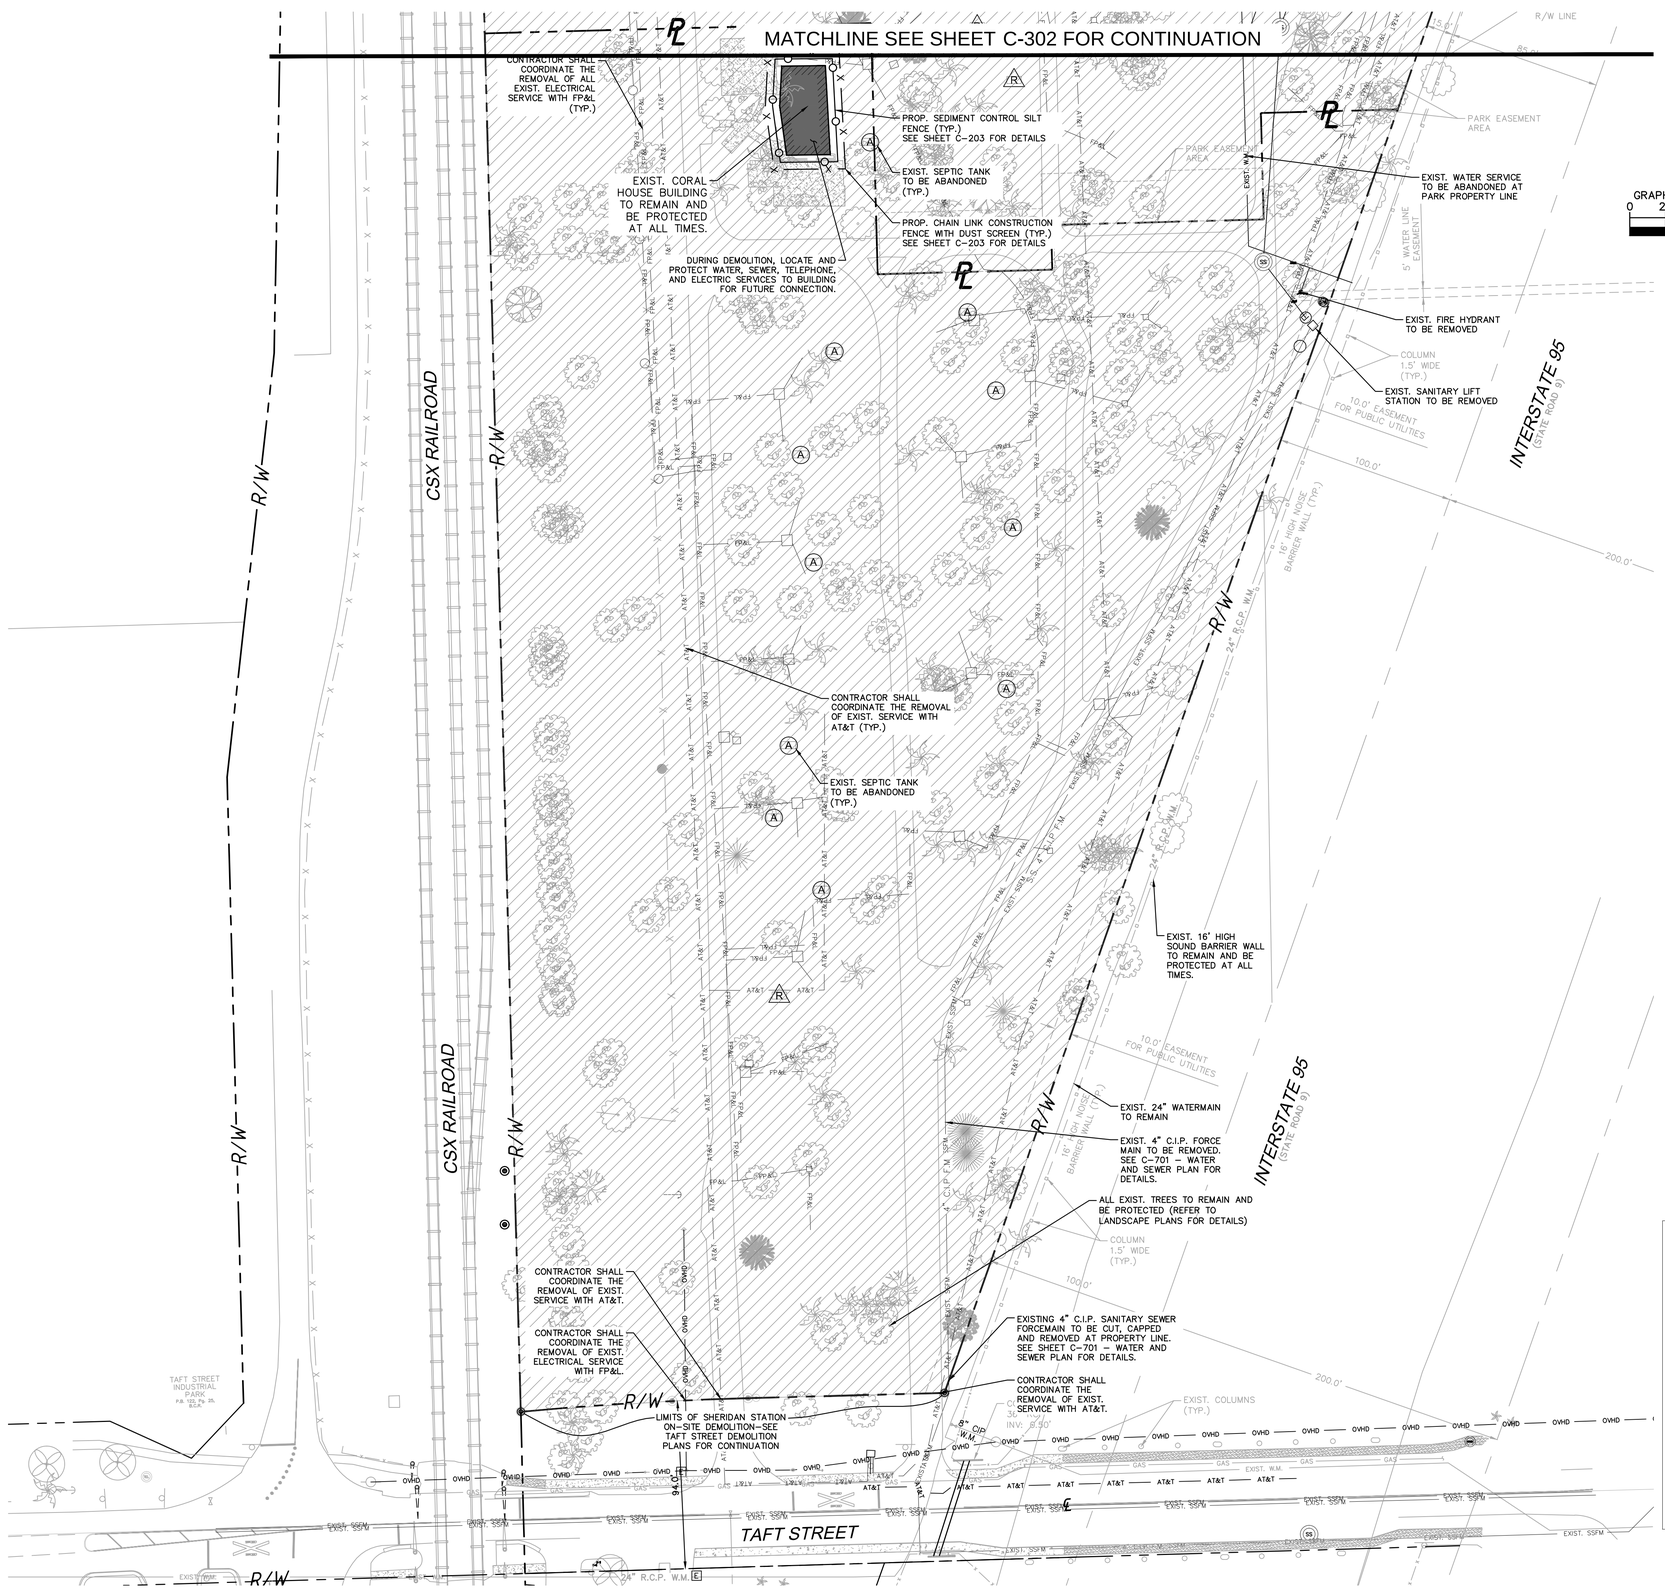

LEGEND:

- CENTER LINE OF ROADWAY
- PROPERTY LINE AND/OR RIGHT-OF-WAY
- LIMITS OF DEMOLITION
- EXISTING BUILDING
- EXISTING SEPTIC TANKS TO BE REMOVED SEE NOTE 11 THIS SHEET (TYP. OF 12)
- EXISTING SEPTIC TANKS TO BE ABANDONED SEE NOTE 11 THIS SHEET (TYP. OF 11)

GRAPHIC SCALE IN FEET
0 20 40 80

NOTES:

1. THE INTENT OF THE DEMOLITION PLAN IS TO DEPICT ALL EXISTING FEATURES THAT ENCUMBER THE PROPOSED CONSTRUCTION AREA AND ARE SCHEDULED FOR REMOVAL. SOME INCIDENTAL ITEMS MAY HAVE BEEN INADVERTENTLY OMITTED FROM THE PLAN OR WERE NOT INCLUDED IN THE SURVEY PROVIDED BY CALVIN GIORDANO AND ASSOCIATES, INC. THE CONTRACTOR IS ENCOURAGED TO THOROUGHLY INSPECT THE SITE AS WELL AS REVIEW THE PLANS AND SPECIFICATIONS PRIOR TO SUBMITTING PRICING. CONTRACTOR WILL NOT RECEIVE ADDITIONAL COMPENSATION FOR INCIDENTAL ITEMS NOT SHOWN ON THIS DEMOLITION PLAN.
2. INFORMATION ON THIS PLAN IS BASED ON THE SURVEY PROVIDED FROM CALVIN GIORDANO AND ASSOCIATES, INC. DATED 02/05/14.
3. PRIOR TO BEGINNING SITE CLEARING AND DEMOLITION, CONTRACTOR TO IMPLEMENT TRAFFIC CONTROL PLAN AND EROSION CONTROL MEASURES (REFER TO EROSION CONTROL PLAN).
4. SEE LANDSCAPE PLANS FOR TREES TO REMAIN, REMOVAL/RELOCATION AND TREE PROTECTION BY LANDSCAPE ARCHITECT.
5. SEE UTILITY PLANS FOR ADDITIONAL INFORMATION ON EXISTING UTILITY MAINS TO BE REMOVED, RELOCATED AND/OR TO REMAIN. ANY UTILITIES ARE FOUND IN THE FIELD THAT ARE NOT ACCURATELY SHOWN CONTRACTOR SHALL NOTIFY ENGINEER IMMEDIATELY.
6. CONTRACTOR SHALL REFER TO THE WATER AND SEWER PLANS FOR ADDITIONAL INFORMATION ON THE REMOVAL OF WATER METERS, SANITARY SEWER LATERALS, ETC.
7. REFER TO OFFSITE PLANS FOR MILLING AND RESURFACING LIMITS WITHIN THE RIGHT-OF-WAY,
8. CONTRACTOR TO SAWCUT WHEN REMOVING EXIST. PAVEMENT, THAT IS ADJACENT TO EXIST. PAVEMENT THAT IS TO REMAIN. CONTRACTOR IS RESPONSIBLE FOR REPAIRS TO EXISTING CONCRETE OR ASPHALT TO REMAIN IF DAMAGED DURING CONSTRUCTION.
9. PROPOSED LIMITS OF DEMOLITION SHALL INCLUDE REMOVAL OF ALL SOD, LANDSCAPING, PAVEMENT (FULL DEPTH OF BASE), UTILITIES, DRAINAGE, LIGHTING, IRRIGATION, SIGNS, WALLS, FENCES, ETC. UNLESS OTHERWISE NOTED ON THIS PLAN.
10. PROPOSED LIMITS OF PUBLIC SIDEWALK DEMOLITION INCLUDE REMOVAL OF EXISTING SIDEWALK AND DRIVEWAYS. ALL WORK TO BE COORDINATE WITH CITY OF HOLLYWOOD PUBLIC WORKS, FDOT AND THE OWNERS CONSTRUCTION SCHEDULE. MAINTENANCE OF TRAFFIC PLAN TO BE IN PLACE PRIOR TO COMMENCING WORK.
11. CONTRACTOR TO REMOVE AND/OR ABANDON ON SITE SEPTIC TANKS IN COMPLIANCE WITH BROWARD COUNTY, CITY OF HOLLYWOOD AND FLORIDA DEPARTMENT OF HEALTH.
12. ON SITE LIGHT POLES TO BE REMOVED. CONTRACTOR TO TERMINATE AND REMOVE THEIR POWER SOURCE. CONTRACTOR TO CONFIRM THERE WILL BE NO POWER/LIGHTING INTERRUPTIONS TO NEIGHBORING PROPERTIES.
13. CONTRACTOR TO CONTACT AND COORDINATE WITH ALL AFFECTED UTILITY OWNERS/PROVIDERS AND ADHERE TO ALL THEIR INSTRUCTIONS AND PROCEDURES WITH RESPECT TO THE CUTTING, CAPPING, RELOCATION, REMOVAL (TEMPORARY OR PERMANENT), DEACTIVATION, AND ABANDONMENT OF ANY EXISTING UTILITIES SPECIFIED FOR REMOVAL.
14. CONTRACTOR TO PROTECT EXISTING UTILITIES AND ASSOCIATED APPURTENANCES (METERS, VALVES, ETC.). CONTRACTOR WILL BE RESPONSIBLE FOR REPLACING ANY DAMAGED UTILITIES.
15. CONTRACTOR TO DEMOLISH AND DISPOSE OF APPROXIMATELY 218 10'X30' CONCRETE TRAILER PADS.
16. REMOVE ALL WATER SERVICE LINES LAST. CONTRACTOR TO COORDINATE WITH LANDSCAPE PLAN FOR TEMPORARY TREE IRRIGATION.

CONTRACTOR TO REFER TO LANDSCAPE PLANS FOR TREES TO REMAIN, TO BE REMOVED, AND/OR TO BE RELOCATED.

CONTRACTOR TO DEMOLISH AND DISPOSE OF APPROXIMATELY 218 10'X30' CONCRETE TRAILER PADS. (±52 PARK PARCEL, ±166 RESIDENTIAL PARCEL) APPROXIMATELY 65,400SF. THICKNESS UNKNOWN.

SYMBOLS:

- = SIGN
- = WOOD POWER POLE
- = CONCRETE POWER POLE/LIGHT
- = METAL LIGHT POLE
- WV = GATE VALVE
- = FIRE HYDRANT
- = STORM MANHOLE
- CB = CATCH BASIN
- = GUY ANCHOR
- WM = WATER METER
- = COMMUNICATIONS MANHOLE
- = YARD DRAIN
- SS = SANITARY SEWER MANHOLE
- = BOLLARD
- = BELLSOUTH RISER
- = CURB INLET
- = ELECTRIC HANDHOLE

KEY MAP

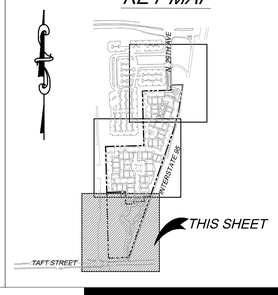

Always call 811 two full business days before you dig

Sunshine811.com

No.	REVISIONS	DATE	BY

Kimley»Horn
600 NORTH PINE ISLAND ROAD, SUITE 450, PLANTATION, FL 33324
PHONE: 954-535-5100 FAX: 954-739-2247
WWW.KIMLEY-HORN.COM CA 00000696

LICENSED PROFESSIONAL
CHRISTOPHER THOMAS FALCE, P.E.
73908

KHA PROJECT 043105002	
DATE	1/13/2015
SCALE	AS SHOWN
DESIGNED BY	SE
DRAWN BY	SE
CHECKED BY	CF
DATE:	

DEMOLITION PLAN

SHERIDAN STATION

PREPARED FOR
RAM DEVELOPMENT COMPANY, INC.

SHEET NUMBER
C-301

Plotted By:Kiewer, Allie Sheet Set:RAM SHERIDAN STATION Layout:C-301 DEMOLITION PLAN January 15, 2015 01:21:09pm K:\FTL_Civil\043 jobs\043105002-RAM Sheridan Stationside Multi-Family\CADD\Plan Sheets\C-303 DEMOLITION PLAN.dwg
This document, together with the concepts and designs presented herein, as an instrument of service, is intended only for the specific purpose and client for which it was prepared. Reuse of and improper reliance on this document without written authorization and adaptation by Kimley-Horn and Associates, Inc. shall be without liability to Kimley-Horn and Associates, Inc.

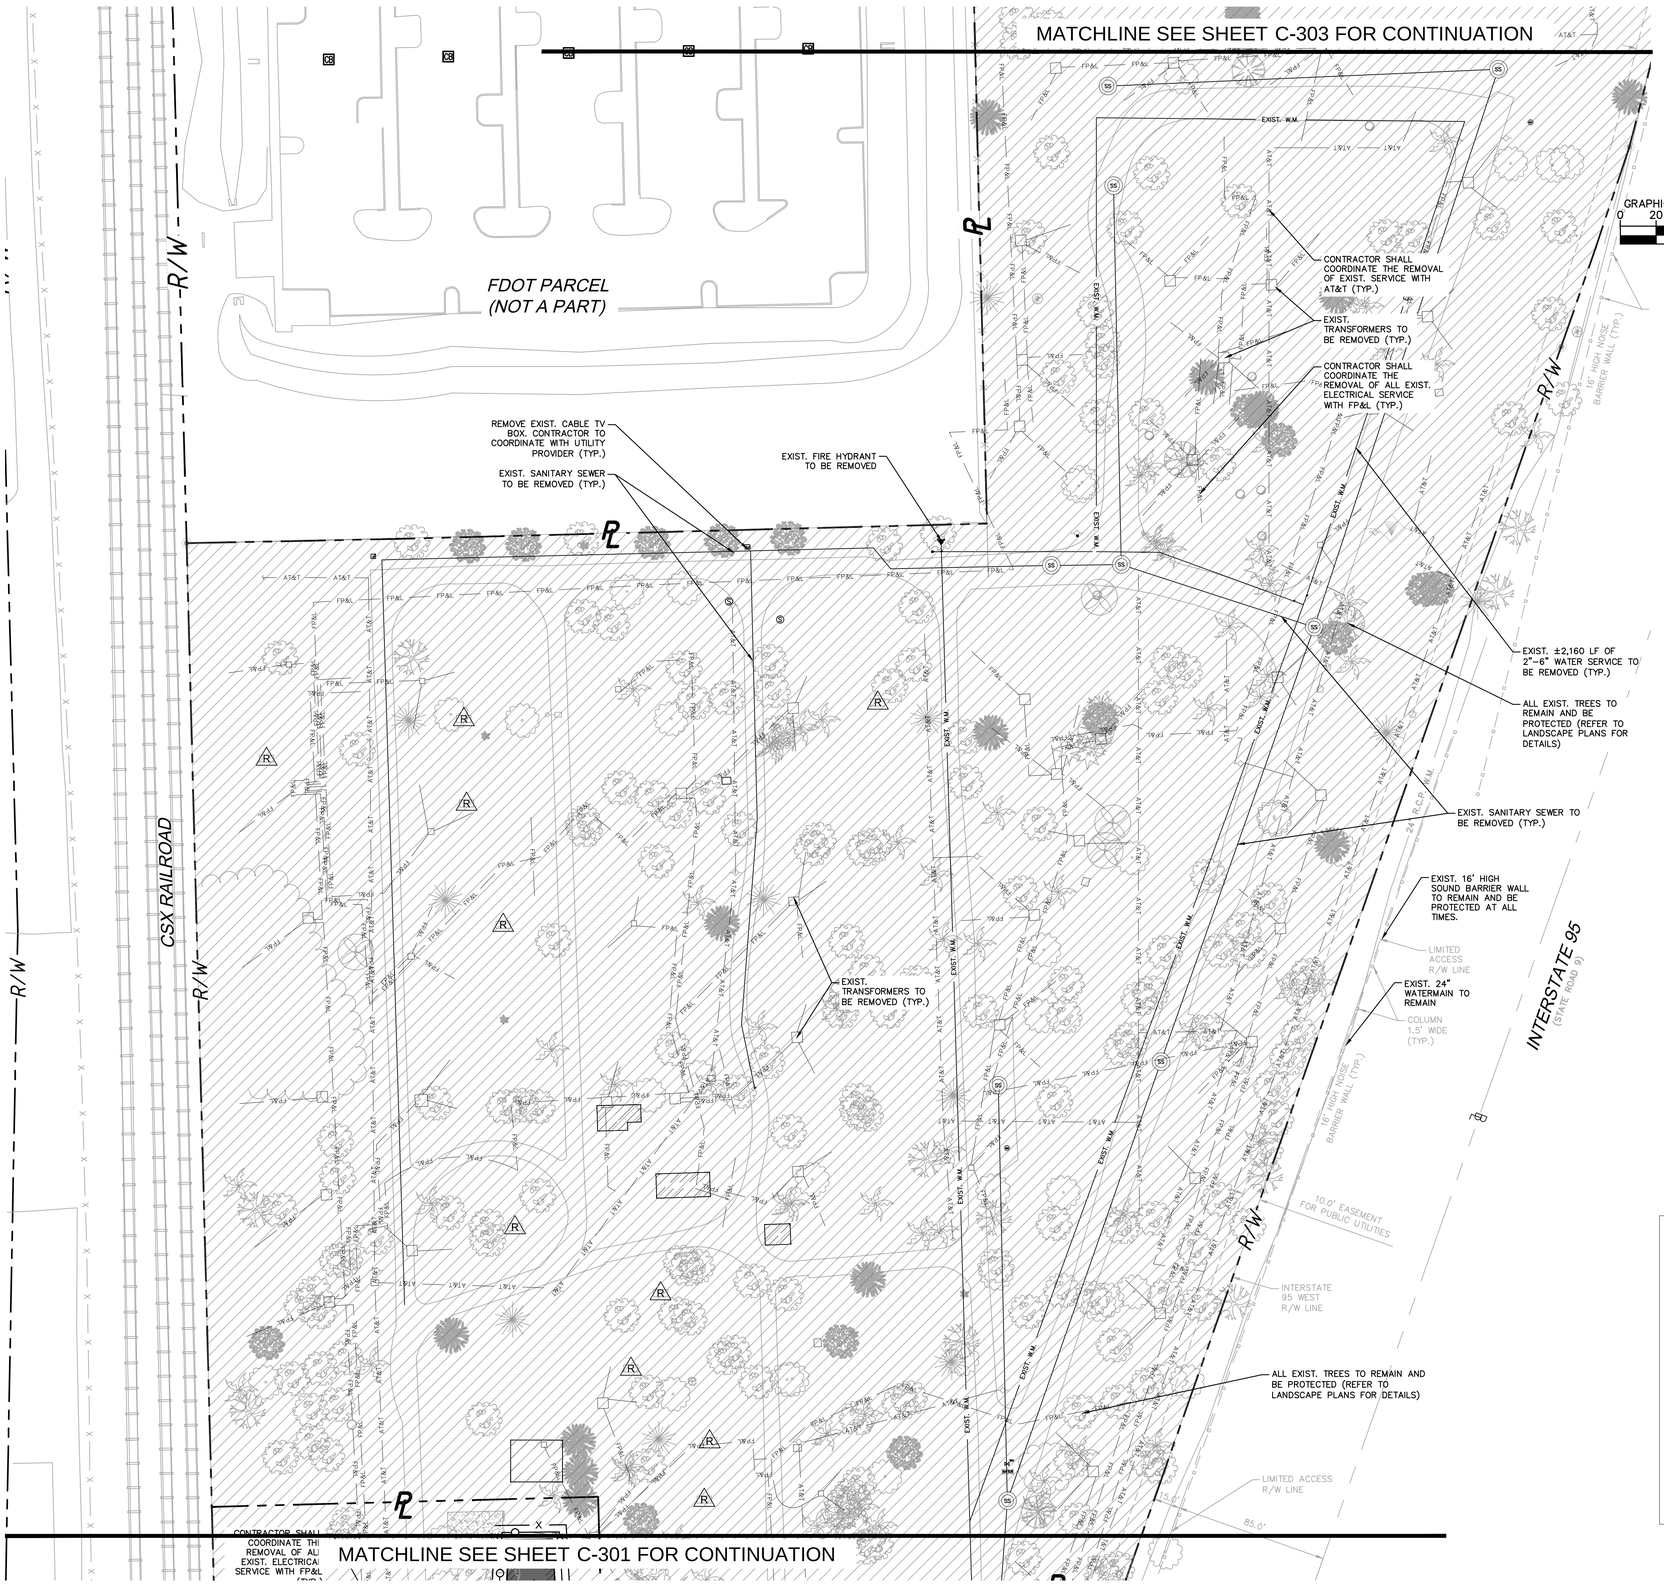

LEGEND:

- CENTER LINE OF ROADWAY
- PROPERTY LINE AND/OR RIGHT-OF-WAY
- LIMITS OF DEMOLITION
- EXISTING BUILDING
- (R) EXISTING SEPTIC TANKS TO BE REMOVED SEE NOTE 11 THIS SHEET (TYP. OF 12)
- (A) EXISTING SEPTIC TANKS TO BE ABANDONED SEE NOTE 11 THIS SHEET (TYP. OF 11)

NOTES:

1. THE INTENT OF THE DEMOLITION PLAN IS TO DEPICT ALL EXISTING FEATURES THAT ENCUMBER THE PROPOSED CONSTRUCTION AREA AND ARE SCHEDULED FOR REMOVAL. SOME INCIDENTAL ITEMS MAY HAVE BEEN INADVERTENTLY OMITTED FROM THE PLAN OR WERE NOT INCLUDED IN THE SURVEY PROVIDED BY CALVIN GIORDANO AND ASSOCIATES, INC. THE CONTRACTOR IS ENCOURAGED TO THOROUGHLY INSPECT THE SITE AS WELL AS REVIEW THE PLANS AND SPECIFICATIONS PRIOR TO SUBMITTING PRICING. CONTRACTOR WILL NOT RECEIVE ADDITIONAL COMPENSATION FOR INCIDENTAL ITEMS NOT SHOWN ON THIS DEMOLITION PLAN.
2. INFORMATION ON THIS PLAN IS BASED ON THE SURVEY PROVIDED FROM CALVIN GIORDANO AND ASSOCIATES, INC. DATED 02/05/14.
3. PRIOR TO BEGINNING SITE CLEARING AND DEMOLITION, CONTRACTOR TO IMPLEMENT TRAFFIC CONTROL PLAN AND EROSION CONTROL MEASURES (REFER TO EROSION CONTROL PLAN).
4. SEE LANDSCAPE PLANS FOR TREES TO REMAIN, REMOVAL/RELOCATION AND TREE PROTECTION BY LANDSCAPE ARCHITECT.
5. SEE UTILITY PLANS FOR ADDITIONAL INFORMATION ON EXISTING UTILITY MAINS TO BE REMOVED, RELOCATED AND/OR TO REMAIN. ANY UTILITIES ARE FOUND IN THE FIELD THAT ARE NOT ACCURATELY SHOWN CONTRACTOR SHALL NOTIFY ENGINEER IMMEDIATELY.
6. CONTRACTOR SHALL REFER TO THE WATER AND SEWER PLANS FOR ADDITIONAL INFORMATION ON THE REMOVAL OF WATER METERS, SANITARY SEWER LATERALS, ETC.
7. REFER TO OFFSITE PLANS FOR MILLING AND RESURFACING LIMITS WITHIN THE RIGHT-OF-WAY,
8. CONTRACTOR TO SAWCUT WHEN REMOVING EXIST. PAVEMENT, THAT IS ADJACENT TO EXIST. PAVEMENT THAT IS TO REMAIN. CONTRACTOR IS RESPONSIBLE FOR REPAIRS TO EXISTING CONCRETE OR ASPHALT TO REMAIN IF DAMAGED DURING CONSTRUCTION.
9. PROPOSED LIMITS OF DEMOLITION SHALL INCLUDE REMOVAL OF ALL SOD, LANDSCAPING, PAVEMENT (FULL DEPTH OF BASE), UTILITIES, DRAINAGE, LIGHTING, IRRIGATION, SIGNS, WALLS, FENCES, ETC. UNLESS OTHERWISE NOTED ON THIS PLAN.
10. PROPOSED LIMITS OF PUBLIC SIDEWALK DEMOLITION INCLUDE REMOVAL OF EXISTING SIDEWALK AND DRIVEWAYS. ALL WORK TO BE COORDINATE WITH CITY OF HOLLYWOOD PUBLIC WORKS, FDOT AND THE OWNERS CONSTRUCTION SCHEDULE. MAINTENANCE OF TRAFFIC PLAN TO BE IN PLACE PRIOR TO COMMENCING WORK.
11. CONTRACTOR TO REMOVE AND/OR ABANDON ON SITE SEPTIC TANKS IN COMPLIANCE WITH BROWARD COUNTY, CITY OF HOLLYWOOD AND FLORIDA DEPARTMENT OF HEALTH.
12. ON SITE LIGHT POLES TO BE REMOVED. CONTRACTOR TO TERMINATE AND REMOVE THEIR POWER SOURCE. CONTRACTOR TO CONFIRM THERE WILL BE NO POWER/LIGHTING INTERRUPTIONS TO NEIGHBORING PROPERTIES.
13. CONTRACTOR TO CONTACT AND COORDINATE WITH ALL AFFECTED UTILITY OWNERS/PROVIDERS AND ADHERE TO ALL THEIR INSTRUCTIONS AND PROCEDURES WITH RESPECT TO THE CUTTING, CAPPING, RELOCATION, REMOVAL (TEMPORARY OR PERMANENT), DEACTIVATION, AND ABANDONMENT OF ANY EXISTING UTILITIES SPECIFIED FOR REMOVAL.
14. CONTRACTOR TO PROTECT EXISTING UTILITIES AND ASSOCIATED APPURTENANCES (METERS, VALVES, ETC.). CONTRACTOR WILL BE RESPONSIBLE FOR REPLACING ANY DAMAGED UTILITIES.
15. CONTRACTOR TO DEMOLISH AND DISPOSE OF APPROXIMATELY 218 10'X30' CONCRETE TRAILER PADS.
16. REMOVE ALL WATER SERVICE LINES LAST. CONTRACTOR TO COORDINATE WITH LANDSCAPE PLAN FOR TEMPORARY TREE IRRIGATION.

CONTRACTOR TO REFER TO LANDSCAPE PLANS FOR TREES TO REMAIN, TO BE REMOVED, AND/OR TO BE RELOCATED.

CONTRACTOR TO DEMOLISH AND DISPOSE OF APPROXIMATELY 218 10'X30' CONCRETE TRAILER PADS. (±52 PARK PARCEL, ±166 RESIDENTIAL PARCEL) APPROXIMATELY 65,400SF. THICKNESS UNKNOWN.

SYMBOLS:

- = SIGN
- = WOOD POWER POLE
- = CONCRETE POWER POLE/LIGHT
- = METAL LIGHT POLE
- WV = GATE VALVE
- = FIRE HYDRANT
- = STORM MANHOLE
- CB = CATCH BASIN
- = GUY ANCHOR
- = WATER METER
- = COMMUNICATIONS MANHOLE
- = YARD DRAIN
- S = SANITARY SEWER MANHOLE
- = BOLLARD
- = BELLSOUTH RISER
- = CURB INLET
- = ELECTRIC HANDHOLE

KEY MAP

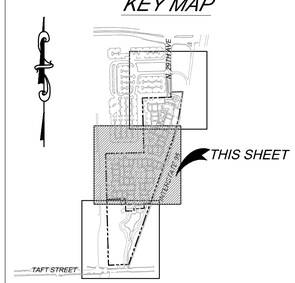

Always call 811 two full business days before you dig

Sunshine811.com

No.	REVISIONS	DATE	BY

Kimley»Horn
600 NORTH PINE ISLAND ROAD, SUITE 450, PLANTATION, FL 33324
PHONE: 954-535-5100 FAX: 954-739-2247
WWW.KIMLEY-HORN.COM CA 00000696

LICENSED PROFESSIONAL
CHRISTOPHER THOMAS FALCE, P.E.
73908
DATE:

KHA PROJECT 043105002	
DATE 1/13/2015	
SCALE AS SHOWN	
DESIGNED BY	SE
DRAWN BY	SE
CHECKED BY	CF

DEMOLITION PLAN

SHERIDAN STATION
PREPARED FOR
RAM DEVELOPMENT COMPANY, INC.

SHEET NUMBER
C-302

Plotted By:Ebrahimi, Sina Sheet Set:RAM SHERIDAN STATION Layout:C-302 DEMOLITION PLAN January 15, 2015 01:00:49pm K:\FTL_Civil\043 Jobs\043105002-RAM Sheridan Stationside Multi-Family\CADD\Plan Sheets\C-303 DEMOLITION PLAN.dwg
This document, together with the concepts and designs presented herein, as an instrument of service, is intended only for the specific purpose and client for which it was prepared. Reuse of and improper reliance on this document without written authorization and adaptation by Kimley-Horn and Associates, Inc. shall be without liability to Kimley-Horn and Associates, Inc.

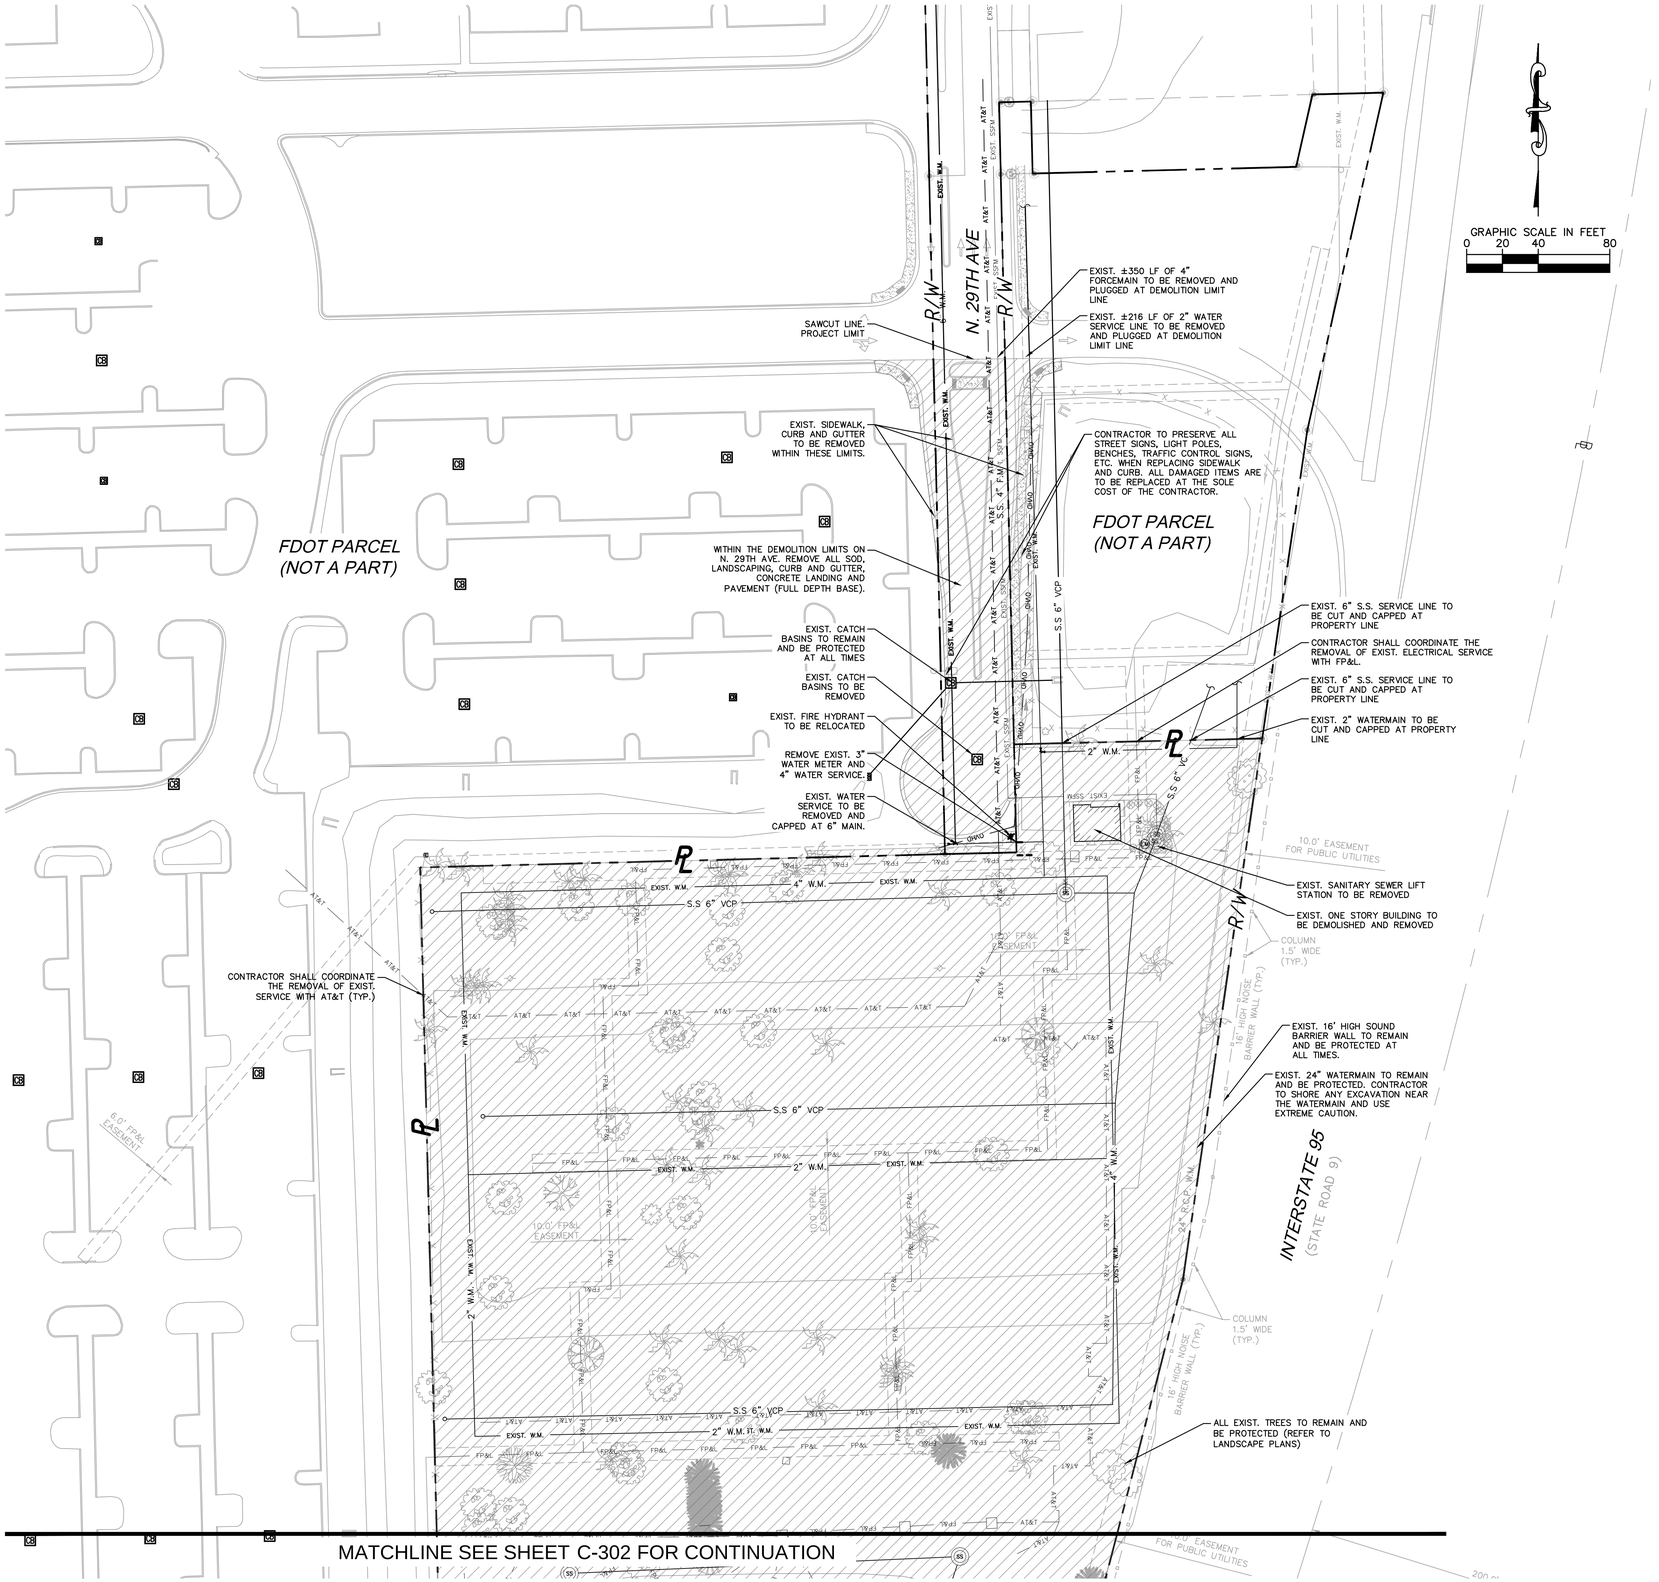

LEGEND:

- CENTER LINE OF ROADWAY
- PROPERTY LINE AND/OR RIGHT-OF-WAY
- LIMITS OF DEMOLITION
- EXISTING BUILDING
- (R) EXISTING SEPTIC TANKS TO BE REMOVED SEE NOTE 11 THIS SHEET (TYP. OF 12)
- (A) EXISTING SEPTIC TANKS TO BE ABANDONED SEE NOTE 11 THIS SHEET (TYP. OF 11)

NOTES:

1. THE INTENT OF THE DEMOLITION PLAN IS TO DEPICT ALL EXISTING FEATURES THAT ENCUMBER THE PROPOSED CONSTRUCTION AREA AND ARE SCHEDULED FOR REMOVAL. SOME INCIDENTAL ITEMS MAY HAVE BEEN INADVERTENTLY OMITTED FROM THE PLAN OR WERE NOT INCLUDED IN THE SURVEY PROVIDED BY CALVIN GIORDANO AND ASSOCIATES, INC. THE CONTRACTOR IS ENCOURAGED TO THOROUGHLY INSPECT THE SITE AS WELL AS REVIEW THE PLANS AND SPECIFICATIONS PRIOR TO SUBMITTING PRICING. CONTRACTOR WILL NOT RECEIVE ADDITIONAL COMPENSATION FOR INCIDENTAL ITEMS NOT SHOWN ON THIS DEMOLITION PLAN.
2. INFORMATION ON THIS PLAN IS BASED ON THE SURVEY PROVIDED FROM CALVIN GIORDANO AND ASSOCIATES, INC. DATED 02/05/14.
3. PRIOR TO BEGINNING SITE CLEARING AND DEMOLITION, CONTRACTOR TO IMPLEMENT TRAFFIC CONTROL PLAN AND EROSION CONTROL MEASURES (REFER TO EROSION CONTROL PLAN).
4. SEE LANDSCAPE PLANS FOR TREES TO REMAIN, REMOVAL/RELOCATION AND TREE PROTECTION BY LANDSCAPE ARCHITECT.
5. SEE UTILITY PLANS FOR ADDITIONAL INFORMATION ON EXISTING UTILITY MAINS TO BE REMOVED, RELOCATED AND/OR TO REMAIN. ANY UTILITIES ARE FOUND IN THE FIELD THAT ARE NOT ACCURATELY SHOWN CONTRACTOR SHALL NOTIFY ENGINEER IMMEDIATELY.
6. CONTRACTOR SHALL REFER TO THE WATER AND SEWER PLANS FOR ADDITIONAL INFORMATION ON THE REMOVAL OF WATER METERS, SANITARY SEWER LATERALS, ETC.
7. REFER TO OFFSITE PLANS FOR MILLING AND RESURFACING LIMITS WITHIN THE RIGHT-OF-WAY,
8. CONTRACTOR TO SAWCUT WHEN REMOVING EXIST. PAVEMENT, THAT IS ADJACENT TO EXIST. PAVEMENT THAT IS TO REMAIN. CONTRACTOR IS RESPONSIBLE FOR REPAIRS TO EXISTING CONCRETE OR ASPHALT TO REMAIN IF DAMAGED DURING CONSTRUCTION.
9. PROPOSED LIMITS OF DEMOLITION SHALL INCLUDE REMOVAL OF ALL SOD, LANDSCAPING, PAVEMENT (FULL DEPTH OF BASE), UTILITIES, DRAINAGE, LIGHTING, IRRIGATION, SIGNS, WALLS, FENCES, ETC. UNLESS OTHERWISE NOTED ON THIS PLAN.
10. PROPOSED LIMITS OF PUBLIC SIDEWALK DEMOLITION INCLUDE REMOVAL OF EXISTING SIDEWALK AND DRIVEWAYS. ALL WORK TO BE COORDINATE WITH CITY OF HOLLYWOOD PUBLIC WORKS, FDOT AND THE OWNERS CONSTRUCTION SCHEDULE. MAINTENANCE OF TRAFFIC PLAN TO BE IN PLACE PRIOR TO COMMENCING WORK.
11. CONTRACTOR TO REMOVE AND/OR ABANDON ON SITE SEPTIC TANKS IN COMPLIANCE WITH BROWARD COUNTY, CITY OF HOLLYWOOD AND FLORIDA DEPARTMENT OF HEALTH.
12. ON SITE LIGHT POLES TO BE REMOVED. CONTRACTOR TO TERMINATE AND REMOVE THEIR POWER SOURCE. CONTRACTOR TO CONFIRM THERE WILL BE NO POWER/LIGHTING INTERRUPTIONS TO NEIGHBORING PROPERTIES.
13. CONTRACTOR TO CONTACT AND COORDINATE WITH ALL AFFECTED UTILITY OWNERS/PROVIDERS AND ADHERE TO ALL THEIR INSTRUCTIONS AND PROCEDURES WITH RESPECT TO THE CUTTING, CAPPING, RELOCATION, REMOVAL (TEMPORARY OR PERMANENT), DEACTIVATION, AND ABANDONMENT OF ANY EXISTING UTILITIES SPECIFIED FOR REMOVAL.
14. CONTRACTOR TO PROTECT EXISTING UTILITIES AND ASSOCIATED APPURTENANCES (METERS, VALVES, ETC.). CONTRACTOR WILL BE RESPONSIBLE FOR REPLACING ANY DAMAGED UTILITIES.
15. CONTRACTOR TO DEMOLISH AND DISPOSE OF APPROXIMATELY 218 10'X30' CONCRETE TRAILER PADS.
16. REMOVE ALL WATER SERVICE LINES LAST. CONTRACTOR TO COORDINATE WITH LANDSCAPE PLAN FOR TEMPORARY TREE IRRIGATION.

CONTRACTOR TO REFER TO LANDSCAPE PLANS FOR TREES TO REMAIN, TO BE REMOVED, AND/OR TO BE RELOCATED.

CONTRACTOR TO DEMOLISH AND DISPOSE OF APPROXIMATELY 218 10'X30' CONCRETE TRAILER PADS. (±52 PARK PARCEL, ±166 RESIDENTIAL PARCEL) APPROXIMATELY 65,400SF. THICKNESS UNKNOWN.

SYMBOLS:

- = SIGN
- = WOOD POWER POLE
- = CONCRETE POWER POLE/LIGHT
- = METAL LIGHT POLE
- WV = GATE VALVE
- = FIRE HYDRANT
- = STORM MANHOLE
- CB = CATCH BASIN
- = GUY ANCHOR
- WM = WATER METER
- = COMMUNICATIONS MANHOLE
- = YARD DRAIN
- SS = SANITARY SEWER MANHOLE
- = BOLLARD
- = BELLSOUTH RISER
- = CURB INLET
- = ELECTRIC HANDHOLE

KEY MAP

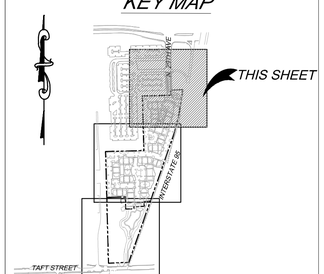

Always call 811 two full business days before you dig

Sunshine811.com

No.	REVISIONS	DATE	BY

Kimley»Horn
600 NORTH PINE ISLAND ROAD, SUITE 450, PLANTATION, FL 33324
PHONE: 954-535-5100 FAX: 954-739-2247
WWW.KIMLEY-HORN.COM CA 00000696

LICENSED PROFESSIONAL
CHRISTOPHER THOMAS FALCE, P.E.
73908
DATE:

KHA PROJECT 043105002
DATE 1/13/2015
SCALE AS SHOWN
DESIGNED BY SE
DRAWN BY SE
CHECKED BY CF

DEMOLITION PLAN

SHERIDAN STATION

PREPARED FOR
RAM DEVELOPMENT COMPANY, INC.

SHEET NUMBER
C-303

Plotted By:Ebrahimi, Sina Sheet Set:RAM SHERIDAN STATION Layout:C-303 DEMOLITION PLAN January 15, 2015 01:01:14pm K:\FTL_Civil\043 jobs\043105002-RAM Sheridan Stationside Multi-Family\CADD\Plan Sheets\C-303 DEMOLITION PLAN.dwg
This document, together with the concepts and designs presented herein, as an instrument of service, is intended only for the specific purpose and client for which it was prepared. Reuse of and improper reliance on this document without written authorization and adaptation by Kimley-Horn and Associates, Inc. shall be without liability to Kimley-Horn and Associates, Inc.

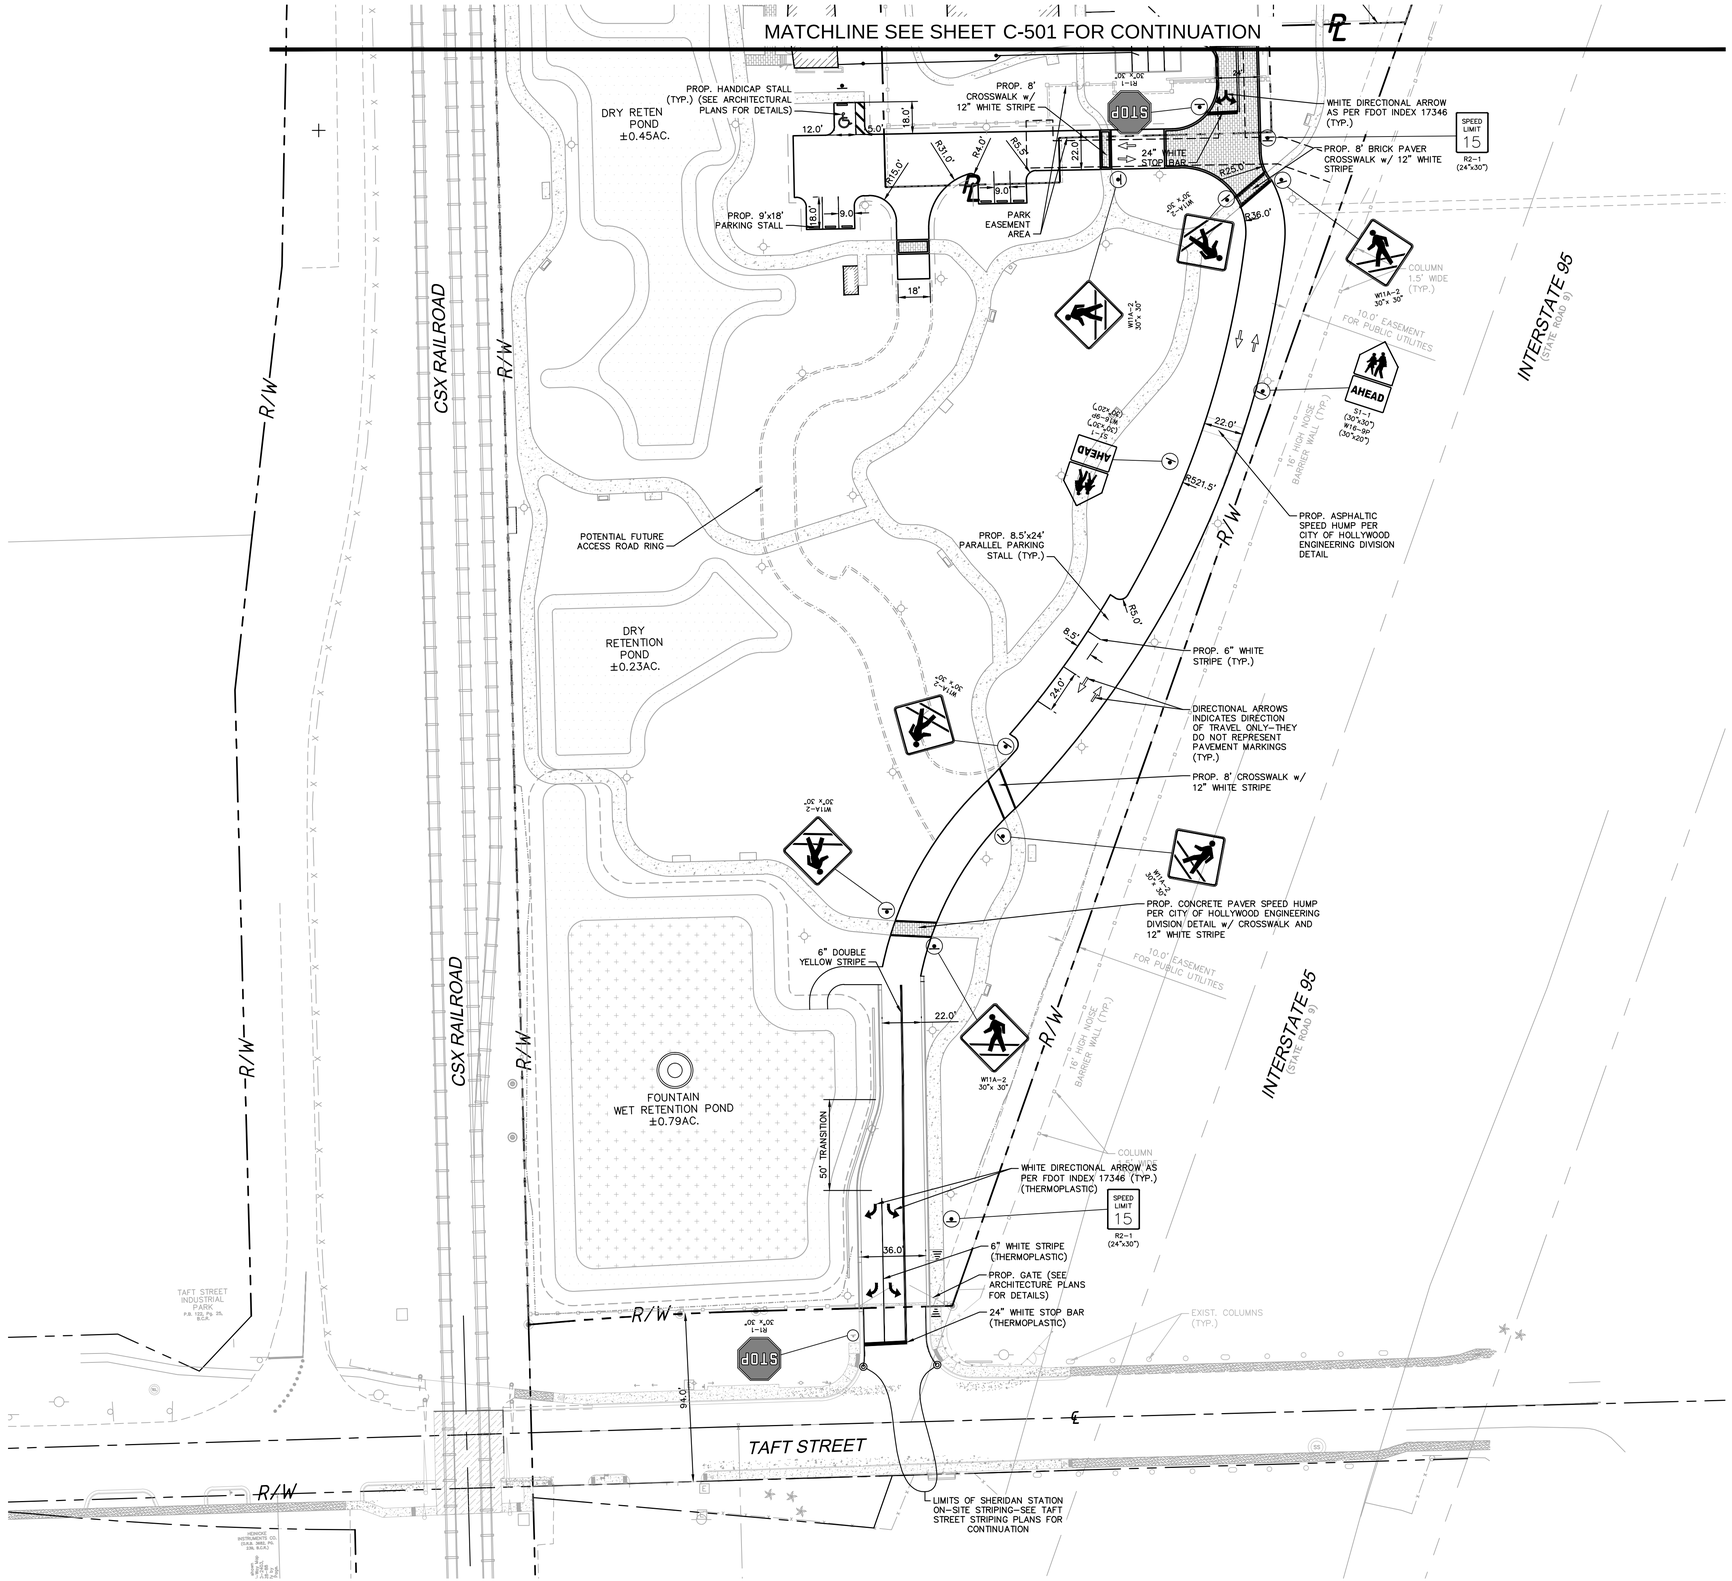

GRAPHIC SCALE IN FEET
0 20 40 80

LEGEND:

℄	CENTER LINE OF ROADWAY
PL R/W	PROPERTY LINE AND/OR RIGHT-OF-WAY

NOTES:

1. SEE ARCHITECTURAL PLANS FOR PARKING DETAILS.
2. CONTRACTOR SHALL REPLACE ALL STRIPING REMOVED AND/OR DAMAGED DURING CONSTRUCTION ALONG THE ROAD ABUTTING THE PROPERTY PER APPLICABLE CITY, COUNTY, AND/OR STATE STANDARDS.
3. CONTRACTOR SHALL FIELD VERIFY THAT ALL EXISTING AND PROPOSED ADA ITEMS WITHIN PROJECT LIMITS (I.E., ROUTES, PARKING, STRIPING, SIGNAGE, ETC.) MEET THE MINIMUM REQUIREMENTS AND SHALL ADJUST ACCORDINGLY BEFORE THE PROJECT CAN BE DEEMED CERTIFIED AND COMPLETE (TYPICAL).
4. ALL CURB RAMPS AND DETECTABLE WARNINGS TO BE INSTALLED IN ACCORDANCE WITH FDOT STANDARD INDEX 304, LATEST EDITION.
5. ALL SIGNS TO BE INSTALLED PER FDOT DESIGN STANDARDS (LATEST EDITION) (INDEX NO. 600) AS SHOWN ON PLANS UNLESS OTHERWISE NOTED.
6. ALL PAVEMENT SYMBOLS AND MARKINGS SHALL BE PAINTED UNLESS OTHERWISE NOTED. WHERE THE PLANS CALL FOR THERMOPLASTIC PAVEMENT MARKINGS, INSTALLATION AND MATERIALS SHALL MEET ALL REQUIREMENTS OF SECTION 711 OF FDOT STANDARD SPECIFICATIONS FOR ROAD AND BRIDGE CONSTRUCTION.
7. ALL PAVEMENTS MARKINGS SHALL BE MADE IN ACCORDANCE WITH FDOT STANDARD INDEX #17346 (LATEST EDITION).
8. PAINTED PAVEMENT MARKINGS, INSTALLATION AND MATERIALS SHALL MEET ALL REQUIREMENTS OF SECTION 710 OF FDOT STANDARD SPECIFICATIONS FOR ROAD AND BRIDGE CONSTRUCTION AND THE FOLLOWING; CONTRACTOR TO APPLY TWO COATS OF VOC COMPLIANT, LOCAL DOT APPROVED, UNDILUTED, SOLVENT BASED OR LATEX TRAFFIC PAINT. CONTRACTOR TO FOLLOW MANUFACTURERS RECOMMENDED APPLICATION RATE, WITHOUT ADDITION OF A THINNER, WITH A MAXIMUM OF 100 SF PER GALLON OR AS REQUIRED PROVIDING MINIMUM 15 MILS WET FILM THICKNESS AND 7½ MILS DRY FILM THICKNESS PER COAT WITH MINIMUM OF 30 DAYS BETWEEN APPLICATIONS. SECOND COAT OF PAINT SHALL NOT BE APPLIED EARLIER THAN 7 DAYS PRIOR TO GRAND OPENING. PAINT SHALL BE CRISP, STRAIGHT AND APPLIED UNIFORMLY ACROSS THE WIDTH OF THE LINE FOR A TOTAL DRY FILM THICKNESS OF 15 MILS.
9. CONTRACTOR SHALL NOT ALLOW TRAFFIC ONTO NEWLY APPLIED PAVEMENT STRIPING/MARKINGS UNTIL THEY ARE SUFFICIENTLY DRY TO PERMIT VEHICLES TO CROSS THEM WITHOUT DAMAGE. THE CONTRACTOR SHALL, AT HIS OWN EXPENSE, REMOVE AND REPLACE ANY PORTION OF THE PAVEMENT/STRIPING DAMAGED BY PASSING TRAFFIC OR FROM ANY OTHER CAUSE.
10. FOLLOW SECTION NO. 700 HIGHWAY SIGNING, OF THE FDOT STANDARD SPECIFICATIONS FOR ROAD AND BRIDGE CONSTRUCTION.

KEY MAP

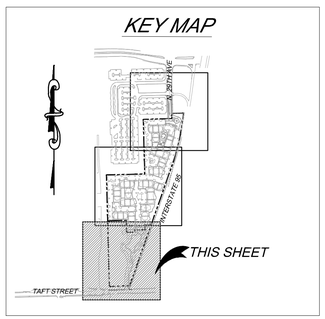

Always call 811 two full business days before you dig
Sunshine811.com

No.	REVISIONS	DATE	BY

Kimley»Horn
600 NORTH PINE ISLAND ROAD, SUITE 450, PLANTATION, FL 33324
PHONE: 954-535-5100 FAX: 954-739-2247
WWW.KIMLEY-HORN.COM CA 00000696

LICENSED PROFESSIONAL
CHRISTOPHER THOMAS FALCE, P.E.
73908
DATE:

KHA PROJECT 043105002
DATE 1/13/2015
SCALE AS SHOWN
DESIGNED BY SE
DRAWN BY SE
CHECKED BY CF

SIGNAGE AND MARKING PLAN

SHERIDAN STATION

PREPARED FOR
RAM DEVELOPMENT COMPANY, INC.

SHEET NUMBER
C-500

Plotted By:Ebrahimi, Sina Sheet Set:RAM SHERIDAN STATION Layout:C-500 SIGNAGE AND MARKING PLAN January 15, 2015 01:02:55pm K:\FTL_Civil\043 Jobs\043105002-RAM Sheridan Stationside Multi-Family\CADD\Plan Sheets\C-502 SIGNAGE AND MARKING PLAN.dwg
This document, together with the concepts and designs presented herein, as an instrument of service, is intended only for the specific purpose and client for which it was prepared. Reuse of and improper reliance on this document without written authorization and adaptation by Kimley-Horn and Associates, Inc. shall be without liability to Kimley-Horn and Associates, Inc.

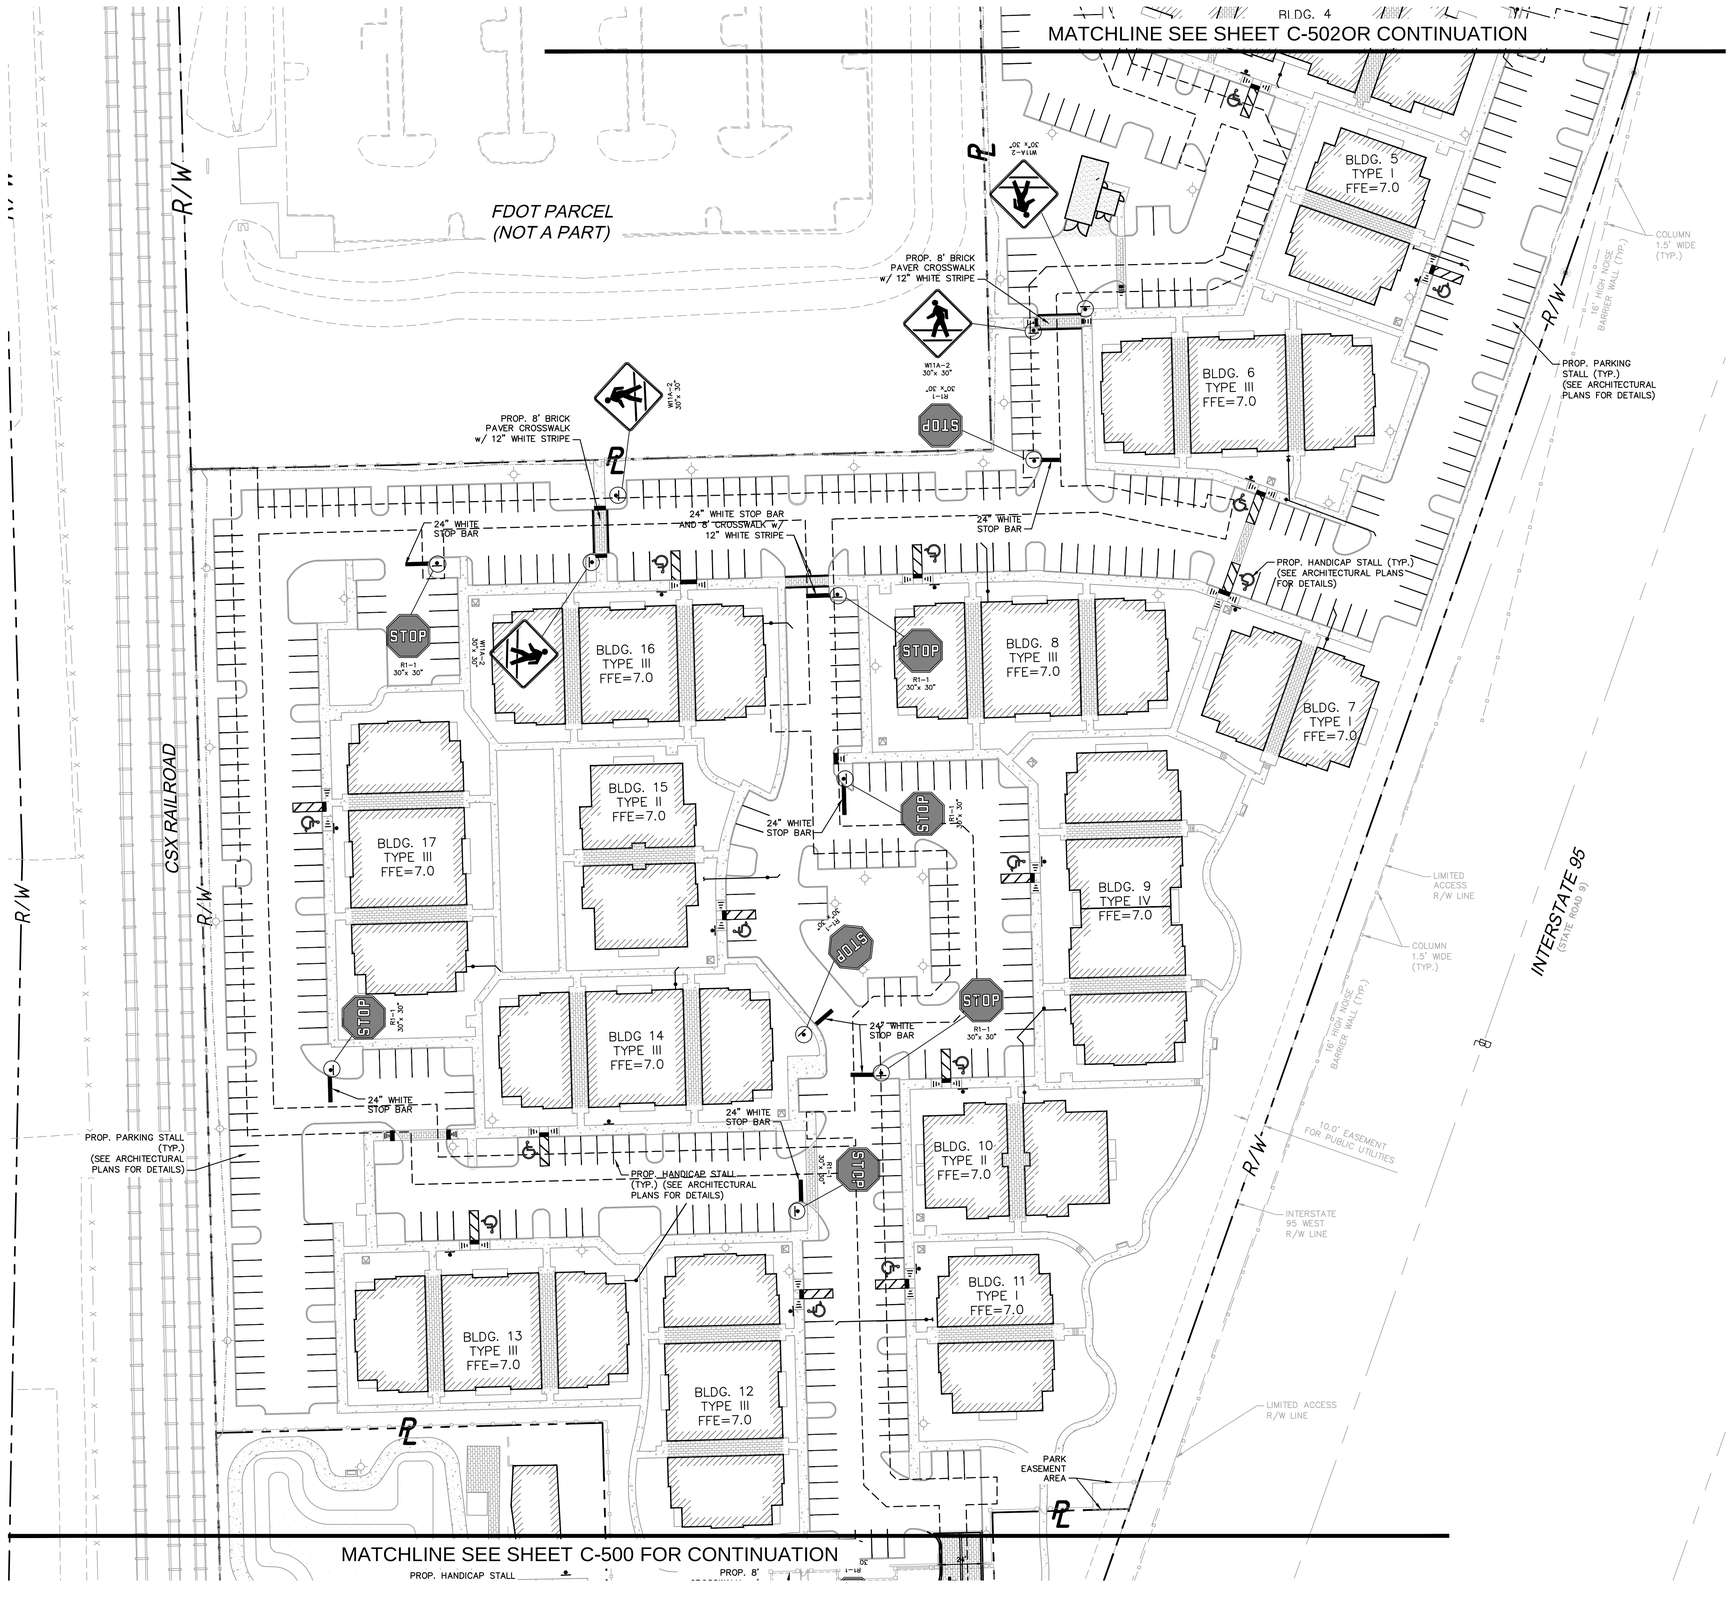

GRAPHIC SCALE IN FEET
0 20 40 80

LEGEND:

℄	CENTER LINE OF ROADWAY
PL R/W	PROPERTY LINE AND/OR RIGHT-OF-WAY

NOTES:

1. SEE ARCHITECTURAL PLANS FOR PARKING DETAILS.
2. CONTRACTOR SHALL REPLACE ALL STRIPING REMOVED AND/OR DAMAGED DURING CONSTRUCTION ALONG THE ROAD ABUTTING THE PROPERTY PER APPLICABLE CITY, COUNTY, AND/OR STATE STANDARDS.
3. CONTRACTOR SHALL FIELD VERIFY THAT ALL EXISTING AND PROPOSED ADA ITEMS WITHIN PROJECT LIMITS (I.E., ROUTES, PARKING, STRIPING, SIGNAGE, ETC.) MEET THE MINIMUM REQUIREMENTS AND SHALL ADJUST ACCORDINGLY BEFORE THE PROJECT CAN BE DEEMED CERTIFIED AND COMPLETE (TYPICAL).
4. ALL CURB RAMPS AND DETECTABLE WARNINGS TO BE INSTALLED IN ACCORDANCE WITH FDOT STANDARD INDEX 304, LATEST EDITION.
5. ALL SIGNS TO BE INSTALLED PER FDOT DESIGN STANDARDS (LATEST EDITION) (INDEX NO. 600) AS SHOWN ON PLANS UNLESS OTHERWISE NOTED.
6. ALL PAVEMENT SYMBOLS AND MARKINGS SHALL BE PAINTED UNLESS OTHERWISE NOTED. WHERE THE PLANS CALL FOR THERMOPLASTIC PAVEMENT MARKINGS, INSTALLATION AND MATERIALS SHALL MEET ALL REQUIREMENTS OF SECTION 711 OF FDOT STANDARD SPECIFICATIONS FOR ROAD AND BRIDGE CONSTRUCTION.
7. ALL PAVEMENTS MARKINGS SHALL BE MADE IN ACCORDANCE WITH FDOT STANDARD INDEX #17346 (LATEST EDITION).
8. PAINTED PAVEMENT MARKINGS, INSTALLATION AND MATERIALS SHALL MEET ALL REQUIREMENTS OF SECTION 710 OF FDOT STANDARD SPECIFICATIONS FOR ROAD AND BRIDGE CONSTRUCTION AND THE FOLLOWING; CONTRACTOR TO APPLY TWO COATS OF VOC COMPLIANT, LOCAL DOT APPROVED, UNDILUTED, SOLVENT BASED OR LATEX TRAFFIC PAINT. CONTRACTOR TO FOLLOW MANUFACTURERS RECOMMENDED APPLICATION RATE, WITHOUT ADDITION OF A THINNER, WITH A MAXIMUM OF 100 SF PER GALLON OR AS REQUIRED PROVIDING MINIMUM 15 MILS WET FILM THICKNESS AND 7½ MILS DRY FILM THICKNESS PER COAT WITH MINIMUM OF 30 DAYS BETWEEN APPLICATIONS. SECOND COAT OF PAINT SHALL NOT BE APPLIED EARLIER THAN 7 DAYS PRIOR TO GRAND OPENING. PAINT SHALL BE CRISP, STRAIGHT AND APPLIED UNIFORMLY ACROSS THE WIDTH OF THE LINE FOR A TOTAL DRY FILM THICKNESS OF 15 MILS.
9. CONTRACTOR SHALL NOT ALLOW TRAFFIC ONTO NEWLY APPLIED PAVEMENT STRIPING/MARKINGS UNTIL THEY ARE SUFFICIENTLY DRY TO PERMIT VEHICLES TO CROSS THEM WITHOUT DAMAGE. THE CONTRACTOR SHALL, AT HIS OWN EXPENSE, REMOVE AND REPLACE ANY PORTION OF THE PAVEMENT/STRIPING DAMAGED BY PASSING TRAFFIC OR FROM ANY OTHER CAUSE.
10. FOLLOW SECTION NO. 700 HIGHWAY SIGNING, OF THE FDOT STANDARD SPECIFICATIONS FOR ROAD AND BRIDGE CONSTRUCTION.

KEY MAP

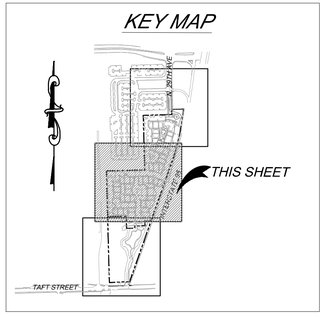

Always call 811 two full business days before you dig

Sunshine811.com

No.	REVISIONS	DATE	BY

Kimley»Horn
600 NORTH PINE ISLAND ROAD, SUITE 450, PLANTATION, FL 33324
PHONE: 954-535-5100 FAX: 954-739-2247
WWW.KIMLEY-HORN.COM CA 00000696

LICENSED PROFESSIONAL
CHRISTOPHER THOMAS FALCE, P.E.
73908

KHA PROJECT	043105002
DATE	1/13/2015
SCALE	AS SHOWN
DESIGNED BY	SE
DRAWN BY	SE
CHECKED BY	CF
DATE:	

SIGNAGE AND MARKING PLAN

SHERIDAN STATION

PREPARED FOR
RAM DEVELOPMENT COMPANY, INC.

SHEET NUMBER
C-501

Plotted By:Ebrahimi, Sina Sheet Set:RAM SHERIDAN STATION Layout:C-501 SIGNAGE AND MARKING PLAN January 15, 2015 01:03:08pm K:\FTL_Civil\043 Jobs\043105002-RAM Sheridan Stationside Multi-Family\CADD\Plan Sheets\C-502 SIGNAGE AND MARKING PLAN.dwg
This document, together with the concepts and designs presented herein, as an instrument of service, is intended only for the specific purpose and client for which it was prepared. Reuse of and improper reliance on this document without written authorization and adaptation by Kimley-Horn and Associates, Inc. shall be without liability to Kimley-Horn and Associates, Inc.

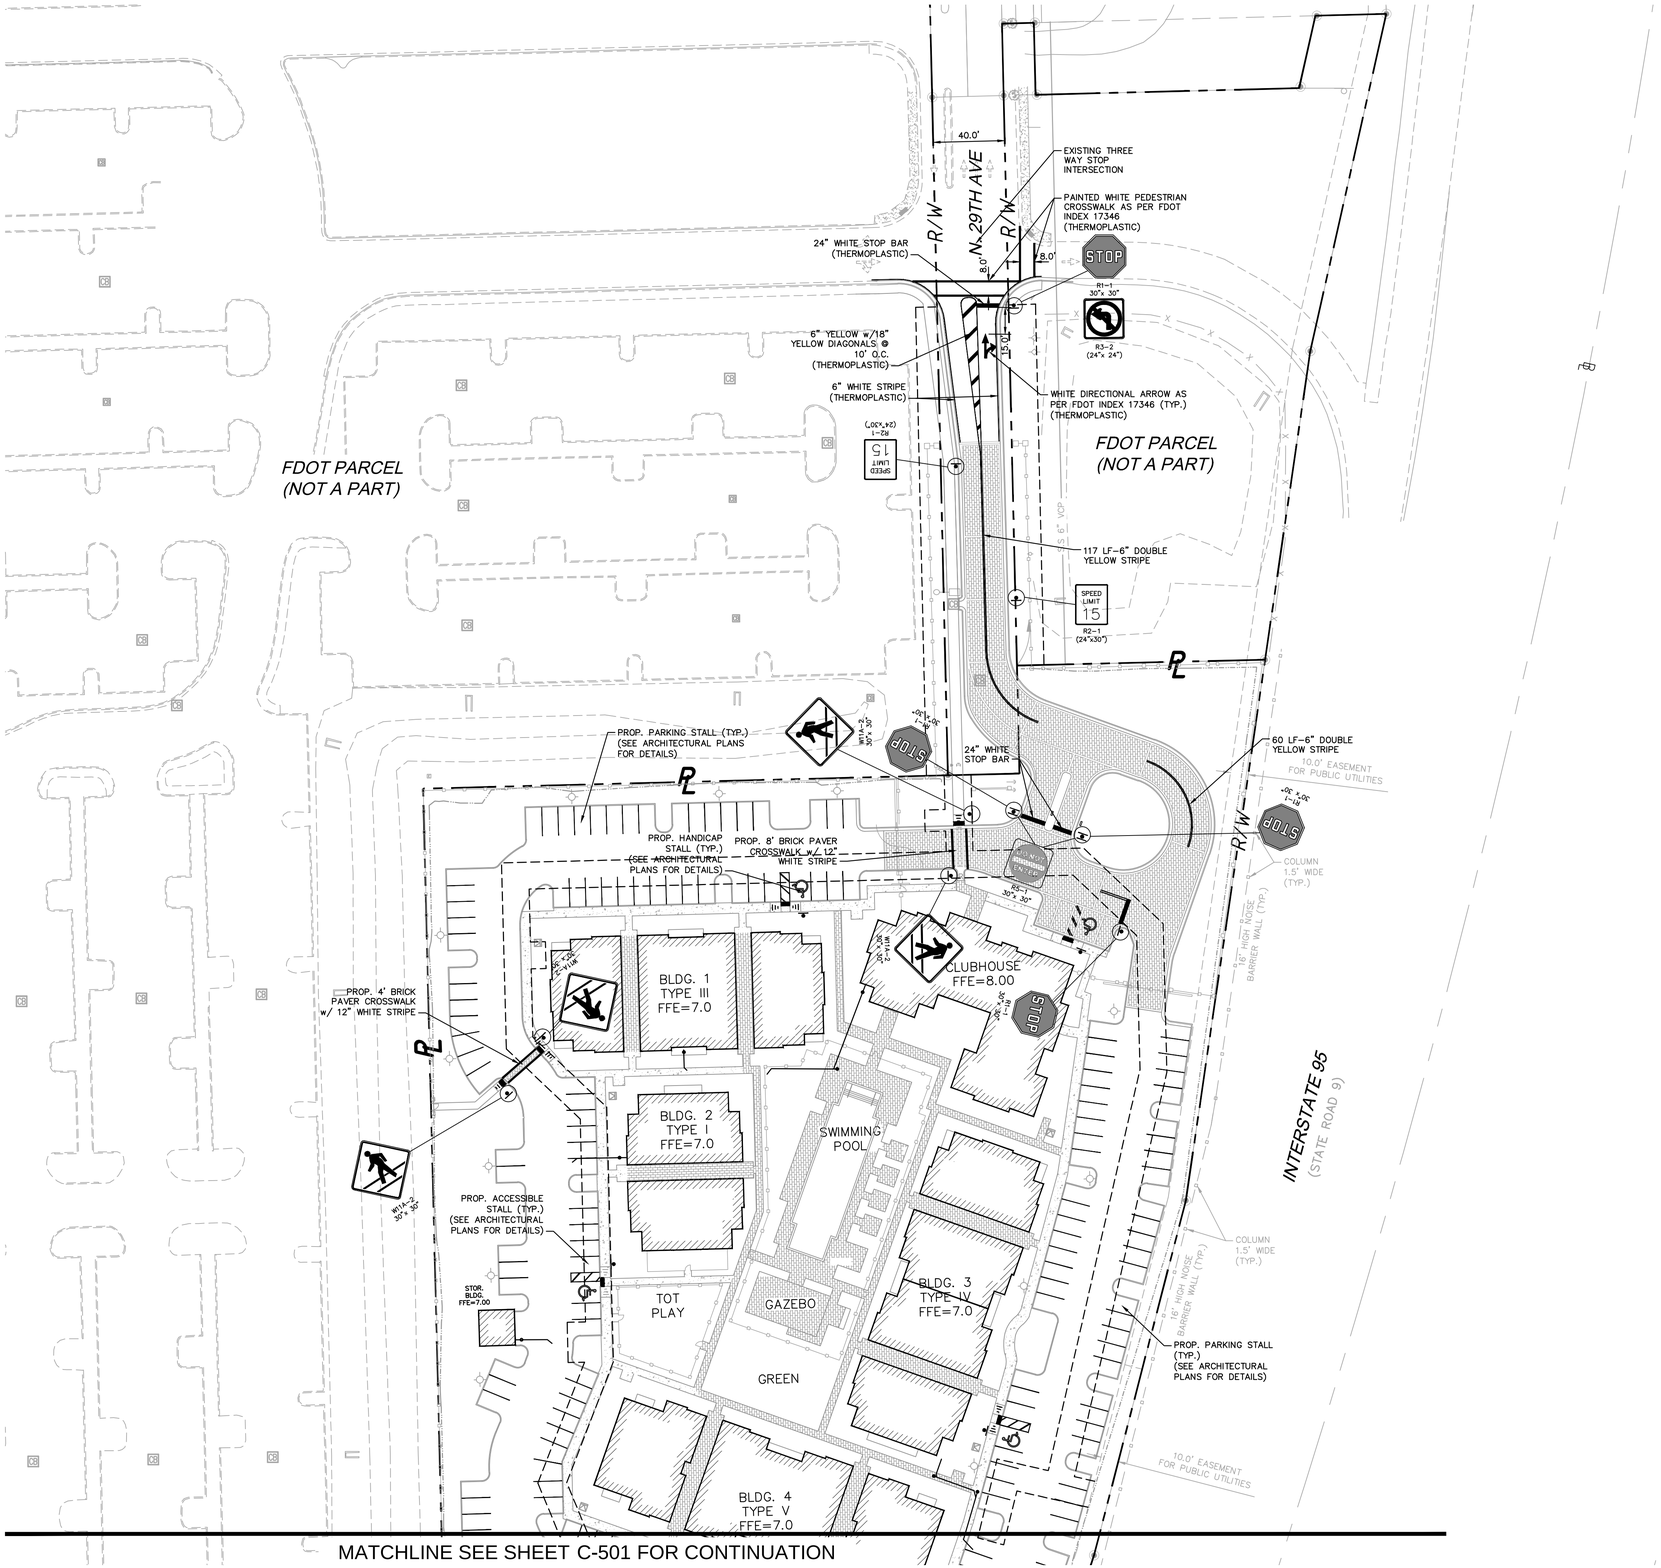

GRAPHIC SCALE IN FEET
0 20 40 80

LEGEND:

℄	CENTER LINE OF ROADWAY
PL R/W	PROPERTY LINE AND/OR RIGHT-OF-WAY

NOTES:

1. SEE ARCHITECTURAL PLANS FOR PARKING DETAILS.
2. CONTRACTOR SHALL REPLACE ALL STRIPING REMOVED AND/OR DAMAGED DURING CONSTRUCTION ALONG THE ROAD ABUTTING THE PROPERTY PER APPLICABLE CITY, COUNTY, AND/OR STATE STANDARDS.
3. CONTRACTOR SHALL FIELD VERIFY THAT ALL EXISTING AND PROPOSED ADA ITEMS WITHIN PROJECT LIMITS (I.E., ROUTES, PARKING, STRIPING, SIGNAGE, ETC.) MEET THE MINIMUM REQUIREMENTS AND SHALL ADJUST ACCORDINGLY BEFORE THE PROJECT CAN BE DEEMED CERTIFIED AND COMPLETE (TYPICAL).
4. ALL CURB RAMPS AND DETECTABLE WARNINGS TO BE INSTALLED IN ACCORDANCE WITH FDOT STANDARD INDEX 304, LATEST EDITION.
5. ALL SIGNS TO BE INSTALLED PER FDOT DESIGN STANDARDS (LATEST EDITION) (INDEX NO. 600) AS SHOWN ON PLANS UNLESS OTHERWISE NOTED.
6. ALL PAVEMENT SYMBOLS AND MARKINGS SHALL BE PAINTED UNLESS OTHERWISE NOTED. WHERE THE PLANS CALL FOR THERMOPLASTIC PAVEMENT MARKINGS, INSTALLATION AND MATERIALS SHALL MEET ALL REQUIREMENTS OF SECTION 711 OF FDOT STANDARD SPECIFICATIONS FOR ROAD AND BRIDGE CONSTRUCTION.
7. ALL PAVEMENTS MARKINGS SHALL BE MADE IN ACCORDANCE WITH FDOT STANDARD INDEX #17346 (LATEST EDITION).
8. PAINTED PAVEMENT MARKINGS, INSTALLATION AND MATERIALS SHALL MEET ALL REQUIREMENTS OF SECTION 710 OF FDOT STANDARD SPECIFICATIONS FOR ROAD AND BRIDGE CONSTRUCTION AND THE FOLLOWING; CONTRACTOR TO APPLY TWO COATS OF VOC COMPLIANT, LOCAL DOT APPROVED, UNDILUTED, SOLVENT BASED OR LATEX TRAFFIC PAINT. CONTRACTOR TO FOLLOW MANUFACTURERS RECOMMENDED APPLICATION RATE, WITHOUT ADDITION OF A THINNER, WITH A MAXIMUM OF 100 SF PER GALLON OR AS REQUIRED PROVIDING MINIMUM 15 MILS WET FILM THICKNESS AND 7½ MILS DRY FILM THICKNESS PER COAT WITH MINIMUM OF 30 DAYS BETWEEN APPLICATIONS. SECOND COAT OF PAINT SHALL NOT BE APPLIED EARLIER THAN 7 DAYS PRIOR TO GRAND OPENING. PAINT SHALL BE CRISP, STRAIGHT AND APPLIED UNIFORMLY ACROSS THE WIDTH OF THE LINE FOR A TOTAL DRY FILM THICKNESS OF 15 MILS.
9. CONTRACTOR SHALL NOT ALLOW TRAFFIC ONTO NEWLY APPLIED PAVEMENT STRIPING/MARKINGS UNTIL THEY ARE SUFFICIENTLY DRY TO PERMIT VEHICLES TO CROSS THEM WITHOUT DAMAGE. THE CONTRACTOR SHALL, AT HIS OWN EXPENSE, REMOVE AND REPLACE ANY PORTION OF THE PAVEMENT/STRIPING DAMAGED BY PASSING TRAFFIC OR FROM ANY OTHER CAUSE.
10. FOLLOW SECTION NO. 700 HIGHWAY SIGNING, OF THE FDOT STANDARD SPECIFICATIONS FOR ROAD AND BRIDGE CONSTRUCTION.

KEY MAP

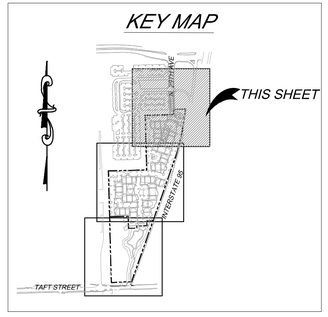

Always call 811 two full business days before you dig
Sunshine811.com

No.	REVISIONS	DATE	BY

Kimley»Horn
600 NORTH PINE ISLAND ROAD, SUITE 450, PLANTATION, FL 33324
PHONE: 954-535-5100 FAX: 954-739-2247
WWW.KIMLEY-HORN.COM CA 00000696

LICENSED PROFESSIONAL
CHRISTOPHER THOMAS FALCE, P.E.
73908

KHA PROJECT	043105002
DATE	1/13/2015
SCALE	AS SHOWN
DESIGNED BY	SE
DRAWN BY	SE
CHECKED BY	CF
DATE:	

SIGNAGE AND MARKING PLAN

SHERIDAN STATION
PREPARED FOR
RAM DEVELOPMENT COMPANY, INC.

SHEET NUMBER
C-502

Plotted By:Ebrahimi, Sina Sheet Set:RAM SHERIDAN STATION Layout:C-502 SIGNAGE AND MARKING PLAN January 15, 2015 01:03:23pm K:\FTL_Civil\043 Jobs\043105002-RAM Sheridan Stationside Multi-Family\CADD\Plan Sheets\C-502 SIGNAGE AND MARKING PLAN.dwg
This document, together with the concepts and designs presented herein, as an instrument of service, is intended only for the specific purpose and client for which it was prepared. Reuse of and improper reliance on this document without written authorization and adaptation by Kimley-Horn and Associates, Inc. shall be without liability to Kimley-Horn and Associates, Inc.

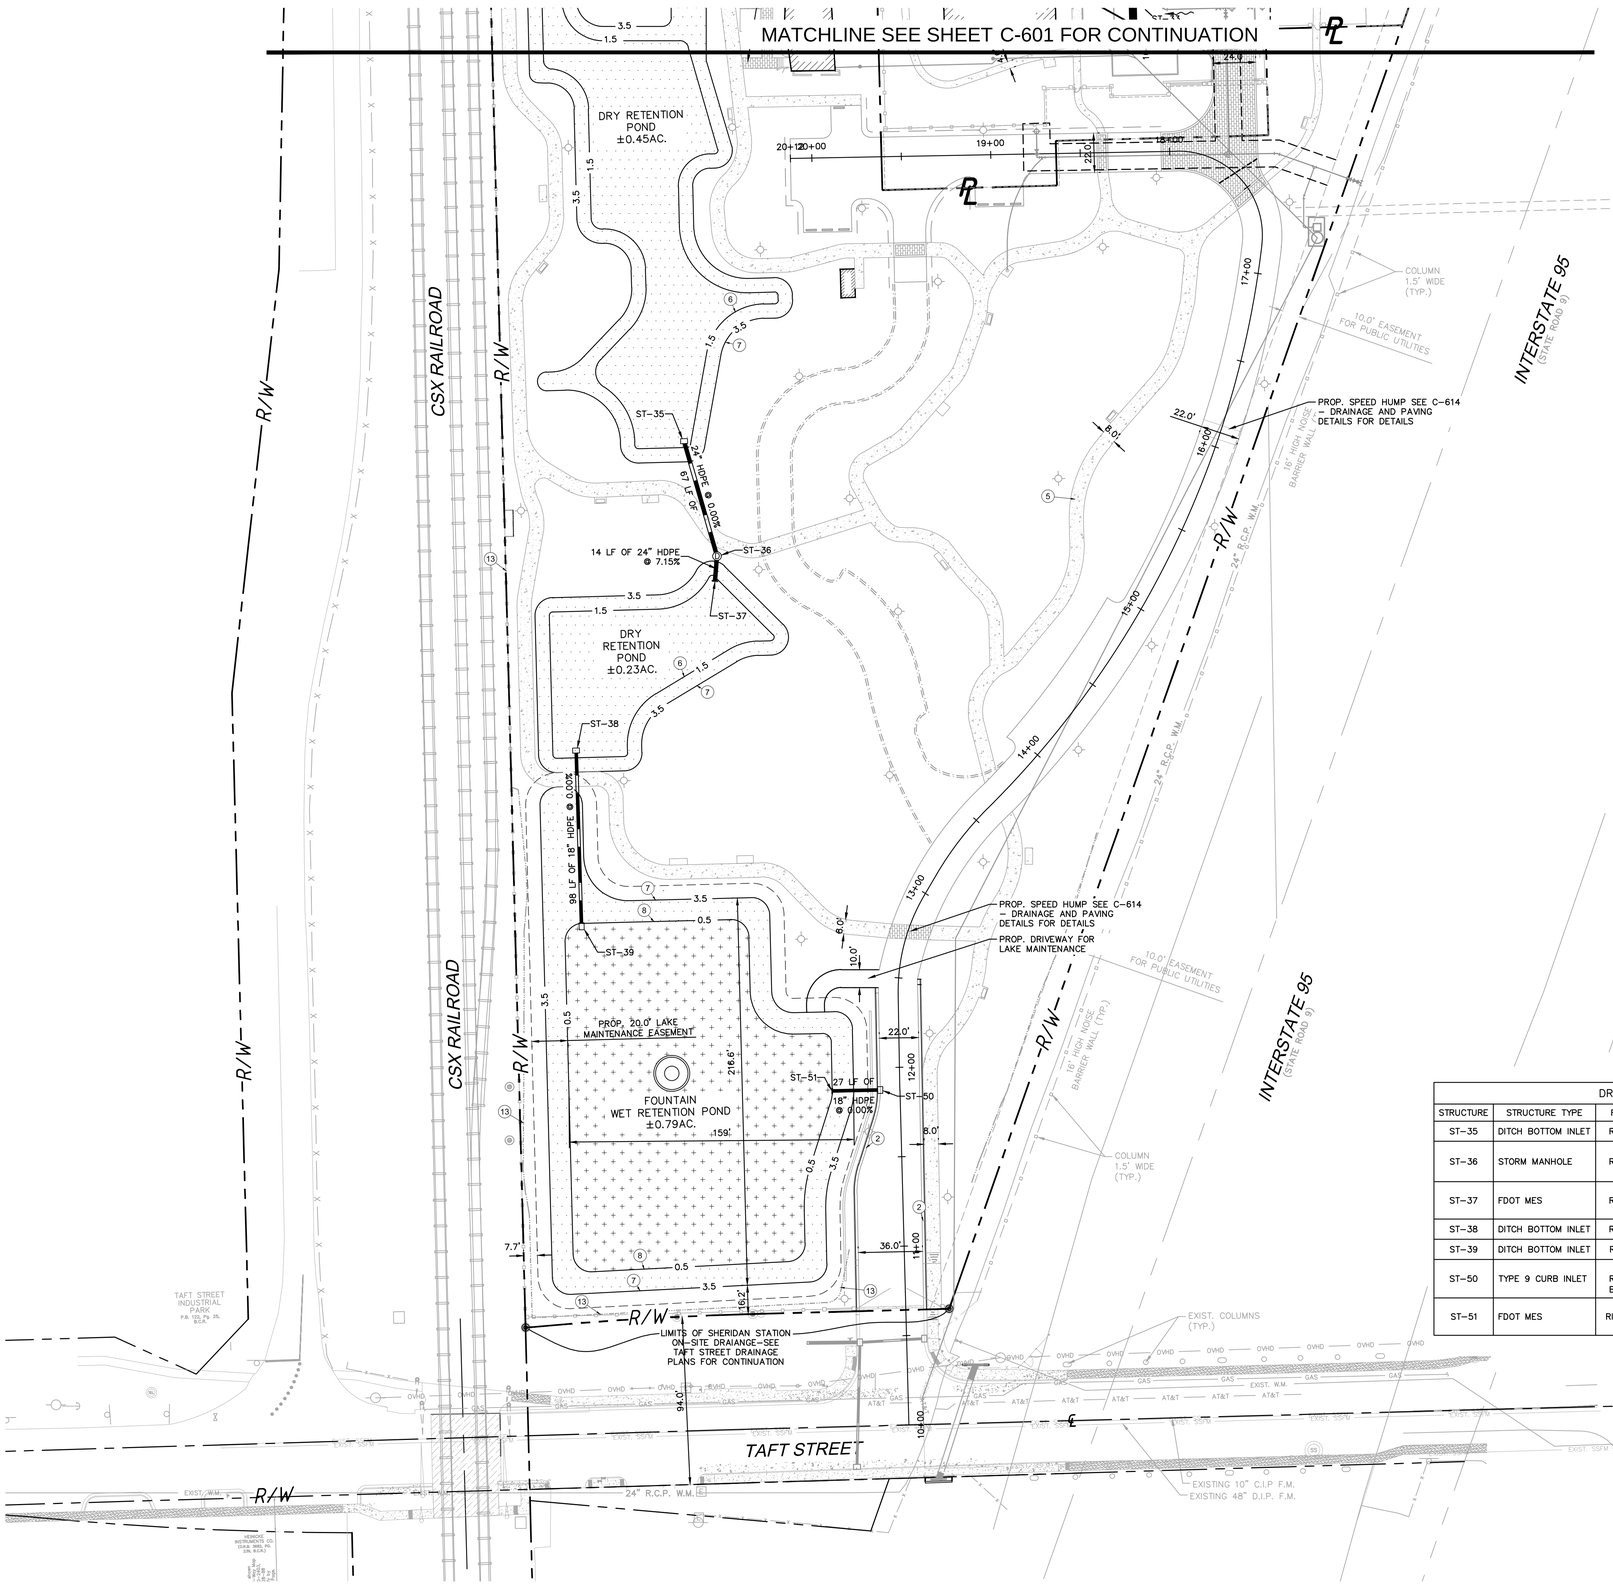

LEGEND:

- CENTER LINE OF ROADWAY
- PROPERTY LINE AND/OR RIGHT-OF-WAY
- PROP. DRAINAGE STRUCTURES
- PROP. DRAINAGE PIPE
- EXISTING GRADES (NAVD88)
- PROP. BRICK PAVERS
- PROP. CONCRETE
- PROP. DRY RETENTION AREA
- PROP. WET RETENTION POND AREA
- PROP. RETENTION AREA ELEVATION CONTOURS
- PROP. LAKE MAINTENANCE EASEMENT
- HIGH POINT
- FLOW ARROW
- PROP. TYPE. 'D' CURB
- PROP. TYPE. 'F' CURB
- PROP ROOF LEADER CLEAN OUT

GRAPHIC SCALE IN FEET 0 20 40 80

NOTES:

1. FFE ELEVATIONS SHOWN ARE IN NORTH AMERICAN VERTICAL DATUM (NAVD) 88.
2. REFER TO SHEET C-613 AND SHEET C-614 FOR DRAINAGE DETAILS.
3. CONTRACTOR TO VERIFY LOCATION OF ALL EXISTING UTILITIES. PRIOR TO BEGINNING CONSTRUCTION, CONTRACTOR TO NOTIFY ENGINEER OF ANY CONFLICTS.
4. IT SHALL BE THE CONTRACTOR'S SOLE RESPONSIBILITY TO TAKE THE NECESSARY PRECAUTIONS TO ENSURE PROPER SAFETY AND WORKMANSHIP WHEN WORKING IN THE VICINITY OF EXISTING UTILITY LINES.
5. CONTRACTOR SHALL BE RESPONSIBLE TO COORDINATE WITH FP&L ON ANY WORK IN THE VICINITY OF OVERHEAD OR UNDERGROUND POWER LINES.
6. CONTRACTOR SHALL VERIFY PROPER CLEARANCE BELOW EXISTING OVERHEAD POWER LINES PRIOR TO WORKING WITHIN THE VICINITY THE POWER LINES.
7. CONTRACTOR SHALL FIELD LOCATE AND PROVIDE FITTINGS FOR RAINWATER LEADERS AS NECESSARY.
8. STORM PIPE SHALL BE HIGH DENSITY POLYETHYLENE (HDPE), UNLESS OTHERWISE NOTED.
9. IF ANY EXISTING STORM DRAINAGE STRUCTURES AND PIPES TO REMAIN IN SERVICE ARE DAMAGED DURING CONSTRUCTION, IT SHALL BE THE CONTRACTORS RESPONSIBILITY TO REPAIR THOSE STRUCTURES TO PRIOR CONDITION, OR BETTER, OR TO REPLACE THEM, AS NECESSARY.
10. ALL STORM PIPES ENTERING STRUCTURES SHALL BE GROUTED TO ENSURE CONNECTION AT STRUCTURE IS WATER TIGHT.
11. ALL STORM SEWER MANHOLES IN PAVED AREAS SHALL BE FLUSH WITH PAVEMENT, AND SHALL HAVE TRAFFIC BEARING FRAME AND COVER. MANHOLES IN UNPAVED AREAS SHALL BE 6" ABOVE SURROUNDING GRADE.
12. CONTRACTOR TO PROVIDE POSITIVE DRAINAGE AWAY FROM BUILDINGS.

DRAINAGE STRUCTURE TABLE

STRUCTURE	STRUCTURE TYPE	RIM ELEV.	INVERT ELEVATION	STRUCTURE DETAILS
ST-35	DITCH BOTTOM INLET	RIM = 2.50	(24") -2.00 (S)	TYPE 'C' PER FDOT INDEX 232
ST-36	STORM MANHOLE	RIM = 4.47	(24") -2.00 (N) (24") 0.50 (S)	4' DIA. TYPE 'P' PER FDOT INDEX 200 W/ USF 2339, 465
ST-37	FDOT MES	RIM = 4.08	(24") 1.50 (N)	24" CROSS DRAIN SINGLE MITERED END SECTION PER FDOT INDEX 272
ST-38	DITCH BOTTOM INLET	RIM = 2.50	(18") -2.50 (S)	TYPE 'C' PER FDOT INDEX 232
ST-39	DITCH BOTTOM INLET	RIM = 1.50	(18") -2.50 (N)	TYPE 'C' PER FDOT INDEX 232
ST-50	TYPE 9 CURB INLET	RIM = 4.89 BAFFLE (W)	(18") 0.50 (W)	4' DIA TYPE 'P' PER FDOT INDEX 200 W/ TYPE 9 CURB INLET PER FDOT INDEX 214
ST-51	FDOT MES	RIM = -0.99	(18") 0.50 (E)	24" CROSS DRAIN SINGLE MITERED END SECTION PER FDOT INDEX 272

SITE PLAN LEGEND

1. PROP. TYPE 'D' CURB PER FDOT INDEX 300
2. PROP. TYPE 'F' CURB AND GUTTER PER FDOT INDEX 300
3. PROP. HEAVY DUTY CONCRETE
4. PROP. 5.5' SIDEWALK
5. PROP. 8' SIDEWALK
6. PROP. BOTTOM OF RETENTION
7. PROP. TOP OF DRY RETENTION BANK
8. PROP. EDGE OF WATER
9. PROP 1' HEADER CURB
10. PROP. UNDERGROUND STORMWATER RETENTION SEE SHEET C-615 FOR DETAILS
11. PROP. CR-C RAMP PER FDOT INDEX 304
12. PROP. CR-E RAMP PER FDOT INDEX 304
13. PROP. TOP OF BERM-25 YEAR 3 DAY 6.5'
14. 6" ROOF LEADER WITH CLEAN OUT
15. 10" HDPE TO STORM CHAMBERS

KEY MAP

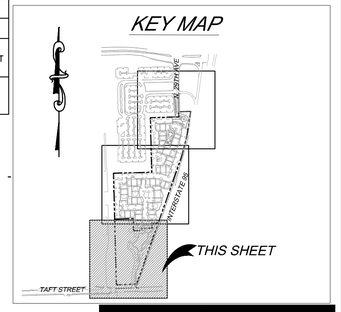

Always call 811 two full business days before you dig

Sunshine811.com

No.	REVISIONS	DATE	BY

Kimley»Horn
600 NORTH PINE ISLAND ROAD, SUITE 450, PLANTATION, FL 33324
PHONE: 954-535-5100 FAX: 954-739-2247
WWW.KIMLEY-HORN.COM CA 00000696

LICENSED PROFESSIONAL
CHRISTOPHER THOMAS FALCE, P.E.
73908
DATE:

KHA PROJECT 043105002
DATE 1/13/2015
SCALE AS SHOWN
DESIGNED BY SE
DRAWN BY SE
CHECKED BY CF

DRAINAGE PLAN

SHERIDAN STATION

PREPARED FOR
RAM DEVELOPMENT COMPANY, INC.

SHEET NUMBER
C-600

Plotted By:Ebrahimi, Sina Sheet Set:RAM SHERIDAN STATION Layout:C-600 DRAINAGE PLAN January 15, 2015 01:04:38pm K:\FTL_Civil\043 Jobs\043105002-RAM Sheridan Stationside Multi-Family\CADD\Plan Sheets\C-602 DRAINAGE PLAN.dwg
This document, together with the concepts and designs presented herein, as an instrument of service, is intended only for the specific purpose and client for which it was prepared. Reuse of and improper reliance on this document without written authorization and adaptation by Kimley-Horn and Associates, Inc. shall be without liability to Kimley-Horn and Associates, Inc.

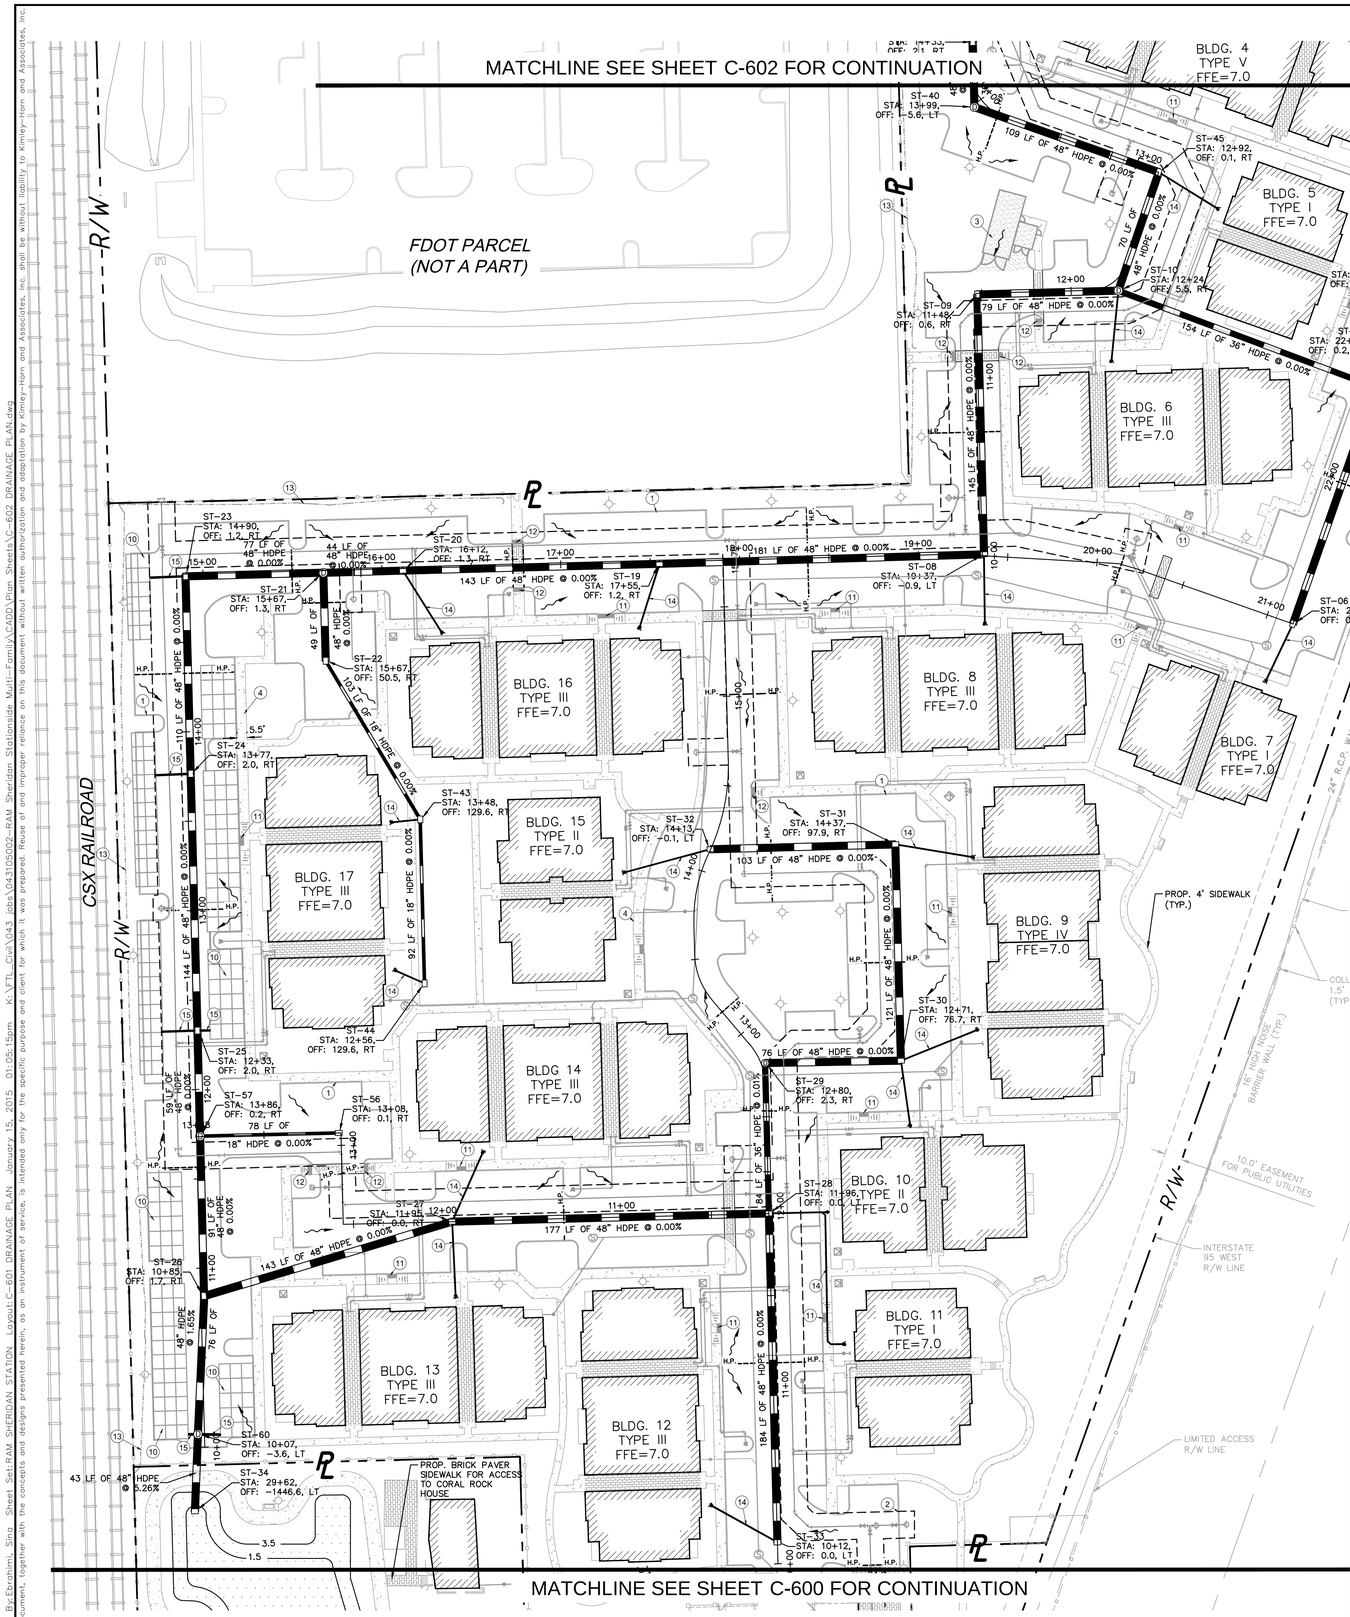

LEGEND:

- CENTER LINE OF ROADWAY
- PROPERTY LINE AND/OR RIGHT-OF-WAY
- PROP. DRAINAGE STRUCTURES
- PROP. DRAINAGE PIPE
- EXISTING GRADES (NAVD88)
- PROP. BRICK PAVERS
- PROP. CONCRETE
- PROP. DRY RETENTION AREA
- PROP. WET RETENTION POND AREA
- PROP. RETENTION AREA ELEVATION CONTOURS
- PROP. LAKE MAINTENANCE EASEMENT
- HIGH POINT
- FLOW ARROW
- PROP. TYPE. 'D' CURB
- PROP. TYPE. 'F' CURB
- PROP ROOF LEADER CLEAN OUT

GRAPHIC SCALE IN FEET
0 20 40 80

NOTES:

1. FFE ELEVATIONS SHOWN ARE IN NORTH AMERICAN VERTICAL DATUM (NAVD) 88.
2. REFER TO SHEET C-613 AND SHEET C-614 FOR DRAINAGE DETAILS.
3. CONTRACTOR TO VERIFY LOCATION OF ALL EXISTING UTILITIES. PRIOR TO BEGINNING CONSTRUCTION, CONTRACTOR TO NOTIFY ENGINEER OF ANY CONFLICTS.
4. IT SHALL BE THE CONTRACTOR'S SOLE RESPONSIBILITY TO TAKE THE NECESSARY PRECAUTIONS TO ENSURE PROPER SAFETY AND WORKMANSHIP WHEN WORKING IN THE VICINITY OF EXISTING UTILITY LINES.
5. CONTRACTOR SHALL BE RESPONSIBLE TO COORDINATE WITH FP&L ON ANY WORK IN THE VICINITY OF OVERHEAD OR UNDERGROUND POWER LINES.
6. CONTRACTOR SHALL VERIFY PROPER CLEARANCE BELOW EXISTING OVERHEAD POWER LINES PRIOR TO WORKING WITHIN THE VICINITY THE POWER LINES.
7. CONTRACTOR SHALL FIELD LOCATE AND PROVIDE FITTINGS FOR RAINWATER LEADERS AS NECESSARY.
8. STORM PIPE SHALL BE HIGH DENSITY POLYETHYLENE (HDPE), UNLESS OTHERWISE NOTED.
9. IF ANY EXISTING STORM DRAINAGE STRUCTURES AND PIPES TO REMAIN IN SERVICE ARE DAMAGED DURING CONSTRUCTION, IT SHALL BE THE CONTRACTORS RESPONSIBILITY TO REPAIR THOSE STRUCTURES TO PRIOR CONDITION, OR BETTER, OR TO REPLACE THEM, AS NECESSARY.
10. ALL STORM PIPES ENTERING STRUCTURES SHALL BE GROUTED TO ENSURE CONNECTION AT STRUCTURE IS WATER TIGHT.
11. ALL STORM SEWER MANHOLES IN PAVED AREAS SHALL BE FLUSH WITH PAVEMENT, AND SHALL HAVE TRAFFIC BEARING FRAME AND COVER. MANHOLES IN UNPAVED AREAS SHALL BE 6" ABOVE SURROUNDING GRADE.
12. CONTRACTOR TO PROVIDE POSITIVE DRAINAGE AWAY FROM BUILDINGS.

SITE PLAN LEGEND

1. PROP. TYPE 'D' CURB PER FDOT INDEX 300
2. PROP. TYPE 'F' CURB AND GUTTER PER FDOT INDEX 300
3. PROP. HEAVY DUTY CONCRETE
4. PROP. 5.5' SIDEWALK
5. PROP. 8' SIDEWALK
6. PROP. BOTTOM OF RETENTION
7. PROP. TOP OF DRY RETENTION BANK
8. PROP. EDGE OF WATER
9. PROP 1' HEADER CURB
10. PROP. UNDERGROUND STORMWATER RETENTION SEE SHEET C-615 FOR DETAILS
11. PROP. CR-C RAMP PER FDOT INDEX 304
12. PROP. CR-E RAMP PER FDOT INDEX 304
13. PROP. TOP OF BERM-25 YEAR 3 DAY 6.5'
14. 6" ROOF LEADER WITH CLEAN OUT
15. 10" HDPE TO STORM CHAMBERS

DRAINAGE STRUCTURE TABLE

STRUCTURE	STRUCTURE TYPE	RIM ELEV.	INVERT ELEVATION	STRUCTURE DETAILS
ST-04	CATCH BASIN	RIM = 4.75	(48") -1.75 (N) (48") -1.75 (S)	TYPE 'H' CB PER CITY OF HOLLYWOOD STANDARD DETAILS
ST-06	CATCH BASIN	RIM = 4.75	(6") 1.68 (SW) (48") -1.75 (N)	TYPE 'H' CB PER CITY OF HOLLYWOOD STANDARD DETAILS
ST-08	CATCH BASIN	RIM = 5.31	(6") 1.81 (S) (48") -1.75 (N) (48") -1.75 (W)	TYPE 'H' CB PER CITY OF HOLLYWOOD STANDARD DETAILS
ST-09	CATCH BASIN	RIM = 4.75	(48") -1.75 (E) (48") -1.75 (S)	TYPE 'J' CB PER CITY OF HOLLYWOOD STANDARD DETAILS
ST-10	STORM MANHOLE	RIM = 5.67	(48") -1.75 (N) (36") -4.60 (E) (6") 2.17 (S) (48") -1.75 (W)	6' DIA. TYPE 'J' PER FDOT INDEX 200 W/ USF 2339, 465
ST-19	CATCH BASIN	RIM = 4.75	(48") -1.75 (E) (6") 1.25 (S) (48") -1.75 (W)	TYPE 'H' CB PER CITY OF HOLLYWOOD STANDARD DETAILS
ST-20	CATCH BASIN	RIM = 4.75	(48") -1.75 (E) (6") 1.25 (SE) (48") -1.75 (W)	TYPE 'H' CB PER CITY OF HOLLYWOOD STANDARD DETAILS
ST-21	STORM MANHOLE	RIM = 5.56	(48") -1.75 (E) (48") -1.75 (S) (48") -1.75 (W)	TYPE 'J' MH PER CITY OF HOLLYWOOD STANDARD DETAILS
ST-22	CATCH BASIN	RIM = 4.75	(18") 0.50 (SE) (48") -1.75 (N)	6' DIA. TYPE 'J' PER FDOT INDEX 200 W/ USF 2339, 465
ST-23	CATCH BASIN	RIM = 4.75 INV. BAFFLE ELEV. = 2.3'	(48") -1.75 (E) (48") -1.75 (S) (10") 1.25 (W)	TYPE 'J' CB PER CITY OF HOLLYWOOD STANDARD DETAILS
ST-24	CATCH BASIN	RIM = 4.75 INV. BAFFLE ELEV. = 2.3'	(48") -1.75 (N) (48") -1.75 (S) (10") 1.25 (W)	TYPE 'H' CB PER CITY OF HOLLYWOOD STANDARD DETAILS
ST-25	CATCH BASIN	RIM = 4.75 INV. BAFFLE ELEV. = 2.3'	(48") -1.75 (N) (48") -1.75 (S) (10") 1.25 (W) (10") 1.25 (E)	TYPE 'H' CB PER CITY OF HOLLYWOOD STANDARD DETAILS
ST-26	CATCH BASIN	RIM = 4.75 BAFFLE (S)	(48") -1.75 (E) (48") -1.75 (N) (48") -1.75 (S)	7' DIA. TYPE 'J' PER FDOT INDEX 200 W/ USF 4155-6212
ST-27	CATCH BASIN	RIM = 4.75	(48") -1.75 (E) (6") 1.25 (S) (6") 1.25 (NE) (48") -1.75 (W)	6' DIA. TYPE 'J' PER FDOT INDEX 200 W/ USF 2339, 465
ST-28	CATCH BASIN	RIM = 4.75	(36") -0.75 (N) (48") -1.75 (S) (6") -0.20 (E) (48") -1.75 (W)	TYPE 'J' CB PER CITY OF HOLLYWOOD STANDARD DETAILS
ST-29	STORM MANHOLE	RIM = 5.67	(48") -1.75 (E) (36") -0.74 (S)	TYPE 'H' MH PER CITY OF HOLLYWOOD STANDARD DETAILS
ST-30	CATCH BASIN	RIM = 4.75	(48") -1.75 (N) (6") 1.25 (E) (6") 1.25 (S) (48") -1.75 (W)	TYPE 'J' CB PER CITY OF HOLLYWOOD STANDARD DETAILS

DRAINAGE STRUCTURE TABLE

STRUCTURE	STRUCTURE TYPE	RIM ELEV.	INVERT ELEVATION	STRUCTURE DETAILS
ST-31	CATCH BASIN	RIM = 4.75	(48") -1.75 (W) (6") 1.25 (E) (48") -1.75 (S)	TYPE 'J' CB PER CITY OF HOLLYWOOD STANDARD DETAILS
ST-32	CATCH BASIN	RIM = 4.75	(6") 1.25 (W) (48") -1.75 (E)	TYPE 'H' CB PER CITY OF HOLLYWOOD STANDARD DETAILS
ST-33	CATCH BASIN	RIM = 4.75	(6") 1.25 (NW) (48") -1.75 (N)	TYPE 'H' CB PER CITY OF HOLLYWOOD STANDARD DETAILS
ST-34	DITCH BOTTOM INLET	RIM = 2.50	(48") -5.27 (N)	TYPE 'C' PER FDOT INDEX 232
ST-40	STORM MANHOLE	RIM = 5.41	(48") -1.75 (N) (48") -1.75 (E)	6' DIA. TYPE 'J' PER FDOT INDEX 200 W/ USF 2339, 465
ST-43	CATCH BASIN	RIM = 6.45	(18") 0.50 (S) (6") 3.33 (W) (18") 0.50 (NW)	4' DIA. TYPE 'P' PER FDOT INDEX 200 W/ USF4155-6212
ST-44	DRAIN BASIN	RIM = 6.62	(6") 3.31 (NW) (18") 0.50 (N)	ADS DRAIN BASIN 18" DIA. W/ STANDARD GRATE OR APPR. EQUAL
ST-45	CATCH BASIN	RIM = 4.75	(48") -1.75 (W) (6") 1.25 (SE) (48") -1.75 (S)	TYPE 'J' CB PER CITY OF HOLLYWOOD STANDARD DETAILS
ST-56	CATCH BASIN	RIM = 4.75	(18") 0.75 (W)	TYPE 'H' CB PER CITY OF HOLLYWOOD STANDARD DETAILS
ST-57	MANHOLE	RIM = 5.69	(48") -1.75 (N) (18") 0.75 (E) (48") -1.75 (S)	TYPE 'H' MH PER CITY OF HOLLYWOOD STANDARD DETAILS
ST-59	STORM MANHOLE	RIM = 5.66	(48") -1.75 (N) (36") -4.60 (W) (48") -1.75 (S)	TYPE 'H' MH PER CITY OF HOLLYWOOD STANDARD DETAILS
ST-60	MANHOLE	RIM = 6.00 BAFFLE (S) INV. BAFFLE ELEV. = 2.3'	(48") -3.00 (N) (12") 2.17 (E) (48") -3.00 (S) (12") 2.17 (W)	TYPE 'H' MH PER CITY OF HOLLYWOOD STANDARD DETAILS

KEY MAP

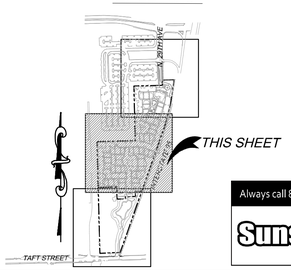

Always call 811 two full business days before you dig

Sunshine811.com

No.	REVISIONS	DATE	BY

Kimley»Horn
600 NORTH PINE ISLAND ROAD, SUITE 450, PLANTATION, FL 33324
PHONE: 954-535-5100 FAX: 954-739-2247
WWW.KIMLEY-HORN.COM CA 00000696

LICENSED PROFESSIONAL
CHRISTOPHER THOMAS FALCE, P.E.
73908
DATE:

KHA PROJECT 043105002
DATE 1/13/2015
SCALE AS SHOWN
DESIGNED BY SE
DRAWN BY SE
CHECKED BY CF

DRAINAGE PLAN

SHERIDAN STATION

PREPARED FOR
RAM DEVELOPMENT COMPANY, INC.

SHEET NUMBER
C-601

Plotted By:Ebrahimi, Sina Sheet Set:RAM SHERIDAN STATION Layout:C-601 DRAINAGE PLAN January 15, 2015 01:05:15pm K:\FTL_Civil\043 Jobs\043105002-RAM Sheridan Stationside Multi-Family\CADD\Plan Sheets\C-602 DRAINAGE PLAN.dwg
This document, together with the concepts and designs presented herein, as an instrument of service, is intended only for the specific purpose and client for which it was prepared. Reuse of and improper reliance on this document without written authorization and adaptation by Kimley-Horn and Associates, Inc. shall be without liability to Kimley-Horn and Associates, Inc.

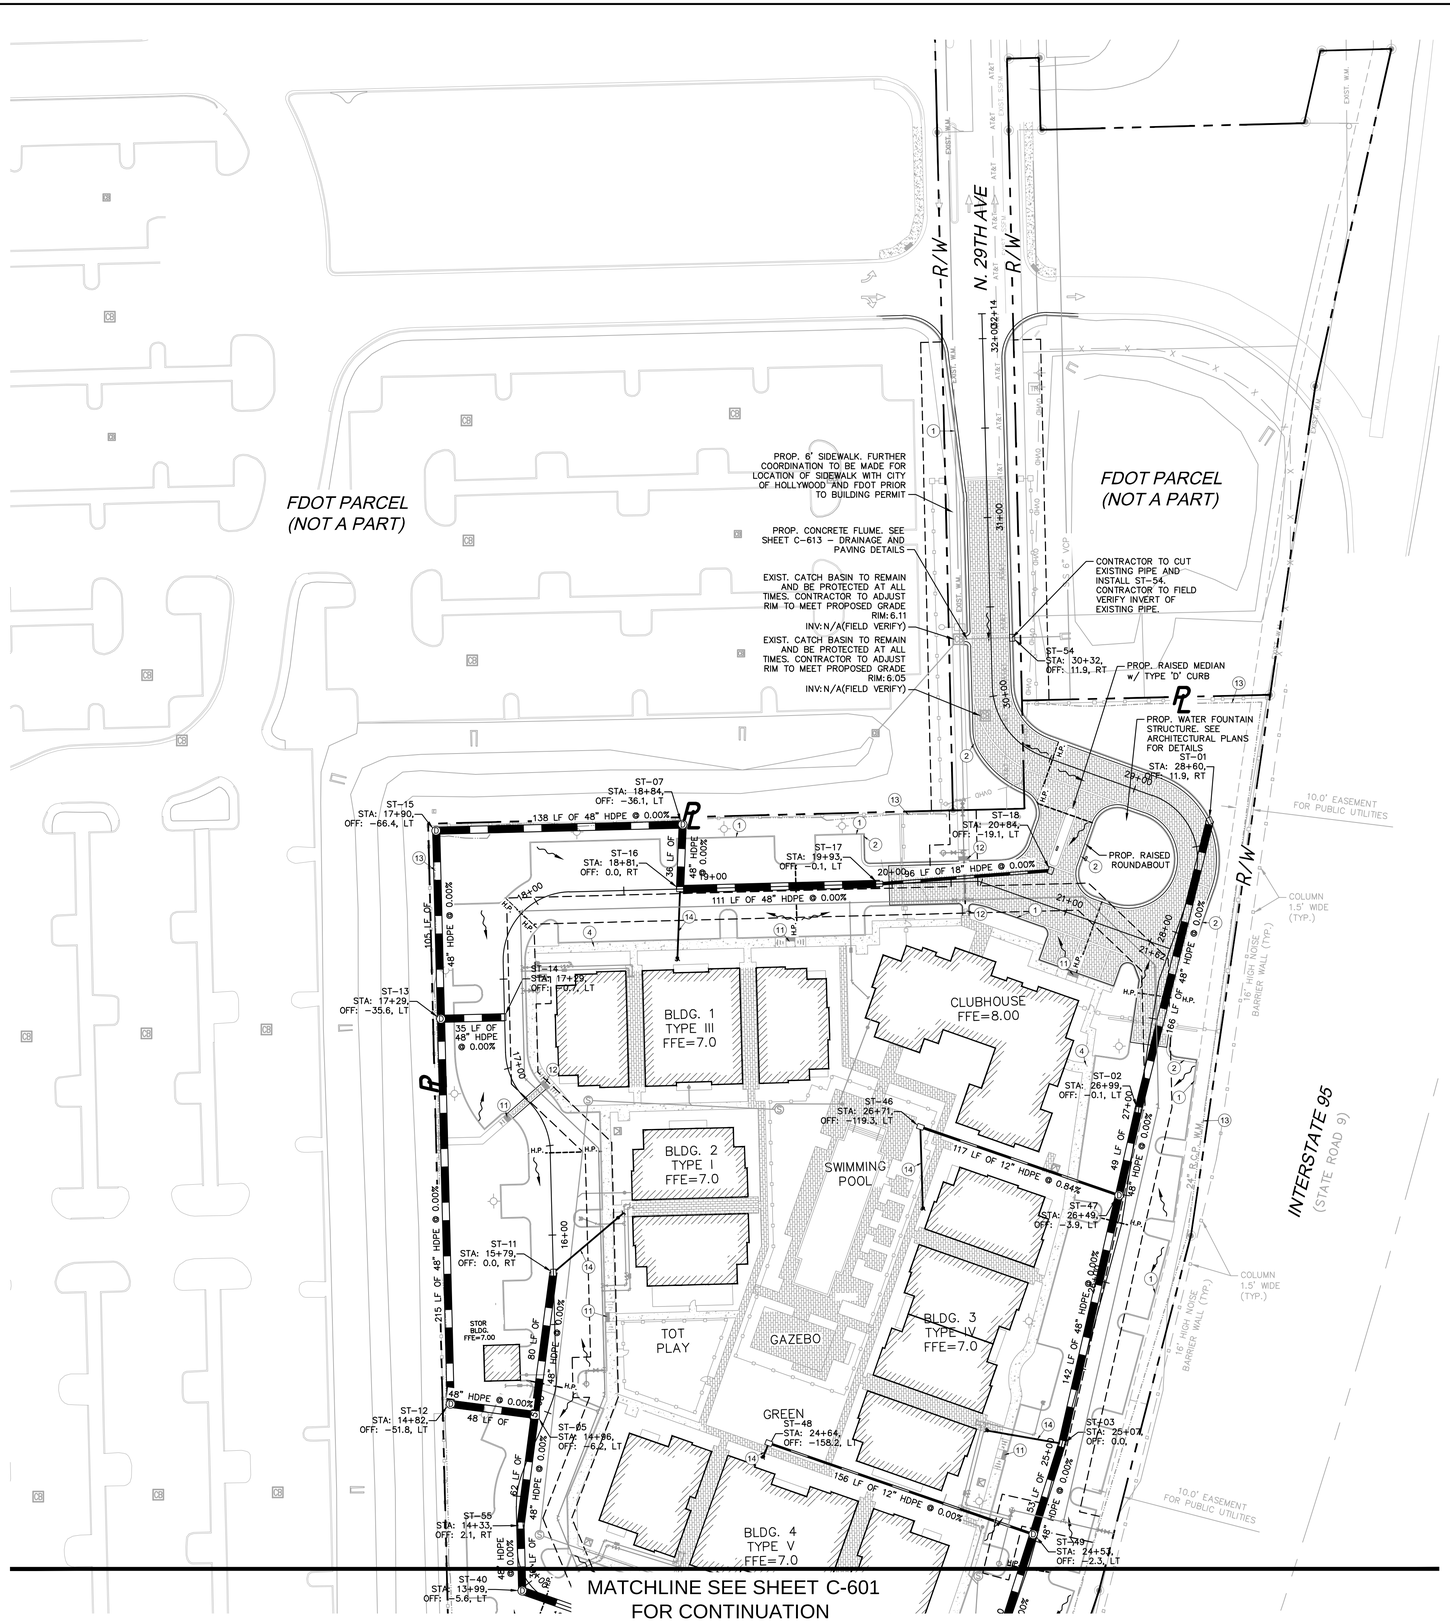

LEGEND:

- CENTER LINE OF ROADWAY
- PROPERTY LINE AND/OR RIGHT-OF-WAY
- PROP. DRAINAGE STRUCTURES
- PROP. DRAINAGE PIPE
- EXISTING GRADES (NAVD88)
- PROP. BRICK PAVERS
- PROP. CONCRETE
- PROP. DRY RETENTION AREA
- PROP. WET RETENTION POND AREA
- PROP. RETENTION AREA ELEVATION CONTOURS
- PROP. LAKE MAINTENANCE EASEMENT
- HIGH POINT
- FLOW ARROW
- PROP. TYPE. 'D' CURB
- PROP. TYPE. 'F' CURB
- PROP ROOF LEADER CLEAN OUT

GRAPHIC SCALE IN FEET
0 20 40 80

NOTES:

1. FFE ELEVATIONS SHOWN ARE IN NORTH AMERICAN VERTICAL DATUM (NAVD) 88.
2. REFER TO SHEET C-613 AND SHEET C-614 FOR DRAINAGE DETAILS.
3. CONTRACTOR TO VERIFY LOCATION OF ALL EXISTING UTILITIES. PRIOR TO BEGINNING CONSTRUCTION, CONTRACTOR TO NOTIFY ENGINEER OF ANY CONFLICTS.
4. IT SHALL BE THE CONTRACTOR'S SOLE RESPONSIBILITY TO TAKE THE NECESSARY PRECAUTIONS TO ENSURE PROPER SAFETY AND WORKMANSHIP WHEN WORKING IN THE VICINITY OF EXISTING UTILITY LINES.
5. CONTRACTOR SHALL BE RESPONSIBLE TO COORDINATE WITH FP&L ON ANY WORK IN THE VICINITY OF OVERHEAD OR UNDERGROUND POWER LINES.
6. CONTRACTOR SHALL VERIFY PROPER CLEARANCE BELOW EXISTING OVERHEAD POWER LINES PRIOR TO WORKING WITHIN THE VICINITY THE POWER LINES.
7. CONTRACTOR SHALL FIELD LOCATE AND PROVIDE FITTINGS FOR RAINWATER LEADERS AS NECESSARY.
8. STORM PIPE SHALL BE HIGH DENSITY POLYETHYLENE (HDPE), UNLESS OTHERWISE NOTED.
9. IF ANY EXISTING STORM DRAINAGE STRUCTURES AND PIPES TO REMAIN IN SERVICE ARE DAMAGED DURING CONSTRUCTION, IT SHALL BE THE CONTRACTORS RESPONSIBILITY TO REPAIR THOSE STRUCTURES TO PRIOR CONDITION, OR BETTER, OR TO REPLACE THEM, AS NECESSARY.
10. ALL STORM PIPES ENTERING STRUCTURES SHALL BE GROUTED TO ENSURE CONNECTION AT STRUCTURE IS WATER TIGHT.
11. ALL STORM SEWER MANHOLES IN PAVED AREAS SHALL BE FLUSH WITH PAVEMENT, AND SHALL HAVE TRAFFIC BEARING FRAME AND COVER. MANHOLES IN UNPAVED AREAS SHALL BE 6" ABOVE SURROUNDING GRADE.
12. CONTRACTOR TO PROVIDE POSITIVE DRAINAGE AWAY FROM BUILDINGS.

DRAINAGE STRUCTURE TABLE

STRUCTURE	STRUCTURE TYPE	RIM ELEV.	INVERT ELEVATION	STRUCTURE DETAILS
ST-01	CURB INLET	RIM = 4.75	(48") -1.75 (S)	6' DIA. TYPE 'J' PER FDOT INDEX 200 W/ USF 2339, 465
ST-02	CATCH BASIN	RIM = 5.00	(48") -1.75 (N) (48") -1.75 (S)	TYPE 'H' CB PER CITY OF HOLLYWOOD STANDARD DETAILS
ST-03	CATCH BASIN	RIM = 4.75	(48") -1.75 (N) (6") 1.25 (W) (48") -1.75 (S)	TYPE 'H' CB PER CITY OF HOLLYWOOD STANDARD DETAILS
ST-05	STORM MANHOLE	RIM = 6.08	(48") -1.75 (W) (48") -1.75 (N) (48") -1.85 (S)	TYPE 'J' MH PER CITY OF HOLLYWOOD STANDARD DETAILS
ST-07	STORM MANHOLE	RIM = 6.35	(48") -1.75 (S) (48") -1.75 (W)	TYPE 'J' MH PER CITY OF HOLLYWOOD STANDARD DETAILS
ST-11	CATCH BASIN	RIM = 5.25	(6") 0.50 (NE) (48") -1.75 (S)	TYPE 'H' CB PER CITY OF HOLLYWOOD STANDARD DETAILS
ST-12	STORM MANHOLE	RIM = 6.55	(48") -1.75 (N) (48") -1.75 (E)	TYPE 'J' MH PER CITY OF HOLLYWOOD STANDARD DETAILS
ST-13	STORM MANHOLE	RIM = 6.32	(48") -1.75 (N) (48") -1.75 (E) (48") -1.75 (S)	TYPE 'J' MH PER CITY OF HOLLYWOOD STANDARD DETAILS
ST-14	CATCH BASIN	RIM = 4.75	(48") -1.75 (W)	TYPE 'H' CB PER CITY OF HOLLYWOOD STANDARD DETAILS
ST-15	STORM MANHOLE	RIM = 6.17	(48") -1.75 (E) (48") -1.75 (S)	TYPE 'J' MH CB PER CITY OF HOLLYWOOD STANDARD DETAILS
ST-16	CATCH BASIN	RIM = 4.75	(48") -1.75 (E) (6") 1.00 (S) (48") -1.75 (N)	TYPE 'J' CB PER CITY OF HOLLYWOOD STANDARD DETAILS
ST-17	CATCH BASIN	RIM = 5.25	(18") 0.30 (E) (48") -1.75 (W)	TYPE 'H' CB PER CITY OF HOLLYWOOD STANDARD DETAILS
ST-18	CATCH BASIN	RIM = 5.25	(18") 0.30 (W)	TYPE 'C' CB PER CITY OF HOLLYWOOD STANDARD DETAILS
ST-46	DRAIN BASIN	RIM = 6.08	(6") 3.05 (S) (12") 2.45 (E)	ADS DRAIN BASIN 18" DIA. W/ STANDARD GRATE OR APPR. EQUAL
ST-47	STORM MANHOLE	RIM = 5.96	(48") -1.75 (N) (12") 1.46 (W) (48") -1.75 (S)	TYPE 'H' MH PER CITY OF HOLLYWOOD STANDARD DETAILS
ST-48	DRAIN BASIN	RIM = 6.46	(6") 3.41 (SW) (12") 2.33 (E)	ADS DRAIN BASIN 18" DIA. W/ STANDARD GRATE OR APPR. EQUAL
ST-49	STORM MANHOLE	RIM = 5.83	(48") -1.75 (N) (12") 2.33 (W) (48") -1.75 (S)	TYPE 'H' MH PER CITY OF HOLLYWOOD STANDARD DETAILS
ST-54	CATCH BASIN	RIM = 6.03		TYPE 'H' CB PER CITY OF HOLLYWOOD STANDARD DETAILS
ST-55	CATCH BASIN	RIM = 4.75	(48") -1.85 (N) (48") -1.75 (S)	TYPE 'J' CB PER CITY OF HOLLYWOOD STANDARD DETAILS

SITE PLAN LEGEND

1. PROP. TYPE 'D' CURB PER FDOT INDEX 300
2. PROP. TYPE 'F' CURB AND GUTTER PER FDOT INDEX 300
3. PROP. HEAVY DUTY CONCRETE
4. PROP. 5.5' SIDEWALK
5. PROP. 8' SIDEWALK
6. PROP. BOTTOM OF RETENTION
7. PROP. TOP OF DRY RETENTION BANK
8. PROP. EDGE OF WATER
9. PROP 1' HEADER CURB
10. PROP. UNDERGROUND STORMWATER RETENTION SEE SHEET C-615 FOR DETAILS
11. PROP. CR-C RAMP PER FDOT INDEX 304
12. PROP. CR-E RAMP PER FDOT INDEX 304
13. PROP. TOP OF BERM-25 YEAR 3 DAY 6.5'
14. 6" ROOF LEADER WITH CLEAN OUT
15. 10" HDPE TO STORM CHAMBERS

KEY MAP

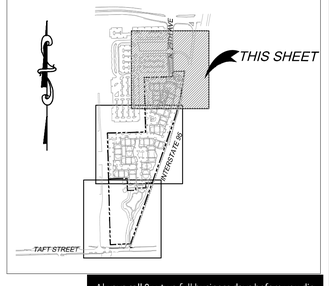

Always call 811 two full business days before you dig

Sunshine811.com

No.	REVISIONS	DATE	BY

Kimley»Horn
600 NORTH PINE ISLAND ROAD, SUITE 450, PLANTATION, FL 33324
PHONE: 954-535-5100 FAX: 954-739-2247
WWW.KIMLEY-HORN.COM CA 00000696

LICENSED PROFESSIONAL
CHRISTOPHER THOMAS FALCE, P.E.
73908
DATE:

KHA PROJECT 043105002
DATE 1/13/2015
SCALE AS SHOWN
DESIGNED BY SE
DRAWN BY SE
CHECKED BY CF

DRAINAGE PLAN

SHERIDAN STATION

PREPARED FOR
RAM DEVELOPMENT COMPANY, INC.

SHEET NUMBER
C-602

Plotted By:Ebrahimi, Sina Sheet Set:RAM SHERIDAN STATION Layout:C-602 DRAINAGE PLAN January 15, 2015 01:05:48pm K:\FTL_Civil\043 Jobs\043105002-RAM Sheridan Stationside Multi-Family\CADD\Plan Sheets\C-602 DRAINAGE PLAN.dwg
This document, together with the concepts and designs presented herein, as an instrument of service, is intended only for the specific purpose and client for which it was prepared. Reuse of and improper reliance on this document without written authorization and adaptation by Kimley-Horn and Associates, Inc. shall be without liability to Kimley-Horn and Associates, Inc.

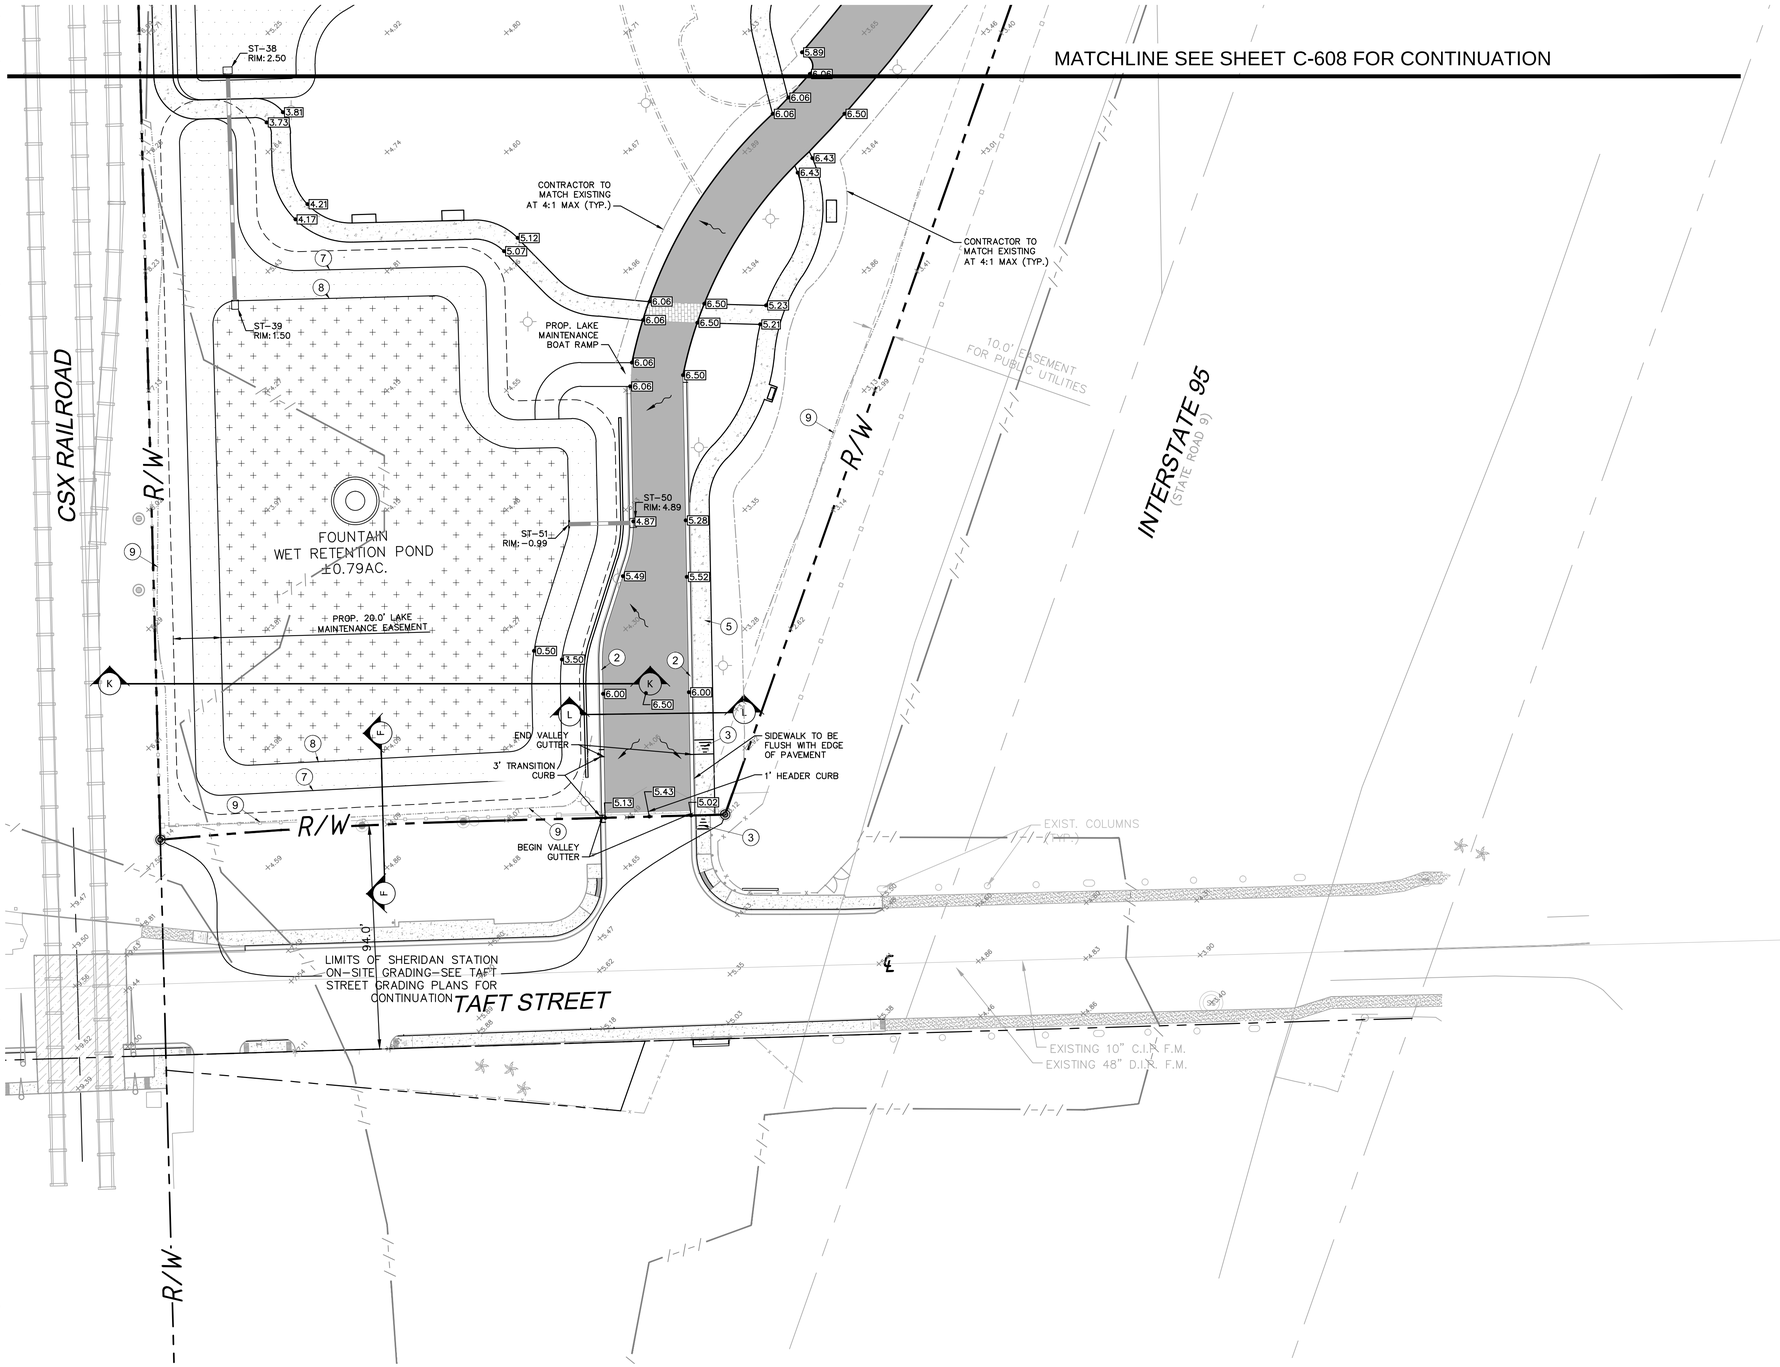

LEGEND:

- CENTER LINE OF ROADWAY
- PROPERTY LINE AND/OR RIGHT-OF-WAY
- PROP. DRAINAGE STRUCTURES
- PROP. DRAINAGE PIPE
- EXISTING GRADES (NAVD88)
- PROP. CONCRETE
- PROP. HEAVY DUTY CONCRETE PAD
- PROPOSED DRY RETENTION AREA
- PROPOSED WET RETENTION AREA
- PROPOSED 2" ASPHALT SURFACE
- PROPOSED BRICK PAVERS
- PROPOSED RETENTION AREA ELEVATION CONTOURS
- PROPOSED 20.0' LAKE MAINTENANCE EASEMENT
- HIGH POINT
- FLOW ARROW
- PROPOSED GRADES (NAVD88)
- MATCH TO EXISTING GRADE
- FEMA FLOOD ZONE BOUNDARY

GRAPHIC SCALE IN FEET
0 15 30 60

NOTES:

1. FFE ELEVATIONS SHOWN ARE IN NORTH AMERICAN VERTICAL DATUM (NAVD) 88.
2. REFER TO SHEET C-613 AND SHEET C-614 FOR DRAINAGE DETAILS.
3. CONTRACTOR TO VERIFY LOCATION OF ALL EXISTING UTILITIES. PRIOR TO BEGINNING CONSTRUCTION, CONTRACTOR TO NOTIFY ENGINEER OF ANY CONFLICTS.
4. IT SHALL BE THE CONTRACTOR'S SOLE RESPONSIBILITY TO TAKE THE NECESSARY PRECAUTIONS TO ENSURE PROPER SAFETY AND WORKMANSHIP WHEN WORKING IN THE VICINITY OF EXISTING UTILITY LINES.
5. CONTRACTOR SHALL BE RESPONSIBLE TO COORDINATE WITH FPL ON ANY WORK IN THE VICINITY OF OVERHEAD OR UNDERGROUND POWER LINES.
6. CONTRACTOR SHALL VERIFY PROPER CLEARANCE BELOW EXISTING OVERHEAD POWER LINES PRIOR TO WORKING WITHIN THE VICINITY THE POWER LINES.
7. ALL WALKWAYS SHALL HAVE A MAXIMUM SLOPE LESS THAN 2% PERPENDICULAR TO THE DIRECTION OF TRAVEL AND LESS THAN 5% IN THE DIRECTION OF TRAVEL. ALL PEDESTRIAN CURBS SHALL HAVE A MAXIMUM SLOPE OF 1:12 (V:H). ALL LANDINGS AT STAIRS AND RAMPS SHALL HAVE A MAXIMUM SLOPE OF 2% (BOTH DIRECTIONS).
8. THE ASPHALT PAVEMENT SURFACE WITHIN HANDICAP PARKING STALLS AND ACCESS AISLES SHALL NOT EXCEED 2% IN ANY DIRECTION.
9. ALL MAXIMUM SLOPES ARE ABSOLUTE AND SUPERSEDE CONSTRUCTION TOLERANCES STATED IN THE PROJECT SPECIFICATIONS. THE CONTRACTOR HAS THE OPTION OF ADJUSTING GRADES TO ALLOW FOR CONSTRUCTION TOLERANCES BUT SHALL NOT EXCEED MAXIMUMS SPECIFIED ABOVE BY ANY AMOUNT. PAVEMENTS SLOPES WILL BE REVIEWED AFTER CONSTRUCTION AND ANY PAVEMENTS FOUND TO EXCEED THE MAXIMUMS SPECIFIED ABOVE WILL BE REPLACED AT THE CONTRACTORS EXPENSE.
10. ALL CUT AND FILL SLOPES SHALL BE 4:1 OR FLATTER UNLESS OTHERWISE NOTED.
11. CONTRACTOR SHALL ENSURE POSITIVE DRAINAGE AWAY FROM BUILDINGS FOR ALL NATURAL AND PAVED AREAS.
12. THE CONTRACTOR SHALL CONTACT THE SITE ENGINEER REGARDING ANY GRADING REVISIONS PRIOR TO CONSTRUCTION OF THE PAVEMENT AREAS.
13. SPOT ELEVATIONS ARE AT EDGE OF PAVEMENT UNLESS OTHERWISE NOTED.

SITE PLAN LEGEND

1. PROP. TYPE 'D' CURB
2. PROP. TYPE 'F' CURB AND GUTTER
3. PROP. ADA RAMP SEE SH. C-101.1 FOR DETAILS
4. PROP. 5.5' SIDEWALK
5. PROP. 8' SIDEWALK
6. PROP. BOTTOM OF RETENTION
7. PROP. TOP OF BANK
8. PROP. EDGE OF WATER
9. PROP. TOP OF BERM- 25 YEAR 3 DAY 6.5'
10. PROP. STAIRS SEE ARCH. DETAIL

KEY MAP

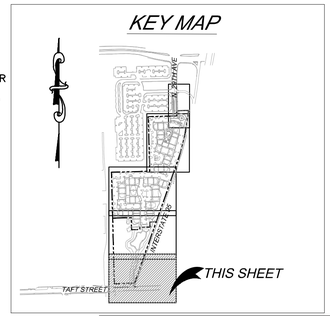

Always call 811 two full business days before you dig

Sunshine811.com

No.	REVISIONS	DATE	BY

Kimley»Horn
600 NORTH PINE ISLAND ROAD, SUITE 450, PLANTATION, FL 33324
PHONE: 954-535-5100 FAX: 954-739-2247
WWW.KIMLEY-HORN.COM CA 00000696

LICENSED PROFESSIONAL
CHRISTOPHER THOMAS FALCE, P.E.
73908
DATE:

KHA PROJECT 043105002
DATE 1/13/2015
SCALE AS SHOWN
DESIGNED BY SE
DRAWN BY SE
CHECKED BY CF

PAVING AND GRADING PLAN

SHERIDAN STATION

PREPARED FOR
RAM DEVELOPMENT COMPANY, INC.

SHEET NUMBER
C-607

Plotted By:Ebrahimi, Sina Sheet Set:RAM SHERIDAN STATION Layout:C-607 PAVING AND GRADING PLAN January 15, 2015 01:08:18pm K:\FTL_Civil\043 jobs\043105002-RAM Sheridan Stationside Multi-Family\CADD\Plan Sheets\C-606 PAVING AND GRADING PLAN.dwg
This document, together with the concepts and designs presented herein, as an instrument of service, is intended only for the specific purpose and client for which it was prepared. Reuse of and improper reliance on this document without written authorization and adaptation by Kimley-Horn and Associates, Inc. shall be without liability to Kimley-Horn and Associates, Inc.

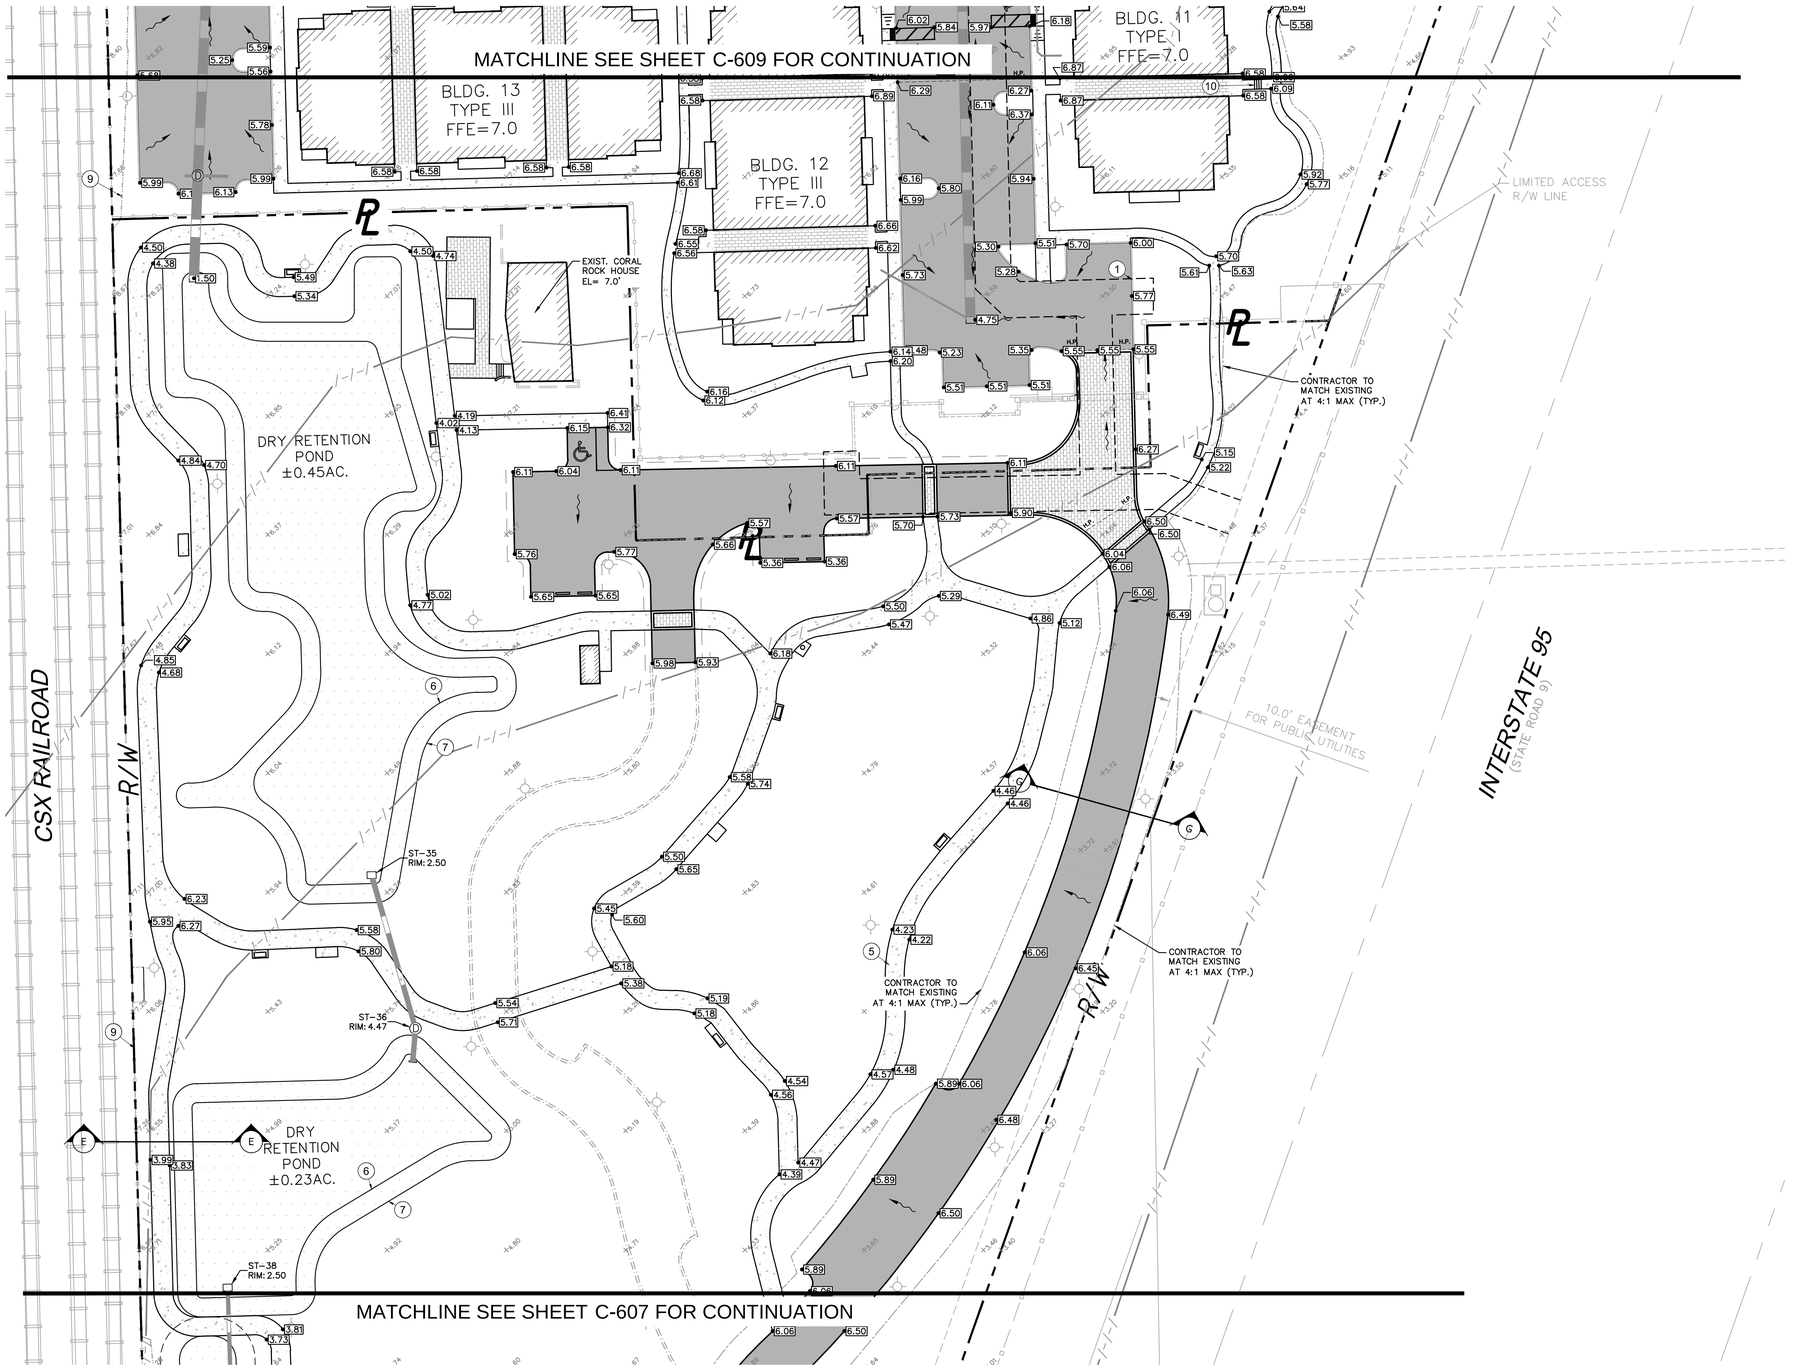

LEGEND:

- CENTER LINE OF ROADWAY
- PROPERTY LINE AND/OR RIGHT-OF-WAY
- PROP. DRAINAGE STRUCTURES
- PROP. DRAINAGE PIPE
- EXISTING GRADES (NAVD88)
- PROP. CONCRETE
- PROP. HEAVY DUTY CONCRETE PAD
- PROPOSED DRY RETENTION AREA
- PROPOSED WET RETENTION AREA
- PROPOSED 2" ASPHALT SURFACE
- PROPOSED BRICK PAVERS
- PROPOSED RETENTION AREA ELEVATION CONTOURS
- PROPOSED 20.0' LAKE MAINTENANCE EASEMENT
- HIGH POINT
- FLOW ARROW
- PROPOSED GRADES (NAVD88)
- MATCH TO EXISTING GRADE
- FEMA FLOOD ZONE BOUNDARY

GRAPHIC SCALE IN FEET: 0 15 30 60

NOTES:

1. FFE ELEVATIONS SHOWN ARE IN NORTH AMERICAN VERTICAL DATUM (NAVD) 88.
2. REFER TO SHEET C-613 AND SHEET C-614 FOR DRAINAGE DETAILS.
3. CONTRACTOR TO VERIFY LOCATION OF ALL EXISTING UTILITIES. PRIOR TO BEGINNING CONSTRUCTION, CONTRACTOR TO NOTIFY ENGINEER OF ANY CONFLICTS.
4. IT SHALL BE THE CONTRACTOR'S SOLE RESPONSIBILITY TO TAKE THE NECESSARY PRECAUTIONS TO ENSURE PROPER SAFETY AND WORKMANSHIP WHEN WORKING IN THE VICINITY OF EXISTING UTILITY LINES.
5. CONTRACTOR SHALL BE RESPONSIBLE TO COORDINATE WITH FPL ON ANY WORK IN THE VICINITY OF OVERHEAD OR UNDERGROUND POWER LINES.
6. CONTRACTOR SHALL VERIFY PROPER CLEARANCE BELOW EXISTING OVERHEAD POWER LINES PRIOR TO WORKING WITHIN THE VICINITY THE POWER LINES.
7. ALL WALKWAYS SHALL HAVE A MAXIMUM SLOPE LESS THAN 2% PERPENDICULAR TO THE DIRECTION OF TRAVEL AND LESS THAN 5% IN THE DIRECTION OF TRAVEL. ALL PEDESTRIAN CURBS SHALL HAVE A MAXIMUM SLOPE OF 1:12 (V:H). ALL LANDINGS AT STAIRS AND RAMPS SHALL HAVE A MAXIMUM SLOPE OF 2% (BOTH DIRECTIONS).
8. THE ASPHALT PAVEMENT SURFACE WITHIN HANDICAP PARKING STALLS AND ACCESS AISLES SHALL NOT EXCEED 2% IN ANY DIRECTION.
9. ALL MAXIMUM SLOPES ARE ABSOLUTE AND SUPERSEDE CONSTRUCTION TOLERANCES STATED IN THE PROJECT SPECIFICATIONS. THE CONTRACTOR HAS THE OPTION OF ADJUSTING GRADES TO ALLOW FOR CONSTRUCTION TOLERANCES BUT SHALL NOT EXCEED MAXIMUMS SPECIFIED ABOVE BY ANY AMOUNT. PAVEMENTS SLOPES WILL BE REVIEWED AFTER CONSTRUCTION AND ANY PAVEMENTS FOUND TO EXCEED THE MAXIMUMS SPECIFIED ABOVE WILL BE REPLACED AT THE CONTRACTORS EXPENSE.
10. ALL CUT AND FILL SLOPES SHALL BE 4:1 OR FLATTER UNLESS OTHERWISE NOTED.
11. CONTRACTOR SHALL ENSURE POSITIVE DRAINAGE AWAY FROM BUILDINGS FOR ALL NATURAL AND PAVED AREAS.
12. THE CONTRACTOR SHALL CONTACT THE SITE ENGINEER REGARDING ANY GRADING REVISIONS PRIOR TO CONSTRUCTION OF THE PAVEMENT AREAS.
13. SPOT ELEVATIONS ARE AT EDGE OF PAVEMENT UNLESS OTHERWISE NOTED.

SITE PLAN LEGEND

1. PROP. TYPE 'D' CURB
2. PROP. TYPE 'F' CURB AND GUTTER
3. PROP. ADA RAMP SEE SH. C-101.1 FOR DETAILS
4. PROP. 5.5' SIDEWALK
5. PROP. 8' SIDEWALK
6. PROP. BOTTOM OF RETENTION
7. PROP. TOP OF BANK
8. PROP. EDGE OF WATER
9. PROP. TOP OF BERM- 25 YEAR 3 DAY 6.5'
10. PROP. STAIRS SEE ARCH. DETAIL

KEY MAP

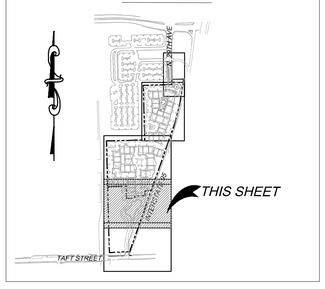

Always call 811 two full business days before you dig

Sunshine811.com

No.	REVISIONS	DATE	BY

Kimley»Horn
600 NORTH PINE ISLAND ROAD, SUITE 450, PLANTATION, FL 33324
PHONE: 954-535-5100 FAX: 954-739-2247
WWW.KIMLEY-HORN.COM CA 00000696

LICENSED PROFESSIONAL
CHRISTOPHER THOMAS FALCE, P.E.
73908
DATE:

KHA PROJECT 043105002
DATE 1/13/2015
SCALE AS SHOWN
DESIGNED BY SE
DRAWN BY SE
CHECKED BY CF

PAVING AND GRADING PLAN

SHERIDAN STATION
PREPARED FOR
RAM DEVELOPMENT COMPANY, INC.

SHEET NUMBER
C-608

Plotted By:Ebrahimi, Sina Sheet Set:RAM SHERIDAN STATION Layout:C-608 PAVING AND GRADING PLAN January 15, 2015 01:08:42pm K:\FTL_Civil\043 jobs\043105002-RAM Sheridan Stationside Multi-Family\CADD\Plan Sheets\C-606 PAVING AND GRADING PLAN.dwg
This document, together with the concepts and designs presented herein, as an instrument of service, is intended only for the specific purpose and client for which it was prepared. Reuse of and improper reliance on this document without written authorization and adaptation by Kimley-Horn and Associates, Inc. shall be without liability to Kimley-Horn and Associates, Inc.

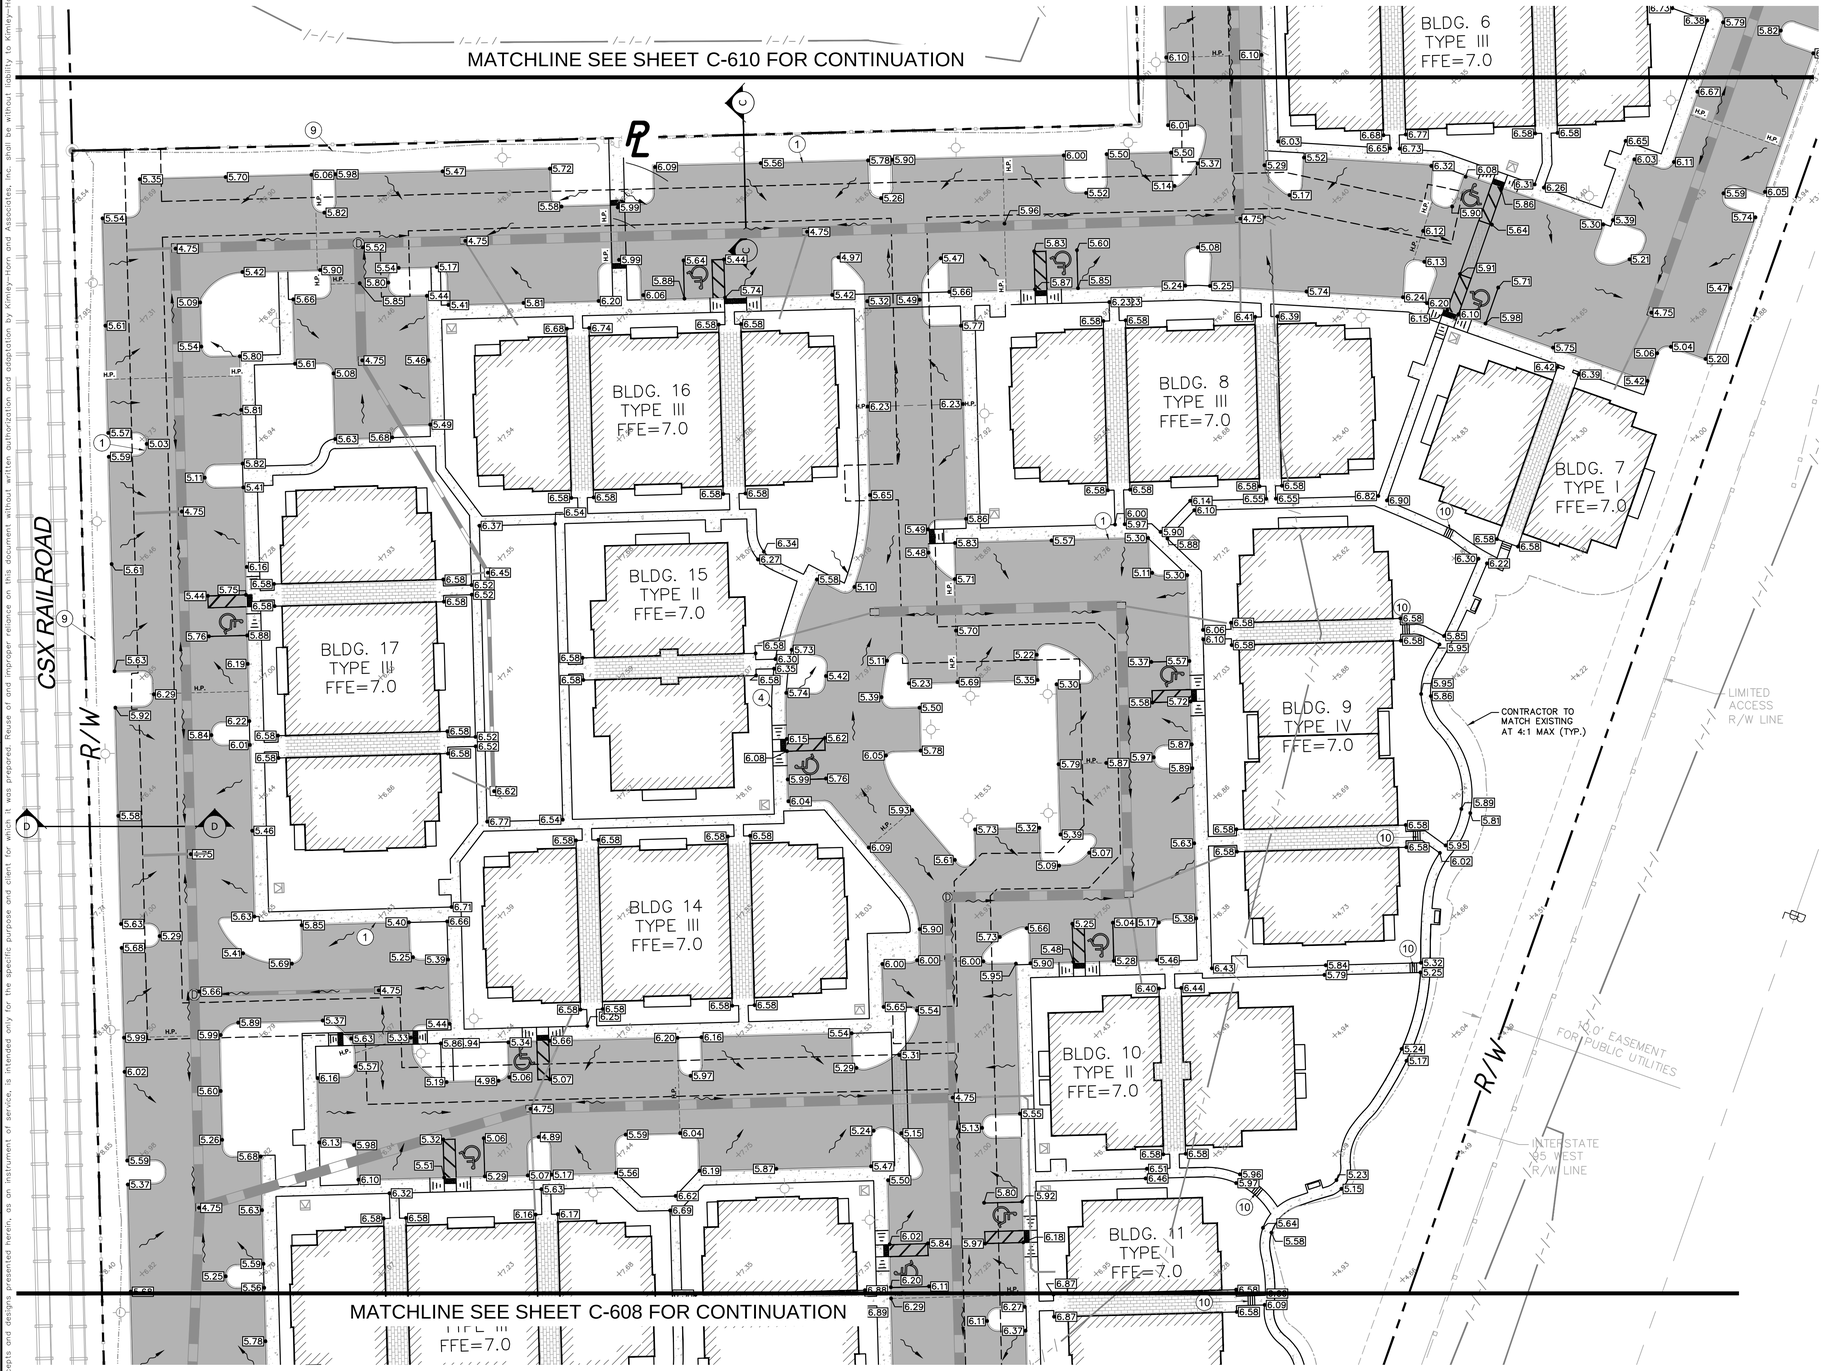

LEGEND:

- CENTER LINE OF ROADWAY
- PROPERTY LINE AND/OR RIGHT-OF-WAY
- PROP. DRAINAGE STRUCTURES
- PROP. DRAINAGE PIPE
- EXISTING GRADES (NAVD88)
- PROP. CONCRETE
- PROP. HEAVY DUTY CONCRETE PAD
- PROPOSED DRY RETENTION AREA
- PROPOSED WET RETENTION AREA
- PROPOSED 2" ASPHALT SURFACE
- PROPOSED BRICK PAVERS
- PROPOSED RETENTION AREA ELEVATION CONTOURS
- PROPOSED 20.0' LAKE MAINTENANCE EASEMENT
- HIGH POINT
- FLOW ARROW
- PROPOSED GRADES (NAVD88)
- MATCH TO EXISTING GRADE
- FEMA FLOOD ZONE BOUNDARY

GRAPHIC SCALE IN FEET
0 15 30 60

NOTES:

1. FFE ELEVATIONS SHOWN ARE IN NORTH AMERICAN VERTICAL DATUM (NAVD) 88.
2. REFER TO SHEET C-613 AND SHEET C-614 FOR DRAINAGE DETAILS.
3. CONTRACTOR TO VERIFY LOCATION OF ALL EXISTING UTILITIES. PRIOR TO BEGINNING CONSTRUCTION, CONTRACTOR TO NOTIFY ENGINEER OF ANY CONFLICTS.
4. IT SHALL BE THE CONTRACTOR'S SOLE RESPONSIBILITY TO TAKE THE NECESSARY PRECAUTIONS TO ENSURE PROPER SAFETY AND WORKMANSHIP WHEN WORKING IN THE VICINITY OF EXISTING UTILITY LINES.
5. CONTRACTOR SHALL BE RESPONSIBLE TO COORDINATE WITH FPL ON ANY WORK IN THE VICINITY OF OVERHEAD OR UNDERGROUND POWER LINES.
6. CONTRACTOR SHALL VERIFY PROPER CLEARANCE BELOW EXISTING OVERHEAD POWER LINES PRIOR TO WORKING WITHIN THE VICINITY THE POWER LINES.
7. ALL WALKWAYS SHALL HAVE A MAXIMUM SLOPE LESS THAN 2% PERPENDICULAR TO THE DIRECTION OF TRAVEL AND LESS THAN 5% IN THE DIRECTION OF TRAVEL. ALL PEDESTRIAN CURBS SHALL HAVE A MAXIMUM SLOPE OF 1:12 (V:H). ALL LANDINGS AT STAIRS AND RAMPS SHALL HAVE A MAXIMUM SLOPE OF 2% (BOTH DIRECTIONS).
8. THE ASPHALT PAVEMENT SURFACE WITHIN HANDICAP PARKING STALLS AND ACCESS AISLES SHALL NOT EXCEED 2% IN ANY DIRECTION.
9. ALL MAXIMUM SLOPES ARE ABSOLUTE AND SUPERSEDE CONSTRUCTION TOLERANCES STATED IN THE PROJECT SPECIFICATIONS. THE CONTRACTOR HAS THE OPTION OF ADJUSTING GRADES TO ALLOW FOR CONSTRUCTION TOLERANCES BUT SHALL NOT EXCEED MAXIMUMS SPECIFIE ABOVE BY ANY AMOUNT. PAVEMENTS SLOPES WILL BE REVIEWED AFTER CONSTRUCTION AND ANY PAVEMENTS FOUND TO EXCEED THE MAXIMUMS SPECIFIED ABOVE WILL BE REPLACED AT THE CONTRACTORS EXPENSE.
10. ALL CUT AND FILL SLOPES SHALL BE 4:1 OR FLATTER UNLESS OTHERWISE NOTED.
11. CONTRACTOR SHALL ENSURE POSITIVE DRAINAGE AWAY FROM BUILDINGS FOI ALL NATURAL AND PAVED AREAS.
12. THE CONTRACTOR SHALL CONTACT THE SITE ENGINEER REGARDING ANY GRADING REVISIONS PRIOR TO CONSTRUCTION OF THE PAVEMENT AREAS.
13. SPOT ELEVATIONS ARE AT EDGE OF PAVEMENT UNLESS OTHERWISE NOTED.

SITE PLAN LEGEND

1. PROP. TYPE 'D' CURB
2. PROP. TYPE 'F' CURB AND GUTTER
3. PROP. ADA RAMP SEE SH. C-101.1 FOR DETAILS
4. PROP. 5.5' SIDEWALK
5. PROP. 8' SIDEWALK
6. PROP. BOTTOM OF RETENTION
7. PROP. TOP OF BANK
8. PROP. EDGE OF WATER
9. PROP. TOP OF BERM- 25 YEAR 3 DAY 6.5'
10. PROP. STAIRS SEE ARCH. DETAIL

KEY MAP

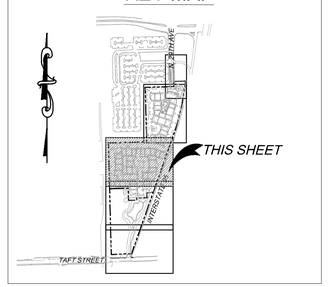

Always call 811 two full business days before you dig

Sunshine811.com

No.	REVISIONS	DATE	BY

Kimley»Horn
600 NORTH PINE ISLAND ROAD, SUITE 450, PLANTATION, FL 33324
PHONE: 954-535-5100 FAX: 954-739-2247
WWW.KIMLEY-HORN.COM CA 00000696

LICENSED PROFESSIONAL
CHRISTOPHER THOMAS FALCE, P.E.
73908
DATE:

KHA PROJECT	043105002
DATE	1/13/2015
SCALE	AS SHOWN
DESIGNED BY	SE
DRAWN BY	SE
CHECKED BY	CF

PAVING AND GRADING PLAN

SHERIDAN STATION

PREPARED FOR
RAM DEVELOPMENT COMPANY, INC.

SHEET NUMBER
C-609

Plotted By:Ebrahimi, Sina Sheet Set:RAM SHERIDAN STATION Layout:C-609 PAVING AND GRADING PLAN January 15, 2015 01:09:08pm K:\FTL_Civil\043 jobs\043105002-RAM Sheridan Stationside Multi-Family\CADD\Plan Sheets\C-606 PAVING AND GRADING PLAN.dwg
This document, together with the concepts and designs presented herein, as an instrument of service, is intended only for the specific purpose and client for which it was prepared. Reuse of and improper reliance on this document without written authorization and adaptation by Kimley-Horn and Associates, Inc. shall be without liability to Kimley-Horn and Associates, Inc.

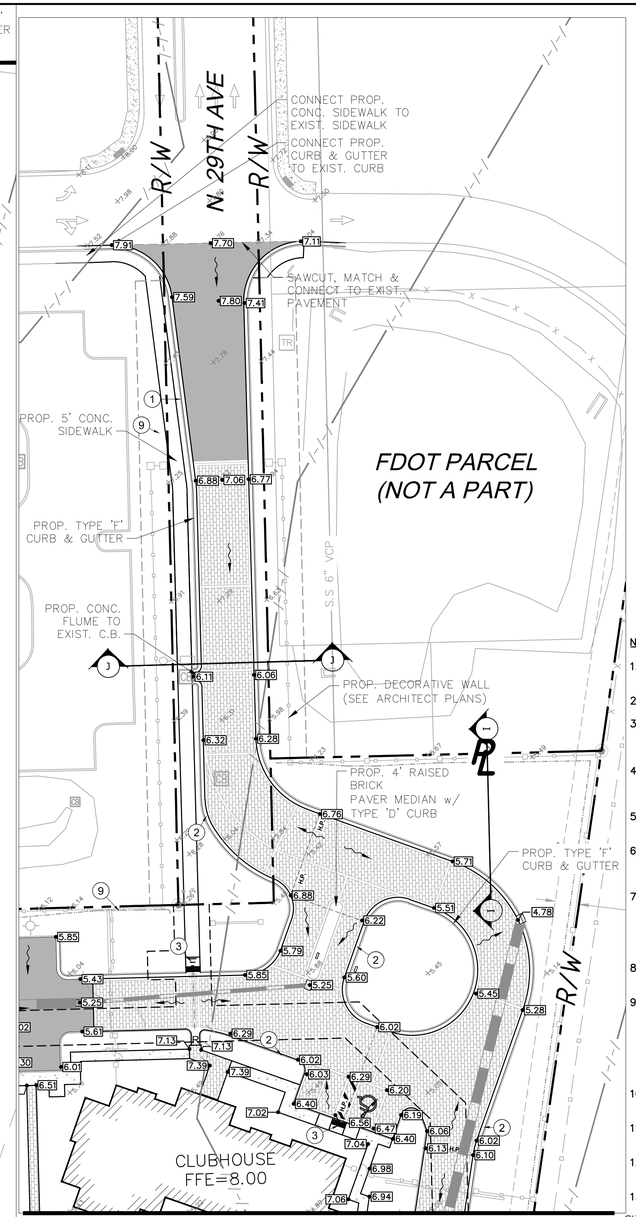

LEGEND:

- CENTER LINE OF ROADWAY
- PROPERTY LINE AND/OR RIGHT-OF-WAY
- PROP. DRAINAGE STRUCTURES
- PROP. DRAINAGE PIPE
- EXISTING GRADES (NAVD88)
- PROP. CONCRETE
- PROP. HEAVY DUTY CONCRETE PAD
- PROPOSED DRY RETENTION AREA
- PROPOSED WET RETENTION AREA
- PROPOSED 2" ASPHALT SURFACE
- PROPOSED BRICK PAVERS
- PROPOSED RETENTION AREA ELEVATION CONTOURS
- PROPOSED 20.0' LAKE MAINTENANCE EASEMENT
- HIGH POINT
- FLOW ARROW
- PROPOSED GRADES (NAVD88)
- MATCH TO EXISTING GRADE
- FEMA FLOOD ZONE BOUNDARY

GRAPHIC SCALE IN FEET: 0 15 30 60

NOTES:

1. FFE ELEVATIONS SHOWN ARE IN NORTH AMERICAN VERTICAL DATUM (NAVD) 88.
2. REFER TO SHEET C-613 AND SHEET C-614 FOR DRAINAGE DETAILS.
3. CONTRACTOR TO VERIFY LOCATION OF ALL EXISTING UTILITIES. PRIOR TO BEGINNING CONSTRUCTION, CONTRACTOR TO NOTIFY ENGINEER OF ANY CONFLICTS.
4. IT SHALL BE THE CONTRACTOR'S SOLE RESPONSIBILITY TO TAKE THE NECESSARY PRECAUTIONS TO ENSURE PROPER SAFETY AND WORKMANSHIP WHEN WORKING IN THE VICINITY OF EXISTING UTILITY LINES.
5. CONTRACTOR SHALL BE RESPONSIBLE TO COORDINATE WITH FPL ON ANY WORK IN THE VICINITY OF OVERHEAD OR UNDERGROUND POWER LINES.
6. CONTRACTOR SHALL VERIFY PROPER CLEARANCE BELOW EXISTING OVERHEAD POWER LINES PRIOR TO WORKING WITHIN THE VICINITY THE POWER LINES.
7. ALL WALKWAYS SHALL HAVE A MAXIMUM SLOPE LESS THAN 2% PERPENDICULAR TO THE DIRECTION OF TRAVEL AND LESS THAN 5% IN THE DIRECTION OF TRAVEL. ALL PEDESTRIAN CURBS SHALL HAVE A MAXIMUM SLOPE OF 1:12 (V:H). ALL LANDINGS AT STAIRS AND RAMPS SHALL HAVE A MAXIMUM SLOPE OF 2% (BOTH DIRECTIONS).
8. THE ASPHALT PAVEMENT SURFACE WITHIN HANDICAP PARKING STALLS AND ACCESS AISLES SHALL NOT EXCEED 2% IN ANY DIRECTION.
9. ALL MAXIMUM SLOPES ARE ABSOLUTE AND SUPERSEDE CONSTRUCTION TOLERANCES STATED IN THE PROJECT SPECIFICATIONS. THE CONTRACTOR HAS THE OPTION OF ADJUSTING GRADES TO ALLOW FOR CONSTRUCTION TOLERANCES BUT SHALL NOT EXCEED MAXIMUMS SPECIFIED ABOVE BY ANY AMOUNT. PAVEMENTS SLOPES WILL BE REVIEWED AFTER CONSTRUCTION AND ANY PAVEMENTS FOUND TO EXCEED THE MAXIMUMS SPECIFIED ABOVE WILL BE REPLACED AT THE CONTRACTORS EXPENSE.
10. ALL CUT AND FILL SLOPES SHALL BE 4:1 OR FLATTER UNLESS OTHERWISE NOTED.
11. CONTRACTOR SHALL ENSURE POSITIVE DRAINAGE AWAY FROM BUILDINGS FOR ALL NATURAL AND PAVED AREAS.
12. THE CONTRACTOR SHALL CONTACT THE SITE ENGINEER REGARDING ANY GRADING REVISIONS PRIOR TO CONSTRUCTION OF THE PAVEMENT AREAS.
13. SPOT ELEVATIONS ARE AT EDGE OF PAVEMENT UNLESS OTHERWISE NOTED.

SITE PLAN LEGEND

1. PROP. TYPE 'D' CURB
2. PROP. TYPE 'F' CURB AND GUTTER
3. PROP. ADA RAMP SEE SH. C-101.1 FOR DETAILS
4. PROP. 5.5' SIDEWALK
5. PROP. 8' SIDEWALK
6. PROP. BOTTOM OF RETENTION
7. PROP. TOP OF BANK
8. PROP. EDGE OF WATER
9. PROP. TOP OF BERM- 25 YEAR 3 DAY 6.5'
10. PROP. STAIRS SEE ARCH. DETAIL

KEY MAP

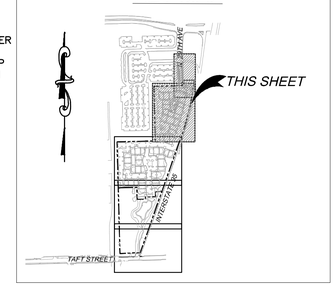

Always call 811 two full business days before you dig

Sunshine811.com

No.	REVISIONS	DATE	BY

Kimley»Horn
600 NORTH PINE ISLAND ROAD, SUITE 450, PLANTATION, FL 33324
PHONE: 954-535-5100 FAX: 954-739-2247
WWW.KIMLEY-HORN.COM CA 00000696

LICENSED PROFESSIONAL
CHRISTOPHER THOMAS FALCE, P.E.
73908
DATE:

KHA PROJECT	043105002
DATE	1/13/2015
SCALE	AS SHOWN
DESIGNED BY	SE
DRAWN BY	SE
CHECKED BY	CF

PAVING AND GRADING PLAN

SHERIDAN STATION

PREPARED FOR
RAM DEVELOPMENT COMPANY, INC.

SHEET NUMBER
C-610

Plotted By:Ebrahimi, Sina Sheet Set:RAM SHERIDAN STATION Layout:C-610 PAVING AND GRADING PLAN January 15, 2015 01:09:40pm K:\FTL_Civil\043 jobs\043105002-RAM Sheridan Stationside Multi-Family\CADD\Plan Sheets\C-606 PAVING AND GRADING PLAN.dwg
This document, together with the concepts and designs presented herein, as an instrument of service, is intended only for the specific purpose and client for which it was prepared. Reuse of and improper reliance on this document without written authorization and adaptation by Kimley-Horn and Associates, Inc. shall be without liability to Kimley-Horn and Associates, Inc.

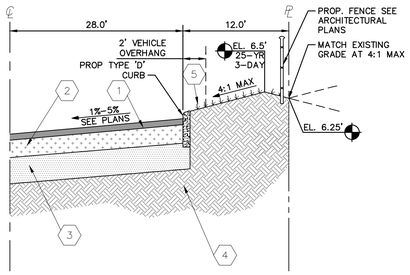

SECTION A-A

SCALE: N.T.S.

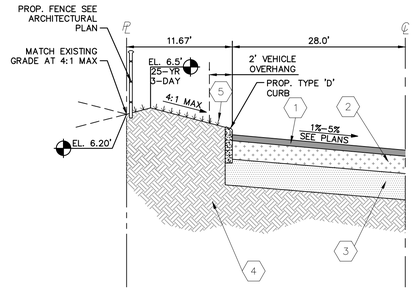

SECTION B-B

SCALE: N.T.S.

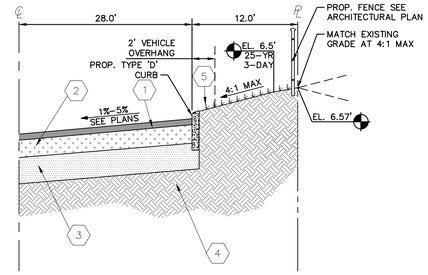

SECTION C-C

SCALE: N.T.S.

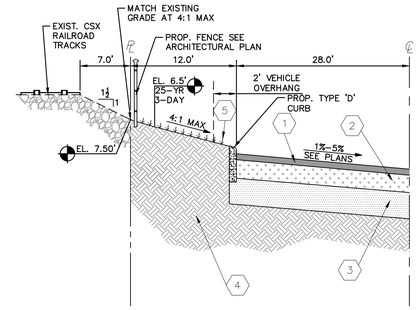

SECTION D-D

SCALE: N.T.S.

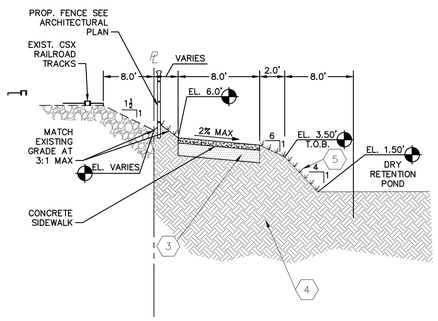

SECTION E-E

SCALE: N.T.S.

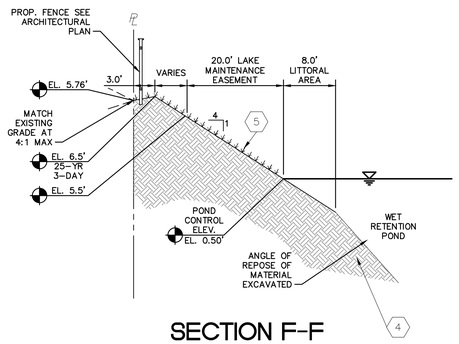

SECTION F-F

SCALE: N.T.S.

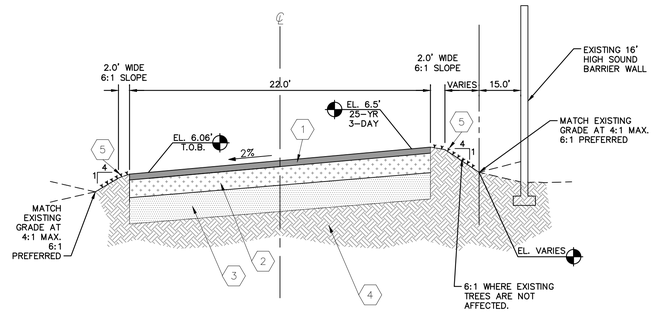

SECTION G-G

SCALE: N.T.S.

PAVING LEGEND

1. 2" ASPHALT SURFACE TYPE S-1 OR APPROVED EQUAL
2. 8" LIMEROCK BASE COMPACTED IN 2 LIFTS WITH MINIMUM LBR OF 100
3. 12" THICK SUBGRADE COMPACTED AND STABILIZED WITH MINIMUM DESIGN LBR OF 40 COMPACTED TO AT LEAST 98% OF MAXIMUM DRY DENSITY (AASHTO T-100)
4. EXISTING SUBGRADE
5. SOD

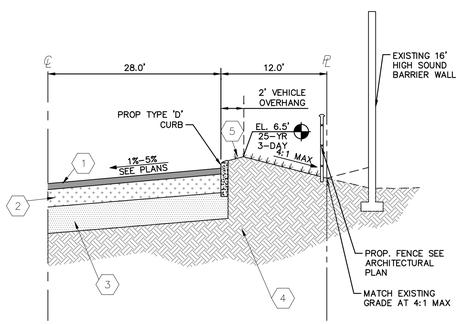

SECTION H-H

SCALE: N.T.S.

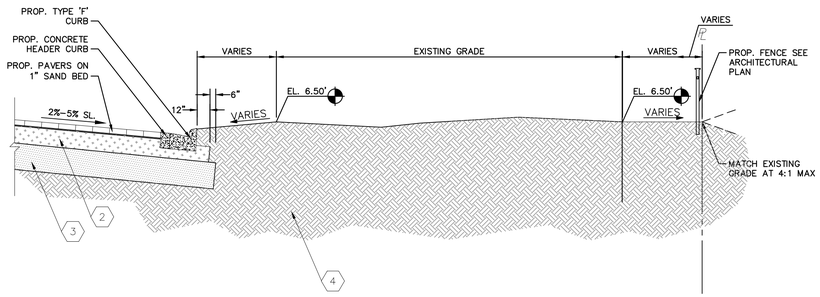

SECTION I-I

SCALE: N.T.S.

Always call 811 two full business days before you dig

Sunshine811.com

No.	REVISIONS	DATE	BY

Kimley»Horn
600 NORTH PINE ISLAND ROAD, SUITE 450, PLANTATION, FL 33324
PHONE: 954-535-5100 FAX: 954-739-2247
WWW.KIMLEY-HORN.COM CA 00000696

LICENSED PROFESSIONAL
CHRISTOPHER THOMAS FALCE, P.E.
73908
DATE:

KHA PROJECT 043105002
DATE 1/13/2015
SCALE AS SHOWN
DESIGNED BY SE
DRAWN BY SE
CHECKED BY CF

TYPICAL ROADWAY SECTIONS

SHERIDAN STATION
PREPARED FOR
RAM DEVELOPMENT COMPANY, INC.

SHEET NUMBER
C-611

Plotted By:Ebrahimi, Sina Sheet Set:RAM SHERIDAN STATION Layout:C-611 TYPICAL ROADWAY SECTIONS January 15, 2015 01:09:49pm K:\FTL_Civil\043 jobs\043105002-RAM Sheridan Stationside Multi-Family\CADD\Plan Sheets\C-612 TYPICAL ROADWAY SECTIONS.dwg
This document, together with the concepts and designs presented herein, as an instrument of service, is intended only for the specific purpose and client for which it was prepared. Reuse of and improper reliance on this document without written authorization and adaptation by Kimley-Horn and Associates, Inc. shall be without liability to Kimley-Horn and Associates, Inc.

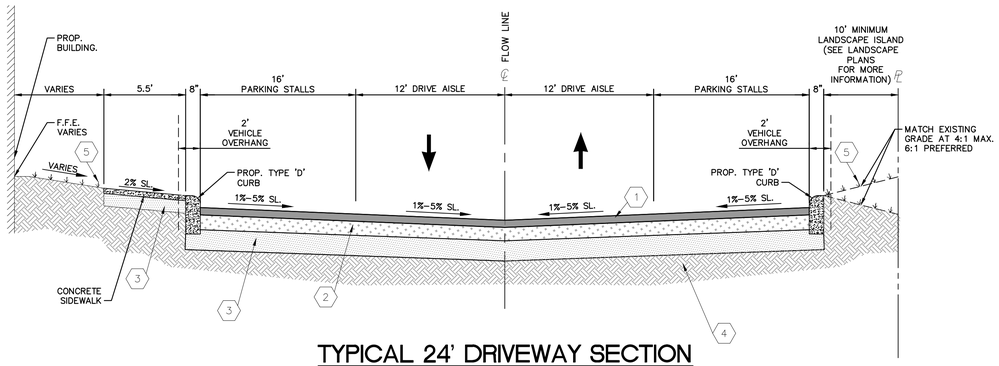

TYPICAL 24' DRIVEWAY SECTION

SCALE: N.T.S.

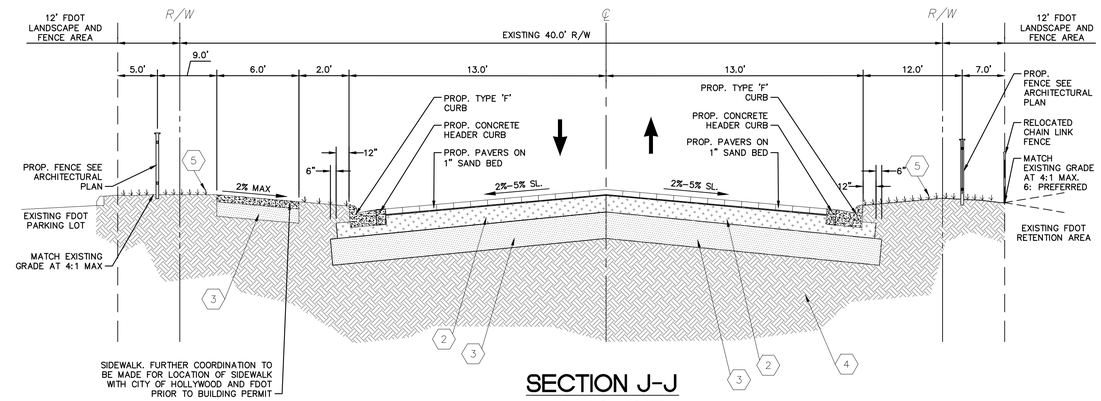

SECTION J-J
NW 29 AVE

SCALE: N.T.S.

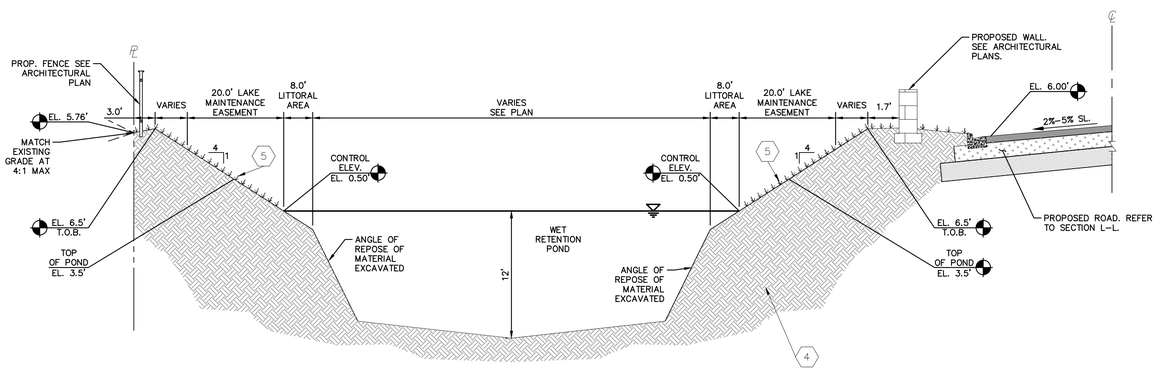

WET RETENTION POND
SECTION K-K

SCALE: N.T.S.

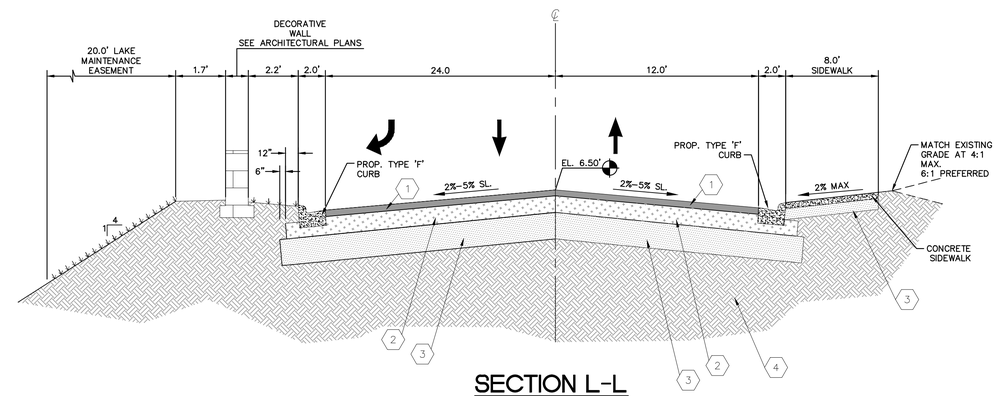

SECTION L-L

SCALE: N.T.S.

PAVING LEGEND

1. 2" ASPHALT SURFACE TYPE S-1 OR APPROVED EQUAL
2. 8" LIMEROCK BASE COMPACTED IN 2 LIFTS WITH MINIMUM LBR OF 100
3. 12" THICK SUBGRADE COMPACTED AND STABILIZED WITH MINIMUM DESIGN LBR OF 40 COMPACTED TO AT LEAST 98% OF MAXIMUM DRY DENSITY (AASHTO T-100)
4. EXISTING SUBGRADE
5. SOD

Always call 811 two full business days before you dig

Sunshine811.com

No.	REVISIONS	DATE	BY

Kimley»Horn
600 NORTH PINE ISLAND ROAD, SUITE 450, PLANTATION, FL 33324
PHONE: 954-535-5100 FAX: 954-739-2247
WWW.KIMLEY-HORN.COM CA 00000696

LICENSED PROFESSIONAL
CHRISTOPHER THOMAS FALCE, P.E.
73908

KHA PROJECT	043105002
DATE	1/13/2015
SCALE	AS SHOWN
DESIGNED BY	SE
DRAWN BY	SE
CHECKED BY	CF
DATE:	

TYPICAL ROADWAY SECTIONS

SHERIDAN STATION
PREPARED FOR
RAM DEVELOPMENT COMPANY, INC.

SHEET NUMBER
C-612

Plotted By:Ebrahimi, Sina Sheet Set:RAM SHERIDAN STATION Layout:C-612 TYPICAL ROADWAY SECTIONS January 15, 2015 01:09:52pm K:\FTL_Civil\043 jobs\043105002-RAM Sheridan Stationside Multi-Family\CADD\Plan Sheets\C-612 TYPICAL ROADWAY SECTIONS.dwg
This document, together with the concepts and designs presented herein, as an instrument of service, is intended only for the specific purpose and client for which it was prepared. Reuse of and improper reliance on this document without written authorization and adaptation by Kimley-Horn and Associates, Inc. shall be without liability to Kimley-Horn and Associates, Inc.

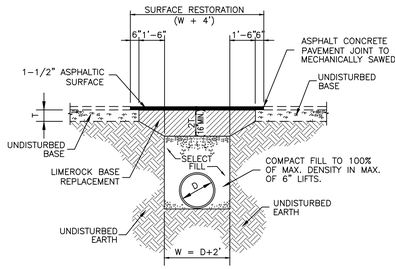

PAVEMENT RESTORATION AND TRENCH DETAIL

SCALE: N.T.S.

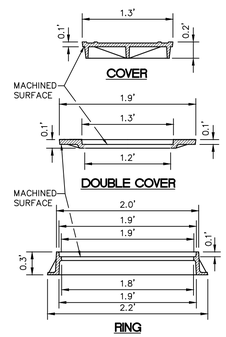

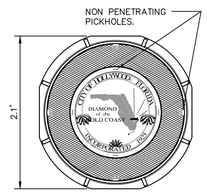

NOTE:

1- MATERIAL: ASTM-A48 CLASS 30 B GRAY IRON.
2- COVER WGT: 190 LBS. APP.
3- DOUBLE COVER WGT: 220 LBS. APP.
4- RING WGT: 220 LBS. APP.
5- INNER COVER USES USF XB DRAG.

RING AND COVER w/CITY OF HOLLYWOOD LOGO

N.T.S.

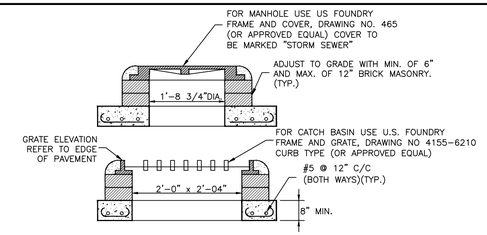

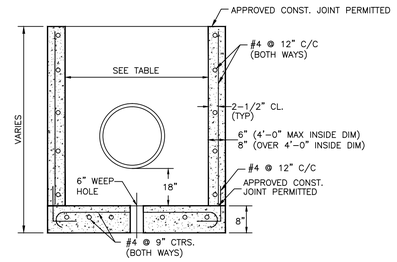

TABLE OF INSIDE DIMENSIONS FOR RECTANGULAR STRUCTURES		
STRUCTURE TYPE	INLET	MANHOLE
B	3'-0" X 3'-0"	3'-0" X 3'-0"
C	3'-0" X 4'-0"	3'-0" X 4'-0"
D	3'-0" X 5'-0"	3'-0" X 5'-0"
F	4'-0" X 4'-0"	4'-0" X 4'-0"
G	4'-0" X 5'-0"	4'-0" X 5'-0"
H	5'-0" X 6'-0"	5'-0" X 6'-0"
J	6'-0" X 6'-0"	6'-0" X 6'-0"
K	4'-0" X 6'-0"	4'-0" X 6'-0"
L	3'-0" X 6'-0"	3'-0" X 6'-0"
M	5'-0" X 5'-0"	5'-0" X 5'-0"

DRAINAGE STRUCTURES

N.T.S.

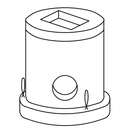

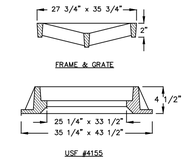

USF # 4155 FRAME & GRATE

TABLE OF DIMENSIONS						
TYPE	A	B	C	D-C.C.E.W.	E-C.C.E.W.	F
P@, P@	3'-6"	6"	8"	#4 AT 12"	#4 AT 12"	4'-10"
C-4, C-4@	4'-0"	8"	8"	#4 AT 12"	#4 AT 12"	5'-10"
C-5	5'-0"	8"	8"	#5 AT 12"	#5 AT 12"	6'-10"
C-6	6'-0"	8"	10"	#5 AT 12"	#5 AT 6"	7'-10"
C-7	7'-0"	8	10"	#5 AT 12"	#5 AT 6"	8'-10"
C-8	8'-0"	10"	10"	2-W.W.M. W/#4 @12" C.C. VERT.	#5 AT 6"	10'-2"

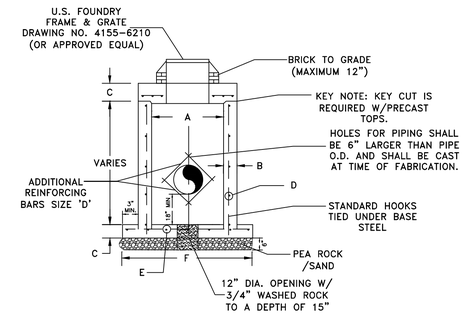

PRECAST ROUND OR RECTANGULAR CATCH BASIN

N.T.S.

NOTE:

1. CONTRACTOR TO VERIFY THAT BAFFLE WILL FIT STRUCTURE I.D.
2. DEBRIS BAFFLE REQUIRED AT CATCH BASINS CONNECTED DIRECTLY TO PROPOSED DRAIN FIELD.
3. PROVIDE NEOPRENE GASKET SIDES AND TOP
4. SECTION OF A.C.M.P. CUT IN HALF OR EQUIVALENT PREFABRICATED FIBERGLASS. BAFFLE DIAMETER TO BE AS PER TABLE 1
5. 1/2" GALVANIZED LAG BOLT IN LEAD SHIELD
6. WELD OR 2-1/4" THRU BOLTS.

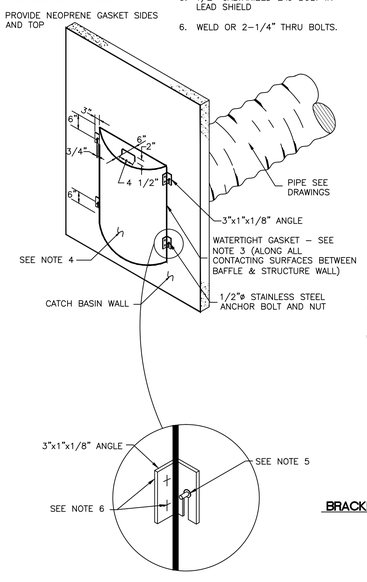

BRACKET DETAIL

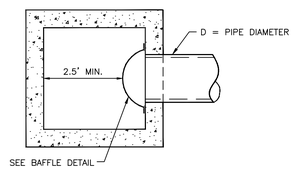

PLAN

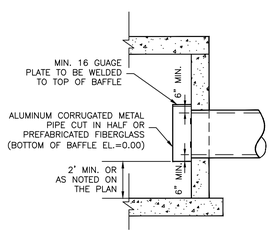

ELEVATION

TABLE 1	
D	BAFFLE DIA.
10"	15"
15"	24"
18"	30"
24"	36"
30"	48"
36"	54"

BAFFLE DETAIL

SCALE: N.T.S.

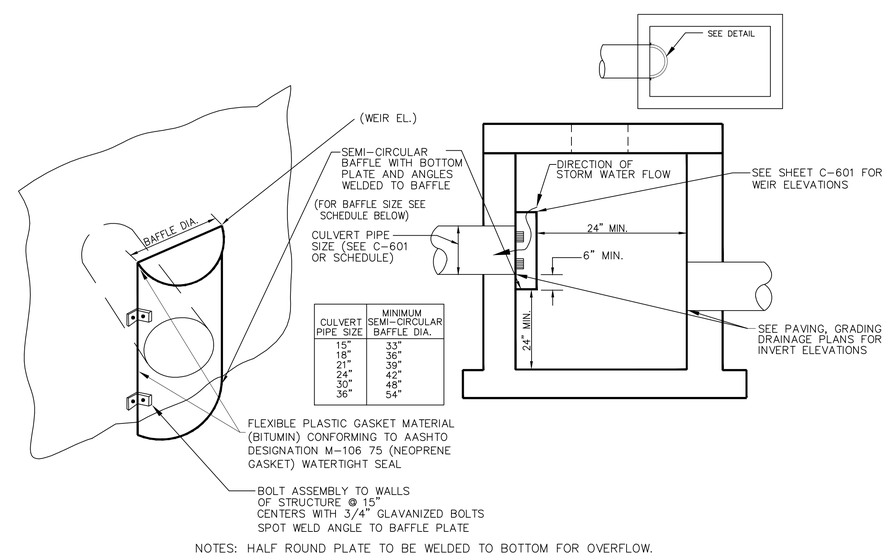

CULVERT PIPE SIZE	MINIMUM SEMI-CIRCULAR BAFFLE DIA.
15"	33"
18"	36"
21"	39"
24"	42"
30"	48"
36"	54"

NOTES: HALF ROUND PLATE TO BE WELDED TO BOTTOM FOR OVERFLOW.

INVERTED BAFFLE BASIN

N.T.S.

Always call 811 two full business days before you dig

Sunshine811.com

No.	REVISIONS	DATE	BY

Kimley»Horn
600 NORTH PINE ISLAND ROAD, SUITE 450, PLANTATION, FL 33324
PHONE: 954-535-5100 FAX: 954-739-2247
WWW.KIMLEY-HORN.COM CA 00000696

LICENSED PROFESSIONAL
CHRISTOPHER THOMAS FALCE, P.E.
73908
DATE:

KHA PROJECT 043105002
DATE 1/13/2015
SCALE AS SHOWN
DESIGNED BY SE
DRAWN BY SE
CHECKED BY CF

DRAINAGE AND PAVING DETAILS

SHERIDAN STATION
PREPARED FOR
RAM DEVELOPMENT COMPANY, INC.

SHEET NUMBER
C-613

Plotted By:Ebrahimi, Sina Sheet Set:RAM SHERIDAN STATION Layout:C-613 DRAINAGE AND PAVING DETAILS January 15, 2015 01:10:05pm K:\FTL_Civil\043 Jobs\043105002-RAM Sheridan Stationside Multi-Family\CADD\Plan Sheets\C-614 DRAINAGE AND PAVING DETAILS.dwg
This document, together with the concepts and designs presented herein, as an instrument of service, is intended only for the specific purpose and client for which it was prepared. Reuse of and improper reliance on this document without written authorization and adaptation by Kimley-Horn and Associates, Inc. shall be without liability to Kimley-Horn and Associates, Inc.

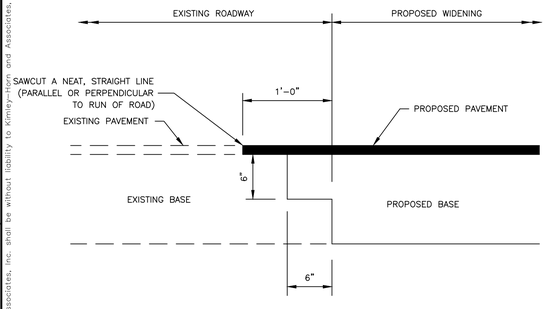

SAWCUT DETAIL

N.T.S.

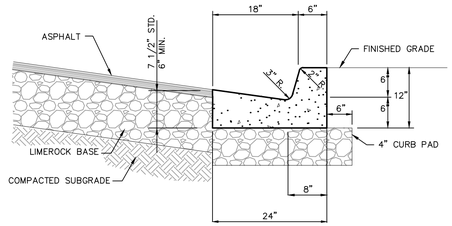

NOTE:
WHEN USED ON HIGH SIDE OF ROADWAYS, THE CROSS SLOPE OF THE GUTTER SHALL MATCH THE CROSS SLOPE OF THE ADJACENT PAVEMENT AND THE THICKNESS OF THE LIP SHALL BE 6", UNLESS OTHERWISE SHOWN.

TYPE "F" CURB AND GUTTER

SCALE: N.T.S.

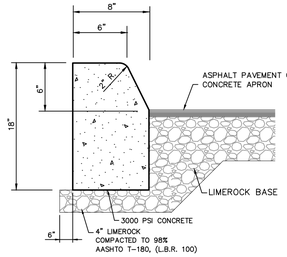

TYPE 'D' CURB

SCALE: N.T.S.

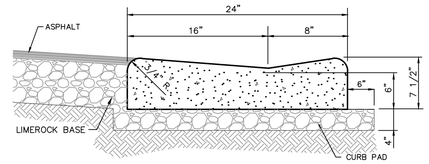

DROP CURB

SCALE: N.T.S.

TABLE OF SIDEWALK THICKNESS - "T"	
LOCATION	"T"
NON-TRAFFIC AREAS	4"
AT DRIVEWAYS AND OTHER AREAS	6"

NOTE: CONCRETE TO BE 3,000 P.S.I. AT 28 DAYS

TABLE OF SIDEWALK JOINTS	
TYPE	LOCATION
'A'	P.C. AND P.T. OF CURVES.
'B'	5'- 0" CENTER TO CENTER ON SIDEWALKS.
'C'	WHERE SIDEWALK ABUTS CONCRETE CURBS, DRIVEWAYS AND SIMILAR STRUCTURES. JUNCTION OF EXISTING AND NEW SIDEWALKS. AT 100' INTERVALS (MIN.)

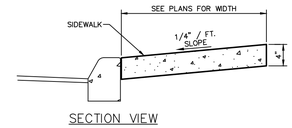

SECTION VIEW

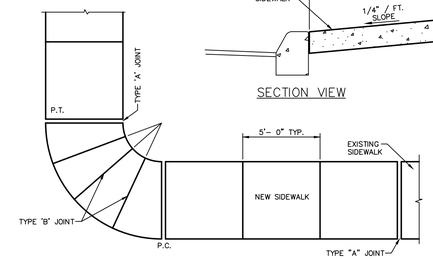

PLAN

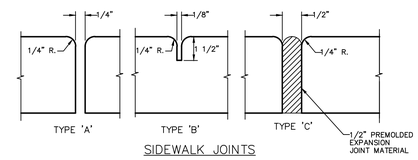

SIDEWALK JOINTS

SIDEWALK CONSTRUCTION

SCALE: N.T.S.

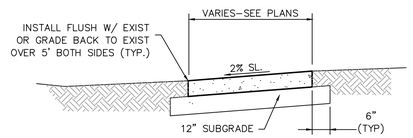

HANDICAP RAMP AS REQUIRED

NOTES:
1. PROVIDE 1/8" CONSTRUCTION JOINTS AT 5' c.c., MINIMUM DEPTH 1-1/2".
2. PROVIDE 1/2" EXPANSION JOINTS W/ NON-RISING FILLER AT 100'o.c. TO RUN FULL DEPTH OF SLAB.
3. PROVIDE 6" THICKNESS FOR ALL DRIVEWAYS.
4. REINFORCE DRIVEWAYS WITH 6/6 10:10 WELDED WIRE MESH.
5. CONCRETE TO BE 3000 psi IN 28 DAYS.
6. CURE ALL CONCRETE WITH CLEAN SAND, PLASTIC MEMBRANE, OR OTHER APPROVED METHOD.

SIDEWALK CONSTRUCTION

SCALE: N.T.S.

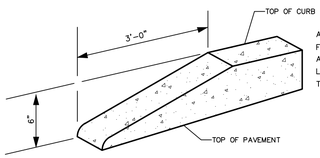

ALL CURBS TO HAVE STANDARD 3' TRANSITION FROM 6" HEIGHT TO FLUSH (0" HEIGHT). A STANDARD TEMPLATE SHALL BE USED AT ALL LOCATIONS TO PROVIDE UNIFORM CURB TRANSITION THROUGHOUT THE PROJECT.

CURB TRANSITION

SCALE: N.T.S.

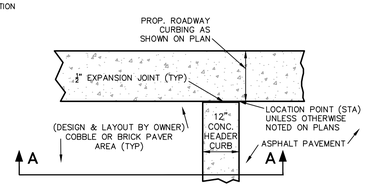

PLAN

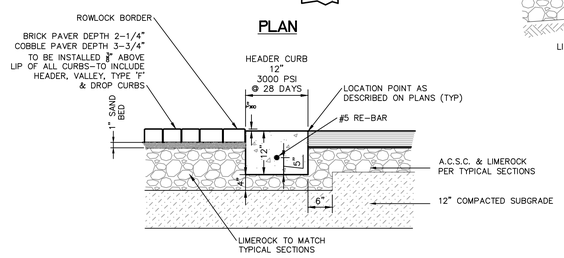

SECTION A-A

NOTE:
SEE SHEET C200.4 FOR LIMEROCK AND SUBGRADE QUALITY AND COMPACTION NOTES

HEADER CURB SHALL BE PROTECTED FROM DAMAGE DURING THE CONSTRUCTION PERIOD AND REPLACED AT NO COST TO THE OWNER IF DAMAGED.

VEHICULAR BRICK PAVERS w/HEADER CURB DETAIL

SCALE: N.T.S.

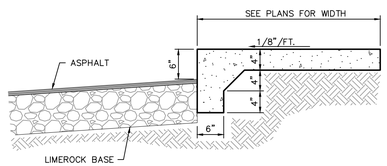

RAISED CONCRETE SIDEWALK

SCALE: N.T.S.

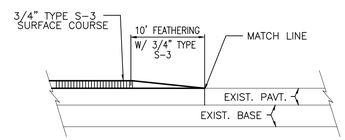

ASPHALT TRANSITION DETAIL AT BEGINNING OR ENDING OF RESURFACING OR NEW CONSTRUCTION

SCALE: N.T.S.

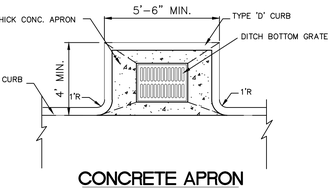

CONCRETE APRON

N.T.S.

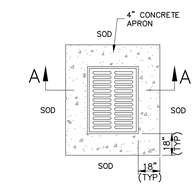

PLAN

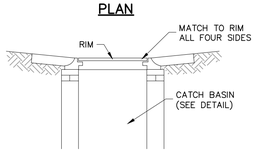

SECTION 'A – A'

CONCRETE APRON w/INLET

SCALE: N.T.S.

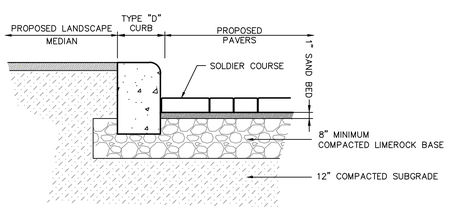

VEHICULAR CONC. PAVERS AT TRANSITION TO "D" CURB

SCALE: N.T.S.

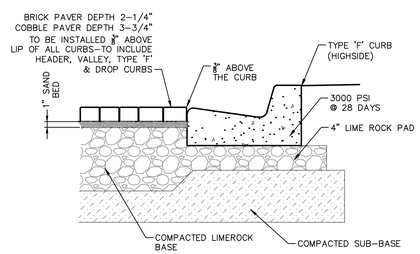

VEHICULAR BRICK PAVERS w/TYPE 'F' CURB DETAIL

SCALE: N.T.S.

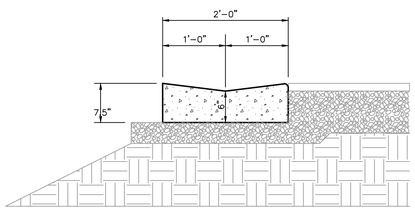

VALLEY GUTTER

SCALE: N.T.S.

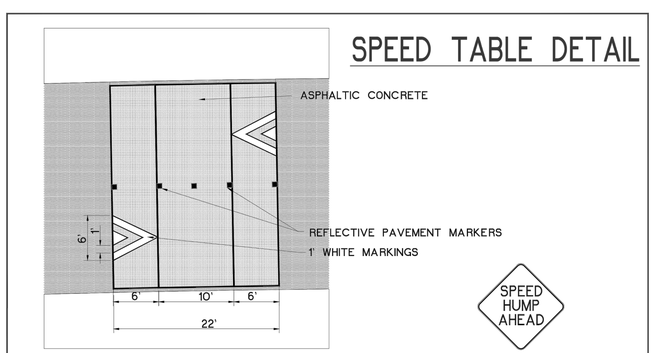

CITY OF HOLLYWOOD, FLORIDA DEPARTMENT OF BUILDING AND ENGINEERING SERVICES ENGINEERING DIVISION	SPEED TABLE DETAIL DETAIL	DESIGNED BY R.A.Q. / DRAWN BY R.A.Q. / CADD.DWG No. / DATE 5/19/05	SCALE N.T.S. / PROJECT No. / SHEET No. 1 OF 1 SHEETS	APPROVED BY: CITY ENGINEER / APPROVED BY: CITY ENGINEER

Always call 811 two full business days before you dig

Sunshine811.com

No.	REVISIONS	DATE	BY

Kimley»Horn
600 NORTH PINE ISLAND ROAD, SUITE 450, PLANTATION, FL 33324
PHONE: 954-535-5100 FAX: 954-739-2247
WWW.KIMLEY-HORN.COM CA 00000696

LICENSED PROFESSIONAL
CHRISTOPHER THOMAS FALCE, P.E.
73908
DATE:

K/HA PROJECT	043105002
DATE	1/13/2015
SCALE	AS SHOWN
DESIGNED BY	SE
DRAWN BY	SE
CHECKED BY	CF

DRAINAGE AND PAVING DETAILS

SHERIDAN STATION

PREPARED FOR
RAM DEVELOPMENT COMPANY, INC.

SHEET NUMBER
C-614

Plotted By:Ebrahimi, Sina Sheet Set:RAM SHERIDAN STATION Layout:C-614 DRAINAGE AND PAVING DETAILS January 15, 2015 01:10:09pm K:\FTL_Civil\043 Jobs\043105002-RAM Sheridan Stationside Multi-Family\CADD\Plan Sheets\C-614 DRAINAGE AND PAVING DETAILS.dwg
This document, together with the concepts and designs presented herein, as an instrument of service, is intended only for the specific purpose and client for which it was prepared. Reuse of and improper reliance on this document without written authorization and adaptation by Kimley-Horn and Associates, Inc. shall be without liability to Kimley-Horn and Associates, Inc.

WATER MAIN AND SERVICE SPECIFICATIONS:

1. ALL NEW WATER MAINS SHALL BE INSTALLED, CLEANED, DISINFECTED AND BACTERIOLOGICALLY CLEARED FOR SERVICE IN ACCORDANCE WITH THE LATEST ANSI/AWWA STANDARDS.

2. DUCTILE IRON WATER MAINS 4" OR LARGER SHALL BE CLASS 52. ALL DUCTILE IRON PIPE SHALL CONFORM TO THE REQUIREMENTS OF ANSI/AWWA C151/A21.51-91 AND BE CEMENT LINED AND SEAL COATED PER ANSI/AWWA C104/A21.4-90, UNLESS OTHERWISE NOTED. PVC PIPE 6" OR LARGER SHALL BE DR 18 CONFORMING AWWA C-900.

3. FITTINGS SHALL BE DUCTILE IRON MEETING ANSI/AWWA C153/A21.53-88 SPECIFICATIONS, WITH 250 PSI MINIMUM WORKING PRESSURE. FITTINGS MUST BE CEMENT LINED AND SEAL COATED PER ANSI/AWWA C104/A21.4-90.

4. FOR METERS UP TO SIZE 2" THE SERVICE LINE AND SERVICE LINE FITTINGS SHALL BE SCHEDULE 80 PVC, SOLVENT WELD ONLY EXCEPT FOR THREADED NIPPLES AND BUSHINGS AND CONFORM TO THE SPECIFICATIONS AS SET FORTH IN ASTM D-1785 AND ASTM D-2467. FITTINGS MUST ALSO CARRY THE NATIONAL SANITARY FOUNDATION STANDARD 14 APPROVAL FOR POTABLE WATER, AS MANUFACTURED BY SPEARS, R.G. SLOAN, OR APPROVED EQUAL.

5. GATE VALVES 4" AND LARGER SHALL BE RESILIENT SEATED OF THE MJ TYPE AND SHALL CONFORM TO THE STANDARDS OF ANSI/AWWA C509-87. ALL RESILIENT SEAT VALVES MUST BE BI-DIRECTIONAL.

6. VALVE BOXES SHALL BE OPELIKA No. 19, NO SUBSTITUTIONS.

7. TAPPING SLEEVES SHALL BE MUELLER H-615, CLOW F-5205 OR, APPROVED BY THE UTILITIES DEPARTMENT.

8. METER COUPLINGS SHALL BE OUTSIDE I.P. THREAD BY METER SWIVEL NUT BRASS COUPLING, MANUFACTURED BY MUELLER #H-10890 FOR 5/8" AND 1" METERS, NO SUBSTITUTIONS.

9. CORPORATION STOPS SHALL BE 2" MUELLER #H-10046.

10. CURB STOPS SHALL BE BALL VALVE AS MANUFACTURED BY THE FORD METER BOX COMPANY, INC., WABASH, INDIANA, OR APPROVED EQUAL. A. FOR 5/8" METER CATALOG # BL11-233W-3.75. B. FOR 1" METER CATALOG # BL11-344W-4.5.

11. TAPPING VALVES 4" AND LARGER SHALL BE RESILIANT WEDGE TYPE MEETING ANSI/AWWA C509-87. ALL TAPPING VALVES MUST HAVE A CAST-IN ALIGNMENT RING AND BE CAPABLE OF ACCEPTING A FULL SIZE CUTTER. TAPPING VALVES SHALL BE CLOW OR AMERICAN DARLING ONLY.

12. DRESSER COUPLINGS SHALL BE REGULAR BLACK COUPLINGS WITH PLAIN GASKETS FOR GALVANIZED STEEL PIPE AND P.V.C. THEY SHALL BE DRESSER STYLE 90 WITH NO SUBSTITUTIONS.

13. THE MINIMUM DEPTH OF COVER OVER WATER MAINS IS 30", EXCEPT IN THE CASE OF PVC PIPE WHICH REQUIRES A MINIMUM COVER OF 36".

14. WHEN PVC PIPE IS USED, A METALLIZED MARKER TAPE SHALL BE INSTALLED CONTINUOUSLY 18" ABOVE THE PIPE. THE MARKER TAPE SHOULD BE IMPRINTED WITH A WARNING THAT THERE IS BURIED PIPE BELOW. THE TAPE SHALL BE MAGNA TEC, AS MANUFACTURED BY THOR ENTERPRISES INC. OR APPROVED EQUAL.

15. FIRE HYDRANTS SHALL BE TRAFFIC BREAKAWAY MUELLER SUPER CENTURION 200 MODEL No.A-423 OR CLOW MEDALLION F-2546-5B.

16. FIRE HYDRANTS SHALL BE INSTALLED WITH THE CENTER OF THE HOSE NOZZLE 18" ABOVE FINISHED GRADE, FACING THE STREET. CONTROL GATE VALVE SHALL BE USED FOR 1-1/2" AND 2" METERS INSTEAD OF CURB STOPS AND SHALL BE INSTALLED IN METER BOX. CONTROL GATE VALVE SHALL BE NIBCO-SCOTT T-133 OR T-136 WITH NO SUBSTITUTIONS ALLOWED.

GENERAL NOTES-WATER MAIN

HORIZONTAL SEPARATION BETWEEN UNDERGROUND WATERMAINS AND SANITARY OR STORM SEWERS, WASTEWATER OR STORMWATER FORCE MAINS, RECLAIMED WATER PIPELINES AND ON SITE SEWAGE TREATMENT AND DISPOSAL SYSTEMS.

1. NEW OR RELOCATED UNDERGROUND WATERMAINS SHALL BE LAID TO PROVIDE A HORIZONTAL DISTANCE OF AT LEAST THREE FEET BETWEEN THE OUTSIDE OF THE WATERMAIN AND THE OUTSIDE OF ANY EXISTING OR PROPOSED SEWER, STORMWATER FORCEMAIN, OR PIPELINE CONVEYING RECLAIMED WATER REGULATED UNDER PART III OF CHAPTER 2-610, F.A.C.

2. NEW OR RELOCATED UNDERGROUND WATERMAINS SHALL BE LAID TO PROVIDE A HORIZONTAL DISTANCE OF AT LEAST THREE FEET, AND PREFERABLY TEN FEET, BETWEEN THE OUTSIDE OF THE WATERMAIN AND THE OUTSIDE OF ANY EXISTING OR PROPOSED VACUUM-TYPE SANITARY SEWER.

3. NEW OR RELOCATED UNDERGROUND WATERMAINS SHALL BE LAID TO PROVIDE A HORIZONTAL DISTANCE OF AT LEAST SIX, AND PREFERABLY TEN FEET, BETWEEN THE OUTSIDE OF THE WATERMAIN AND THE OUTSIDE OF ANY EXISTING OR PROPOSED GRAVITY OR PRESSURE TYPE SANITARY SEWER, WASTEWATER FORCEMAIN, OR PIPELINE CONVEYING RECLAIMED WATER NOT REGULATED UNDER PART III OF CHAPTER 62-610, F.A.C. THE MINIMUM HORIZONTAL SEPARATION BETWEEN WATERMAINS AND GRAVITY TYPE SANITARY SEWERS SHALL BE REDUCED TO THREE FEET WHERE THE BOTTOM OF THE WATERMAIN IS LAID AT LEAST SIX INCHES ABOVE THE TOP OF THE SEWER.

4. NEW OR RELOCATED UNDERGROUND WATERMAINS SHALL BE LAID TO PROVIDE A MINIMUM HORIZONTAL DISTANCE OF AT LEAST TEN FEET BETWEEN THE OUTSIDE OF THE WATERMAIN AND ON-SITE SEWAGE TREATMENT AND DISPOSAL ALL PARTS OF ANY EXISTING OR PROPOSED AS DEFINED IN SECTION 381.0065(2), F.S. AND RULE 64E-6.002, F.A.C. SYSTEM

VERTICAL SEPARATION BETWEEN UNDERGROUND WATERMAINS AND SANITARY OR STORM SEWERS, WASTEWATER OR STORMWATER FORCE MAINS, AND RECLAIMED WATER PIPELINES.

1. NEW OR RELOCATED UNDERGROUND WATERMAINS CROSSING ANY EXISTING OR PROPOSED GRAVITY OR VACUUM TYPE SANITARY OR STORM SEWER SHALL BE LAID SO THE OUTSIDE OF THE WATERMAIN IS AT LEAST SIX INCHES, AND PREFERABLY TWELVE INCHES ABOVE, OR AT LEAST TWELVE INCHES BELOW THE OUTSIDE OF THE OTHER PIPELINE. HOWEVER, IT IS PREFERABLE TO LAY THE WATERMAIN ABOVE THE OTHER PIPELINE.

2. NEW OR RELOCATED UNDERGROUND WATERMAINS CROSSING ANY EXISTING OR PROPOSED PRESSURE TYPE SANITARY SEWER, WASTEWATER OR STORMWATER FORCE MAIN, OR PIPE LINE CONVEYING RECLAIMED WATER SHALL BE LAID SO THE OUTSIDE OF THE WATERMAIN IS AT LEAST TWELVE INCHES ABOVE OR BELOW THE OUTSIDE OF THE OTHER PIPELINE. HOWEVER, IT IS PREFERABLE TO LAY THE WATERMAIN ABOVE THE OTHER PIPELINE.

3. AT THE UTILITY CROSSING DESCRIBED IN PARAGRAPH 1 AND 2 ABOVE, ONE FULL LENGTH OF WATERMAIN PIPE SHALL BE CENTERED ABOVE OR BELOW THE OTHER PIPELINE SO THE WATERMAIN JOINTS SHALL BE AS FAR AS POSSIBLE FROM THE OTHER PIPELINE. ALTERNATIVELY, AT SUCH CROSSINGS, THE PIPES SHALL BE ARRANGED SO THAT ALL WATERMAIN JOINTS ARE AT LEAST THREE FEET FROM ALL JOINTS IN VACUUM TYPE SANITARY SEWER, STORM SEWERS, STORMWATER FORCEMAINS, OR PIPELINES CONVEYING RECLAIMED WATER REGULATED UNDER PART III OF CHAPTER 62-610, F.A.C., AND AT LEAST SIX FEET FROM ALL JOINTS IN GRAVITY OR PRESSURE TYPE SANITARY SEWERS, WASTEWATER FORCEMAINS, OR PIPELINES CONVEYING RECLAIMED WATER NOT REGULATED UNDER PART III OF CHAPTER III 62-610, F.A.C.

WATER MAIN SYSTEM NOTES:

1. PAVEMENT RESTORATION SHALL BE CARRIED OUT IN ACCORDANCE WITH THE REQUIREMENTS OF THE CITY.

2. ALL TRENCHING, PIPE LAYING, BACKFILL, PRESSURE TESTING, AND DISINFECTING MUST COMPLY WITH THE CITY OF HOLLYWOOD.

3. BACTERIOLOGICAL TESTS SHALL BE CONDUCTED BY THE CONTRACTOR.

4. ALL CONNECTIONS TO EXISTING MAINS SHALL BE THE RESPONSIBILITY OF THE CONTRACTOR AND SHALL BE METERED, AND THE COST OF WATER AND TEMPORARY METER SHALL BE BORNE BY THE CONTRACTOR.

5. ALL PIPE ETC. SHALL BE TESTED UNDER A CONSTANT PRESSURE OF 150 PSI (FIRE MAINS TO BE TESTED TO 200 PSI) FOR 2 HOURS AND SHALL NOT EXCEED THE LEAKAGE REQUIREMENTS AS PER ANSI/AWWA SPECIFICATIONS OF C600-93 LEAKAGE FORMULA:

$$Q = \frac{S\,D\sqrt{P}}{133{,}200}$$

Q=ALLOWABLE LEAKAGE IN GALLONS PER HOUR.
S=TOTAL LENGTH OF PIPE TESTED IN FEET.
D=DIAMETER OF THE PIPE TESTED IN INCHES.
P=AVERAGE TEST PRESSURE IN POUNDS PER SQUARE INCH.

6. DISINFECTION MAINS SHALL COMPLY WITH ANSI/AWWA C-651-92 STANDARD. BACTERIOLOGICAL SAMPLING POINT SHALL BE AS DESIGNATED ON THE ENGINEERING PLANS.

7. MINIMUM CLEARANCE BETWEEN STORM STRUCTURES AND WATER MAINS SHALL BE 2', AND MAXIMUM DEFECTION PER EACH JOINT SHALL BE 3' WHERE DEFLECTION IS REQUIRED.

8. 48 HOURS PRIOR TO CONSTRUCTION THE CONTRACTOR SHALL CONTACT, "CALL SUNSHINE" (1-800-432-1770), F.P. & L., AND CABLE TV IN ORDER TO LOCATE EXISTING UNDERGROUND UTILITIES.

9. THE LOCATION OF EXISTING UTILITIES SHOWN ON THESE PLANS ARE APPROXIMATE ONLY AND ARE BASED ON AS-BUILT INFORMATION. ADDITIONAL UTILITIES MAY EXIST WHICH ARE NOT SHOWN ON THESE PLANS. THE CONTRACTOR SHALL BE RESPONSIBLE FOR CONFLICTS WITH EXISTING UTILITIES SHALL BE REPORTED TO THE ENGINEER AND CITY. THIS WORK BY THE CONTRACTOR SHALL BE CONSIDERED INCIDENTAL TO THE CONTRACT AND NO ADDITIONAL COMPENSATION SHALL BE ALLOWED.

10. TAPPING SLEEVES SHALL BE MUELLER H-615 (O.A.E.). TAPPING VALVES 4" AND LARGER SHALL BE RESILIENT WEDGE TYPE MEETING ANSI/AWWA C509-94. ALL TAPPING VALVES SHALL HAVE A CAST-IN ALIGNMENT RING AND BE CAPABLE OF ACCEPTING A FULL-SIZE CUTTER.

11. CONTRACTOR SHALL BE RESPONSIBLE FOR IDENTYFYING CONFLICTS WITH WATER MAINS PLACED AT MINIMUM COVER. IN CASE OF CONFLICT, WATER MAIN SHALL BE LOWERED TO PASS UNDER CONFLICTS WITH 18" MINIMUM SEPARATION. NO ADDITIONAL PAYMENT SHALL BE DUE TO CONTRACTOR FOR LOWERING THE MAIN OR THE ADDITIONAL FITTINGS USED THERON.

12. PIPE JOINT RESTRAINT SHALL BE PROVIDED BY THE USE OF DUCTILE IRON FOLLOWER GLANDS MANUFACTURED TO ASTM A 536-80. TWIST-OFF NUTS SHALL BE USED TO ENSURE PROPER ACTUATING OF THE RESTRAINING DEVICES. THE MECHANICAL JOINT RESTRAINING DEVICES SHALL HAVE A WORKING PRESSURE OF 250 PSI MINIMUM, WITH A MINIMUM SAFETY FACTOR OF 2:1, AND SHALL BE EBAA IRON INC., MEGALUG OR APPROVED EQUAL. JOINT RESTRAINTS SHALL BE PROVIDED AT A MINIMUM OF ONE JOINT FROM ANY FITTING.

13. WHENEVER IT IS NECESSARY, IN THE INTEREST OF SAFETY, TO BRACE THE SIDES OF A TRENCH, THE CONTRACTOR SHALL FURNISH, PUT IN PLACE AND MAINTAIN SUCH SHEETING OR BRACING AS MAY BE NECESSARY TO SUPPORT THE SIDES OF THE EXCAVATION TO ENSURE PERSONNEL SAFETY, AND TO PREVENT MOVEMENT WHICH CAN IN ANY WAY DAMAGE THE WORK OR ENDANGER ADJACENT STRUCTURES. THE CONTRACTOR SHALL BE SOLELY RESPONSIBLE FOR THE SEQUENCE, METHODS AND MEANS OF CONSTRUCTION, AND FOR THE IMPLEMENTATION OF ALL OSHA AND OTHER SAFETY REQUIREMENTS.

TESTING:

1. AN AS-BUILT SURVEY OF THE WATER SYSTEM, PREPARED BY A REGISTERED SURVEYOR SHALL BE PROVIDED TO THE ENGINEER PRIOR TO FINAL INSPECTION. THE AS-BUILT SURVEY SHALL SHOW LOCATIONS AND PIPE ELEVATIONS AT EACH VALVE, FITTING, BEND, AND AT INTERVALS NOT TO EXCEED 100 FT.

GENERAL NOTES-SEWER

1. THE CITY OF HOLLYWOOD WILL HOLD A PRE-CONSTRUCTION MEETING PRIOR TO THE START OF ANY PROJECT. IT SHALL INCLUDE A REPRESENTATIVE OF THE CITY OF HOLLYWOOD ENGINEERING DEPARTMENT, THE ENGINEER OF RECORD, THE CONTRACTOR AND ANY OTHER APPLICABLE AGENCY.

2. ALL MATERIAL, INSTALLATION, TESTING AND SPECIFICATIONS SHALL BE IN ACCORDANCE WITH THE REQUIREMENTS OF THE CITY OF HOLLYWOOD AND BROWARD COUNTY HEALTH DEPARTMENTS CURRENT STANDARDS. WHERE DISCREPANCIES, OMISSIONS OR MODIFICATIONS EXIST BETWEEN THE PLANS, BROWARD COUNTY HEALTH DEPARTMENT AND THE CITY OF HOLLYWOOD MINIMUM CONSTRUCTION SPECIFICATIONS, THE MOST STRINGENT SHALL GOVERN.

3. THE CONTRACTOR SHALL VERIFY ALL UNDERGROUND UTILITIES PRIOR TO CONSTRUCTION. ALL INSTALLATIONS SHALL BE MADE IN SUCH A MANNER AS NOT TO INTERFERE WITH EXISTING OR FUTURE UTILITIES, DRAINAGE OR ROADWAY CONSTRUCTION.

4. WHERE WATER AND SEWER MAINS CROSS WITH LESS THAN 18" VERTICAL CLEARANCE, THE SEWER MAIN WILL BE 20' OF DUCTILE IRON PIPE CENTERED ON THE POINT OF CROSSING. WHEN A WATER MAIN PARALLELS A SEWER MAIN, A SEPARATION OF AT LEAST 7' SHOULD BE MAINTAINED. IF A CROSSING OF THE SEWER MAIN ABOVE A WATER LINE IS UNAVOIDABLE, THEN THE ABOVE MENTIONED PRECAUTIONS SHALL BE OBSERVED REGARDLESS OF THE DISTANCE OF VERTICAL SEPARATION BETWEEN WATER AND SEWER PIPING.

5. ALL PAVEMENT RESTORATION TO BE MADE IN ACCORDANCE WITH THE CITY, COUNTY, OR STATE OF FLORIDA DOT SPECIFICATIONS, WHERE APPLICABLE.

6. SERVICES FITTINGS, LENGTH OF PIPE, AND THE LIKE, SHALL BE ACCURATELY RECORDED BY THE CONTRACTOR AND SUBMITTED TO THE ENGINEER PRIOR TO FINAL ACCEPTANCE OF THE WORK. ALL ELEVATIONS SHALL BE TAKEN BY AN INDEPENDENT LICENSED STATE OF FLORIDA REGISTERED SURVEYOR AND SHOWN ON AS-BUILT PLANS SEALED BY THE SURVEYOR AND ENGINEER OF RECORD.

7. TRENCHES SHALL BE DE-WATERED TO ENABLE PIPE AND APPURTENANCES TO BE INSTALLED FREE OF WATER. IF PIPE BED IS ROCK, EXCAVATE AN EXTRA 6" AND BACKFILL WITH 3/4" GRAVEL. CONTRACTOR SHALL REMOVE AND DISPOSE OF ANY UNSUITABLE MATERIAL ENCOUNTERED AND REPLACE WITH SUITABLE MATERIAL ALL AT THE CONTRACTORS EXPENSE.

8. BACKFILL MATERIAL FOR SEWER MAIN AND LINES SHALL BE NON-COHESIVE, NON PLASTIC MATERIAL FREE OF DEBRIS, LUMPS AND ORGANIC MATTER. BACKFILL MATERIAL PLACED WITHIN (1) FOOT OF PIPING AND APPURTENANCES SHALL NOT CONTAIN ANY STONES LARGER THAN (2) INCHES IN DIAMETER (1" FOR PVC PIPE) AND NO STONE LARGER THAN SIX INCHES IN DIAMETER WILL BE PERMITTED IN ANY BACKFILL.

9. PVC SHALL BE LAID IN STRICT CONFORMANCE TO MANUFACTURING SPEC (JOHNS MANVILLE RING TITE PVC PIPE INSTALLATION GUIDE OR EQUAL.) BACKFILLING OF UTILITY TRENCHES WILL NOT BE ALLOWED UNTIL INSPECTED BY THE CITY UTILITIES ENGINEERING DIVISION. ALL PIPE SHALL BE INSTALLED IN COMPLIANCE WITH OSHA TRENCH AND EXCAVATION STANDARDS.

10. ALL SEWER LATERAL TIE-INS FOR NEW CONSTRUCTION MUST USE RIGID COUPLINGS OR CONNECTORS.

11. THE MINIMUM DEPTH OF COVER OVER FORCE MAINS IS 30", EXCEPT IN THE CASE OF PVC PIPE WHICH REQUIRES A MINIMUM COVER OF 36".

GENERAL NOTES & SPECIFICATION FOR WATER AND SEWER MAIN INSTALLATIONS:

1. THE CONTRACTOR SHALL MAKE EVERY REASONABLE EFFORT TO PERFORM THE WORK AND MAINTAIN SAFETY TO THE PUBLIC AND WORKERS, AND THE PROTECTION OF PROPERTY THROUGHOUT CONSTRUCTION. ALL WORK SHALL BE PERFORMED IN ACCORDANCE WITH OSHA STANDARDS, AS APPLICABLE. CONTRACTOR MUST COMPLY WITH TRENCH SAFETY ACT.

2. ALL UTILITY CROSSING LINES IDENTIFIED ON PLANS AND PROFILES ARE BASED ON BEST AVAILABLE INFORMATION. CONTRACTOR SHALL VERIFY UTILITY INFORMATION WITH APPROPRIATE UTILITIES AND SUNSHINE STATE ONE CALL CENTER OF FLORIDA 811. CONTRACTOR TO INCLUDE ON AS-BUILT ACCURATE ELEVATION AND LOCATION OF ALL UTILITY CONFLICTS.

3. ALL UTILITIES DAMAGED BY CONSTRUCTION MUST BE PROMPTLY REPAIRED TO THE CONDITION EXISTING PRIOR TO THE DAMAGING OF THE UTILITY. REPAIRS ARE INCIDENTAL TO THE INSTALLATION OF THE MAIN AND EXTENSIONS AND SHALL BE REPAIRED AT NO COST TO THE OWNER.

4. ALL EXISTING MANHOLES, ELECTRIC BOXES, METER BOXES, AND VALVE BOXES SHALL BE ADJUSTED TO THE PROPOSED GRADE.

5. PROPERTY DAMAGE RESULTING FROM WORK REQUIRED BY THIS CONTRACT SHALL BE CLEANED UP, REPAIRED OR REPLACED AT NO COST TO OWNER.

6. CONTRACTOR SHALL PROVIDE ALL MAINS, ALL FITTINGS, ATTACHMENTS, AND EQUIPMENT REQUIRED TO PERFORM TESTING PER CITY OF HOLLYWOOD STANDARDS. PIPE AND FITTINGS SHALL BE RESTRAINED IN ACCORDANCE WITH CITY OF HOLLYWOOD STANDARD DETAILS (C-706).

7. THE CONTRACTOR IS RESPONSIBLE FOR THE COST OF ALL INSPECTIONS.

8. ALL TRENCHES TO BE OVER-EXCAVATED A MINIMUM OF 6" TO PROVIDE FOR INSTALLATION OF ROCK BEDDING IN ACCORDANCE WITH M-DWASD STANDARDS.

9. SURFACE RESTORATION, PAVEMENT REPLACEMENT, SIDEWALK REPLACEMENT, TRENCH BACKFILLING AND COMPACTION SHALL COMPLY WITH CITY OF HOLLYWOOD STANDARDS AND THE APPLICABLE CURRENT CITY OF HOLLYWOOD PUBLIC WORKS, AND FDOT STANDARDS.

10. CONTRACTOR SHALL FIELD VERIFY THE HORIZONTAL AND VERTICAL LOCATIONS OF EXISTING SEWER LATERALS PRIOR TO THE CONSTRUCTION OF THE SANITARY SEWER CONNECTIONS. CONTRACTOR SHALL ADJUST THE ALIGNMENT OF THE SEWER CONNECTION AND PROVIDE THE REQUIRED FITTINGS AND CLEANOUTS AS NEEDED. ALL MODIFICATIONS TO ALIGNMENT SHALL BE CLEARLY RECORDED IN THE AS-BUILT DOCUMENTS.

11. THE APPROXIMATE LOCATION OF EXISTING UTILITIES SHOWN ON THE PLANS WERE PROVIDED BY THE RESPECTIVE UTILITY COMPANIES. THE EXACT HORIZONTAL AND VERTICAL LOCATIONS SHALL BE DETERMINED BY THE CONTRACTOR PRIOR TO CONSTRUCTION. IN ADDITION, THE CONTRACTOR SHALL BE RESPONSIBLE FOR VERIFYING IF "OTHER" UTILITIES (NOT SHOWN IN THE PLANS) EXIST WITHIN THE AREA OF CONSTRUCTION. SHOULD THERE BE UTILITY CONFLICTS THAT WERE NOT ANTICIPATED, THE CONTRACTOR SHALL NOTIFY THE ENGINEER IMMEDIATELY.

12. THE PERMITTEE WILL ENSURE THAT NO UNSAFE AREA(S) FOR PEDESTRIAN WILL REMAIN DURING ANY TIME OF CONSTRUCTION. PEDESTRIAN CONTROL FOR CLOSURE OF ROADS AND SIDEWALKS SHALL BE IN ACCORDANCE WITH THE F.D.O.T. ROADWAY AND TRAFFIC DESIGN STANDARDS INDEX SERIES 600.

13. ACCESS TO REMAIN OPEN AT ALL TIMES. THE PERMITTEE SHALL PROVIDE AND MAINTAIN SAFE TEMPORARY ACCESS TO ALL ADJACENT PROPERTY AT ALL TIMES AND SHALL MAINTAIN ACCOMMODATIONS FOR INTERSECTING AND CROSSING TRAFFIC WITHIN THE CONSTRUCTION ZONE. NO ROAD OR STREET CROSSING SHALL BE BLOCKED OR UNDULY RESTRICTED AS DETERMINED BY THE ENGINEER.

14. FOR SEWER CONNECTIONS TO V.C.P., THE CONTRACTOR SHALL TELEVISE THE V.C.P. PIPE BEFORE AND AFTER INSTALLATION.

15. ANY EXISTING PUBLIC WATER SERVICE WITHIN THE PROPERTY IN CONFLICT WITH THE PROPOSED DEVELOPMENT MUST BE REMOVED AFTER ANY ASSOCIATED EASEMENT IS CLOSED AND RELEASED (AS APPLICABLE).

BROWARD COUNTY HEALTH DEPARTMENT NOTES:

1. REFERENCE TO PRESSURE TEST, TIME AND ALLOWABLE LEAKAGE FORMULA (AWWA C600-05)

2. REFERENCE TO COLOR CODING REQUIREMENTS AS PER RULE 62-555.320.

3. REFERENCE TO DISINFECTION SPECIFICATIONS AS PER AWWA C651-05.

Always call 811 two full business days before you dig

Sunshine811.com

No.	REVISIONS	DATE	BY

Kimley»Horn
600 NORTH PINE ISLAND ROAD, SUITE 450, PLANTATION, FL 33324
PHONE: 954-535-5100 FAX: 954-739-2247
WWW.KIMLEY-HORN.COM CA 00000696

LICENSED PROFESSIONAL
CHRISTOPHER THOMAS FALCE, P.E.
73908
DATE:

KHA PROJECT 043105002
DATE 1/13/2015
SCALE AS SHOWN
DESIGNED BY SE
DRAWN BY SE
CHECKED BY CF

WATER AND SEWER NOTES

SHERIDAN STATION
PREPARED FOR
RAM DEVELOPMENT COMPANY, INC.

SHEET NUMBER
C-700

Plotted By:Ebrahimi, Sina Sheet Set:RAM SHERIDAN STATION Layout:C-700 WATER AND SEWER NOTES January 15, 2015 01:10:26pm K:\FTL_Civil\043 jobs\043105002-RAM Sheridan Stationside Multi-Family\CADD\Plan Sheets\C-700 WATER AND SEWER NOTES.dwg
This document, together with the concepts and designs presented herein, as an instrument of service, is intended only for the specific purpose and client for which it was prepared. Reuse of and improper reliance on this document without written authorization and adaptation by Kimley-Horn and Associates, Inc. shall be without liability to Kimley-Horn and Associates, Inc.

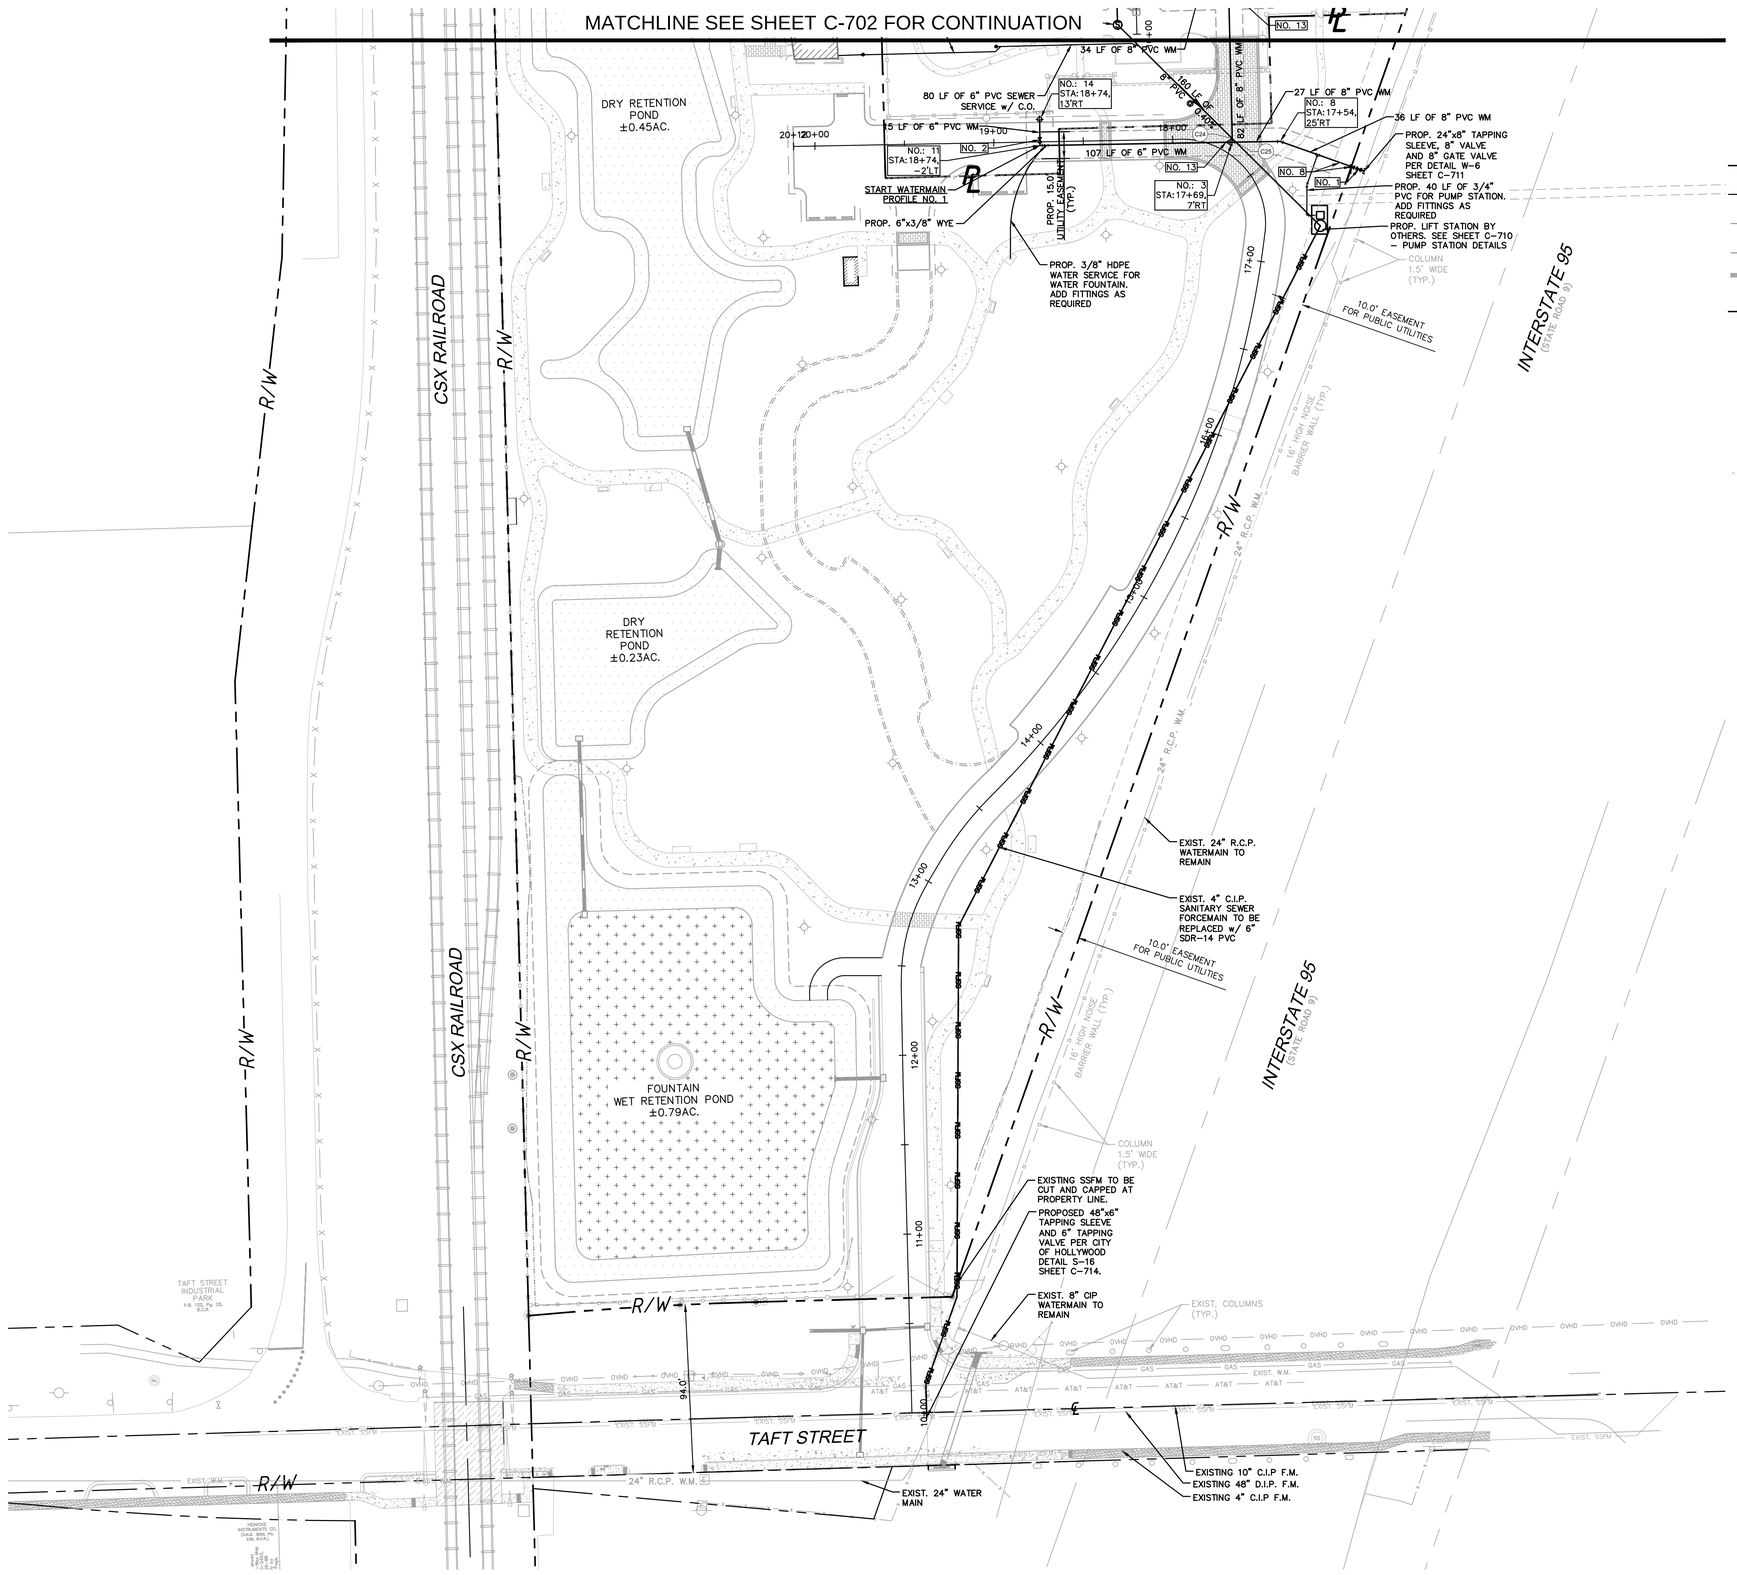

LEGEND:

- CENTER LINE OF ROADWAY
- PROPERTY LINE AND/OR RIGHT-OF-WAY
- PROP. SANITARY SEWER LATERAL CONNECTION w/ C.O.
- PROP. SANITARY SEWER MAIN
- PROP. WATER MAIN AND GATE VALVE
- EXIST. WATER MAIN
- EXIST. SANITARY SEWER F.M.
- PROP. DRAINAGE PIPE
- PROP SANITARY SEWER F.M.
- PROP. SANITARY SEWER MANHOLE
- PROP. FIRE HYDRANT ASSEMBLY
- PROP. FIRE DEPARTMENT CONNECTION (FDC)
- PROP. PIPE CROSSING– SEE CONFLICT TABLE SHEET C–704

GRAPHIC SCALE IN FEET
0 20 40 80

WARNING:
PRIOR TO TAPPING, CONTRACTOR SHALL CAREFULLY EXCAVATE AND LOCATE THE EXIST. 24" W.M., AND PROTECT IT AT ALL TIMES. THIS INCLUDES THRUST BLOCKING, SHORING, AND RESTRAINING.

WATERMAIN LEGEND

NO. 1	PROP. 8" GATE VALVE PER DETAIL W–5	NO. 9	PROP. 8" 11.25° BEND
NO. 2	PROP. 6" GATE VALVE PER DETAIL W–5	NO. 10	PROP. 6" VERT. 45° BEND
		NO. 11	PROP. 6" 90° BEND
NO. 3	PROP. 8"x8" TEE	NO. 12	PROP WATER SERVICE CONNECTION POINT PER DETAIL C–711
NO. 4	PROP. 8"x6" TEE	NO. 13	PROP. 8"x6" REDUCER
NO. 5	PROP. 6"x6" TEE	NO. 14	PROP. FIRE HYDRANT PER DETAIL W–13
NO. 6	PROP. 8" 90° BEND	NO. 15	PROP. FIRE DEPT. CONNECTION
NO. 7	PROP. 8" 45° BEND	NO. 16	MECHANICAL JOINT RESTRAINT
NO. 8	PROP. 8" 22.5° BEND		

KEY MAP

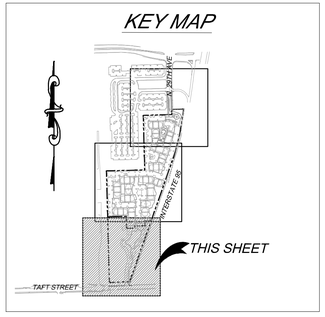

Always call 811 two full business days before you dig
Sunshine811.com

No.	REVISIONS	DATE	BY

Kimley»Horn
600 NORTH PINE ISLAND ROAD, SUITE 450, PLANTATION, FL 33324
PHONE: 954-535-5100 FAX: 954-739-2247
WWW.KIMLEY-HORN.COM CA 00000696

LICENSED PROFESSIONAL
CHRISTOPHER THOMAS FALCE, P.E.
73908
DATE:

KHA PROJECT 043105002
DATE 1/13/2015
SCALE AS SHOWN
DESIGNED BY SE
DRAWN BY SE
CHECKED BY CF

WATER AND SEWER PLAN

SHERIDAN STATION
PREPARED FOR
RAM DEVELOPMENT COMPANY, INC.

SHEET NUMBER
C-701

Plotted By:Ebrahimi, Sina Sheet Set:RAM SHERIDAN STATION Layout:C-701 WATER AND SEWER PLAN January 15, 2015 01:11:31pm K:\FTL_Civil\043 jobs\043105002-RAM Sheridan Stationside Multi-Family\CADD\Plan Sheets\C-701 WATER AND SEWER PLAN.dwg
This document, together with the concepts and designs presented herein, as an instrument of service, is intended only for the specific purpose and client for which it was prepared. Reuse of and improper reliance on this document without written authorization and adaptation by Kimley-Horn and Associates, Inc. shall be without liability to Kimley-Horn and Associates, Inc.

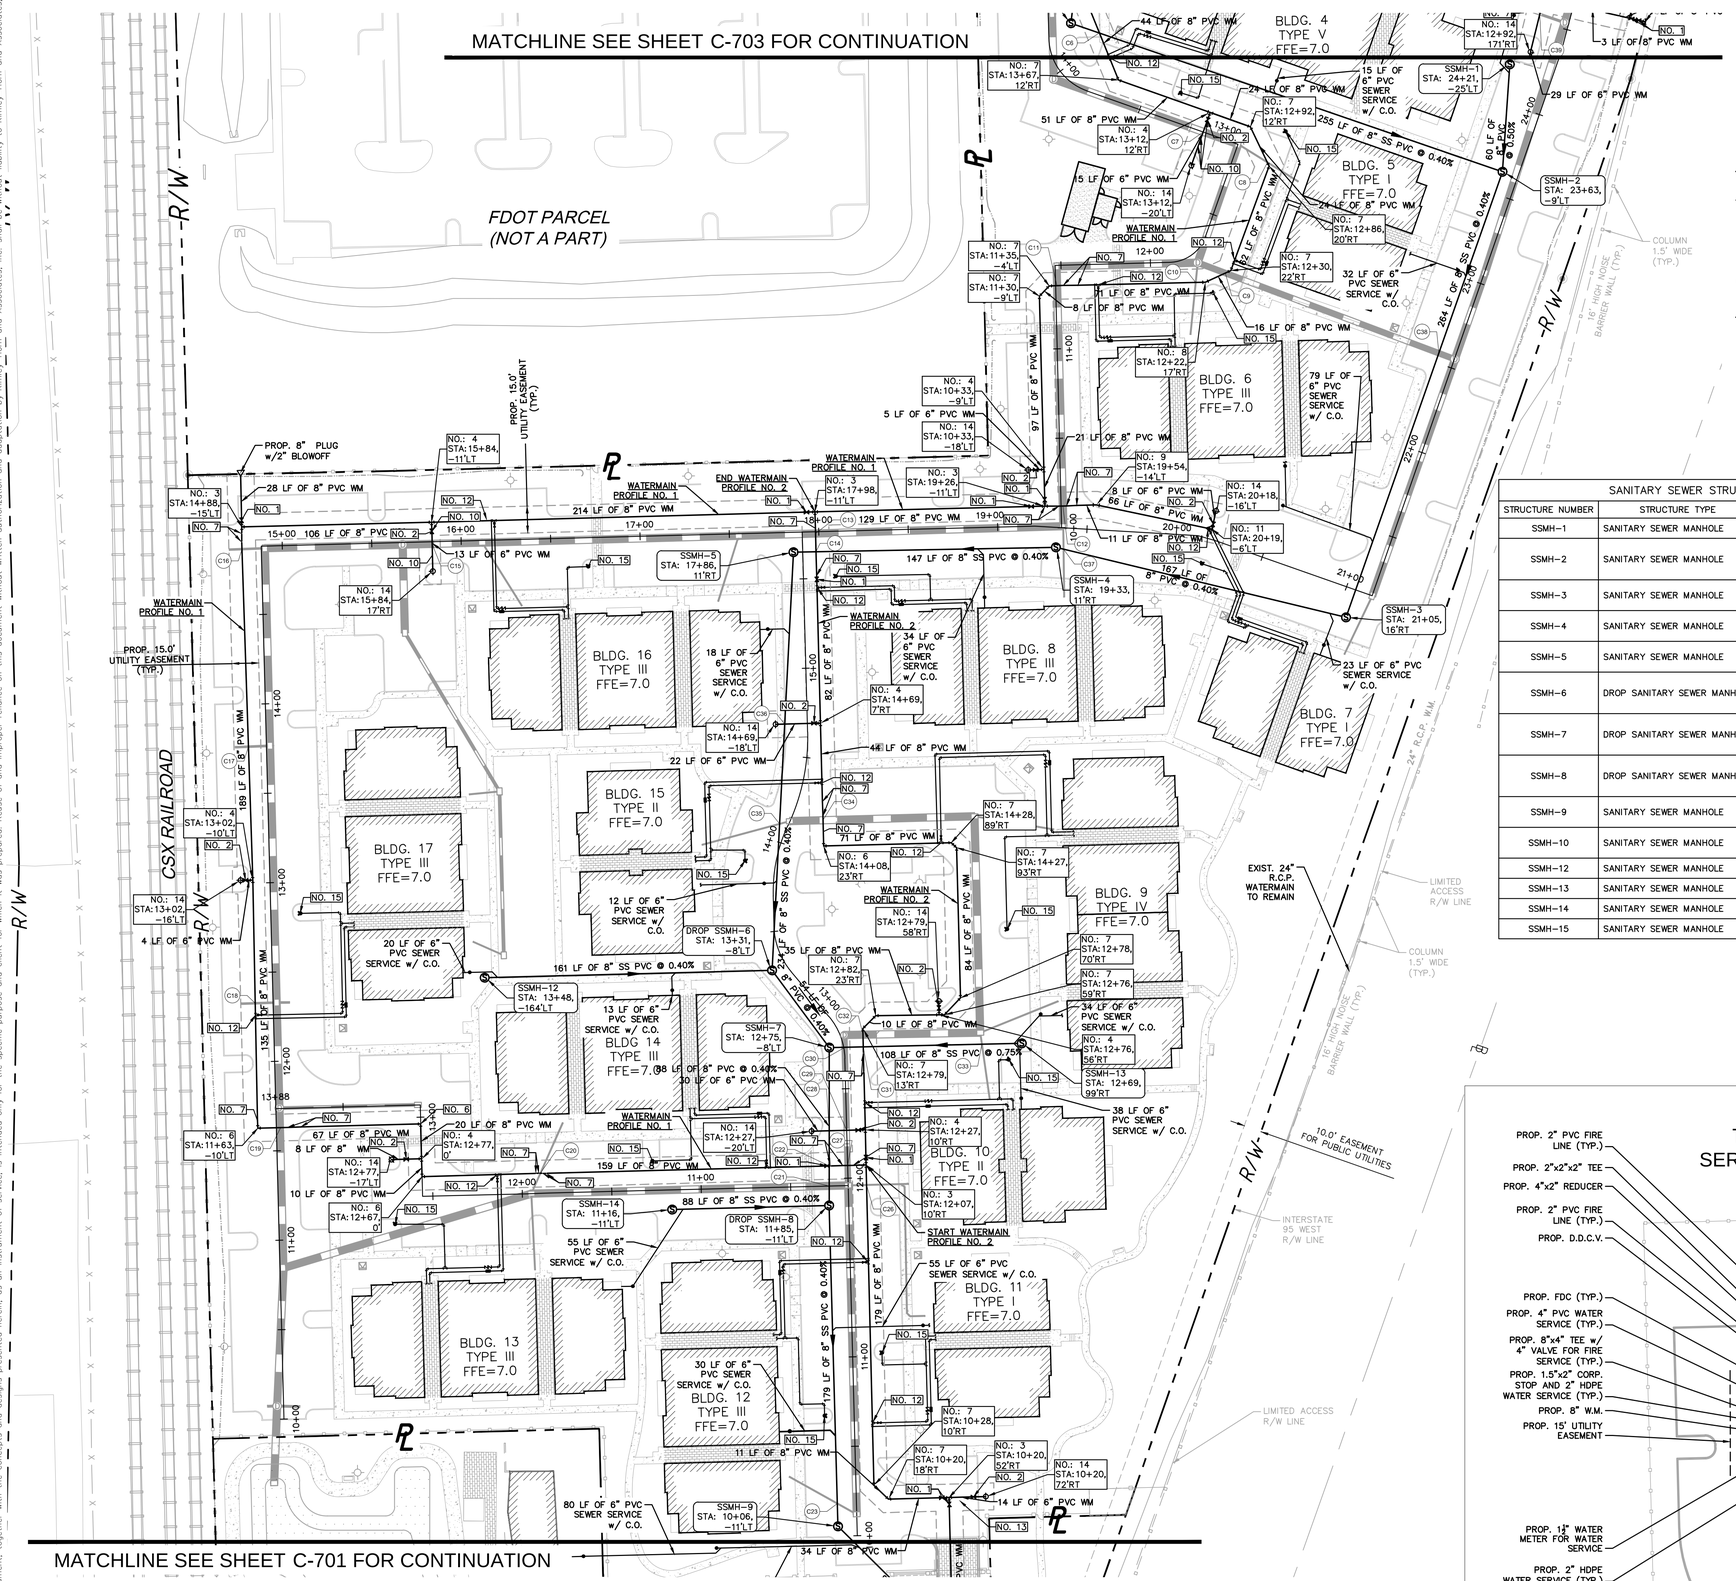

LEGEND:

- CENTER LINE OF ROADWAY
- PROPERTY LINE AND/OR RIGHT-OF-WAY
- PROP. SANITARY SEWER LATERAL CONNECTION w/ C.O.
- PROP. SANITARY SEWER MAIN
- PROP. WATER MAIN AND GATE VALVE
- EXIST. WATER MAIN
- EXIST. SANITARY SEWER F.M.
- PROP. DRAINAGE PIPE
- PROP SANITARY SEWER F.M.
- PROP. SANITARY SEWER MANHOLE
- PROP. FIRE HYDRANT ASSEMBLY
- PROP. FIRE DEPARTMENT CONNECTION (FDC)
- PROP. PIPE CROSSING– SEE CONFLICT TABLE SHEET C-704

GRAPHIC SCALE IN FEET
0 20 40 80

SANITARY SEWER STRUCTURE TABLE

STRUCTURE NUMBER	STRUCTURE TYPE	RIM ELEVATION	INVERT ELEVATION
SSMH-1	SANITARY SEWER MANHOLE	RIM = 6.42	(8") 2.53 (S)
SSMH-2	SANITARY SEWER MANHOLE	RIM = 5.57	(8") 2.23 (N) (8") 0.55 (W) (8") 0.45 (S)
SSMH-3	SANITARY SEWER MANHOLE	RIM = 5.24	(8") –0.61 (N) (8") –0.71 (W)
SSMH-4	SANITARY SEWER MANHOLE	RIM = 5.03	(8") –1.38 (E) (8") –1.48 (W)
SSMH-5	SANITARY SEWER MANHOLE	RIM = 5.15	(8") –2.07 (E) (8") –2.17 (S)
SSMH-6	DROP SANITARY SEWER MANHOLE	RIM = 5.91	(8") –3.11 (N) (8") 2.43 (W) (8") –3.21 (SE)
SSMH-7	DROP SANITARY SEWER MANHOLE	RIM = 5.81	(8") –3.42 (NW) (8") –2.31 (E) (8") –3.52 (S)
SSMH-8	DROP SANITARY SEWER MANHOLE	RIM = 4.99	(8") –3.87 (N) (8") 1.98 (W) (8") –3.97 (S)
SSMH-9	SANITARY SEWER MANHOLE	RIM = 5.02	(8") –4.69 (N) (8") –4.79 (SE)
SSMH-10	SANITARY SEWER MANHOLE	RIM = 6.65	(8") 2.75 (E) (8") 2.65 (S)
SSMH-12	SANITARY SEWER MANHOLE	RIM = 6.87	(8") 3.07 (E)
SSMH-13	SANITARY SEWER MANHOLE	RIM = 5.28	(8") –1.50 (W)
SSMH-14	SANITARY SEWER MANHOLE	RIM = 5.87	(8") 2.33 (E)
SSMH-15	SANITARY SEWER MANHOLE	RIM = 7.00	(8") 3.18 (W)

WATERMAIN LEGEND

- NO. 1 PROP. 8" GATE VALVE PER DETAIL W-5
- NO. 2 PROP. 6" GATE VALVE PER DETAIL W-5
- NO. 3 PROP. 8"x8" TEE
- NO. 4 PROP. 8"x6" TEE
- NO. 5 PROP. 6"x6" TEE
- NO. 6 PROP. 8" 90° BEND
- NO. 7 PROP. 8" 45° BEND
- NO. 8 PROP. 8" 22.5° BEND
- NO. 9 PROP. 8" 11.25° BEND
- NO. 10 PROP. 6" VERT. 45° BEND
- NO. 11 PROP. 6" 90° BEND
- NO. 12 PROP WATER SERVICE CONNECTION POINT PER DETAIL C-711
- NO. 13 PROP. 8"x6" REDUCER
- NO. 14 PROP. FIRE HYDRANT PER DETAIL W-13
- NO. 15 PROP. FIRE DEPT. CONNECTION
- NO. 16 MECHANICAL JOINT RESTRAINT

TYPICAL WATER SERVICE CONNECTION

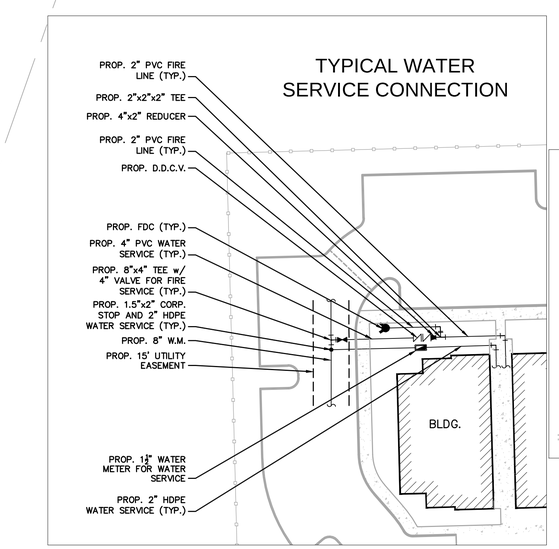

WARNING:
PRIOR TO TAPPING, CONTRACTOR SHALL CAREFULLY EXCAVATE AND LOCATE THE EXIST. 24" W.M., AND PROTECT IT AT ALL TIMES. THIS INCLUDES THRUST BLOCKING, SHORING, AND RESTRAINING.

KEY MAP

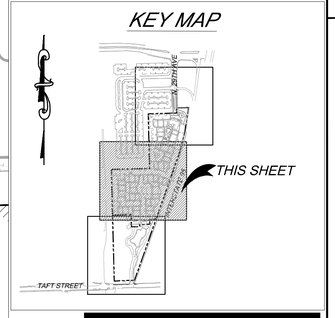

Always call 811 two full business days before you dig

Sunshine811.com

No.	REVISIONS	DATE	BY

Kimley»Horn
600 NORTH PINE ISLAND ROAD, SUITE 450, PLANTATION, FL 33324
PHONE: 954-535-5100 FAX: 954-739-2247
WWW.KIMLEY-HORN.COM CA 00000696

LICENSED PROFESSIONAL
CHRISTOPHER THOMAS FALCE, P.E.
73908

KHA PROJECT 043105002
DATE 1/13/2015
SCALE AS SHOWN
DESIGNED BY SE
DRAWN BY SE
CHECKED BY CF
DATE:

WATER AND SEWER PLAN

SHERIDAN STATION

PREPARED FOR
RAM DEVELOPMENT COMPANY, INC.

SHEET NUMBER
C-702

Plotted By:Ebrahimi, Sina Sheet Set:RAM SHERIDAN STATION Layout:C-702 WATER AND SEWER PLAN January 15, 2015 01:12:14pm K:\FTL_Civil\043 jobs\043105002-RAM Sheridan Stationside Multi-Family\CADD\Plan Sheets\C-701 WATER AND SEWER PLAN.dwg
This document, together with the concepts and designs presented herein, as an instrument of service, is intended only for the specific purpose and client for which it was prepared. Reuse of and improper reliance on this document without written authorization and adaptation by Kimley-Horn and Associates, Inc. shall be without liability to Kimley-Horn and Associates, Inc.

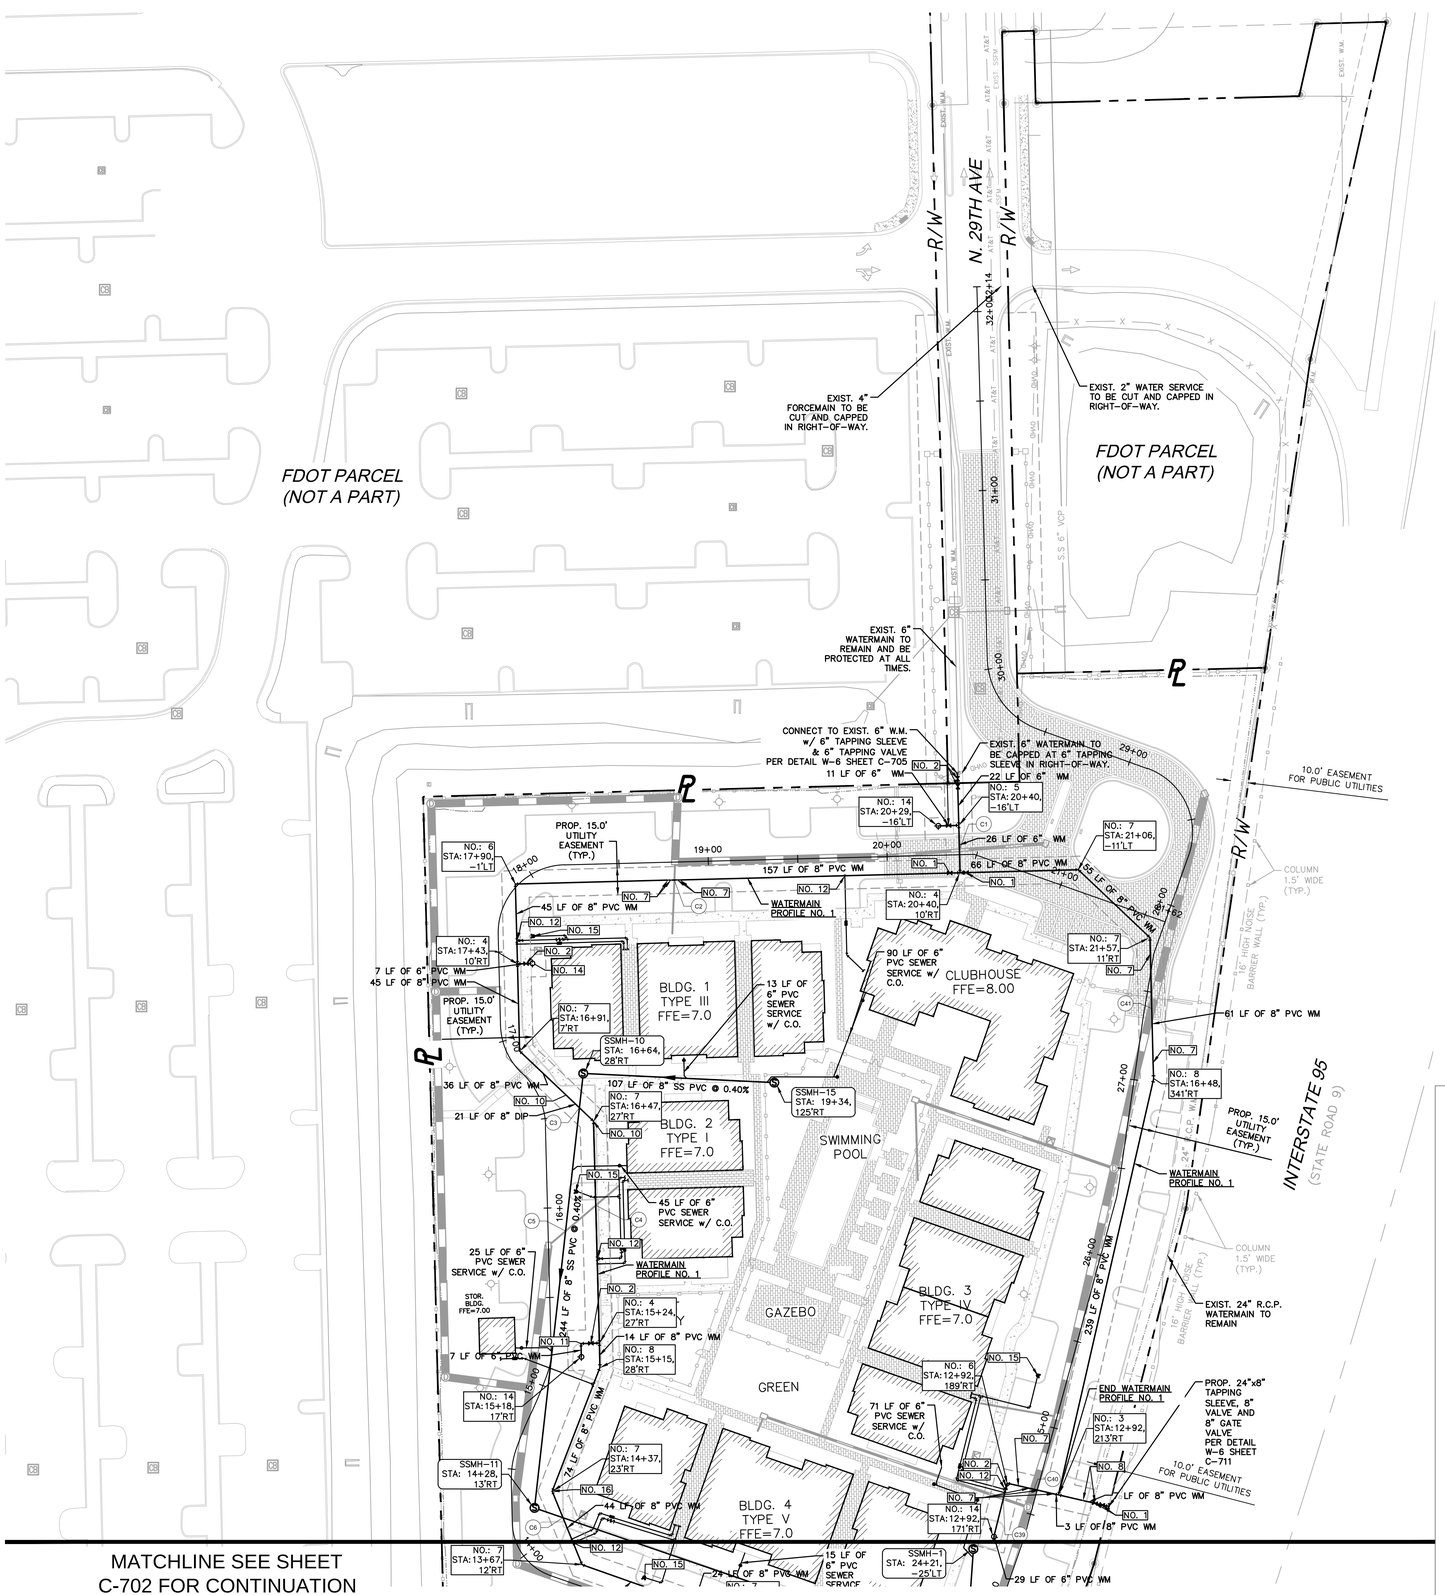

LEGEND:

- CENTER LINE OF ROADWAY
- PROPERTY LINE AND/OR RIGHT-OF-WAY
- PROP. SANITARY SEWER LATERAL CONNECTION w/ C.O.
- PROP. SANITARY SEWER MAIN
- PROP. WATER MAIN AND GATE VALVE
- EXIST. WATER MAIN
- EXIST. SANITARY SEWER F.M.
- PROP. DRAINAGE PIPE
- PROP SANITARY SEWER F.M.
- PROP. SANITARY SEWER MANHOLE
- PROP. FIRE HYDRANT ASSEMBLY
- PROP. FIRE DEPARTMENT CONNECTION (FDC)
- PROP. PIPE CROSSING– SEE CONFLICT TABLE SHEET C-704

GRAPHIC SCALE IN FEET
0 20 40 80

SANITARY SEWER STRUCTURE TABLE			
STRUCTURE NUMBER	STRUCTURE TYPE	RIM ELEVATION	INVERT ELEVATION
SSMH-1	SANITARY SEWER MANHOLE	RIM = 6.42	(8") 2.53 (S)
SSMH-2	SANITARY SEWER MANHOLE	RIM = 5.57	(8") 2.23 (N) (8") 0.55 (W) (8") 0.45 (S)
SSMH-3	SANITARY SEWER MANHOLE	RIM = 5.24	(8") -0.61 (N) (8") -0.71 (W)
SSMH-4	SANITARY SEWER MANHOLE	RIM = 5.03	(8") -1.38 (E) (8") -1.48 (W)
SSMH-5	SANITARY SEWER MANHOLE	RIM = 5.15	(8") -2.07 (E) (8") -2.17 (S)
SSMH-6	DROP SANITARY SEWER MANHOLE	RIM = 5.91	(8") -3.11 (N) (8") 2.43 (W) (8") -3.21 (SE)
SSMH-7	DROP SANITARY SEWER MANHOLE	RIM = 5.81	(8") -3.42 (NW) (8") -2.31 (E) (8") -3.52 (S)
SSMH-8	DROP SANITARY SEWER MANHOLE	RIM = 4.99	(8") -3.87 (N) (8") 1.98 (W) (8") -3.97 (S)
SSMH-9	SANITARY SEWER MANHOLE	RIM = 5.02	(8") -4.69 (N) (8") -4.79 (SE)
SSMH-10	SANITARY SEWER MANHOLE	RIM = 6.65	(8") 2.75 (E) (8") 2.65 (S)
SSMH-12	SANITARY SEWER MANHOLE	RIM = 6.87	(8") 3.07 (E)
SSMH-13	SANITARY SEWER MANHOLE	RIM = 5.28	(8") -1.50 (W)
SSMH-14	SANITARY SEWER MANHOLE	RIM = 5.87	(8") 2.33 (E)
SSMH-15	SANITARY SEWER MANHOLE	RIM = 7.00	(8") 3.18 (W)

WATERMAIN LEGEND

- NO. 1 PROP. 8" GATE VALVE PER DETAIL W-5
- NO. 2 PROP. 6" GATE VALVE PER DETAIL W-5
- NO. 3 PROP. 8"x8" TEE
- NO. 4 PROP. 8"x6" TEE
- NO. 5 PROP. 6"x6" TEE
- NO. 6 PROP. 8" 90° BEND
- NO. 7 PROP. 8" 45° BEND
- NO. 8 PROP. 8" 22.5° BEND
- NO. 9 PROP. 8" 11.25° BEND
- NO. 10 PROP. 6" VERT. 45° BEND
- NO. 11 PROP. 6" 90° BEND
- NO. 12 PROP WATER SERVICE CONNECTION POINT PER DETAIL C-711
- NO. 13 PROP. 8"x6" REDUCER
- NO. 14 PROP. FIRE HYDRANT PER DETAIL W-13
- NO. 15 PROP. FIRE DEPT. CONNECTION
- NO. 16 MECHANICAL JOINT RESTRAINT

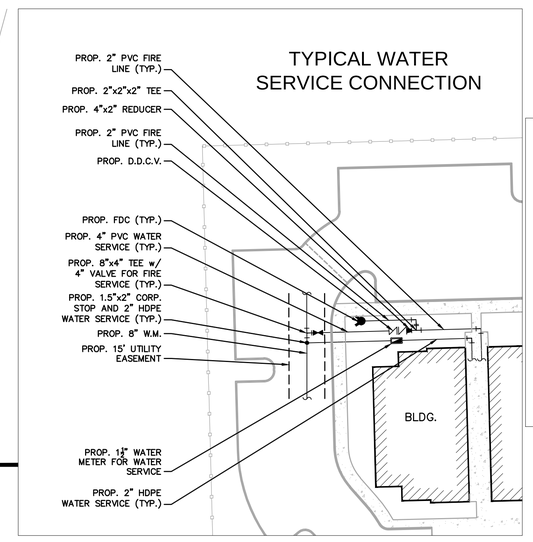

WARNING:
PRIOR TO TAPPING, CONTRACTOR SHALL CAREFULLY EXCAVATE AND LOCATE THE EXIST. 24" W.M., AND PROTECT IT AT ALL TIMES. THIS INCLUDES THRUST BLOCKING, SHORING, AND RESTRAINING.

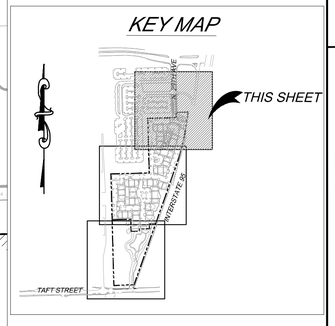

Always call 811 two full business days before you dig
Sunshine811.com

No.	REVISIONS	DATE	BY

Kimley»Horn
600 NORTH PINE ISLAND ROAD, SUITE 450, PLANTATION, FL 33324
PHONE: 954-535-5100 FAX: 954-739-2247
WWW.KIMLEY-HORN.COM CA 00000696

LICENSED PROFESSIONAL
CHRISTOPHER THOMAS FALCE, P.E.
73908

KHA PROJECT 043105002
DATE 1/13/2015
SCALE AS SHOWN
DESIGNED BY SE
DRAWN BY SE
CHECKED BY CF
DATE:

WATER AND SEWER PLAN

SHERIDAN STATION

PREPARED FOR
RAM DEVELOPMENT COMPANY, INC.

SHEET NUMBER
C-703

Plotted By:Ebrahimi, Sina Sheet Set:RAM SHERIDAN STATION Layout:C-703 WATER AND SEWER PLAN January 15, 2015 01:12:58pm K:\FTL_Civil\043 jobs\043105002-RAM Sheridan Stationside Multi-Family\CADD\Plan Sheets\C-701 WATER AND SEWER PLAN.dwg
This document, together with the concepts and designs presented herein, as an instrument of service, is intended only for the specific purpose and client for which it was prepared. Reuse of and improper reliance on this document without written authorization and adaptation by Kimley-Horn and Associates, Inc. shall be without liability to Kimley-Horn and Associates, Inc.

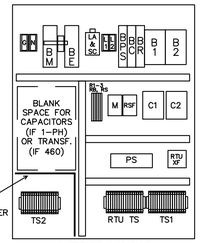

INTERIOR LAYOUT

PANEL COMPONENTS

ALT	ALTERNATOR (ON DISC)
AS	ALARM SILENCE SWITCH
B1-2	MOTOR BREAKERS
BC	CONTROL BREAKER
BE	EMERGENCY BREAKER
BM	MAIN BREAKER
BPS	POWER SUPPLY BREAKER
BR	RECEPTACLE BREAKER
C1-2	CONTACTOR, MOTOR START
CR	CONVENIENCE RECEPTACLE
DISC	DUPLEX INTRINSICALLY SAFE CONTROLLER
ETM	ELAPSED TIME METER
GR	GENERATOR RECEPTACLE
H	HORN
HOA	HAND-OFF-AUTO SWITCH (ON DISC)
LA	LIGHTNING ARRESTOR
M	MONITOR: 1PH.=VOLT, 3PH.=PHASE
PL	PILOT LIGHT (ON DISC)
PS	POWER SUPPLY
SC	SURGE CAPACITOR
TS1	TERMINAL STRIP FOR PUMPS
TS2	TERMINAL STRIP FOR FLOATS
R1-3	RELAYS
RB	BATTERY RELAY
RS	SILENCE RELAY
RSF	SEAL FAIL RELAY
RTUXF	RTU TRANSFORMER
RTU TS	RTU TERMINAL STRIP

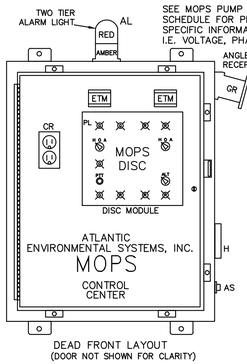

SEE MOPS PUMP STATION SCHEDULE FOR PROJECT SPECIFIC INFORMATION I.E. VOLTAGE, PHASE, ETC.

DEAD FRONT LAYOUT
(DOOR NOT SHOWN FOR CLARITY)

NOTES:
A. NEMA 4X STAINLESS STEEL ENCLOSURE ALUMINUM INNER (DEAD FRONT) DOOR 30"H x 24"W x 8"D
B. PANEL LABELED FOR U.L. 508A "MOTOR CONTROL CENTERS" AND U.L. 698A "HAZARDOUS LOCATION PANELS" (INTRINSICALLY SAFE)
C. COMPLETE BACK-UP, SELF-CHARGING BATTERY, VISUAL/AUDIO ALARM SYSTEM, PER RSWF-45

TS1 TERMINAL SCHEDULE

		COM	SF1	SF2	T1	T2	T3	1	2	P1G	T1	T2	T3	1	2	P2G
RTU TERMINALS (IF USED)		PUMP SEAL FAIL			MOTOR 1 LEADS			MT1 MOTOR 1		G N D	MOTOR 2 LEADS			MT2 MOTOR 2		G N D

JUMPERS

1	2	3	4	5	6	7	8
FS1 ALL OFF		FS2 CALL LEAD		FS3 CALL LAG		FS4 HIGH ALARM	

TS2 TERMINAL SCHEDULE

MOPS CONTROL CENTER

CONTROL CENTER DESIGNED AND MANUFACTURED TO MEET ALL D.E.P. REQUIREMENTS. SEE SCHEDULE FOR ELECTRICAL SERVICE REQUIREMENTS.

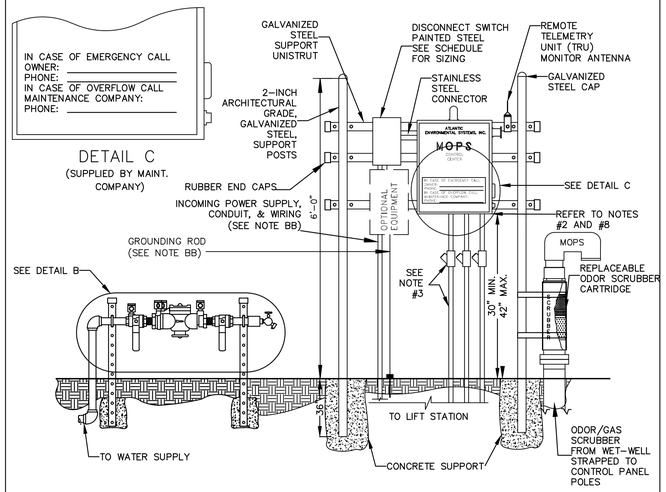

CONTROL CENTER ASSEMBLY AND INSTALLATION N.T.S.

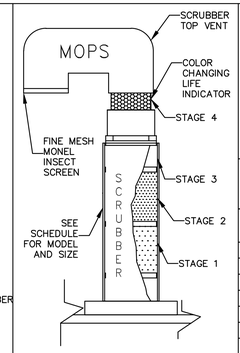

DETAIL A

MOPS ODOR/GAS SCRUBBER

NOTES:
1. SCRUBBER DESIGNED TO REMOVE TOXIC SEWAGE GASES, H2S, AND OFFENSIVE ODORS SUCH AS SKATOLES AND MERCAPTANS.
2. SCRUBBER'S LIFE EXPECTANCY CALCULATIONS ARE INCLUDED IN SHOP DRAWING SUBMITTALS.
3. SCRUBBER UNIT CAN BE MOUNTED INSIDE WET-WELL OR TOP MOUNTED.
4. SEE MOPS NOTE #9.
5. MODEL 'B' SHOWN.

MOPS

MANUFACTURED ODORLESS PUMP STATION
ATLANTIC ENVIRONMENTAL SYSTEMS, INC.
LAKE WORTH, FL 33461
PH: (561) 547-8080 FAX: (561) 547-3999

© 2000

PRIVATE SERIES

THIS DRAWING AND THE DESIGN CONTAINED HEREIN IS PROPRIETARY AND IS AND SHALL REMAIN THE PROPERTY OF ATLANTIC ENVIRONMENTAL SYSTEMS, INC. THIS DRAWING AND DESIGN SHOULD BE USED ONLY FOR THE PURPOSE FOR WHICH IT IS INTENDED, AND ONLY WITH WRITTEN AUTHORIZATION FROM ATLANTIC ENVIRONMENTAL SYSTEMS, INC. ANY REPRODUCTION IN WHOLE OR IN PART, WITHOUT PERMISSION FROM ATLANTIC ENVIRONMENTAL SYSTEMS, WOULD VIOLATE ATLANTIC ENVIRONMENTAL SYSTEMS' COPYRIGHTS.

MOPS PUMP STATION SCHEDULE

MOPS SERIES		ITEM DESCRIPTION		
INITIAL DESIGN FLOW (G.P.M.)	320		100 YEAR FLOOD ELEVATION	7.00'
INITIAL DESIGN HEAD (T.D.H.)	69		25 YEAR FLOOD ELEVATION	6.50'
SECONDARY DESIGN FLOW (G.P.M.)	480	A	GRADE ELEVATION	6.50'
SECONDARY DESIGN HEAD (T.D.H.)	57	B	TOP ELEVATION OF WET WELL	6.50'
RATED PERFORMANCE SPEED	1750 RPM	C	BOTTOM ELEVATION OF WET WELL	-13.50'
RATED MOTOR HORSEPOWER	13.0	D	ALL PUMPS OFF ELEVATION	-11.50'
SUBMERSIBLE PUMP TYPE (P-1.P-2)	NON-CLOG	E	LEAD PUMP ON ELEVATION	-7.50'
PUMP MODEL NUMBER	MOPS	F	LAG PUMP ON ELEVATION	-7.06'
SERVICE ENTRANCE VOLTAGE	230	G	HIGH ALARM ELEVATION	-6.50'
SERVICE ENTRANCE PHASE	3	H	INSIDE DIAMETER OF WET-WELL	72"
CONTROL CENTER FULL LOAD AMPS	133	I	OUTSIDE DIAMETER OF ANTI-FLOATATION RING	96"
NEMA 3R PAINTED STEEL DISCONNECT SWITCH, RATED AMPS	200	J	MINIMUM CUBIC FEET OF CONCRETE BALLAST (CU YDS)	281/(11)
WET WELL SCOURER SYSTEM	N/A	K	INVERT PIPE DIAMETER	8"
REMOTE STATION MONITOR (TELEMETRY)	W/ SA	L	FORCE MAIN DIAMETER	6"
ON-SITE GENERATOR SYSTEM	AES 150	M	PRIMARY INVERT ELEVATION	-5.77'
		N	SECONDARY INVERT ELEVATION	N/A

MOPS EQUIPMENT IDENTIFICATION	QTY.	MODEL DESIGNATION
MOPS PUMP STATION	1	A26-72240-B-13.0
MOPS VALVE BOX ASSEMBLY (VBA)	1	VBA-26
MOPS ODOR/GAS SCRUBBER (OGS)	1	OGS-B
MOPS R.P.Z. ASSEMBLY	1	75
MOPS CONTROL CENTER	1	PSC-221-13.0
MOPS DISCONNECT SWITCH	1	FDS-200-1-2-PS
MOPS CONTROL CENTER MOUNTING ASSEMBLY	1	CCMA-22GA
MOPS WET WELL SCOURER SYSTEM	0	N/A
MOPS REMOTE STATION MONITOR	1	PROVIDED WITH SERVICE AGREEMENT
1st YEAR SERVICE/MAINTENANCE CONTRACT	1	LEVEL 2 WITH REMOTE MONITOR
MOPS ON-SITE GENERATOR SYSTEM	1	AES 150
MOPS FIELD SERVICE WORK	1	CONTROL INSTALLATION & START-UP

MOPS PUMP STATION COMPLIANCE NOTES

THIS PUMP STATION DESIGN COMPLIES WITH THE FOLLOWING REQUIRED STANDARDS:

- STATE OF FLORIDA ENVIRONMENTAL PROTECTION STANDARDS
- FLORIDA ADMINISTRATIVE CODE (F.A.C.): 62-640.400- COLLECTION AND TRANSMISSION SYSTEMS
- NATIONAL ELECTRIC CODE (NEC) CLASS 1, DIVISION 1, GROUP D- HAZARDOUS LOCATIONS
- UNDERWRITER'S LABORATORIES (U.L.) 508A-MOTOR CONTROL CENTERS AND U.L. 698A-INSTRINSICALL SAFE CONTROL CENTERS
- RECOMMENDED STANDARDS FOR WASTEWATER FACILITIES (1997 EDITION).

1. PUMPS ARE RATED BY FACTORY MUTUAL FOR CLASS 1, DIVISION 1, GROUP D ATMOSPHERES AS REQUIRED BY NEC.
2. THE CONTROL CENTER INCORPORATES INTRINSICALLY SAFE RELAYS AND IS LISTED TO U:698A INTRINSICALLY SAFE FOR CLASS 1, DIVISION 1 ATMOSPHERES.
3. THE CONDUIT PROVIDED, ALONG WITH CONDUIT GAS-SEAL-OFFS, ARE RATED FOR CLASS 1, DIVISION 1 LOCATIONS.
4. THE WASTEWATER PUMPS AND THE CONTROL CENTER INCORPORATE A MECHANICAL SEAL FAILURE DETECTION AND NOTIFICATION SYSTEM.
5. THE CONTROL CENTER INCLUDES EITHER A REMOTE TELEMETRY UNIT (RTU) OR A SELF-CHARGING, BACK-UP ALARM SYSTEM TO OPERATE ON POWER FAILURE.
6. THE PUMP STATION INCORPORATES AN ODORLESS DESIGN WITH A SCRUBBER SYSTEM TO CONTROL TOXIC GASES AND ODORS FOR COMPLIANCE TO F.A.C. 62-604.400.
7. THE BOTTOM OF THE TOP RIM ELEVATION OF PUMP STATION MUST BE LOCATED AT A HIGHER ELEVATION THAN THE 25 YEAR FLOOD ELEVATION. THE LISTED 25 YEAR FLOOD ELEVATION PROVIDED BY SITE CIVIL ENGINEER.
8. THE BOTTOM ELEVATION OF THE MOPS CONTROL CENTER MUST BE LOCATED AT A HIGHER ELEVATION THAN THE 100 YEAR FLOOD ELEVATION. THE LISTED 100 YEAR FLOOD ELEVATION PROVIDED BY THE SITE CIVIL ENGINEER.

MOPS ENGINEERING NOTES

AA. THE HORSEPOWER SHOWN ON THE SCHEDULE IS A MINIMUM HORSEPOWER REQUIREMENT BASED ON THE STATION'S DESIGN CRITERIA AND THE REQUIRE TORQUE. (LOWER RATED HORSEPOWER EQUIPMENT WILL NOT BE ACCEPTABLE.)
BB. THESE ITEMS ARE NOT SUPPLIED BY A.E.S. WITH THE MOPS STATION.
CC. INVERT ELEVATIONS BASED ON INSIDE BOTTOM OF PIPE.
DD. THE MOPS CONTROL ASSEMBLY CONSISTS OF THE FOLLOWING: CONTROL CENTER DISCONNECT SWITCH, MOUNTING ASSEMBLY, ELECTRICAL CONDUITS, AND SEAL-OFF. THESE ITEMS MUST BE SUPPLIED AND INSTALLED BY THE MOPS PUMP STATION MANUFACTURER TO VALIDATE MOPS WARRANTY PROGRAM.

THE MOPS WASTEWATER PUMP STATION DESIGN AND EQUIPMENT SHOWN ON THIS DRAWING HAS BEEN REVIEWED, PERMITTED, AND CERTIFIED AS COMPLYING WITH ALL THE STATE OF FLORIDA D.E.P. AND LOCAL REQUIREMENTS. ANY SUBSTITUTION FROM THIS DESIGN MAY REQUIRE NEW PERMITS, APPLICATION FEES, AND ENGINEERING SERVICES FOR RE-CERTIFICATION AND DESIGN REVIEW.

P.E. CERTIFICATION:

Bonnie S. McLeod, P.E. License # 70797
V.P. of Engineering
Atlantic Environmental Systems, Inc., C A # 26398
2244 4th Ave. North, Lake Worth, Florida 33461
Ph: 561-547-8080 / Fax: 561-547-3999

PRIVATE PUMP STATION

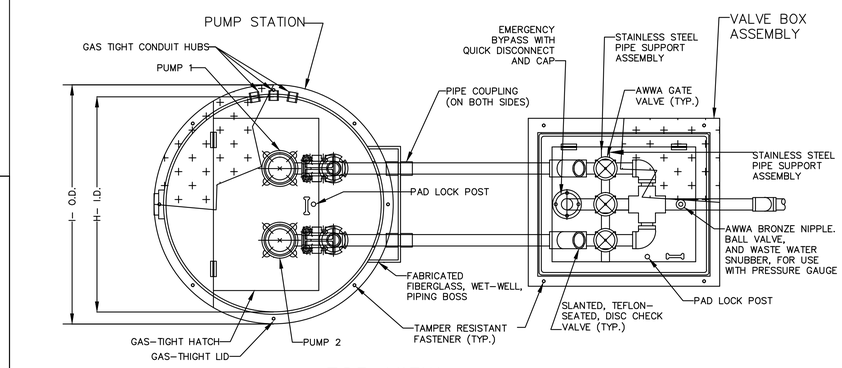

TOP VIEW N.T.S.

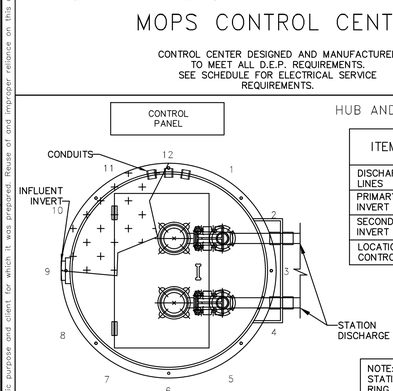

HUB AND INVERT LOCATION

ITEMS	CLOCK POSITION
DISCHARGE LINES	3:00
PRIMARY INVERT	7:00
SECONDARY INVERT	N/A
LOCATION OF CONTROL PANEL	9:00

SCHEMATIC BASED ON THE STATION'S DISCHARGE BEING LOCATED AT THE #3 CLOCK POSITION. SEE SCHEDULE FOR LOCATION OF INVERTS AND CONTROL PANEL. LOCATIONS SUBJECT TO CHANGE.

NOTE: BACKFILL AROUND LIFT STATION FROM ANTI-FLOATATION RING UP TO FINISHED GRADE SHALL BE COMMON FILL COMPACTED IN 12-INCH MAX. LIFTS TO 98% DENSITY PER AASHTO T-180. CONTRACTOR SHALL EXERCISE CARE NOT TO DAMAGE WETWELL DURING COMPACTION.

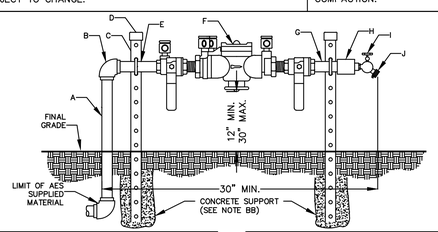

MATERIALS		
ITEM	QTY	DESCRIPTION
A	1	3/4" x 24" STAINLESS STEEL NIPPLE
B	2	3/4" x 1" STAINLESS STEEL 90o ELBOW
C	2	1" x 1" x 40" SS SUPPORT BRACKET
D	2	SUPPORT BRACKET CAPS P/N 789
E	2	3/4" STAINLESS STEEL PIPE BOLTS

MATERIALS		
ITEM	QTY	DESCRIPTION
F	1	3/4" APPROVED BACKFLOW PREVENTER
G	1	3/4" x 4" STAINLESS STEEL NIPPLE
H	1	3/4" x 3/4" STAINLESS STEEL COUPLING
I	1	3/4" BRONZE HOSE BIBB
J	1	3/4" VACUUM BREAKER

DETAIL B

R.P.Z. BACKFLOW PREVENTER ASSEMBLY DETAIL

U.S.C. AND A.S.S.E. APPROVED N.T.S.

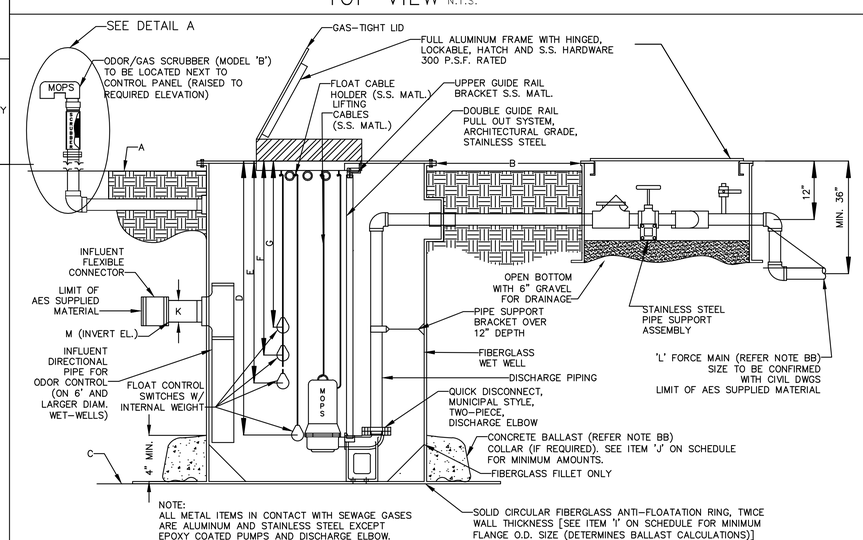

SECTION VIEW N.T.S.

REVISION	DATE
--	--/--/--
--	--/--/--
--	--/--/--
--	--/--/--

REVISIONS

No.	REVISIONS	DATE	BY

Project: SHERIDAN STATION
KIMLEY-HORN AND ASSOCIATES
600 N PINE ISLAND RD., STE 450, PLANTATION, FL 33324

Prepared For:

AES Project No: 789
Date: 11/10/14

Page No. LS-1

Kimley»Horn
600 NORTH PINE ISLAND ROAD, SUITE 450, PLANTATION, FL 33324
PHONE: 954-535-5100 FAX: 954-739-2247
WWW.KIMLEY-HORN.COM CA 00000696

LICENSED PROFESSIONAL
CHRISTOPHER THOMAS FALCE, P.E.
73908

KHA PROJECT 043105002
DATE 1/13/2015
SCALE AS SHOWN
DESIGNED BY SE
DRAWN BY SE
CHECKED BY CF
DATE:

PUMP STATION DETAILS

SHERIDAN STATION
PREPARED FOR
RAM DEVELOPMENT COMPANY, INC.

SHEET NUMBER
C-710

Always call 811 two full business days before you dig
Sunshine811.com

Plotted By:Ebrahimi, Sina Sheet Set:RAM SHERIDAN STATION Layout:C-710 PUMP STATION DETAILS January 15, 2015 01:15:51pm K:\FTL_Civil\043 Jobs\043105002-RAM Sheridan Stationside Multi-Family\CADD\Plan Sheets\C-710 PUMP STATION DETAILS.dwg
This document, together with the concepts and designs presented herein, as an instrument of service, is intended only for the specific purpose and client for which it was prepared. Reuse of and improper reliance on this document without written authorization and adaptation by Kimley-Horn and Associates, Inc. shall be without liability to Kimley-Horn and Associates, Inc.

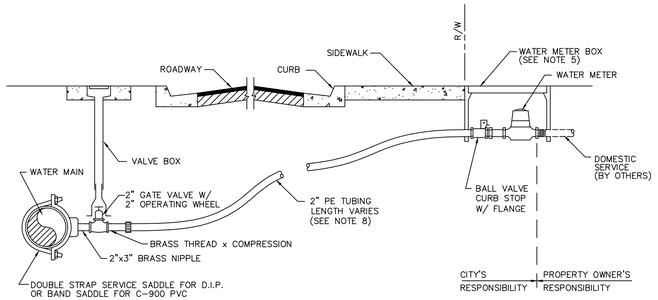

NOTES:

1. SUCCESSIVE TAPS INTO THE WATER MAIN SHALL BE SPACED NOT LESS THAN 18" ON CENTER.
2. SERVICE CONNECTIONS RUN FROM THE WATER MAIN TO THE METER AND INCLUDE THE SERVICE CLAMP, THE CORPORATION STOP OR GATE VALVE (DEPENDING ON METER SIZE), PIPING, THE CURB STOP AND ALL NECESSARY FITTINGS.
3. SERVICE CONNECTION PIPES AND FITTINGS CROSSING UNDER PAVEMENT SHALL BE A MINIMUM OF 2" IN DIAMTER.
4. THE WATER METER, METER BOX AND COVER BY THE CITY OF HOLLYWOOD.
5. ELEVATION OF TOP OF WATER METER BOX SHALL BE SET AT THE SAME ELEVATION AS PROPOSED GRADE AT BACK OF SIDEWALK AND THE METER DIAL SHALL BE MAX. 6" BELOW METER COVER.
6. EXISTING SERVICE CONNECTIONS TO BE DISCONNECTED SHALL BE REMOVED AND PLUGGED AS REQUIRED.
7. DETAIL SHALL BE SAME FOR 1 1/2" SERVICE AND METER
8. PE TUBING (POLYETHYLENE) SHALL BE IN ACCORDANCE WITH AWWA STANDARD C901.

TYPICAL SERVICE CONNECTION
(FOR P.E ONLY)

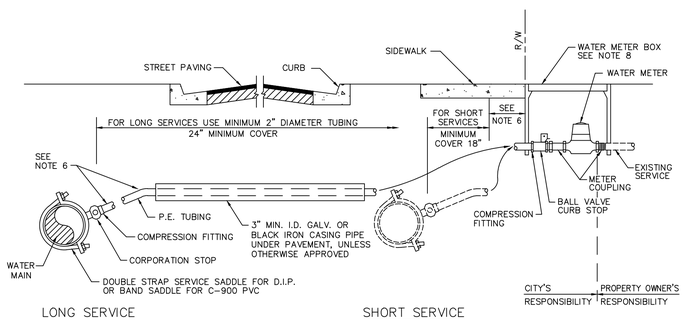

LONG SERVICE

SHORT SERVICE

NOTES:

1. SUCCESSIVE TAPS INTO THE WATER MAIN SHALL BE SPACED NOT LESS THAN 18" ON CENTER.
2. P.E. TUBING SHALL BE IN ACCORDANCE WITH AWWA STANDARD C901, "POLYETHYLENE (P.E.) PRESSURE PIPE, TUBING, 1/2" THROUGH 3" FOR WATER".
3. SERVICE PIPE SHALL BE THE SAME SIZE AS THE WATER METER EXCEPT THAT NO SERVICE PIPE SHALL BE SMALLER THAN 1", AND PIPE CROSSING UNDER PAVEMENT MUST BE 2" MINIMUM.
4. ALL CASING PIPE SHALL EXTEND A MINIMUM OF 2' BEYOND THE EDGE OF PAVED STREETS.
5. APPROVED TYPE COPPER TUBING MAY BE USED IN PLACE OF PLASTIC.
6. FOR 1" SERVICE LINES THE MINIMUM RADIUS SHALL BE 14". FOR 2" SERVICE LINES THE MINIMUM RADIUS SHALL BE 21".
7. THE WATER METER, METER BOX AND COVER BY THE CITY OF HOLLYWOOD.
8. ELEVATION OF TOP OF WATER METER BOX SHALL BE SET AT THE SAME ELEVATION AS PROPOSED GRADE AT BACK OF SIDEWALK AND THE METER DIAL SHALL BE MAX. 6" BELOW METER COVER.

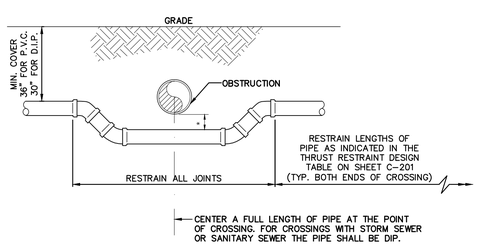

* REFER TO WATER AND SEWER SEPARATION NOTES PER D.E.P. REQUIREMENTS

W-4: SPECIAL UTILITY CROSSING WITH FITTINGS
N.T.S.

TESTING AND DISINFECTION

1. NO CONNECTIONS TO THE EXISTING LINES SHALL BE MADE UNTIL THE PRESSURE AND BACTERIOLOGICAL TESTS HAVE BEEN PERFORMED ON THE PROPOSED WATER MAINS AND THE SYSTEM IS ACCEPTABLE TO THE CITY OF HOLLYWOOD AND BROWARD COUNTY HEALTH DEPARTMENT.
2. THE PRESSURE TEST SHALL BE FOR 2 HOURS AT 150 PSI AND IN ACCORDANCE WITH ANSI/AWWA STANDARD C600-05. PRESSURE TEST SHALL BE WITNESSED BY THE CITY OF HOLLYWOOD. THE ALLOWABLE LEAKAGE SHALL BE LESS THAN THE NUMBER OF GALLONS PER HOUR AS DETERMINED BY THE FORMULA:

$$L = \frac{S\,D\sqrt{P}}{148{,}000}$$

L = THE ALLOWABLE LEAKAGE IN GALLONS PER HOUR.
S = THE LENGTH OF PIPE BEING TESTED.
D = THE NOMINAL DIAMETER OF THE PIPE BEING TESTED.
P = THE AVERAGE TEST PRESSURE IN POUNDS PER SQUARE INCH.

3. THE COMPLETE LENGTH OF THE PROPOSED WATER MAIN SHALL BE TESTED, IN LENGTHS NOT TO EXCEED 2,000 FEET PER TEST.
4. PROPOSED WATER MAINS SHALL BE DISINFECTED IN ACCORDANCE WITH ANSI/AWWA STANDARD C651-05 AND BACTERIOLOGICALLY TESTED FOR TWO CONSECUTIVE DAYS IN ACCORDANCE WITH SPECIFICATION SECTION 15995, "PIPELINE TESTING AND DISINFECTION".

W-15: TESTING AND DISINFECTION

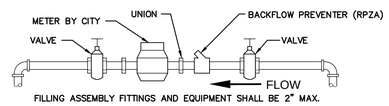

DETAIL 'A'

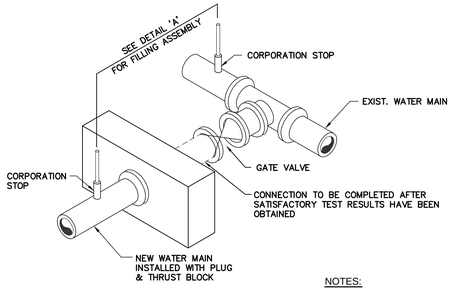

METHOD "A"

NOTES:

REMOVE TEMPORARY CONNECTION AT CORPORATION STOP ON NEW MAIN AFTER FILLING & FLUSHING HAS BEEN COMPLETED.

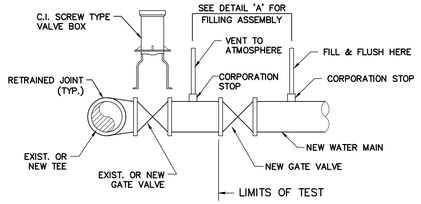

METHOD "B"

W-16: FILLING AND FLUSHING DETAIL
N.T.S.

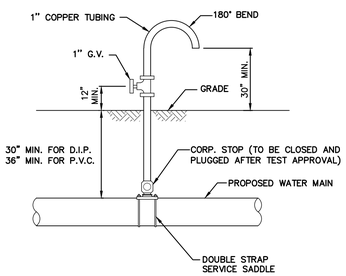

NOTES:

SAMPLING POINT SHALL NOT BE REMOVED UNTIL APPROVAL IS OBTAINED FROM BROWARD COUNTY HEALTH DEPARTMENT.

W-17: SAMPLING POINT DETAIL
N.T.S.

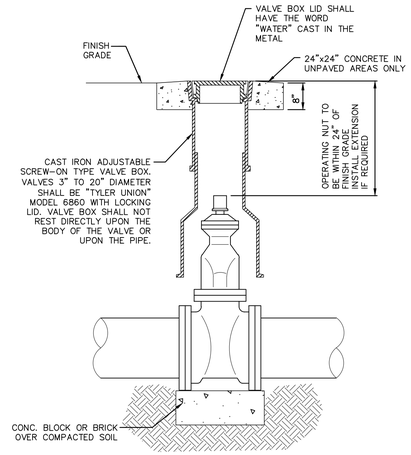

W-5: TYPICAL GATE VALVE AND VALVE BOX SETTING
N.T.S.

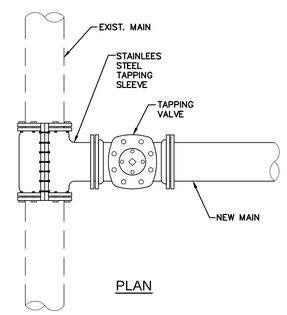

PLAN

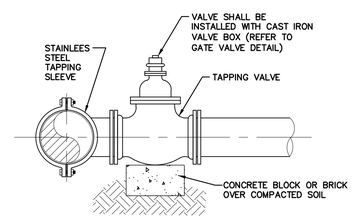

ELEVATION

NOTES:

1. NOTIFY THE CITY OF HOLLYWOOD 48 HOURS IN ADVANCE OF PROPOSED TAP.
2. TAPPING MUST BE DONE IN THE PRESENCE OF AN AUTHORIZED CITY REPRESENTATIVE.
3. TEMPORARY THRUST BLOCKS TO BE INSTALLED AND REMAIN IN PLACE DURING TAPPING OPERATIONS.

W-6: TYPICAL TAPPING SLEEVE AND VALVE
N.T.S.

SEPARATION REQUIREMENTS OF F.D.E.P. / F.D.N.R.P.

1. SANITARY SEWERS AND FORCE MAINS SHOULD CROSS UNDER WATER MAINS WHENEVER POSSIBLE. SANITARY SEWERS AND FORCE MAINS CROSSING WATER MAINS SHALL BE LAID TO PROVIDE A MINIMUM COVER OF THE LOWER PIPE WHENEVER POSSIBLE.
2. WHERE SANITARY SEWERS AND FORCE MAINS MUST CROSS A WATER MAIN WITH LESS THAN 18 INCHES VERTICAL DISTANCE, BOTH THE SEWER AND THE WATER MAIN SHALL BE CONSTRUCTED OF DUCTILE IRON PIPE (DIP) AT THE CROSSING. SUFFICIENT LENGTHS OF DIP MUST BE USED TO PROVIDE A MINIMUM SEPARATION OF 10 FEET BETWEEN ANY TWO JOINTS. ALL JOINTS ON THE WATER MAIN WITHIN 20 FEET OF THE CROSSING MUST BE MECHANICALLY RESTRAINED. A MINIMUM VERTICAL CLEARANCE OF 6 INCHES MUST BE MAINTAINED AT ALL CROSSINGS.
3. ALL CROSSINGS SHALL BE ARRANGED SO THAT THE SEWER PIPE JOINTS AND THE WATER MAIN PIPE JOINTS ARE EQUIDISTANT FROM THE POINT OF CROSSING (PIPES CENTERED ON THE CROSSING).
4. WHERE A NEW PIPE CONFLICTS WITH AN EXISTING PIPE WITH LESS THAN 18 INCHES VERTICAL CLEARANCE, THE NEW PIPE SHALL BE ARRANGED TO MEET THE CROSSING REQUIREMENTS ABOVE.
5. A MINIMUM 10 FOOT HORIZONTALSEPARATION SHALL BE MAINTAINED BETWEEN ANY TYPE OF SEWER AND WATER MAIN PARALLEL INSTALLATIONS WHENEVER POSSIBLE.
6. IN CASES WHERE IT IS NOT POSSIBLE TO MAINTAIN A 10 FOOT HORIZONTAL SEPARATION, THE WATER MAIN MUST BE LAID IN A SEPARATE TRENCH OR ON AN UNDISTURBED EARTH SHELF LOCATED ON ONE SIDE OF THE SEWER OR FORCE MAIN AT SUCH AN ELEVATION THAT THE BOTTOM OF THE WATER MAIN IS AT LEAST 18 INCHES ABOVE THE TOP OF THE SEWER.
7. WHERE IT IS NOT POSSIBLE TO MAINTAIN A VERTICAL DISTANCE OF 18 INCHES IN PARALLEL INSTALLATIONS, THE WATER MAIN SHALL BE CONSTRUCTED OF DIP AND THE SANITARY SEWER OR FORCE MAIN SHALL BE CONSTRUCTED OF DIP WITH A MINIMUM VERTICAL DISTANCE OF 6 INCHES. THE WATER MAIN SHOULD ALWAYS BE ABOVE THE SEWER. JOINTS ON THE WATER MAIN SHALL BE LOCATED AS FAR APART AS POSSIBLE FROM JOINTS ON THE SEWER OR FORCE MAIN (STAGGERED JOINTS).
8. ALL DIP SHALL BE CLASS 50 OR HIGHER. ADEQUATE PROTECTIVE MEASURES AGAINST CORROSION SHALL BE USED AS DETERMINED BY THE DESIGN.

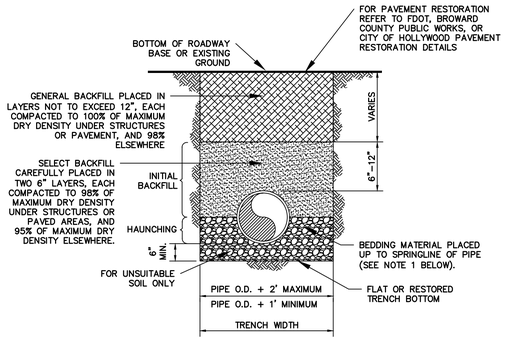

G-3: PVC PIPE LAYING CONDITION
TYPICAL SECTION
N.T.S.

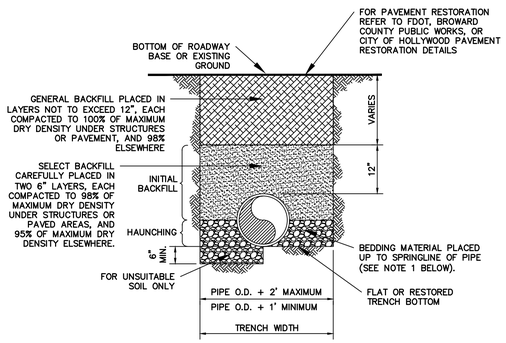

G-2: DIP PIPE LAYING CONDITION
TYPICAL SECTION
N.T.S.

NOTES:

1. WHEN PIPE INSTALLATION IS ABOVE THE GROUND WATER TABLE ELEVATION, OR WHENEVER BEDDING COPPER PIPE UNDER ANY CONDITION, BEDDING MATERIAL SHALL BE CLEAN SANDY SOIL IF AVAILABLE WITHIN THE LIMITS OF CONSTRUCTION. IMPORTED BEDDING SHALL BE WELL GRADED CRUSHED STONE (OR DRAINFIELD LIMEROCK). CRUSHED STONE SHALL CONSIST OF HARD, DURABLE, SUB-ANGULAR PARTICLES OF PROPER SIZE AND GRADATION, AND SHALL BE FREE FROM ORGANIC MATERIAL, WOOD, TRASH, SAND, LOAM, CLAY, EXCESS FINES, AND OTHER DELETERIOUS MATERIALS.
2. ALL BEDDING MATERIAL SHALL BE COMPACTED TO 95% OF MAXIMUM DENSITY BEFORE ANY PIPE IS LAID. FOR ADDITIONAL MATERIAL SPECIFICATIONS REFER TO SPECIFICATION SECTION 02222, "EXCAVATION AND BACKFILL FOR UTILITIES".
3. DENSITY TESTING SHALL BE IN ACCORDANCE WITH AASHTO T-180 AND ASTM D-3017.

Always call 811 two full business days before you dig
Sunshine811.com

No.	REVISIONS	DATE	BY

Kimley»Horn
600 NORTH PINE ISLAND ROAD, SUITE 450, PLANTATION, FL 33324
PHONE: 954-535-5100 FAX: 954-739-2247
WWW.KIMLEY-HORN.COM CA 00000696

LICENSED PROFESSIONAL
CHRISTOPHER THOMAS FALCE, P.E.
73908
DATE:

KHA PROJECT 043105002
DATE 1/13/2015
SCALE AS SHOWN
DESIGNED BY SE
DRAWN BY SE
CHECKED BY CF

WATER AND SEWER DETAILS

SHERIDAN STATION
PREPARED FOR
RAM DEVELOPMENT COMPANY, INC.

SHEET NUMBER
C-711

Plotted By:Ebrahimi, Sina Sheet Set:RAM SHERIDAN STATION Layout:C-711 WATER AND SEWER DETAILS January 15, 2015 01:15:58pm K:\FTL_Civil\043 Jobs\043105002-RAM Sheridan Stationside Multi-Family\CADD\Plan Sheets\C-714 WATER AND SEWER DETAILS.dwg
This document, together with the concepts and designs presented herein, as an instrument of service, is intended only for the specific purpose and client for which it was prepared. Reuse of and improper reliance on this document without written authorization and adaptation by Kimley-Horn and Associates, Inc. shall be without liability to Kimley-Horn and Associates, Inc.

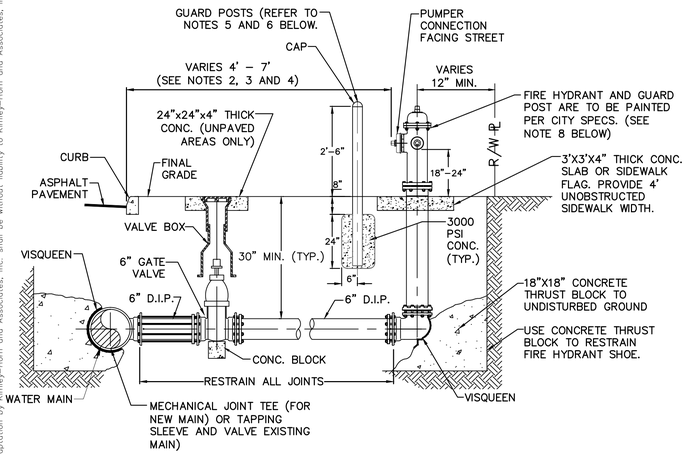

ELEVATION

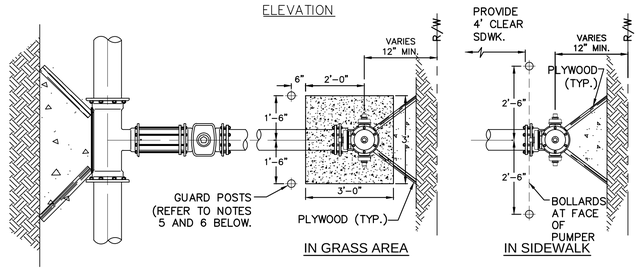

IN GRASS AREA

IN SIDEWALK

PLAN VIEW

W-13: TYPICAL FIRE HYDRANT INSTALLATION

N.T.S.

NOTES:

1. IN ALL CASES, PROVIDE 4' UNOBSTRUCTED SIDEWALK CLEAR OF THE FIRE HYDRANT AND BOLLARDS.
2. FIRE HYDRANTS SHALL BE LOCATED BETWEEN 4' AND 7' FROM THE FACE OF CURB.
3. FIRE HYDRANTS SHALL NOT BE LOCATED WITHIN A RADIUS OR WITHIN FDOT CLEAR DRIVING ZONE.
4. WITHIN FDOT R/W, WHERE SPACE IS RESTRICTED THE FIRE HYDRANT MAY BE LOCATED 2' FROM THE FACE OF THE CURB AS LONG AS THERE IS A MINIMUM 4' UNOBSTRUCTED SIDEWALK BEHIND THE HYDRANT, AND THE HYDRANT BASE IS 4" OR LESS FROM GRADE IN ACCORDANCE WITH F.D.O.T. INDEX 700.
5. GUARD POSTS SHALL NOT BE ALLOWED WITHIN FDOT R/W.
6. OTHER THAN FDOT R/W, GUARD POSTS SHALL BE INSTALLED AS REQUIRED FOR SAFETY OR AS APPROVED BY THE DEPT. OF PUBLIC UTILITIES. IN SIDEWALK, LOCATE GUARD POSTS AT THE FACE OF THE PUMPER AND 2'-6' LEFT/RIGHT OF ℄ OF THE FIRE HYDRANT.EXTRA POSTS MAY BE REQUIRED IN INDUSTRIAL AND CONGESTED TRAFFIC AREAS. (4 POSTS MAX.)
7. FIRE HYDRANT CONCRETE SLAB AND CONCRETE GUARD POST FOOTINGS SHALL BE DIFFERENT POURS.

THE FIRE HYDRANT BONNET, OPERATING NUT, HOLD-DOWN NUT, PUMPER CAP AND HOSE CAPS SHALL BE PAINTED GREEN, AND THE HYDRANT UPPER BARREL SHALL BE PAINTED SILVER IN ACCORDANCE WITH CITY SPECIFICATIONS.

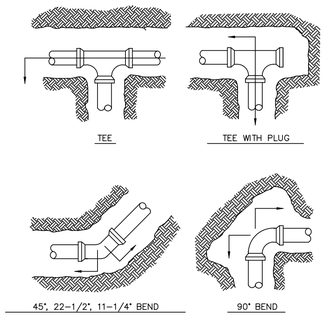

RESTRAINED JOINTS

	PIPE SIZE				
FITTING	4"	6"	8"	10"	12"
TEE	51	72	91	110	135
11-1/4°	4	5	6	7	8
22-1/2°	8	10	13	14	17
45° BEND	17	22	26	30	35
90° BEND	42	53	63	72	85
DEAD END	76	97	117	136	162

NOTES:

1. LENGTH SHOWN IN THE TABLE TO BE RESTRAINED IN THE DIRECTION OF THE ARROWS, FROM CENTER OF FITTINGS.
2. RESTRAINED LENGTHS TABULATED ARE BASED ON THE FOLLOWING CONDITIONS:
   A. LAYING CONDITION: TYPE 3
   B. SOIL DESIGNATION: SAND/SILT
   C. DEPTH OF COVER: 3 FEET
   D. DESIGN PRESSURE: 150 PSI
   E. SAFETY FACTOR: 1.5
   F. 18' SPAN BETWEEN THE FIRST TWO UNRESTRAINED JOINTS ON EITHER SIDE OF THE TEE (9' EACH WAY).
3. USE RESTRAINED JOINTS FOR FITTINGS AND MECHANICAL JOINT PIPE.

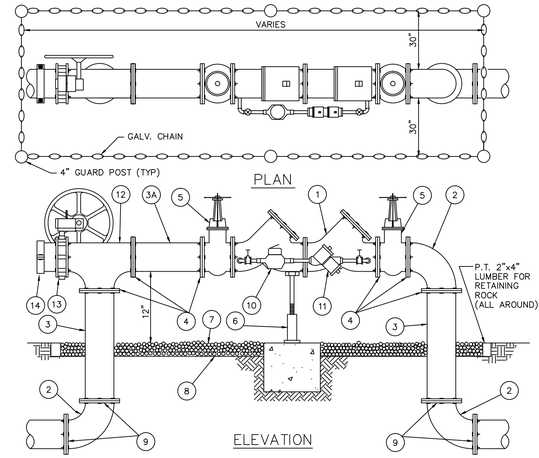

FIRE PROTECTION SYSTEM APPLICATIONS

MATERIALS					
ITEM	QUANT.	DESCRIPTION	ITEM	QUANT.	DESCRIPTION
1	1	4",6",8" VALVE,DOUBLE CHECK	8	0	PLASTIC LINER/WEED STOP (5 MILS)
2	4	4",6",8" BEND-90°	9	4	RESTRAINED JOINTS
3	2	4",6",8" D.I.P. SPOOL PIECE	10	1	LOW FLOW METER
3A	1	4",6",8" D.I.P. SPOOL PIECE(24" LONG)	11	1	VALVE, BYPASS DOUBLE CHECK
4	5	4",6",8" FLANGE, D.I.P.	12	1	4",6",8" TEE
5	2	4",6",8" VALVE, GATE	13	1	4" VALVE, BUTTERFLY (SUPERVISED
6	1	SCREW JACK/ANCHORED			CLOSED) AND CHAINED & LOCKED
7	0	PEA GRAVEL	14	1	4" CAP

NOTES:

1. FIELD ADJUST AND CUT ITEM 3 TO THE PROPER LENGTH.
2. ALL PIPING SHALL BE D.I.P. CL 50/52 AS APPLICABLE TO MINIMUM STANDARDS.
3. ALL LOW FLOW METER PIPING SHALL BE BRASS OR COPPER.
4. PROTECTIVE 4" GALV. GUARD POSTS SHALL BE SPACED EVENLY APART AS SHOWN ABOVE OR IN ACCORDANCE WITH INSPECTOR'S DIRECTIONS. CHAIN SHALL BE LOOPED THROUGH EYELETS CAST IN CONCRETE TOP.
5. USE 45° BENDS WHEN WORKING AREA IS NOT LIMITED.

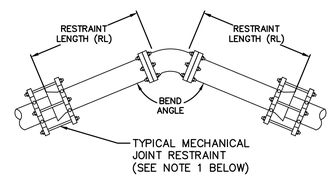

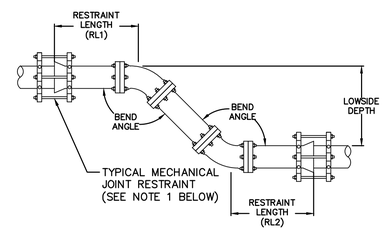

HORIZONTAL BENDS			
PIPE DIA. (INCHES)	BEND ANGLE (DEGREES)	RESTRAINT LENGTH (RL) (FT)	
		PVC	*DIP
16	11 1/4	5	6
	22 1/2	10	11
	45	19	22
	90	46	52
8	11 1/4	3	3
	22 1/2	6	6
	45	11	13
	90	27	30
6	11 1/4	2	3
	22 1/2	4	5
	45	9	10
	90	20	23
4	11 1/4	2	2
	22 1/2	3	4
	45	6	7
	90	15	17

VERTICAL OFFSETS						
			PVC		*DIP	
PIPE DIA. (INCHES)	BEND ANGLE (DEGREES)	LOWSIDE DEPTH (FT)	RESTRAINT LENGTH (RL1) (FT)	RESTRAINT LENGTH (RL2) (FT)	RESTRAINT LENGTH (RL1) (FT)	RESTRAINT LENGTH (RL2) (FT)
16	45	4	55	15	80	17
		5	55	13	80	17
		6	55	11	80	12
		7	55	9	80	11
8	45	4	30	9	45	10
		5	30	7	45	8
		6	30	6	45	7
		7	30	5	45	6
6	45	4	23	7	34	8
		5	23	6	34	6
		6	23	5	34	5
		7	23	4	34	5
4	45	4	17	5	24	6
		5	17	4	24	5
		6	17	4	24	4
		7	17	3	24	3

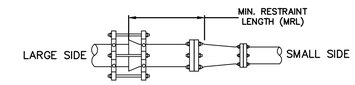

REDUCERS			
LARGE SIDE	SMALL SIDE	MIN. LENGTH TO RESTRAIN ON LARGE SIDE (FT)	
		PVC	*DIP
8"	4"	52	77
6"	4"	29	42
4"	3"	13	19

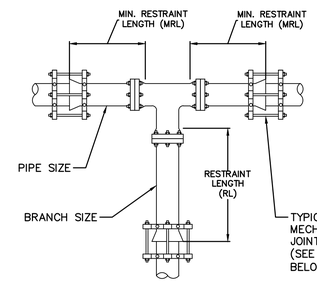

TEES AND TAPPING SLEEVES				
RUN DIA. (INCHES)	BRANCH DIA. (INCHES)	MIN. RESTRAINED LENGTH PROVIDED ALONG RUN (FT)	MIN. LENGTH TO RESTRAIN ALONG BRANCH (FT)	
			PVC	*DIP
16"	16"	20	20	29
8"	8"	20	1	1
8"	6"	20	1	1
8"	4"	20	1	1
6"	6"	20	1	1
4"	4"	20	1	1

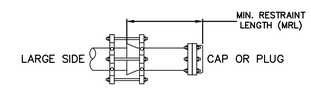

DEAD ENDS		
PIPE DIA. (INCHES)	MIN. RESTRAINED LENGTH (FT)	
	PVC	*DIP
16"	131	193
8"	72	107
6"	55	82
4"	39	58

*ALL DIP JOINT-RESTRAINT CALCULATIONS ASSUME THE PIPE WILL BE WRAPPED IN POLYETHYLENE ENCASEMENT.

DESIGN PARAMETERS

PIPE MATERIAL: P.V.C. DEPTH OF BURY: 3'

SOIL TYPE: SAND/SILT (SM) TRENCH TYPE: 4

TEST PRESSURE: 150psi SAFETY FACTOR: 1.5

NOTE:

THRUST RESTRAINTS FOR D.I. FITTINGS AND P.V.C. PIPE SHALL BE SIMILAR TO MEGALUG MANUFACTURED BY EBAA IRON, INC., OR APPROVED EQUAL.

THRUST RESTRAINT DESIGN TABLE FOR PVC AND DIP PIPE

N.T.S.

Always call 811 two full business days before you dig

Sunshine811.com

No.	REVISIONS	DATE	BY

Kimley»Horn
600 NORTH PINE ISLAND ROAD, SUITE 450, PLANTATION, FL 33324
PHONE: 954-535-5100 FAX: 954-739-2247
WWW.KIMLEY-HORN.COM CA 00000696

LICENSED PROFESSIONAL
CHRISTOPHER THOMAS FALCE, P.E.
73908
DATE:

KHA PROJECT 043105002
DATE 1/13/2015
SCALE AS SHOWN
DESIGNED BY SE
DRAWN BY SE
CHECKED BY CF

WATER AND SEWER DETAILS

SHERIDAN STATION
PREPARED FOR
RAM DEVELOPMENT COMPANY, INC.

SHEET NUMBER
C-712

Plotted By:Ebrahimi, Sina Sheet Set:RAM SHERIDAN STATION Layout:C-712 WATER AND SEWER DETAILS January 15, 2015 01:16:04pm K:\FTL_Civil\043 jobs\043105002-RAM SHERIDAN STATION\Civil\Plan Sheets\C-714 WATER AND SEWER DETAILS.dwg
This document, together with the concepts and designs presented herein, as an instrument of service, is intended only for the specific purpose and client for which it was prepared. Reuse of and improper reliance on this document without written authorization and adaptation by Kimley-Horn and Associates, Inc. shall be without liability to Kimley-Horn and Associates, Inc.

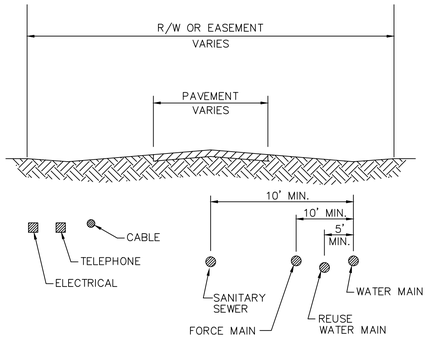

DATE: 3/01/94	CITY OF HOLLYWOOD – UTILITIES DEPARTMENT STANDARD DETAIL	REVISED:
DRAWN: EAM	TYPICAL RIGHT-OF-WAY/EASEMENT	DRAWING NO.
APPROVED:		S-1

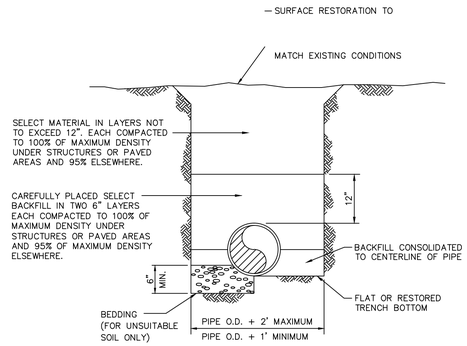

W=TRENCH WIDTH D=DIAMETER

NOTES:

1. BEDDING MATERIAL WHEN NECESSARY, SHALL BE CLEAN SANDY SOIL WHENEVER AVAILABLE WITHIN THE LIMITS OF CONSTRUCTION. IMPORTED BEDDING SHALL BE WELL GRADED 3/4" MAX. SIZED CRUSHED LIMEROCK. ALL BEDDING MATERIAL SHALL BE COMPACTED TO 95% OF MAXIMUM DENSITY BEFORE ANY PIPE IS LAID.
2. DENSITY TESTING SHALL BE IN ACCORDANCE WITH AASHTO T-180 AND ASTM D-3017.

DATE: 3/01/94	CITY OF HOLLYWOOD – UTILITIES DEPARTMENT STANDARD DETAIL	REVISED:
DRAWN: EAM	PIPE LAYING CONDITION TYPICAL SECTION (D.I.P.)	DRAWING NO.
APPROVED:		S-2

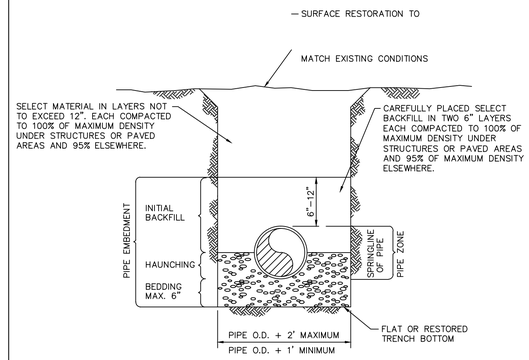

NOTES:

1. BEDDING AND HAUNCHING SHALL BE WELL GRADED 3/4" MAX. SIZE CRUSHED LIMEROCK
2. DENSITY TESTING SHALL BE IN ACCORDANCE WITH AASHTO T-180 AND ASTM D-3017.

DATE: 3/01/94	CITY OF HOLLYWOOD – UTILITIES DEPARTMENT STANDARD DETAIL	REVISED:
DRAWN: EAM	PVC PIPE LAYING CONDITION TYPICAL SECTION	DRAWING NO.
APPROVED:		S-3

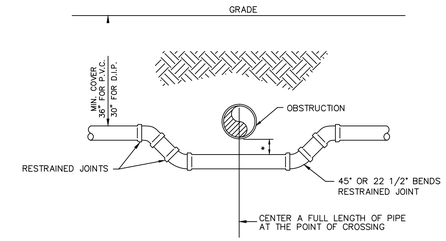

SPECIAL UTILITY CROSSING FITTING TYPE

* REFER TO WATER AND SEWER SEPARATION NOTES PER D.E.R. REQUIREMENTS

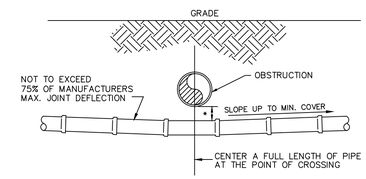

STANDARD UTILITY CROSSING DEFLECTION TYPE

* REFER TO WATER AND SEWER SEPARATION NOTES PER D.E.R. REQUIREMENTS

DATE: 3/01/94	CITY OF HOLLYWOOD – UTILITIES DEPARTMENT STANDARD DETAIL	REVISED:
DRAWN: EAM	UTILITY CROSSING DETAIL	DRAWING NO.
APPROVED:		S-4

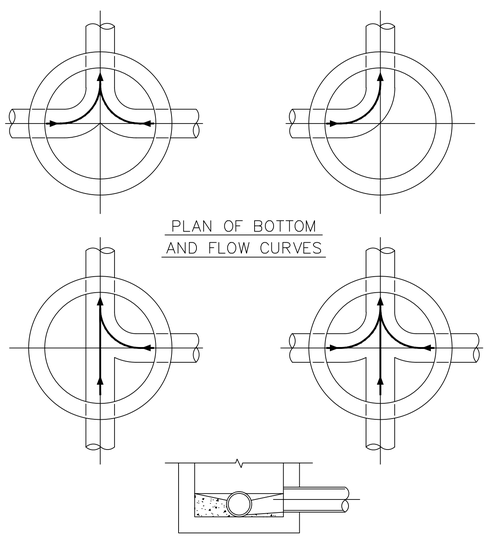

NOTES:

1. INVERT CHANNELS TO BE CONSTRUCTED FOR SMOOTH FLOW WITH NO OBSTRUCTIONS.
2. SPILLWAYS SHALL BE CONSTRUCTED BETWEEN PIPES WITH DIFFERENT INVERT ELEVATIONS PROVIDING SMOOTH FLOWS.
3. CHANNELS FOR FUTURE CONNECTIONS (STUBS) SHALL BE CONSTRUCTED FILLED WITH SAND & COVERED WITH 1" OF MORTAR.
4. WHEN FLOW LINE DEFLECTS MORE THAN 45°, A DROP OF 0.10' IS REQUIRED.

DATE: 3/01/94	CITY OF HOLLYWOOD – UTILITIES DEPARTMENT STANDARD DETAIL	REVISED:
DRAWN: EAM	MANHOLE FLOW PATTERNS	DRAWING NO.
APPROVED:		S-5

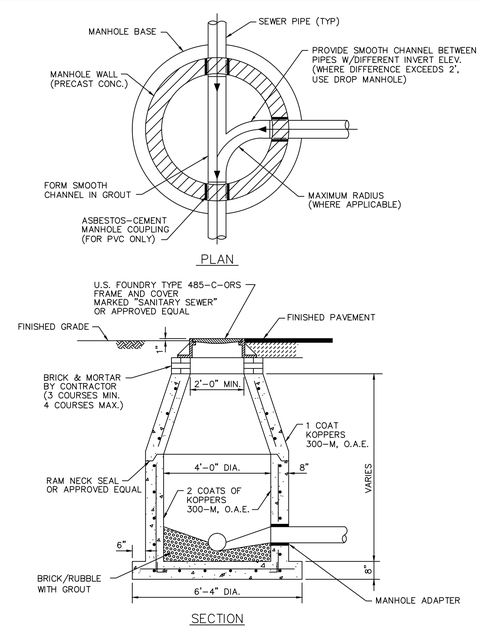

NOTES:

1. SHOP DRAWINGS, SIGNED AND SEALED BY A FLORIDA REGISTERED PROFESSIONAL ENGINEER, SHOWING ALL DIMENSIONS AND CALCULATIONS, INCLUDING CONCRETE REINFORCEMENT, SHALL BE SUBMITTED TO THE CITY PRIOR TO INSTALLATION.
2. THE BOTTOM SLAB SHALL BE CAST MONOLITHICALLY WITH THE LOWER WALL SECTION.

DATE: 3/01/94	CITY OF HOLLYWOOD – UTILITIES DEPARTMENT STANDARD DETAIL	REVISED:
DRAWN: EAM	STANDARD PRECAST MANHOLE	DRAWING NO.
APPROVED:		S-6

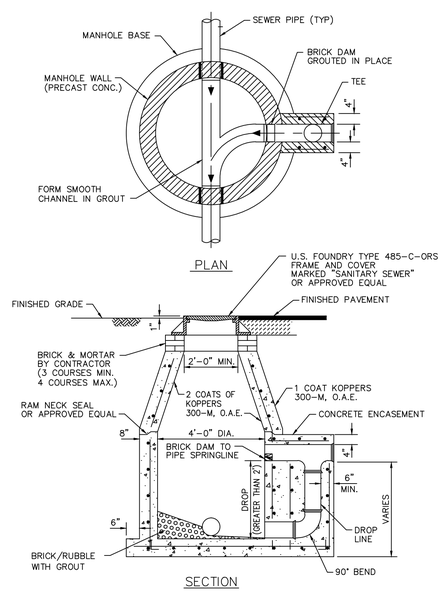

NOTES:

1. SHOP DRAWINGS, SIGNED AND SEALED BY A FLORIDA REGISTERED PROFESSIONAL ENGINEER, SHOWING ALL DIMENSIONS AND CALCULATIONS, INCLUDING CONCRETE REINFORCEMENT, SHALL BE SUBMITTED TO THE CITY PRIOR TO INSTALLATION.
2. THE BOTTOM SLAB SHALL BE CAST MONOLITHICALLY WITH THE LOWER WALL SECTION.
3. ALL PIPE WORK SHALL BE CLASS 50 D.I.P., ENCASED FITTINGS SHALL BE CLASS 350.

DATE: 3/01/94	CITY OF HOLLYWOOD – UTILITIES DEPARTMENT STANDARD DETAIL	REVISED:
DRAWN: EAM	DROP MANHOLE	DRAWING NO.
APPROVED:		S-7

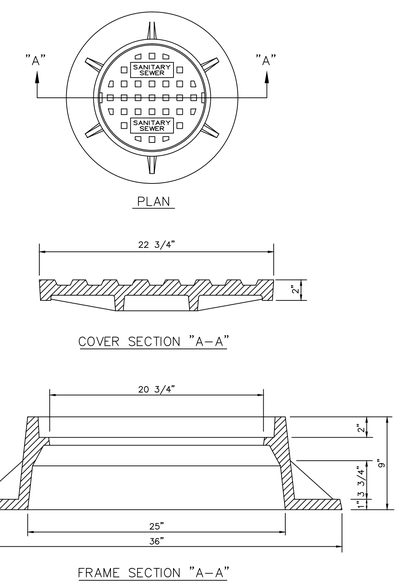

NOTES:

1. LETTERS ON COVER TO BE 3/8" HIGH, 1/4" TO 5/16" THICK AND FLUSH WITH TOP OF COVER.
2. ALL BEARING SURFACES TO BE MACHINED.
3. MINIMUM WEIGHTS: COVER – 160 LBS., TOTAL – 400 LBS.

DATE: 3/01/94	CITY OF HOLLYWOOD – UTILITIES DEPARTMENT STANDARD DETAIL	REVISED:
DRAWN: EAM	MANHOLE FRAME AND COVER	DRAWING NO.
APPROVED:		S-9

Always call 811 two full business days before you dig

Sunshine811.com

No.	REVISIONS	DATE	BY

Kimley»Horn
600 NORTH PINE ISLAND ROAD, SUITE 450, PLANTATION, FL 33324
PHONE: 954-535-5100 FAX: 954-739-2247
WWW.KIMLEY-HORN.COM CA 00000696

LICENSED PROFESSIONAL
CHRISTOPHER THOMAS FALCE, P.E.
73908
DATE:

KHA PROJECT 043105002
DATE 1/13/2015
SCALE AS SHOWN
DESIGNED BY SE
DRAWN BY SE
CHECKED BY CF

WATER AND SEWER DETAILS

SHERIDAN STATION
PREPARED FOR
RAM DEVELOPMENT COMPANY, INC.

SHEET NUMBER
C-713

Plotted By:Ebrahimi, Sina Sheet Set:RAM SHERIDAN STATION Layout:C-713 WATER AND SEWER DETAILS January 15, 2015 01:16:09pm K:\FTL_Civil\043 jobs\043105002-RAM Sheridan Stationside Multi-Family\CADD\Plan Sheets\C-714 WATER AND SEWER DETAILS.dwg
This document, together with the concepts and designs presented herein, as an instrument of service, is intended only for the specific purpose and client for which it was prepared. Reuse of and improper reliance on this document without written authorization and adaptation by Kimley-Horn and Associates, Inc. shall be without liability to Kimley-Horn and Associates, Inc.

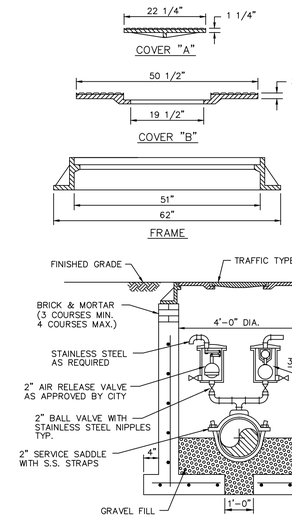

NOTES:

1. PROVIDE H-20 TRAFFIC BEARING FRAME AND COVER WITHIN TRAFFIC LANES OR SWALES ADJACENT TO ROADWAY.
2. ALL BEARING SURFACES TO BE MACHINED.
3. MINIMUM WEIGHT 1840 LBS.
4. PICK HOLE COVERS "A" & "B".

NOTES:

1. BRICK MASONRY TO BE STUCCOED WITH 1/2" MORTAR INSIDE AND OUTSIDE.
2. MANHOLE WALLS TO BE COATED INSIDE AND OUTSIDE WITH 16 MIL THICKNESS APPROVED COATING.
3. ALL OPENINGS AROUND PIPE SHALL BE SEALED WITH WATERPROOF, EXPANDING GROUT.
4. ACTUAL LOCATION AND MANHOLE FRAME ELEVATION SHALL BE DETERMINED BY THE ENGINEER BASED ON SUMMIT ELEVATION.
5. SHOP DRAWINGS SHALL BE SUBMITTED BY CONTRACTOR TO THE CITY PRIOR TO INSTALLATION. SHOP DRAWINGS TO SHOW ALL CALCULATIONS AND DIMENSIONS, INCLUDING CONCRETE REINFORCEMENT, AND SHALL BE SIGNED AND SEALED BY A FLORIDA REGISTERED PROFESSIONAL ENGINEER.

DATE: 3/01/94	CITY OF HOLLYWOOD – UTILITIES DEPARTMENT STANDARD DETAIL	REVISED:
DRAWN: EAM	AIR RELEASE VALVE WITH MANHOLE	DRAWING NO. S-11
APPROVED:		

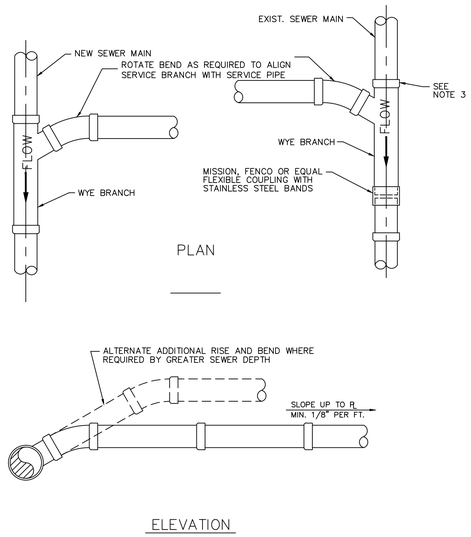

NOTES:

1. SINGLE SERVICE CONNECTIONS SHALL USE 6" PIPE AND FITTINGS.
2. USE RISER CONNECTIONS WHERE INVERT OF SEWER IS GREATER THAN 7'-0" DEEP.
3. WHERE BELL OF WYE AND SPIGOT OF EXISTING MAIN ARE NOT COMPATIBLE, USE A SECOND FLEXIBLE COUPLING.

DATE: 3/01/94	CITY OF HOLLYWOOD – UTILITIES DEPARTMENT STANDARD DETAIL	REVISED:
DRAWN: EAM	WYE BRANCH CONNECTION	DRAWING NO. S-12
APPROVED:		

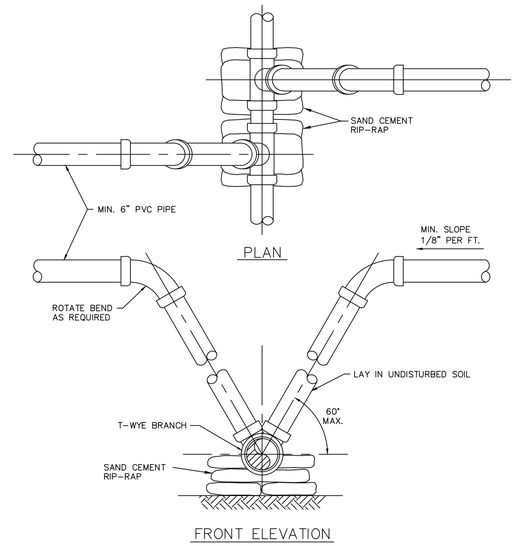

NOTES:

1. MODIFIED RISER CONNECTION TO BE USED ONLY WHEN DIRECTED BY THE CITY.
2. 3/4" DRAINFIELD LIMEROCK MAY BE USED AS BEDDING OVER UNDISTURBED SOIL WITH P.V.C. PIPE.
3. SINGLE SERVICE CONNECTIONS SHALL USE 6" PIPE AND FITTINGS.

DATE: 3/01/94	CITY OF HOLLYWOOD – UTILITIES DEPARTMENT STANDARD DETAIL	REVISED:
DRAWN: EAM	SANITARY SEWER LATERAL MODIFIED RISER	DRAWING NO. S-13
APPROVED:		

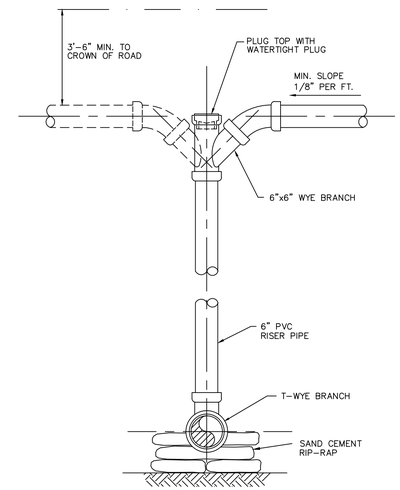

NOTES:

1. RISER CONNECTION TO BE USED ONLY WHEN INVERT OF SEWER IS GREATER THAN 7'-0" OR WHEN DIRECTED BY THE CITY.
2. SINGLE SERVICE CONNECTIONS SHALL USE 6" PIPE AND FITTINGS.

DATE: 3/01/94	CITY OF HOLLYWOOD – UTILITIES DEPARTMENT STANDARD DETAIL	REVISED:
DRAWN: EAM	SANITARY SEWER LATERAL VERTICAL RISER	DRAWING NO. S-14
APPROVED:		

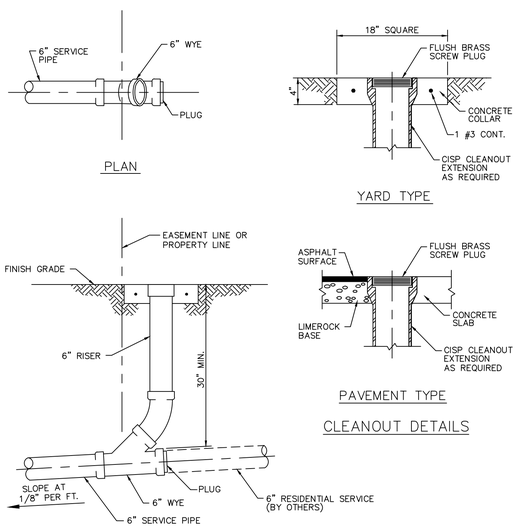

SINGLE SERVICE CONNECTION

DATE: 3/01/94	CITY OF HOLLYWOOD – UTILITIES DEPARTMENT STANDARD DETAIL	REVISED:
DRAWN: EAM	SEWER SERVICE CONNECTION AND CLEANOUT AT PROPERTY LINE	DRAWING NO. S-15
APPROVED:		

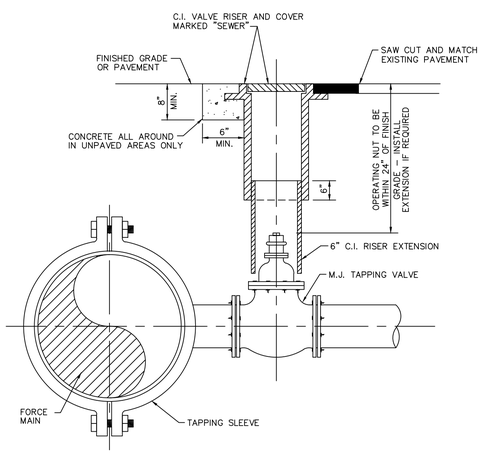

NOTE:
ALSO SEE DETAIL OF PRIVATE FORCE MAIN TIE-IN AT PROPERTY LINE.

DATE: 3/01/94	CITY OF HOLLYWOOD – UTILITIES DEPARTMENT STANDARD DETAIL	REVISED:
DRAWN: EAM	FORCE MAIN CONNECTION	DRAWING NO. S-16
APPROVED:		

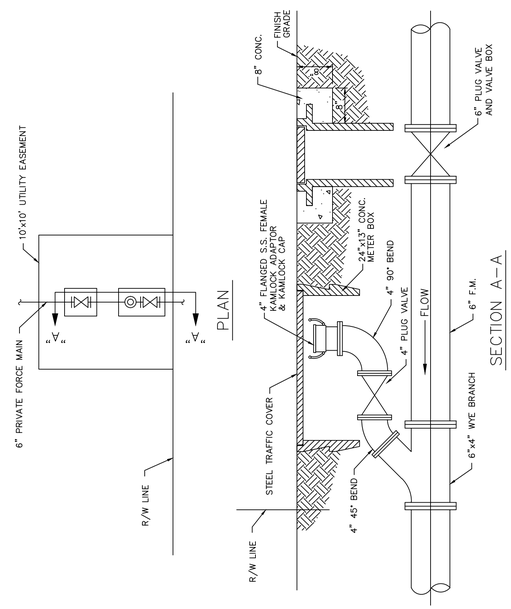

DATE: 3/01/94	CITY OF HOLLYWOOD – UTILITIES DEPARTMENT STANDARD DETAIL	REVISED:
DRAWN: EAM	PRIVATE FORCE MAIN TIE-IN AT PROPERTY LINE	DRAWING NO. S-17
APPROVED:		

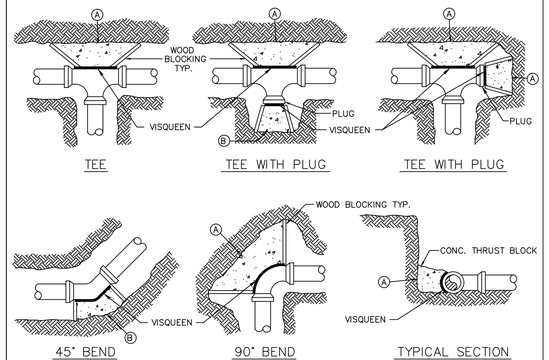

MINIMUM CONCRETE THRUST BLOCKING BEARING ON UNDISTURBED MATERIAL (SQ. FT.)				
MARK	PIPE SIZE			
	4" OR 6"	8"	10"	12"
A				
B				

NOTES:

1. THE AREAS IN THE TABLE ARE BASED ON _____ POUNDS PER SQUARE FOOT SOIL BEARING AGAINST THE UNDISTURBED TRENCH WALL AND ARE TO REPRESENT THE MINIMUM VERTICAL PROJECTED AREA AT THE THRUST BLOCK IN A PLANE PERPENDICULAR TO THE LINE BISECTING THE INCLUDING ANGLE OF THE FITTING.
2. POUR THRUST BLOCKS AGAINST UNDISTURBED MATERIAL. WHERE TRENCH WALL HAS BEEN DISTURBED, EVACUATE LOOSE MATERIAL AND EXTEND THRUST BLOCK TO UNDISTURBED MATERIAL.
3. ON BENDS AND TEES, EXTEND THRUST BLOCKS FULL LENGTH OF FITTING.
4. DO NOT COVER COUPLING OR JOINTS WITH CONCRETE.
5. CONCRETE TO BE 2500 P.S.I. MINIMUM 28 DAY STRENGTH.
6. TABLE TO BE COMPLETED BY DESIGN ENGINEER.

DATE: 3/01/94	CITY OF HOLLYWOOD – UTILITIES DEPARTMENT STANDARD DETAIL	REVISED:
DRAWN: EAM	THRUST BLOCK REQUIREMENTS	DRAWING NO. S-19
APPROVED:		

Always call 811 two full business days before you dig
Sunshine811.com

No.	REVISIONS	DATE	BY

Kimley»Horn
600 NORTH PINE ISLAND ROAD, SUITE 450, PLANTATION, FL 33324
PHONE: 954-535-5100 FAX: 954-739-2247
WWW.KIMLEY-HORN.COM CA 00000696

LICENSED PROFESSIONAL
CHRISTOPHER THOMAS FALCE, P.E.
73908
DATE:

KHA PROJECT 043105002
DATE 1/13/2015
SCALE AS SHOWN
DESIGNED BY SE
DRAWN BY SE
CHECKED BY CF

WATER AND SEWER DETAILS

SHERIDAN STATION
PREPARED FOR
RAM DEVELOPMENT COMPANY, INC.

SHEET NUMBER
C-714

Plotted By:Ebrahimi, Sina Sheet Set:RAM SHERIDAN STATION Layout:C-714 WATER AND SEWER DETAILS January 15, 2015 01:16:14pm K:\FTL_Civil\043 Jobs\043105002-RAM Sheridan Stationside Multi-Family\CADD\Plan Sheets\C-714 WATER AND SEWER DETAILS.dwg
This document, together with the concepts and designs presented herein, as an instrument of service, is intended only for the specific purpose and client for which it was prepared. Reuse of and improper reliance on this document without written authorization and adaptation by Kimley-Horn and Associates, Inc. shall be without liability to Kimley-Horn and Associates, Inc.

Sheridan Station

TAFT STREET IMPROVEMENTS

HOLLYWOOD, FLORIDA

SECTION 09, TOWNSHIP 51, RANGE 42

JANUARY 2015

PROJECT TEAM

OWNER/DEVELOPER
RAM DEVELOPMENT COMPANY, INC.
1815 GRIFFIN ROAD, SUITE 106
FORT LAUDERDALE, FL 33004
PHONE: (954) 874-1015
CONTACT: ERAN LANDRY

CIVIL ENGINEER
KIMLEY-HORN AND ASSOCIATES, INC.
5200 NW 33rd AVENUE, SUITE 109
FT. LAUDERDALE, FLORIDA 33309
PHONE: (954) 535-5100
CONTACT: CHRISTOPHER FALCE, P.E.

SURVEYOR
CALVIN, GIORDANO & ASSOCIATES, INC.
ENGINEERS SURVEYORS PLANNERS
1800 ELLER DRIVE, SUITE 600
FORT LAUDERDALE, FL 33316
PHONE: (954) 921-7781
CONTACT: DANIEL C. LAAK. PSM

ARCHITECT
ROGER FRY AND ASSOCIATES
ARCHITECTS, P.A.
2791 BIRD AVE
MIAMI, FL 33133
PHONE: (305) 446-7787
CONTACT: ROGER FRY

LANDSCAPE ARCHITECT
ALEX KNIGHT
11843 SW 7th STREET
PEMBROKE PINES, FL 33025
PHONE: (786) 216-3033
CONTACT: ALEX KNIGHT

LIST OF CONTACTS

STORM WATER
BROWARD COUNTY DEPARTMENT OF
ENVIRONMENTAL PROTECTION (BCDEP)
1 N. UNIVERSITY DRIVE
PLANTATION, FL 33301
PHONE: (954) 519-1243
CONTACT: ASHLEY RESTA, P.E.

FIRE PROTECTION
CITY OF HOLLYWOOD
2741 STIRLING ROAD
HOLLYWOOD, FL 33312
PHONE: (954) 967-4248

CITY ENGINEERING
CITY OF HOLLYWOOD
2600 HOLLYWOOD BLVD.
HOLLYWOOD, FL 33022
PHONE: (954) 921-3251
CONTACT: JONATHAN VOGT, CITY ENGINEER

WATER AND SANITARY SEWER
CITY OF HOLLYWOOD PUBLIC UTILITIES
2600 HOLLYWOOD BLVD.
HOLLYWOOD, FL 33022
PHONE: (954) 921-3302
CONTACT: STEVE JOSEPH, P.E.

ELECTRIC PROVIDER
FLORIDA POWER & LIGHT COMPANY
330 S.W. 12TH AVE.
POMPANO BEACH, FLORIDA 33069
PHONE: (954) 956-2075

BUILDING DIVISION
CITY OF HOLLYWOOD
2600 HOLLYWOOD BLVD.
HOLLYWOOD, FL 33022
PHONE: (954) 921-3335

TRANSPORTATION
FLORIDA DEPT. OF TRANSPORTATION
3400 WEST COMMERCIAL BLVD.
FT. LAUDERDALE, FL 33309
PHONE: (954) 777-4383

PLANNING AND ZONING
CITY OF HOLLYWOOD
2600 HOLLYWOOD BLVD.
HOLLYWOOD, FL 33022
PHONE: (954) 921-3471
CONTACT: JAY EPSTEIN

NATURAL GAS PROVIDER
TECO PEOPLES GAS
5101 NW 21st AVE., SUITE 460
FORT LAUDERDALE, FLORIDA 33309
(954) 453-0812

TELEPHONE PROVIDER
AT&T
6451 N. FEDERAL HIGHWAY
FORT LAUDERDALE, FLORIDA 33308
PHONE: (954) 928-4065

CABLE PROVIDER
COMCAST CABLE
2601 SW 145TH AVE
MIRAMAR, FL 33027
PHONE: (954) 447-8405

VICINITY MAP
1"=250'

NORTH

PREPARED BY

Kimley»Horn

2014 KIMLEY-HORN AND ASSOCIATES, INC.
600 N. PINE ISLAND RD, SUITE 450, PLANTATION, FL 33309
PHONE (954) 535-5100
WWW.KIMLEY-HORN.COM CA 00000696

NOTE:

THE PUBLIC ROADWAY(S) INDICATED IN THESE PLANS HAVE BEEN DESIGNED IN ACCORDANCE WITH THE "MANUAL OF UNIFORM MINIMUM STANDARDS FOR DESIGN, CONSTRUCTION, AND MAINTENANCE FOR STREETS & HIGHWAYS - STATE OF FLORIDA."

Sheet List Table

Sheet Number	Sheet Title
C-800	TAFT STREET COVER SHEET
C-801	TAFT STREET GENERAL NOTES
C-802	TAFT STREET DEMOLITION AND EROSION CONTROL PLAN
C-803	TAFT STREET HORIZONTAL CONTROL PLAN
C-804	TAFT STREET PAVING, GRADING, AND DRAINAGE PLAN
C-805	TAFT STREET CROSS SECTIONS
C-806	TAFT STREET PROFILES
C-807	TAFT STREET SIGNAGE AND MARKING PLAN

Always call 811 two full business days before you dig

Sunshine811.com

No.	REVISIONS	DATE	BY

Kimley»Horn
600 NORTH PINE ISLAND ROAD, SUITE 450, PLANTATION, FL 33324
PHONE: 954-535-5100 FAX: 954-739-2247
WWW.KIMLEY-HORN.COM CA 00000696

LICENSED PROFESSIONAL
CHRISTOPHER THOMAS FALCE, P.E.
73908
DATE:

KHA PROJECT 043105002
DATE 1/13/2015
SCALE AS SHOWN
DESIGNED BY SE
DRAWN BY SE
CHECKED BY CF

TAFT STREET COVER SHEET

SHERIDAN STATION
PREPARED FOR
RAM DEVELOPMENT COMPANY, INC.

SHEET NUMBER
C-800

Plotted By:Ebrahimi, Sina Sheet Set:RAM SHERIDAN STATION Layout:C-800 TAFT STREET COVER SHEET January 15, 2015 01:16:26pm K:\FTL_Civil\043 Jobs\043105002-RAM Sheridan Stationside Multi-Family\CADD\Plan Sheets\C-800 TAFT STREET COVER SHEET.dwg
This document, together with the concepts and designs presented herein, as an instrument of service, is intended only for the specific purpose and client for which it was prepared. Reuse of and improper reliance on this document without written authorization and adaptation by Kimley-Horn and Associates, Inc. shall be without liability to Kimley-Horn and Associates, Inc.

Plotted By:Ebrahimi, Sina Sheet Set:RAM SHERIDAN STATION Layout:C-801 TAFT STREET GENERAL NOTES January 15, 2015 01:16:36pm K:\FTL_Civil\043_Jobs\043105002-RAM Sheridan Stationside Multi-Family\CADD\Plan Sheets\C-801 TAFT STREET GENERAL NOTES.dwg
This document, together with the concepts and designs presented herein, as an instrument of service, is intended only for the specific purpose and client for which it was prepared. Reuse of and improper reliance on this document without written authorization and adaptation by Kimley-Horn and Associates, Inc. shall be without liability to Kimley-Horn and Associates, Inc.

GENERAL CONSTRUCTION NOTES

1. THE CONTRACTOR AND SUBCONTRACTORS SHALL OBTAIN A COPY OF THE CITY OF HOLLYWOOD, FLORIDA PUBLIC WORKS MANUAL, THE BROWARD COUNTY PUBLIC WORKS MANUAL, AND SPECIFICATIONS, THE FLORIDA DEPARTMENT OF TRANSPORTATION "STANDARD SPECIFICATIONS FOR ROAD AND BRIDGE CONSTRUCTION" (LATEST EDITION), THE FLORIDA BUILDING CODE, AND ALL OTHER LOCAL, COUNTY, STATE, AND FEDERAL STANDARDS GOVERNING THE PROPOSED WORK.AND BECOME FAMILIAR WITH THE CONTENTS PRIOR TO COMMENCING WORK, AND, UNLESS OTHERWISE NOTED, ALL WORK SHALL CONFORM AS APPLICABLE TO THESE STANDARDS AND SPECIFICATIONS.

2. THE CONTRACTOR SHALL BE RESPONSIBLE FOR FURNISHING ALL MATERIAL AND LABOR TO CONSTRUCT THE FACILITY AS SHOWN AND DESCRIBED IN THE CONSTRUCTION DOCUMENTS IN ACCORDANCE WITH THE APPROPRIATE APPROVING AUTHORITIES, SPECIFICATIONS AND REQUIREMENTS. CONTRACTOR SHALL CLEAR AND GRUB ALL AREAS UNLESS OTHERWISE INDICATED, REMOVING TREES, STUMPS, ROOTS, MUCK, EXISTING PAVEMENT AND ALL OTHER DELETERIOUS MATERIAL.

3. THE INFORMATION PROVIDED IN THESE PLANS IS TO ASSIST THE CONTRACTOR IN ASSESSING THE NATURE AND EXTENT OF THE CONDITIONS WHICH MAY BE ENCOUNTERED DURING THE COURSE OF THE WORK. ALL CONTRACTORS ARE DIRECTED, PRIOR TO BIDDING, TO CONDUCT ANY INVESTIGATION THEY DEEM NECESSARY TO ARRIVE AT THEIR OWN CONCLUSIONS REGARDING THE ACTUAL CONDITION THAT WILL BE ENCOUNTERED AND UPON WHICH THEIR BIDS WILL BE BASED. IT IS THE CONTRACTOR'S RESPONSIBILITY TO INVESTIGATE BOTH THE SURFACE AND SUBSURFACE CONDITIONS AND BASE HIS PRICING ACCORDINGLY. GEOTECHNICAL AND ENVIRONMENTAL REPORTS ARE AVAILABLE FOR REVIEW.

4. EXISTING UTILITIES SHOWN ARE LOCATED ACCORDING TO THE INFORMATION AVAILABLE TO THE ENGINEER AT THE TIME OF THE TOPOGRAPHIC SURVEY AND HAVE NOT BEEN INDEPENDENTLY VERIFIED BY THE OWNER OR THE ENGINEER. GUARANTEE IS NOT MADE THAT ALL EXISTING UNDERGROUND UTILITIES ARE SHOWN OR THAT THE LOCATION OF THOSE SHOWN ARE ENTIRELY ACCURATE. FINDING THE ACTUAL LOCATION OF ANY EXISTING UTILITIES IS THE CONTRACTOR'S RESPONSIBILITY AND SHALL BE DONE BEFORE COMMENCING ANY WORK IN THE VICINITY. FURTHERMORE, THE CONTRACTOR SHALL BE FULLY RESPONSIBLE FOR ANY AND ALL DAMAGES DUE TO THE CONTRACTOR'S FAILURE TO EXACTLY LOCATE AND PRESERVE ANY AND ALL UNDERGROUND UTILITIES. THE OWNER OR ENGINEER WILL ASSUME NO LIABILITY FOR ANY DAMAGES SUSTAINED OR COST INCURRED BECAUSE OF THE OPERATIONS IN THE VICINITY OF EXISTING UTILITIES OR STRUCTURES, NOR FOR TEMPORARY BRACING AND SHORING OF SAME. IF IT IS NECESSARY TO SHORE, BRACE, SWING OR RELOCATE A UTILITY, THE UTILITY COMPANY OR DEPARTMENT AFFECTED SHALL BE CONTACTED AND THEIR PERMISSION OBTAINED REGARDING THE METHOD TO USE FOR SUCH WORK.

5. IT IS THE CONTRACTOR'S RESPONSIBILITY TO CONTACT THE VARIOUS UTILITY COMPANIES WHICH MAY HAVE BURIED OR AERIAL UTILITIES WITHIN OR NEAR THE CONSTRUCTION AREA BEFORE COMMENCING WORK. THE CONTRACTOR SHALL PROVIDE 48 HOURS MINIMUM NOTICE TO ALL UTILITY COMPANIES PRIOR TO BEGINNING CONSTRUCTION. AA APPROXIMATE LIST OF THE UTILITY COMPANIES WHICH THE CONTRACTOR MUST CALL BEFORE COMMENCING WORK IS PROVIDED ON THE COVER SHEET OF THESE CONSTRUCTION PLANS. THIS LIST SERVES AS A GUIDE ONLY AND IS NOT INTENDED TO LIMIT THE UTILITY COMPANIES WHICH THE CONTRACTOR MAY WISH TO NOTIFY.

6. THE CONTRACTOR SHALL BE RESPONSIBLE FOR OBTAINING ALL REQUIRED CONSTRUCTION PERMITS AND BONDS IF REQUIRED PRIOR TO CONSTRUCTION.

7. THE CONTRACTOR SHALL HAVE AVAILABLE AT THE JOB SITE AT ALL TIMES ONE COPY OF THE CONSTRUCTION DOCUMENTS INCLUDING PLANS, SPECIFICATIONS, GEOTECHNICAL REPORT AND SPECIAL CONDITIONS AND COPIES OF ANY REQUIRED CONSTRUCTION PERMITS.

8. ANY DISCREPANCIES ON THE DRAWINGS SHALL BE IMMEDIATELY BROUGHT TO THE ATTENTION OF THE OWNER AND ENGINEER BEFORE COMMENCING WORK. NO FIELD CHANGES OR DEVIATIONS FROM DESIGN ARE TO BE MADE WITHOUT PRIOR APPROVAL OF THE OWNER AND NOTIFICATION TO THE ENGINEER.

9. ALL COPIES OF COMPACTION, CONCRETE AND OTHER REQUIRED TEST RESULTS ARE TO BE SENT TO THE OWNER AND DESIGN ENGINEER OF RECORD DIRECTLY FROM THE TESTING AGENCY.

10. THE CONTRACTOR SHALL BE RESPONSIBLE FOR SUBMITTING TO THE ENGINEER A CERTIFIED RECORD SURVEY SIGNED AND SEALED BY A PROFESSIONAL LAND SURVEYOR REGISTERED IN THE STATE OF FLORIDA DEPICTING THE ACTUAL FIELD LOCATION OF ALL CONSTRUCTED IMPROVEMENTS THAT ARE REQUIRED BY THE JURISDICTIONAL AGENCIES FOR THE CERTIFICATION PROCESS. ALL SURVEY COSTS WILL BE THE CONTRACTORS RESPONSIBILITY.

11. THE CONTRACTOR SHALL BE RESPONSIBLE FOR DOCUMENTING AND MAINTAINING AS-BUILT INFORMATION WHICH SHALL BE RECORDED AS CONSTRUCTION PROGRESSES OR AT THE COMPLETION OF APPROPRIATE CONSTRUCTION INTERVALS AND SHALL BE RESPONSIBLE FOR PROVIDING AS-BUILT DRAWINGS TO THE OWNER FOR THE PURPOSE OF CERTIFICATION TO JURISDICTIONAL AGENCIES AS REQUIRED. ALL AS-BUILT DATA SHALL BE COLLECTED BY A STATE OF FLORIDA PROFESSIONAL LAND SURVEYOR WHOSE SERVICES ARE ENGAGED BY THE CONTRACTOR.

12. ANY WELL DISCOVERED DURING EARTH MOVING OR EXCAVATION SHALL BE REPORTED TO THE OWNER, ENGINEER OF RECORD AND APPROPRIATE JURISDICTIONAL AGENCIES WITHIN 24 HOURS AFTER DISCOVERY IS MADE.

13. IT IS THE CONTRACTOR'S RESPONSIBILITY TO COORDINATE THE MAINTENANCE OF TRAFFIC FOR THE ADJACENT PROPERTY DURING CONSTRUCTION.

14. THE CONTRACTOR SHALL BE RESPONSIBLE FOR VERIFYING THAT THE PROPOSED IMPROVEMENTS SHOWN ON THE PLANS DO NOT CONFLICT WITH ANY KNOWN EXISTING OR OTHER PROPOSED IMPROVEMENTS. IF ANY CONFLICTS ARE DISCOVERED, THE CONTRACTOR SHALL NOTIFY THE OWNER PRIOR TO INSTALLATION OF ANY PROPOSED IMPROVEMENTS. FAILURE TO NOTIFY OWNER OF AN IDENTIFIABLE CONFLICT PRIOR TO PROCEEDING WITH INSTALLATION RELIEVES OWNER OF ANY OBLIGATION TO PAY FOR A RELATED CHANGE ORDER.

15. PRIOR TO GRAND OPENING THE CONTRACTOR SHALL:
    - SWEEP THE ENTIRE SITE
    - ELIMINATE ALL DEBRIS IN THE LANDSCAPING AREAS
    - PRESSURE CLEAN THE SITE ASPHALT
    - PRESSURE CLEAN THE CURBS, SIDEWALKS, AND CONCRETE PAD AT THE DRIVE THRU

DEMOLITION NOTES

1. ALL MATERIAL REMOVED FROM THIS SITE BY THE CONTRACTOR SHALL BE DISPOSED OF BY THE CONTRACTOR IN A LEGAL MANNER.

2. REFER TO THE TOPOGRAPHIC SURVEY FOR ADDITIONAL DETAILS OF EXISTING STRUCTURES, ETC., LOCATED WITHIN THE PROJECT SITE. UNLESS OTHERWISE NOTED, ALL EXISTING BUILDINGS, STRUCTURES, SLABS, CONCRETE, ASPHALT, DEBRIS PILES, SIGNS, AND ALL APPURTENANCES ARE TO BE REMOVED FROM THE SITE BY THE CONTRACTOR AND PROPERLY DISPOSED OF IN A LEGAL MANNER AS PART OF THIS CONTRACT. SOME ITEMS TO BE REMOVED MAY NOT BE DEPICTED ON THE TOPOGRAPHIC SURVEY. IT IS THE CONTRACTOR'S RESPONSIBILITY TO VISIT THE SITE AND DETERMINE THE FULL EXTENT OF ITEMS TO BE REMOVED. IF ANY ITEMS ARE IN QUESTION, THE CONTRACTOR SHALL CONTACT THE OWNER PRIOR TO REMOVAL OF SAID ITEMS.

3. THE CONTRACTOR SHALL REFER TO THE DEMOLITION PLAN FOR DEMOLITION/PRESERVATION OF EXISTING TREES. ALL TREES NOT SPECIFICALLY SHOWN TO BE PRESERVED OR RELOCATED SHALL BE REMOVED AS A PART OF THIS CONTRACT. TREE PROTECTION FENCING SHALL BE INSTALLED PRIOR TO ANY DEMOLITION.

4. CONTRACTOR SHALL ADJUST GRADE OF ANY EXISTING UTILITIES OR DRAINAGE STRUCTURES TO REMAIN.

PAVING, GRADING AND DRAINAGE NOTES

1. ALL PAVING, CONSTRUCTION, MATERIALS, AND WORKMANSHIP WITHIN JURISDICTION'S RIGHT-OF-WAY SHALL BE IN ACCORDANCE WITH LOCAL OR COUNTY SPECIFICATIONS AND STANDARDS (LATEST EDITION) OR FDOT SPECIFICATIONS AND STANDARDS (LATEST EDITION) IF NOT COVERED BY LOCAL OR COUNTY REGULATIONS.

2. ALL UNPAVED AREAS IN EXISTING RIGHTS-OF-WAY DISTURBED BY CONSTRUCTION SHALL BE REGRADED AND SODDED.

3. TRAFFIC CONTROL ON ALL FDOT, LOCAL AND COUNTY RIGHTS-OF-WAY SHALL MEET THE REQUIREMENTS OF THE MANUAL OF UNIFORM TRAFFIC CONTROL DEVICES (U.S. DOT/FHA) AND THE REQUIREMENTS OF THE STATE AND ANY LOCAL AGENCY HAVING JURISDICTION. IN THE EVENT THAT THE CONTRACT DOCUMENTS AND THE JURISDICTIONAL AGENCY REQUIREMENTS ARE NOT IN AGREEMENT, THE MOST STRINGENT SHALL GOVERN.

4. THE CONTRACTOR SHALL GRADE THE SITE TO THE ELEVATIONS INDICATED AND SHALL REGRADE WASHOUTS WHERE THEY OCCUR AFTER EVERY RAINFALL UNTIL A GRASS STAND IS WELL ESTABLISHED OR ADEQUATE STABILIZATION OCCURS.

5. ALL EARTHEN AREAS WITHIN THE PROJECT SITE SHALL BE SODDED UNLESS INDICATED OTHERWISE ON THE LANDSCAPE PLAN.

6. ALL AREAS INDICATED AS PAVEMENT SHALL BE CONSTRUCTED IN ACCORDANCE WITH THE TYPICAL PAVEMENT SECTIONS AS INDICATED ON THE DRAWINGS.

7. WHERE EXISTING PAVEMENT IS INDICATED TO BE REMOVED AND REPLACED, THE CONTRACTOR SHALL SAW CUT A MINIMUM 2" DEEP FOR A SMOOTH AND STRAIGHT JOINT AND REPLACE THE PAVEMENT WITH THE SAME TYPE AND DEPTH OF MATERIAL AS EXISTING OR AS INDICATED.

8. WHERE NEW PAVEMENT MEETS THE EXISTING PAVEMENT, THE CONTRACTOR SHALL SAW CUT THE EXISTING PAVEMENT A MINIMUM 2" DEEP FOR A SMOOTH AND STRAIGHT JOINT AND MATCH THE EXISTING PAVEMENT ELEVATION WITH THE PROPOSED PAVEMENT UNLESS OTHERWISE INDICATED.

9. THE CONTRACTOR SHALL INSTALL FILTER FABRIC OVER ALL DRAINAGE STRUCTURES FOR THE DURATION OF CONSTRUCTION AND UNTIL ACCEPTANCE OF THE PROJECT BY THE OWNER. ALL DRAINAGE STRUCTURES SHALL BE CLEANED OF DEBRIS AS REQUIRED DURING AND AT THE END OF CONSTRUCTION TO PROVIDE POSITIVE DRAINAGE FLOWS.

10. IF DEWATERING IS REQUIRED, THE CONTRACTOR SHALL OBTAIN ANY APPLICABLE REQUIRED PERMITS. THE CONTRACTOR IS TO COORDINATE WITH THE OWNER AND THE ENGINEER PRIOR TO ANY EXCAVATION.

11. STRIP TOPSOIL AND ORGANIC MATTER FROM ALL AREAS OF THE SITE AS REQUIRED. IN SOME CASES TOPSOIL MAY BE STOCKPILED ON SITE FOR PLACEMENT WITHIN LANDSCAPED AREAS BUT ONLY AS DIRECTED BY THE OWNER.

12. FIELD DENSITY TESTS SHALL BE TAKEN AT INTERVALS IN ACCORDANCE WITH THE LOCAL JURISDICTIONAL AGENCY OR TO FDOT STANDARDS. IN THE EVENT THAT THE CONTRACT DOCUMENTS AND THE JURISDICTIONAL AGENCY REQUIREMENTS ARE NOT IN AGREEMENT, THE MOST STRINGENT SHALL GOVERN.

13. ALL SLOPES AND AREAS DISTURBED BY CONSTRUCTION SHALL BE GRADED AS PER PLANS. THE EARTHEN AREAS SHALL THEN BE SODDED OR SEEDED AS SPECIFIED IN THE PLANS, FERTILIZED, MULCHED, WATERED AND MAINTAINED UNTIL HARDY GRASS GROWTH IS ESTABLISHED IN ALL AREAS. ANY AREAS DISTURBED FOR ANY REASON PRIOR TO FINAL ACCEPTANCE OF THE JOB SHALL BE CORRECTED BY THE CONTRACTOR AT NO ADDITIONAL COST TO THE OWNER. ALL EARTHEN AREAS WILL BE SODDED OR SEEDED AND MULCHED AS SHOWN ON THE LANDSCAPING PLAN.

14. ALL CUT OR FILL SLOPES SHALL BE 4 (HORIZONTAL) :1 (VERTICAL) OR FLATTER UNLESS OTHERWISE SHOWN.

15. THE CONTRACTOR SHALL BE RESPONSIBLE FOR THE CONTROL OF DUST AND DIRT RISING AND SCATTERING IN THE AIR DURING CONSTRUCTION AND SHALL PROVIDE WATER SPRINKLING OR OTHER SUITABLE METHODS OF CONTROL. THE CONTRACTOR SHALL COMPLY WITH ALL GOVERNING REGULATIONS PERTAINING TO ENVIRONMENTAL PROTECTION.

16. THE CONTRACTOR SHALL TAKE ALL REQUIRED MEASURES TO CONTROL TURBIDITY, INCLUDING BUT NOT LIMITED TO THE INSTALLATION OF TURBIDITY BARRIERS AT ALL LOCATIONS WHERE THE POSSIBILITY OF TRANSFERRING SUSPENDED SOLIDS INTO THE RECEIVING WATER BODY EXISTS DUE TO THE PROPOSED WORK. TURBIDITY BARRIERS MUST BE MAINTAINED IN EFFECTIVE CONDITION AT ALL LOCATIONS UNTIL CONSTRUCTION IS COMPLETED AND DISTURBED SOIL AREAS ARE STABILIZED. THEREAFTER, THE CONTRACTOR MUST REMOVE THE BARRIERS. AT NO TIME SHALL THERE BE ANY OFF-SITE DISCHARGE WHICH VIOLATES THE WATER QUALITY STANDARDS IN CHAPTER 17-302, FLORIDA ADMINISTRATIVE CODE.

17. SOD, WHERE CALLED FOR, MUST BE INSTALLED ON EXPOSED SLOPES WITHIN 48 HOURS OF COMPLETING FINAL GRADING, AND AT ANY OTHER TIME AS NECESSARY, TO PREVENT EROSION, SEDIMENTATION OR TURBID DISCHARGES.

18. THE CONTRACTOR MUST REVIEW AND MAINTAIN A COPY OF THE ENVIRONMENTAL RESOURCE PERMIT COMPLETE WITH ALL CONDITIONS, ATTACHMENTS, EXHIBITS, AND PERMIT MODIFICATIONS IN GOOD CONDITION AT THE CONSTRUCTION SITE. THE COMPLETE PERMIT MUST BE AVAILABLE FOR REVIEW UPON REQUEST BY WATER MANAGEMENT DISTRICT REPRESENTATIVES.

19. THE CONTRACTOR SHALL ENSURE THAT PLANTING AREAS ARE NOT COMPACTED AND DO NOT CONTAIN ROAD BASE MATERIALS. THE CONTRACTOR SHALL ALSO EXCAVATE AND REMOVE ALL UNDESIRABLE MATERIAL FROM ALL AREAS ON THE SITE TO BE PLANTED AND PROPERLY DISPOSED OF IN A LEGAL MANNER.

20. THE CONTRACTOR SHALL INSTALL ALL UNDERGROUND STORM WATER PIPING PER MANUFACTURER'S RECOMMENDATIONS.

SURVEY DATA

1. ALL ELEVATIONS ON THE PLANS OR REFERENCED IN THE SPECIFICATIONS ARE BASED ON NATIONAL AMERICAN VERTICAL DATUM OF 1988 (NAVD). COORDINATES ARE BASED ON 0901-FLORIDA EAST STATE PLANE COORDINATE SYSTEM.

2. ALL EXISTING CONTROL POINTS AND/OR REFERENCE MARKERS SHALL BE RAISED TO FINAL GRADE. THESE POINTS AND REFERENCE MARKERS SHALL BE LOCATED AND NOTED ON THE AS-BUILTS.

3. THE LOCATION OF EXISTING RIGHT-OF-WAY LINES, CENTERLINES, ROADWAY PAVEMENT, UTILITIES, TREES, AND OTHER PHYSICAL ABOVE-GROUND FEATURES SHOWN ON THE PLANS WERE TAKEN FROM THE SPECIFIC PURPOSE SURVEYS PREPARED BY:
   CALVIN GIORDANO & ASSOCIATES, INC.
   1800 ELLER DRIVE, SUITE 600
   FT. LAUDERDALE, FL 33316
   PHONE: 954-921-7781 FAX: 954-921-8807
   CONTACT: GREGORY J. CLEMENTS, P.S.M.

4. ALL STATIONS AND OFFSETS ARE REFERENCED TO BASELINE OF SURVEY/CONSTRUCTION BASELINE.

5. EXISTING SECTION CORNERS AND ¼ SECTION CORNERS, AND OTHER LAND MARKERS OR MONUMENTS LOCATED WITHIN PROPOSED CONSTRUCTION ARE TO BE REFERENCED BY THE CONTRACTOR PRIOR TO CONSTRUCTION AND REPLACED IF DISTURBED BY THE CONTRACTOR AT DIRECTION OF A REGISTERED LAND SURVEYOR LICENSED IN THE STATE OF FLORIDA.

6. ANY NGVD - 1929 MONUMENT WITHIN THE LIMITS OF CONSTRUCTION IS TO BE PROTECTED. IF IN DANGER OF DAMAGE, NOTIFY:
   GEODETIC INFORMATION CENTER
   ATTN: MARK MAINTENANCE SECTION N/CG-162
   6001 EXECUTIVE BLVD..
   ROCKVILLE, MARYLAND 20852
   TELEPHONE NO. (301) 443-8319

WATER AND SEWER UTILITY NOTES

1. THE CONTRACTOR SHALL CONSTRUCT GRAVITY SEWER LATERALS, MANHOLES GRAVITY SEWER LINES AND DOMESTIC WATER AND FIRE PROTECTION SYSTEM AS SHOWN ON THESE PLANS. THE CONTRACTOR SHALL FURNISH ALL NECESSARY MATERIALS, EQUIPMENT, MACHINERY, TOOLS, MEANS OF TRANSPORTATION AND LABOR NECESSARY TO COMPLETE THE WORK IN FULL AND COMPLETE ACCORDANCE WITH THE SHOWN, DESCRIBED AND REASONABLY INTENDED REQUIREMENTS OF THE CONTRACT DOCUMENTS AND JURISDICTIONAL AGENCY REQUIREMENTS. IN THE EVENT THAT THE CONTRACT DOCUMENTS AND THE JURISDICTIONAL AGENCY REQUIREMENTS ARE NOT IN AGREEMENT, THE MOST STRINGENT SHALL GOVERN.

2. ALL EXISTING UNDERGROUND UTILITY LOCATIONS SHOWN ARE APPROXIMATE THE CONTRACTOR SHALL COMPLY WITH ALL REQUIREMENTS FOR UTILITY LOCATION AND COORDINATION IN ACCORDANCE WITH THE NOTES CONTAINED IN THE GENERAL CONSTRUCTION SECTION OF THIS SHEET.

3. THE CONTRACTOR SHALL RESTORE ALL DISTURBED VEGETATION IN KIND, UNLESS SHOWN OTHERWISE.

4. DEFLECTION OF PIPE JOINTS AND CURVATURE OF PIPE SHALL NOT EXCEED THE MANUFACTURER'S SPECIFICATIONS. SECURELY CLOSE ALL OPEN ENDS OF PIPE AND FITTINGS WITH A WATERTIGHT PLUG WHEN WORK IS NOT IN PROGRESS. THE INTERIOR OF ALL PIPES SHALL BE CLEAN AND JOINT SURFACES WIPED CLEAN AND DRY AFTER THE PIPE HAS BEEN LOWERED INTO THE TRENCH. VALVES SHALL BE PLUMB AND LOCATED ACCORDING TO THE PLANS.

5. ALL PHASES OF INSTALLATION, INCLUDING UNLOADING, TRENCHING, LAYING AND BACK FILLING, SHALL BE DONE IN A FIRST CLASS WORKMANLIKE MANNER. ALL PIPE AND FITTINGS SHALL BE CAREFULLY STORED FOLLOWING MANUFACTURER'S RECOMMENDATIONS. CARE SHALL BE TAKEN TO AVOID DAMAGE TO THE COATING OR LINING IN ANY D.I. PIPE FITTINGS. ANY PIPE OR FITTING WHICH IS DAMAGED OR WHICH HAS FLAWS OR IMPERFECTIONS WHICH, IN THE OPINION OF THE ENGINEER OR OWNER, RENDERS IT UNFIT FOR USE, SHALL NOT BE USED. ANY PIPE NOT SATISFACTORY FOR USE SHALL BE CLEARLY MARKED AND IMMEDIATELY REMOVED FROM THE JOB SITE, AND SHALL BE REPLACED AT THE CONTRACTOR'S EXPENSE.

6. WATER FOR FIRE FIGHTING SHALL BE AVAILABLE FOR USE PRIOR TO COMBUSTIBLES BEING BROUGHT ON SITE.

7. ALL UTILITY AND STORM DRAIN TRENCHES LOCATED UNDER AREAS TO RECEIVE PAVING SHALL BE COMPLETELY BACK FILLED IN ACCORDANCE WITH THE GOVERNING JURISDICTIONAL AGENCY'S SPECIFICATIONS. IN THE EVENT THAT THE CONTRACT DOCUMENTS AND THE JURISDICTIONAL AGENCY REQUIREMENTS ARE NOT IN AGREEMENT, THE MOST STRINGENT SHALL GOVERN.

8. UNDERGROUND LINES SHALL BE SURVEYED BY A STATE OF FLORIDA PROFESSIONAL LAND SURVEYOR PRIOR TO BACK FILLING.

9. CONTRACTOR SHALL PERFORM, AT HIS OWN EXPENSE, ANY AND ALL TESTS REQUIRED BY THE SPECIFICATIONS AND/OR ANY AGENCY HAVING JURISDICTION. THESE TESTS MAY INCLUDE, BUT MAY NOT BE LIMITED TO, INFILTRATION AND EXFILTRATION, TELEVISION INSPECTION AND A MANDREL TEST ON GRAVITY SEWER. A COPY OF THE TEST RESULTS SHALL BE PROVIDED TO THE UTILITY PROVIDER, OWNER AND JURISDICTIONAL AGENCY AS REQUIRED.

EROSION CONTROL NOTES

1. THE STORM WATER POLLUTION PREVENTION PLAN ("SWPPP") IS COMPRISED OF THIS EROSION CONTROL PLAN, THE STANDARD DETAILS, THE PLAN NARRATIVE, ATTACHMENTS INCLUDED IN SPECIFICATIONS OF THE SWPPP, PLUS THE PERMIT AND ALL SUBSEQUENT REPORTS AND RELATED DOCUMENTS.

2. ALL CONTRACTORS AND SUBCONTRACTORS INVOLVED WITH STORM WATER POLLUTION PREVENTION SHALL OBTAIN A COPY OF THE STORM WATER POLLUTION PREVENTION PLAN AND THE STATE OF FLORIDA NATIONAL POLLUTANT DISCHARGE ELIMINATION SYSTEM GENERAL PERMIT (NPDES PERMIT) AND BECOME FAMILIAR WITH THEIR CONTENTS.

3. THE CONTRACTOR SHALL IMPLEMENT BEST MANAGEMENT PRACTICES AS REQUIRED BY THE SWPPP. ADDITIONAL BEST MANAGEMENT PRACTICES SHALL BE IMPLEMENTED AS DICTATED BY CONDITIONS AT NO ADDITIONAL COST TO THE OWNER THROUGHOUT ALL PHASES OF CONSTRUCTION.

4. BEST MANAGEMENT PRACTICES (BMP'S) AND CONTROLS SHALL CONFORM TO FEDERAL, STATE, OR LOCAL REQUIREMENTS OR MANUAL OF PRACTICE, AS APPLICABLE. THE CONTRACTOR SHALL IMPLEMENT ADDITIONAL CONTROLS AS DIRECTED BY THE PERMITTING AGENCY OR OWNER.

5. EROSION CONTROL PLAN MUST CLEARLY DELINEATE ALL STATE WATERS. PERMITS FOR ANY CONSTRUCTION ACTIVITY IMPACTING STATE WATERS OR REGULATED WETLANDS MUST BE MAINTAINED ON SITE AT ALL TIMES.

6. THE CONTRACTOR SHALL MINIMIZE CLEARING TO THE MAXIMUM EXTENT PRACTICAL OR AS REQUIRED BY THE GENERAL PERMIT.

7. CONTRACTOR SHALL DENOTE ON PLAN THE TEMPORARY PARKING AND STORAGE AREA WHICH SHALL ALSO BE USED AS THE EQUIPMENT MAINTENANCE AND CLEANING AREA, EMPLOYEE PARKING AREA, AND AREA FOR LOCATING PORTABLE FACILITIES, OFFICE TRAILERS, AND TOILET FACILITIES.

8. ALL WASH WATER (CONCRETE TRUCKS, VEHICLE CLEANING, EQUIPMENT CLEANING, ETC.) SHALL BE DETAINED AND PROPERLY TREATED OR DISPOSED.

9. SUFFICIENT OIL AND GREASE ABSORBING MATERIALS AND FLOTATION BOOMS SHALL BE MAINTAINED ON SITE OR READILY AVAILABLE TO CONTAIN AND CLEAN-UP FUEL OR CHEMICAL SPILLS AND LEAKS.

10. THE CONTRACTOR SHALL BE RESPONSIBLE FOR DUST CONTROL ON SITE. THE USE OF MOTOR OILS AND OTHER PETROLEUM BASED OR TOXIC LIQUIDS FOR DUST SUPPRESSION OPERATIONS IS PROHIBITED.

11. RUBBISH, TRASH, GARBAGE, LITTER, OR OTHER SUCH MATERIALS SHALL BE DEPOSITED INTO SEALED CONTAINERS. MATERIALS SHALL BE PREVENTED FROM LEAVING THE PREMISES THROUGH THE ACTION OF WIND OR STORM WATER DISCHARGE INTO DRAINAGE DITCHES OR WATERS OF THE STATE.

12. STABILIZATION PRACTICES SHOULD BE INITIATED AS SOON AS PRACTICAL, BUT IN NO CASE MORE THAN 7 DAYS WHERE CONSTRUCTION HAS TEMPORARILY CEASED.

13. DISTURBED PORTIONS OF THE SITE WHERE CONSTRUCTION ACTIVITY HAS PERMANENTLY STOPPED SHALL BE PERMANENTLY SEEDED. THESE AREAS SHALL BE SEEDED NO LATER THAN 7 DAYS AFTER THE LAST CONSTRUCTION ACTIVITY OCCURRED IN THESE AREAS. REFER TO SECTION 981 OF THE STANDARD SPECIFICATIONS FOR SEEDING AND MAINTENANCE REQUIREMENTS.

14. IF THE ACTION OF VEHICLES TRAVELING OVER THE GRAVEL CONSTRUCTION ENTRANCES IS NOT SUFFICIENT TO REMOVE THE MAJORITY OF DIRT OR MUD, THEN THE TIRES MUST BE WASHED BEFORE THE VEHICLES ENTER A PUBLIC ROAD. IF WASHING IS USED, PROVISIONS MUST BE MADE TO INTERCEPT THE WASH WATER AND TRAP THE SEDIMENT BEFORE IT IS CARRIED OFF THE SITE.

15. ALL MATERIALS SPILLED, DROPPED, WASHED, OR TRACKED FROM VEHICLES ONTO ROADWAYS OR INTO STORM DRAINS MUST BE REMOVED AS SOON AS POSSIBLE.

16. THE CONTRACTOR SHALL BE RESPONSIBLE FOR REMOVING SEDIMENT IN THE DETENTION POND AND ANY SEDIMENT THAT MAY HAVE COLLECTED IN THE STORM SEWER DRAINAGE SYSTEMS IN CONJUNCTION WITH THE STABILIZATION OF THE SITE.

EROSION CONTROL NOTES (CONT.)

17. ON-SITE & OFF SITE SOIL STOCKPILE AND BORROW AREAS SHALL BE PROTECTED FROM EROSION AND SEDIMENTATION THROUGH IMPLEMENTATION OF BEST MANAGEMENT PRACTICES. STOCKPILE AND BORROW AREA LOCATIONS SHALL BE NOTED ON THE EROSION CONTROL PLAN AND PERMITTED IN ACCORDANCE WITH GENERAL PERMIT REQUIREMENTS.

18. SLOPES SHALL BE LEFT IN A ROUGHENED CONDITION DURING THE GRADING PHASE TO REDUCE RUNOFF VELOCITIES AND EROSION.

19. DUE TO GRADE CHANGES DURING THE DEVELOPMENT OF THE PROJECT, THE CONTRACTOR SHALL BE RESPONSIBLE FOR ADJUSTING THE EROSION CONTROL MEASURES (SILT FENCES, ETC.) TO PREVENT EROSION.

20. ALL CONSTRUCTION SHALL BE STABILIZED AT THE END OF EACH WORKING DAY, THIS INCLUDES BACK FILLING OF TRENCHES FOR UTILITY CONSTRUCTION AND PLACEMENT OF GRAVEL OR BITUMINOUS PAVING FOR ROAD CONSTRUCTION.

PAVEMENT MARKINGS NOTES:

1. ALL PAVEMENT MARKINGS SHALL BE MADE IN ACCORDANCE WITH FDOT STANDARD INDEX # 17346, WHERE SHOWN ON THE PLANS

2. WHERE THE PLANS CALL FOR PAINTED PAVEMENT MARKINGS, INSTALLATION AND MATERIALS SHALL MEET ALL REQUIREMENTS OF SECTION 710 OF FDOT STANDARD SPECIFICATIONS FOR ROAD AND BRIDGE CONSTRUCTION AND THE FOLLOWING: CONTRACTOR TO APPLY TWO COATS OF VOC COMPLIANT, LOCAL DOT DOT APPROVED, UNDILUTED, SOLVENT BASED OR LATEX TRAFFIC PAINT. CONTRACTOR TO FOLLOW MANUFACTURER'S RECOMMENDED APPLICATION RATE WITHOUT THE ADDITION OF A THINNER, WITH A MAXIMUM OF 100 SQUARE FEET PER GALLON OR AS REQUIRED PROVIDING MINIMUM 15 MILS WET FILM THICKNESS AND 7.5 MILS DRY FILM THICKNESS PER COAT WITH MINIMUM OF 30 DAYS BETWEEN APPLICATIONS. SECOND COAT OF PAINT SHALL NOT BE APPLIED EARLIER THAN 7 DAYS PRIOR TO GRAND OPENING. PAINT SHALL BE CRISP, STRAIGHT AND APPLIED UNIFORMLY ACROSS THE WIDTH OF A LINE FOR A TOTAL DRY FILM THICKNESS OF 15 MILS.

3. ALL PAVEMENT SYMBOLS AND MARKINGS ARE TO BE THERMOPLASTIC WITH THE EXCEPTION OF PARKING STRIPING. THERMOPLASTIC INSTALLATION AND MATERIALS SHALL MEET ALL REQUIREMENTS OF SECTION 711 OF FDOT STANDARD SPECIFICATIONS FOR ROAD AND BRIDGE CONSTRUCTION.

MAINTENANCE

ALL MEASURES STATED ON THE EROSION AND SEDIMENT CONTROL PLAN, AND IN THE STORM WATER POLLUTION PREVENTION PLAN, SHALL BE MAINTAINED IN FULLY FUNCTIONAL CONDITION UNTIL NO LONGER REQUIRED FOR A COMPLETED PHASE OF WORK OR FINAL STABILIZATION OF THE SITE. ALL EROSION AND SEDIMENTATION CONTROL MEASURES SHALL BE CHECKED BY A QUALIFIED PERSON AT LEAST ONCE EVERY SEVEN CALENDAR DAYS AND WITHIN 24 HOURS OF THE END OF A 0.5" RAINFALL EVENT, AND CLEANED AND REPAIRED IN ACCORDANCE WITH THE FOLLOWING:

1. INLET PROTECTION DEVICES AND BARRIERS SHALL BE REPAIRED OR REPLACED IF THEY SHOW SIGNS OF UNDERMINING, OR DETERIORATION.

2. ALL SEEDED AREAS SHALL BE CHECKED REGULARLY TO SEE THAT A GOOD STAND IS MAINTAINED. AREAS SHOULD BE FERTILIZED, WATERED AND RESEEDED AS NEEDED. FOR MAINTENANCE REQUIREMENTS REFER TO SECTION 981 OF THE STANDARD SPECIFICATIONS.

3. SILT FENCES SHALL BE REPAIRED TO THEIR ORIGINAL CONDITIONS IF DAMAGED. SEDIMENT SHALL BE REMOVED FROM THE SILT FENCES WHEN IT REACHES ONE-HALF THE HEIGHT OF THE SILT FENCE.

4. THE CONSTRUCTION ENTRANCES SHALL BE MAINTAINED IN A CONDITION WHICH WILL PREVENT TRACKING OR FLOW OF MUD ONTO PUBLIC RIGHTS-OF-WAY. THIS MAY REQUIRE PERIODIC TOP DRESSING OF THE CONSTRUCTION ENTRANCES AS CONDITIONS DEMAND.

5. THE TEMPORARY PARKING AND STORAGE AREA SHALL BE KEPT IN GOOD CONDITION (SUITABLE FOR PARKING AND STORAGE). THIS MAY REQUIRE PERIODIC TOP DRESSING OF THE TEMPORARY PARKING AS CONDITIONS DEMAND.

6. OUTLET STRUCTURES IN THE SEDIMENTATION BASINS SHALL BE MAINTAINED IN OPERATIONAL CONDITIONS AT ALL TIMES. SEDIMENT SHALL BE REMOVED

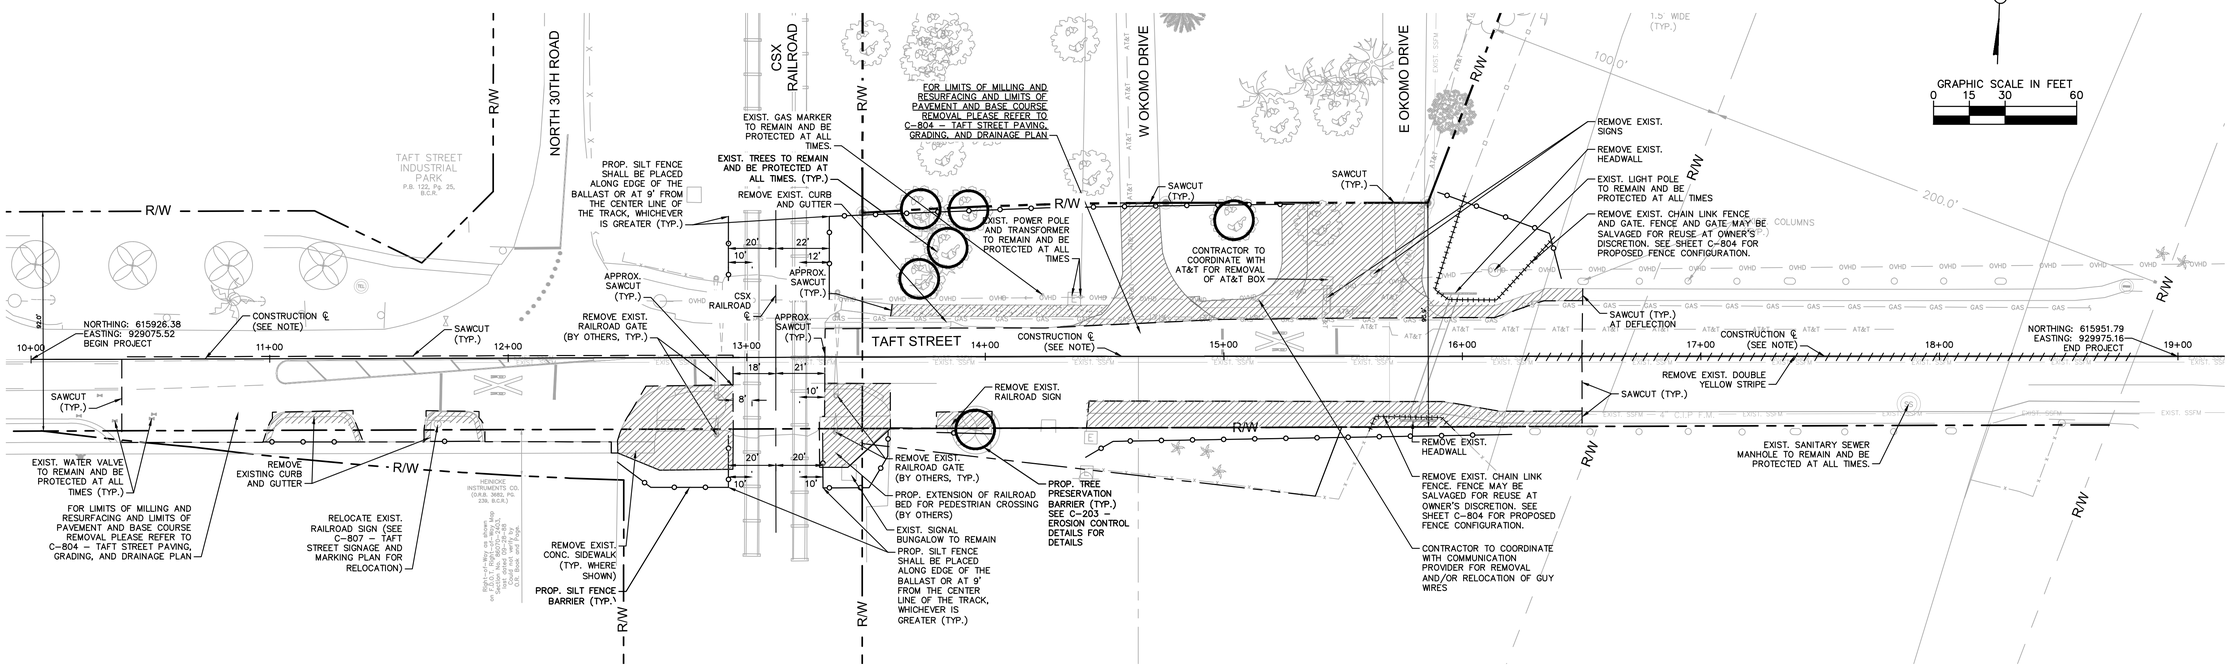

NOTES:

1. THE INTENT OF THE DEMOLITION PLAN IS TO DEPICT ALL EXISTING FEATURES THAT ENCUMBER THE PROPOSED CONSTRUCTION AREA AND ARE SCHEDULED FOR REMOVAL. SOME INCIDENTAL ITEMS MAY HAVE BEEN INADVERTENTLY OMITTED FROM THE PLAN. THE CONTRACTOR IS ENCOURAGED TO THOROUGHLY INSPECT THE SITE AS WELL AS REVIEW THE PLANS AND SPECIFICATIONS PRIOR TO SUBMITTING PRICING. CONTRACTOR WILL NOT RECEIVE ADDITIONAL COMPENSATION FOR INCIDENTAL ITEMS NOT SHOWN ON THIS DEMOLITION PLAN.
2. INFORMATION ON THIS PLAN IS BASED ON THE SURVEY PROVIDED BY CALVIN, GIORDANO, AND ASSOCIATES, INC. ON 02/05/2014.
3. CONTRACTOR TO SAWCUT AND MATCH WHEN CONNECTING TO EXISTING ADJACENT PAVEMENT. SAWCUT LINES SHOWN ON PLANS ARE APPROXIMATE AND MAY NEED TO BE FIELD ADJUSTED BASED ON LOCATIONS OF UNDERGROUND FACILITIES.
4. PROPOSED LIMITS OF DEMOLITION SHALL INCLUDE REMOVAL OF ALL SOD, LANDSCAPING, PAVEMENT (FULL DEPTH OF BASE), SIGNS, FENCES, ETC. UNLESS OTHERWISE NOTED ON THIS PLAN.
5. FOR LIMITS OF MILLING AND RESURFACING AND LIMITS OF PAVEMENT AND BASE COURSE REMOVAL PLEASE REFER TO C-804 – TAFT STREET PAVING, GRADING, AND DRAINAGE PLAN
6. FOR EROSION CONTROL NOTES AND DETAILS PLEASE REFER TO ON-SITE PLAN SHEETS C-200 – EROSION CONTROL NOTES AND C-203 – EROSION CONTROL DETAILS.
7. FOR DEMOLITION NOTES PLEASE REFER TO ON-SITE PLAN SHEET C-300 – DEMOLITION NOTES.
8. SEE SHEET C-803 – TAFT STREET HORIZONTAL CONTROL PLAN FOR CONSTRUCTION CENTERLINE LAYOUT.
9. PROPOSED LIMITS OF DEMOLITION SHALL INCLUDE REMOVAL OF ALL SOD, LANDSCAPING, PAVEMENT (FULL DEPTH OF BASE), LIGHTING, SIGNS, FENCES, ETC. UNLESS OTHERWISE NOTED ON THIS PLAN.
10. PROPOSED LIMITS OF PUBLIC SIDEWALK DEMOLITION INCLUDE REMOVAL OF EXISTING SIDEWALK AND DRIVEWAYS. ALL WORK TO BE COORDINATED WITH CITY OF HOLLYWOOD, FDOT AND THE OWNERS CONSTRUCTION SCHEDULE MAINTENANCE OF TRAFFIC PLAN TO BE IN PLACE PRIOR TO COMMENCING WORK.

LEGEND:

- RIGHT-OF-WAY LINE
- LIMITS OF FULL DEMOLITION. FOR LIMITS OF MILLING AND RESURFACING AND LIMITS OF PAVEMENT AND BASE COURSE REMOVAL PLEASE REFER TO C-804 – TAFT STREET PAVING, GRADING, AND DRAINAGE PLAN
- EXISTING STRIPING TO BE REMOVED
- EXISTING FENCING TO BE REMOVED
- SAWCUT LIMITS
- PROPOSED SILT FENCE BARRIER (SEE DETAIL 1 ON C-203 – EROSION CONTROL DETAILS)
- PROPOSED TREE PRESERVATION BARRICADE (SEE C-203 – EROSION CONTROL DETAILS FOR DETAILS)

Always call 811 two full business days before you dig

Sunshine811.com

No.	REVISIONS	DATE	BY

Kimley»Horn
600 NORTH PINE ISLAND ROAD, SUITE 450, PLANTATION, FL 33324
PHONE: 954-535-5100 FAX: 954-739-2247
WWW.KIMLEY-HORN.COM CA 00000696

LICENSED PROFESSIONAL
CHRISTOPHER THOMAS FALCE, P.E.
73908
DATE:

K-H PROJECT 043105002
DATE 1/13/2015
SCALE AS SHOWN
DESIGNED BY SE
DRAWN BY SE
CHECKED BY CF

TAFT STREET DEMOLITION AND EROSION CONTROL PLAN

SHERIDAN STATION

PREPARED FOR
RAM DEVELOPMENT COMPANY, INC.

SHEET NUMBER
C-802

Plotted By:Ebrahimi, Sina Sheet Set:RAM SHERIDAN STATION Layout:C-802 TAFT STREET DEMOLITION AND EROSION CONTROL PLAN January 15, 2015 01:16:58pm K:\FTL_Civil\043 Jobs\043105002-RAM Sheridan Stationside Multi-Family\CADD\Plan Sheets\C-802 TAFT STREET DEMOLITION AND EROSION CONTROL PLAN.dwg
This document, together with the concepts and designs presented herein, as an instrument of service, is intended only for the specific purpose and client for which it was prepared. Reuse of and improper reliance on this document without written authorization and adaptation by Kimley-Horn and Associates, Inc. shall be without liability to Kimley-Horn and Associates, Inc.

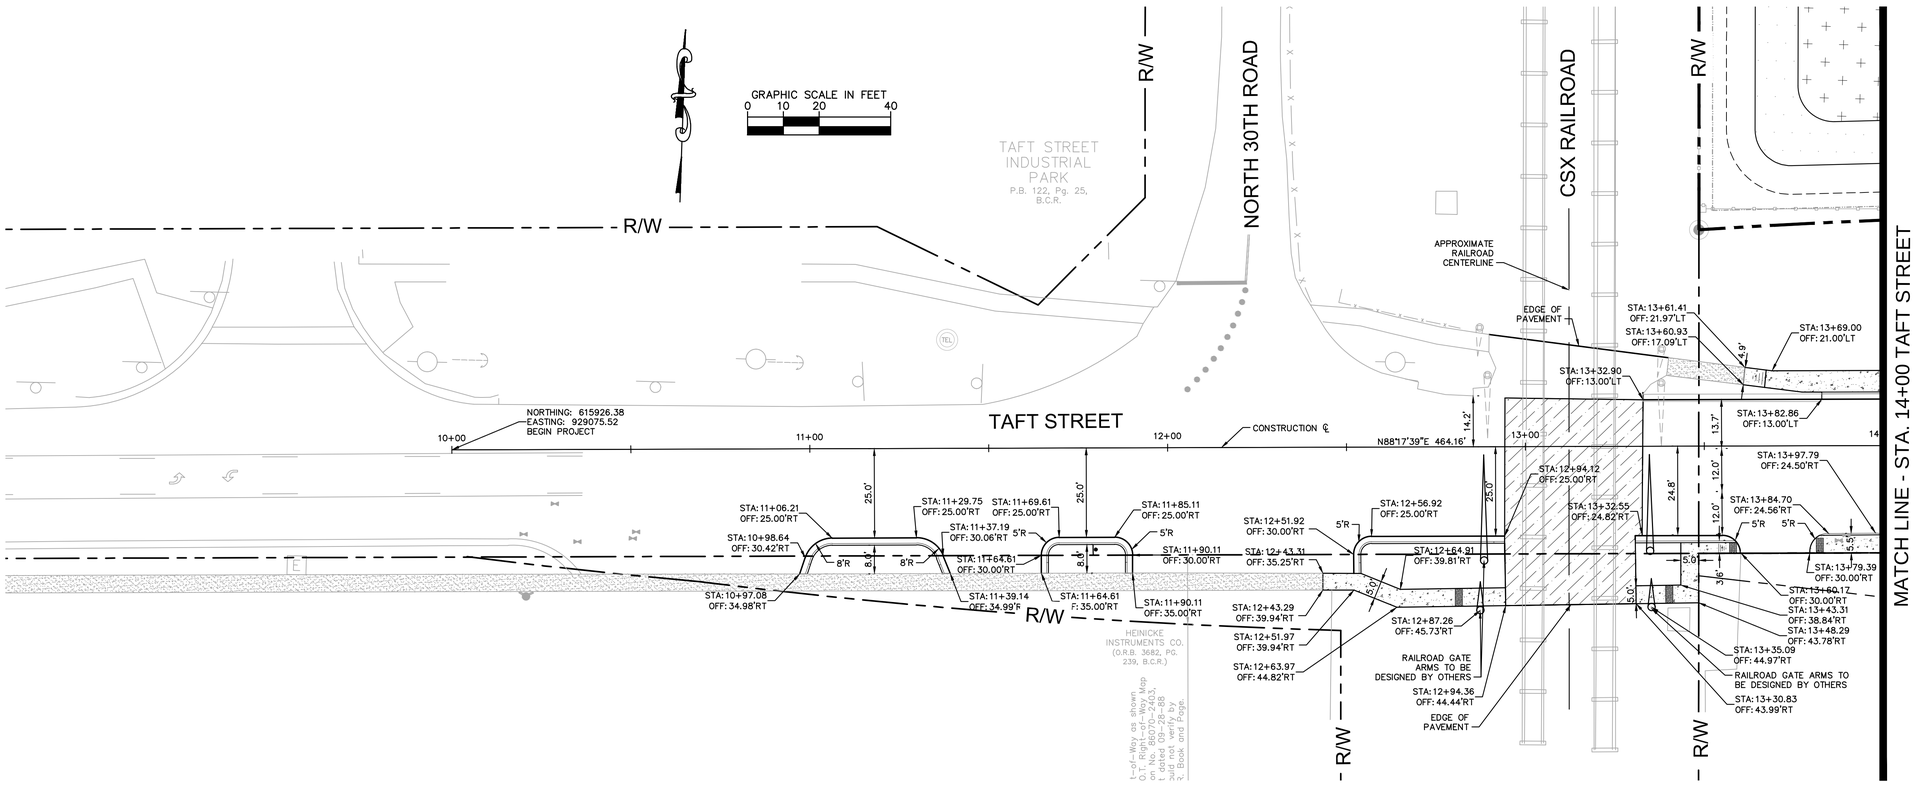

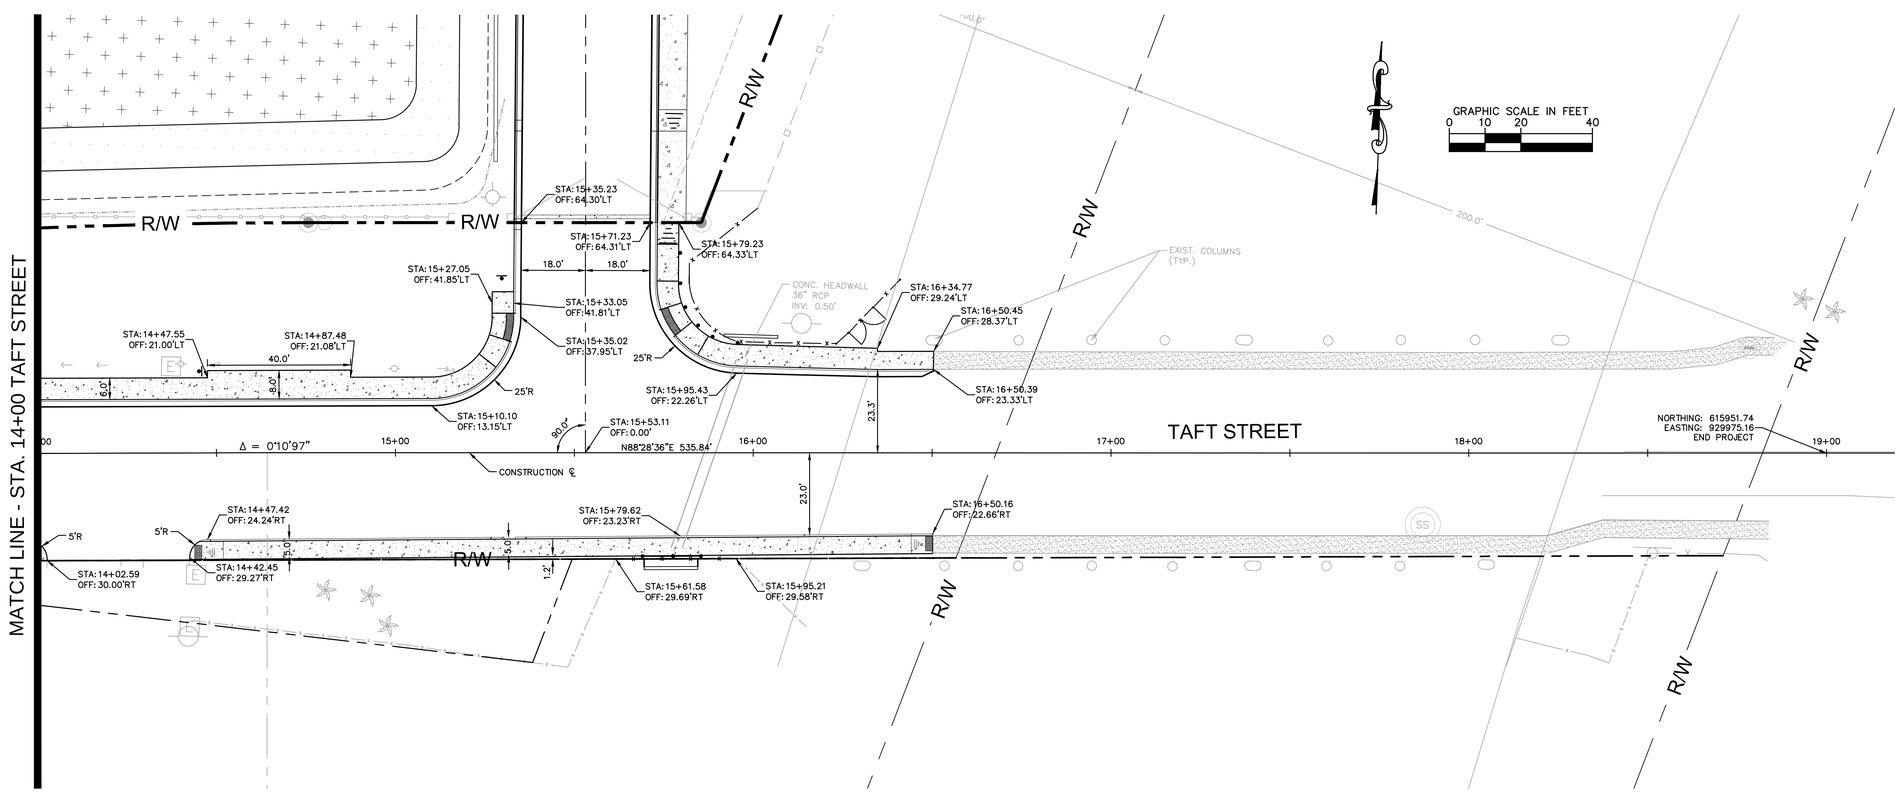

Always call 811 two full business days before you dig

Sunshine811.com

Kimley»Horn

600 NORTH PINE ISLAND ROAD, SUITE 450, PLANTATION, FL 33324
PHONE: 954-535-5100 FAX: 954-739-2247
WWW.KIMLEY-HORN.COM CA 00000696

No.	REVISIONS	DATE	BY

LICENSED PROFESSIONAL
CHRISTOPHER THOMAS FALCE, P.E.
73908
DATE:

K-H PROJECT 043105002
DATE 1/13/2015
SCALE AS SHOWN
DESIGNED BY SE
DRAWN BY SE
CHECKED BY CF

TAFT STREET HORIZONTAL CONTROL PLAN

SHERIDAN STATION

PREPARED FOR
RAM DEVELOPMENT COMPANY, INC.

SHEET NUMBER
C-803

Plotted By:Ebrahimi, Sina Sheet Set:RAM SHERIDAN STATION Layout:C-803 TAFT STREET HORIZONTAL CONTROL PLAN January 15, 2015 01:17:34pm K:\FTL_Civil\043 jobs\043105002-RAM Sheridan Stationside Multi-Family\CADD\Plan Sheets\C-803 TAFT STREET HORIZONTAL CONTROL PLAN.dwg
This document, together with the concepts and designs presented herein, as an instrument of service, is intended only for the specific purpose and client for which it was prepared. Reuse of and improper reliance on this document without written authorization and adaptation by Kimley-Horn and Associates, Inc. shall be without liability to Kimley-Horn and Associates, Inc.

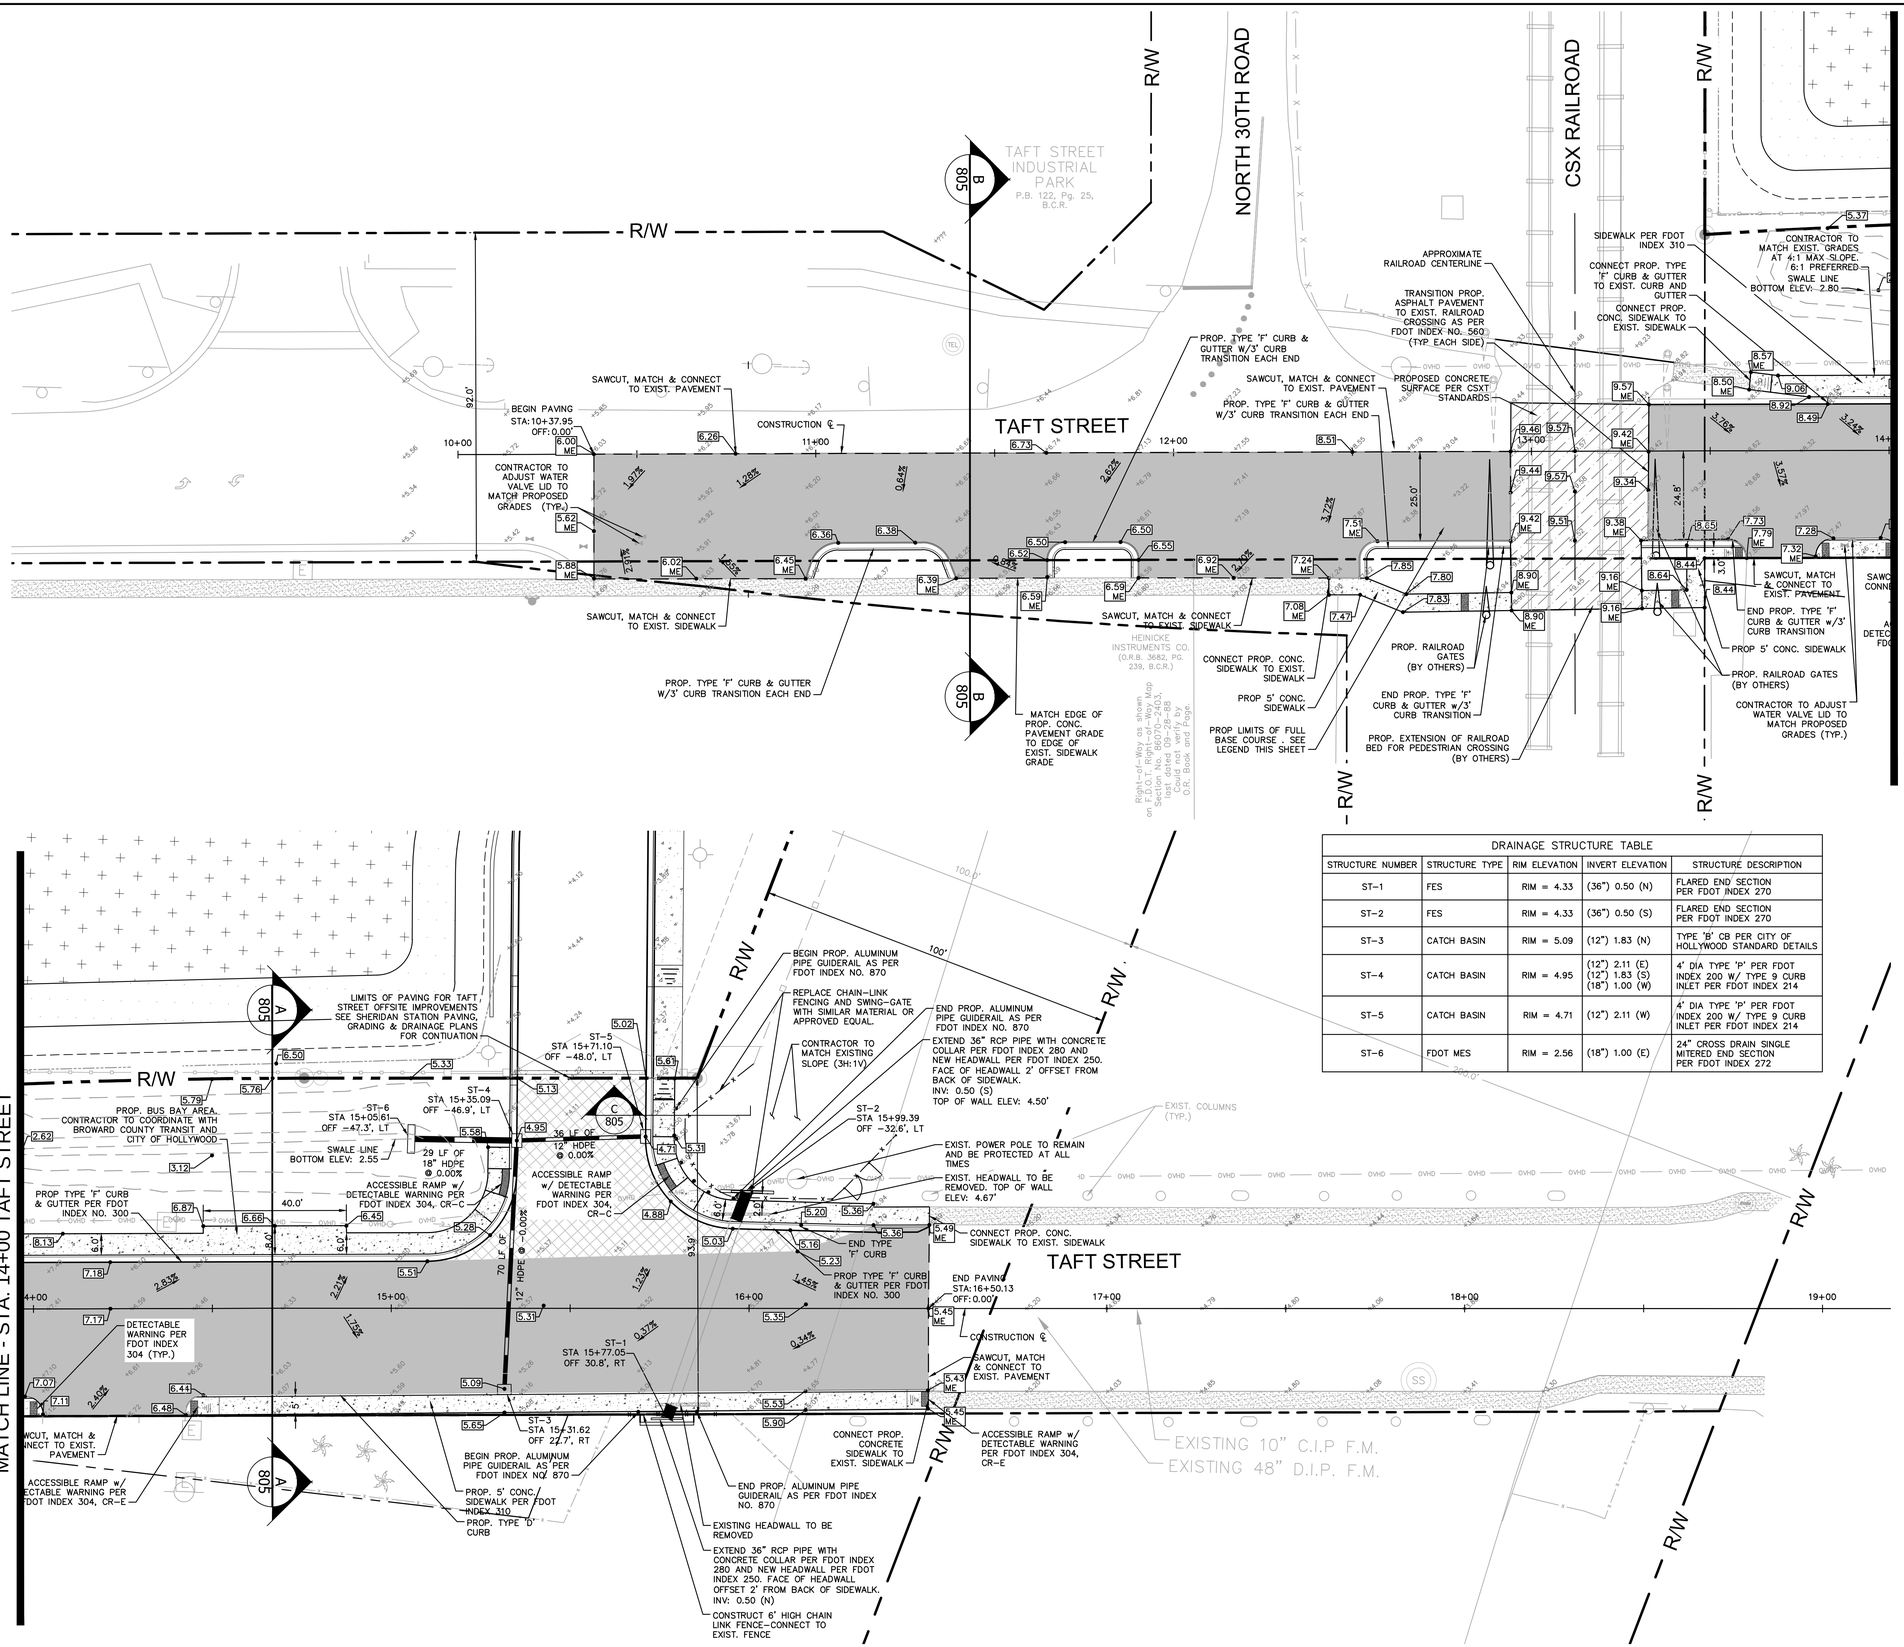

DRAINAGE STRUCTURE TABLE				
STRUCTURE NUMBER	STRUCTURE TYPE	RIM ELEVATION	INVERT ELEVATION	STRUCTURE DESCRIPTION
ST-1	FES	RIM = 4.33	(36") 0.50 (N)	FLARED END SECTION PER FDOT INDEX 270
ST-2	FES	RIM = 4.33	(36") 0.50 (S)	FLARED END SECTION PER FDOT INDEX 270
ST-3	CATCH BASIN	RIM = 5.09	(12") 1.83 (N)	TYPE 'B' CB PER CITY OF HOLLYWOOD STANDARD DETAILS
ST-4	CATCH BASIN	RIM = 4.95	(12") 2.11 (E) (12") 1.83 (S) (18") 1.00 (W)	4' DIA TYPE 'P' PER FDOT INDEX 200 W/ TYPE 9 CURB INLET PER FDOT INDEX 214
ST-5	CATCH BASIN	RIM = 4.71	(12") 2.11 (W)	4' DIA TYPE 'P' PER FDOT INDEX 200 W/ TYPE 9 CURB INLET PER FDOT INDEX 214
ST-6	FDOT MES	RIM = 2.56	(18") 1.00 (E)	24" CROSS DRAIN SINGLE MITERED END SECTION PER FDOT INDEX 272

GRAPHIC SCALE IN FEET
0 10 20 40

LEGEND:

- CONSTRUCTION BASELINE
- R/W PROPERTY LINE AND/OR RIGHT-OF-WAY
- 1 1/2" ASPHALT SURFACE COURSE TYPE S-1
- PROPOSED 4" THICK CONCRETE SIDEWALK 12" COMPACTED SUBGRADE
- 1 1/2" ASPHALT SURFACE TYPE S-1 8" LIMEROCK BASE COURSE, 12" COMPACTED SUBGRADE
- PROPOSED CONCRETE SURFACE PER CSXT STANDARDS TO BE CONSTRUCTED BY OTHERS
- +4.05 EXIST. GRADE
- 4.50 PROP. GRADE
- SWALE LINE

Always call 811 two full business days before you dig
Sunshine811.com

Kimley»Horn
600 NORTH PINE ISLAND ROAD, SUITE 450, PLANTATION, FL 33324
PHONE: 954-535-5100 FAX: 954-739-2247
WWW.KIMLEY-HORN.COM CA 00000696

No.	REVISIONS	DATE	BY

LICENSED PROFESSIONAL
CHRISTOPHER THOMAS FALCE, P.E.
73908

KHA PROJECT 043105002
DATE 1/13/2015
SCALE AS SHOWN
DESIGNED BY SE
DRAWN BY SE
CHECKED BY CF
DATE:

TAFT STREET PAVING, GRADING, AND DRAINAGE PLAN

SHERIDAN STATION
PREPARED FOR
RAM DEVELOPMENT COMPANY, INC.

SHEET NUMBER
C-804

Plotted By:Ebrahimi, Sina Sheet Set:RAM SHERIDAN STATION Layout:C-804 TAFT STREET PAVING GRADING AND DRAINAGE PLAN January 15, 2015 01:18:19pm K:\FTL_Civil\043 jobs\043105002-RAM Sheridan Stationside Multi-Family\CADD\Plan Sheets\C-804 TAFT STREET PAVING, GRADING, AND DRAINAGE PLAN.dwg
This document, together with the concepts and designs presented herein, as an instrument of service, is intended only for the specific purpose and client for which it was prepared. Reuse of and improper reliance on this document without written authorization and adaptation by Kimley-Horn and Associates, Inc. shall be without liability to Kimley-Horn and Associates, Inc.

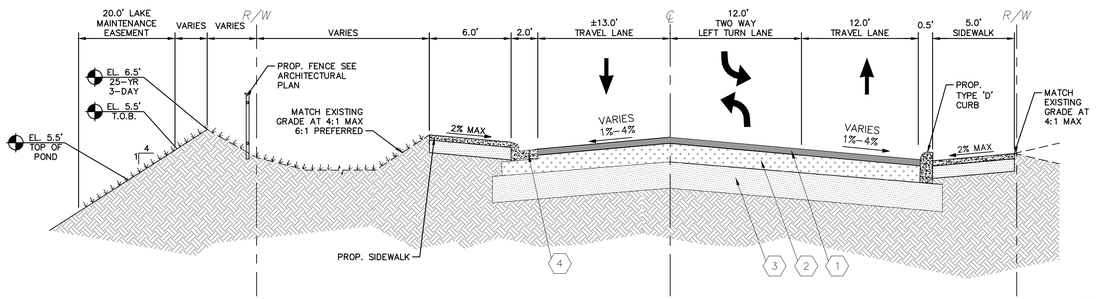

SECTION A-A

SCALE: N.T.S.

SECTION A-A

SCALE: N.T.S.

PAVING LEGEND

1. 2" ASPHALT SURFACE TYPE S-1 OR APPROVED EQUAL
2. 8" LIMEROCK BASE COMPACTED IN 2 LIFTS WITH MINIMUM LBR OF 100
3. 12" THICK SUBGRADE COMPACTED AND STABILIZED WITH MINIMUM DESIGN LBR OF 40 COMPACTED TO AT LEAST 98% OF MAXIMUM DRY DENSITY (AASHTO T-100)
4. TYPE 'F' CURB PER FDOT INDEX NO.300

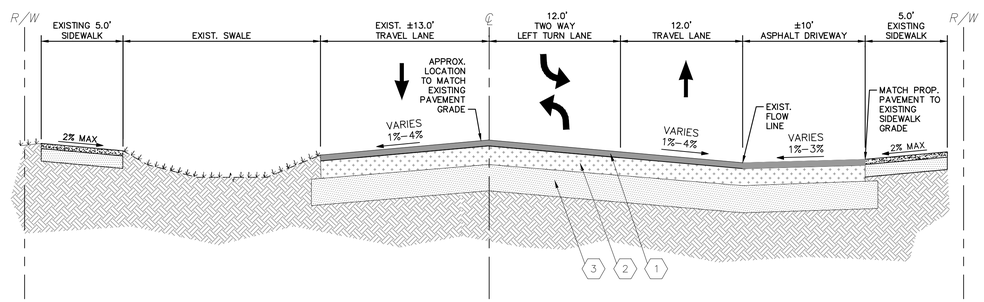

SECTION B-B

SCALE: N.T.S.

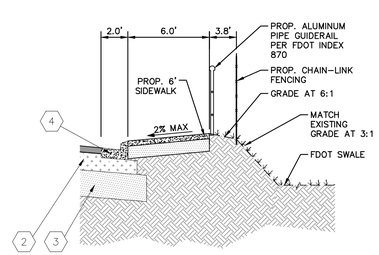

SECTION C

SCALE: N.T.S.

Always call 811 two full business days before you dig

Sunshine811.com

No.	REVISIONS	DATE	BY

Kimley»Horn
600 NORTH PINE ISLAND ROAD, SUITE 450, PLANTATION, FL 33324
PHONE: 954-535-5100 FAX: 954-739-2247
WWW.KIMLEY-HORN.COM CA 00000696

LICENSED PROFESSIONAL
CHRISTOPHER THOMAS FALCE, P.E.
73908
DATE:

KHA PROJECT 043105002
DATE 11/24/2014
SCALE AS SHOWN
DESIGNED BY SE
DRAWN BY SE
CHECKED BY CF

TAFT STREET CROSS SECTIONS

SHERIDAN STATION
PREPARED FOR
RAM DEVELOPMENT COMPANY, INC.

SHEET NUMBER
C-805

Plotted By:Ebrahimi, Sina Sheet Set:RAM SHERIDAN STATION Layout:C-805 TAFT STREET CROSS SECTIONS November 24, 2014 06:49:28am K:\FTL_Civil\043 jobs\043105002-RAM Sheridan Stationside Multi-Family\CADD\Plan Sheets\C-805 TAFT STREET PAVING, GRADING, AND DRAINAGE PLAN.dwg
This document, together with the concepts and designs presented herein, as an instrument of service, is intended only for the specific purpose and client for which it was prepared. Reuse of and improper reliance on this document without written authorization and adaptation by Kimley-Horn and Associates, Inc. shall be without liability to Kimley-Horn and Associates, Inc.

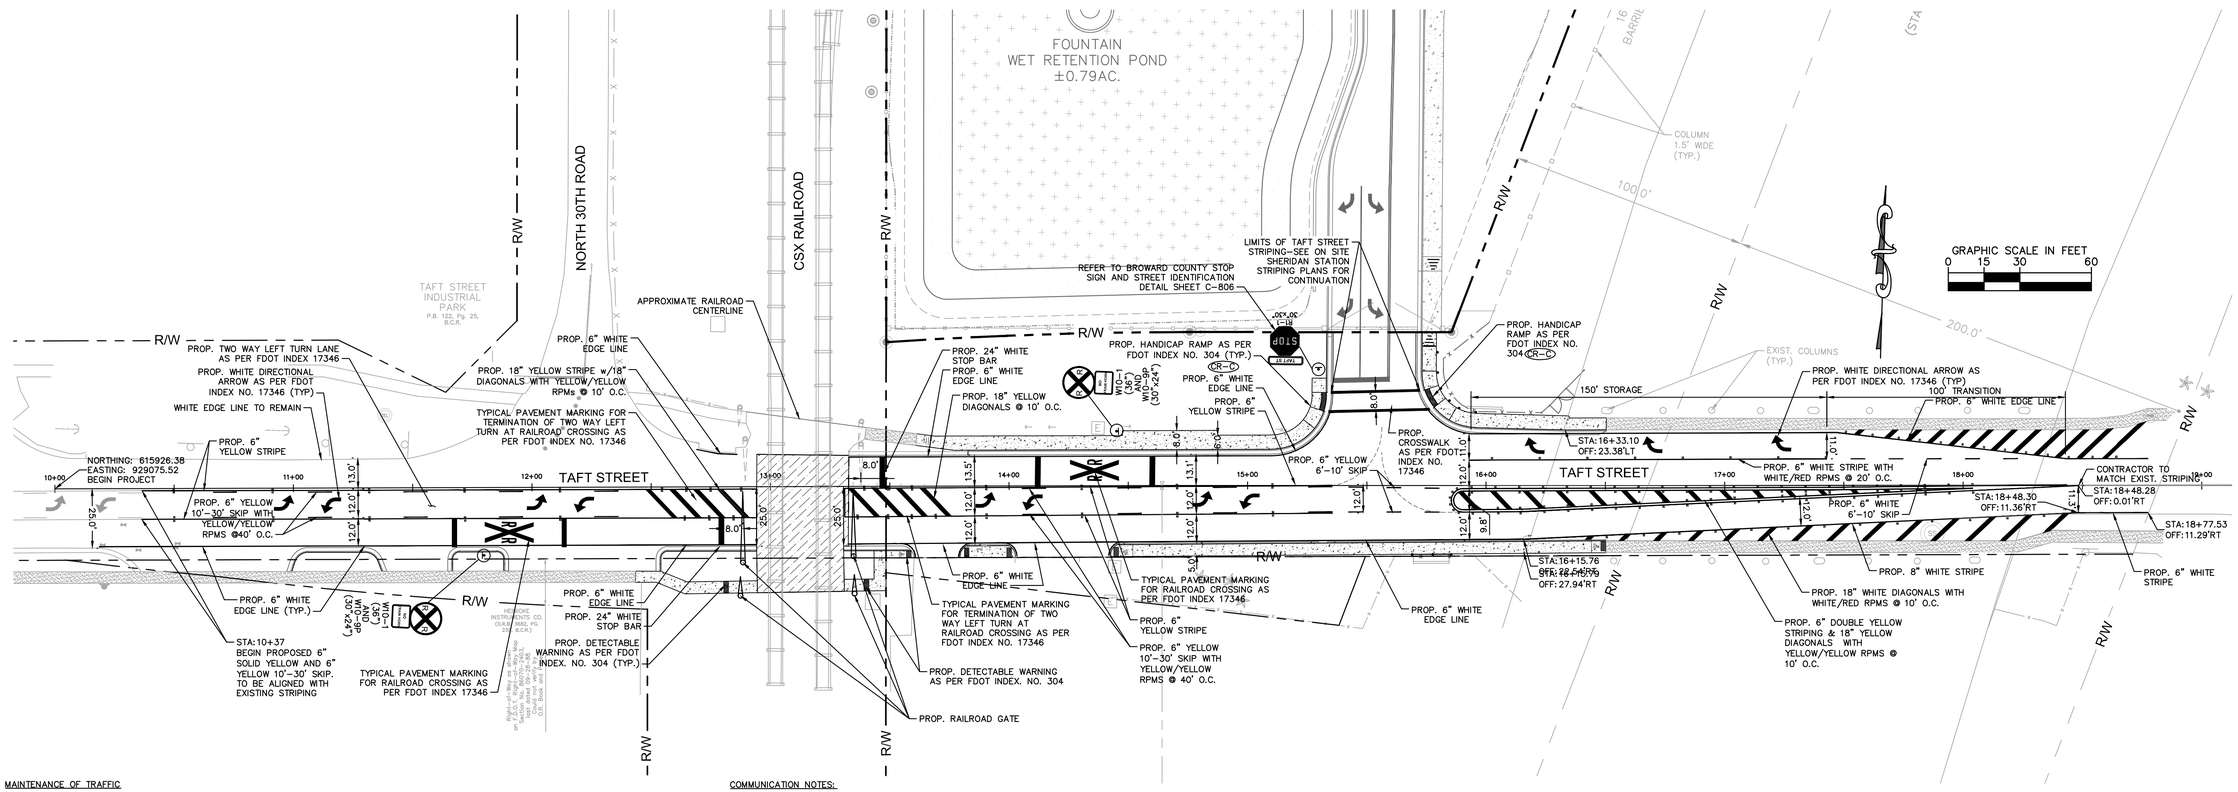

MAINTENANCE OF TRAFFIC

THE MAINTENANCE OF TRAFFIC FOR THIS PROJECT SHALL BE IN ACCORDANCE WITH THE APPLICABLE FDOT INDEX NUMBERS (600 SERIES) AND THESE DOCUMENTS; THE MANUAL ON UNIFORM TRAFFIC CONTROL DEVICES FOR STREETS AND HIGHWAYS (U.S. DEPARTMENT OF TRANSPORTATION, FHWA) SHALL BE FOLLOWED IN THE DESIGN, APPLICATION, INSTALLATION, MAINTENANCE AND REMOVAL OF ALL TRAFFIC CONTROL DEVICES, WARNING DEVICES, AND BARRIERS NECESSARY TO PROTECT THE PUBLIC AND WORKMEN FROM HAZARDS WITHIN THE PROJECT LIMITS.PEDESTRIAN AND VEHICULAR TRAFFIC SHALL BE MAINTAINED AND PROTECTED AT ALL TIMES.

MAINTENANCE OF TRAFFIC SCHOOL/PEDESTRIAN

THE MAINTENANCE OF TRAFFIC PLAN, PROVIDED BY THE CONTRACTOR SHALL INCLUDE PROVISIONS FOR PEDESTRIAN AND/OR SCHOOL STUDENT TRAFFIC AS WELL AS VEHICULAR TRAFFIC. THE FOLLOWING ARE MINIMUM REQUIREMENTS.

1. THE SAFE WALK ROUTE FOR ALL SCHOOL STUDENTS WITHIN THE VICINITY OF THE CONSTRUCTION ZONE SHALL BE MAINTAINED DURING THE TIMES STUDENTS ARE ARRIVING OR LEAVING SCHOOL. IF THE CURRENT WALKING SURFACE CAN NOT BE MAINTAINED, THEN A TEMPORARY WALKABLE SURFACE SHALL BE CREATED UTILIZING FOUR FEET (4') ROAD-ROCK. THE SAFE WALK ROUTE SHALL BE SEPARATED FROM THE CONSTRUCTION ACTIVITY BY WATER FILLED BARRIER WALLS FOR THE ENTIRE LENGTH OF THE PROJECT OR THE LENGTH OF THE WALK ROUTE, WHICHEVER IS LESS, WITH PROPER PEDESTRIAN OPENING ONLY AT DESIGNATED CROSSINGS. TO BE DISCUSSED AT THE PRE-CONSTRUCTION-SCHOOL SAFETY MEETING. THIS WALKABLE SURFACE SHALL MEET ALL ADA REQUIREMENTS. THE CONTRACTOR SHALL ALSO INSTALL OR MODIFY ANY ADDITIONAL PAVEMENT, SIGNING, MARKINGS OR PEDESTRIAN SIGNALS AS NEEDED IN CONJUNCTION WITH THIS SAFE WALK ROUTE THROUGHOUT THEIR PROJECT.
2. ALL CONSTRUCTION EQUIPMENT AROUND ANY DESIGNATED CROSSWALK SHALL CEASE TO OPERATE DURING THE TIMES STUDENTS ARE ARRIVING AT OR LEAVING SCHOOL. ALL CONSTRUCTION EQUIPMENT SHALL CEASE OPERATING UNLESS SATISFACTORILY BARRICADED FROM THE WALK ROUTE.
3. IN THE CASE THAT DESIGNATED CROSSING OR ANY PORTION OF THE DESIGNATED WALK ROUTE CANNOT BE MAINTAINED, THEN THE CONTRACTOR SHALL NOTIFY THE SPECIAL PROJECTS COORDINATOR AT BROWARD COUNTY TRAFFIC ENGINEERING DIVISION, (954) 847-2650, MINIMUM OF TEN (10) WORKING DAYS PRIOR TO CLOSING THAT ROUTE IN ORDER THAT AN ALTERNATIVE CROSSING/ROUTE CAN BE ESTABLISHED.
4. IT SHALL BE THE RESPONSIBILITY OF THE CONTRACTOR TO INSTALL ANY NECESSARY PAVEMENT, ROAD ROCK, PAVEMENT MARKING AND SIGNAGE AND/OR SIGNAL MODIFICATION TO ACCOMMODATE AN EXISTING OR ALTERNATED WALK ROUTE.
5. IT SHALL BE THE CONTRACTOR'S RESPONSIBILITY TO PROVIDE STATE CERTIFIED SCHOOL CROSSING GUARDS OR OFF DUTY POLICE OFFICERS TO CROSS STUDENTS AT ANY LOCATIONS OTHER THAN THOSE PREVIOUSLY DESIGNATED. THE CONTRACTOR MAY USE FLAGMEN ONLY IF THEY ARE STATE CERTIFIED AS A SCHOOL CROSSING GUARD.
6. THIRTY (30) DAYS PRIOR TO THE BEGINNING OF CONSTRUCTION THE CONTRACTOR SHALL NOTIFY THE SPECIALS PROJECTS COORDINATOR AT BROWARD COUNTY TRAFFIC ENGINEERING DIVISION (954) 847-2650, TO ARRANGE A PRE-CONSTRUCTION – SCHOOL SAFETY MEETING.
7. IT SHALL BE THE CONTRACTOR'S RESPONSIBILITY TO NOTIFY THE BROWARD COUNTY SCHOOL BOARD PUPIL TRANSPORTATION DEPARTMENT TO ARRANGE A PRE-CONSTRUCTION MEETING AT THE FOLLOWING:

CONTACT:	DEPARTMENT:	TELEPHONE:	E-MAIL ADDRESS:
RUTH MASTERS	ROUTING	(754) 321-4400 EXT.# 2309	RUTH.MASTERS@BROWARDSCHOOLS.COM
VINCENT HARRELL	STUDENT TRANSPORTATION & FLEET SERVICE	(754) 321-4472	VINCENT.HARRELL@BROWARDSCHOOLS.COM
MARY TOCHTERMANN	STUDENT TRANSPORTATION & FLEET SERVICE	(754) 321-4400 EXT.# 2006	MARY.TOCHTERMANN@BROWARDSCHOOLS.COM

THIS MEETING IS TO DETERMINE ALL BUS ROUTES AND TO MAKE ANY NECESSARY ARRANGEMENTS FOR REROUTING. THIS MEETING MAY INCLUDE SPECIAL PROJECTS COORDINATOR FROM BROWARD COUNTY TRAFFIC ENGINEERING DIVISION, (954) 847-2650.

8. THE CONTRACTOR SHALL BE RESPONSIBLE FOR PROVIDING A SAFE AND ADEQUATE WALKING SURFACE FOR ALL SCHOOL CHILDREN/PEDESTRIANS, THE SAFE WALK ROUTE SHALL BE PART OF THE MAINTENANCE OF TRAFFIC PLAN.
9. THE CONTRACTOR SHALL BE RESPONSIBLE FOR OBTAINING AN APPROVED MAINTENANCE OF TRAFFIC PLAN (MOT), INCLUDING THE ABOVE SCHOOL/PEDESTRIAN CONDITIONS, THROUGH BROWARD COUNTY TRAFFIC ENGINEERING DIVISION OR LOCAL MUNICIPALITY, DEPENDING ON ROADWAY JURISDICTION. THE CONDITIONS OUTLINED IN THE MOT ARE ENFORCED AND FULLY EFFECTIVE AS PART OF THE PROPOSED IMPROVEMENTS. THE CONTRACTOR SHALL BE RESPONSIBLE FOR ENSURING THAT ALL WORK ASSOCIATED WITH THIS PROJECT IS IN COMPLIANCE WITH ALL THE REQUIREMENTS OF THE APPROVED MOT, INCLUDING THE ABOVE SCHOOL/PEDESTRIAN CONDITIONS.
10. THE CONTRACTOR SHALL ENSURE THAT THERE ARE NO SPEED LIMIT SIGNS INSTALLED WITHIN THE DESIGNATED REDUCED SCHOOL ZONE, AT ANY TIME THROUGHOUT THE PROJECT.

COMMUNICATION NOTES:

1. THE AGENCY RESPONSIBLE FOR MAINTENANCE OF TRAFFIC SIGNALS AND RELATED EQUIPMENT IS BROWARD COUNTY TRAFFIC ENGINEERING DIVISION (BCTED). ALL SYSTEM COMMUNICATIONS EQUIPMENT, CABLING, AND RELATED MATERIAL SHALL COMPLY WITH BROWARD COUNTY'S LATEST EDITION OF MINIMUM STANDARDS AS EXPRESSED IN THE "STANDARDS AND SPECIFICATIONS"– COMMUNICATION INFRASTRUCTURE" DOCUMENT. PLEASE REFER TO (BCTED'S) COMMUNICATIONS POLICIES AND PROCEDURES FOR ADDITIONAL INFORMATION. BROWARD COUNTY ENGINEERING DIVISION WILL NOT ACCEPT ANY PROJECTS THAT DO NOT MEET THESE STANDARDS AND SPECIFICATIONS. IF FIBER OPTIC PULL BOXES ALREADY EXIST AT AN INTERSECTION, NO ADDITIONAL FIBER OPTIC PULL BOXES WILL NEED TO BE INSTALLED. FOR A COPY OF THESE STANDARDS REFER TO THE BROWARD COUNTY WEBSITE AT WWW.BROWARD.ORG/TRAFFIC UNDER PUBLICATIONS.
2. IF THERE ARE COPPER INTERCONNECT CABLE/S WITHIN YOUR PROJECT LIMITS OR WITHIN 1500 FEET OF YOUR PROJECT LIMITS CONTACT THE TRAFFIC SIGNAL TECHNICIAN III AT @TECOMMUNICATIONS@BROWARD.ORG OR 954-847-2761.
3. IF THERE ARE FIBER OPTIC CABLE/S WITHIN YOUR PROJECT LIMITS OR WITHIN 1500 FEET OF YOUR PROJECT LIMITS CONTACT THE COMMUNICATIONS MANAGER AT TECOMMUNICATIONS@BROWARD.ORG OR 954-357-8242.
4. ALL BCTED COMMUNICATIONS CABLE/CONDUIT SHALL BE LOCATED A MINIMUM OF 48 HOURS IN ADVANCE.

BROWARD COUNTY TRAFFIC ENGINEERING DIVISION PROCEDURE FOR NOTIFICATION OF COMMUNICATION DISRUPTION

1. COPPER INTERCONNECT CABLE NOTIFICATION CONTACT PERSON; WHEN COMMUNICATIONS TO AN INTERSECTION MUST BE DISRUPTED BY A CONTRACTOR TO PERFORM WORK, THE CONTRACTOR SHALL PROVIDE TWO DAY ADVANCE NOTICE IN WRITING TO BROWARD COUNTY TRAFFIC ENGINEERING DIVISION. THIS NOTIFICATION SHALL BE CONVEYED VIA ELECTRONIC
2. MAIL (EMAIL) TO THE TRAFFIC SIGNAL TECHNICIAN III AT TECOMMUNICATIONS@BROWARD.ORG, NOTIFICATION SHALL INCLUDE CONTACT PERSON, TELEPHONE NUMBER, PURPOSE, LOCATION AND DURATION. THE DISRUPTION SHALL LAST NO MORE THAN 3 CONSECUTIVE BUSINESS DAYS. WHERE POSSIBLE, THE DISRUPTION SHALL BE DURING OFF PEAK HOURS BEGINNING A 9:00 AM AND ENDING AT 3:00 PM.
3. FIBER OPTIC CABLE NOTIFICATION CONTACT PERSON; WHEN COMMUNICATIONS TO AN INTERSECTION MUST BE DISRUPTED BY A CONTRACTOR TO PERFORM WORK, THE CONTRACTOR SHALL PROVIDE TWO DAY ADVANCE NOTICE IN WRITING TO BROWARD COUNTY TRAFFIC ENGINEERING DIVISION. THIS NOTIFICATION SHALL BE CONVEYED VIA ELECTRONIC
4. MAIL (EMAIL)TO THE COMMUNICATIONS MANAGER AT TECOMMUNICATIONS@BROWARD.ORG, NOTIFICATION SHALL INCLUDE CONTACT PERSON, TELEPHONE NUMBER, PURPOSE, LOCATION AND DURATION. THE DISRUPTION SHALL LAST NO MORE THAN 3 CONSECUTIVE BUSINESS DAYS. WHERE POSSIBLE, THE DISRUPTION SHALL BE DURING OFF PEAK HOURS BEGINNING A 9:00 AM AND ENDING AT 3:00 PM.

SIGNING AND MARKING NOTES:

1. ALL PAVEMENT MARKINGS SHALL BE MADE IN ACCORDANCE WITH FDOT STANDARD INDEX # 17346, WHERE SHOWN ON THE PLANS
2. WHERE THE PLANS CALL FOR PAINTED PAVEMENT MARKINGS, INSTALLATION AND MATERIALS SHALL MEET ALL REQUIREMENTS OF SECTION 710 OF FDOT STANDARD SPECIFICATIONS FOR ROAD AND BRIDGE CONSTRUCTION AND THE FOLLOWING: CONTRACTOR TO APPLY TWO COATS OF VOC COMPLIANT, LOCAL DOT APPROVED, UNDILUTED, SOLVENT BASED OR LATEX TRAFFIC PAINT. CONTRACTOR TO FOLLOW MANUFACTURER'S RECOMMENDED APPLICATION RATE WITHOUT THE ADDITION OF A THINNER, WITH A MAXIMUM OF 100 SQUARE FEET PER GALLON OR AS REQUIRED PROVIDING MINIMUM 15 MILS WET FILM THICKNESS AND 7.5 MILS DRY FILM THICKNESS PER COAT. PAINT SHALL BE CRISP, STRAIGHT AND APPLIED UNIFORMLY ACROSS THE WIDTH OF A LINE FOR A TOTAL DRY FILM THICKNESS OF 15 MILS.
3. ALL PAVEMENT SYMBOLS AND MARKINGS ARE TO BE THERMOPLASTIC WITH THE EXCEPTION OF PARKING STRIPING. THERMOPLASTIC INSTALLATION AND MATERIALS SHALL MEET ALL REQUIREMENTS OF SECTION 711 OF FDOT STANDARD SPECIFICATIONS FOR ROAD AND BRIDGE CONSTRUCTION.
4. BI-DIRECTIONAL AMBER/AMBER REFLECTIVE PAVEMENT MARKERS SHALL BE PROVIDED AT 40' INTERVALS CENTERED BETWEEN YELLOW SKIP STRIPES.
5. ONE BI-DIRECTIONAL AMBER/AMBER REFLECTIVE MARKER SHALL BE PROVIDED AT 40' INTERVALS ON EACH SIDE OF DOUBLE YELLOW STRIPES.
6. ONE BI-DIRECTIONAL AMBER/AMBER REFLECTIVE PAVEMENT MARKER SHALL BE PROVIDED AT EACH END OF 18" YELLOW STRIPES ON EACH SIDE OF DOUBLE YELLOW STRIPES.
7. BI-DIRECTIONAL COLORLESS/RED REFLECTIVE PAVEMENT MARKERS SHALL BE PROVIDED AT 20' INTERVALS ALONG SOLID WHITE LINES (NOT ON EDGE OF PAVEMENT LINES).
8. BI-DIRECTIONAL AMBER/AMBER REFLECTIVE PAVEMENT MARKERS SHALL BE PROVIDED AT 1' INTERVALS AT ALL BULLNOSES.
9. PLACEMENT OF ALL REFLECTIVE PAVEMENT MARKERS SHALL CONFORM TO THE BROWARD COUNTY TRAFFIC ENGINEERING STANDARDS (LATEST REVISED).
10. ALL SIGNS SHALL BE HIGH INTENSITY.
11. ALL SIGNING AND PAVEMENT MARKINGS SHALL CONFORM TO THE MANUAL OF UNIFORM TRAFFIC CONTROL DEVICES AND BROWARD COUNTY TRAFFIC ENGINEERING STANDARDS (LATEST REVISED).
12. THE PUBLIC ROADWAYS INDICATED IN THESE PLANS HAVE BEEN DESIGNED SUBSTANTIALLY IN ACCORDANCE WITH "THE MANUAL OF UNIFORM MINIMUM STANDARDS FOR DESIGN, CONSTRUCTION AND MAINTENANCE FOR STREETS AND HIGHWAYS-STATE OF FLORIDA".

STOP SIGN AND STREET IDENTIFICATION ASSEMBLY

Typical Details

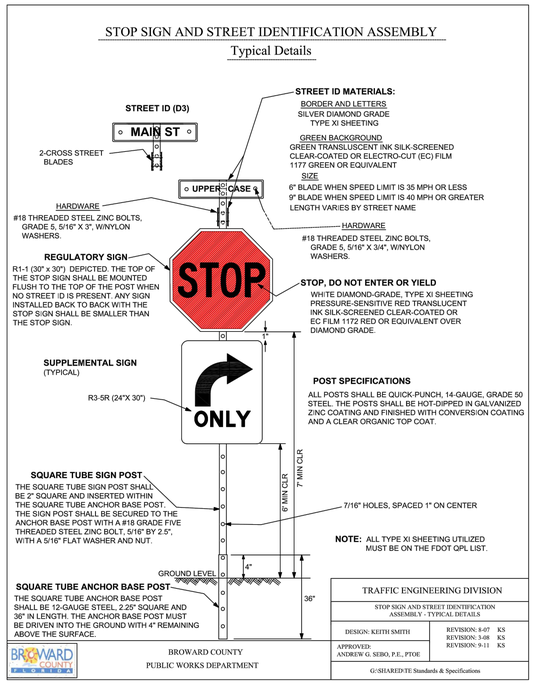

Always call 811 two full business days before you dig

Sunshine811.com

No.	REVISIONS	DATE	BY

Kimley»Horn
600 NORTH PINE ISLAND ROAD, SUITE 450, PLANTATION, FL 33324
PHONE: 954-535-5100 FAX: 954-739-2247
WWW.KIMLEY-HORN.COM CA 00000696

LICENSED PROFESSIONAL
CHRISTOPHER THOMAS FALCE, P.E.
73908
DATE:

K-H PROJECT 043105002
DATE 1/13/2015
SCALE AS SHOWN
DESIGNED BY SE
DRAWN BY SE
CHECKED BY CF

TAFT STREET SIGNAGE AND MARKING PLAN

SHERIDAN STATION
PREPARED FOR
RAM DEVELOPMENT COMPANY, INC.

SHEET NUMBER
C-807

Plotted By:Ebrahimi, Sina Sheet Set:RAM SHERIDAN STATION Layout:C-807 TAFT STREET SIGNAGE AND MARKING PLAN January 15, 2015 01:19:19pm K:\FTL_Civil\043_jobs\043105002-RAM Sheridan Stationside Multi-Family\CADD\Plan Sheets\C-806 TAFT STREET SIGNAGE AND MARKING PLAN.dwg
This document, together with the concepts and designs presented herein, as an instrument of service, is intended only for the specific purpose and client for which it was prepared. Reuse of and improper reliance on this document without written authorization and adaptation by Kimley-Horn and Associates, Inc. shall be without liability to Kimley-Horn and Associates, Inc.

WEST PARK ROAD
INTERSECTION IMPROVEMENTS

HOLLYWOOD, FLORIDA

SECTION 08, TOWNSHIP 51, RANGE 42

NOVEMBER 2014

PROJECT TEAM

CIVIL ENGINEER
KIMLEY-HORN AND ASSOCIATES, INC.
600 N PINE ISLAND RD, SUITE 450
PLANTATION, FL 33324
PHONE: (954) 535-5100
CONTACT: CHRISTOPHER FALCE, P.E.

SURVEYOR
LONGITUDE SURVEYORS
3900 N.W. 79th AVENUE
DORAL, FL 33316
PHONE: (305) 463-0912
CONTACT: EDUARDO M. SUAREZ, PSM

LIST OF CONTACTS

STORM WATER
BROWARD COUNTY DEPARTMENT OF ENVIRONMENTAL PROTECTION (BCDEP)
1 N. UNIVERSITY DRIVE
PLANTATION, FL 33301
PHONE: (954) 519-1243
CONTACT: ASHLEY RESTA, P.E.

FIRE PROTECTION
CITY OF HOLLYWOOD
2741 STIRLING ROAD
HOLLYWOOD, FL 33312
PHONE: (954) 967-4248

CITY ENGINEERING
CITY OF HOLLYWOOD
2600 HOLLYWOOD BLVD.
HOLLYWOOD, FL 33022
PHONE: (954) 921-3251
CONTACT: JONATHAN VOGT, CITY ENGINEER

WATER AND SANITARY SEWER
CITY OF HOLLYWOOD PUBLIC UTILITIES
2600 HOLLYWOOD BLVD.
HOLLYWOOD, FL 33022
PHONE: (954) 921-3302
CONTACT: STEVE JOSEPH, P.E.

ELECTRIC PROVIDER
FLORIDA POWER & LIGHT COMPANY
330 S.W. 12TH AVE.
POMPANO BEACH, FLORIDA 33069
PHONE: (954) 956-2075

BUILDING DIVISION
CITY OF HOLLYWOOD
2600 HOLLYWOOD BLVD.
HOLLYWOOD, FL 33022
PHONE: (954) 921-3335

TRANSPORTATION
FLORIDA DEPT. OF TRANSPORTATION
3400 WEST COMMERCIAL BLVD.
FT. LAUDERDALE, FL 33309
PHONE: (954) 777-4383

PLANNING AND ZONING
CITY OF HOLLYWOOD
2600 HOLLYWOOD BLVD.
HOLLYWOOD, FL 33022
PHONE: (954) 921-3471
CONTACT: JAY EPSTEIN

NATURAL GAS PROVIDER
TECO PEOPLES GAS
5101 NW 21st AVE., SUITE 460
FORT LAUDERDALE, FLORIDA 33309
(954) 453-0812

TELEPHONE PROVIDER
AT&T
6451 N. FEDERAL HIGHWAY
FORT LAUDERDALE, FLORIDA 33308
PHONE: (954) 928-4065

CABLE PROVIDER
COMCAST CABLE
2601 SW 145TH AVE
MIRAMAR, FL 33027
PHONE: (954) 447-8405

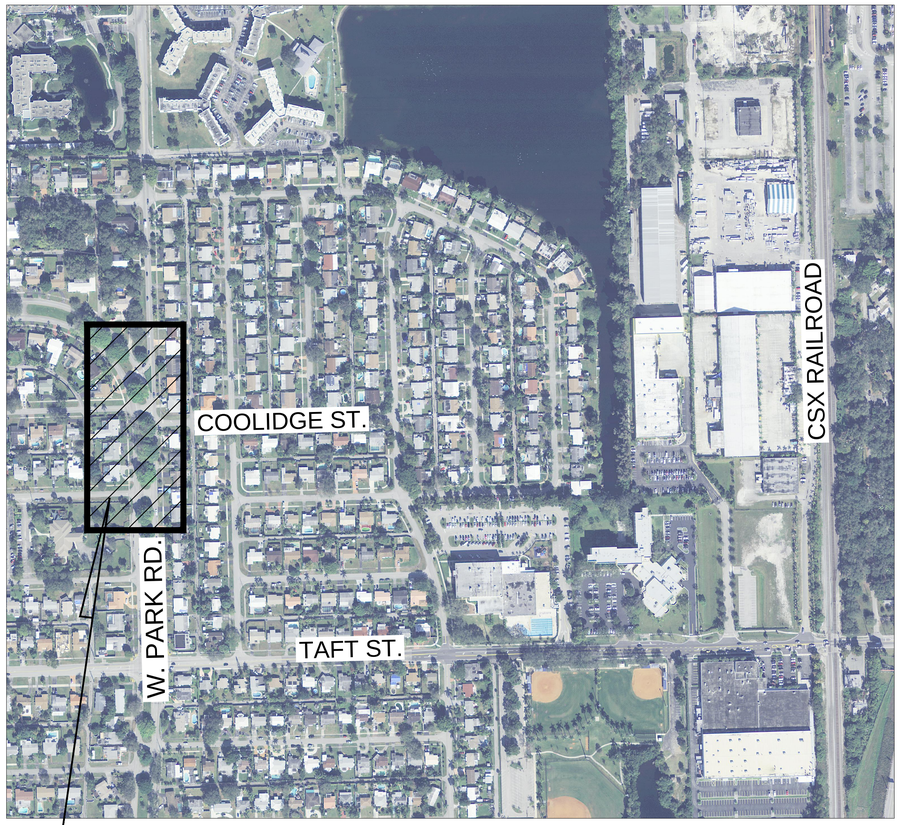

VICINITY MAP
1"=250'

SHEET INDEX

Sheet Number	Sheet Title
C-900	COVER SHEET
C-901	GENERAL NOTES
C-902	EROSION CONTROL AND DEMOLITION NOTES
C-903	EROSION CONTROL AND DEMOLITION PLAN
C-904	HORIZONTAL CONTROL AND SIGNING AND MARKING PLAN
C-905	ENGINEERING PLAN

NOTE:

THE PUBLIC ROADWAY(S) INDICATED IN THESE PLANS HAVE BEEN DESIGNED IN ACCORDANCE WITH THE "MANUAL OF UNIFORM MINIMUM STANDARDS FOR DESIGN, CONSTRUCTION, AND MAINTENANCE FOR STREETS & HIGHWAYS - STATE OF FLORIDA."

PREPARED BY

Kimley»Horn

2014 KIMLEY-HORN AND ASSOCIATES, INC.
600 N. PINE ISLAND RD, SUITE 450, PLANTATION, FL 33309
PHONE (954) 535-5100
WWW.KIMLEY-HORN.COM CA 00000696

Always call 811 two full business days before you dig

Sunshine811.com

No.	REVISIONS	DATE	BY

Kimley»Horn

© 2014 KIMLEY-HORN AND ASSOCIATES, INC.

600 N. PINE ISLAND ROAD, SUITE 450, FT. LAUDERDALE, FL 33324
PHONE: 954-535-5100 FAX: 561-863-8175
WWW.KIMLEY-HORN.COM CA 00000696

LICENSED PROFESSIONAL
CHRISTOPHER THOMAS FALCE, P.E.
FLORIDA LICENSE NUMBER 73908

KHA PROJECT 043105002
DATE 11/24/2014
SCALE AS SHOWN
DESIGNED BY CTF
DRAWN BY TJW
CHECKED BY EW
DATE:

COVER SHEET

WEST PARK ROAD
INTERSECTION IMPROVEMENTS
PREPARED FOR
RAM DEVELOPMENT COMPANY, INC.
BROWARD FLORIDA

SHEET NUMBER
C-900

Plotted By:Ebrahimi, Sina Sheet Set:RAM SHERIDAN STATION Layout:C-900 COVER SHEET November 24, 2014 02:50:39pm K:\FTL_Civil\043 jobs\043105002-RAM Sheridan Stationside Multi-Family\Park and Coolidge\CAD\Plan Sheets\C-900 COVER SHEET.dwg
This document, together with the concepts and designs presented herein, as an instrument of service, is intended only for the specific purpose and client for which it was prepared. Reuse of and improper reliance on this document without written authorization and adaptation by Kimley-Horn and Associates, Inc. shall be without liability to Kimley-Horn and Associates, Inc.

GENERAL CONSTRUCTION NOTES

1. THE CONTRACTOR AND SUBCONTRACTORS SHALL OBTAIN A COPY OF THE CITY OF HOLLYWOOD, FLORIDA PUBLIC WORKS MANUAL, THE BROWARD COUNTY PUBLIC WORKS MANUAL, AND SPECIFICATIONS, THE FLORIDA DEPARTMENT OF TRANSPORTATION "STANDARD SPECIFICATIONS FOR ROAD AND BRIDGE CONSTRUCTION" (LATEST EDITION), THE FLORIDA BUILDING CODE, AND ALL OTHER LOCAL, COUNTY, STATE, AND FEDERAL STANDARDS GOVERNING THE PROPOSED WORK.
2. THE CONTRACTOR SHALL BE RESPONSIBLE FOR FURNISHING ALL MATERIAL AND LABOR TO CONSTRUCT THE FACILITY AS SHOWN AND DESCRIBED IN THE CONSTRUCTION DOCUMENTS IN ACCORDANCE WITH THE APPROPRIATE APPROVING AUTHORITIES, SPECIFICATIONS AND REQUIREMENTS. CONTRACTOR SHALL CLEAR AND GRUB ALL AREAS UNLESS OTHERWISE INDICATED, REMOVING TREES, STUMPS, ROOTS, MUCK, EXISTING PAVEMENT AND ALL OTHER DELETERIOUS MATERIAL.
3. EXISTING UTILITIES SHOWN ARE LOCATED ACCORDING TO THE INFORMATION AVAILABLE TO THE ENGINEER AT THE TIME OF THE TOPOGRAPHIC SURVEY AND HAVE NOT BEEN INDEPENDENTLY VERIFIED BY THE OWNER OR THE ENGINEER. GUARANTEE IS NOT MADE THAT ALL EXISTING UNDERGROUND UTILITIES ARE SHOWN OR THAT THE LOCATION OF THOSE SHOWN ARE ENTIRELY ACCURATE. FINDING THE ACTUAL LOCATION OF ANY EXISTING UTILITIES IS THE CONTRACTOR'S RESPONSIBILITY AND SHALL BE DONE BEFORE HE COMMENCES ANY WORK IN THE VICINITY. FURTHERMORE, THE CONTRACTOR SHALL BE FULLY RESPONSIBLE FOR ANY AND ALL DAMAGES DUE TO THE CONTRACTOR'S FAILURE TO EXACTLY LOCATE AND PRESERVE ANY AND ALL UNDERGROUND UTILITIES. THE OWNER OR ENGINEER WILL ASSUME NO LIABILITY FOR ANY DAMAGES SUSTAINED OR COST INCURRED BECAUSE OF THE OPERATIONS IN THE VICINITY OF EXISTING UTILITIES OR STRUCTURES, NOR FOR TEMPORARY BRACING AND SHORING OF SAME. IF IT IS NECESSARY TO SHORE, BRACE, SWING OR RELOCATE A UTILITY, THE UTILITY COMPANY OR DEPARTMENT AFFECTED SHALL BE CONTACTED AND THEIR PERMISSION OBTAINED REGARDING THE METHOD TO USE FOR SUCH WORK.
4. IT IS THE CONTRACTOR'S RESPONSIBILITY TO CONTACT THE VARIOUS UTILITY COMPANIES WHICH MAY HAVE BURIED OR AERIAL UTILITIES WITHIN OR NEAR THE CONSTRUCTION AREA BEFORE COMMENCING WORK. THE CONTRACTOR SHALL PROVIDE 48 HOURS MINIMUM NOTICE TO ALL UTILITY COMPANIES PRIOR TO BEGINNING CONSTRUCTION. A LIST OF THE UTILITY COMPANIES WHICH THE CONTRACTOR MUST CALL BEFORE COMMENCING WORK IS PROVIDED ON THE COVER SHEET OF THESE CONSTRUCTION PLANS. THIS LIST SERVES AS A GUIDE ONLY AND IS NOT INTENDED TO LIMIT THE UTILITY COMPANIES WHICH THE CONTRACTOR MAY WISH TO NOTIFY.
5. THE CONTRACTOR SHALL BE RESPONSIBLE FOR OBTAINING ALL REQUIRED CONSTRUCTION PERMITS AND BONDS IF REQUIRED PRIOR TO CONSTRUCTION.
6. THE CONTRACTOR SHALL HAVE AVAILABLE AT THE JOB SITE AT ALL TIMES ONE COPY OF THE CONSTRUCTION DOCUMENTS INCLUDING PLANS, SPECIFICATIONS, AND SPECIAL CONDITIONS AND COPIES OF ANY REQUIRED CONSTRUCTION PERMITS.
7. ANY DISCREPANCIES ON THE DRAWINGS SHALL BE IMMEDIATELY BROUGHT TO THE ATTENTION OF THE OWNER AND ENGINEER BEFORE COMMENCING WORK. NO FIELD CHANGES OR DEVIATIONS FROM DESIGN ARE TO BE MADE WITHOUT PRIOR APPROVAL OF THE OWNER AND NOTIFICATION TO THE ENGINEER.
8. ALL COPIES OF COMPACTION, CONCRETE AND OTHER REQUIRED TEST RESULTS ARE TO BE SENT TO THE OWNER AND DESIGN ENGINEER OF RECORD DIRECTLY FROM THE TESTING AGENCY.
9. THE CONTRACTOR SHALL BE RESPONSIBLE FOR SUBMITTING TO THE ENGINEER A CERTIFIED RECORD SURVEY SIGNED AND SEALED BY A PROFESSIONAL LAND SURVEYOR REGISTERED IN THE STATE OF FLORIDA DEPICTING THE ACTUAL FIELD LOCATION OF ALL CONSTRUCTED IMPROVEMENTS THAT ARE REQUIRED BY THE JURISDICTIONAL AGENCIES FOR THE CERTIFICATION PROCESS. ALL SURVEY COSTS WILL BE THE CONTRACTORS RESPONSIBILITY.
10. THE CONTRACTOR SHALL BE RESPONSIBLE FOR DOCUMENTING AND MAINTAINING AS-BUILT INFORMATION WHICH SHALL BE RECORDED AS CONSTRUCTION PROGRESSES OR AT THE COMPLETION OF APPROPRIATE CONSTRUCTION INTERVALS AND SHALL BE RESPONSIBLE FOR PROVIDING AS-BUILT DRAWINGS TO THE OWNER FOR THE PURPOSE OF CERTIFICATION TO JURISDICTIONAL AGENCIES AS REQUIRED. ALL AS-BUILT DATA SHALL BE COLLECTED BY A STATE OF FLORIDA PROFESSIONAL LAND SURVEYOR WHOSE SERVICES ARE ENGAGED BY THE CONTRACTOR.
11. ANY WELLS DISCOVERED ON SITE THAT WILL HAVE NO USE MUST BE PLUGGED BY A LICENSED WELL DRILLING CONTRACTOR IN A MANNER APPROVED BY ALL JURISDICTIONAL AGENCIES. CONTRACTOR SHALL BE RESPONSIBLE FOR OBTAINING ANY WELL ABANDONMENT PERMITS REQUIRED.
12. ANY WELL DISCOVERED DURING EARTH MOVING OR EXCAVATION SHALL BE REPORTED TO THE APPROPRIATE JURISDICTIONAL AGENCIES WITHIN 24 HOURS AFTER DISCOVERY IS MADE.
13. THE CONTRACTOR SHALL BE RESPONSIBLE FOR VERIFYING THAT THE PROPOSED IMPROVEMENTS SHOWN ON THE PLANS DO NOT CONFLICT WITH ANY KNOWN EXISTING OR OTHER PROPOSED IMPROVEMENTS. IF ANY CONFLICTS ARE DISCOVERED, THE CONTRACTOR SHALL NOTIFY THE OWNER PRIOR TO INSTALLATION OF ANY PORTION OF THE SITE WORK THAT WOULD BE AFFECTED. FAILURE TO NOTIFY OWNER OF AN IDENTIFIABLE CONFLICT PRIOR TO PROCEEDING WITH INSTALLATION RELIEVES OWNER OF ANY OBLIGATION TO PAY FOR A RELATED CHANGE ORDER.
14. CONTRACTOR SHALL BE RESPONSIBLE FOR COORDINATING WITH UTILITY COMPANIES FOR EXISTING UTILITIES TO BE REMOVED, RELOCATED OR SUPPORTED IN PLACE, PRIOR TO START OF CONSTRUCTION. CONTRACTOR SHALL NOTIFY OWNER OF THE COST OF WORK PRIOR TO PROCEEDING

RECORD DRAWINGS

1. DURING THE DAILY PROGRESS OF THE JOB, THE CONTRACTOR SHALL RECORD ON HIS SET OF CONSTRUCTION DRAWINGS THE EXACT LOCATION, LENGTH AND ELEVATION OF ANY FACILITY NOT BUILT EXACTLY ACCORDING TO PLANS.
2. THE CONTRACTOR SHALL PROVIDE THE ENGINEER WITH AS-BUILT GRADES AND LOCATIONS OF FINISHED PAVEMENT, SIDEWALKS, CURBS, AND ALL PHYSICAL IMPROVEMENTS. SUCH GRADES SHALL BE OBTAINED BY A LICENSED SURVEYOR REGISTERED TO PRACTICE IN THE STATE OF FLORIDA, AND SHALL DOCUMENT THE INTENT OF THE PROPOSED GRADES SHOWN ON THE PLANS. THIS SHALL BE DONE AT NO COST TO THE OWNER.

SURVEY DATA

1. ALL ELEVATIONS ON THE PLANS OR REFERENCED IN THE SPECIFICATIONS ARE BASED ON NATIONAL AMERICAN VERTICAL DATUM OF 1988 (NAVD). ALL COORDINATES ARE RELATIVE TO 0901-FLORIDA EAST ZONE STATE PLANE COORDINATE SYSTEM, NORTH AMERICAN DATUM (NAD) 1983 ADJUSTMENT OF 1990 (NAD83/90).
2. ALL EXISTING CONTROL POINTS AND/OR REFERENCE MARKERS SHALL BE RAISED TO FINAL GRADE. THESE POINTS AND REFERENCE MARKERS SHALL BE LOCATED AND NOTED ON THE AS-BUILTS.
3. THE LOCATION OF EXISTING RIGHT-OF-WAY LINES, CENTERLINES, ROADWAY PAVEMENT, UTILITIES, TREES, AND OTHER PHYSICAL ABOVE-GROUND FEATURES SHOWN ON THE PLANS WERE TAKEN FROM THE SPECIFIC PURPOSE SURVEYS PREPARED BY:
   LONGITUDE SURVEYORS
   3900 N.W. 79th AVENUE, SUITE 601
   DORAL, FL 33166
   TELEPHONE NO. (305) 463-0912 FAX NO. (305) 513-5680
   CONTACT: EDUARDO SUAREZ, P.S.M.
4. ALL STATIONS AND OFFSETS ARE REFERENCED TO BASELINE OF SURVEY/CONSTRUCTION BASELINE.
5. EXISTING SECTION CORNERS AND ¼ SECTION CORNERS, AND OTHER LAND MARKER OR MONUMENTS LOCATED WITHIN PROPOSED CONSTRUCTION ARE TO BE REFERENCED BY THE CONTRACTOR PRIOR TO CONSTRUCTION AND REPLACED IF DISTURBED BY THE CONTRACTOR AT DIRECTION OF A REGISTERED LAND SURVEYOR LICENSED IN THE STATE OF FLORIDA.
6. ANY MONUMENT WITHIN THE LIMITS OF CONSTRUCTION IS TO BE PROTECTED. IF IN DANGER OF DAMAGE, NOTIFY:
   GEODETIC INFORMATION CENTER
   6001 EXECUTIVE BLVD.
   ROCKVILLE, MARYLAND 20852
   TELEPHONE NO. (301) 443-8319
   CONTACT: MARK MAINTENANCE SECTION N/CG-162

WATER AND SEWER UTILITY NOTES

1. ALL EXISTING UNDERGROUND UTILITY LOCATIONS SHOWN ARE APPROXIMATE. THE CONTRACTOR SHALL COMPLY WITH ALL REQUIREMENTS FOR UTILITY LOCATION AND COORDINATION IN ACCORDANCE WITH THE NOTES CONTAINED IN THE GENERAL CONSTRUCTION SECTION OF THIS SHEET.
2. THE CONTRACTOR SHALL RESTORE ALL DISTURBED VEGETATION IN KIND, UNLESS SHOWN OTHERWISE.

TYPICAL ENGINEER OBSERVATIONS

CONTRACTOR SHALL NOTIFY ENGINEER 48 HOURS IN ADVANCE OF THE FOLLOWING ACTIVITIES:

- SUBGRADE PREPARATION
- BASE INSTALLATION
- ASPHALT INSTALLATION
- UNDERGROUND PIPING AND UTILITIES INSTALLATION
- INSTALLATION OF STRUCTURES, DDCV, HYDRANTS, METERS, ETC.
- SIDEWALK INSTALLATION
- CONNECTIONS TO WATER AND SEWER MAINS
- TESTS OF UTILITIES
- ANY OTHER INSPECTION FOR WHICH A PERMITTING AGENCY REQUIRES THE ENGINEER TO BE PRESENT

3RD PARTY TEST REPORTS REQUIRED

TEST REPORTS REQUIRED FOR CLOSE OUT INCLUDE, BUT ARE NOT LIMITED TO:

- DENSITY TEST REPORTS
- ANY OTHER TESTING REQUIRED BY THE AGENCY

DEMOLITION NOTES AND SPECIFICATIONS

SHOULD ANY SECTION OF THESE DEMOLITION NOTES BE IN DIRECT CONFLICT WITH THE PROVISIONS OR TECHNICAL SPECIFICATIONS CONTAINED IN THE CONTRACT DOCUMENT FOR THIS PROJECT, THE INTENT OF THE CONTRACT DOCUMENT SHALL GOVERN.

I. GENERAL

FOR THIS PROJECT, "OWNER" SHALL MEAN RAM DEVELOPMENT COMPANY, INC. "SURVEY" SHALL MEAN THE BOUNDARY SURVEY PREPARED BY LONGITUDE SURVEYORS ON 04/15/2014 FLORIDA CERTIFICATE OF AUTHORIZATION NUMBER:4479 AND "ENGINEER" SHALL MEAN THE ENGINEER OF RECORD.

1. EXISTING CONDITIONS, UTILITIES, STRUCTURES AND OTHER IMPROVEMENTS, AS SHOWN ON THE DEMOLITION DRAWINGS, WERE TAKEN FROM THE SURVEY, AND FROM INFORMATION PROVIDED BY UTILITY COMPANIES. AN ATTEMPT HAS BEEN MADE TO SHOW ALL EXISTING STRUCTURES, UTILITIES, DRIVES, WALKS, ETC., IN THEIR APPROXIMATE LOCATION. OTHERS MAY EXIST AND MAY BE FOUND UPON VISITING THE SITE. IT WILL BE THE RESPONSIBILITY OF THE CONTRACTOR TO ACCURATELY LOCATE ALL FACILITIES AND TO DETERMINE THEIR EXTENT. IF SUCH FACILITIES OBSTRUCT THE PROGRESS OF THE WORK AND ARE NOT INDICATED TO BE REMOVED OR RELOCATED, THEY SHALL BE REMOVED OR RELOCATED ONLY AS DIRECTED BY THE OWNER, ARCHITECT, OR ENGINEER OF RECORD, AT NO ADDITIONAL COST TO THE OWNER.
2. SOME ITEMS TO BE REMOVED MAY NOT BE DEPICTED ON THE TOPOGRAPHIC SURVEY. IT IS THE CONTRACTOR'S RESPONSIBILITY TO VISIT THE SITE AND DETERMINE THE FULL EXTENT OF ITEMS TO BE REMOVED. IF ANY ITEMS ARE IN QUESTION, THE CONTRACTOR SHALL CONTACT THE OWNER PRIOR TO REMOVAL OF SAID ITEMS.
3. ORGANIZE AND PERFORM DEMOLITION WORK TO AVOID DAMAGE TO CONSTRUCTION INTENDED TO REMAIN, INCLUDING TREES (SEE LANDSCAPE PLANS FOR DETAILS).
4. DEMOLITION AND REMOVAL OPERATIONS SHALL BE CONDUCTED IN AN EXPEDIENT MANNER, WITH PRECAUTIONS TAKEN TO PREVENT THE DEMOLITION SITE FROM BEING A NUISANCE.
5. PERFORM REMOVAL AND DEMOLITION IN ACCORDANCE WITH DEMOLITION SCHEDULE (REFER TO SECTION IV.) AND TAKE NECESSARY PRECAUTIONS TO PROTECT EXISTING ADJACENT BUILDINGS, FURNISHINGS, AND EQUIPMENT. NOTIFY THE ENGINEER OF ANY CONDITIONS THAT MAY AFFECT THE SAFETY OF OCCUPANTS OF ADJACENT BUILDINGS, THE NORMAL USE OF THESE FACILITIES, OR THE PHYSICAL CONDITION OF THE STRUCTURES.
6. ALL EXISTING UTILITIES OUTSIDE THE PROPERTY BOUNDARIES ARE TO REMAIN, UNLESS OTHERWISE NOTED.
7. PRIOR TO DEMOLITION ACTIVITIES, IT SHALL BE THE CONTRACTOR'S RESPONSIBILITY TO CONTACT ALL AFFECTED UTILITY COMPANIES IN ORDER TO COORDINATE THE DEACTIVATION OF ALL EXISTING UTILITY LINES WITHIN THE PROPERTY. ONCE ALL ONSITE UTILITIES HAVE BEEN DEACTIVATED, ALL LINES SHALL BE CUT AND CAPPED INSIDE THE PROPERTY LINE, AND REMOVED (UNLESS OTHERWISE INDICATED).
8. THE CONTRACTOR SHALL USE EXTREME CAUTION IN REMOVING ANY STRUCTURES AND UTILITIES ABOVE AND BELOW GRADE TO PREVENT DAMAGE TO EXISTING UTILITIES WHICH ARE TO REMAIN IN SERVICE. ANY DAMAGE TO EXISTING PIPELINES, UTILITIES, ETC., CAUSED BY THE CONTRACTOR SHALL BE REPAIRED, AT THE CONTRACTOR'S EXPENSE, IN A MANNER ACCEPTABLE TO THE PARTY IN OWNERSHIP OF THE DAMAGED PROPERTY. THE CONTRACTOR SHALL REPORT ANY EXISTING DAMAGE PRIOR TO BEGINNING WORK. IN THE EVENT OF ACCIDENTAL DISRUPTION OF UTILITIES OR THE DISCOVERY OF PREVIOUSLY UNKNOWN UTILITIES, STOP WORK IMMEDIATELY AND NOTIFY THE AFFECTED UTILITY COMPANY AND THE ENGINEER. DO NOT CONTINUE WORK UNTIL THE UTILITY COMPANY, ENGINEER, AND CONTRACTOR AGREE ON A PLAN TO CORRECT THE SITUATION OR IDENTIFY THE UTILITY SERVICE LINE.
9. EXISTING WORK NOT SPECIFIED FOR REMOVAL WHICH IS TEMPORARILY REMOVED, DAMAGED, EXPOSED, OR IN ANY WAY DISTURBED OR ALTERED BY THE CONTRACTORS ACTIVITIES SHALL BE REPAIRED, PATCHED OR REPLACED, SOLELY AT THE CONTRACTOR'S EXPENSE, TO THE ENGINEER'S AND OWNER'S SATISFACTION.
10. TITLE AND RESPONSIBILITY TO MATERIALS AND EQUIPMENT TO BE REMOVED, EXCEPT SALVAGEABLE EQUIPMENT TO BE RETAINED BY THE OWNER, IS VESTED TO THE CONTRACTOR UPON RECEIPT OF NOTICE TO PROCEED. THE OWNER WILL NOT BE RESPONSIBLE FOR THE CONDITION, LOSS OR DAMAGE TO SUCH MATERIALS AND EQUIPMENT AFTER THE ISSUANCE OF THE NOTICE TO PROCEED.
11. IT IS THE CONTRACTOR'S RESPONSIBILITY TO:
    A. PROTECT ALL EXISTING STRUCTURAL AND VEGETATIVE ELEMENTS TO REMAIN DURING DEMOLITION UNLESS OTHERWISE SPECIFIED.
    B. IF APPLICABLE, PATCH AND REPAIR ALL SURFACES WITHIN THE PUBLIC R/W AFFECTED BY DEMOLITION
    C. SAW-CUT IN NEAT, STRAIGHT LINES, EXISTING CONC. OR ASPHALT PAVEMENT.
    D. REMOVE ALL EXISTING IRRIGATION LINES WITHIN THE LIMITS OF DEMOLITION UNLESS OTHERWISE NOTED.
    E. ALL EXISTING CHAIN LINK FENCES AND CBS WALLS ALONG THE PERIMETER OF THE PROPERTY SHALL REMAIN, UNLESS OTHERWISE SPECIFIED.
    F. NO ELECTRIC POLES, STREET LIGHTS, WATER METERS/VALVES, FIRE HYDRANTS ETC. WILL BE REMOVED WITHIN THE ROADWAY RIGHT-OF-WAY, UNLESS OTHERWISE NOTED ON THE DEMOLITION PLANS.
    G. REFER TO LANDSCAPE PLANS FOR VERIFICATION OF ALL EXISTING TREES TO BE REMOVED, RELOCATED OR TO REMAIN.

MAINTAIN ALL EXISTING SURVEY REFERENCES AND MARKERS IN PLACE, OTHERWISE THEY SHALL BE REPLACED BY THE CONTRACTOR AT NO ADDITIONAL COST TO THE OWNER.

II. DESCRIPTION

1. PROVIDE ALL LABOR, MATERIALS, EQUIPMENT, SERVICES, ETC., NECESSARY AND INCIDENTAL TO THE COMPLETION OF ALL SITE DEMOLITION AND CLEARING WORK AS SHOWN ON THE DRAWINGS AND SPECIFIED HEREIN, INCLUDING THE LEGAL TRANSPORT AND OFF-SITE DISPOSAL OF DEMOLITION DEBRIS.
2. ALL SITE WORK INCLUDES , BUT IS NOT LIMITED TO THE FOLLOWING:
   A. FULL-DEPTH REMOVAL OF EXISTING SIDEWALKS, DRIVES, CURBS, AND PAVEMENT
   B. FULL DEPTH REMOVAL OF EXISTING BUILDING FOUNDATIONS, UNDERGROUND UTILITIES AND RELATED STRUCTURES.
   C. CLEARING SITE OF VEGETATION AND TREES AS NOTED ON THE LANDSCAPE PLANS.
   D. CLEARING SITE OF DEMOLITION DEBRIS.
   E. REMOVAL FROM SITE AND DISPOSAL OF ALL EXCESS AND UNUSABLE MATERIAL.
   F. COORDINATION WITH ALL UTILITY COMPANIES/OWNERS PRIOR TO DEACTIVATION OF EXISTING UTILITIES.

III. APPLICABLE CODES

1. DEMOLITION AND TRANSPORTATION OF DEBRIS SHALL COMPLY WITH APPLICABLE LOCAL, STATE, AND FEDERAL CODES AND REGULATIONS GOVERNING THESE OPERATIONS. THE CONTRACTOR SHALL OBTAIN AND PAY FOR ANY PERMITS, BONDS, LICENSES, ETC., REQUIRED FOR DEMOLITION AND CLEARING WORK.
2. ANY WORK WITHIN PUBLIC RIGHT-OF-WAY SHALL BE DONE IN ACCORDANCE WITH THE REQUIREMENTS OF THE CITY OF HOLLYWOOD PUBLIC WORKS DEPARTMENT, AND OTHER GOVERNMENTAL AGENCIES WHO MAY HAVE JURISDICTION OF THE PUBLIC RIGHT-OF-WAY. SAID WORK SHALL NOT BEGIN UNTIL THE CONTRACTOR HAS OBTAINED ALL PERMITS AND NOTIFIED ALL THE GOVERNING AUTHORITIES.

IV. SEQUENCING AND SCHEDULING

1. AREAS ADJACENT TO DEMOLITION AND REMOVAL WORK MAY BE OCCUPIED AND THEIR ACTIVITIES CANNOT BE INTERRUPTED OR DISTURBED DURING NORMAL WORKING HOURS. DEMOLITION SCHEDULE SHALL BE COORDINATED WITH ALL ADJACENT PROPERTY OWNERS AND ANY OTHER PARTIES WHOSE DAILY ACTIVITIES WOULD BE AFFECTED BY THE DEMOLITION WORK.
2. COORDINATE WITH APPLICABLE UTILITY COMPANIES FOR UTILITY LINE REMOVAL, CAPPING AND UTILITY SHUTDOWNS NECESSITATED BY REMOVAL WORK.

V. ENVIRONMENTAL PROTECTION

1. CONTROL AMOUNT OF DUST RESULTING FROM CONSTRUCTION OR DEMOLITION TO PREVENT SPREAD OF DUST TO OTHER BUILDINGS AND TO AVOID CREATION OF A NUISANCE IN SURROUNDING AREAS. USE OF WATER TO CONTROL DUST WILL NOT BE PERMITTED WHEN IT WILL RESULT IN, OR CREATE, HAZARDOUS OR OBJECTIONABLE CONDITIONS SUCH AS FLOODING.
2. NOISE PRODUCING ACTIVITIES SHALL BE HELD TO A MINIMUM. INTERNAL COMBUSTION ENGINES AND COMPRESSORS, ETC., SHALL BE EQUIPPED WITH MUFFLERS TO REDUCE NOISE TO A MINIMUM. CONTRACTOR SHALL COMPLY WITH ALL NOISE ABATEMENT ORDINANCES.
3. THE USE OF EXPLOSIVES WILL NOT BE PERMITTED.
4. DISPOSITION OF DEMOLISHED MATERIALS BY BURNING IS NOT PERMITTED.
5. ALL CLEARING SHALL BE PERFORMED IN A MANNER SUCH AS TO PREVENT ANY WASH-OFF OF SOILS AND DEBRIS FROM THE SITE INTO PUBLIC RIGHT-OF-WAY WATER BODIES, AND/OR STORM DRAINAGE SYSTEMS. APPROPRIATE SEDIMENTATION PONDS, DIKES, COLLARS, AND FILTER MEDIA SHALL BE EMPLOYED TO INSURE COMPLIANCE WITH THESE REQUIREMENTS. WHERE A SPECIFIC STATUTE GOVERNS THESE PROCEDURES, SUCH STATUTE SHALL BE COMPLIED WITH IN ITS ENTIRETY.
6. AT ALL TIMES DURING THE CLEARING OPERATION, THE EXPOSED AREAS OF SUBGRADE SHALL BE MAINTAINED IN A CONDITION COMPATIBLE WITH POSITIVE DRAINAGE OF THE WORK AREA. NO WATER WILL BE PERMITTED TO STAND IN OPEN EXCAVATIONS. ALL STORMWATER RUNOFF SHALL BE CONTAINED WITHIN THE SITE. FAILURE TO MAINTAIN SUCH DRAINAGE SHALL BE CONSIDERED ADEQUATE CAUSE TO ORDER TEMPORARY SUSPENSION OF THE WORK.
7. IF IT SHOULD BECOME NECESSARY TO STOP WORK FOR INDEFINITE PERIODS, THE CONTRACTOR SHALL TAKE EVERY PRECAUTION TO PREVENT DAMAGE OR DETERIORATION OF THE WORK ALREADY PERFORMED, PROVIDE SUITABLE AND FUNCTIONAL DRAINAGE BY OPENING DITCHES, FILTER DRAINS, TEMPORARY CUT-OFF LINES, ETC., AND ERECT TEMPORARY PROTECTIVE STRUCTURES WHERE NECESSARY. ALL EMBANKMENTS SHALL BE BACK-BLADED AND SUITABLY SEALED TO PROTECT AGAINST ADVERSE WEATHER CONDITIONS.
8. THE CONTRACTOR SHALL TAKE ALL NECESSARY PRECAUTIONS WHEN REMOVING ABANDONED AND DE-ENERGIZED MATERIALS. IF ASBESTOS PIPES ARE ENCOUNTERED, THE CONTRACTOR WILL TAKE ALL NECESSARY ABATEMENT STEPS AS REQUIRED BY GOVERNING REGULATIONS TO SAFELY REMOVE AND DISPOSE OF SAID FACILITIES. THE CONTRACTOR SHALL NOTIFY THE ENGINEER IMMEDIATELY UPON DISCOVERY OF SAID MATERIALS.
9. THE CONTRACTOR SHALL SECURE THE WORK AREA WITH FENCING OR OTHER MEANS AS APPROVED BY THE OWNER.

VI. TRAFFIC MAINTENANCE

1. THE CONTRACTOR SHALL FOLLOW FDOT MAINTENANCE OF TRAFFIC PROCEDURES DURING DEMOLITION IN PUBLIC RIGHT-OF-WAYS AND PRIVATE DRIVEWAYS, PEDESTRIANS PATHS, AND ROADWAYS (INDEX 600 SERIES), AND PREPARE AND OBTAIN APPROVAL OF SUCH MAINTENANCE OF TRAFFIC PLAN FROM THE APPROPRIATE REGULATORY AGENCY.
2. THE CONTRACTOR SHALL PROVIDE ADEQUATE BRACING, SHORING, TEMPORARY CROSSOVER FOR PEDESTRIAN AND VEHICULAR TRAFFIC INCLUDING GUARDRAILS, LAMPS, WARNING SIGNS AND FLAGS AS REQUIRED BY AGENCIES HAVING JURISDICTION, AND SHALL NOT REMOVE THESE UNTIL THE NEED FOR PROTECTION CEASES.
3. THE CONTRACTOR MAY NOT CLOSE ANY SIDEWALKS WITHOUT PROVIDING ALTERNATE ROUTES IN ACCORDANCE WITH FDOT INDEX 660 AND OBTAINING APPROVAL FROM THE GOVERNING JURISDICTIONAL AGENCY.
4. THE CONTRACTOR SHALL CONDUCT REMOVAL OPERATIONS SO THAT TRAFFIC IS MAINTAINED ALONG EXISTING STREETS AND WALKS. ALL PUBLIC PAVED STREETS AND WALKWAYS MUST BE KEPT FREE OF DEBRIS. THE CONTRACTOR MUST REMOVE MATERIAL AND OTHER MATTER TRACKED OR FALLEN ONTO TRAFFIC SURFACES.

VII. CLEAN UP

1. REMOVE DEMOLISHED CONSTRUCTION MATERIALS AND RELATED DEBRIS FROM THE SITE ON A REGULAR BASIS. ACCUMULATION OF DEBRIS ON THE SITE WILL NOT BE PERMITTED. SELLING OF SALVAGEABLE MATERIALS IS NOT PERMITTED AT THE SITE.
2. REMOVE MATERIALS, INCLUDING DEBRIS AND DUST, AND DISPOSE OF LEGALLY OFF SITE. NO DEBRIS SHALL BE BURNED OR BURIED ON THE SITE AS A MEANS OF DISPOSAL. USE METHODS APPROVED BY THE REGULATORY AGENCIES PRIOR TO BEGINNING CLEANUP OPERATIONS. USE OF BLOWERS TO DISTRIBUTE DUST WILL NOT BE PERMITTED.
3. MATERIAL DESIGNATED FOR REMOVAL SHALL BECOME THE PROPERTY OF THE CONTRACTOR, AND ANY SALVAGE VALUE THERE FROM WILL ACCRUE TO THE CONTRACTOR.

PAVING, GRADING, AND DRAINAGE NOTES

1. ALL PAVING, CONSTRUCTION, MATERIALS, AND WORKMANSHIP WITHIN JURISDICTION'S RIGHT-OF-WAY SHALL BE IN ACCORDANCE WITH LOCAL OR COUNTY SPECIFICATIONS AND STANDARDS (LATEST EDITION) OR FDOT SPECIFICATIONS AND STANDARDS (LATEST EDITION) IF NOT COVERED BY LOCAL OR COUNTY REGULATIONS.
2. ALL UNPAVED AREAS IN EXISTING RIGHTS-OF-WAY DISTURBED BY CONSTRUCTION SHALL BE REGRADED AND SODDED.
3. TRAFFIC CONTROL ON ALL FDOT, LOCAL AND COUNTY RIGHTS-OF-WAY SHALL MEET THE REQUIREMENTS OF THE MANUAL OF UNIFORM TRAFFIC CONTROL DEVICES (U.S. DOT/FHA) AND THE REQUIREMENTS OF THE STATE AND ANY LOCAL AGENCY HAVING JURISDICTION. IN THE EVENT THAT THE CONTRACT DOCUMENTS AND THE JURISDICTIONAL AGENCY REQUIREMENTS ARE NOT IN AGREEMENT, THE MOST STRINGENT SHALL GOVERN.
4. THE CONTRACTOR SHALL GRADE THE SITE TO THE ELEVATIONS INDICATED AND SHALL REGRADE WASHOUTS WHERE THEY OCCUR AFTER EVERY RAINFALL UNTIL A GRASS STAND IS WELL ESTABLISHED OR ADEQUATE STABILIZATION OCCURS.
5. ALL OPEN AREAS WITHIN THE PROJECT SITE SHALL BE SODDED UNLESS INDICATED OTHERWISE ON THE LANDSCAPE PLAN.
6. ALL AREAS INDICATED AS PAVEMENT SHALL BE CONSTRUCTED IN ACCORDANCE WITH THE TYPICAL PAVEMENT SECTIONS AS INDICATED ON THE DRAWINGS.
7. WHERE EXISTING PAVEMENT IS INDICATED TO BE REMOVED AND REPLACED, THE CONTRACTOR SHALL SAW CUT A MINIMUM 2" DEEP FOR A SMOOTH AND STRAIGHT JOINT AND REPLACE THE PAVEMENT WITH THE SAME TYPE AND DEPTH OF MATERIAL AS EXISTING OR AS INDICATED.
8. WHERE NEW PAVEMENT MEETS THE EXISTING PAVEMENT, THE CONTRACTOR SHALL SAW CUT THE EXISTING PAVEMENT A MINIMUM 2" DEEP FOR A SMOOTH AND STRAIGHT JOINT AND MATCH THE EXISTING PAVEMENT ELEVATION WITH THE PROPOSED PAVEMENT UNLESS OTHERWISE INDICATED.
9. THE CONTRACTOR SHALL INSTALL FILTER FABRIC OVER ALL DRAINAGE STRUCTURES FOR THE DURATION OF CONSTRUCTION AND UNTIL ACCEPTANCE OF THE PROJECT BY THE OWNER. ALL DRAINAGE STRUCTURES SHALL BE CLEANED OF DEBRIS AS REQUIRED DURING AND AT THE END OF CONSTRUCTION TO PROVIDE POSITIVE DRAINAGE FLOWS.
10. IF DEWATERING IS REQUIRED, THE CONTRACTOR SHALL OBTAIN ANY APPLICABLE REQUIRED PERMITS. THE CONTRACTOR IS TO COORDINATE WITH THE OWNER AND THE DESIGN ENGINEER PRIOR TO ANY EXCAVATION.
11. STRIP TOPSOIL AND ORGANIC MATTER FROM ALL AREAS OF THE SITE AS REQUIRED. IN SOME CASES TOPSOIL MAY BE STOCKPILED ON SITE FOR PLACEMENT WITHIN LANDSCAPED AREAS BUT ONLY AS DIRECTED BY THE OWNER.
12. FIELD DENSITY TESTS SHALL BE TAKEN AT INTERVALS IN ACCORDANCE WITH THE LOCAL JURISDICTIONAL AGENCY OR TO FDOT STANDARDS. IN THE EVENT THAT THE CONTRACT DOCUMENTS AND THE JURISDICTIONAL AGENCY REQUIREMENTS ARE NOT IN AGREEMENT, THE MOST STRINGENT SHALL GOVERN.
13. ALL SLOPES AND AREAS DISTURBED BY CONSTRUCTION SHALL BE GRADED AS PER PLANS. THE AREAS SHALL THEN BE SODDED OR SEEDED AS SPECIFIED IN THE PLANS, FERTILIZED, MULCHED, WATERED AND MAINTAINED UNTIL HARDY GRASS GROWTH IS ESTABLISHED IN ALL AREAS. ANY AREAS DISTURBED FOR ANY REASON PRIOR TO FINAL ACCEPTANCE OF THE JOB SHALL BE CORRECTED BY THE CONTRACTOR AT NO ADDITIONAL COST TO THE OWNER. ALL EARTHEN AREAS WILL BE SODDED OR SEEDED AND MULCHED AS SHOWN ON THE LANDSCAPING PLAN.
14. ALL CUT OR FILL SLOPES SHALL BE 4 (HORIZONTAL) :1 (VERTICAL) OR FLATTER UNLESS OTHERWISE SHOWN.
15. THE CONTRACTOR SHALL BE RESPONSIBLE FOR THE CONTROL OF DUST AND DIRT RISING AND SCATTERING IN THE AIR DURING CONSTRUCTION AND SHALL PROVIDE WATER SPRINKLING OR OTHER SUITABLE METHODS OF CONTROL. THE CONTRACTOR SHALL COMPLY WITH ALL GOVERNING REGULATIONS PERTAINING TO ENVIRONMENTAL PROTECTION.
16. THE CONTRACTOR SHALL TAKE ALL REQUIRED MEASURES TO CONTROL TURBIDITY, INCLUDING BUT NOT LIMITED TO THE INSTALLATION OF TURBIDITY BARRIERS AT ALL LOCATIONS WHERE THE POSSIBILITY OF TRANSFERRING SUSPENDED SOLIDS INTO THE RECEIVING WATER BODY EXISTS DUE TO THE PROPOSED WORK. TURBIDITY BARRIERS MUST BE MAINTAINED IN EFFECTIVE CONDITION AT ALL LOCATIONS UNTIL CONSTRUCTION IS COMPLETED AND DISTURBED SOIL AREAS ARE STABILIZED. THEREAFTER, THE CONTRACTOR MUST REMOVE THE BARRIERS. AT NO TIME SHALL THERE BE ANY OFF-SITE DISCHARGE WHICH VIOLATES THE WATER QUALITY STANDARDS IN CHAPTER 17-302, FLORIDA ADMINISTRATIVE CODE.
17. SOD, WHERE CALLED FOR, MUST BE INSTALLED AND MAINTAINED ON EXPOSED SLOPES WITHIN 48 HOURS OF COMPLETING FINAL GRADING, AND AT ANY OTHER TIME AS NECESSARY, TO PREVENT EROSION, SEDIMENTATION OR TURBID DISCHARGES.
18. THE CONTRACTOR MUST REVIEW AND MAINTAIN A COPY OF THE ENVIRONMENTAL RESOURCE PERMIT COMPLETE WITH ALL CONDITION

GENERAL EROSION CONTROL NOTES

1. THIS PLAN HAS BEEN PREPARED TO ENSURE COMPLIANCE WITH APPROPRIATE CONDITIONS OF THE BROWARD COUNTY LAND DEVELOPMENT REGULATIONS, THE RULES OF THE FLORIDA DEPARTMENT OF ENVIRONMENTAL PROTECTION (FDEP), CHAPTER 17–25, F.A.C., THE SOUTH FLORIDA WATER MANAGEMENT DISTRICT (SFWMD), CHAPTER 40D–4, F.A.C. AND THE UNITED STATES ENVIRONMENTAL PROTECTION AGENCY (EPA) DOCUMENT NO. EPA 832/R–92–005 (SEPTEMBER 1992). THE PLAN ADDRESSES THE FOLLOWING:

   A. THE MEASURES IDENTIFIED ON THIS PLAN ARE ONLY SUGGESTED BEST MANAGEMENT PRACTICES. THE CONTRACTOR SHALL PROVIDE POLLUTION PREVENTION AND EROSION AND SEDIMENTATION CONTROL MEASURES AS SPECIFIED IN ACCORDANCE WITH THE CURRENT FLORIDA DEPARTMENT OF ENVIRONMENTAL PROTECTION NATIONAL POLLUTION DISCHARGE ELIMINATION SYSTEM (NPDES) REQUIREMENTS.

   B. ALL CONTRACTORS AND SUBCONTRACTORS INVOLVED WITH STORMWATER POLLUTION PREVENTION PLAN (SWPPP) SHALL OBTAIN A COPY OF THIS DRAWING AND THE STATE OF FLORIDA NPDES GENERAL PERMIT, AND BECOME FAMILIAR WITH THEIR CONTENTS.

   C. CONTRACTOR SHALL PREPARE REQUIRED NPDES DOCUMENTATION AND OBTAIN PERMIT PRIOR TO COMMENCEMENT OF CONSTRUCTION. IT IS THE SOLE RESPONSIBILITY OF THE CONTRACTOR TO PREPARE THE REQUIRED NPDES DOCUMENT AND OBTAIN THE NPDES PERMIT. ALL COST ASSOCIATED WITH SUCH WORK SHALL BE DEEMED INCIDENTAL TO THE PROJECT LUMP SUM COST.

2. THE SWPPP IS COMPRISED OF THESE EROSION CONTROL DRAWINGS, THE STANDARD DETAILS, THE NPDES PERMIT (TO BE OBTAINED BY CONTRACTOR) AND ALL SUBSEQUENT REPORTS AND RELATED DOCUMENTS.

3. CONTRACTOR SHALL IMPLEMENT BEST MANAGEMENT PRACTICES (BMPs) IN ALL CONSTRUCTION ACTIVITIES INCLUDING BUT NOT LIMITED TO THE FOLLOWING:

   A. FUEL SPILL AND LEAK PREVENTION
   B. PREVENT/REDUCE VEHICLE AND EQUIPMENT WASHING AND STEAM CLEANING
   C. VEHICLE AND EQUIPMENT MAINTENANCE AND REPAIR
   D. PROPER OUTDOOR LOADING/UNLOADING OF MATERIALS
   E. PREVENT/REDUCE OUTDOOR STORAGE OF RAW MATERIALS, PRODUCTS, AND BY–PRODUCTS
   F. SOLID WASTE MANAGEMENT
   G. HAZARDOUS WASTE MANAGEMENT
   H. CONCRETE WASTE MANAGEMENT
   I. SANDBLASTING WASTE MANAGEMENT
   J. STRUCTURE CONSTRUCTION AND PAINTING
   K. SPILL PREVENTION AND CONTROL
   L. CONTAMINATED SOIL MANAGEMENT
   M. SANITARY/SEPTIC WASTE MANAGEMENT
   N. SOIL EROSION CONTROL
   O. STORM WATER TURBIDITY MANAGEMENT

   THROUGHOUT ALL PHASES OF CONSTRUCTION, ADDITIONAL BMPs SHALL BE IMPLEMENTED AS DICTATED BY THE SITE CONDITIONS AT NO ADDITIONAL COST TO THE OWNER

4. BMPs SHALL CONFORM TO FEDERAL, STATE, OR LOCAL REQUIREMENTS OR MANUAL OF PRACTICE, AS APPLICABLE. CONTRACTOR SHALL IMPLEMENT ADDITIONAL CONTROLS AS DIRECTED BY PERMITTING AGENCY OR OWNER.

5. THE SITE MAP MUST CLEARLY DELINEATE ALL STATE WATERS. CONTRACTOR MUST MAINTAIN ALL PERMITS FOR ANY CONSTRUCTION ACTIVITY IMPACTING STATE WATERS OR REGULATED WETLANDS ON SITE AT ALL TIMES.

6. MINIMIZE CLEARING TO THE MAXIMUM EXTENT PRACTICAL OR AS REQUIRED BY THE GENERAL PERMIT.

7. CONTRACTOR SHALL BEGIN CLEARING AND GRUBBING THOSE PORTIONS OF THE SITE NECESSARY TO IMPLEMENT PERIMETER CONTROL MEASURES. CLEARING AND GRUBBING FOR THE REMAINING PORTIONS OF THE PROPOSED SITE SHALL COMMENCE ONCE PERIMETER CONTROLS ARE IN PLACE. PERIMETER CONTROLS SHALL BE ACTIVELY MAINTAINED UNTIL SAID AREAS HAVE BEEN STABILIZED AND SHALL BE REMOVED ONCE FINAL STABILIZATION IS COMPLETE.

8. ON–SITE & OFF–SITE SOIL STOCKPILE AND BORROW AREAS SHALL BE PROTECTED FROM EROSION AND SEDIMENTATION THROUGH IMPLEMENTATION OF BMPs. STOCKPILE AND BORROW AREA LOCATIONS SHALL BE NOTED ON THE SITE MAP AND PERMITTED IN ACCORDANCE WITH GENERAL PERMIT REQUIREMENTS.

9. CONTRACTOR SHALL DENOTE ON PLAN THE TEMPORARY PARKING AND STORAGE AREA WHICH SHALL ALSO BE USED AS THE EQUIPMENT MAINTENANCE AND CLEANING AREA, EMPLOYEE PARKING AREA, AND AREA FOR LOCATING PORTABLE FACILITIES, OFFICE TRAILERS, AND TOILET FACILITIES.

10. ALL WASH WATER (CONCRETE TRUCKS, VEHICLE CLEANING, EQUIPMENT CLEANING, ETC.) SHALL BE DETAINED AND PROPERLY TREATED OR DISPOSED.

11. SUFFICIENT OIL AND GREASE ABSORBING MATERIALS AND FLOTATION BOOMS SHALL BE MAINTAINED ON SITE OR READILY AVAILABLE TO CONTAIN AND CLEAN–UP FUEL OR CHEMICAL SPILLS AND LEAKS.

12. THE CONTRACTOR SHALL BE RESPONSIBLE FOR DUST CONTROL ON SITE. THE USE OF MOTOR OILS AND OTHER PETROLEUM BASED OR TOXIC LIQUIDS FOR DUST SUPPRESSION OPERATIONS IS PROHIBITED.

13. RUBBISH, TRASH, GARBAGE, LITTER, OR OTHER SUCH MATERIALS SHALL BE DEPOSITED INTO SEALED CONTAINERS. MATERIALS SHALL BE PREVENTED FROM LEAVING THE PREMISES THROUGH THE ACTION OF WIND OR STORM WATER DISCHARGE INTO DRAINAGE DITCHES OR WATERS OF THE STATE.

14. STABILIZATION PRACTICES SHOULD BE INITIATED AS SOON AS PRACTICAL, BUT IN NO CASE MORE THAN 7 DAYS WHERE CONSTRUCTION HAS TEMPORARILY CEASED.

15. DISTURBED PORTIONS OF THE SITE WHERE CONSTRUCTION ACTIVITY HAS PERMANENTLY STOPPED SHALL BE PERMANENTLY SEEDED. THESE AREAS SHALL BE SEEDED NO LATER THAN 7 DAYS AFTER THE LAST CONSTRUCTION ACTIVITY OCCURRED IN THESE AREAS. REFER TO SECTION 981 OF THE STANDARD SPECIFICATIONS FOR SEEDING AND MAINTENANCE REQUIREMENTS.

16. IF THE ACTION OF VEHICLES TRAVELING OVER THE GRAVEL CONSTRUCTION ENTRANCES IS NOT SUFFICIENT TO REMOVE THE MAJORITY OF DIRT OR MUD, THEN THE TIRES MUST BE WASHED BEFORE THE VEHICLES ENTER A PUBLIC ROAD. IF WASHING IS USED, PROVISIONS MUST BE MADE TO INTERCEPT THE WASH WATER AND TRAP THE SEDIMENT BEFORE IT IS CARRIED OFF THE SITE.

17. ALL MATERIALS SPILLED, DROPPED, WASHED, OR TRACKED FROM VEHICLES ONTO ROADWAYS OR INTO STORM DRAINS MUST BE REMOVED AS SOON AS POSSIBLE.

18. THE CONTRACTOR SHALL BE RESPONSIBLE FOR REMOVING SEDIMENT IN THE DETENTION POND AND ANY SEDIMENT THAT MAY HAVE COLLECTED IN THE STORM SEWER DRAINAGE SYSTEMS IN CONJUNCTION WITH THE STABILIZATION OF THE SITE.

19. SLOPES SHALL BE LEFT IN A ROUGHENED CONDITION DURING THE GRADING PHASE TO REDUCE RUNOFF VELOCITIES AND EROSION.

20. DUE TO GRADE CHANGES DURING THE DEVELOPMENT OF THE PROJECT, THE CONTRACTOR SHALL BE RESPONSIBLE FOR ADJUSTING THE EROSION CONTROL MEASURES (SILT FENCES, ETC.) TO PREVENT EROSION.

21. ALL CONSTRUCTION SHALL BE STABILIZED AT THE END OF EACH WORKING DAY, THIS INCLUDES BACK FILLING OF TRENCHES FOR UTILITY CONSTRUCTION AND PLACEMENT OF GRAVEL OR BITUMINOUS PAVING FOR ROAD CONSTRUCTION.

STORMWATER EROSION CONTROL PRACTICES

1. CONTRACTORS OR SUBCONTRACTORS WILL BE RESPONSIBLE FOR REMOVING SEDIMENT FROM DETENTION PONDS AND ANY SEDIMENT THAT MAY HAVE COLLECTED IN THE STORM SEWER DRAINAGE SYSTEMS IN CONJUNCTION WITH THE STABILIZATION OF THE SITE.

2. SLOPES SHALL BE LEFT IN A ROUGHENED CONDITION DURING THE GRADING PHASE TO REDUCE RUNOFF VELOCITIES AND EROSION.

3. DUE TO THE GRADE CHANGES DURING THE DEVELOPMENT OF THE PROJECT, THE CONTRACTOR SHALL BE RESPONSIBLE FOR ADJUSTING THE EROSION CONTROL MEASURES (COMPOST SOCK DEVICES, ETC.) TO PREVENT EROSION.

4. WHERE PRACTICAL, STORMWATER SHALL BE CONVEYED BY SWALES.

5. EROSION CONTROL MEASURES SHALL BE EMPLOYED TO MINIMIZE TURBIDITY OF SURFACE WATERS LOCATED DOWNSTREAM OF ANY CONSTRUCTION ACTIVITY. WHILE THE VARIOUS MEASURES REQUIRED WILL BE SITE SPECIFIC, THEY SHALL BE EMPLOYED AS NEEDED IN ACCORDANCE WITH THE FOLLOWING:

   A. EROSION SHALL BE CONTROLLED AT THE FURTHEST PRACTICAL UPSTREAM LOCATION.

   B. STORMWATER INLETS SHALL BE PROTECTED DURING CONSTRUCTION. PROTECTION MEASURES SHALL BE EMPLOYED AS SOON AS PRACTICAL DURING THE VARIOUS STAGES OF INLET CONSTRUCTION. BMPs SHALL REMAIN IN PLACE UNTIL SODDING AROUND INLETS IS COMPLETE AND FINAL SITE STABILIZATION HAS OCCURRED.

   C. WHEN NEEDED, A TEMPORARY SEDIMENT TRAP SHOULD BE CONSTRUCTED TO DETAIN SEDIMENT–LADEN RUNOFF FROM DISTURBED AREAS.

   D. ACCUMULATED SILT BEHIND THE SILT BARRIERS, AND ANY FILL USED TO ANCHOR THE SILT BARRIERS, SHALL BE REMOVED PROMPTLY AFTER THE END OF THE MAINTENANCE PERIOD SPECIFIED BY THE MANUFACTURER.

   E. SLOPES OF BANKS OF RETENTION/DETENTION PONDS SHALL BE CONSTRUCTED NOT STEEPER THAN 3H:1V FROM TOP OF BANK TO TWO FEET BELOW NORMAL WATER LEVEL, AS APPLICABLE.

6. SOD SHALL BE PLACED FOR A 2–FOOT WIDE STRIP ADJOINING ALL CURBING AND AROUND ALL INLETS. SOD SHALL BE PLACED BEFORE SILT BARRIERS ARE REMOVED.

WIND EROSION CONTROL PRACTICES:

1. WIND EROSION SHALL BE CONTROLLED BY EMPLOYING THE FOLLOWING METHODS AS NECESSARY AND APPROPRIATE:

   A. BARE EARTH AREAS SHALL BE WATERED DURING CONSTRUCTION AS NECESSARY TO MINIMIZE THE TRANSPORT OF FUGITIVE DUST. IT MAY BE NECESSARY TO LIMIT CONSTRUCTION VEHICLE SPEED IF BARE EARTH HAS NOT BEEN EFFECTIVELY WATERED. IN NO CASE SHALL FUGITIVE DUST BE ALLOWED TO LEAVE THE SITE UNDER CONSTRUCTION.

   B. DISTURBED PORTIONS OF THE SITE WHERE CONSTRUCTION ACTIVITY HAS PERMANENTLY STOPPED SHALL BE PERMANENTLY SEEDED (SEE PERMANENT STABILIZATION PRACTICES FOR DETAILS). THESE AREAS SHALL BE SEEDED NO LATER THAN 14 DAYS AFTER THE LAST CONSTRUCTION ACTIVITY OCCURRING IN THESE AREAS. REFER TO THE GRADING PLAN AND/OR LANDSCAPE PLAN. CLEARED SITE DEVELOPMENT AREAS NOT CONTINUALLY SCHEDULED FOR CONSTRUCTION ACTIVITIES SHALL BE COVERED WITH HAY OR OVERSEEDED AND PERIODICALLY WATERED SUFFICIENTLY TO STABILIZE THE TEMPORARY GROUNDCOVER (SEE TEMPORARY STABILIZATION PRACTICES FOR DETAILS).

2. AT ANY TIME BOTH DURING AND AFTER SITE CONSTRUCTION THAT WATERING AND/OR VEGETATION ARE NOT EFFECTIVE IN CONTROLLING WIND EROSION AND/OR TRANSPORT OF FUGITIVE DUST, OTHER METHODS AS ARE NECESSARY FOR SUCH CONTROL SHALL BE EMPLOYED. THESE METHODS SHOULD INCLUDE ERECTION OF DUST CONTROL FENCES. A 6–FT GEOTEXTILE FILTER FIBER SHOULD BE HANGING AGAINST THE EXISTING CHAIN LINK FENCE AND GATE.

   A. ALL DUST ON THE SITE SHALL BE CONTROLLED. THE USE OF MOTOR OILS AND OTHER PETROLEUM BASED OR TOXIC LIQUIDS FOR DUST SUPPRESSION OPERATIONS IS PROHIBITED.

STABILIZATION PRACTICES:

SHALL BE IN ACCORDANCE WITH DEP DOCUMENT NO 62–621.300(4)(a)

STRUCTURAL PRACTICES:

SHALL BE IN ACCORDANCE WITH DEP DOCUMENT NO 62–621.300(4)(a)

WASTE DISPOSAL:

1. WASTE MATERIALS – ALL WASTE MATERIALS SHALL BE COLLECTED AND STORED IN A METAL DUMPSTER WITH A SECURE LID IN ACCORDANCE WITH ALL LOCAL AND STATE LAWS. ALL TRASH AND CONSTRUCTION DEBRIS FROM THE SITE SHALL BE DEPOSITED IN THE DUMPSTER. THE SUPERINTENDENT SHALL COORDINATE WITH THE LOCAL UTILITIES TO HAVE THE DUMPSTER EMPTIED AT LEAST TWICE A WEEK AND THE WASTE TAKEN TO AN APPROPRIATE LANDFILL. NO CONSTRUCTION WASTE MATERIALS SHALL BE BURIED ON SITE. THE SUPERINTENDENT SHALL ORGANIZE TRAINING FOR THE EMPLOYEES IN THE PROPER PRACTICES WHEN DEALING WITH WASTE MATERIALS. THE SUPERINTENDENT SHALL BE RESPONSIBLE FOR POSTING AND ENFORCING WASTE MATERIAL PROCEDURES.

2. HAZARDOUS WASTE – HAZARDOUS WASTE MATERIALS SHALL BE DISPOSED OF IN ACCORDANCE WITH ALL LOCAL AND STATE LAWS OR AS DIRECTED BY THE MANUFACTURER. THE SUPERINTENDENT SHALL ORGANIZE THE PROPER TRAINING FOR EMPLOYEES IN THE PROPER PRACTICES WHEN DEALING WITH HAZARDOUS WASTE MATERIALS. THESE PROCEDURES SHALL BE POSTED ON THE SITE. THE PERSON WHO MANAGES THE SITE SHALL BE RESPONSIBLE FOR ENFORCING THE PROCEDURES.

3. SANITARY WASTE – SANITARY WASTE SHALL BE COLLECTED AND DISPOSED OF IN ACCORDANCE WITH ALL LOCAL AND STATE LAWS. THE SUPERINTENDENT SHALL COORDINATE WITH THE LOCAL UTILITY FOR COLLECTION OF THE SANITARY WASTE AT LEAST THREE TIMES A WEEK TO PREVENT SPILLAGE ONTO THE SITE.

4. RUBBISH, TRASH, GARBAGE, LITTER, OR OTHER SUCH MATERIALS SHALL BE DEPOSITED INTO SEALED CONTAINERS. MATERIALS SHALL BE PREVENTED FROM LEAVING THE PREMISES THROUGH THE ACTION OF WIND OR STORM WATER DISCHARGE INTO DRAINAGE DITCHES OR WATERS OF THE STATE.

OFFSITE TRACKING:

1. STABILIZED CONSTRUCTION ENTRANCE SHALL BE PROVIDED TO REDUCE SEDIMENT TRACKING OFFSITE. THE MAJOR ROAD CONNECTED TO THE PROJECT SHALL BE CLEANED ONCE A DAY TO REMOVE ANY EXCESS MUD, DIRT OR ROCK RESULTING FROM CONSTRUCTION TRAFFIC. ALL TRUCKS HAULING MATERIALS OFFSITE SHALL BE COVERED WITH A TARPAULIN.

2. GENERAL CONTRACTOR SHALL DENOTE ON PLAN THE TEMPORARY PARKING AND STORAGE AREA WHICH SHALL ALSO BE USED AS THE EQUIPMENT MAINTENANCE AND CLEANING AREA, EMPLOYEE PARKING AREA, AND AREA FOR LOCATION PORTABLE FACILITIES, OFFICE TRAILERS, AND TOILET FACILITIES. HEAVY CONSTRUCTION EQUIPMENT PARKING AND MAINTENANCE AREAS SHALL BE DESIGNED TO PREVENT OIL, GREASE, AND LUBRICANTS FROM ENTERING SITE DRAINAGE FEATURES INCLUDING STORMWATER COLLECTION AND TREATMENT SYSTEMS. CONTRACTORS SHALL PROVIDE BROAD DIKES, HAY BALES OR SILT SCREENS AROUND, AND SEDIMENT SUMPS WITHIN, SUCH AREAS AS REQUIRED TO CONTAIN SPILLS OF OIL, GREASE OR LUBRICANTS. CONTRACTORS SHALL HAVE AVAILABLE, AND SHALL USE, ABSORBENT FILTER PADS TO CLEAN UP SPILLS AS SOON AS POSSIBLE AFTER OCCURRENCE.

3. ALL WASH WATER FROM CONCRETE TRUCKS, VEHICLE CLEANING, EQUIPMENT CLEANING, ETC. SHALL BE DETAINED ON SITE AND SHALL BE PROPERLY TREATED OR DISPOSED.

4. IF THE ACTION OF VEHICLES TRAVELING OVER THE GRAVEL CONSTRUCTION ENTRANCES IS NOT SUFFICIENT TO REMOVE THE MAJORITY OF DIRT OR MUD, THEN THE TIRES MUST BE WASHED BEFORE THE VEHICLES ENTER A PUBLIC ROAD. IF WASHING IS USED, PROVISIONS MUST BE MADE TO INTERCEPT THE WASH WATER AND TRAP THE SEDIMENT BEFORE IT IS CARRIED OFF THE SITE.

5. ALL MATERIALS SPILLED, DROPPED, WASHED, OR TRACKED FROM VEHICLES ONTO ROADWAYS OR INTO STORM DRAINS MUST BE REMOVED IMMEDIATELY.

SPILL PREVENTION AND CONTROL

THE FOLLOWING ARE THE MATERIAL MANAGEMENT PRACTICES THAT WILL BE USED TO REDUCE THE RISK OF SPILLS OR OTHER ACCIDENTAL EXPOSURE OF MATERIALS AND SUBSTANCES TO STORM WATER RUNOFF.

1. GOOD HOUSEKEEPING

   A. SUPERINTENDENT SHALL INSPECT PROJECT AREA DAILY FOR PROPER STORAGE, USE, AND DISPOSAL OF CONSTRUCTION MATERIALS.

   B. STORE ONLY ENOUGH MATERIAL ON SITE FOR PROJECT COMPLETION.

   C. ALL SUBSTANCES SHOULD BE USED BEFORE DISPOSAL OF CONTAINER.

   D. ALL CONSTRUCTION MATERIALS STORED SHALL BE ORGANIZED AND IN THE PROPER CONTAINER AND IF POSSIBLE, STORED UNDER A ROOF OR PROTECTIVE COVER.

   E. PRODUCTS SHALL NOT BE MIXED UNLESS DIRECTED BY THE MANUFACTURER.

   F. ALL PRODUCTS SHALL BE USED AND DISPOSED OF ACCORDING TO THE MANUFACTURER'S RECOMMENDATIONS.

2. HAZARDOUS PRODUCTS

   A. MATERIALS SHOULD BE KEPT IN ORIGINAL CONTAINER WITH LABELS UNLESS THE ORIGINAL CONTAINERS CANNOT BE RESEALED. IF ORIGINAL CONTAINERS CANNOT BE USED, LABELS AND PRODUCT INFORMATION SHALL BE SAVED.

   B. PROPER DISPOSAL PRACTICES SHALL ALWAYS BE FOLLOWED IN ACCORDANCE WITH MANUFACTURER AND LOCAL/STATE REGULATIONS.

3. PRODUCT SPECIFIC PRACTICES

   A. PETROLEUM PRODUCTS MUST BE STORED IN PROPER CONTAINERS AND CLEARLY LABELED. VEHICLES CONTAINING PETROLEUM PRODUCTS SHALL BE PERIODICALLY INSPECTED FOR LEAKS. PRECAUTIONS SHALL BE TAKEN TO AVOID LEAKAGE OF PETROLEUM PRODUCTS ON SITE.

   B. THE MINIMUM AMOUNT OF FERTILIZER SHALL BE USED AND MIXED INTO THE SOIL IN ORDER TO LIMIT EXPOSURE TO STORM WATER. FERTILIZERS SHALL BE STORED IN A COVERED SHED. THE CONTENTS OF ANY PARTIALLY USED BAGS OF FERTILIZER SHALL BE TRANSFERRED TO A SEALABLE PLASTIC BIN TO AVOID SPILLS.

   C. PAINT CONTAINERS SHALL BE SEALED AND STORED WHEN NOT IN USE. EXCESS PAINT MUST BE DISPOSED OF IN AN APPROVED MANNER.

   D. CONCRETE TRUCKS SHALL NOT BE ALLOWED TO WASH OUT OR DISCHARGE SURPLUS CONCRETE OR DRUM WASH WATER ON THE SITE.

SPILL CLEAN UP:

IN ADDITION TO THE GOOD HOUSEKEEPING AND MATERIAL MANAGEMENT PRACTICES DISCUSSED ABOVE, THE FOLLOWING PRACTICES SHALL BE FOLLOWED FOR SPILL PREVENTION AND CLEANUP:

1. SPILL CLEANUP INFORMATION SHALL BE POSTED ON SITE TO INFORM EMPLOYEES ABOUT CLEANUP PROCEDURES AND RESOURCES.

2. THE FOLLOWING CLEAN–UP EQUIPMENT MUST BE KEPT ON–SITE NEAR THE MATERIAL STORAGE AREA: GLOVES, MOPS, RAGS, BROOMS, DUST PANS, SAND, SAWDUST, LIQUID ABSORBER, GOGGLES, AND TRASH CONTAINERS.

3. SUFFICIENT OIL AND GREASE ABSORBING MATERIALS AND FLOTATION BOOMS SHALL BE MAINTAINED ONSITE AND READILY AVAILABLE TO CONTAIN AND CLEAN–UP FUEL OR CHEMICAL SPILLS AND LEAKS.

4. ALL SPILLS SHALL BE CLEANED UP AS SOON AS POSSIBLE.

5. WHEN CLEANING A SPILL, THE AREA SHOULD BE WELL VENTILATED AND THE EMPLOYEE SHALL WEAR PROPER PROTECTIVE COVERING TO PREVENT INJURY.

6. TOXIC SPILLS MUST BE REPORTED TO THE PROPER AUTHORITY REGARDLESS OF THE SIZE OF THE SPILL.

7. AFTER A SPILL, THE PREVENTION PLAN SHALL BE REVIEWED AND CHANGED TO PREVENT FURTHER SIMILAR SPILLS FROM OCCURRING. THE CAUSE OF THE SPILL, MEASURES TO PREVENT IT, AND HOW TO CLEAN THE SPILL UP SHALL BE RECORDED.

8. THE SUPERINTENDENT SHALL BE THE SPILL PREVENTION AND CLEANUP COORDINATOR AND IS RESPONSIBLE FOR THE DAY TO DAY SITE OPERATIONS. THE SUPERINTENDENT ALSO OVERSEES THE SPILL PREVENTION PLAN AND SHALL BE RESPONSIBLE FOR EDUCATING THE EMPLOYEES ABOUT SPILL PREVENTION AND CLEANUP PROCEDURES.

MAINTENANCE

ALL MEASURES STATED ON THIS EROSION AND SEDIMENT CONTROL PLAN, AND IN THE STORM WATER POLLUTION PREVENTION PLAN, SHALL BE MAINTAINED IN FULLY FUNCTIONAL CONDITION UNTIL NO LONGER REQUIRED FOR A COMPLETED PHASE OF WORK OR FINAL STABILIZATION OF THE SITE. ALL EROSION AND SEDIMENTATION CONTROL MEASURES SHALL BE CHECKED BY A QUALIFIED PERSON AT LEAST ONCE EVERY SEVEN CALENDAR DAYS AND WITHIN 24 HOURS OF THE END OF A 0.5" RAINFALL EVENT, AND CLEANED AND REPAIRED IN ACCORDANCE WITH THE FOLLOWING:

1. INLET PROTECTION DEVICES AND BARRIERS SHALL BE REPAIRED OR REPLACED IF THEY SHOW SIGNS OF UNDERMINING, OR DETERIORATION.

2. ALL SEEDED AREAS SHALL BE CHECKED REGULARLY TO SEE THAT A GOOD STAND IS MAINTAINED. AREAS SHOULD BE FERTILIZED, WATERED, AND RESEEDED AS NEEDED.

3. THE COMPOST ROCK FILTRATION DEVICE SHALL BE INSPECTED PERIODICALLY FOR HEIGHT OF SEDIMENT AND CONDITION OF DEVICE. COMPOST SOCK SHALL BE REPAIRED TO ITS ORIGINAL CONDITIONS IF DAMAGED. SEDIMENT SHALL BE REMOVED FROM THE COMPOST SOCK WHEN IT REACHES ONE–THIRD THE HEIGHT OF THE COMPOST SOCK.

4. THE CONSTRUCTION ENTRANCES SHALL BE MAINTAINED IN A CONDITION WHICH WILL PREVENT TRACKING OR FLOW OF MUD ONTO PUBLIC RIGHTS–OF–WAY. THIS MAY REQUIRE PERIODIC TOP DRESSING OF THE CONSTRUCTION ENTRANCES AS CONDITIONS DEMAND.

5. THE TEMPORARY PARKING AND STORAGE AREA SHALL BE KEPT IN GOOD CONDITION (SUITABLE FOR PARKING AND STORAGE). THIS MAY REQUIRE PERIODIC TOP DRESSING OF THE TEMPORARY PARKING AS CONDITIONS DEMAND.

6. OUTLET STRUCTURES IN THE SEDIMENTATION BASINS SHALL BE MAINTAINED IN OPERATIONAL CONDITIONS AT ALL TIMES. THE SEDIMENT BASINS/DITCHES SHALL BE CHECKED MONTHLY FOR DEPTH OF SEDIMENT. SEDIMENT SHALL BE REMOVED FROM SEDIMENT BASINS OR TRAPS WHEN THE DESIGN CAPACITY HAS BEEN REDUCED BY 10% AND AFTER CONSTRUCTION IS COMPLETE.

7. ALL MAINTENANCE OPERATIONS SHALL BE DONE IN A TIMELY MANNER BUT IN NO CASE LATER THAN SEVEN CALENDAR DAYS FOLLOWING THE INSPECTION. DIVERSION DIKES SHALL BE INSPECTED MONTHLY. ANY BREACHES SHALL BE PROMPTLY REPAIRED.

8. A MAINTENANCE REPORT SHALL BE COMPLETED DAILY AFTER EACH INSPECTION OF THE SEDIMENT AND EROSION CONTROL METHODS. THE REPORTS SHALL BE FILED IN AN ORGANIZED MANNER AND RETAINED ON–SITE DURING CONSTRUCTION. AFTER CONSTRUCTION IS COMPLETED, THE REPORTS SHALL BE SAVED FOR AT LEAST THREE YEARS. THE REPORTS SHALL BE AVAILABLE FOR ANY AGENCY THAT HAS JURISDICTION OVER EROSION CONTROL.

9. ALL REPAIRS MUST BE MADE WITHIN 24 HOURS OF REPORT.

10. THE SUPERINTENDENT SHALL ORGANIZE THE TRAINING FOR INSPECTION PROCEDURES AND PROPER EROSION CONTROL METHODS FOR EMPLOYEES THAT COMPLETE INSPECTIONS AND REPORTS.

11. SILT FENCES SHALL BE REPAIRED TO THEIR ORIGINAL CONDITIONS IF DAMAGED. SEDIMENT SHALL BE REMOVED FROM THE SILT FENCES WHEN IT REACHES ONE–HALF THE HEIGHT OF THE SILT FENCE..

Always call 811 two full business days before you dig

Sunshine811.com

No.	REVISIONS	DATE	BY

Kimley»Horn

© 2014 KIMLEY–HORN AND ASSOCIATES, INC.

600 N. PINE ISLAND ROAD, SUITE 450, FT. LAUDERDALE, FL 33324
PHONE: 954–535–5100 FAX: 561–863–8175
WWW.KIMLEY–HORN.COM CA 00000696

LICENSED PROFESSIONAL
CHRISTOPHER THOMAS FALCE, P.E.
FLORIDA LICENSE NUMBER 73908

KHA PROJECT 043105002
DATE 11/24/2014
SCALE AS SHOWN
DESIGNED BY CTF
DRAWN BY TJW
CHECKED BY EW
DATE:

EROSION CONTROL AND DEMOLITION NOTES

WEST PARK ROAD
INTERSECTION IMPROVEMENTS
PREPARED FOR
RAM DEVELOPMENT COMPANY, INC.
BROWARD FLORIDA

SHEET NUMBER
C-902

Plotted By:Ebrahimi, Sina Sheet Set:RAM SHERIDAN STATION Layout:C-902 EROSION CONTROL AND DEMOLITION NOTES November 24, 2014 02:50:50pm K:\FTL_Civil\043_jobs\043105002-RAM Sheridan Stationside Multi-Family\Park and Coolidge\CAD\Plan Sheets\C-903 EROSION CONTROL AND DEMOLITION PLAN.dwg
This document, together with the concepts and designs presented herein, as an instrument of service, is intended only for the specific purpose and client for which it was prepared. Reuse of and improper reliance on this document without written authorization and adaptation by Kimley-Horn and Associates, Inc. shall be without liability to Kimley-Horn and Associates, Inc.

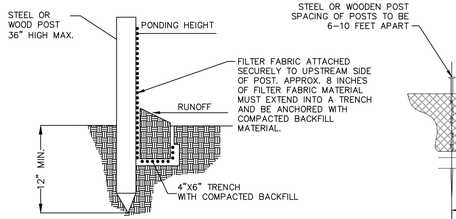

STANDARD DETAIL
TRENCH WITH NATIVE BACKFILL

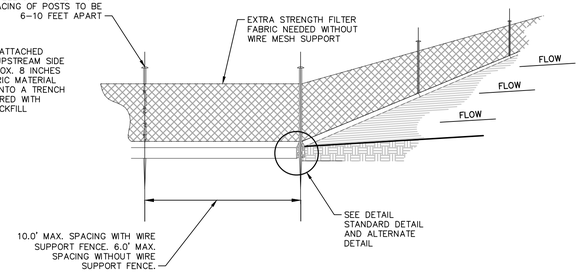

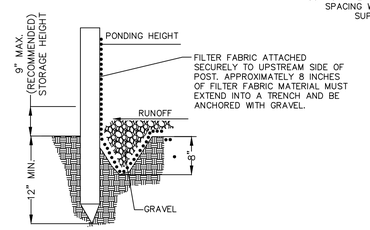

ALTERNATE DETAIL
TRENCH WITH GRAVEL BACKFILL

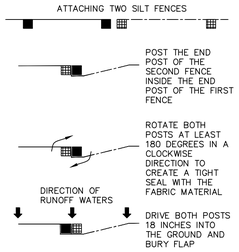

NOTES:

1. INSPECT AND REPAIR FENCE AFTER EACH STORM EVENT AND REMOVE SEDIMENT WHEN NECESSARY.
2. REMOVED SEDIMENT SHALL BE DEPOSITED TO AN AREA THAT WILL NOT CONTRIBUTE SEDIMENT OFF-SITE AND CAN BE PERMANENTLY STABILIZED.
3. SILT FENCE SHALL BE PLACED ON SLOPE CONTOURS TO MAXIMIZE PONDING EFFICIENCY.

SILT FENCE SEDIMENT CONTROL

N.T.S.

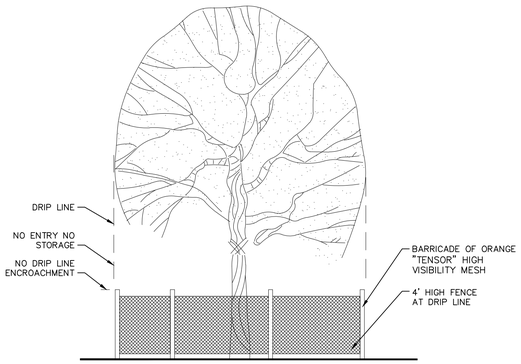

TREE PRESERVATION BARRICADE

N.T.S.

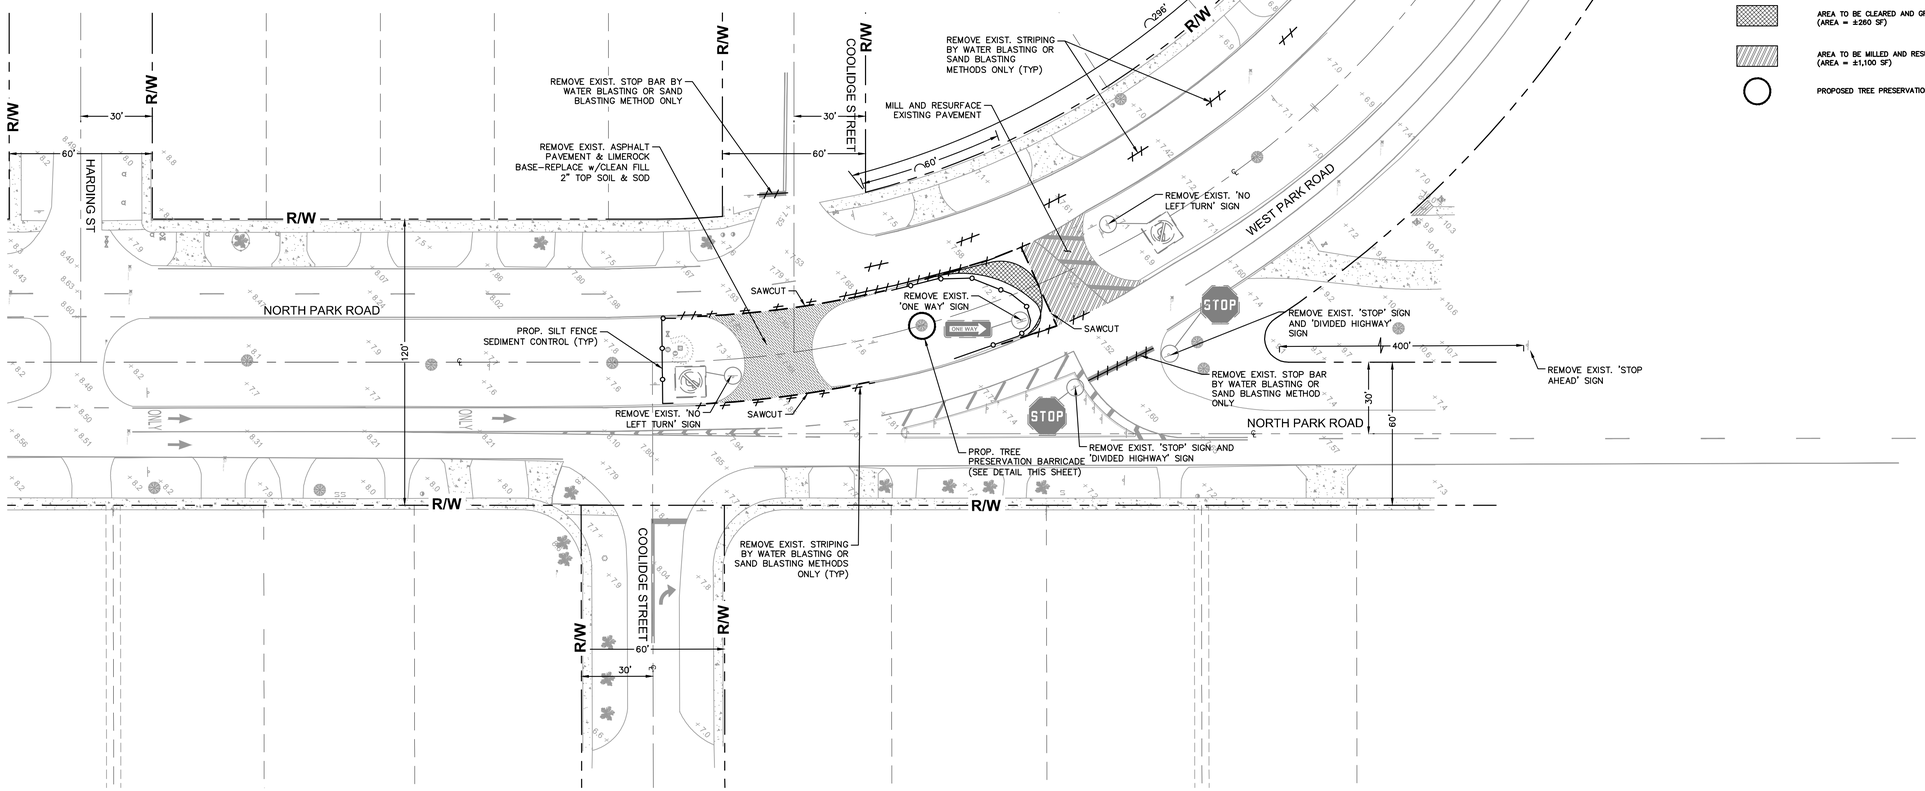

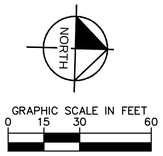

LEGEND:

- R/W — PROPERTY LINE AND/OR RIGHT-OF-WAY LINE
- PROPOSED SILT FENCE SEDIMENT CONTROL (SEE DETAIL)
- EXISTING ROADWAY MARKINGS TO BE REMOVED
- REMOVE EXISTING ASPHALT PAVEMENT AND LIMEROCK BASE (AREA = ±1,350 SF)
- AREA TO BE CLEARED AND GRUBBED (AREA = ±260 SF)
- AREA TO BE MILLED AND RESURFACED (AREA = ±1,100 SF)
- PROPOSED TREE PRESERVATION BARRICADE

Always call 811 two full business days before you dig

Sunshine811.com

No.	REVISIONS	DATE	BY

Kimley»Horn

© 2014 KIMLEY-HORN AND ASSOCIATES, INC.
600 N. PINE ISLAND ROAD, SUITE 450, FT. LAUDERDALE, FL 33324
PHONE: 954-535-5100 FAX: 561-863-8175
WWW.KIMLEY-HORN.COM CA 00000696

LICENSED PROFESSIONAL
CHRISTOPHER THOMAS FALCE, P.E.
FLORIDA LICENSE NUMBER 73908

KHA PROJECT	043105002
DATE	11/24/2014
SCALE	AS SHOWN
DESIGNED BY	CTF
DRAWN BY	TJW
CHECKED BY	EW
DATE:	

EROSION CONTROL AND DEMOLITION PLAN

WEST PARK ROAD INTERSECTION IMPROVEMENTS
PREPARED FOR
RAM DEVELOPMENT COMPANY, INC.
BROWARD FLORIDA

SHEET NUMBER
C-903

Plotted By:Ebrahimi, Sina Sheet Set:RAM SHERIDAN STATION Layout:C-903 EROSION CONTROL AND DEMOLITION PLAN November 24, 2014 02:50:56pm K:\FTL_Civil\043 Jobs\043105002-RAM Sheridan Stationside Multi-Family\Park and Coolidge\CAD\Plan Sheets\C-903 EROSION CONTROL AND DEMOLITION PLAN.dwg
This document, together with the concepts and designs presented herein, as an instrument of service, is intended only for the specific purpose and client for which it was prepared. Reuse of and improper reliance on this document without written authorization and adaptation by Kimley-Horn and Associates, Inc. shall be without liability to Kimley-Horn and Associates, Inc.

REFLECTIVE PAVEMENT MARKING (RPM)

N.T.S.

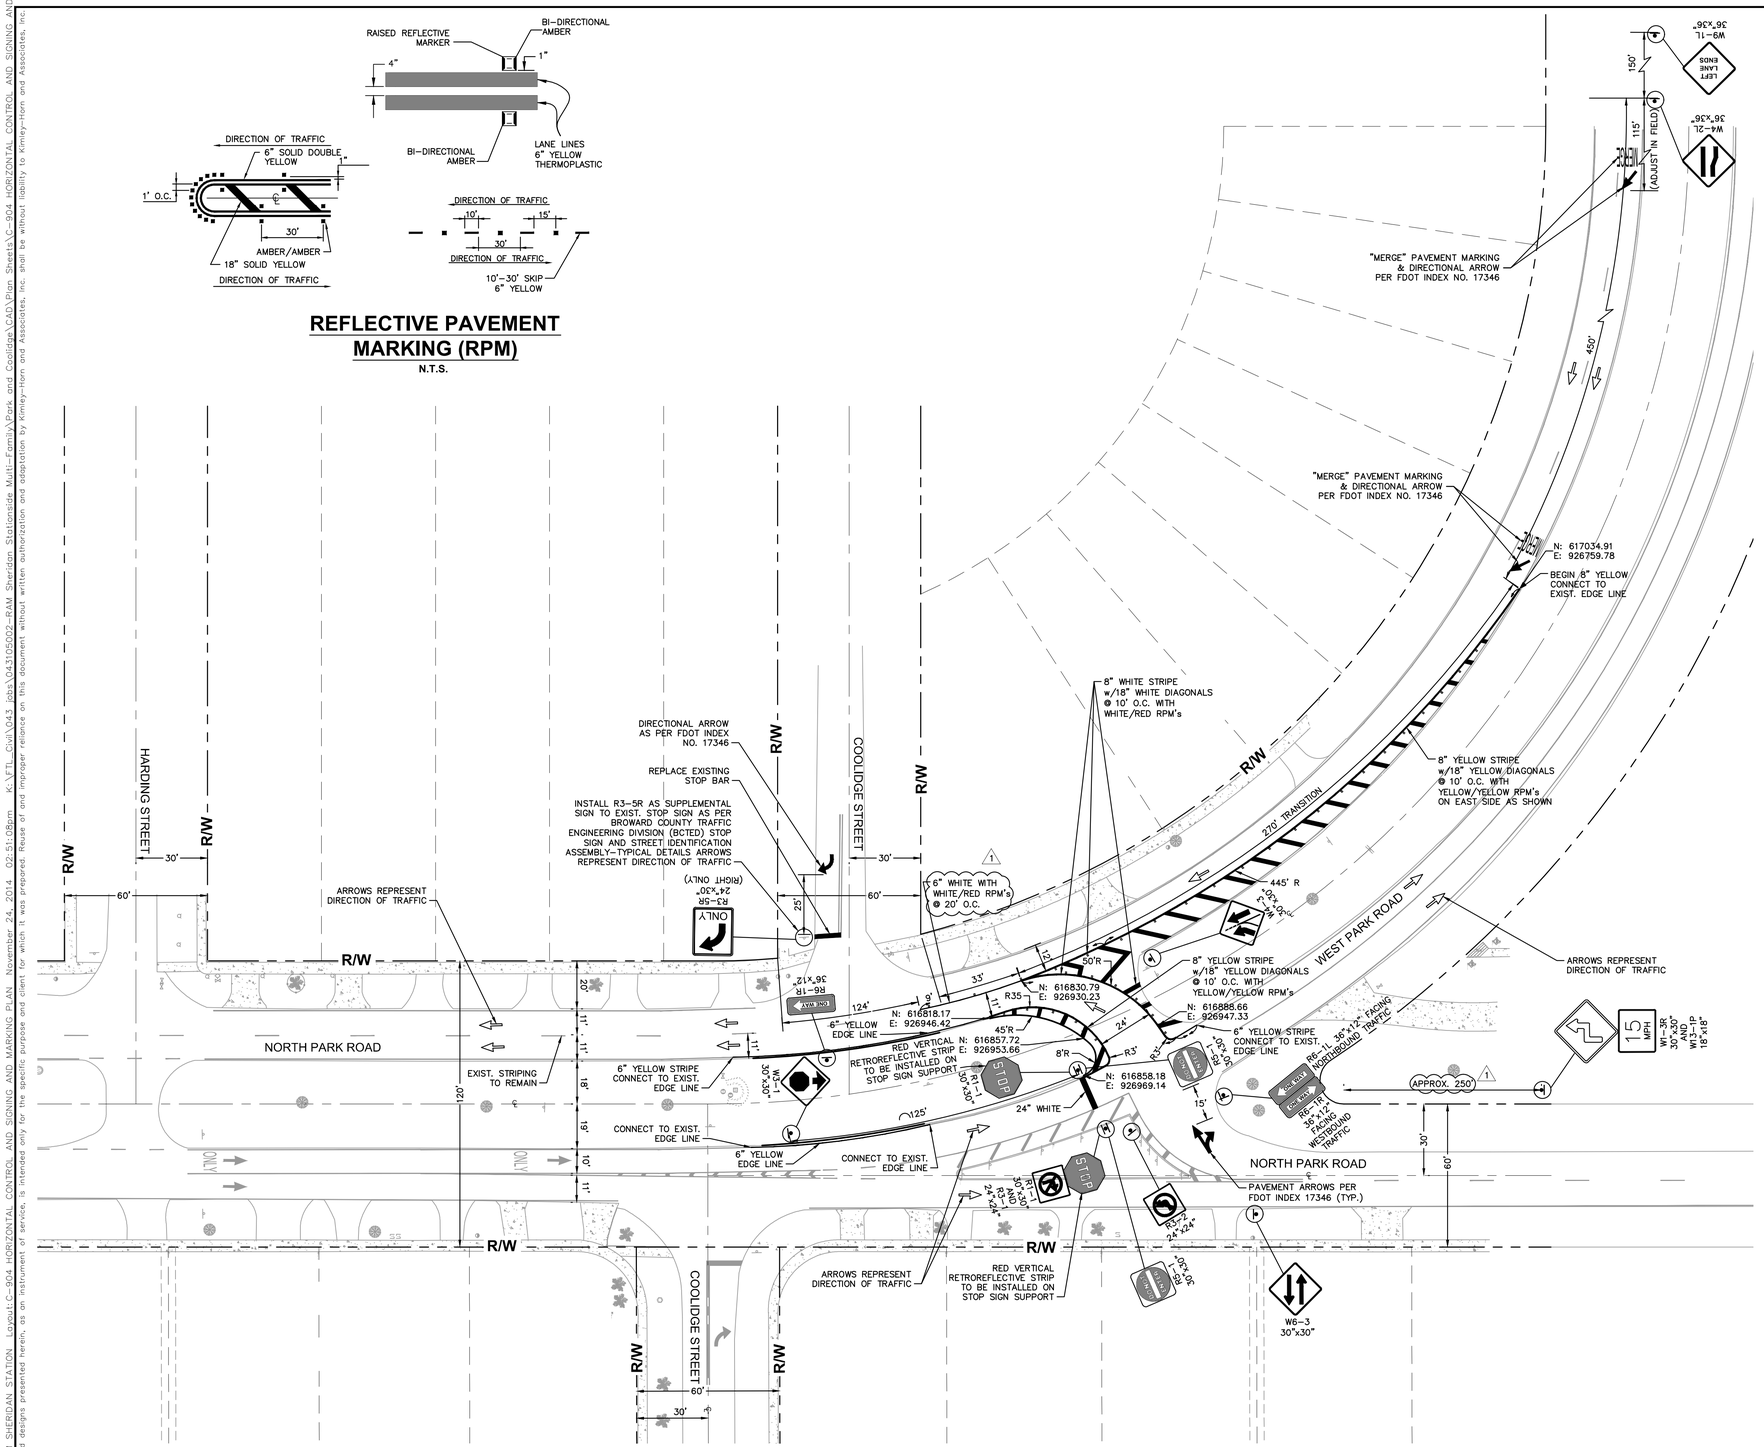

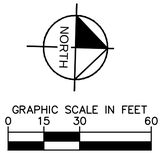

LEGEND:

- R/W — — — PROPERTY LINE AND/OR RIGHT-OF-WAY LINE
- DIRECTIONAL ARROW INDICATES DIRECTION OF TRAFFIC ONLY-THEY DO NOT REPRESENT PAVEMENT MARKINGS
- THERMOPLASTIC PAVEMENT MARKINGS PER FDOT STANDARDS

Always call 811 two full business days before you dig

Sunshine811.com

No.	REVISIONS	DATE	BY
1	REVISIONS AS PER BROWARD CO. COMMENTS	11/19/2014	AK

Kimley»Horn

© 2014 KIMLEY-HORN AND ASSOCIATES, INC.

600 N. PINE ISLAND ROAD, SUITE 450, FT. LAUDERDALE, FL 33324
PHONE: 954-535-5100 FAX: 561-863-8175
WWW.KIMLEY-HORN.COM CA 00000696

LICENSED PROFESSIONAL
CHRISTOPHER THOMAS FALCE, P.E.
FLORIDA LICENSE NUMBER 73908

KHA PROJECT 043105002
DATE 11/24/2014
SCALE AS SHOWN
DESIGNED BY CTF
DRAWN BY TJW
CHECKED BY EW

HORIZONTAL CONTROL AND SIGNING AND MARKING PLAN

WEST PARK ROAD
INTERSECTION IMPROVEMENTS
PREPARED FOR
RAM DEVELOPMENT COMPANY, INC.
BROWARD FLORIDA

SHEET NUMBER
C-904

Plotted By:Ebrahimi, Sina Sheet Set:RAM SHERIDAN STATION Layout:C-904 HORIZONTAL CONTROL AND SIGNING AND MARKING PLAN November 24, 2014 02:51:08pm K:\FTL_Civil\043 jobs\043105002-RAM Sheridan Stationside Multi-Family\Park and Coolidge\CAD\Plan Sheets\C-904 HORIZONTAL CONTROL AND SIGNING AND MARKING PLAN
This document, together with the concepts and designs presented herein, as an instrument of service, is intended only for the specific purpose and client for which it was prepared. Reuse of and improper reliance on this document without written authorization and adaptation by Kimley-Horn and Associates, Inc. shall be without liability to Kimley-Horn and Associates, Inc.

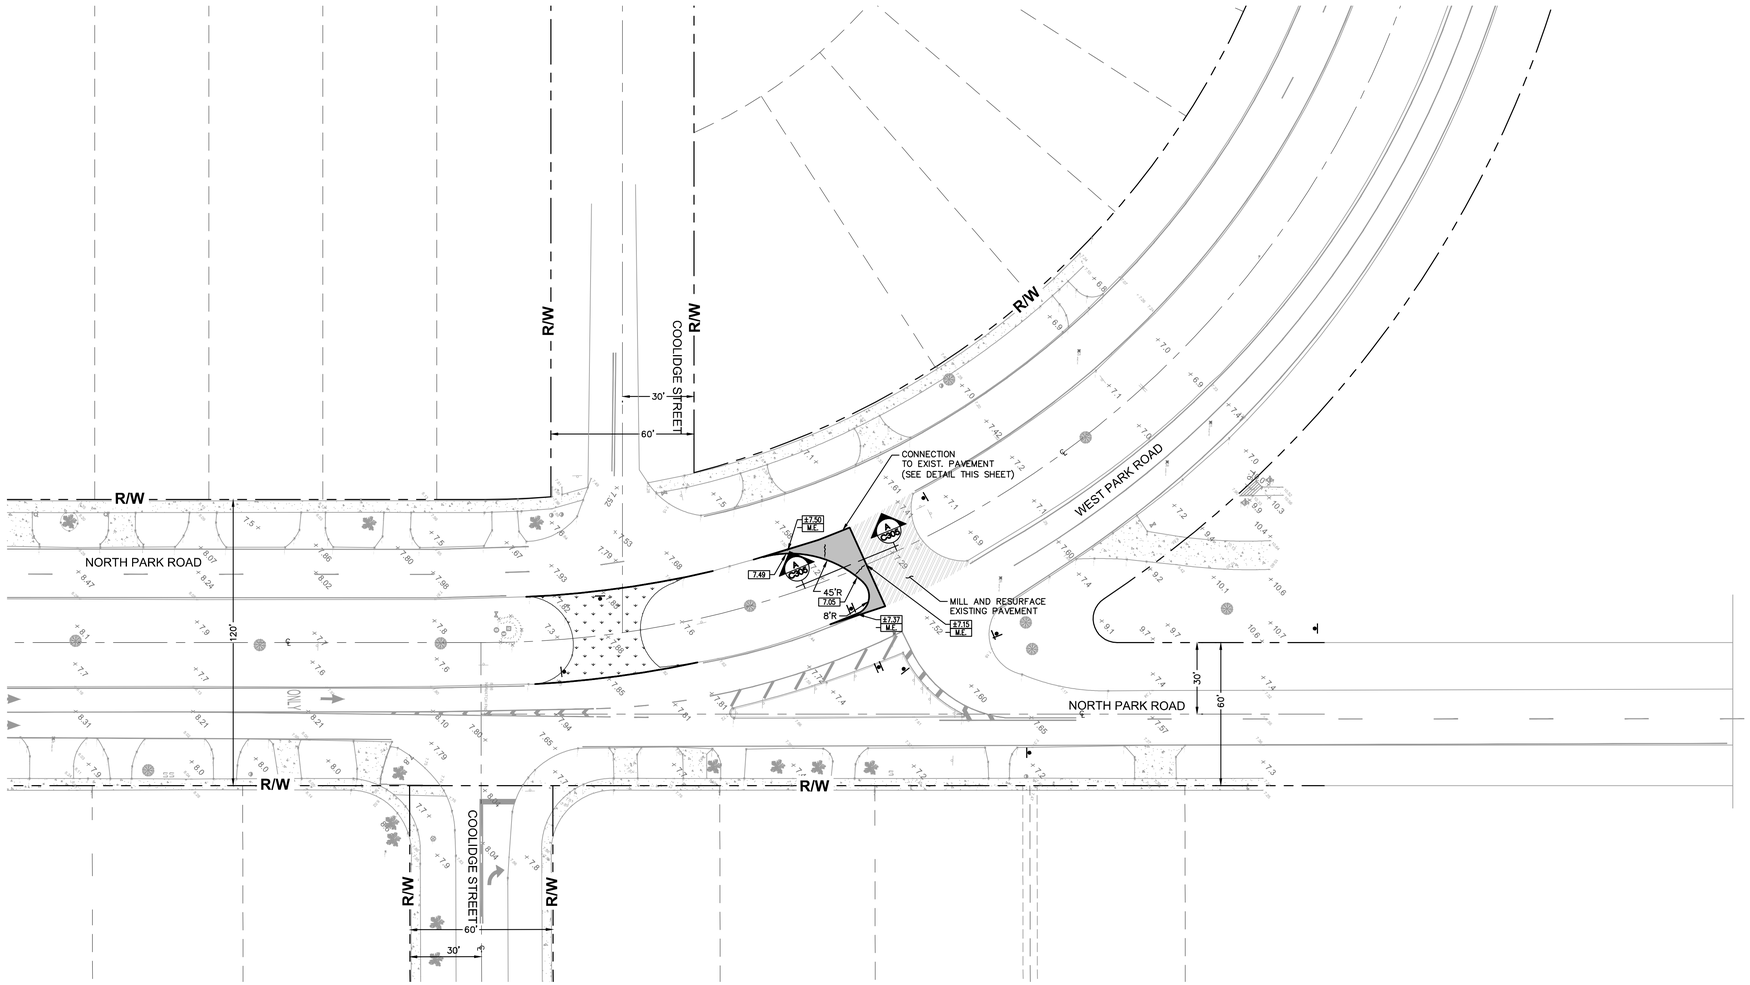

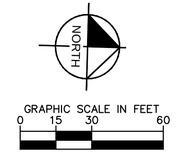

LEGEND:

- R/W — PROPERTY LINE AND/OR RIGHT-OF-WAY LINE
- PROPOSED ASPHALT PAVEMENT, LIMEROCK BASE, AND COMPACTED SUBGRADE (AREA = ±350 SF)
- AREA TO BE MILLED AND RESURFACED (AREA = ±1,100 SF)
- PROPOSED SOD LIMITS (AREA=±1,350 SF)
- 7.05 — PROPOSED PAVEMENT GRADE
- 7.15 M.E. — PROPOSED PAVEMENT GRADE – MATCH EXISTING GRADE
- PROPOSED FLOW ARROW
- +7.52 — EXISTING ELEVATION

NOTES:

1. ELEVATIONS SHOWN ARE IN THE NORTH AMERICAN VERTICAL DATUM OF 1988 (NAVD 88). ALL COORDINATES (NORTHING AND EASTING) ARE RELATIVE TO THE FLORIDA STATE PLANE COORDINATES, FLORIDA EAST ZONE, NORTH AMERICAN DATUM (NAD) 1983 ADJUSTMENT OF 1990 (NAD 83/90).
2. CONTRACTOR TO VERIFY LOCATION OF ALL EXISTING UTILITIES. PRIOR TO BEGINNING CONSTRUCTION, CONTRACTOR TO NOTIFY ENGINEER OF ANY CONFLICTS.
3. IT SHALL BE THE CONTRACTOR'S SOLE RESPONSIBILITY TO TAKE THE NECESSARY PRECAUTIONS TO ENSURE PROPER SAFETY AND WORKMANSHIP WHEN WORKING IN THE VICINITY OF EXISTING UTILITY LINES.
4. CONTRACTOR SHALL BE RESPONSIBLE TO COORDINATE WITH FPL ON ANY WORK IN THE VICINITY OF OVERHEAD OR UNDERGROUND POWER LINES.
5. CONTRACTOR SHALL VERIFY PROPER CLEARANCE BELOW EXISTING OVERHEAD POWER LINES PRIOR TO WORKING WITHIN THE VICINITY THE POWER LINES.

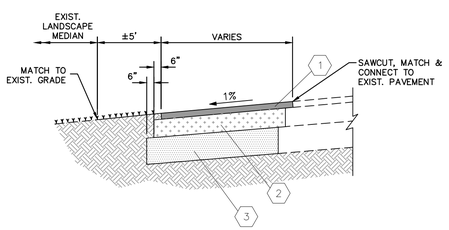

NOTES:

1. 2" ASPHALT SURFACE TYPE S-1
2. 8" LIMEROCK BASE COMPACTED IN 2 LIFTS WITH MINIMUM LBR OF 100
3. 12" THICK SUBGRADE COMPACTED AND STABILIZED WITH MINIMUM DESIGN LBR OF 40 COMPACTED TO AT LEAST 98% OF MAXIMUM DRY DENSITY (AASHTO T-100)

SECTION A-A

N.T.S.

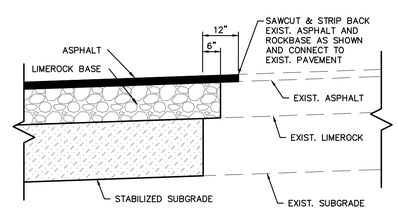

CONNECTION TO EXISTING PAVEMENT

N.T.S.

Always call 811 two full business days before you dig

Sunshine811.com

No.	REVISIONS	DATE	BY

Kimley»Horn

© 2014 KIMLEY-HORN AND ASSOCIATES, INC.

600 N. PINE ISLAND ROAD, SUITE 450, FT. LAUDERDALE, FL 33324
PHONE: 954-535-5100 FAX: 561-863-8175
WWW.KIMLEY-HORN.COM CA 00000696

LICENSED PROFESSIONAL

CHRISTOPHER THOMAS FALCE, P.E.
FLORIDA LICENSE NUMBER 73908

DATE

KHA PROJECT 043105002

DATE 11/24/2014

SCALE AS SHOWN

DESIGNED BY CTF

DRAWN BY TJW

CHECKED BY EW

ENGINEERING PLAN

WEST PARK ROAD INTERSECTION IMPROVEMENTS

PREPARED FOR

RAM DEVELOPMENT COMPANY, INC.

BROWARD FLORIDA

SHEET NUMBER

C-905

Plotted By:Ebrahimi, Sina Sheet Set:RAM SHERIDAN STATION Layout:C-905 ENGINEERING PLAN November 24, 2014 02:51:19pm K:\FTL_Civil\043 jobs\043105002-RAM Sheridan Stationside Multi-Family\Park and Coolidge\CAD\Plan Sheets\C-905 ENGINEERING PLAN.dwg
This document, together with the concepts and designs presented herein, as an instrument of service, is intended only for the specific purpose and client for which it was prepared. Reuse of and improper reliance on this document without written authorization and adaptation by Kimley-Horn and Associates, Inc. shall be without liability to Kimley-Horn and Associates, Inc.