Exhibit "B"

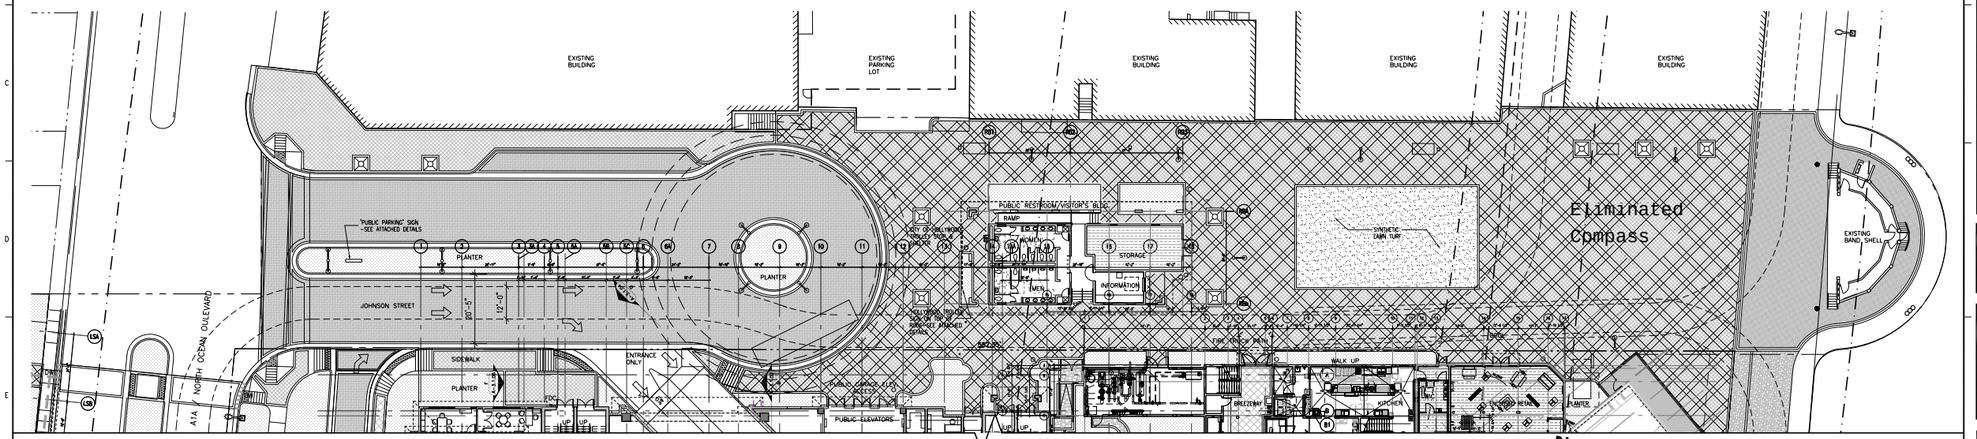

1 A-01 JOHNSON STREET SIGN & SYN LAWN REVISION PLAN
SCALE: 1" = 20'-0"

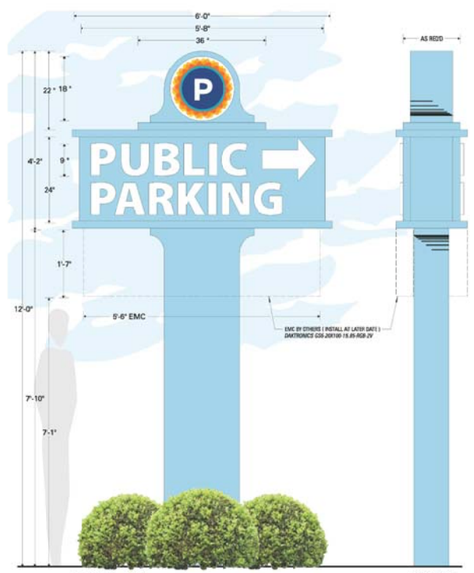

ELEVATION – *Side A*
Typical

END VIEW
Typical

PHOTO EDIT – *Side A (w/ EMC installed)*
For ref. only | NTS

ELEVATION – *Side B (w/ EMC installed)*
Typical | NTS

NOTES

D/F "P" PARKING ICON DECOR:
– *Fabricated alum. cabinet with routed faces and inset flat white acrylic backing with digitally printed graphics as shown*
– *White LED internal illum. (as req'd)*
– *Aluminum sq. tube trim (typ.) at base of decor*

D/F MAIN CABINET:
– *Fab'd aluminum sign cabinet with routed faces and 1" thick acrylic push letters and arrow*
– *White LED internal illum. (as req'd)*
– *Aluminum sq. tube trim (typ.) at cabinet top and bottom*

EMC UNITS:
– *Daktronics GS9-2OX100-15.85-RGB-2V*
NOTE: To be provided by others and installed at later date
– *EMC units to be mounted flush against polecover*

POLE COVER:
– *Fab'd aluminum pole cover with flained trim at top (typ. shown)*

INSTALLATION & ELECTRICAL:
– *Direct embed installation with steel column and concrete footing as required (TBD)*
– *Signage to be wired for 120V (unless specified otherwise)*

COLORS COLORS SHOWN ARE REPRESENTATIVE ONLY
- Medium Blue *TBD* (paint to match building)
- White (#7328 acrylic, paint, Jewelite trim)
- Digital Scotchprint graphics (per cust. specs) – "P" parking logo
- Black (Daktronics EMC cabinet, typical)

Qty. (1) D/F Internally Illum. Freestanding Parking Sign (w/ EMC provided by others)

Margaritaville Beach Resort HOLLYWOOD BEACH, FL
Hollywood Beach, FL
DATE: 02-Feb-16
CUSTOMER: Margaritaville
PROJECT: Sama/Hollywood, FL
LOCATION: Exterior
DESCRIPTION: Parking Sign
SALES: G. Stalvey
DESIGNER: M. Donellan
SCALE: 3/4" = 1' - 0"
DRAWING: 54816-b1-R2

REV	DATE	BY	NOTE
#1	29-Feb-16	MD	ALL EMC / angled faces
#2	17-Mar-16	MD	EMC to be added later

CUSTOMER APPROVAL

©2016 Tyson Sign Company
This design and illustration is the property of Tyson Sign Company. Tyson Sign Company, Inc., and it may not be reproduced, copied or used in whole or in part, without written consent from the authorized officer of our company.

TYSON SIGN COMPANY
Putting Your Business Out Front!

CONTACT INFO
1-843-448-5168
Fax: 843-448-0535
Mail: P.O. Box 50560
Myrtle Beach, SC 29579
www.tysonsign.com

ELECTRIC SIGNS MUST BE INSTALLED BY A LICENSED ELECTRICIAN IN ACCORDANCE WITH THE NEC ARTICLE 600 (NATIONAL ELECTRICAL CODE)

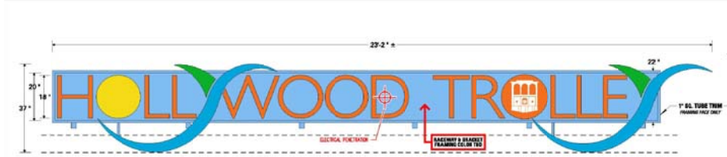

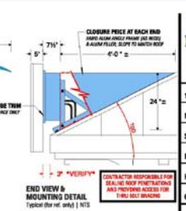

END VIEW & MOUNTING DETAIL
Typical (for ref. only) | NTS

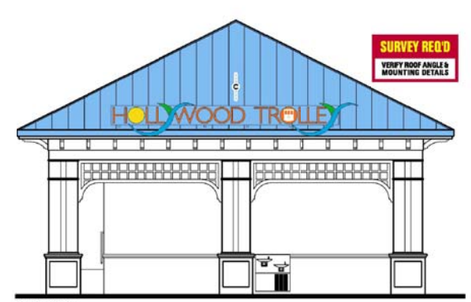

WEST ELEVATION
For ref. only | Scale: 3/16" = 1' - 0"

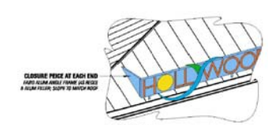

PERSPECTIVE
For ref. only | NTS

NOTES

CHANNEL LETTERS:
– *Fabricated aluminum channel construction (typical)*
– *Flat 3/16" white acrylic faces with first surface digitally printed vinyl overlay and 1" plastic trim*
– *White LED internal illumination (as required)*
– *Letters mount flush on 20" tall fabricated aluminum backer, with additional supports for extended curved sections of both "H" letters (typical shown)*
– *Face of backer to be fromout with additional 1" sq. alum. tube as shown (note: flush with face)*
– *Backer to mount on angle bracket as required*

ANGLE BRACKET:
– *Galvanized steel angle bracket (fab as required) to support signage, angled to match slope of building roof*
– *Additional closure pieces (angle frame w/ alum. filler, typ.) on each end of sign as shown*

INSTALLATION & ELECTRICAL:
– *Angle bracket and closure pieces mount on top of sloped, standing seam metal roof as required (see End View / Mounting Detail); fasteners as required*
– *J-box to be provided on top of roof by customer for electrical hook-up*
– *Signage to be wired for 120V (unless specified otherwise)*

COLORS COLORS SHOWN ARE REPRESENTATIVE ONLY
- Orange PMS 1505 (digital print to match)
- Blue PMS 2995 (digital print to match)
- Green PMS 361 (digital print to match)
- Yellow PMS 108 (digital print to match)
- White (paint, 3M vinyl, #7328 acrylic, trim cap)
- Blue *TBD* (paint to match metal roof)

Qty. (1) Set Plastic Face Channel Letters (Raceway Mount w/ Bracket) for Building Roof

Margaritaville Beach Resort HOLLYWOOD BEACH, FL
Hollywood Beach, FL
DATE: 13-Oct-15
CUSTOMER: Margaritaville
PROJECT: Sama/Hollywood Trolley
LOCATION: Exterior
DESCRIPTION: Hollywood Trolley Letters
SALES: G. Stalvey
DESIGNER: M. Donellan
SCALE: ½" = 1' - 0"
DRAWING: 54995-a1-R2

REV	DATE	BY	NOTE
#1	20-Nov-15	MD	add cap around 'H'
#2	04-Jan-16	MD	edge per cust. notes

CUSTOMER APPROVAL

©2015 Tyson Sign Company
This design and illustration is the property of Tyson Sign Company. Tyson Sign Company, Inc., and it may not be reproduced, copied or used in whole or in part, without written consent from the authorized officer of our company.

TYSON SIGN COMPANY
Putting Your Business Out Front!

CONTACT INFO
1-843-448-5168
Fax: 843-448-0535
Mail: P.O. Box 50560
Myrtle Beach, SC 29579
www.tysonsign.com

ELECTRIC SIGNS MUST BE INSTALLED BY A LICENSED ELECTRICIAN IN ACCORDANCE WITH THE NEC ARTICLE 600 (NATIONAL ELECTRICAL CODE)

adache group architects
ALL CONSULTANT DRAWINGS ARE SUPPLEMENTAL TO THE ARCHITECTURAL DRAWINGS. IT SHALL BE THE CONTRACTORS' RESPONSIBILITY TO COORDINATE WITH THE ARCHITECTURAL DRAWINGS BEFORE THE INSTALLATION OF ANY OF THE CONSULTANTS' WORK AND TO BRING ANY DISCREPANCIES OR CONFLICTS TO THE ARCHITECTS' ATTENTION IN WRITING FOR CLARIFICATION. IMPROPERLY INSTALLED WORK SHALL BE CORRECTED BY THE GENERAL CONTRACTOR AT HIS EXPENSE AND AT NO EXPENSE TO THE ARCHITECT, HIS CONSULTANTS, OR THE OWNER.

PROJECT DESIGN TEAM:
ARCHITECTS
ADACHE GROUP ARCHITECTS
550 SOUTH FEDERAL HIGHWAY FT.
LAUDERDALE, FLORIDA 33301
PH.(954) 525-8133 FAX.(954) 728-8159
E-MAIL: info@adache.com

OWNER:
MARGARITAVILLE HOLLYWOOD BEACH RESORT, LLC.
3501 N. OCEAN DRIVE
HOLLYWOOD, FLORIDA 33019

Margaritaville Hollywood Beach Resort
1111 NORTH OCEAN DRIVE-HOTEL SITE
1112 NORTH OCEAN DRIVE-ENTRACOASTAL SITE
HOLLYWOOD BEACH, FLORIDA

SEAL:

ISSUED FOR: SIGNAGE PACKAGE
DATE: 6-8-2016

REVISIONS:

	DATE	REMARKS

SHEET TITLE:
JOHNSON STREET
SIGNAGE, SYN LAWN & MEDALLION REVISIONS

ALL IDEAS, DESIGNS, ARRANGEMENTS, PLANS AND SPECIFICATIONS INDICATED OR REPRESENTED BY THIS DRAWING ARE OWNED BY, AND THE PROPERTY OF ADACHE GROUP ARCHITECTS, AND WERE CREATED, EVOLVED AND DEVELOPED FOR USE ON, AND IN CONNECTION WITH, THE SPECIFIED PROJECT. NONE OF THESE IDEAS, PLANS, ARRANGEMENTS, AND SPECIFICATIONS SHALL BE USED BY OR DISCLOSED TO ANY PERSON, CORPORATION OR FIRM FOR ANY PURPOSE WHATSOEVER WITHOUT THE WRITTEN PERMISSION OF ADACHE GROUP ARCHITECTS VISUAL CONTACT WITH THESE PLANS OR SPECIFICATIONS SHALL CONSTITUTE CONCLUSIVE EVIDENCE OF ACCEPTANCE OF THESE RESTRICTIONS. ALL RIGHTS RESERVED, © 2015
FLORIDA LICENSE # AR0007073

DATE:
SCALE: 1"=20'-0"
DRAWN BY: EJ
CHECKED BY: JB
JOB NO.:

SHEET NO.:
A-01