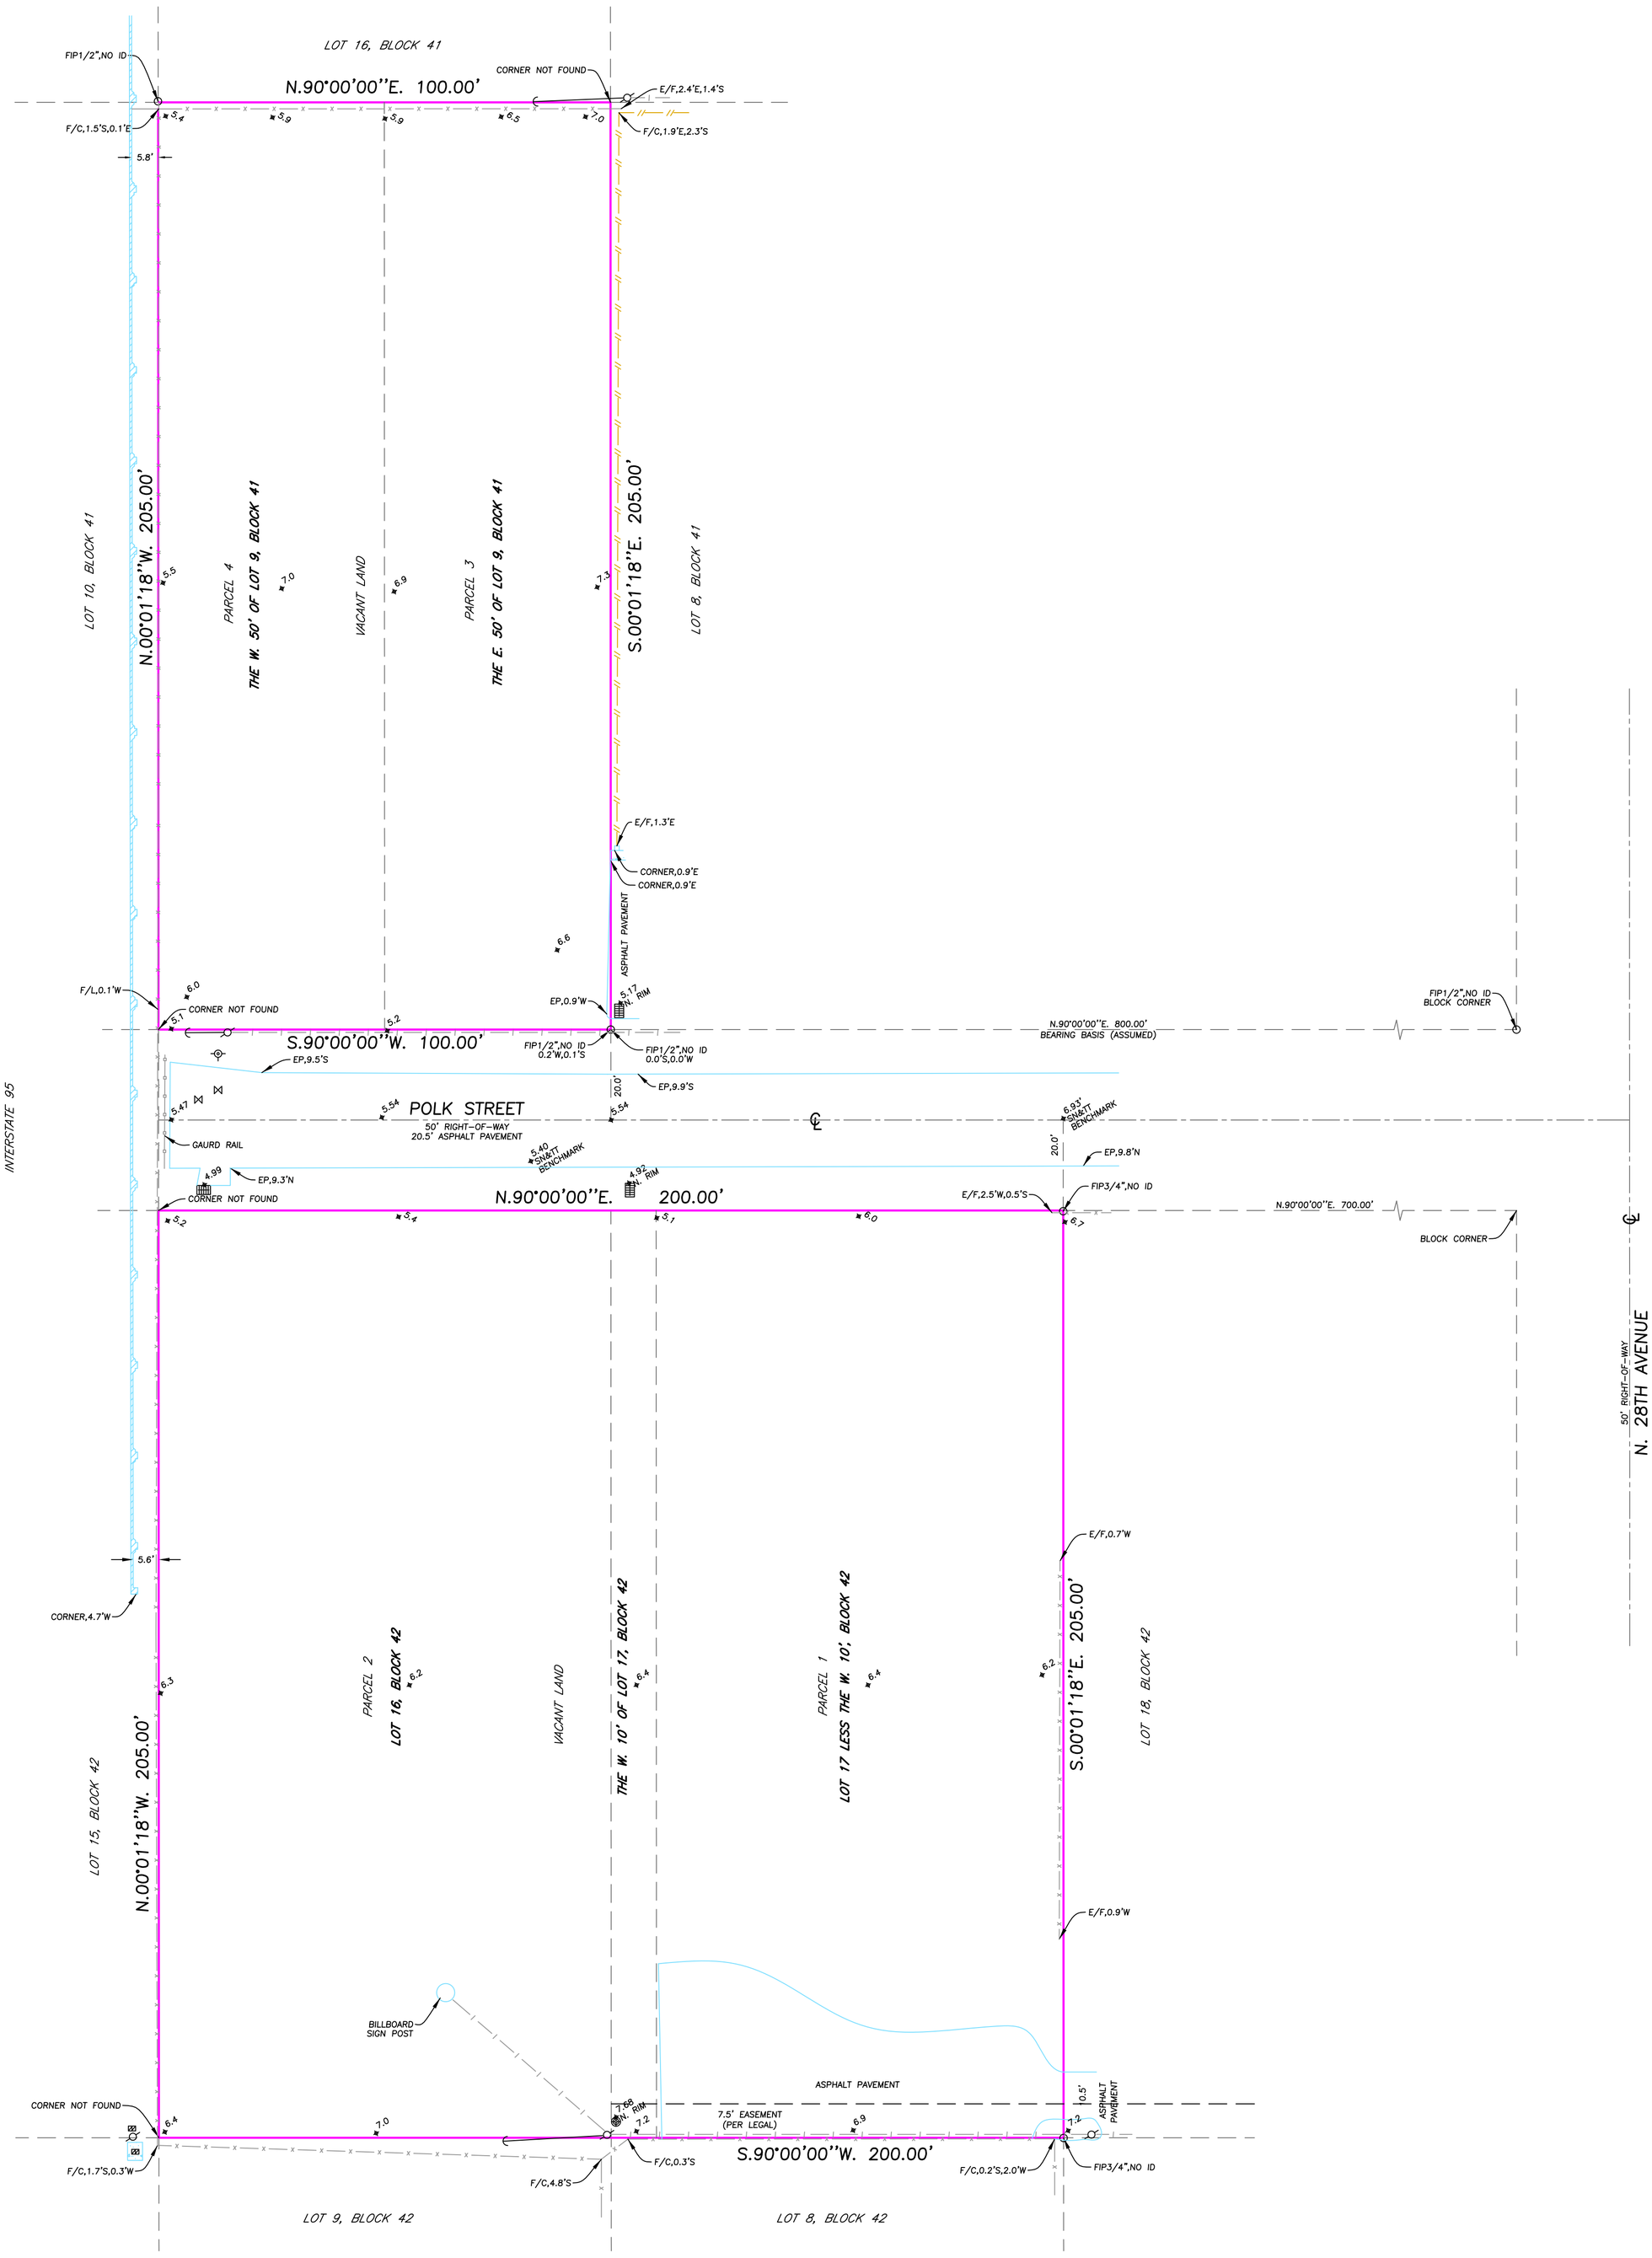

SURVEYOR'S NOTES

1. BASIS OF BEARINGS AS INDICATED ON SKETCH.
2. LEGAL DESCRIPTION PROVIDED BY CLIENT.
3. THE LANDS SHOWN HEREON WERE NOT ABSTRACTED BY THIS OFFICE FOR EASEMENTS, RIGHT-OF-WAYS, OWNERSHIP OR OTHER INSTRUMENTS OF RECORD.
4. UNDERGROUND OR INTERIOR PORTIONS OF FOOTINGS, FOUNDATIONS, WALLS OR OTHER NON-VISIBLE IMPROVEMENTS WERE NOT LOCATED.
5. ELEVATIONS ARE BASED ON THE NORTH AMERICAN VERTICAL DATUM OF 1988 UNLESS OTHERWISE SHOWN.
6. FENCE TIES ARE TO THE CENTER-LINE OF FENCE. WALL TIES ARE TO THE FACE OF WALL.
7. IN SOME INSTANCES GRAPHIC REPRESENTATIONS HAVE BEEN EXAGGERATED TO MORE CLEARLY ILLUSTRATE THE CONTROL THE LOCATION OF THE IMPROVEMENTS OVER SCALED POSITIONS.
8. THE DIMENSIONS AND DIRECTIONS SHOWN HEREON ARE IN SUBSTANTIAL AGREEMENT WITH RECORD VALUES UNLESS OTHERWISE NOTED.
9. PARTY WALLS ARE CENTERED ON PROPERTY LINE AND ARE 0.7' WIDE UNLESS OTHERWISE NOTED.
10. EXISTING CORNERS FOUND OFF WITNESS PROPERTY CORNERS
11. OBSTRUCTED CORNERS ARE WITNESSED BY IMPROVEMENTS.
12. NO ATTEMPT WAS MADE TO LOCATE WRITTEN OR UNWRITTEN EASEMENTS OR RIGHTS-OF-WAY, OTHER THEN THOSE SHOWN HEREON.

ABBREVIATIONS

BC	BUILDING CORNER
BW	BACK OF WALK
C	CALCULATED
M	MEASURED
N.T.S.	NOT TO SCALE
OP	OPEN PORCH
ORB	OFFICIAL RECORDS BOOK
PC	POINT OF CURVATURE
POB	POINT OF BEGINNING
POC	POINT OF COMMENCEMENT
PG	PAGE
PRC	POINT OF REVERSE CURVE
PRM	PERMANENT REFERENCE MONUMENT
PT	POINT OF TANGENCY
E/F	END OF FENCE
EP	EDGE OF PAVEMENT
EW	EDGE OF WATER
F/C	FENCE CORNER
F/L	FENCE LINE
FIP	FOUND IRON PIPE
FIR	FOUND IRON ROD
FN	FOUND NAIL
FN&D	FOUND NAIL & DISC
FP&L	FLORIDA POWER AND LIGHT
R	RECORD
RAD	RADIAL
SN&D	SET NAIL & DISC # 5495
SP	SCREENED PORCH
SP&C	SET 1/2" PIN & CAP # 5495

LEGEND

- CABLE JUNCTION BOX
- CATCH BASIN
- CLEAN OUT
- CONTROL VALVE
- ELECTRIC SERVICE
- FIRE HYDRANT
- FP&L PAD
- GUY ANCHOR
- MANHOLE
- POOL EQUIPMENT
- POWER/LIGHT POLE
- SPRINKLER SYSTEM
- WATER METER
- WATER VALVE
- WELL
- BRICK PAVERS
- CENTERLINE
- CONCRETE/CHAT
- CONCRETE WALL
- 0.00 ELEVATION
- METAL FENCE
- OVERHEAD WIRES
- WOOD DECK/DOCK
- WOOD FENCE

ATLANTIC COAST SURVEYING INC.

PAUL J STOWELL
PROFESSIONAL LAND SURVEYOR
FLORIDA CERTIFICATION NO. 5241
ATLANTIC COAST SURVEYING, INC.
6129 STIRLING RD SUITE 2 DAVIE, FLORIDA 33314
OFFICE: 954.587.2100 FAX:.954.587.5418

N

20 0 20 40 60

Scale 1" = 20'

LEGAL DESCRIPTION

PARCEL 1

LOT SEVENTEEN (17) LESS THE WEST TEN (10) FEET THEREOF, BLOCK FOURTY-TWO (42), HOLLYWOOD LITTLE RANCHES, ACCORDING TO THE AMENDED PLAT THEREOF, RECORDED IN PLAT BOOK 1, AT PAGE 26, OF THE PUBLIC RECORDS OF BROWARD COUNTY, FLORIDA; SAID LANDS SITUATE, LYING AND BEING IN BROWARD COUNTY, FLORIDA. SUBJECT TO AN EASEMENT ACROSS S 7.5 FEET OF SAID LOT.

PARCEL 2

ALL OF LOT SIXTEEN (16) AND THE WEST TEN (10) FEET OF LOT SEVENTEEN (17), IN BLOCK FOURTY-TWO (42), HOLLYWOOD LITTLE RANCHES, ACCORDING TO THE AMENDED PLAT THEREOF, RECORDED IN PLAT BOOK 1, AT PAGE 26, OF THE PUBLIC RECORDS OF BROWARD COUNTY, FLORIDA.

PARCEL 3

THE EAST 50 FEET OF LOT 9, BLOCK FOURTY-ONE (41), HOLLYWOOD LITTLE RANCHES, ACCORDING TO THE AMENDED PLAT THEREOF, RECORDED IN PLAT BOOK 1, AT PAGE 26, OF THE PUBLIC RECORDS OF BROWARD COUNTY, FLORIDA.

PARCEL 4

THE WEST FIFTY (50) FEET OF LOT NINE (9), BLOCK FOURTY-ONE (41), HOLLYWOOD LITTLE RANCHES, ACCORDING TO THE AMENDED PLAT THEREOF, RECORDED IN PLAT BOOK 1, AT PAGE 26, OF THE PUBLIC RECORDS OF BROWARD COUNTY, FLORIDA.

CERTIFIED TO:
SP TOWERS, LLC
SMOLER & ASSOCIATES, P.A.
OLD REPUBLIC NATIONAL TITLE INSURANCE COMPANY

PROPERTY ADDRESS
2910 POLK STREET
HOLLYWOOD, FL 33020

BOUNDARY SURVEY
INVOICE # 42161
SURVEY DATE 11/13/19

FLOOD ZONE AH8 AE9
MAP DATE 08/18/14
MAP NUMBER 125113 0568H